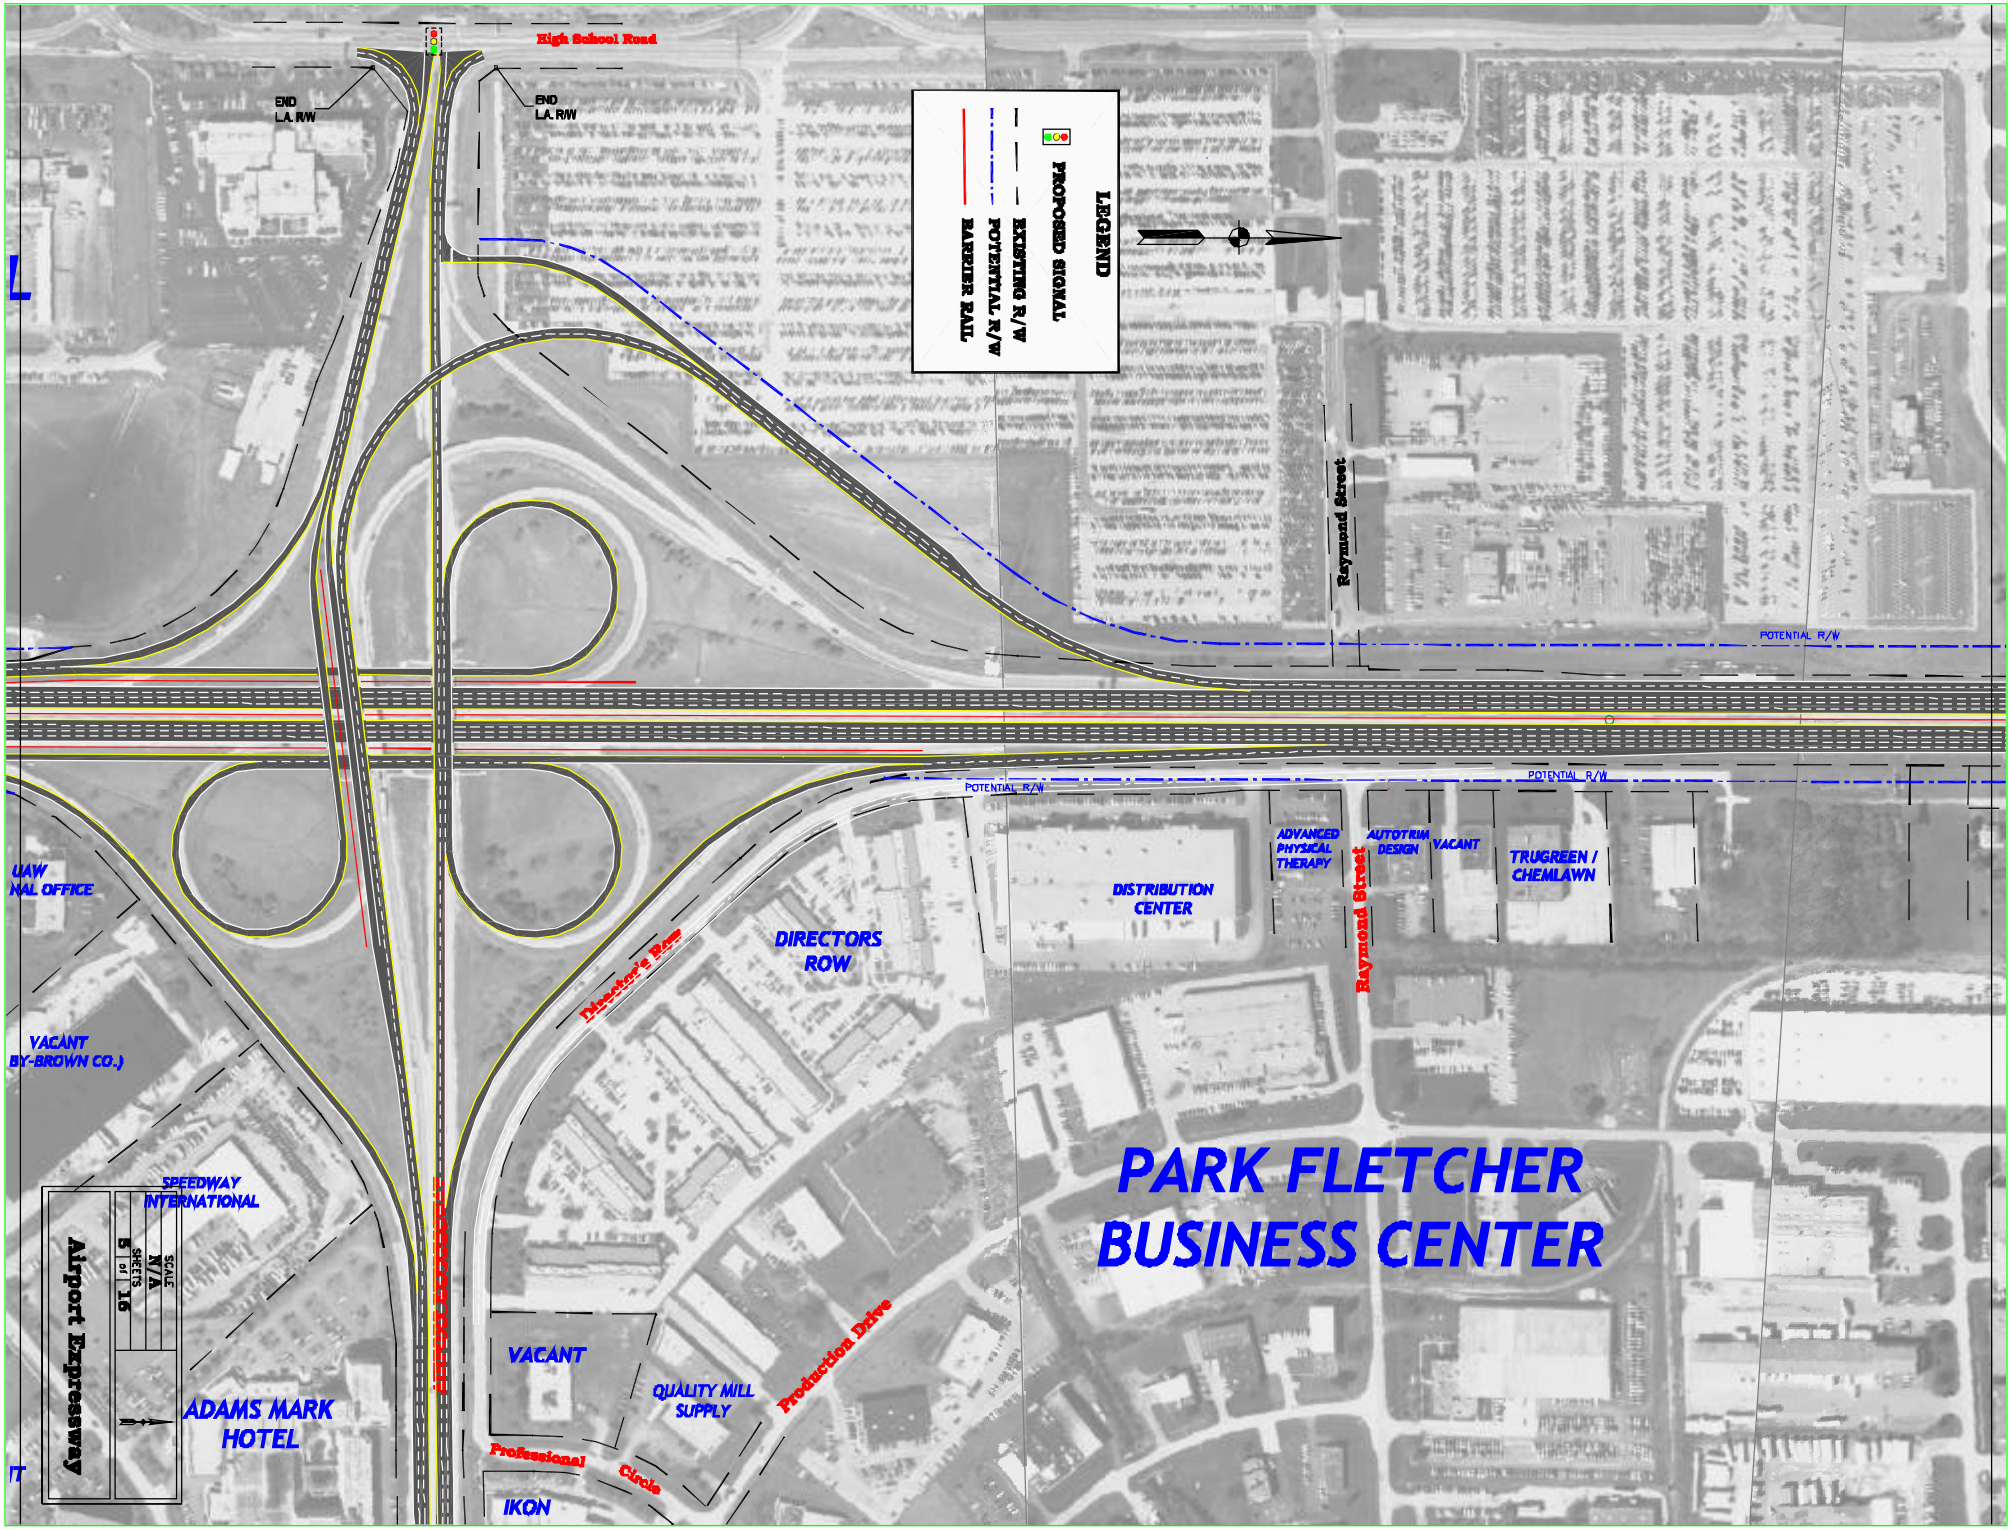
High School Road
END
L.A. R/W
END
L.A. R/W
LEGEND
PROPOSED SIGNAL
EXISTING R/W
POTENTIAL R/W
BARRIER RAIL
Raymond Street
POTENTIAL R/W
POTENTIAL R/W
POTENTIAL R/W
UAW
NAL OFFICE
VACANT
BY-BROWN CO.)
SPEEDWAY
INTERNATIONAL
ADAMS MARK
HOTEL
Airport Expressway
DIRECTORS
ROW
Director's Row
DISTRIBUTION
CENTER
ADVANCED
PHYSICAL
THERAPY
AUTOTRIM
DESIGN
VACANT
TRUGREEN /
CHEMLAWN
Raymond Street
PARK FLETCHER
BUSINESS CENTER
VACANT
QUALITY MILL
SUPPLY
Production Drive
Professional
Circle
IKON
SCALE
N/A
SHEETS
5 of 16