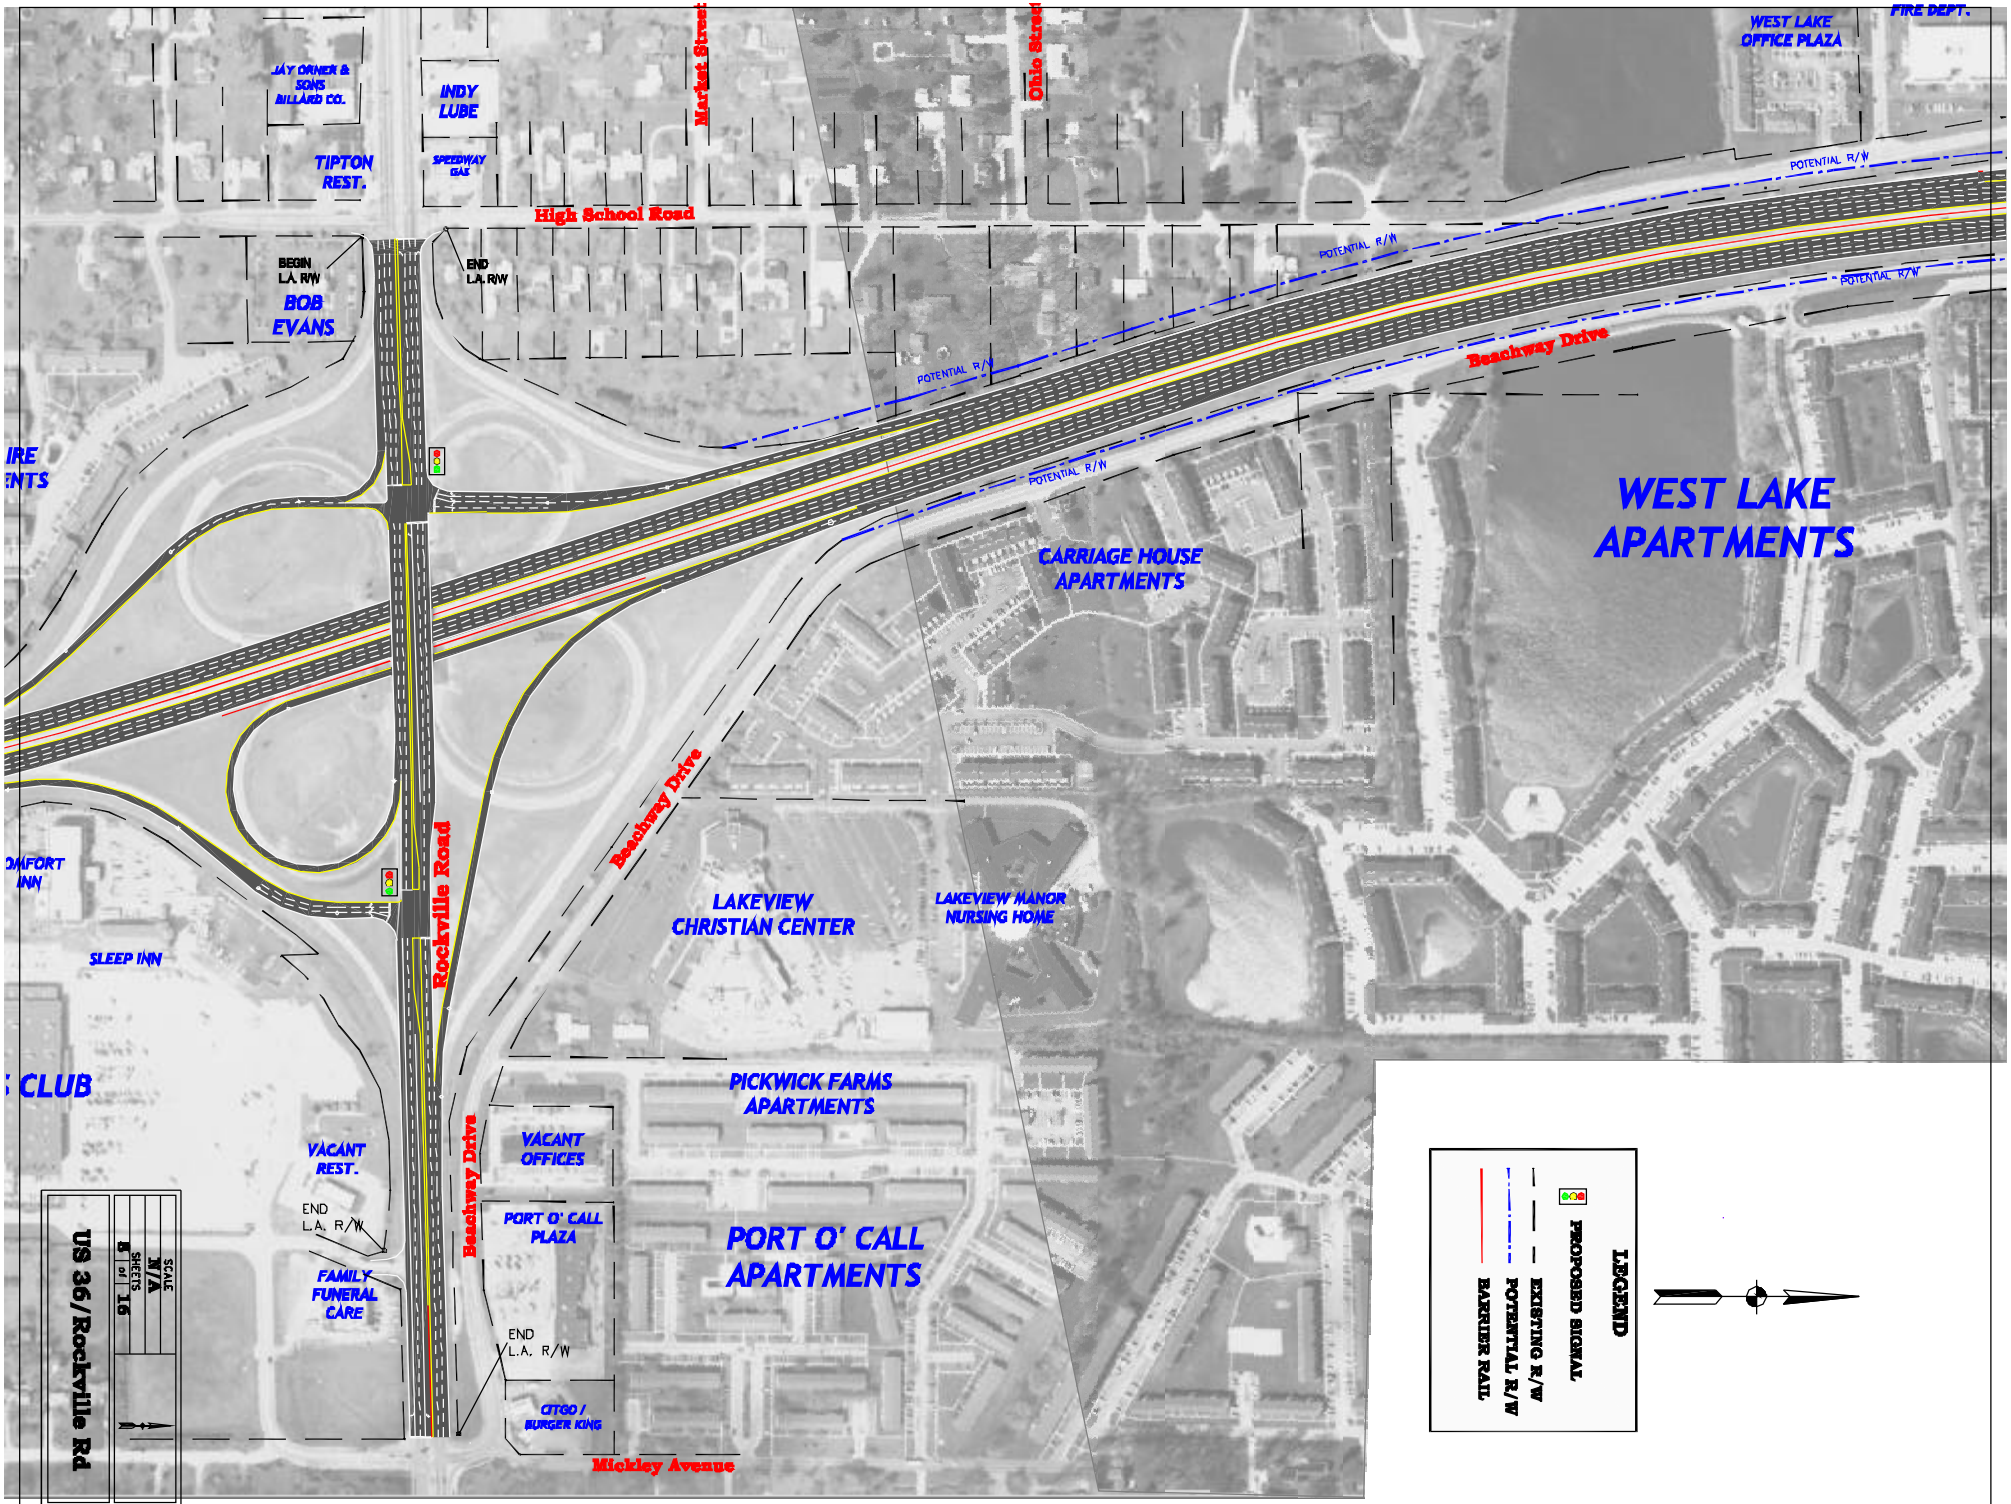
JAY ORNER & SONS BILLARD CO.
INDY LUBE
TIPTON REST.
SPEEDWAY GAS
Market Street
Ohio Street
WEST LAKE OFFICE PLAZA
FIRE DEPT.
High School Road
BEGIN L.A. R/W
END L.A. R/W
BOB EVANS
POTENTIAL R/W
Beachway Drive
WEST LAKE APARTMENTS
CARRIAGE HOUSE APARTMENTS
Rockville Road
LAKEVIEW CHRISTIAN CENTER
LAKEVIEW MANOR NURSING HOME
COMFORT INN
SLEEP INN
PICKWICK FARMS APARTMENTS
VACANT OFFICES
VACANT REST.
PORT O' CALL PLAZA
PORT O' CALL APARTMENTS
FAMILY FUNERAL CARE
CITGO / BURGER KING
Mickley Avenue
LEGEND
PROPOSED SIGNAL
EXISTING R/W
POTENTIAL R/W
BARRIER RAIL
US 36/Rockville Rd
SCALE N/A
SHEETS 8 of 16