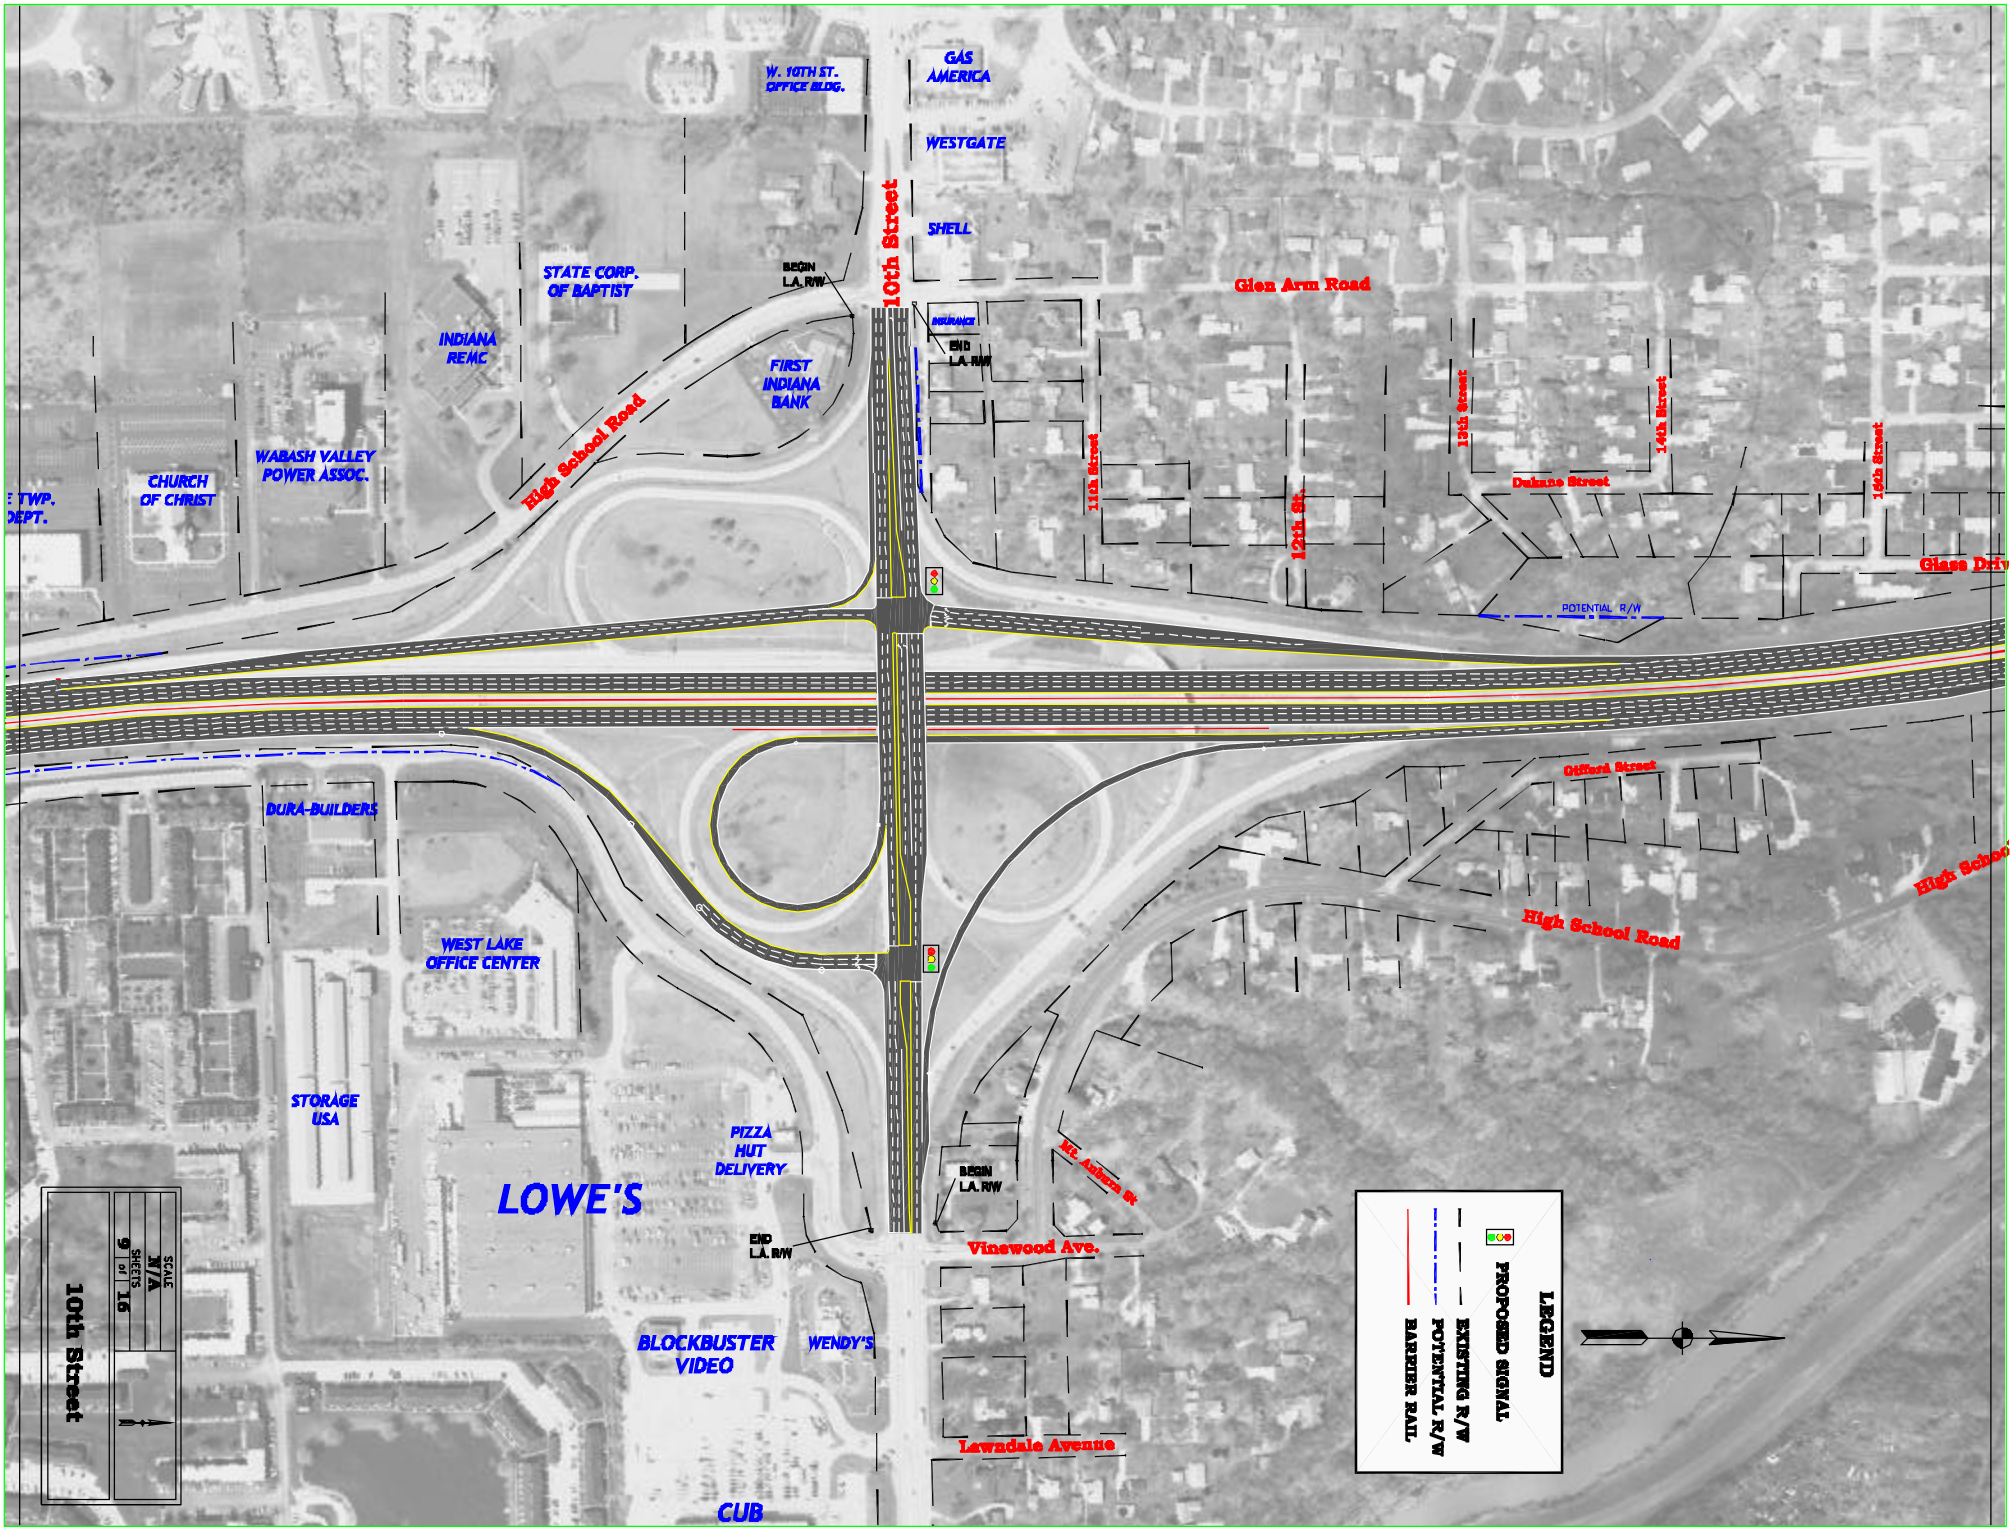
W. 10TH ST. OFFICE BLDG.
GAS AMERICA
WESTGATE
SHELL
10th Street
STATE CORP. OF BAPTIST
BEGIN L.A. R/W
INDIANA REMC
FIRST INDIANA BANK
END L.A. R/W
Glen Arm Road
High School Road
WABASH VALLEY POWER ASSOC.
CHURCH OF CHRIST
11th Street
12th St.
13th Street
14th Street
16th Street
Delano Street
POTENTIAL R/W
DURA-BUILDERS
Offord Street
WEST LAKE OFFICE CENTER
STORAGE USA
PIZZA HUT DELIVERY
LOWE'S
Mt. Auburn St.
Vinewood Ave.
BLOCKBUSTER VIDEO
WENDY'S
Lewndale Avenue
CUB
LEGEND
BARRIER WALL
POTENTIAL R/W
EXISTING R/W
PROPOSED SIGNAL
10th Street
SCALE N/A
SHEETS 9 of 16