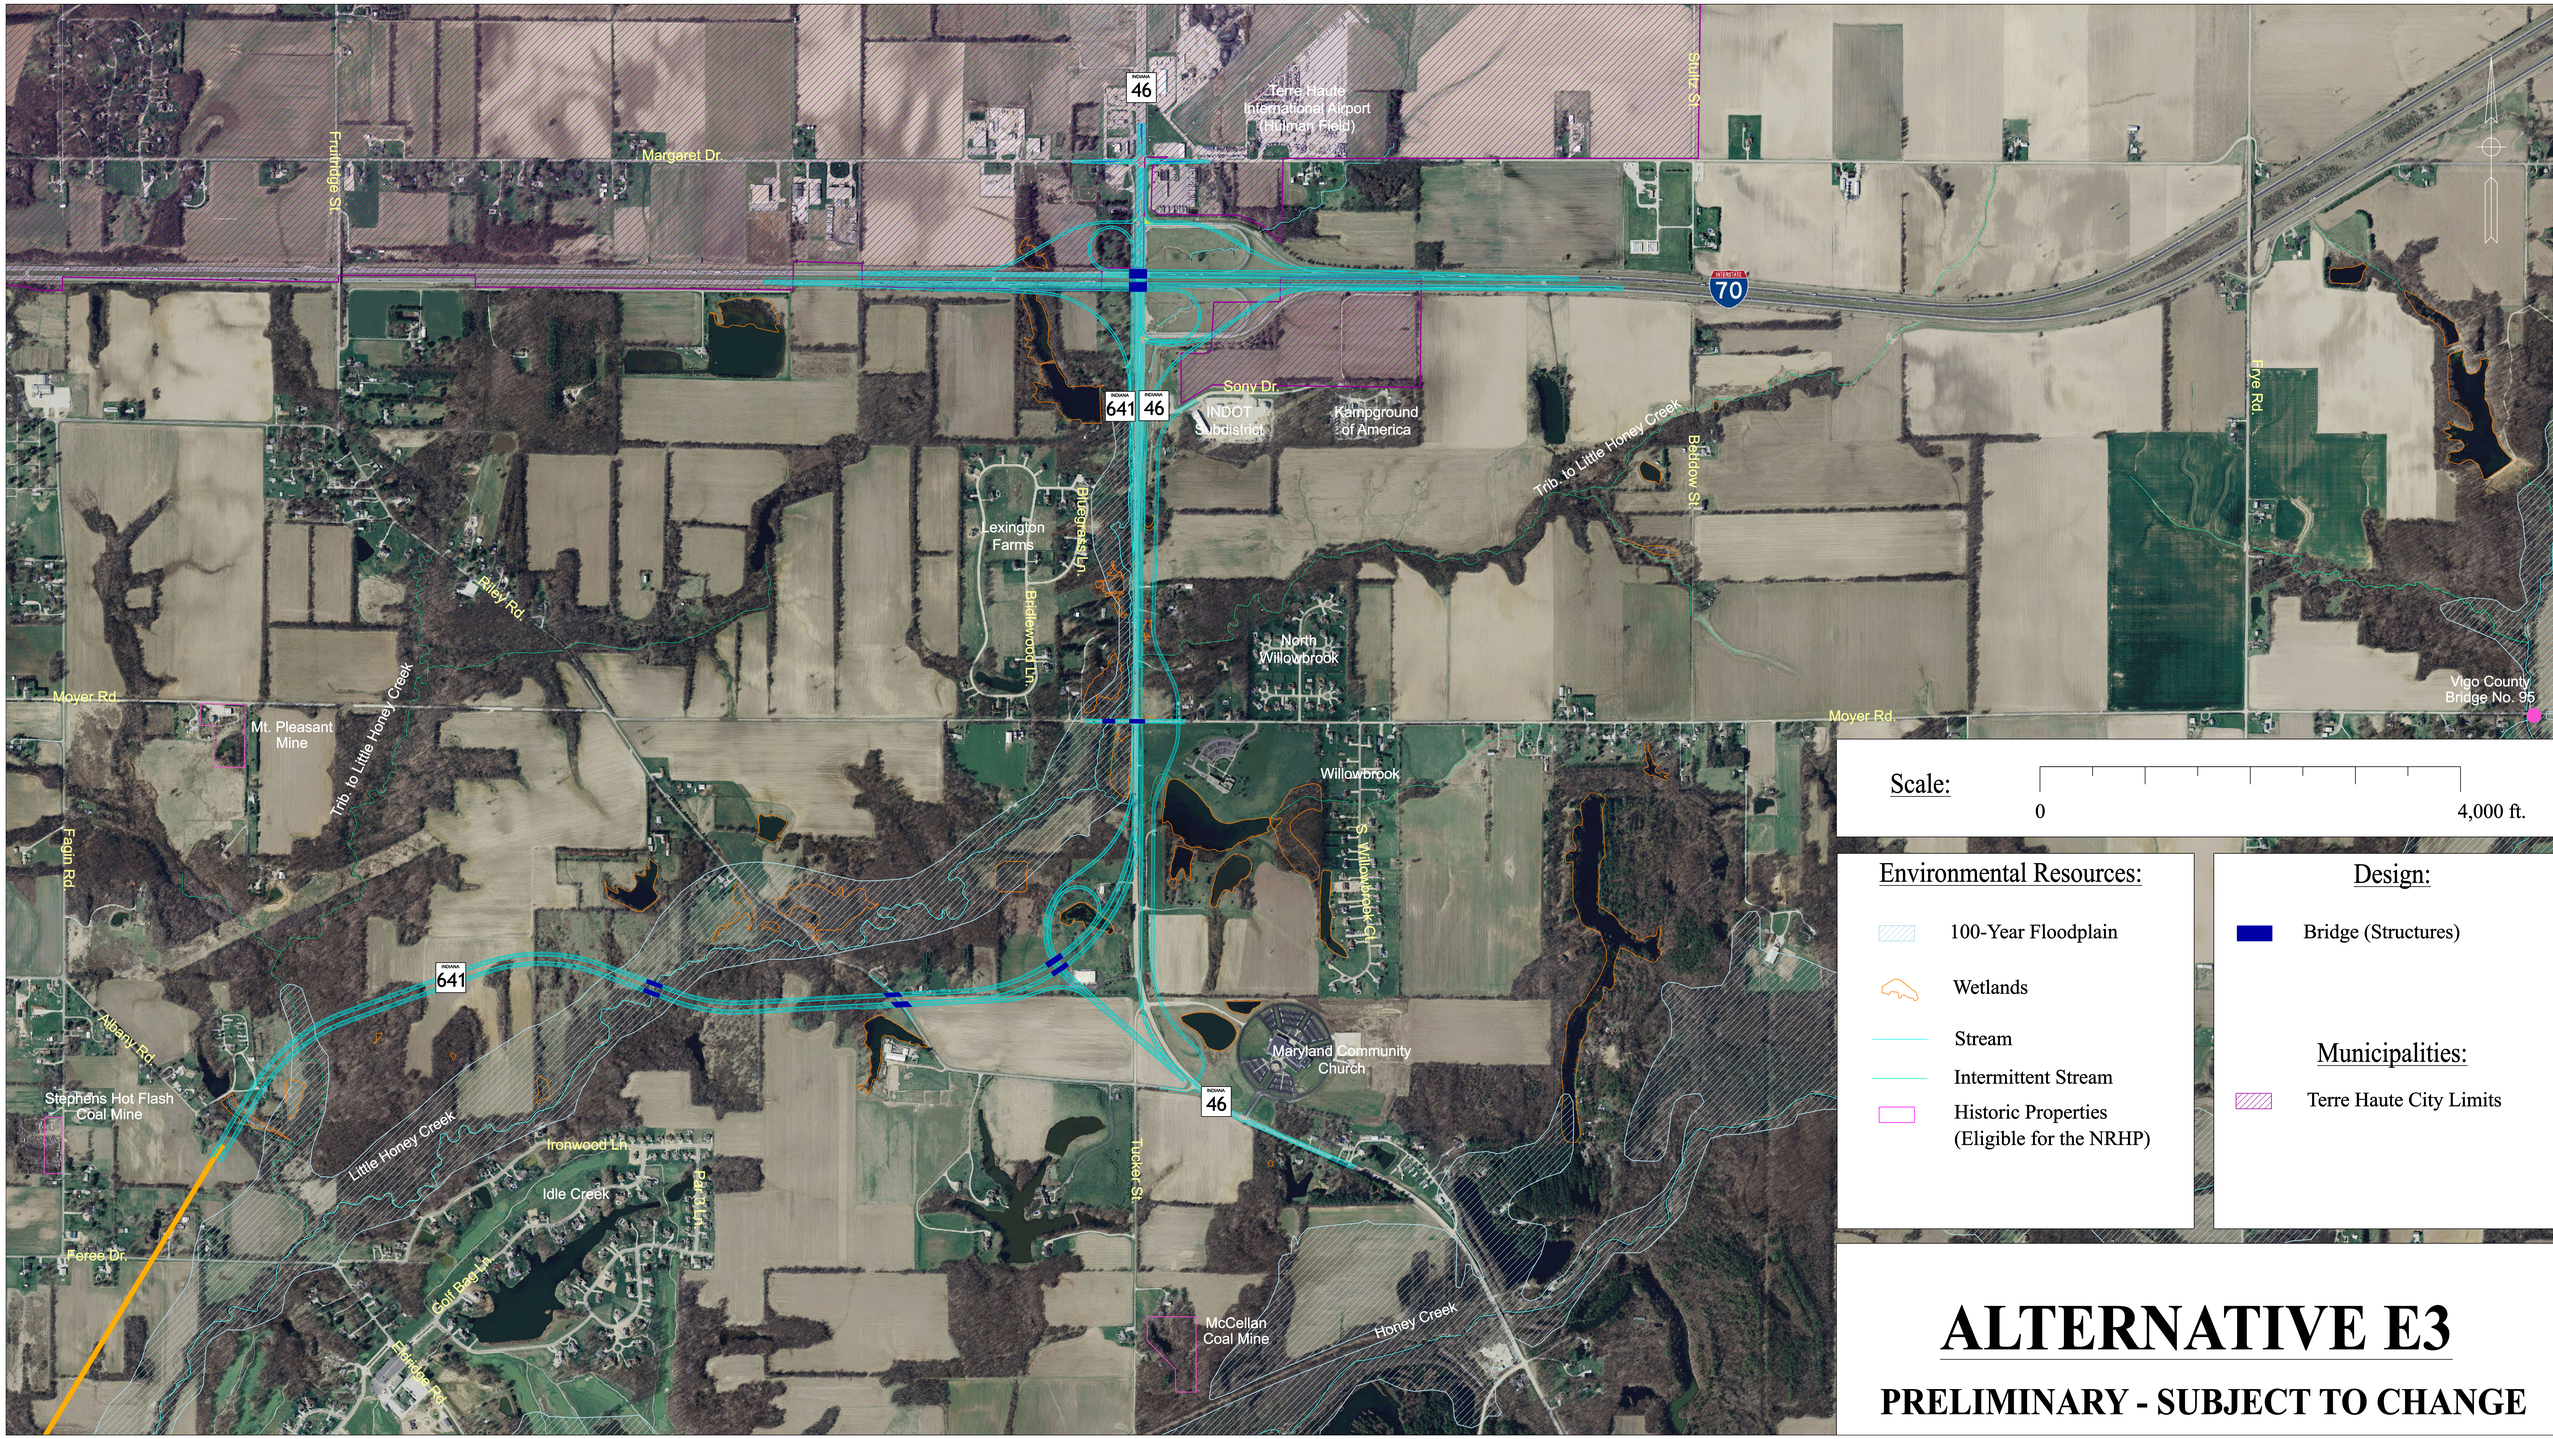

ALTERNATIVE E3

PRELIMINARY - SUBJECT TO CHANGE