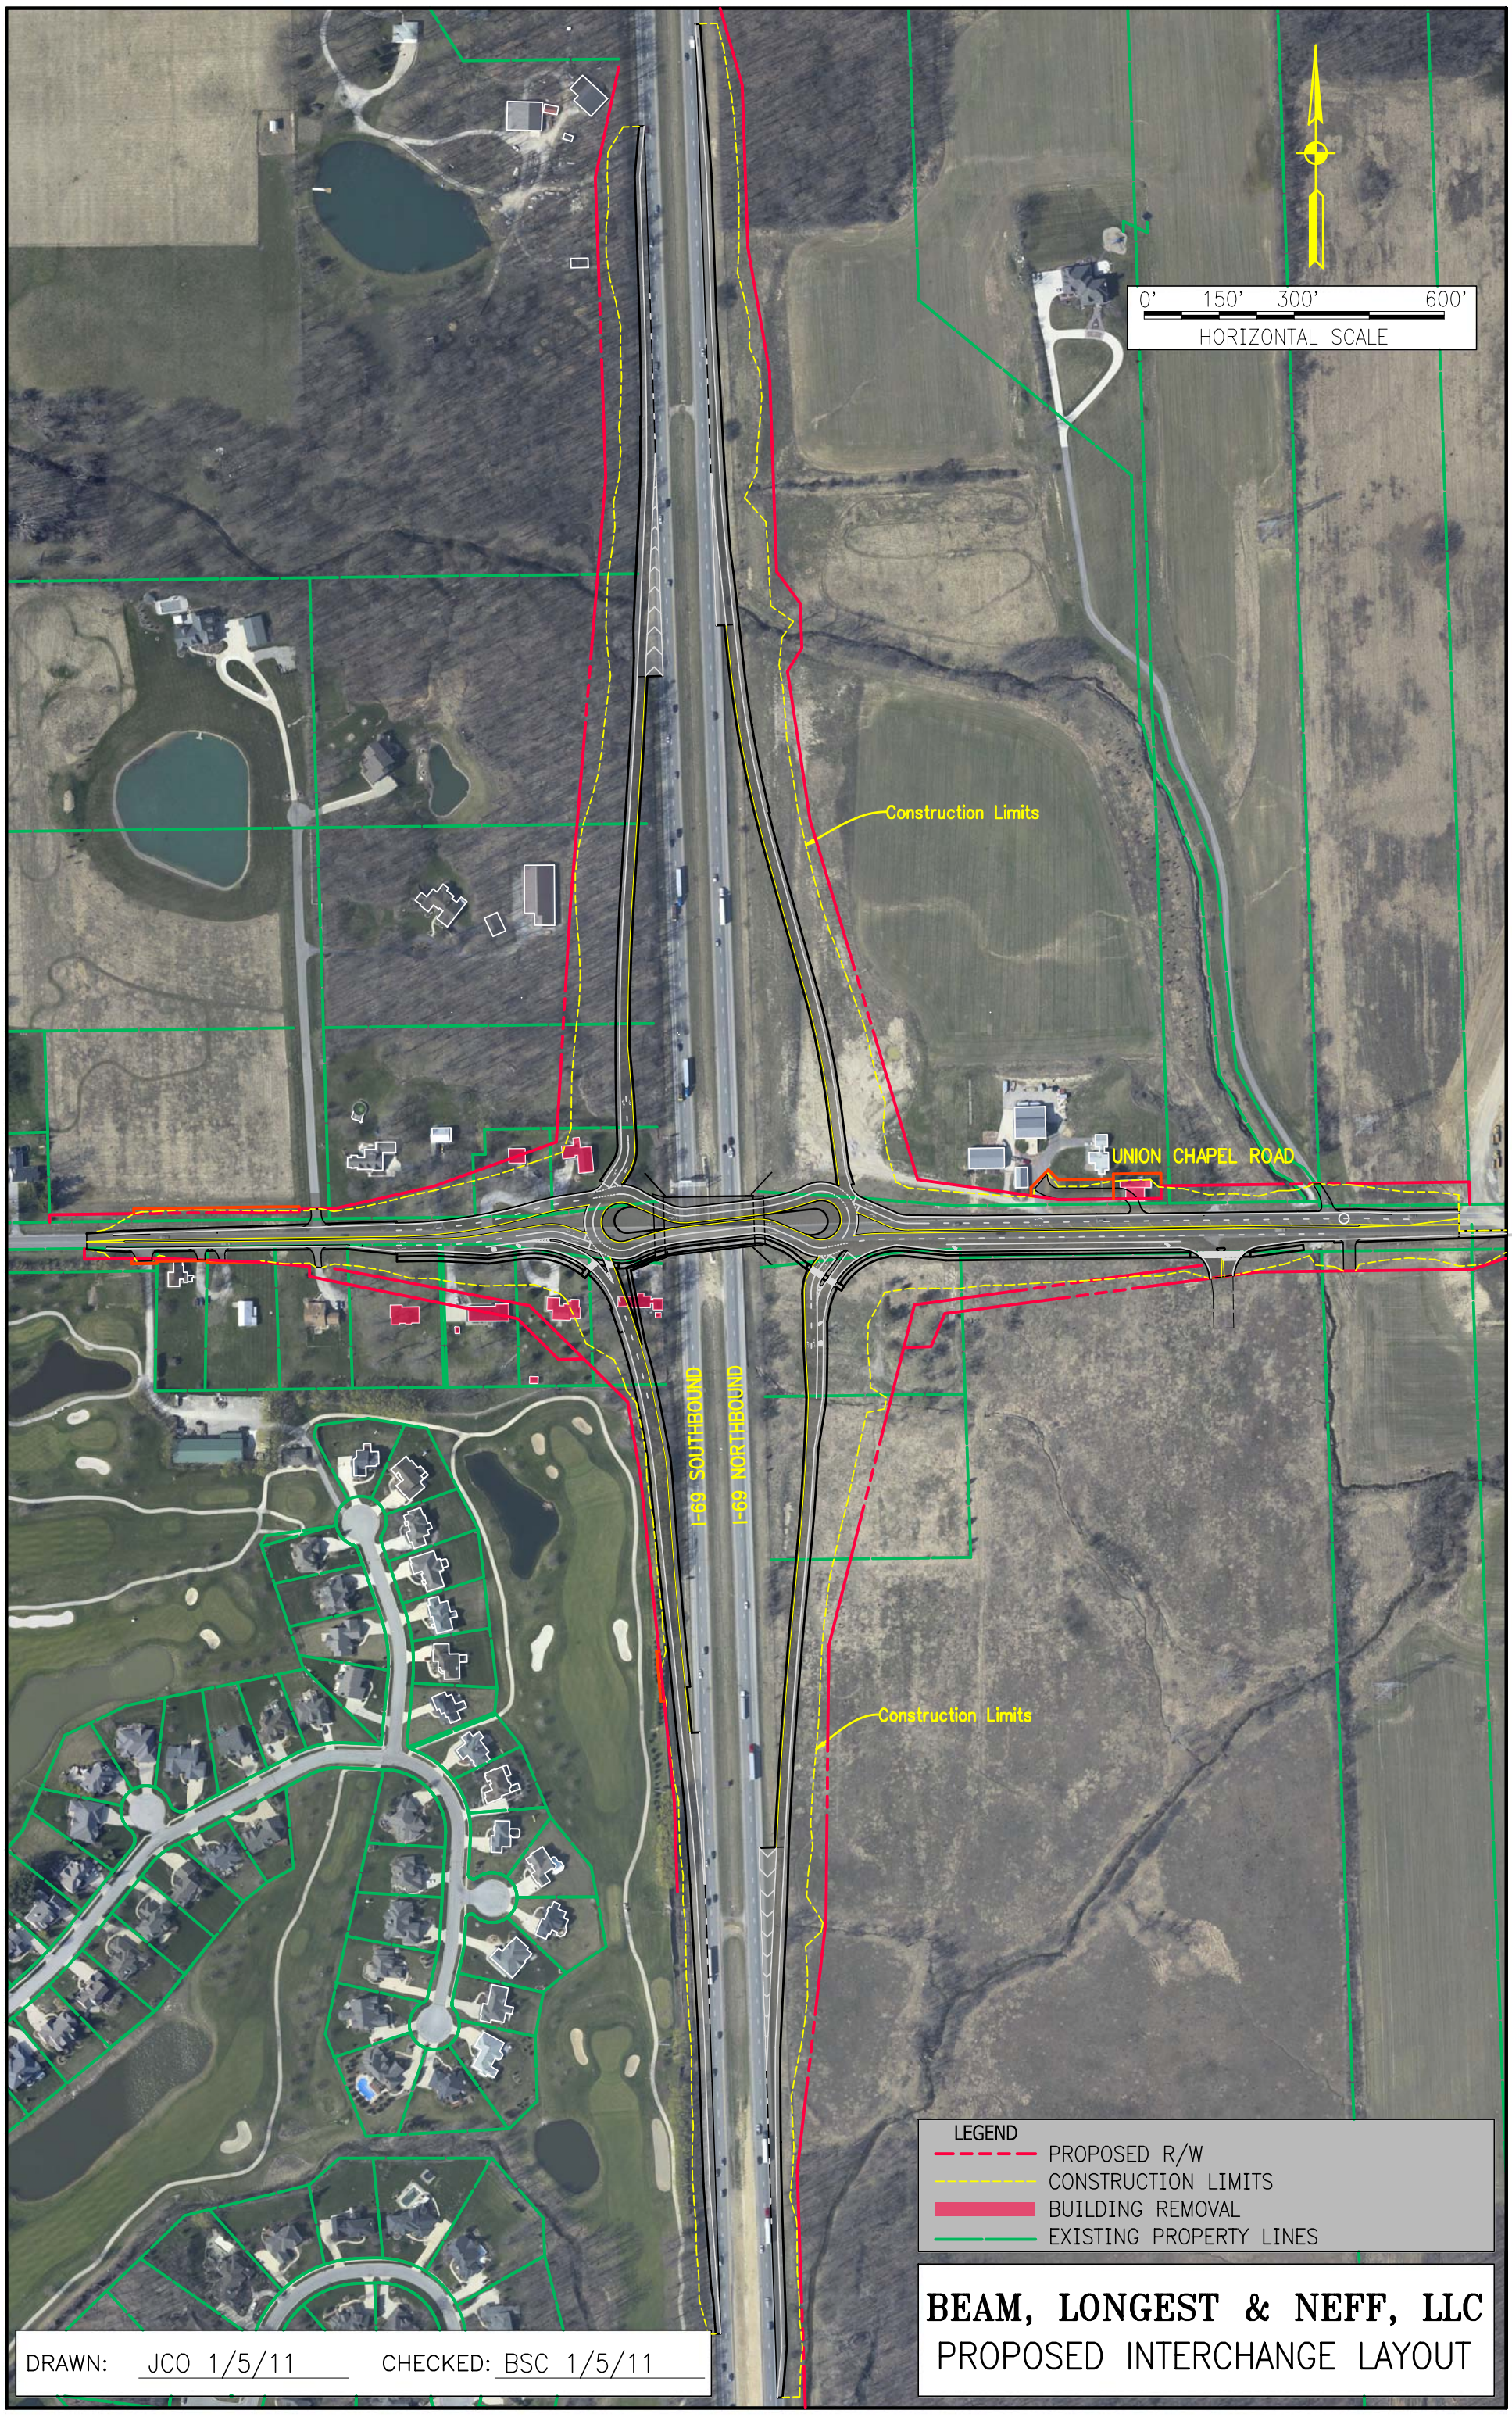

DRAWN: JCO 1/5/11 CHECKED: BSC 1/5/11

BEAM, LONGEST & NEFF, LLC

PROPOSED INTERCHANGE LAYOUT

5/2/2011 | 4:47:01 PM | P:\Project\10100\Union-Chapel_IC\Displays\Interchange-Justification.dgn