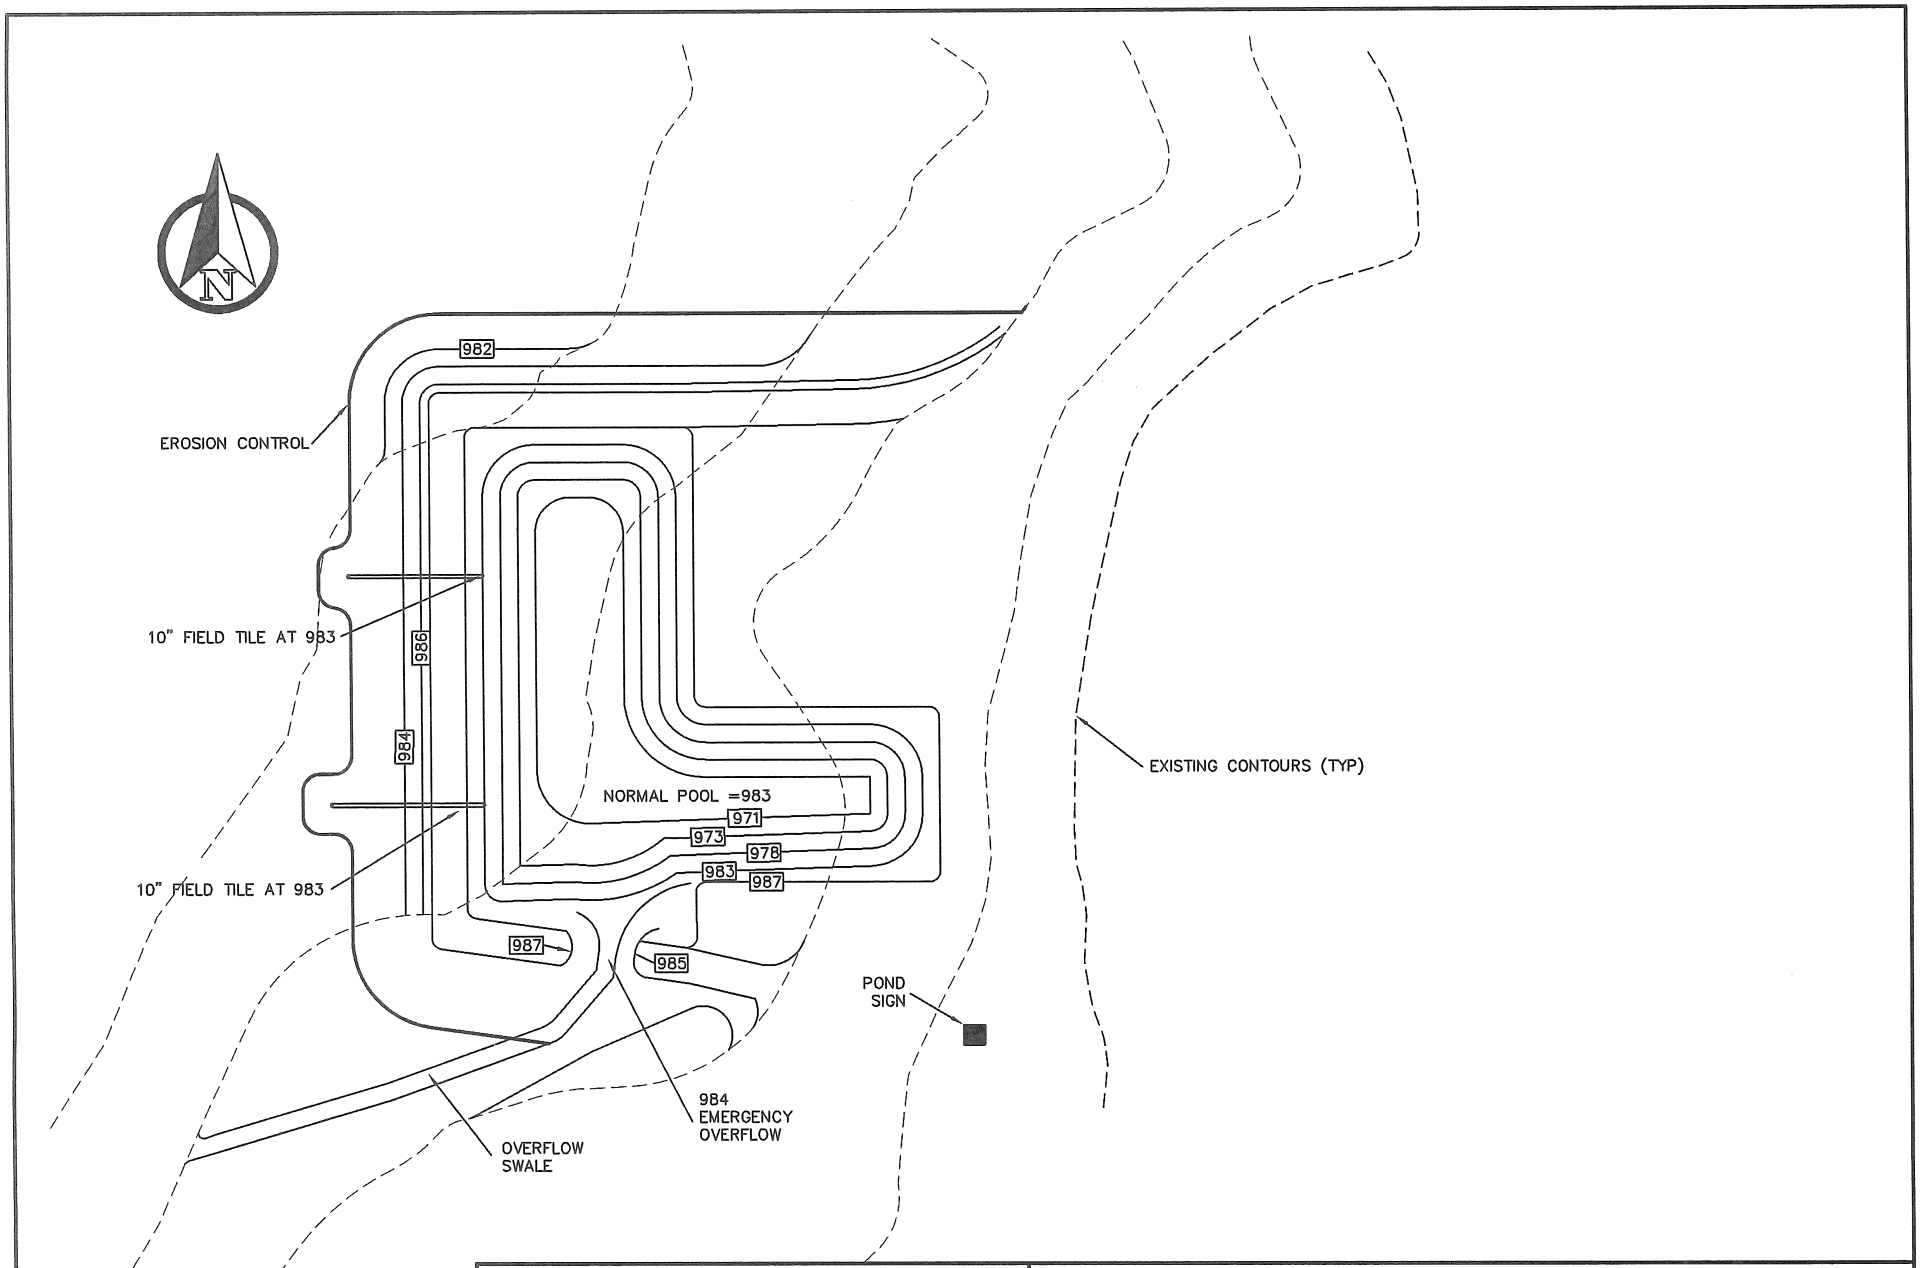


NOBLE COUNTY SURVEYORS OFFICE
2090 N. STATE ROAD 9, SUITE B
ALBION, INDIANA 46701
PHONE (260)-636-2131

# POND PERMIT EXAMPLE