
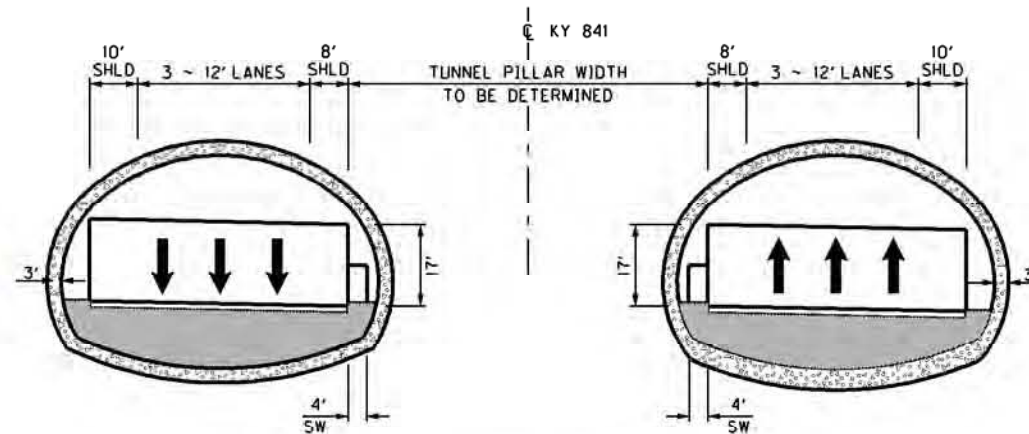
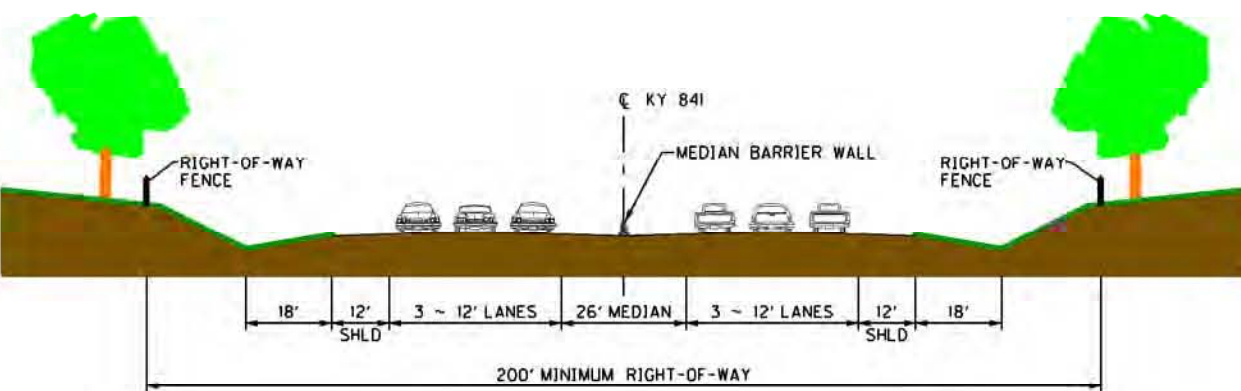


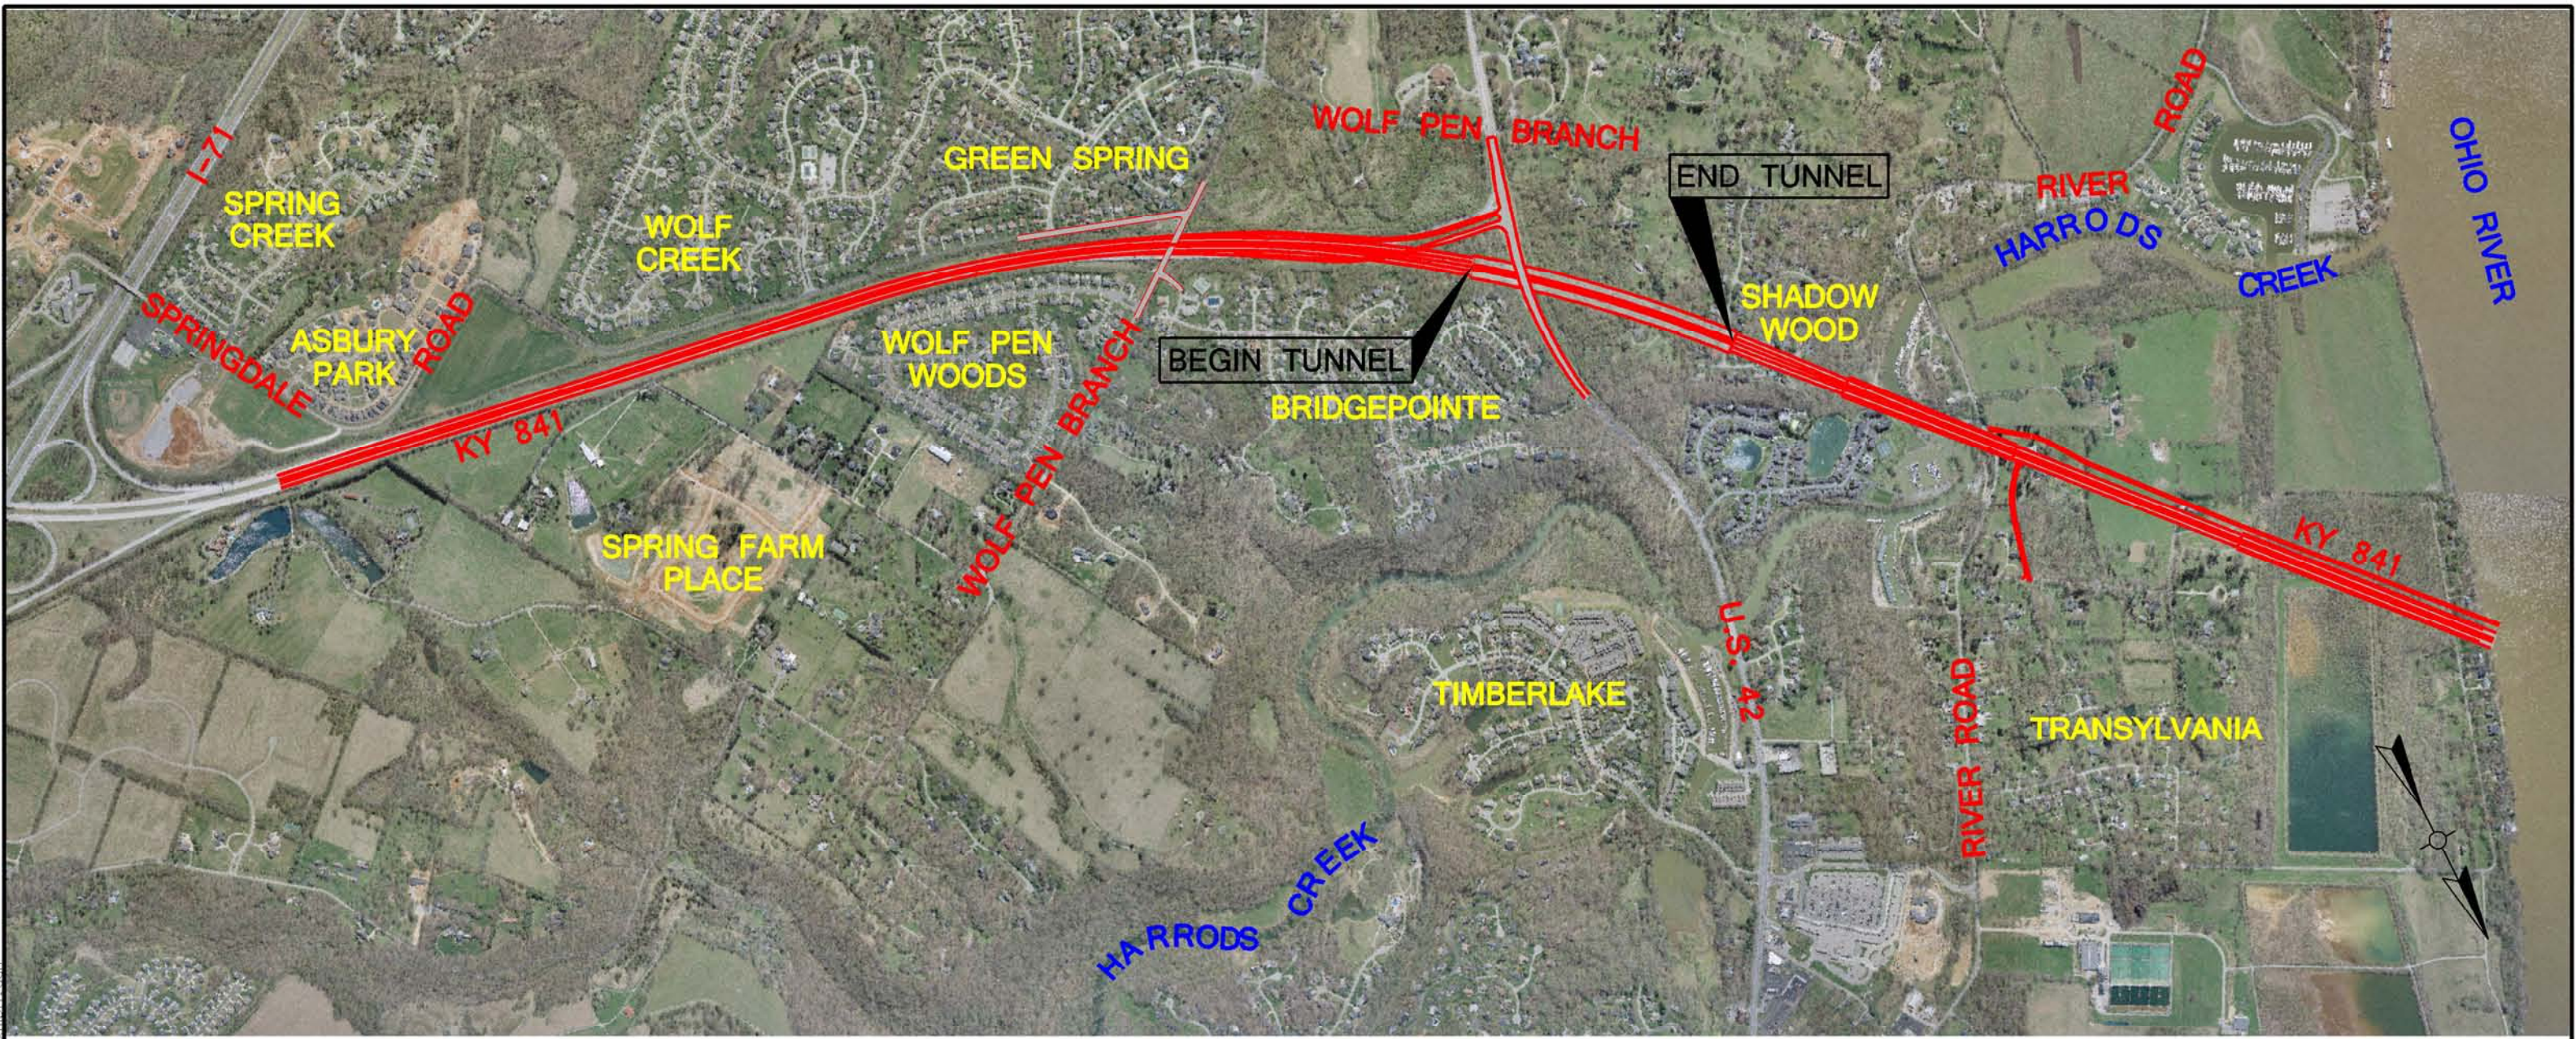

KY 841
PRELIMINARY ALIGNMENTS

THE OHIO RIVER
BRIDGES
LOCHNER
ENGINEERS AND PLANNERS

SCALE: 1"=1200'