


DIRECTORY PATH : R:\Active\Edinburgh, Town\SR 252 Walk And Lighting\Design\GD\Plans
FILENAME : P-1-C.dwg
DATE/USER : 3/29/2022 2:53 PM / C:\Users\hump

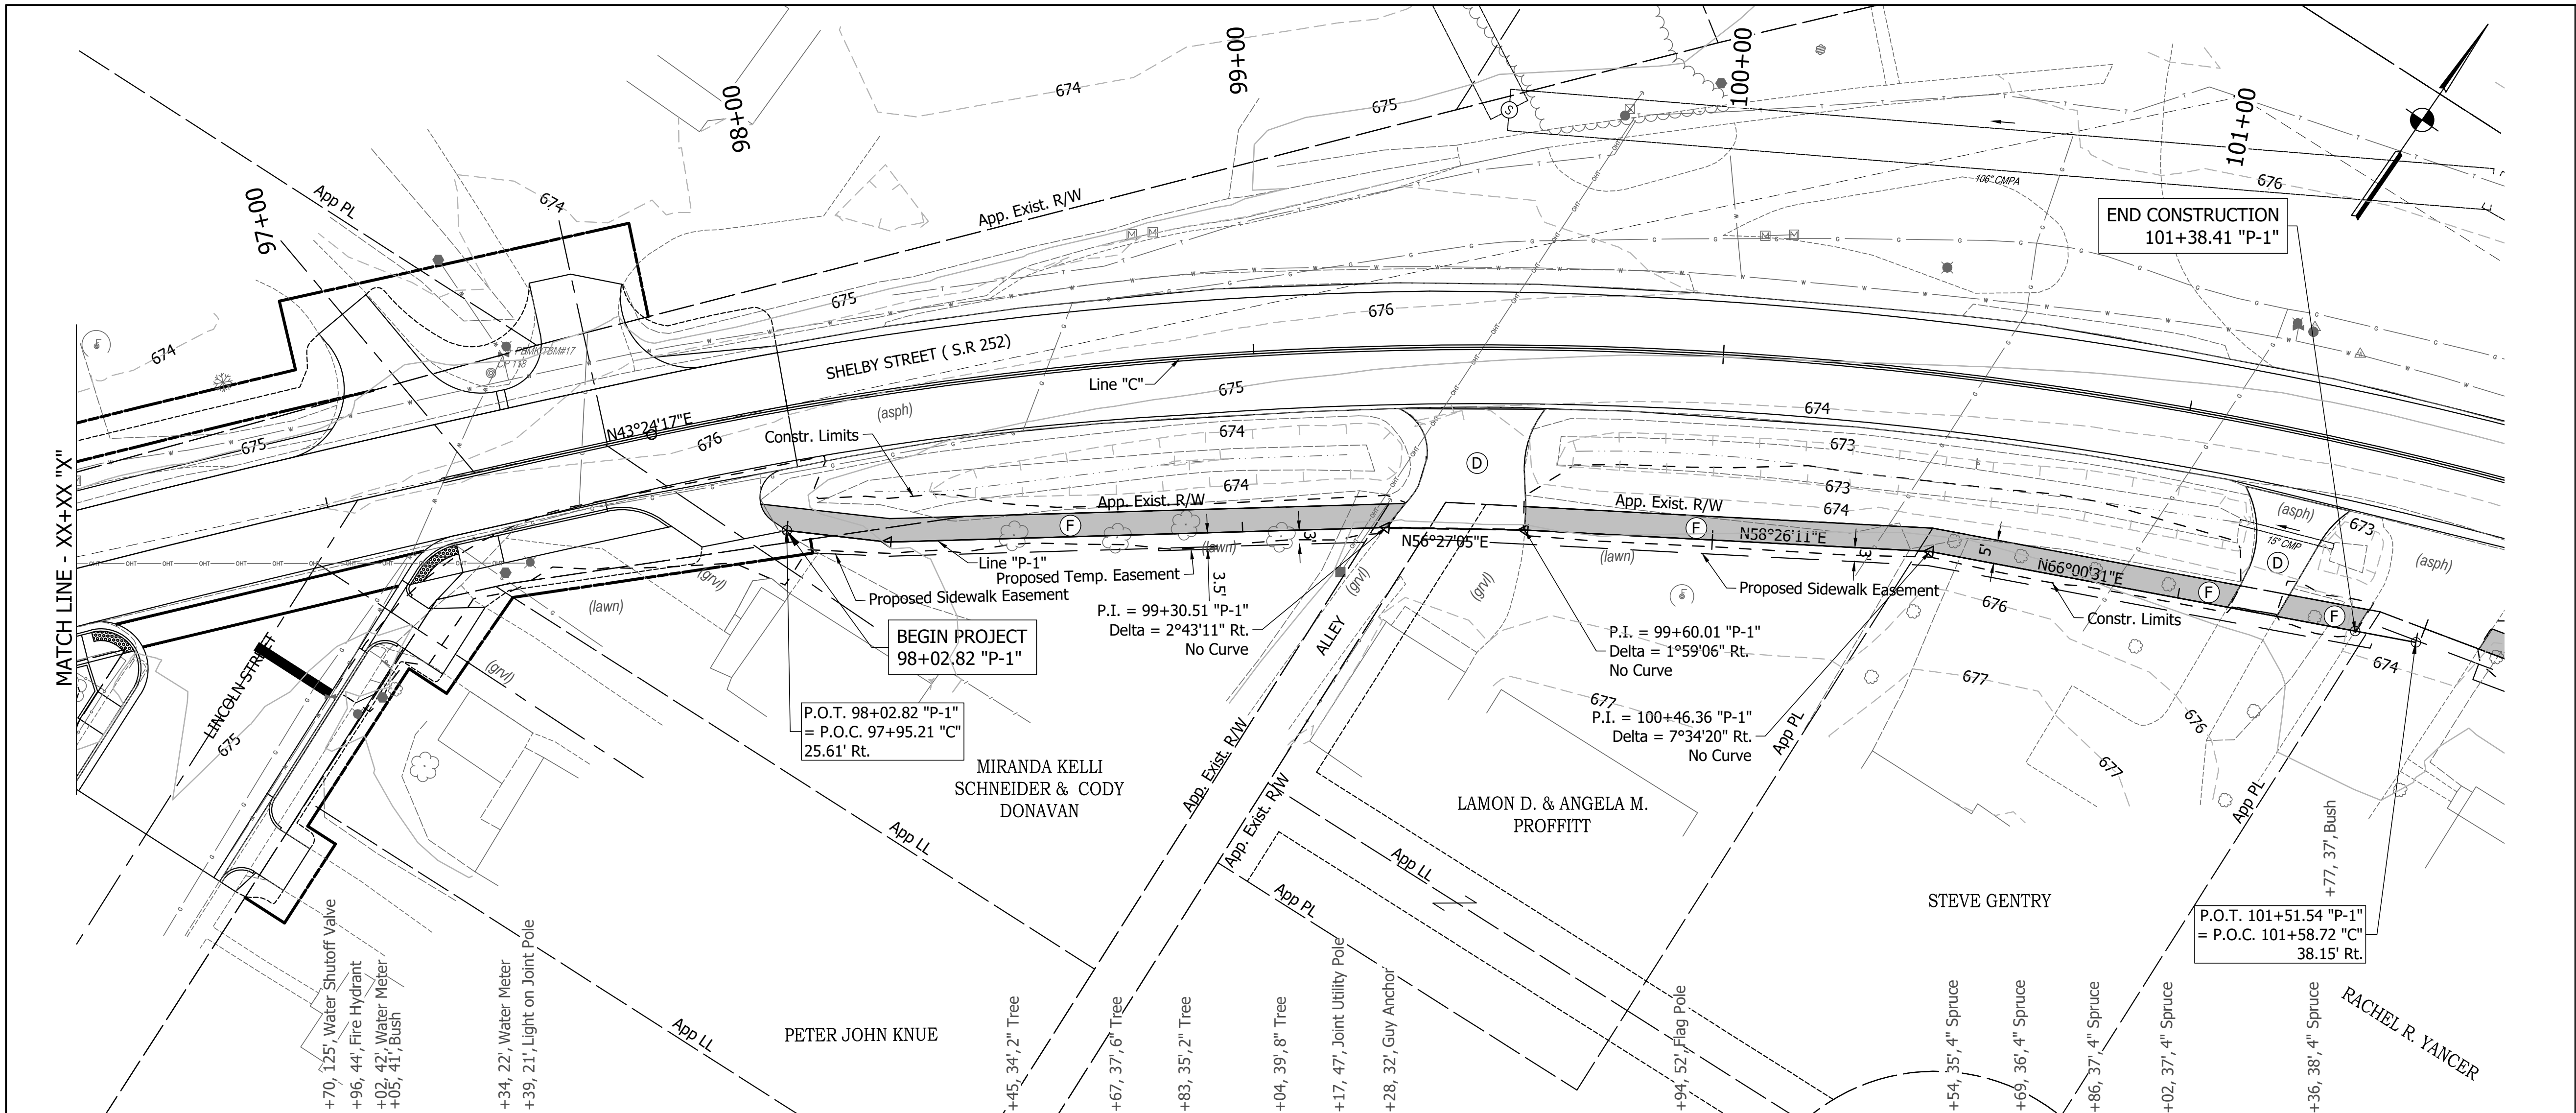


LEGEND
EXISTING

- Beehive Inlet
- Sanitary Manhole
- Gas Line
- Gas Valve
- Water Line
- Water Valve
- Fire Hydrant
- Water Meter
- U.G. Electric Line
- Electric Transformer
- Electric Meter
- Overhead Utility Line
- Power Pole
- Mailbox
- Comm. Vault
- Guy Wire
- Fiber Optic Line
- U.G. Telephone Line
- Telephone Riser
- Telephone MH
- Well
- Sign
- Bush
- Tree
- Light Pole

PROPOSED

- (D) HMA for Approaches
- (26) Seeding
- (F) Concrete Sidewalk, 4"
- (H) Concrete Curb Ramp

(See Typical Sheet for Additional Details)

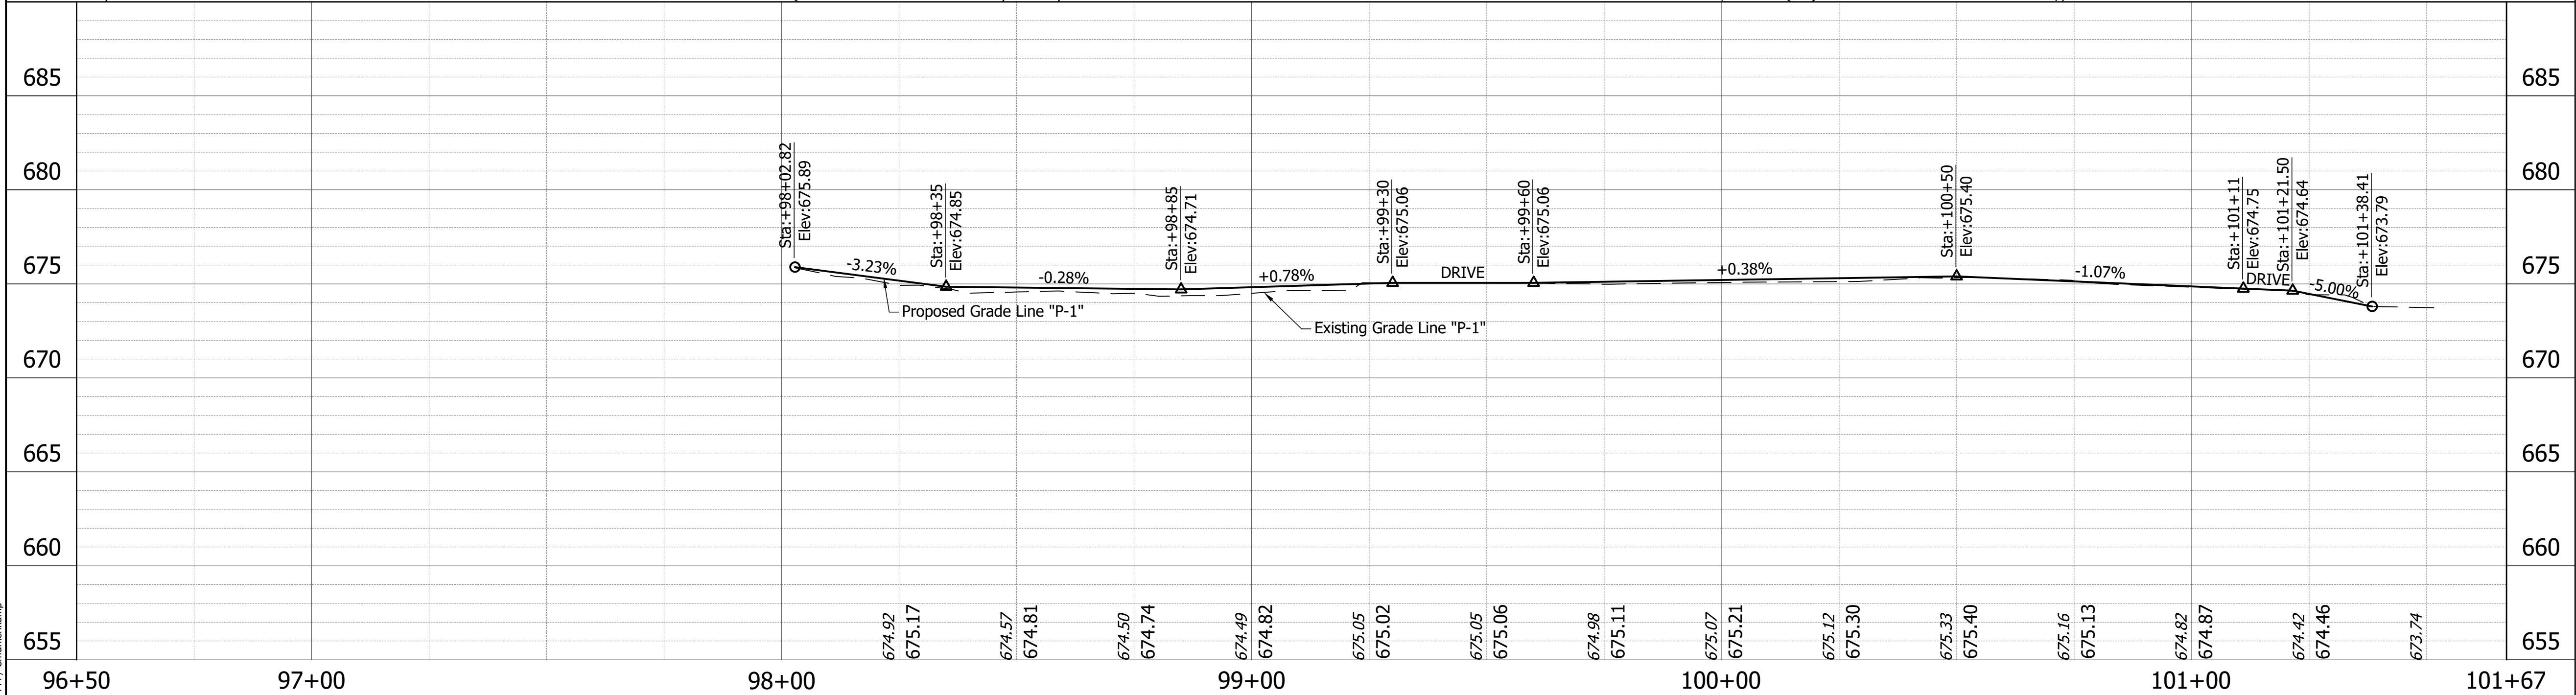

All R/W and Topo from Line "C" Unless Noted Otherwise
Line "P-1" & P-2" to be Constructed

TBM #XXX
DESCRIPTION
STA. XX+XX.XX "X", XX.XX' LT., ELEV. = XXX.XX

TBM #XXX
DESCRIPTION
STA. XX+XX.XX "X", XX.XX' LT., ELEV. = XXX.XX

TBM #XXX
DESCRIPTION
STA. XX+XX.XX "X", XX.XX' LT., ELEV. = XXX.XX

ORIGINATING BENCHMARK:
BENCHMARK INFO
DESCRIPTION:
ELEV: XXX.XX (NAVD 88)

STAGE
X



RECOMMENDED FOR APPROVAL		DESIGN ENGINEER		DATE
DESIGNED:	XX	DRAWN:	XX	
CHECKED:	XX	CHECKED:	XX	

INDIANA
DEPARTMENT OF TRANSPORTATION

PLAN & PROFILE
LINE "P-1"

HORIZONTAL SCALE		BRIDGE FILE	
1"=20'		DESIGNATION	
VERTICAL SCALE		1902760	
1"=4'		SHEETS	
SURVEY BOOK		1 of XX	
CONTRACT		PROJECT	
R-40411		1902760	

DIRECTORY PATH : R:\Active\Edinburgh, Town\SR 252 Walk And Lighting\Design\CAD\Plans
FILENAME : P-2.dwg
DATE/USER : 3/29/2022 2:53 PM / C:\Users\hamp

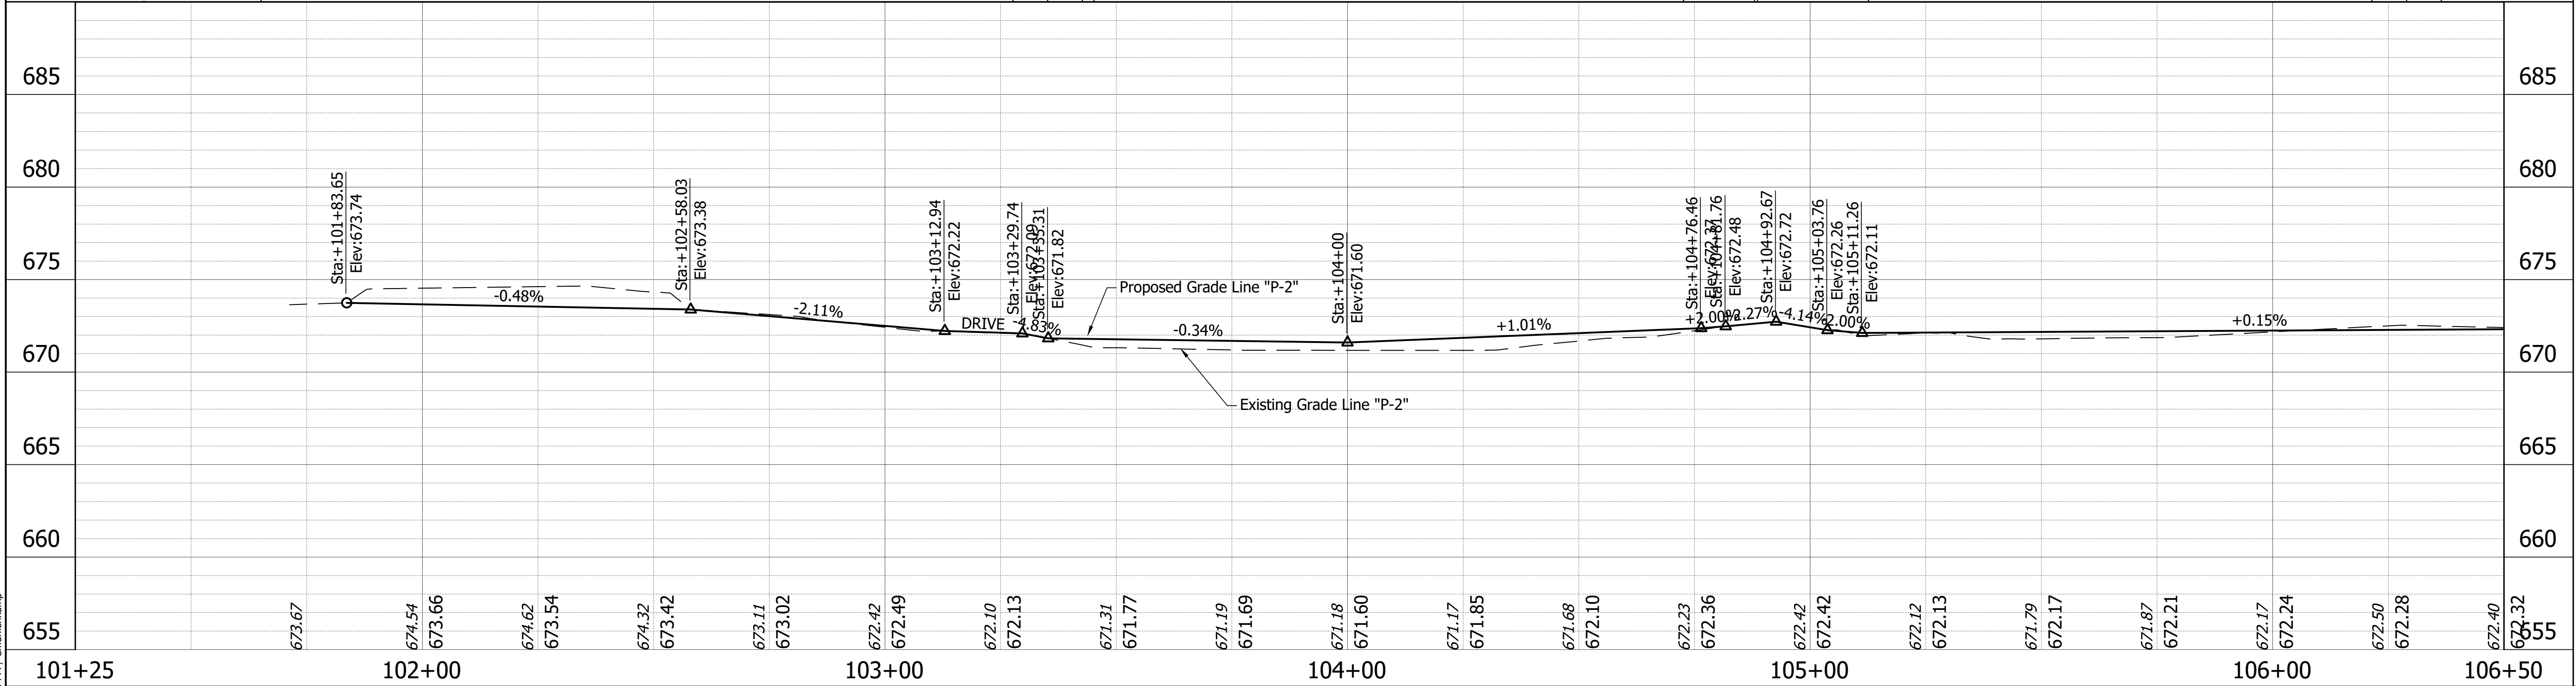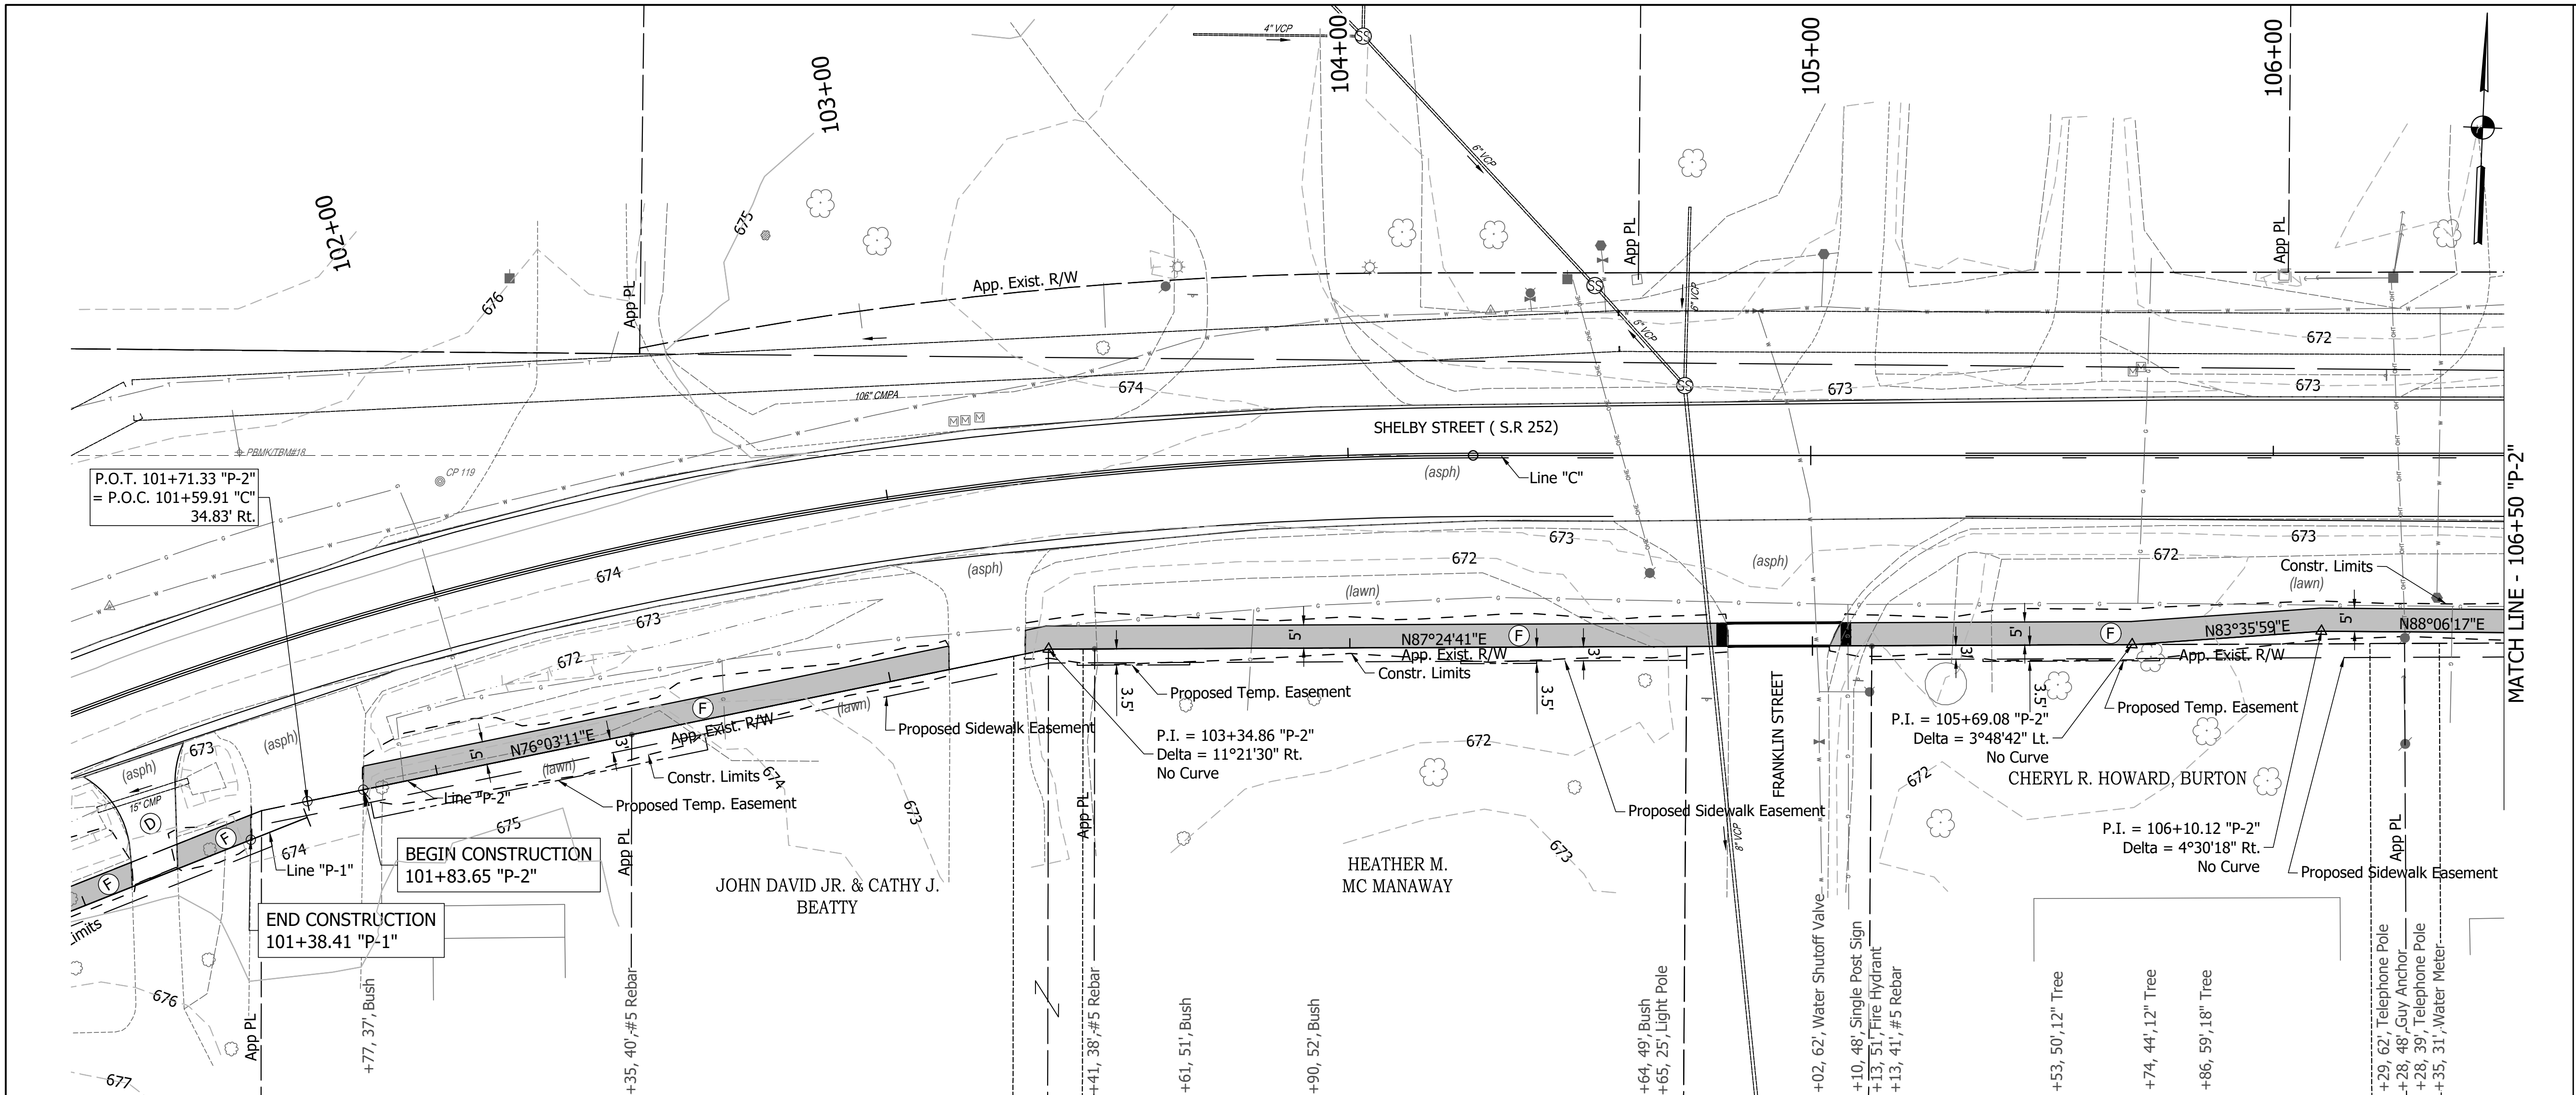

LEGEND

EXISTING

Beehive Inlet

Sanitary Manhole

Gas Line

Gas Valve

Water Line

Water Valve

Fire Hydrant

Water Meter

U.G. Electric Line

Electric Transformer

Electric Meter

Overhead Utility Line

Power Pole

Mailbox

Comm. Vault

Guy Wire

Fiber Optic Line

U.G. Telephone Line

Telephone Riser

Telephone MH

Well

Sign

Bush

Tree

Light Pole

PROPOSED

D

HMA for Approaches

26

Seeding

F

Concrete Sidewalk, 4"

H

Concrete Curb Ramp

(See Typical Sheet for Additional Details)

All R/W and Topo from Line "C" Unless Noted Otherwise
Line "P-1 & P-2" to be Constructed

TBM #XXX
DESCRIPTION
STA. XX+XX.XX "X", XX.XX' LT., ELEV. = XXX.XX

TBM #XXX
DESCRIPTION
STA. XX+XX.XX "X", XX.XX' LT., ELEV. = XXX.XX

TBM #XXX
DESCRIPTION
STA. XX+XX.XX "X", XX.XX' LT., ELEV. = XXX.XX

ORIGINATING BENCHMARK:
BENCHMARK INFO
DESCRIPTION:
ELEV: XXX.XX (NAVD 88)

INDIANA
DEPARTMENT OF TRANSPORTATION

PLAN & PROFILE
LINE "P-2"

HORIZONTAL SCALE
1"=20'

VERTICAL SCALE
1"=4'

SURVEY BOOK
2 of XX

CONTRACT
R-40411

BRIDGE FILE
DESIGNATION
1902760

SHEETS
PROJECT
1902760



STAGE
X

RECOMMENDED FOR APPROVAL		DESIGN ENGINEER		DATE
DESIGNED:	XX	DRAWN:	XX	
CHECKED:	XX	CHECKED:	XX	

INDIANA
DEPARTMENT OF TRANSPORTATION

PLAN & PROFILE
LINE "P-2"

DIRECTORY PATH : R:\Active\Edinburgh, Town\SR 252 Walk And Lighting\Design\CAD\Plans
FILENAME : P-2.dwg
DATE/TIME : 3/29/2012 2:53 PM : C:\shelby\user

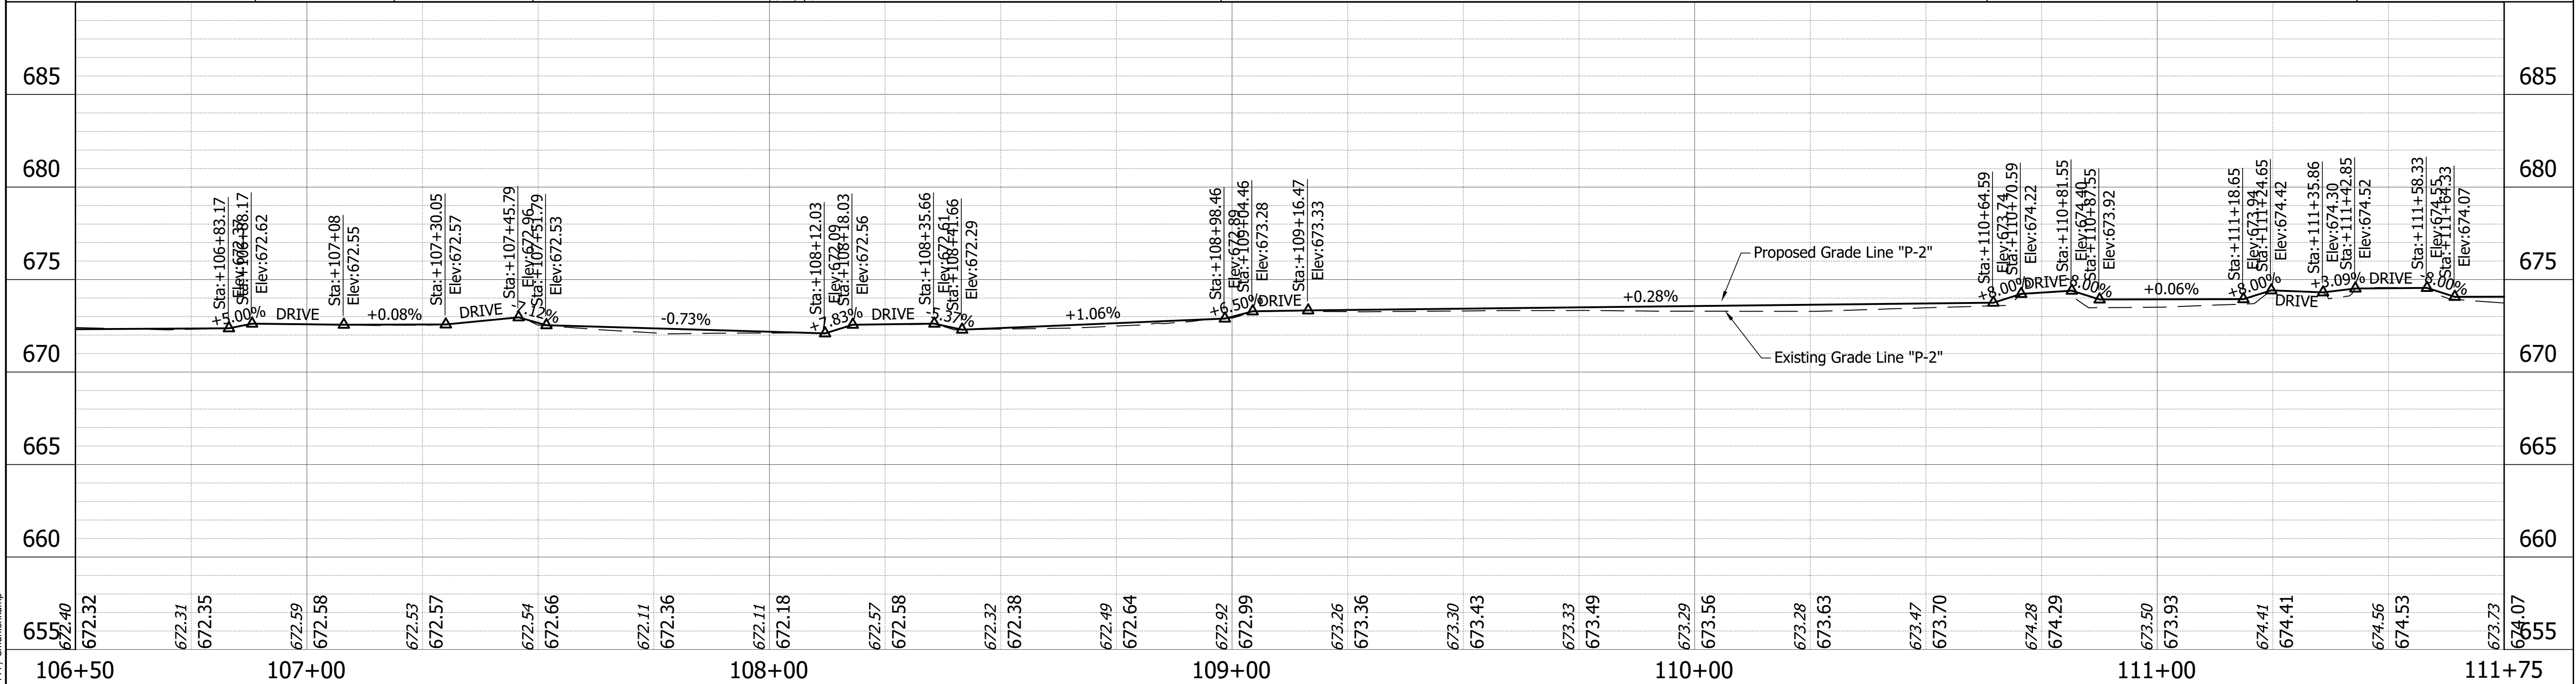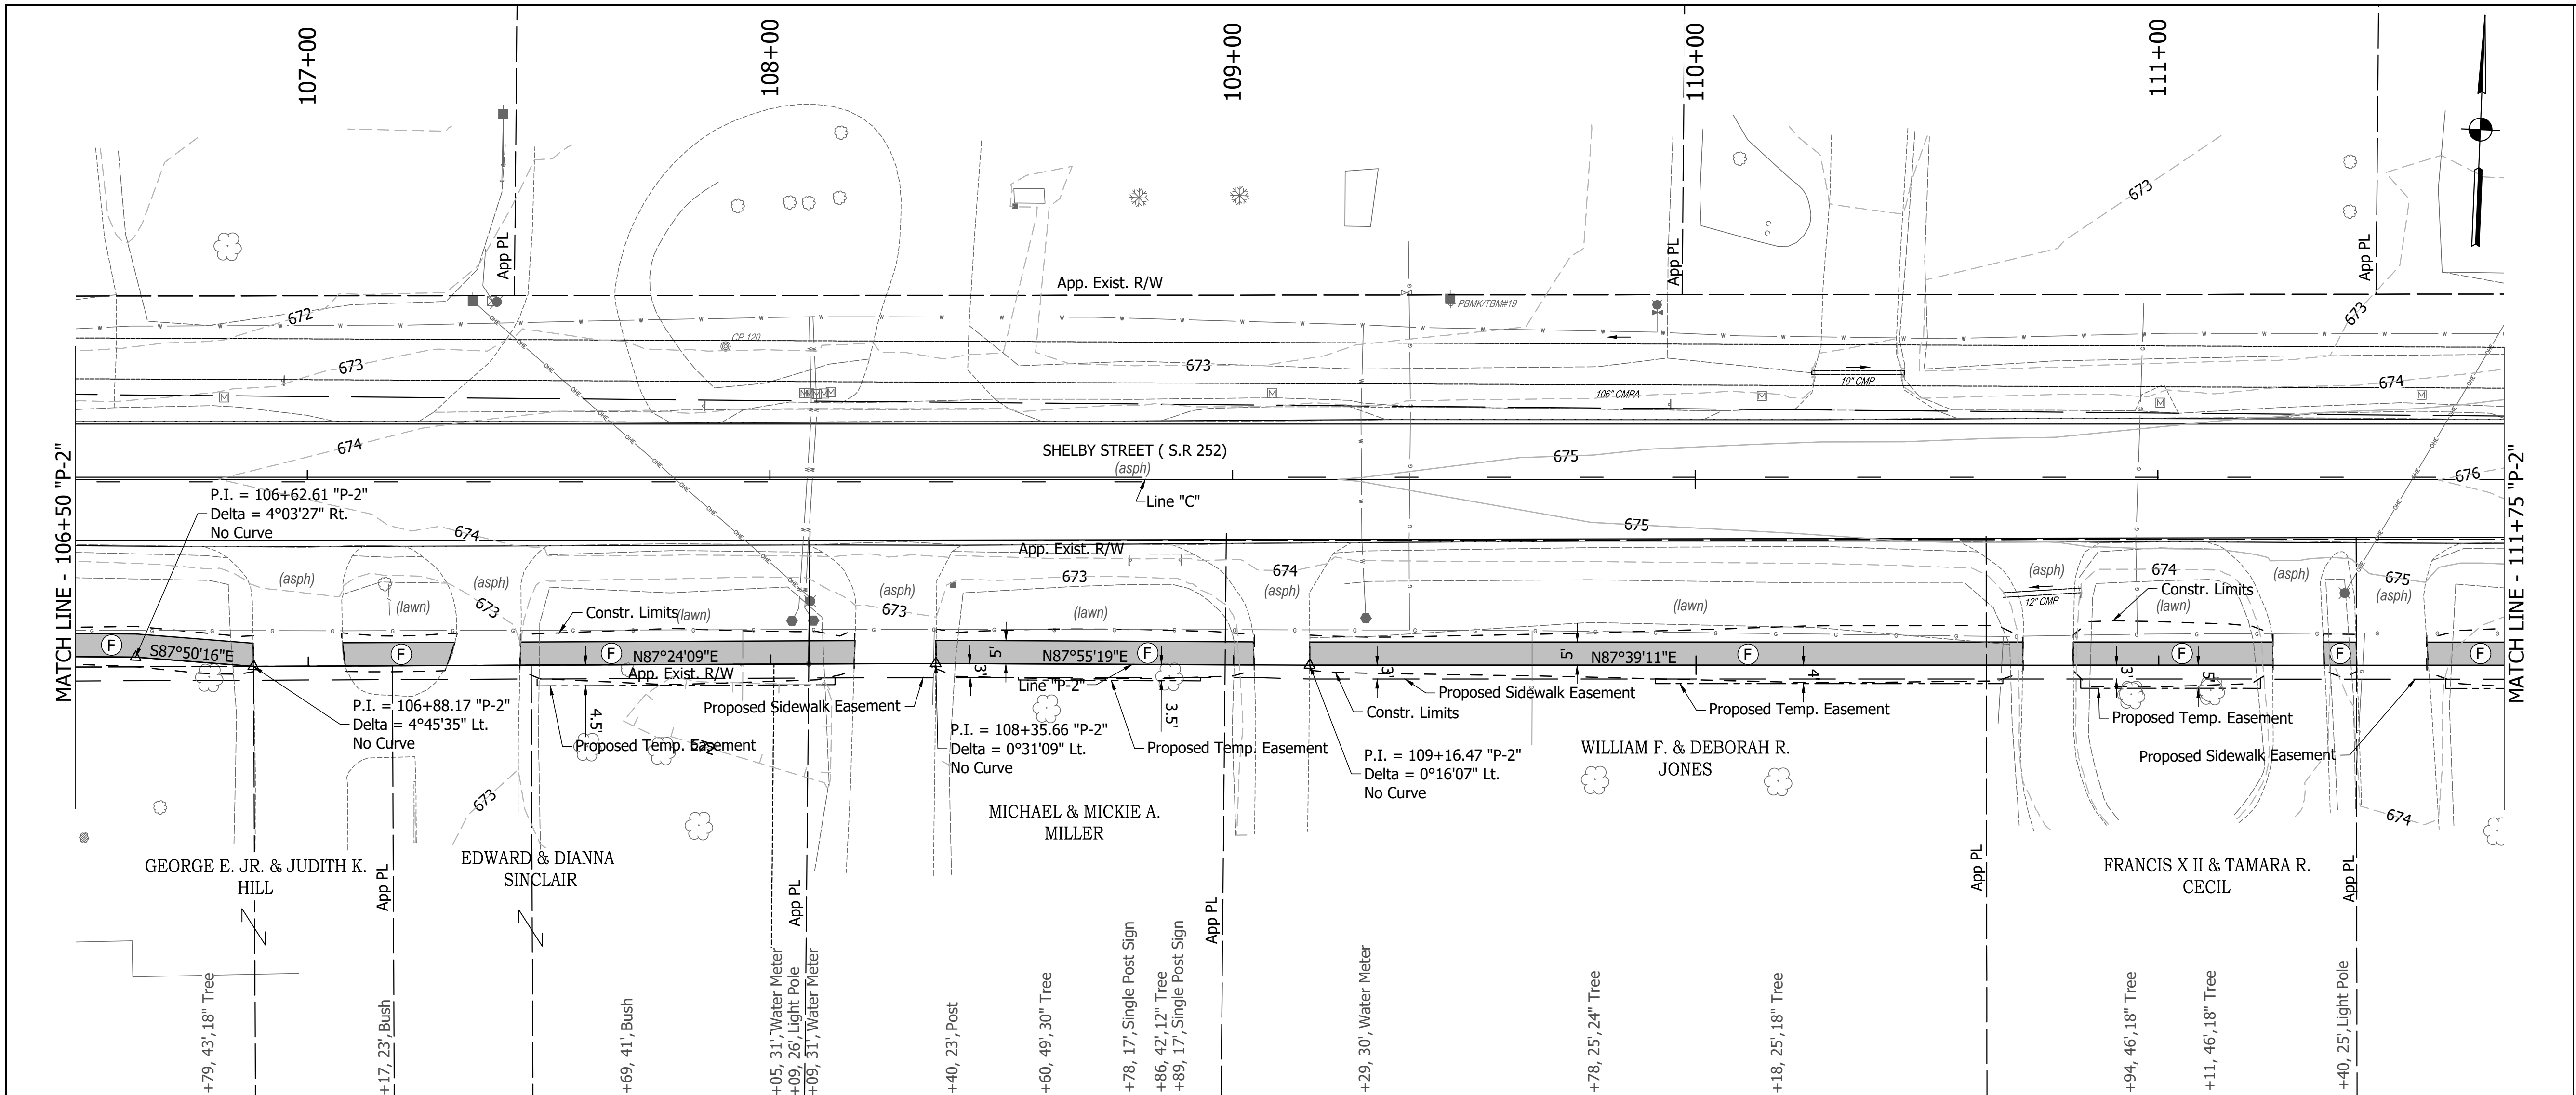

LEGEND

EXISTING

Beehive Inlet

Sanitary Manhole

Gas Line

Gas Valve

Water Line

Water Valve

Fire Hydrant

Water Meter

U.G. Electric Line

Electric Transformer

Electric Meter

Overhead Utility Line

Power Pole

Mailbox

Comm. Vault

Guy Wire

Fiber Optic Line

U.G. Telephone Line

Telephone Riser

Telephone MH

Well

Sign

Bush

Tree

Light Pole

PROPOSED

HMA for Approaches

Seeding

Concrete Sidewalk, 4"

Concrete Curb Ramp

(See Typical Sheet for Additional Details)

All R/W and Topo from Line "C" Unless Noted Otherwise
Line "P-1 & P-2" to be Constructed

TBM #XXX
DESCRIPTION
STA. XX+XX.XX "X", XX.XX' LT., ELEV. = XXX.XX

TBM #XXX
DESCRIPTION
STA. XX+XX.XX "X", XX.XX' LT., ELEV. = XXX.XX

TBM #XXX
DESCRIPTION
STA. XX+XX.XX "X", XX.XX' LT., ELEV. = XXX.XX

ORIGINATING BENCHMARK:
BENCHMARK INFO
DESCRIPTION:
ELEV: XXX.XX (NAVD 88)

INDIANA
DEPARTMENT OF TRANSPORTATION

PLAN & PROFILE
LINE "P-2"

HORIZONTAL SCALE
1"=20'

VERTICAL SCALE
1/4"=5'

SURVEY BOOK
3 of XX



CONTRACT
R-40411

BRIDGE FILE

DESIGNATION
1902760

SHEETS
PROJECT
1902760

DIRECTORY PATH : R:\Active\Edinburgh, Town\SR 252 Walk And Lighting\Design\GD\Plans
FILENAME : P-2.dwg
DATE/USER : 3/29/2012 2:53 PM / C:\shelby\user

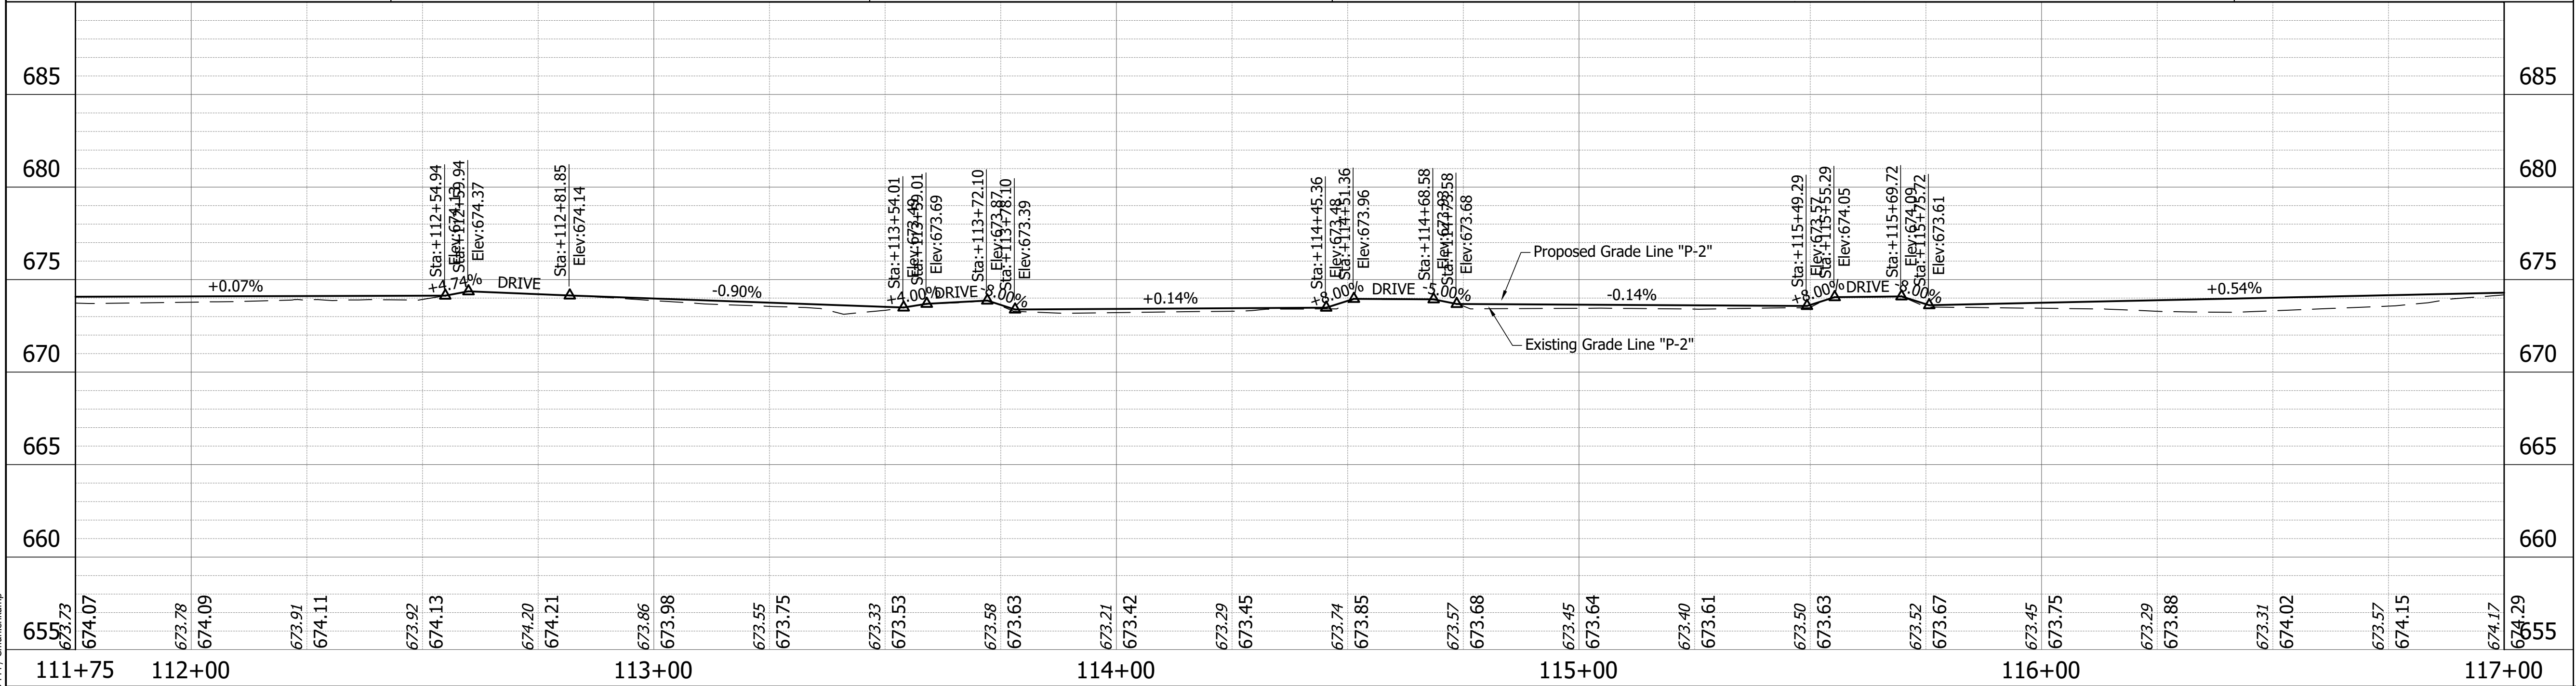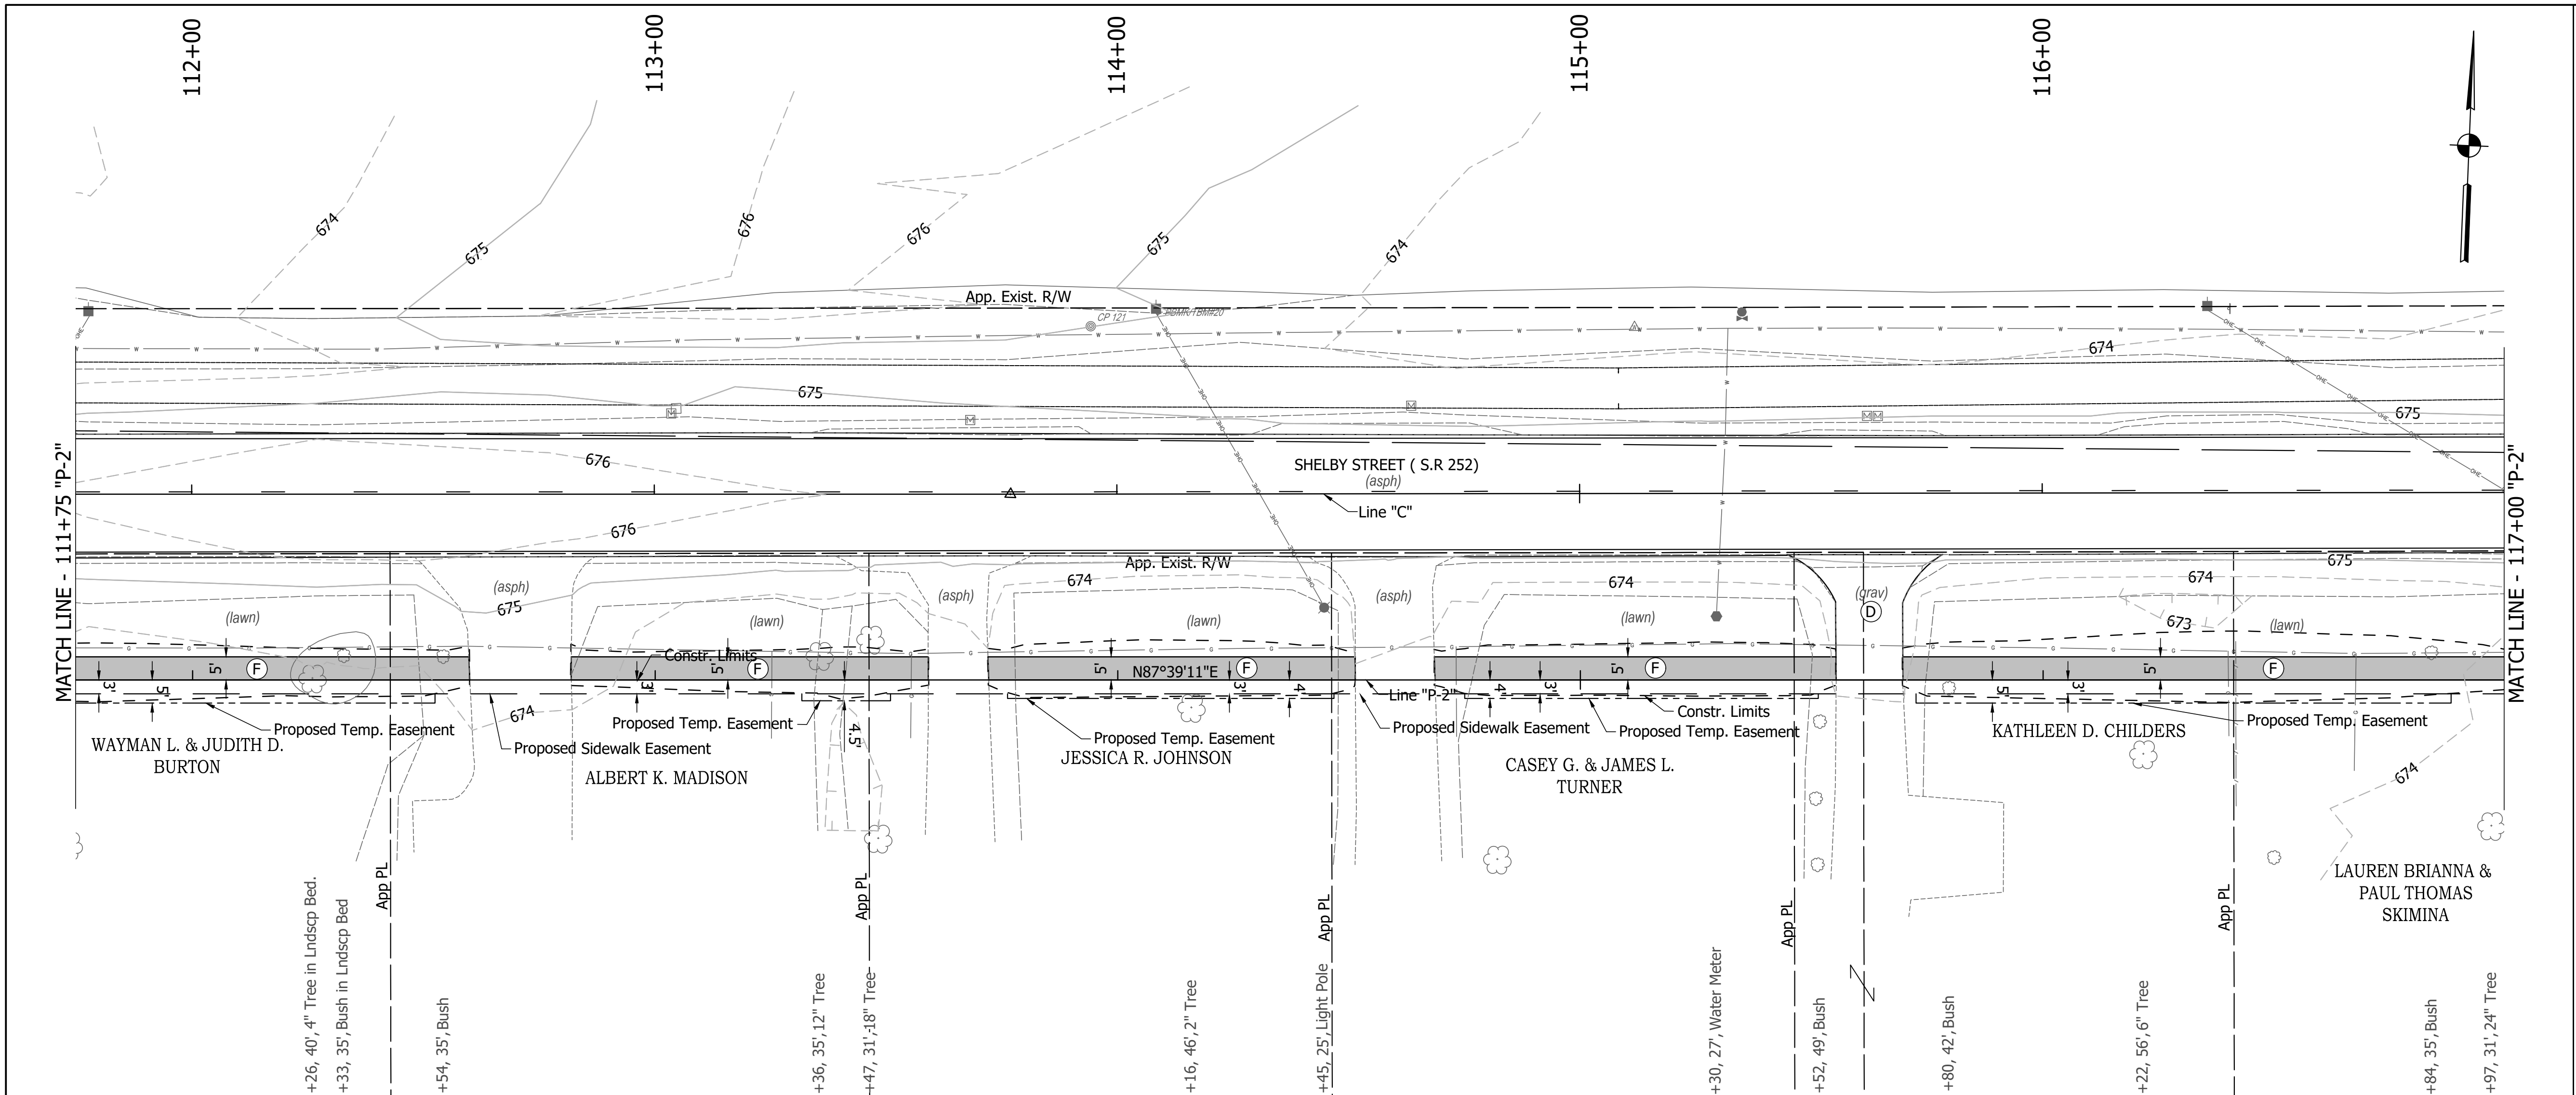

LEGEND

EXISTING

Beehive Inlet

Sanitary Manhole

Gas Line

Gas Valve

Water Line

Water Valve

Fire Hydrant

Water Meter

U.G. Electric Line

Electric Transformer

Electric Meter

Overhead Utility Line

Power Pole

Mailbox

Comm. Vault

Guy Wire

Fiber Optic Line

U.G. Telephone Line

Telephone Riser

Telephone MH

Well

Sign

Bush

Tree

Light Pole

PROPOSED

HMA for Approaches

Seeding

Concrete Sidewalk, 4"

Concrete Curb Ramp

(See Typical Sheet for Additional Details)

All R/W and Topo from Line "C" Unless Noted Otherwise
Line "P-1 & P-2" to be Constructed

TBM #XXX
DESCRIPTION
STA. XX+XX.XX "X", XX.XX' LT., ELEV. = XXX.XX

TBM #XXX
DESCRIPTION
STA. XX+XX.XX "X", XX.XX' LT., ELEV. = XXX.XX

TBM #XXX
DESCRIPTION
STA. XX+XX.XX "X", XX.XX' LT., ELEV. = XXX.XX

ORIGINATING BENCHMARK:
BENCHMARK INFO
DESCRIPTION:
ELEV: XXX.XX (NAVD 88)



STAGE
X

RECOMMENDED FOR APPROVAL	DESIGN ENGINEER	DATE
DESIGNED: XX	DRAWN: XX	
CHECKED: XX	CHECKED: XX	

INDIANA DEPARTMENT OF TRANSPORTATION
PLAN & PROFILE LINE "P-2"

HORIZONTAL SCALE	BRIDGE FILE
1"=20'	
VERTICAL SCALE	DESIGNATION
1 1/4"=5'	1902760
SURVEY BOOK	SHEETS
	4 of XX
CONTRACT	PROJECT
R-40411	1902760

DIRECTORY PATH : R:\Active\Edinburgh, Town\SR 252 Walk And Lighting\Design\CAD\Plans
FILENAME : P-2.dwg
DATE/TIME : 3/29/2022 2:53 PM : C:\Users\hump

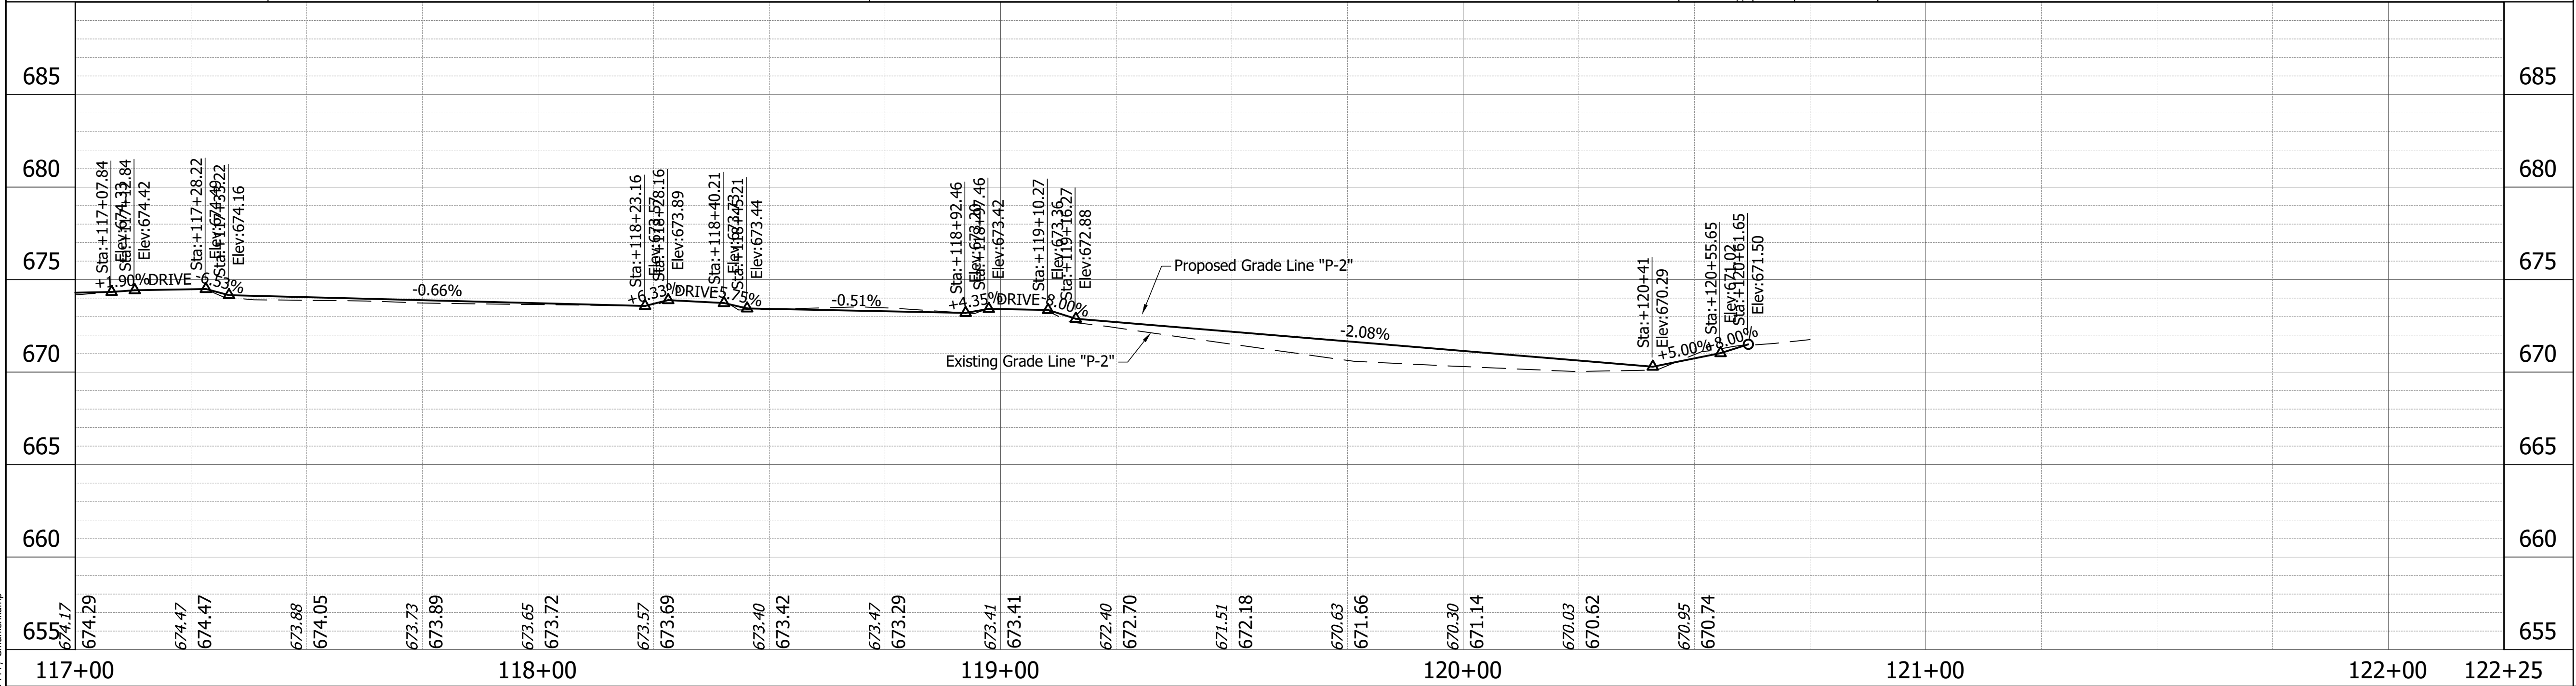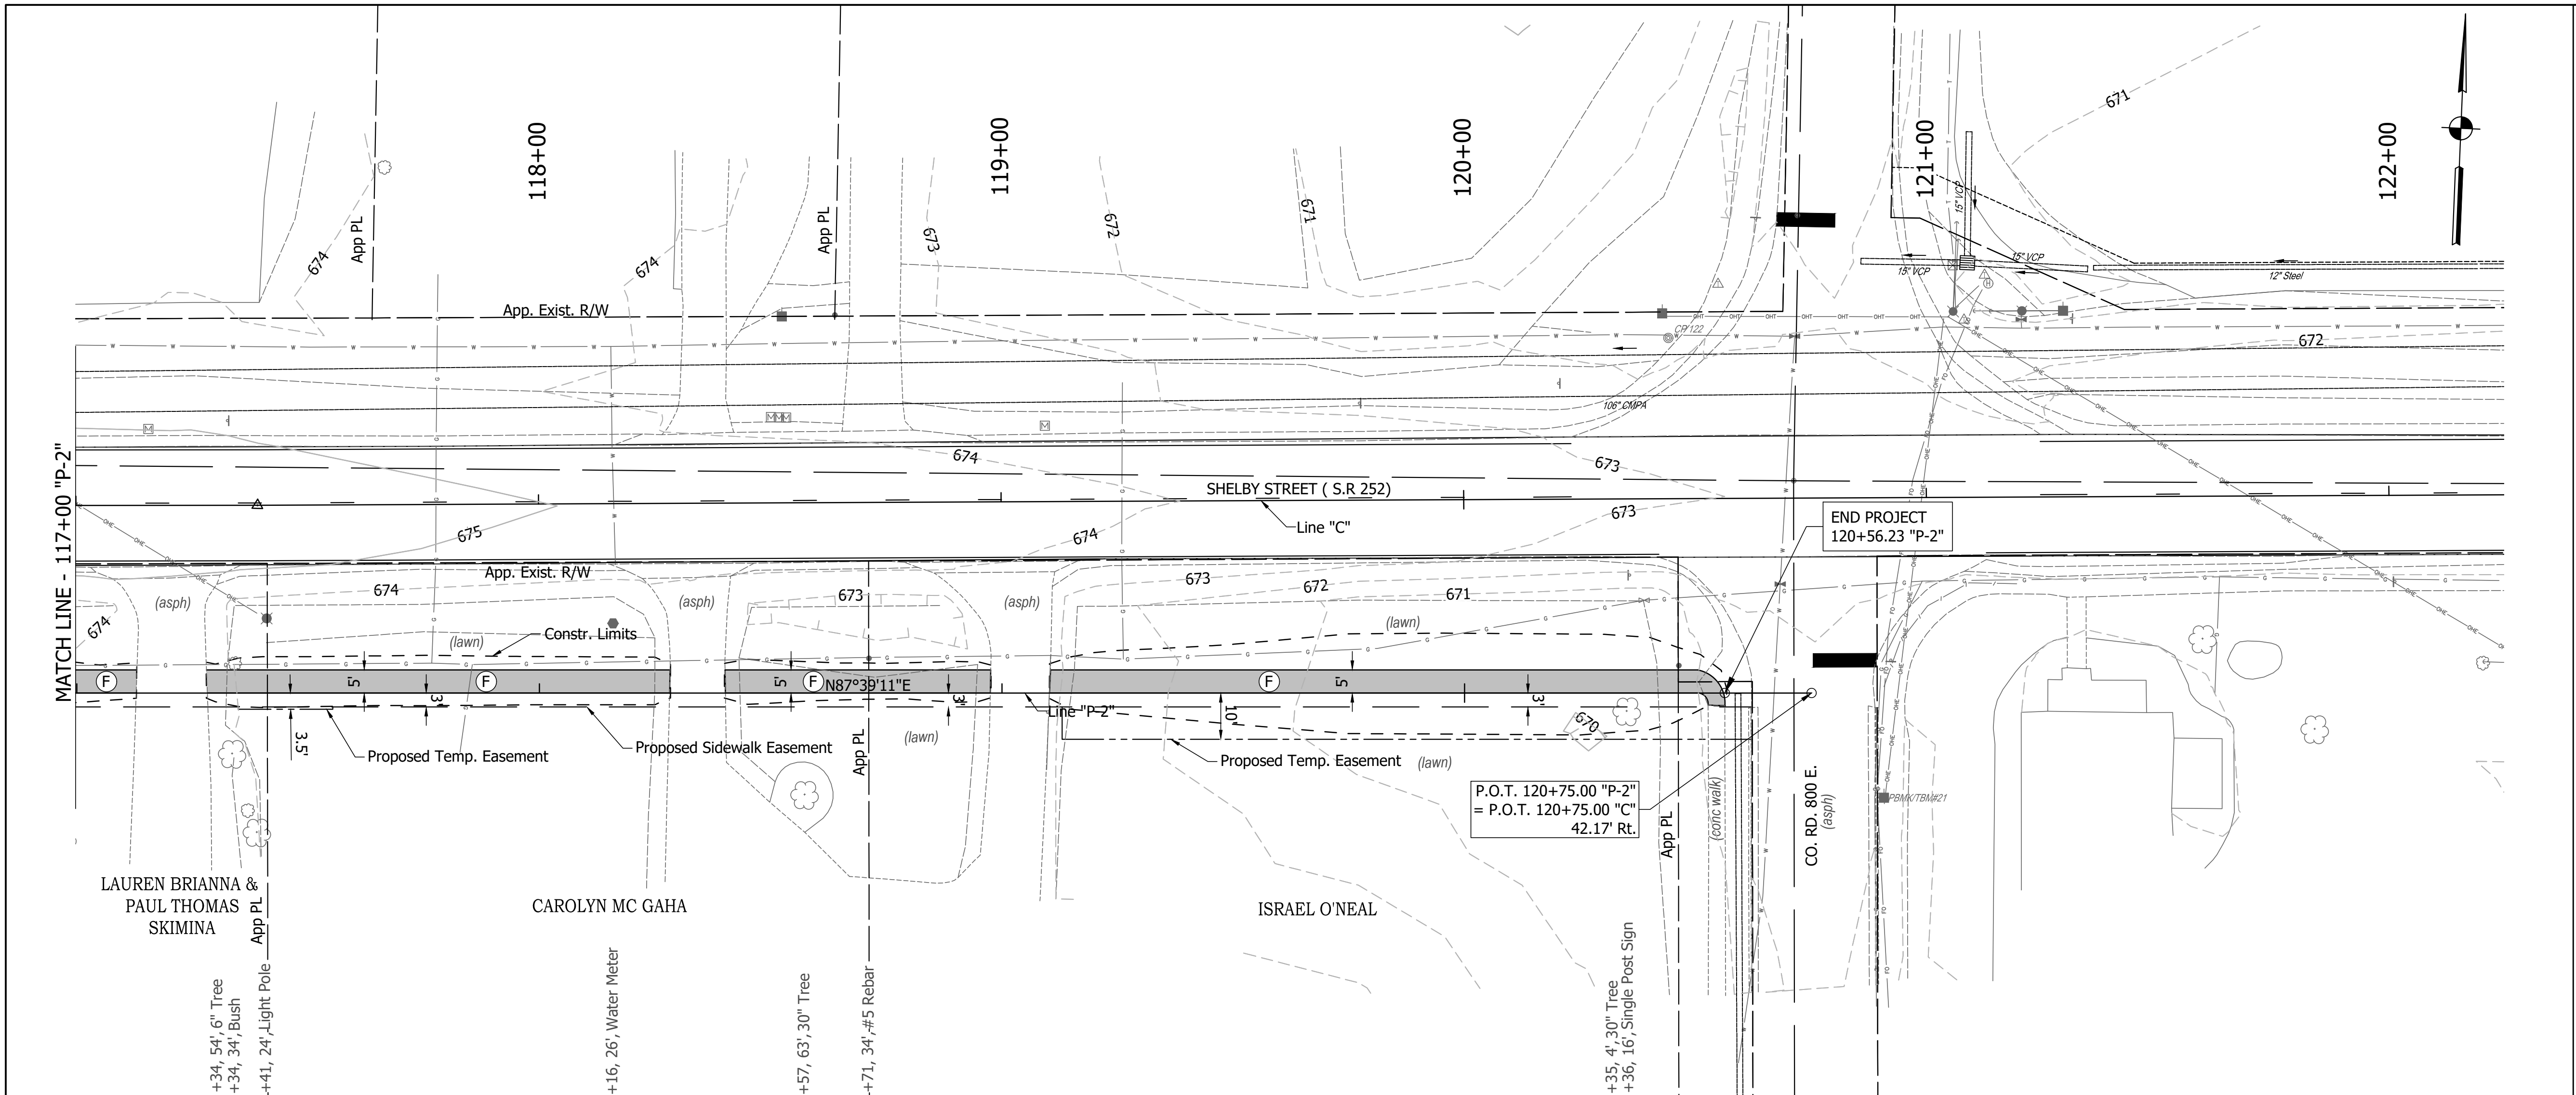

LEGEND

EXISTING

Beehive Inlet

Sanitary Manhole

Gas Line

Gas Valve

Water Line

Water Valve

Fire Hydrant

Water Meter

U.G. Electric Line

Electric Transformer

Electric Meter

Overhead Utility Line

Power Pole

Mailbox

Comm. Vault

Guy Wire

Fiber Optic Line

U.G. Telephone Line

Telephone Riser

Telephone MH

Well

Sign

Bush

Tree

Light Pole

PROPOSED

HMA for Approaches

Seeding

Concrete Sidewalk, 4"

Concrete Curb Ramp

(See Typical Sheet for Additional Details)

All R/W and Topo from Line "C" Unless Noted Otherwise
Line "P-1 & P-2" to be Constructed

TBM #XXX
DESCRIPTION
STA. XX+XX.XX "X", XX.XX' LT., ELEV. = XXX.XX

TBM #XXX
DESCRIPTION
STA. XX+XX.XX "X", XX.XX' LT., ELEV. = XXX.XX


TBM #XXX
DESCRIPTION
STA. XX+XX.XX "X", XX.XX' LT., ELEV. = XXX.XX

ORIGINATING BENCHMARK:
BENCHMARK INFO
DESCRIPTION:
ELEV: XXX.XX (NAVD 88)

HORIZONTAL SCALE	BRIDGE FILE
1"=20'	
VERTICAL SCALE	DESIGNATION
1 1/4"=5'	1902760
SURVEY BOOK	SHEETS
	5 of XX
CONTRACT	PROJECT
R-40411	1902760




DIRECTORY PATH : R:\Active\Birmingham_Town\SR 252 Walk And Lighting\Design\CAD\Plans
DATE/USER : 3/9/2022 3:12 PM / Agerfield

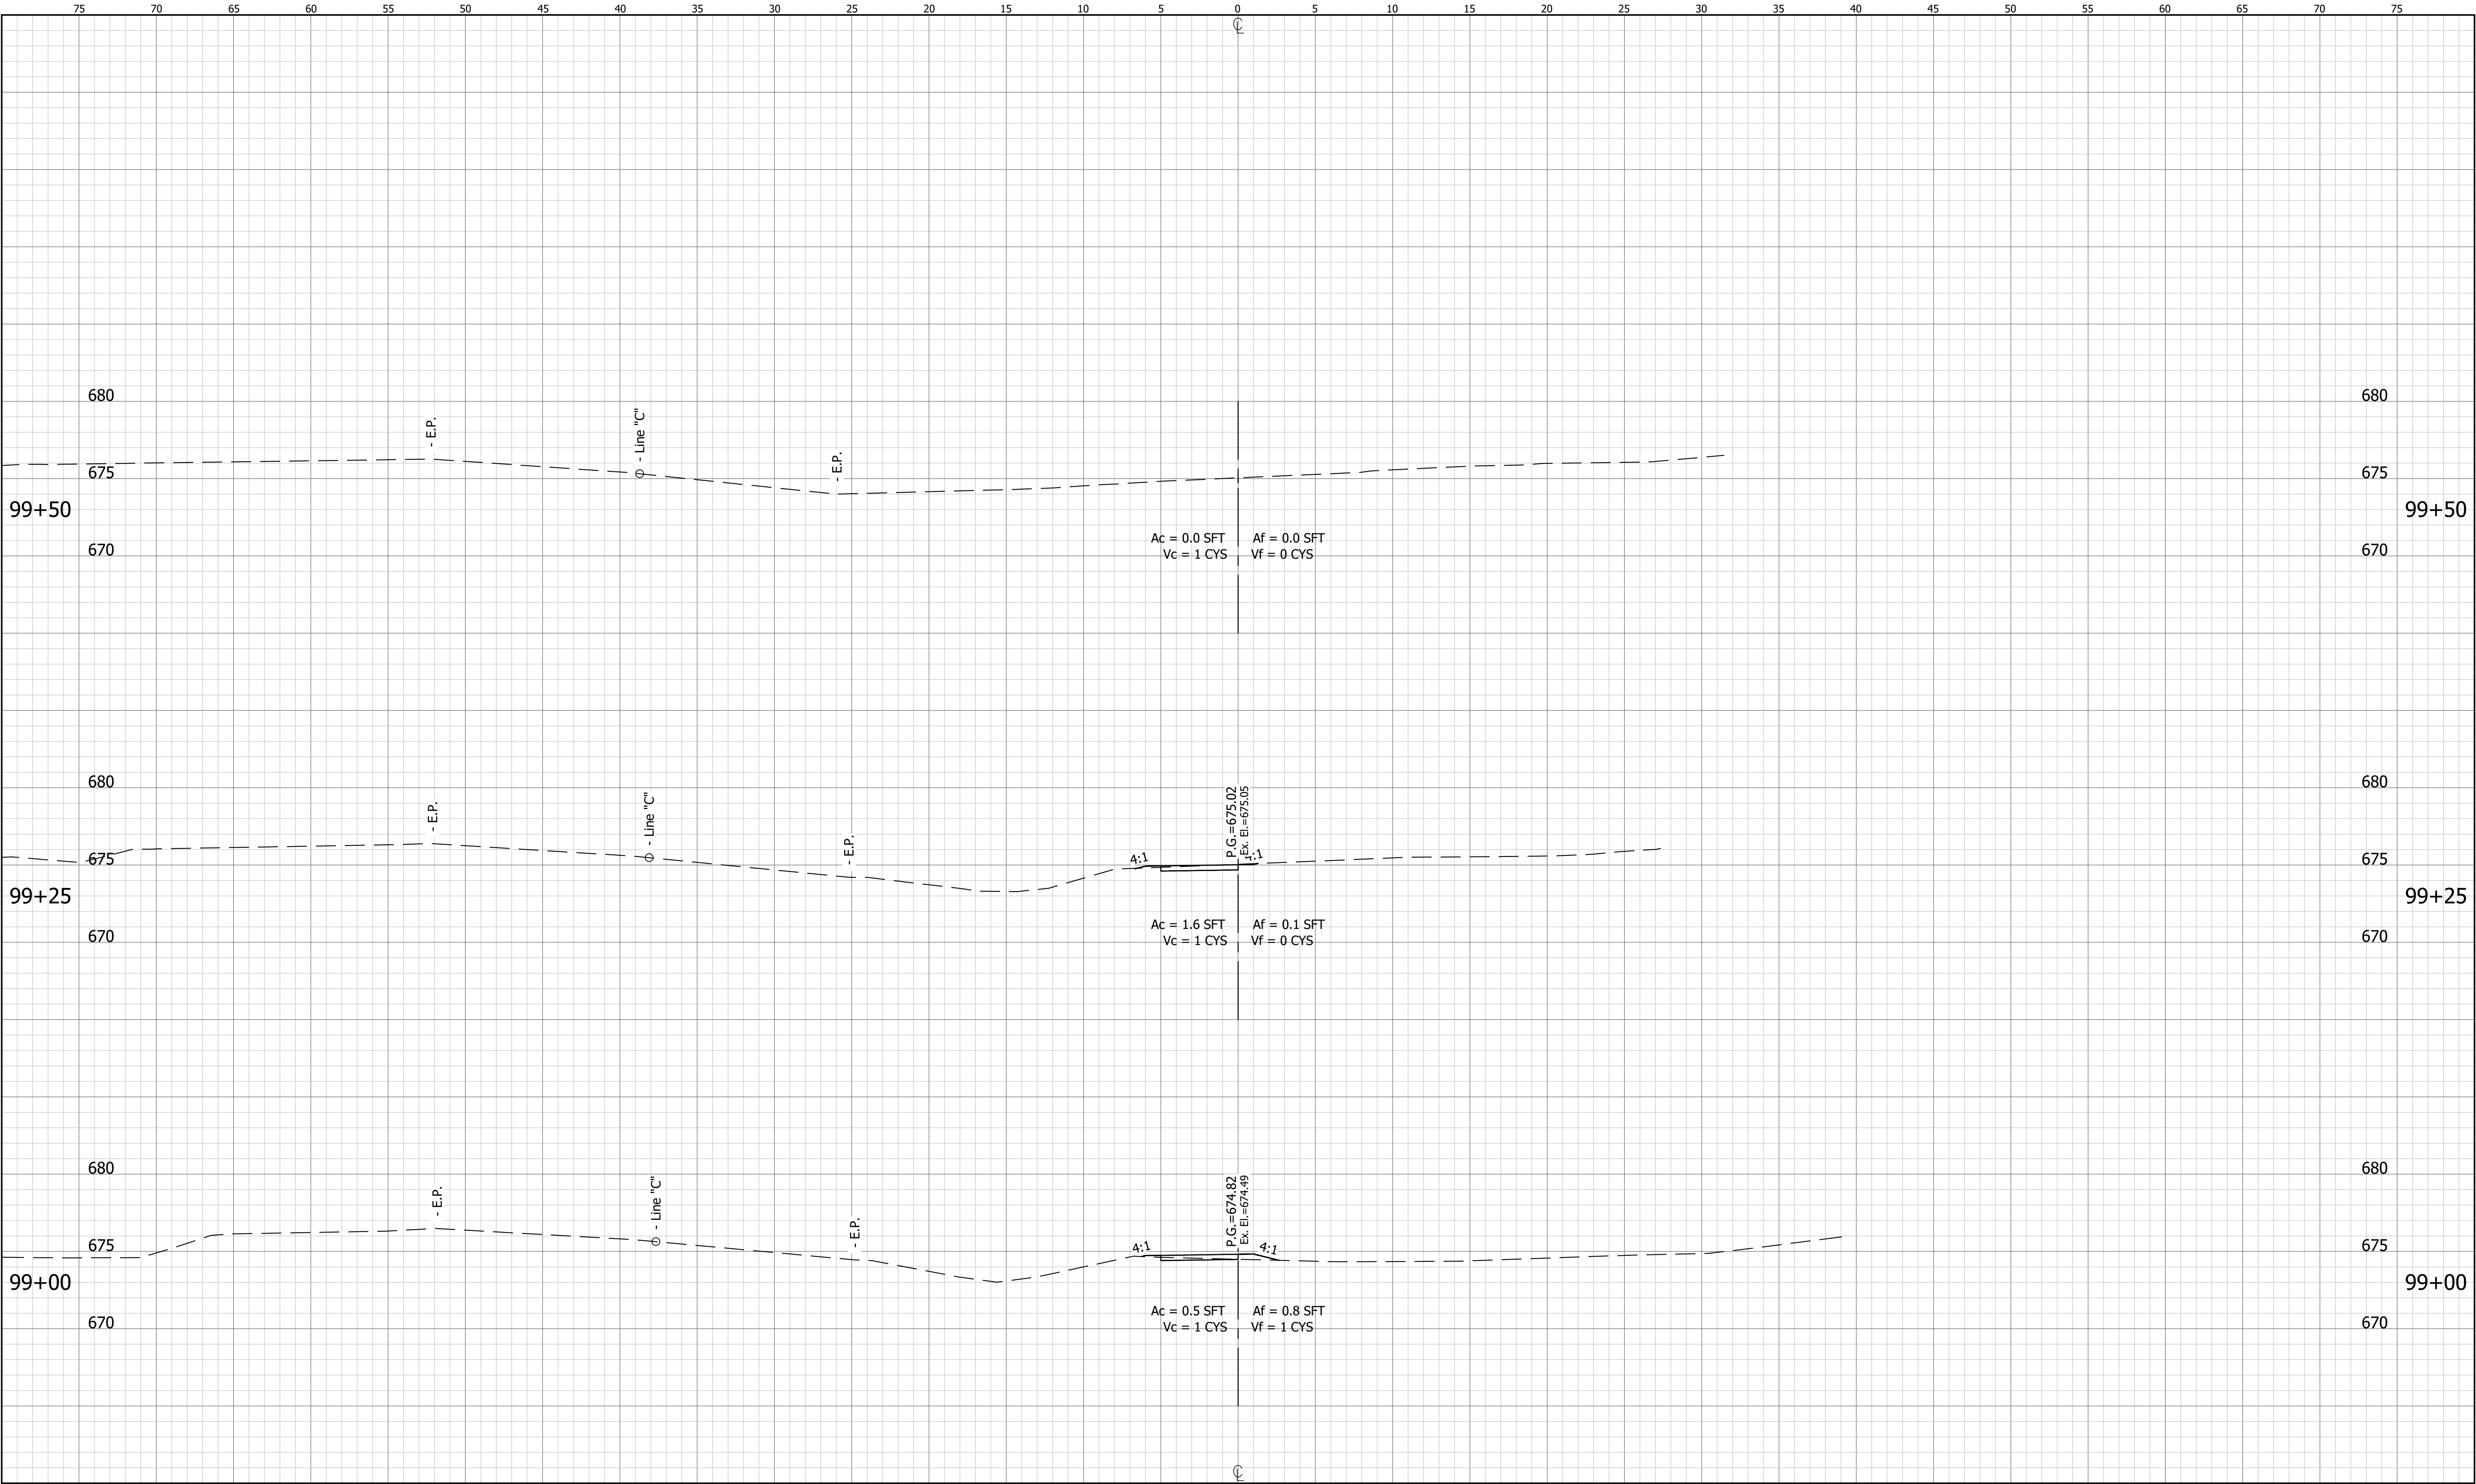

RECOMMENDED FOR APPROVAL		DESIGN ENGINEER	DATE
DESIGNED: XX	DRAWN: XX		
CHECKED: XX	CHECKED: XX		

INDIANA DEPARTMENT OF TRANSPORTATION	
CROSS SECTIONS LINE "P-1"	

HORIZONTAL SCALE	BRIDGE FILE	
1"=20'		
VERTICAL SCALE	DESIGNATION	
1 1/4"=5'	1902760	
SURVEY BOOK	9	of XS
CONTRACT	PROJECT	
R-40411	1902760	

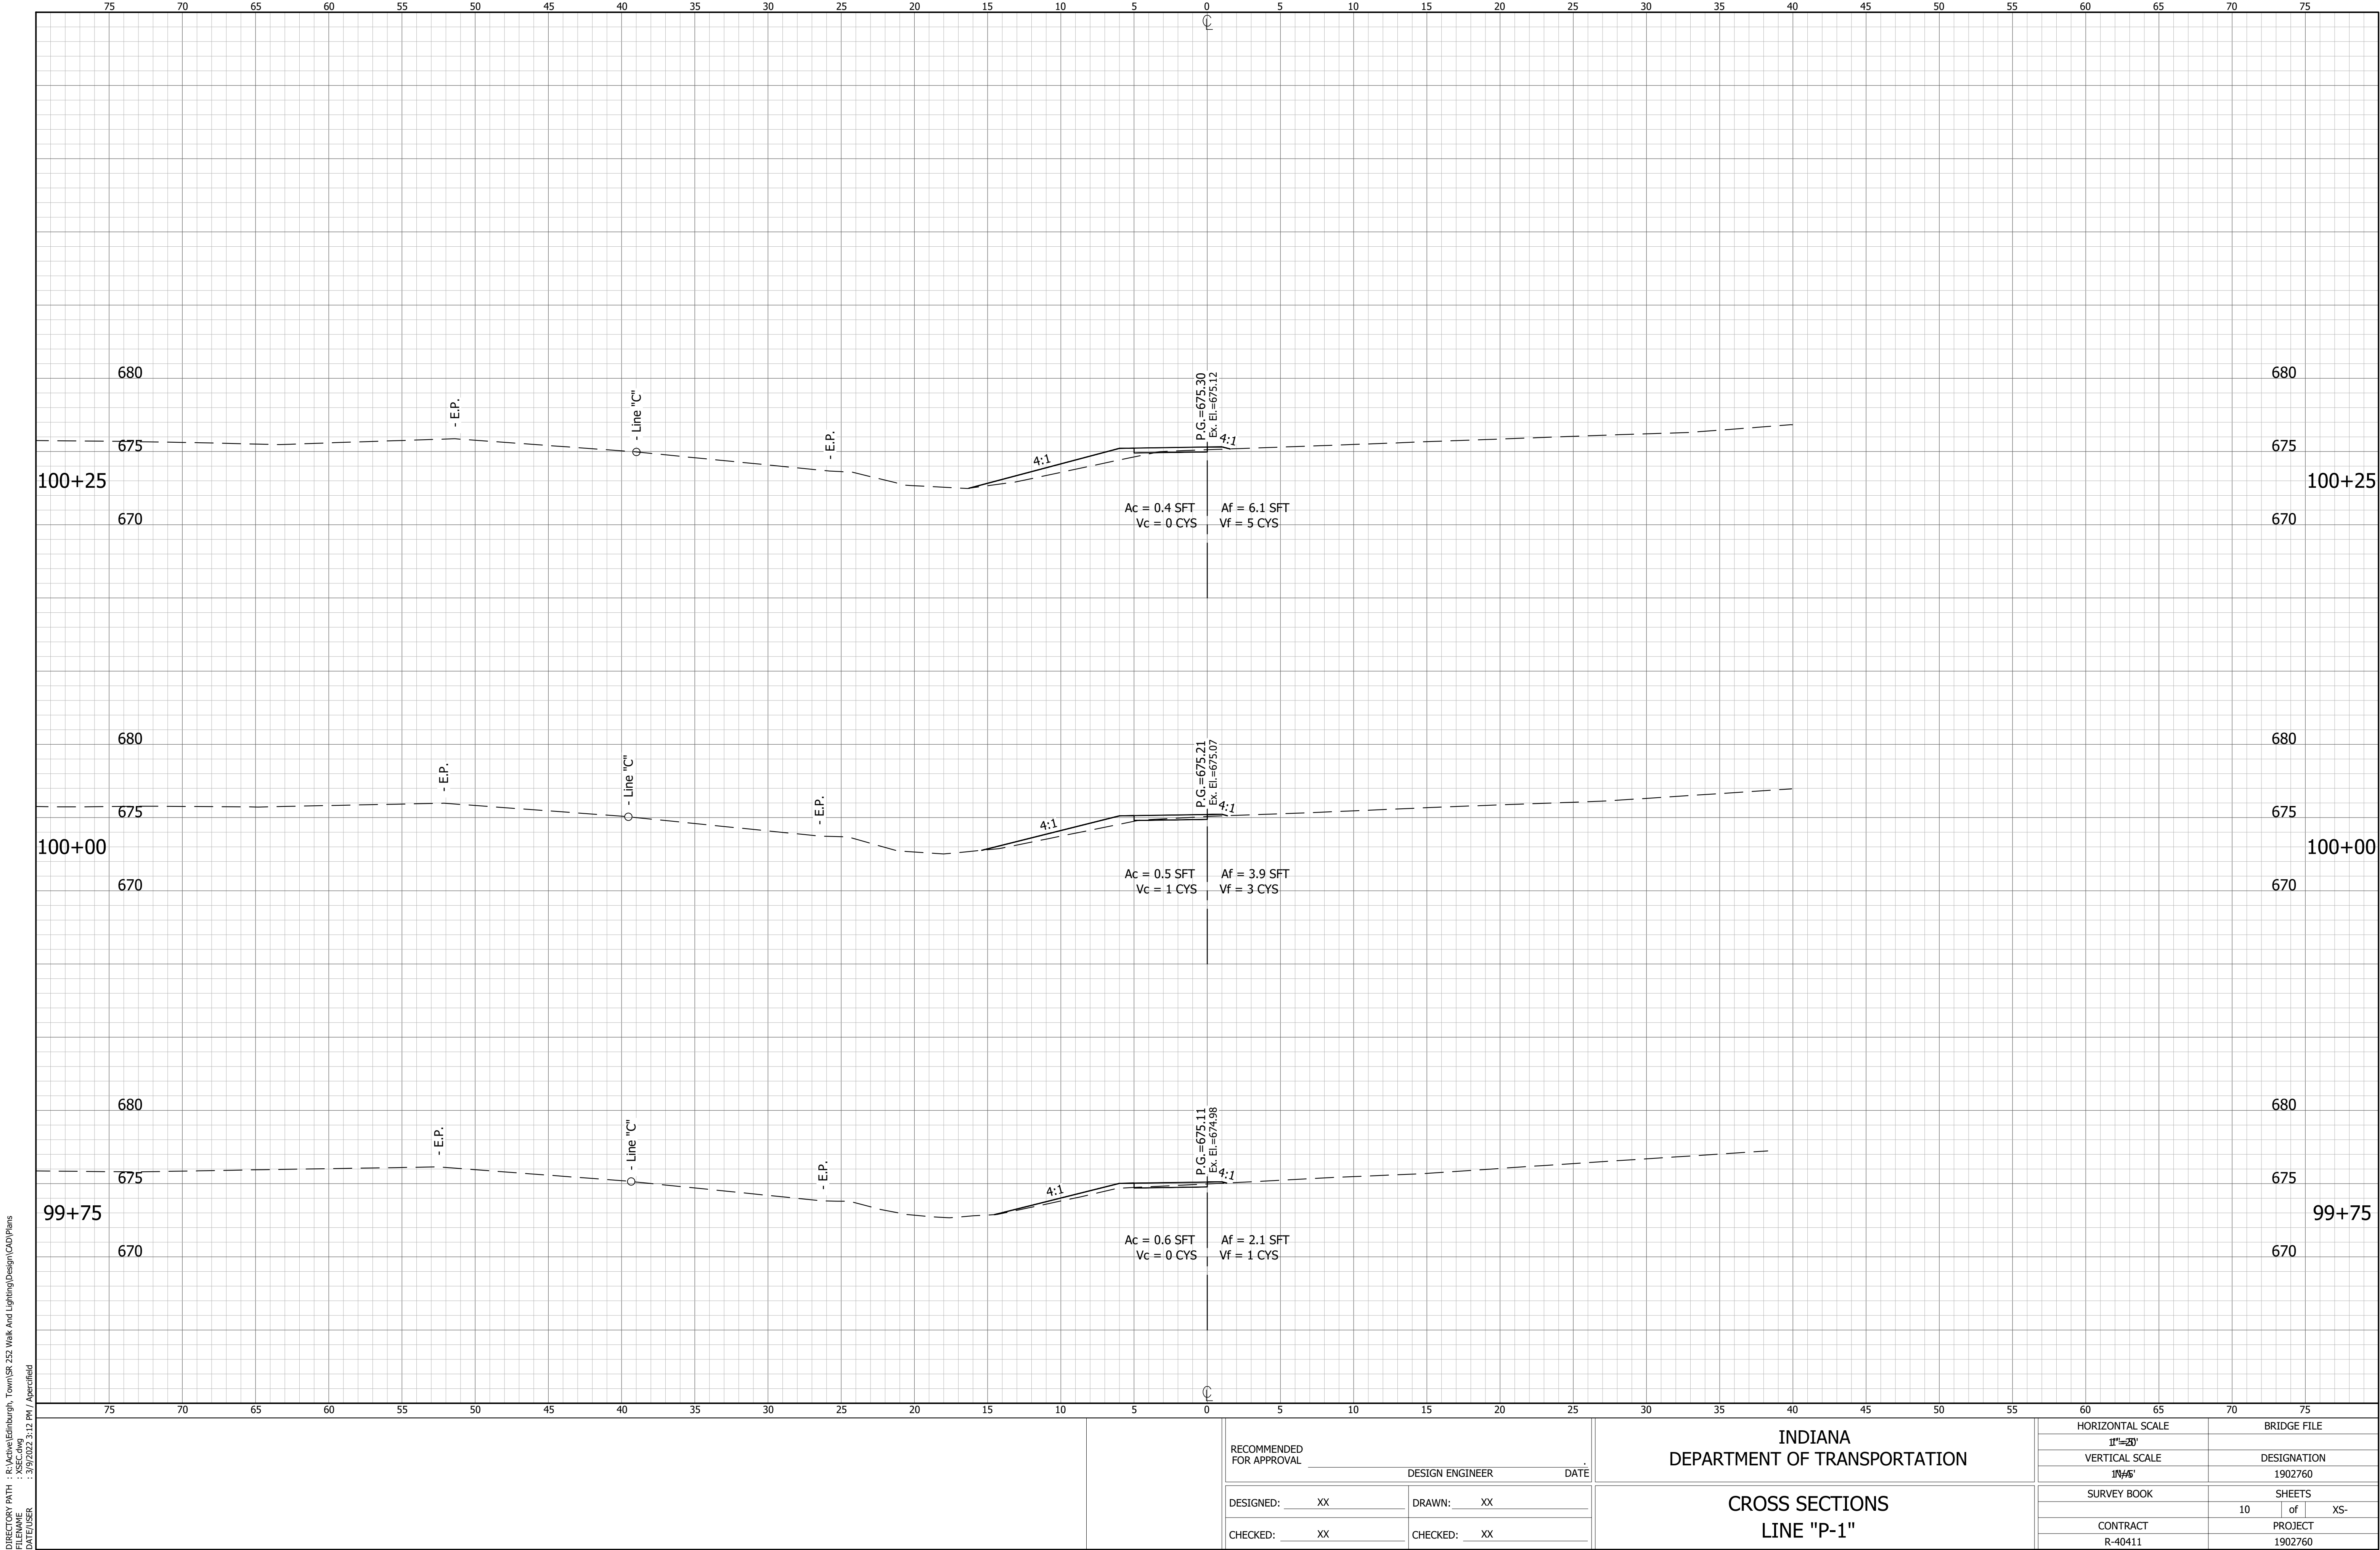

DIRECTORY PATH : R:\Active\Birmingham_Town\SR 252 Walk And Lighting\Design\CAD\Plans
DATE/USER : 3/9/2022 3:12 PM / Agerfield


RECOMMENDED FOR APPROVAL	DESIGN ENGINEER	DATE
DESIGNED: XX	DRAWN: XX	
CHECKED: XX	CHECKED: XX	

INDIANA
DEPARTMENT OF TRANSPORTATION

CROSS SECTIONS
LINE "P-1"

HORIZONTAL SCALE	BRIDGE FILE
1"=20'	
VERTICAL SCALE	DESIGNATION
1 1/4"=5'	1902760
SURVEY BOOK	SHEETS
	10 of XS
CONTRACT	PROJECT
R-40411	1902760

DIRECTORY PATH : R:\Active\Birmingham_Town\SR 252 Walk And Lighting\Design\CAD\Plans
DATE/USER : 3/9/2022 3:12 PM / Agerfield

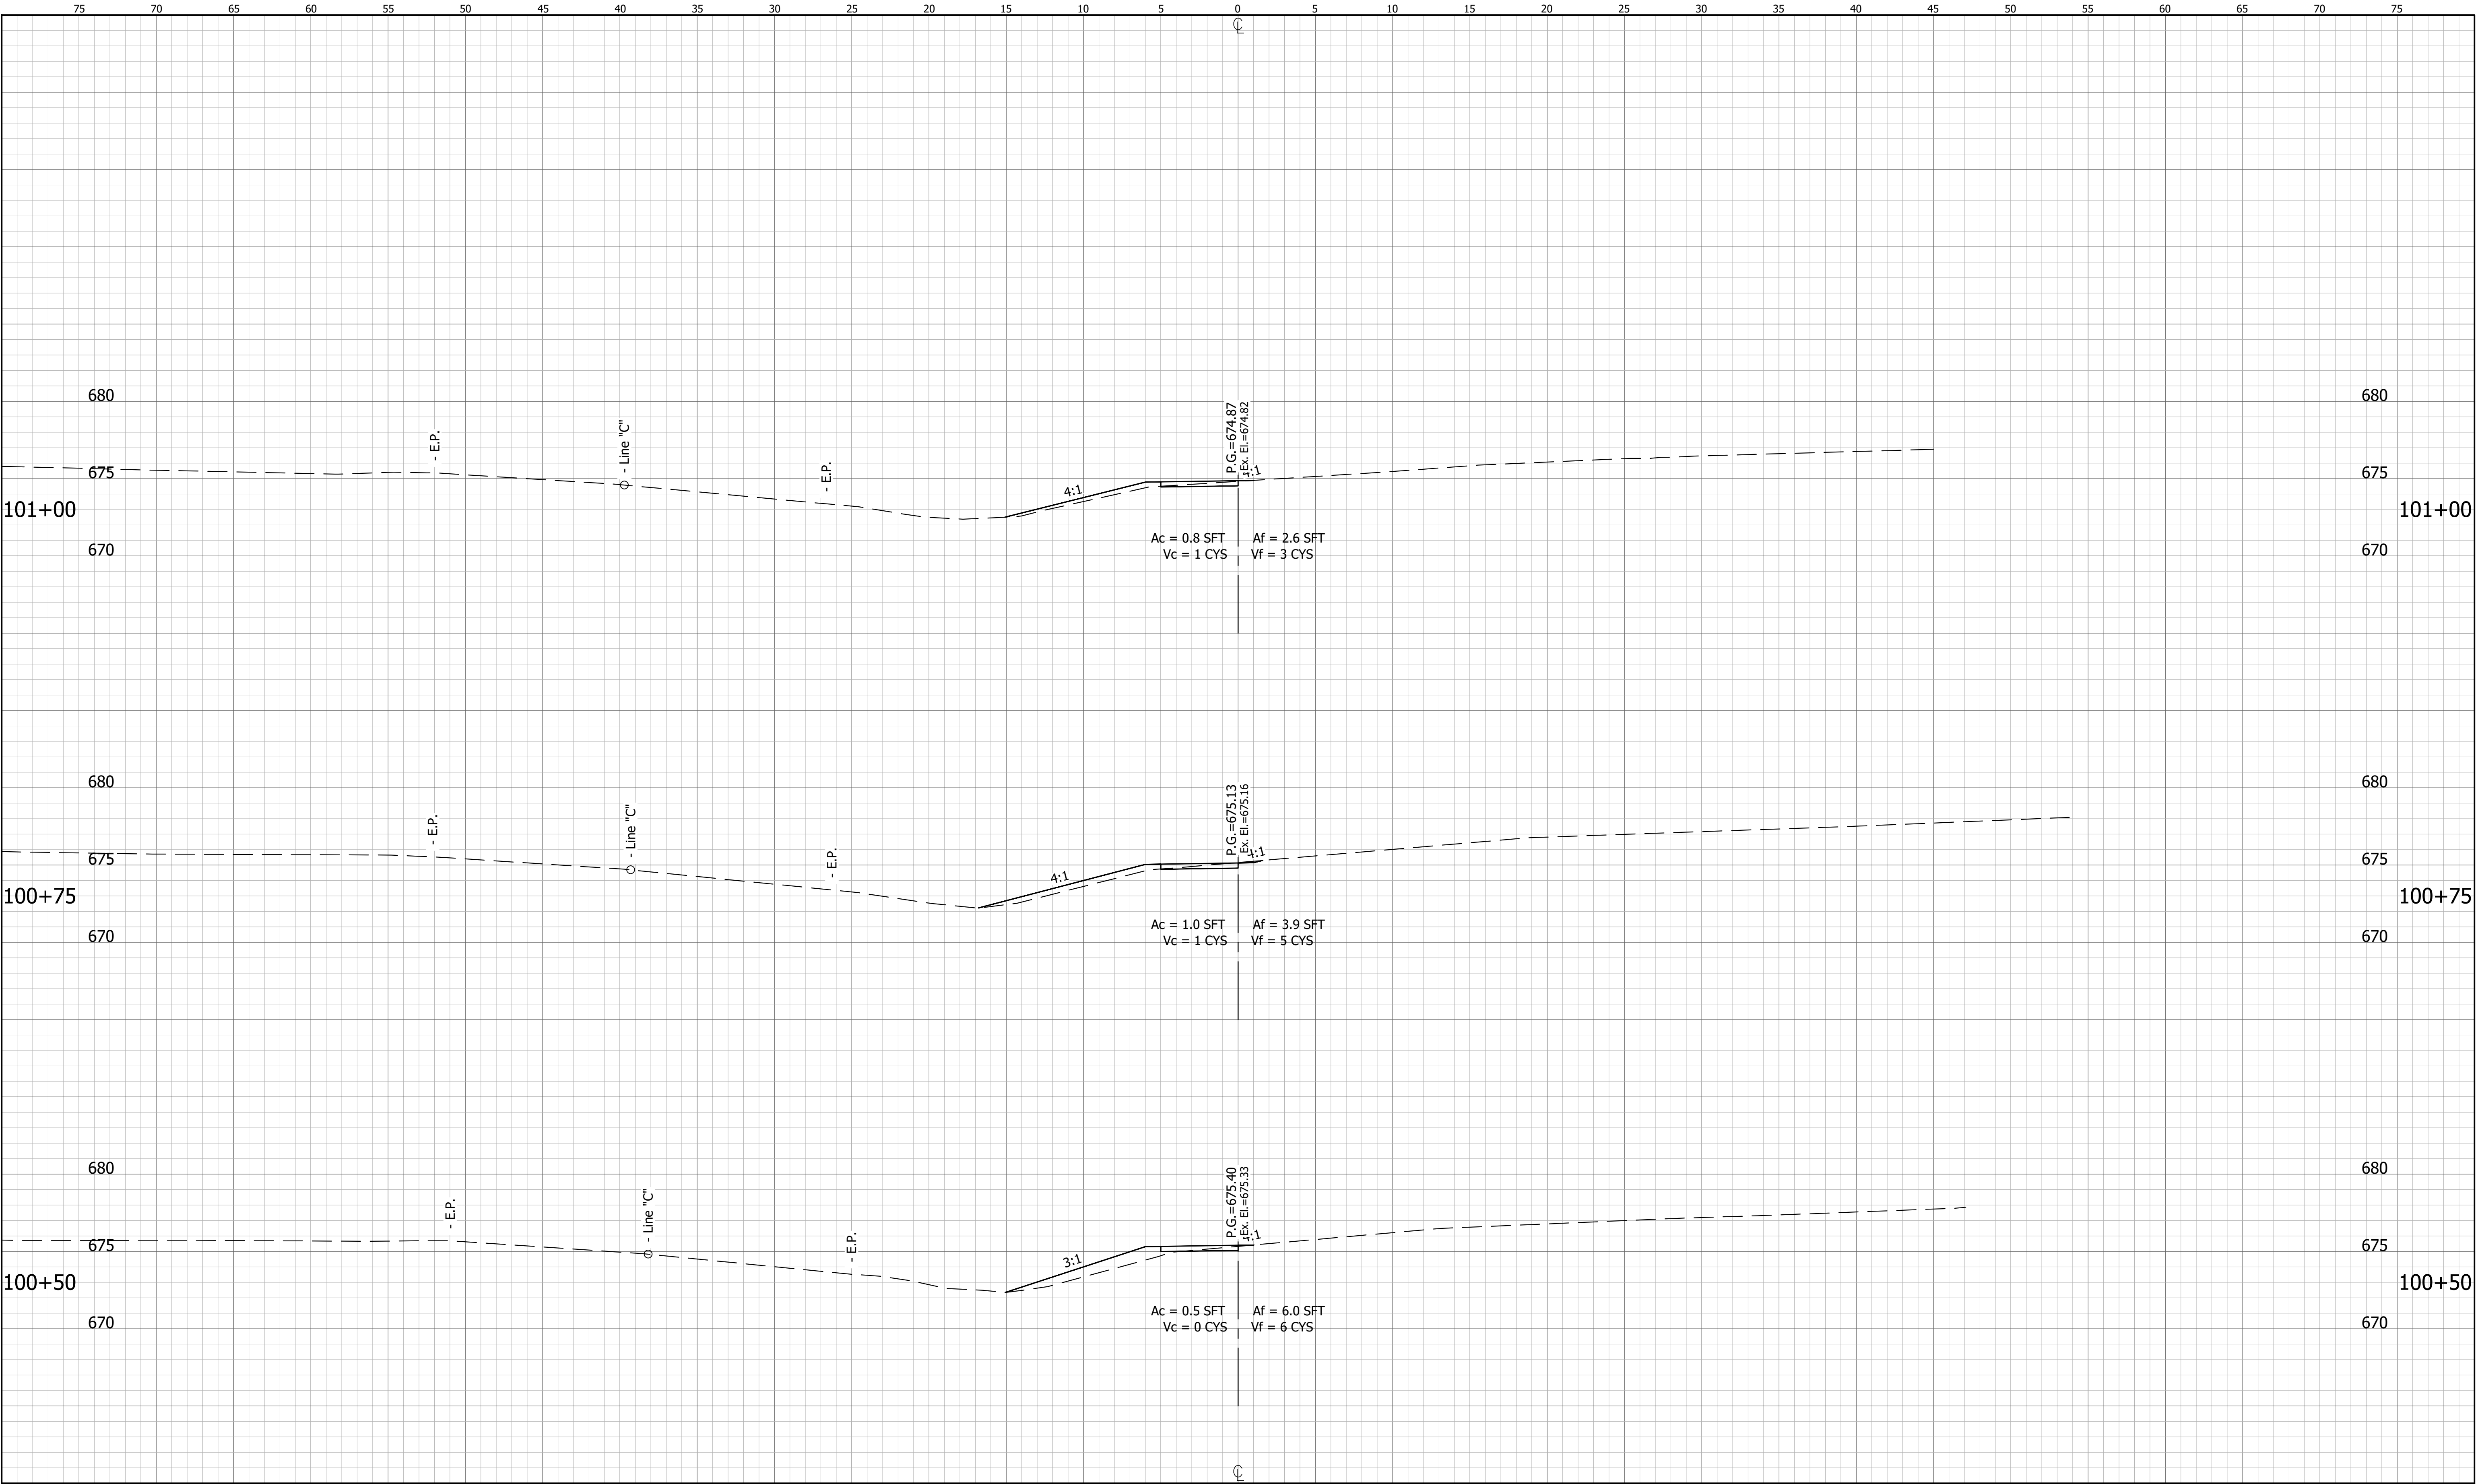


RECOMMENDED FOR APPROVAL	DESIGN ENGINEER	DATE
DESIGNED: XX	DRAWN: XX	
CHECKED: XX	CHECKED: XX	

INDIANA
DEPARTMENT OF TRANSPORTATION

CROSS SECTIONS
LINE "P-1"

HORIZONTAL SCALE	BRIDGE FILE
1"=20'	
VERTICAL SCALE	DESIGNATION
1 1/4"=5'	1902760
SURVEY BOOK	SHEETS
	11 of XS
CONTRACT	PROJECT
R-40411	1902760

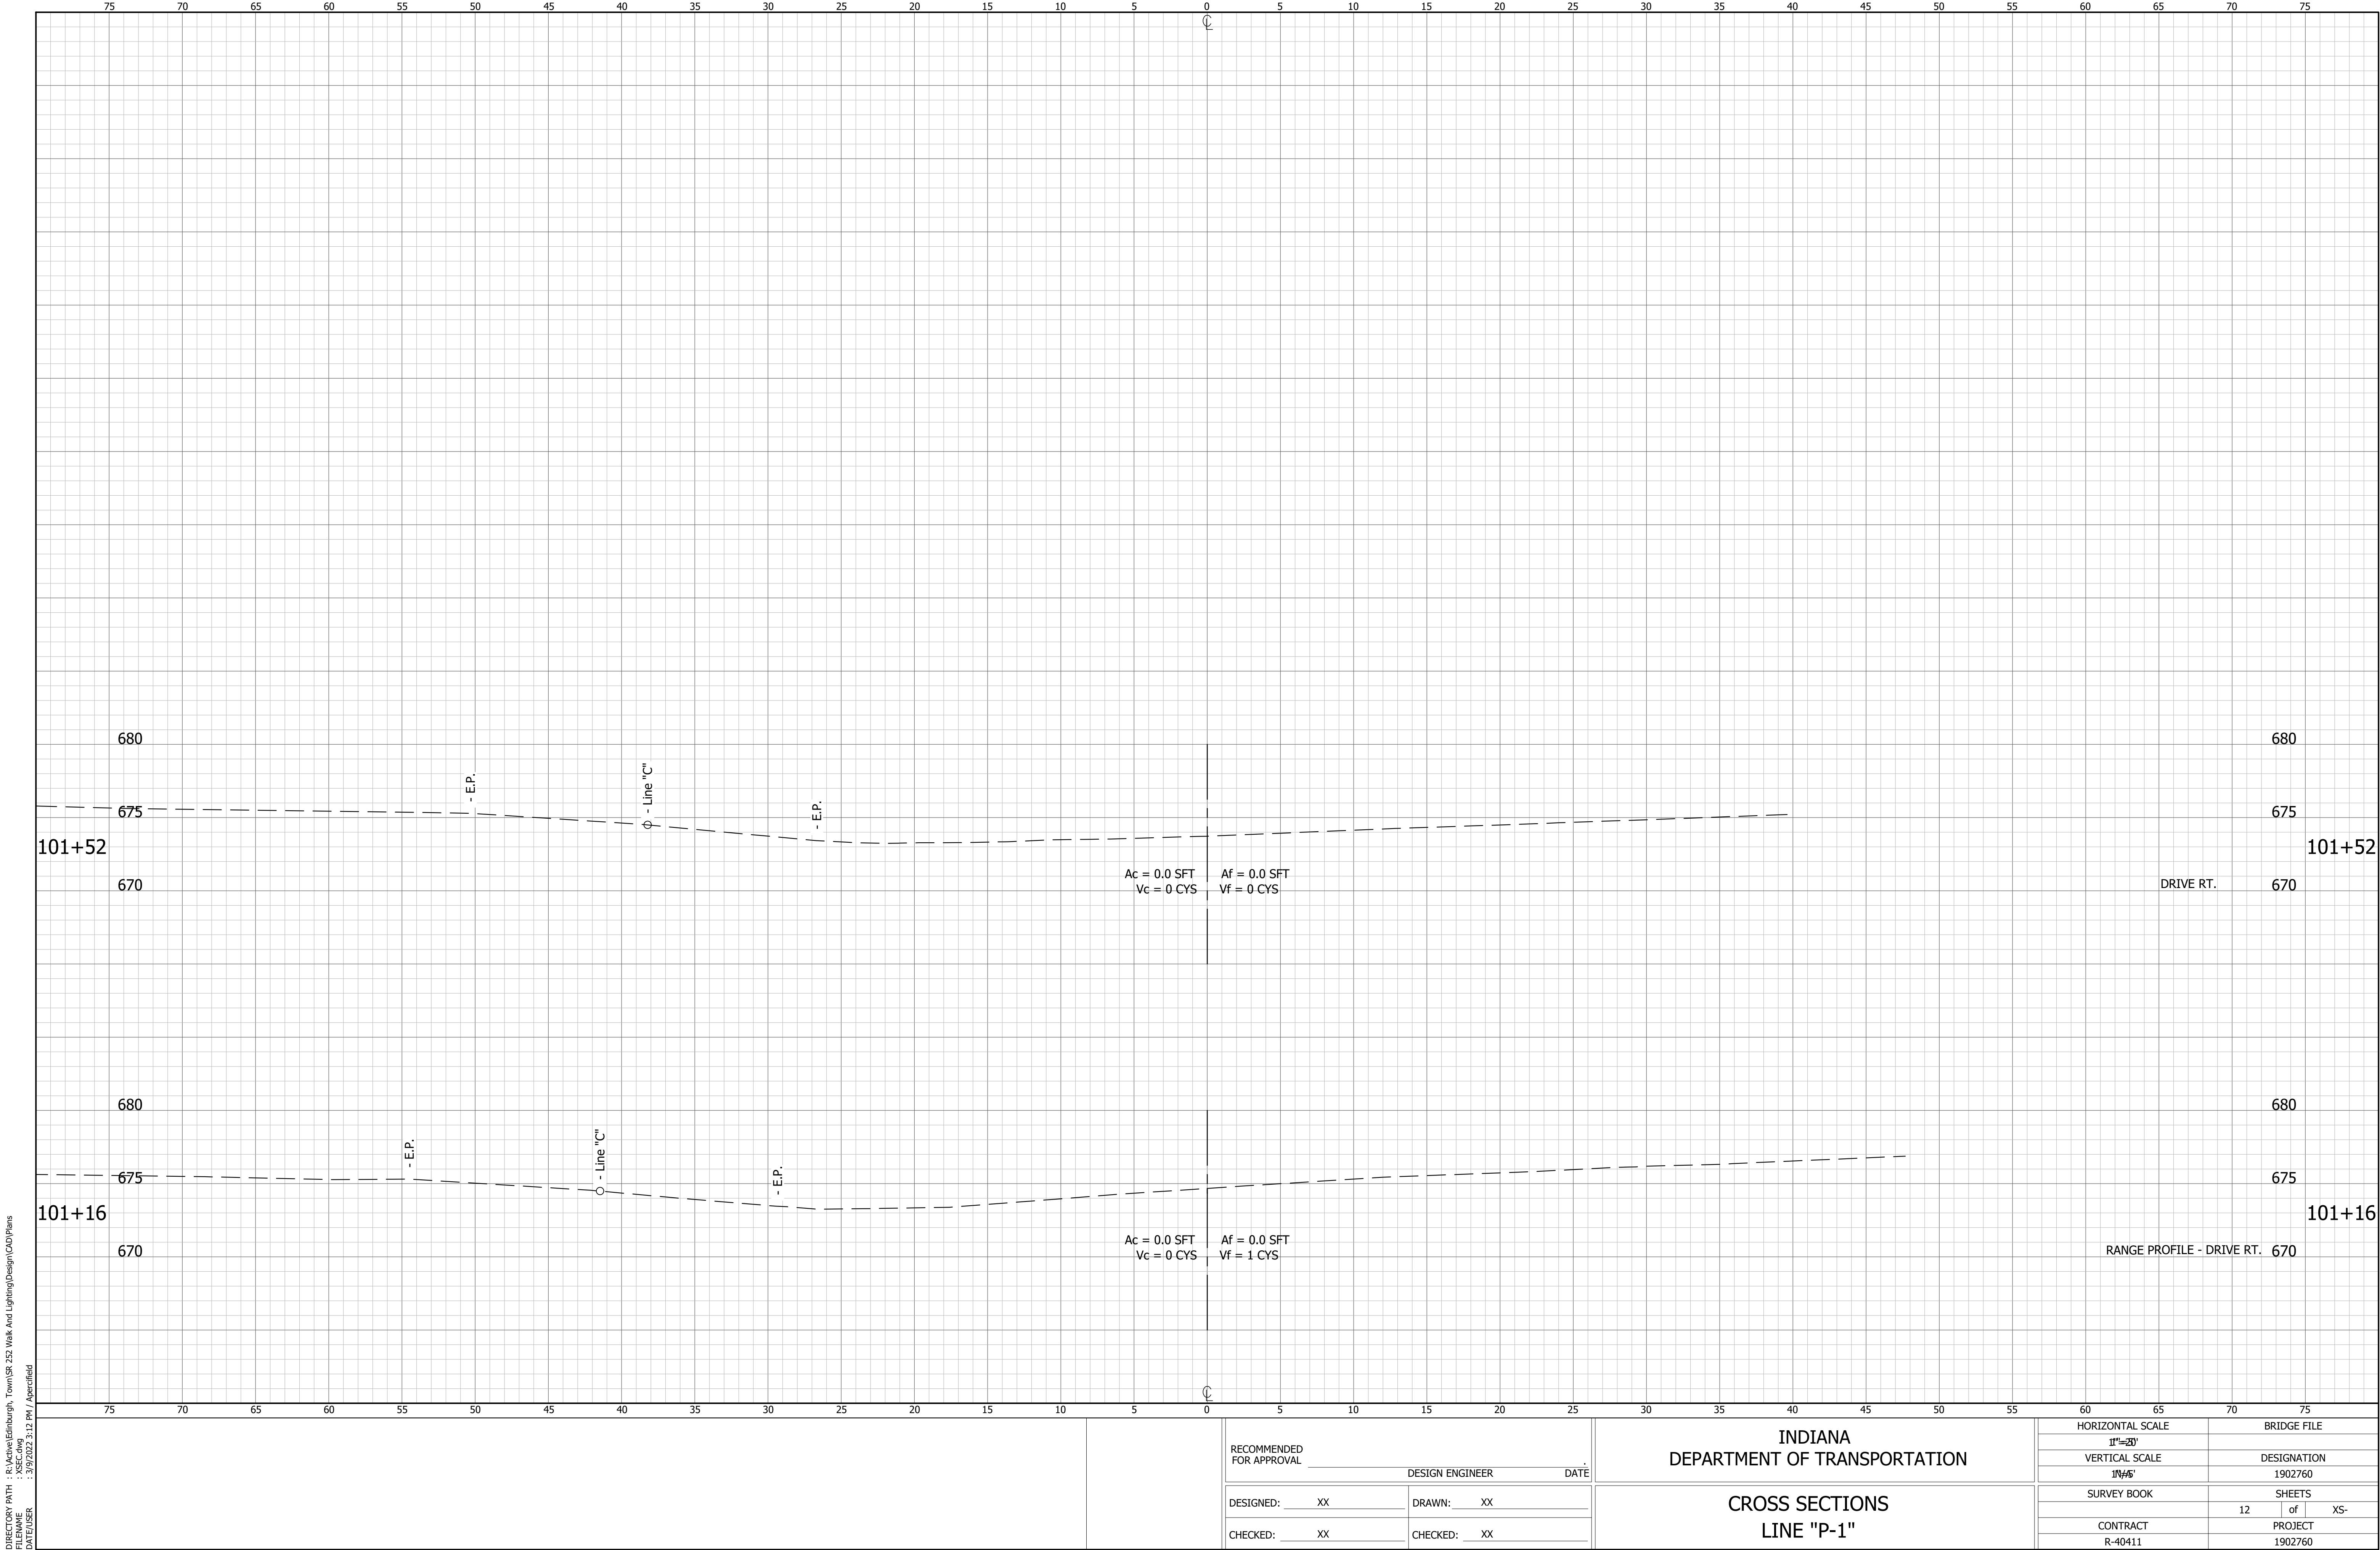


DIRECTORY PATH : R:\Active\Birmingham_Town\SR 252 Walk And Lighting\Design\CAD\Plans
DATE/USER : 3/9/2022 3:12 PM / Agerfield

RECOMMENDED FOR APPROVAL	DESIGN ENGINEER	DATE
DESIGNED: XX	DRAWN: XX	
CHECKED: XX	CHECKED: XX	

INDIANA
DEPARTMENT OF TRANSPORTATION

CROSS SECTIONS
LINE "P-1"

HORIZONTAL SCALE 1"=25'	BRIDGE FILE
VERTICAL SCALE 1"=4'	DESIGNATION 1902760
SURVEY BOOK	SHEETS 12 of XS
CONTRACT R-40411	PROJECT 1902760

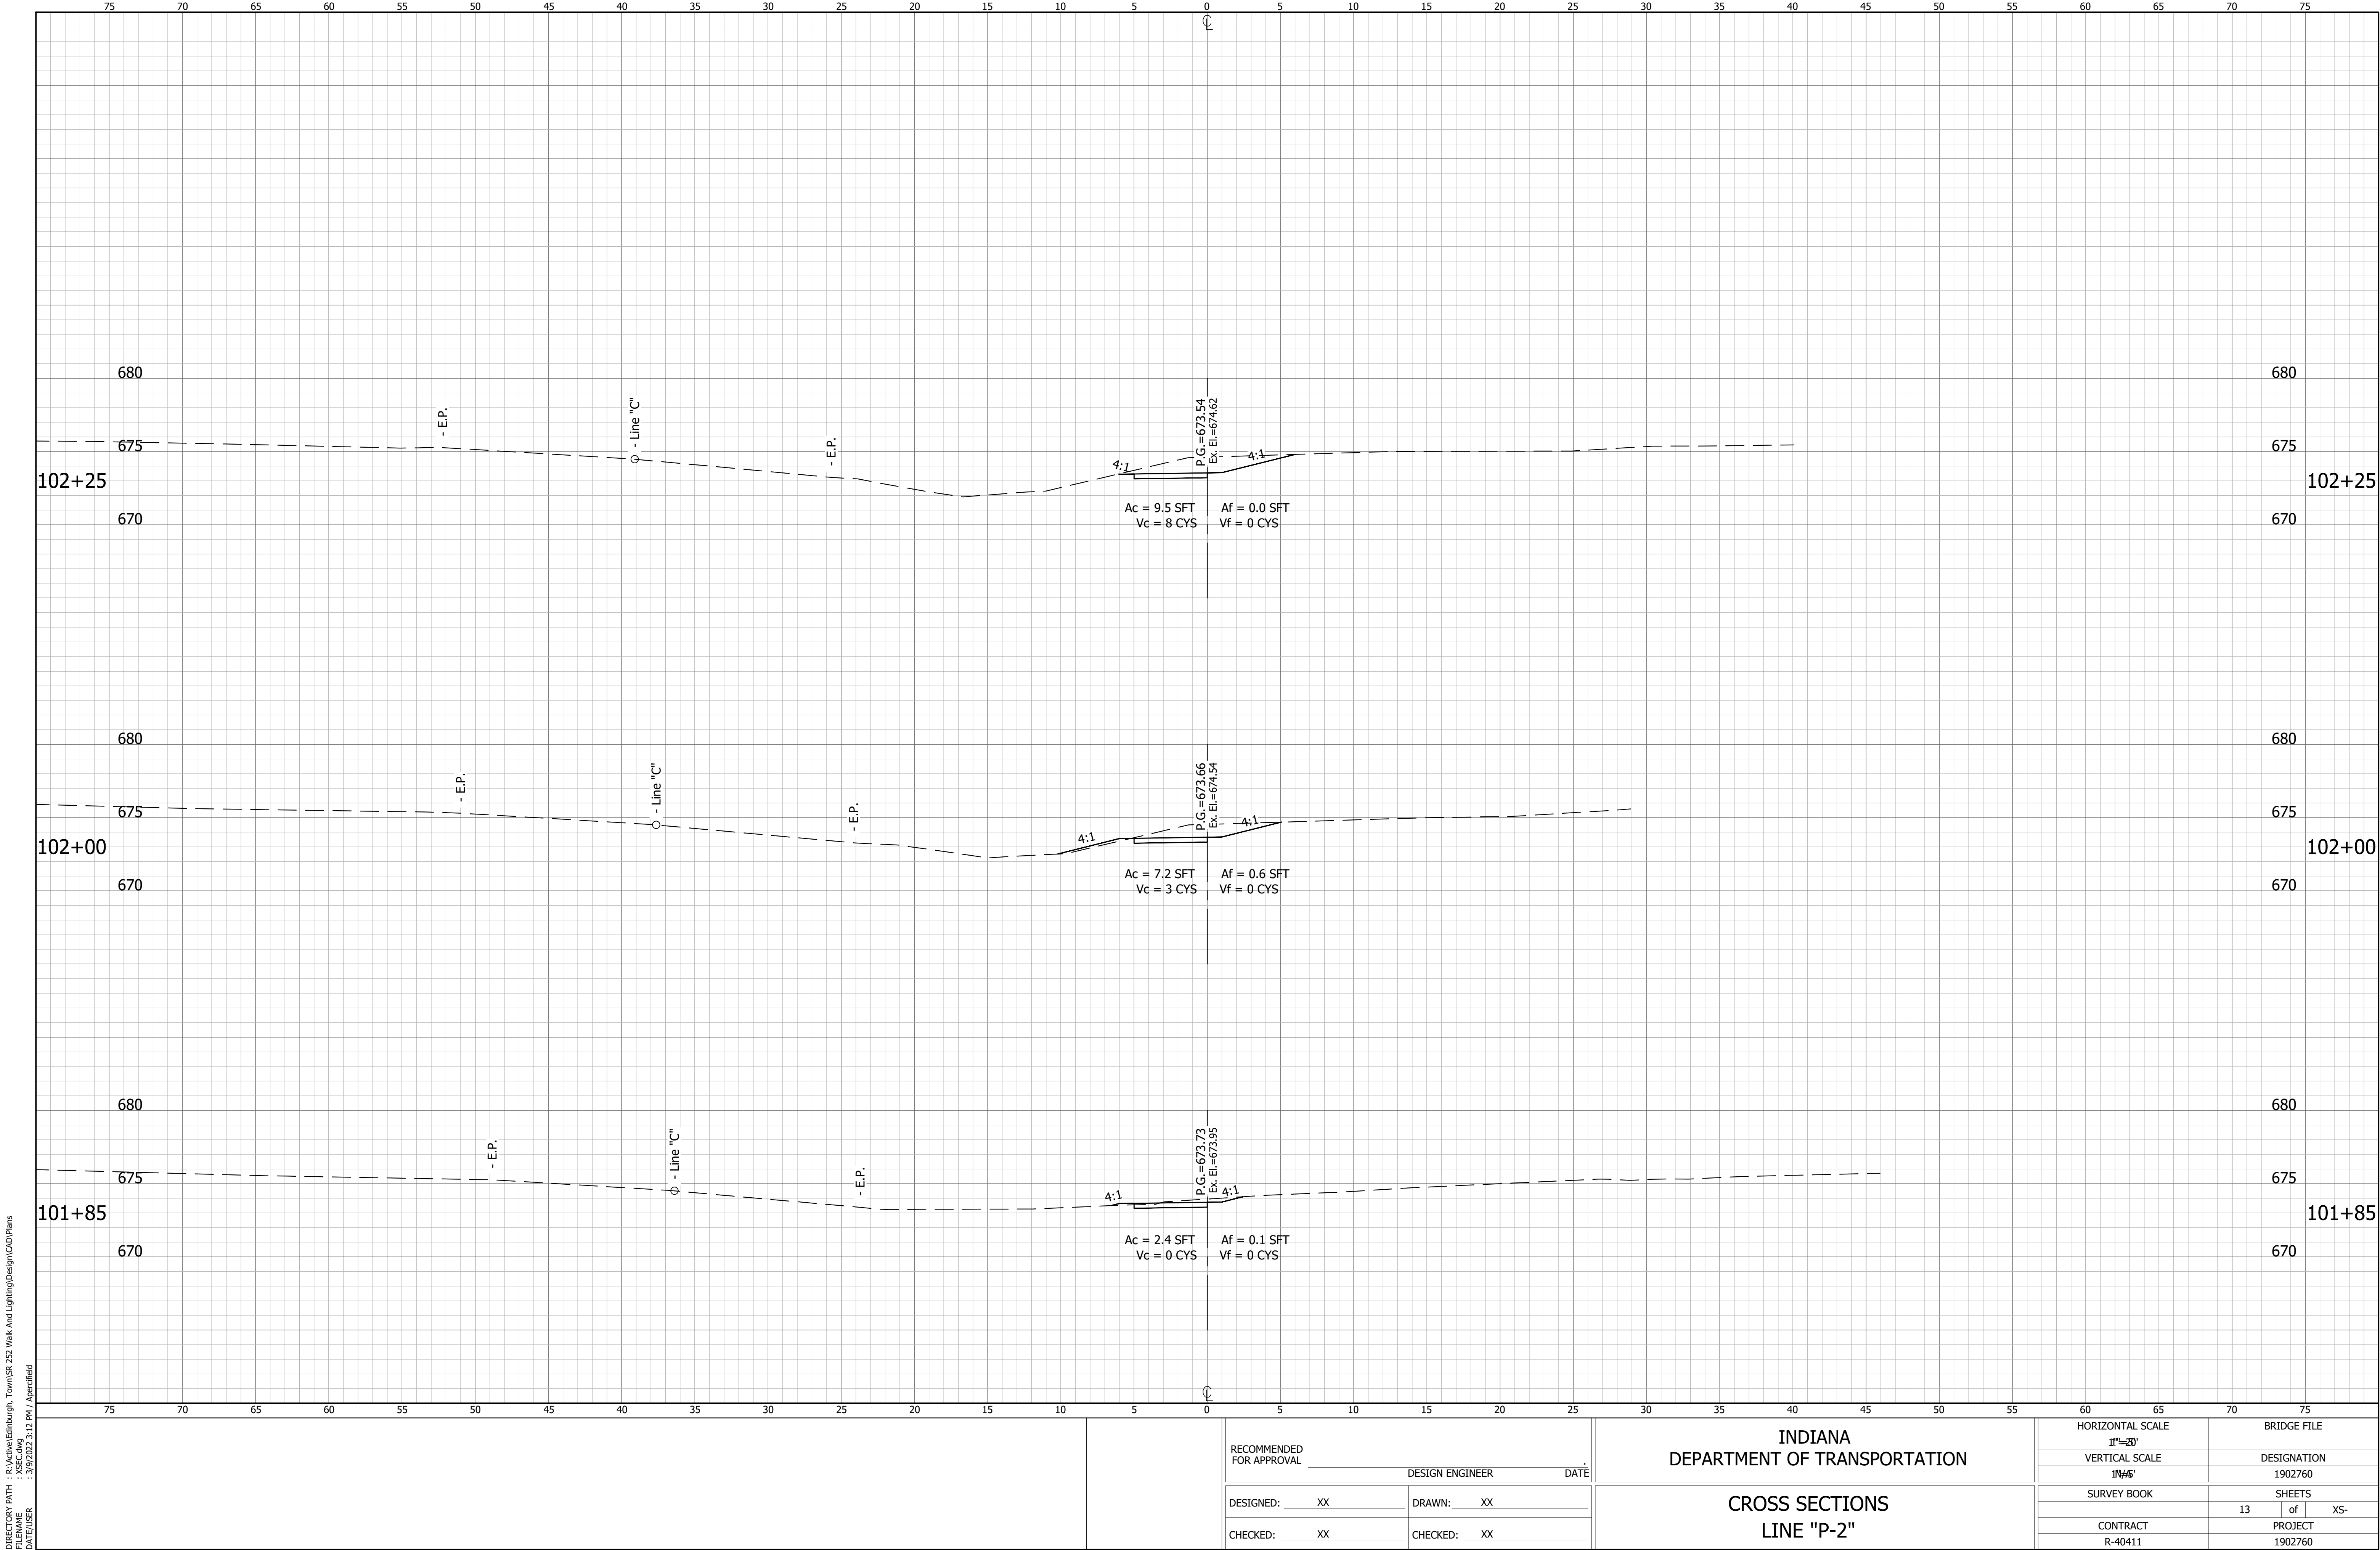

DIRECTORY PATH : R:\Active\Birmingham_Town\SR 252 Walk And Lighting\Design\CAD\Plans
DATE/USER : 3/9/2022 3:12 PM / Agerfield


RECOMMENDED FOR APPROVAL	DESIGN ENGINEER	DATE
DESIGNED: XX	DRAWN: XX	
CHECKED: XX	CHECKED: XX	

INDIANA
DEPARTMENT OF TRANSPORTATION

CROSS SECTIONS
LINE "P-2"

HORIZONTAL SCALE 1"=20'	BRIDGE FILE
VERTICAL SCALE 1 1/4"=5'	DESIGNATION 1902760
SURVEY BOOK	SHEETS 13 of XS
CONTRACT R-40411	PROJECT 1902760

DIRECTORY PATH : R:\Active\Ellettsburgh, Town\SR 252 Walk And Lighting\Design\CAD\Plans
DATE/USER : 3/9/2022 3:12 PM / Agerfield

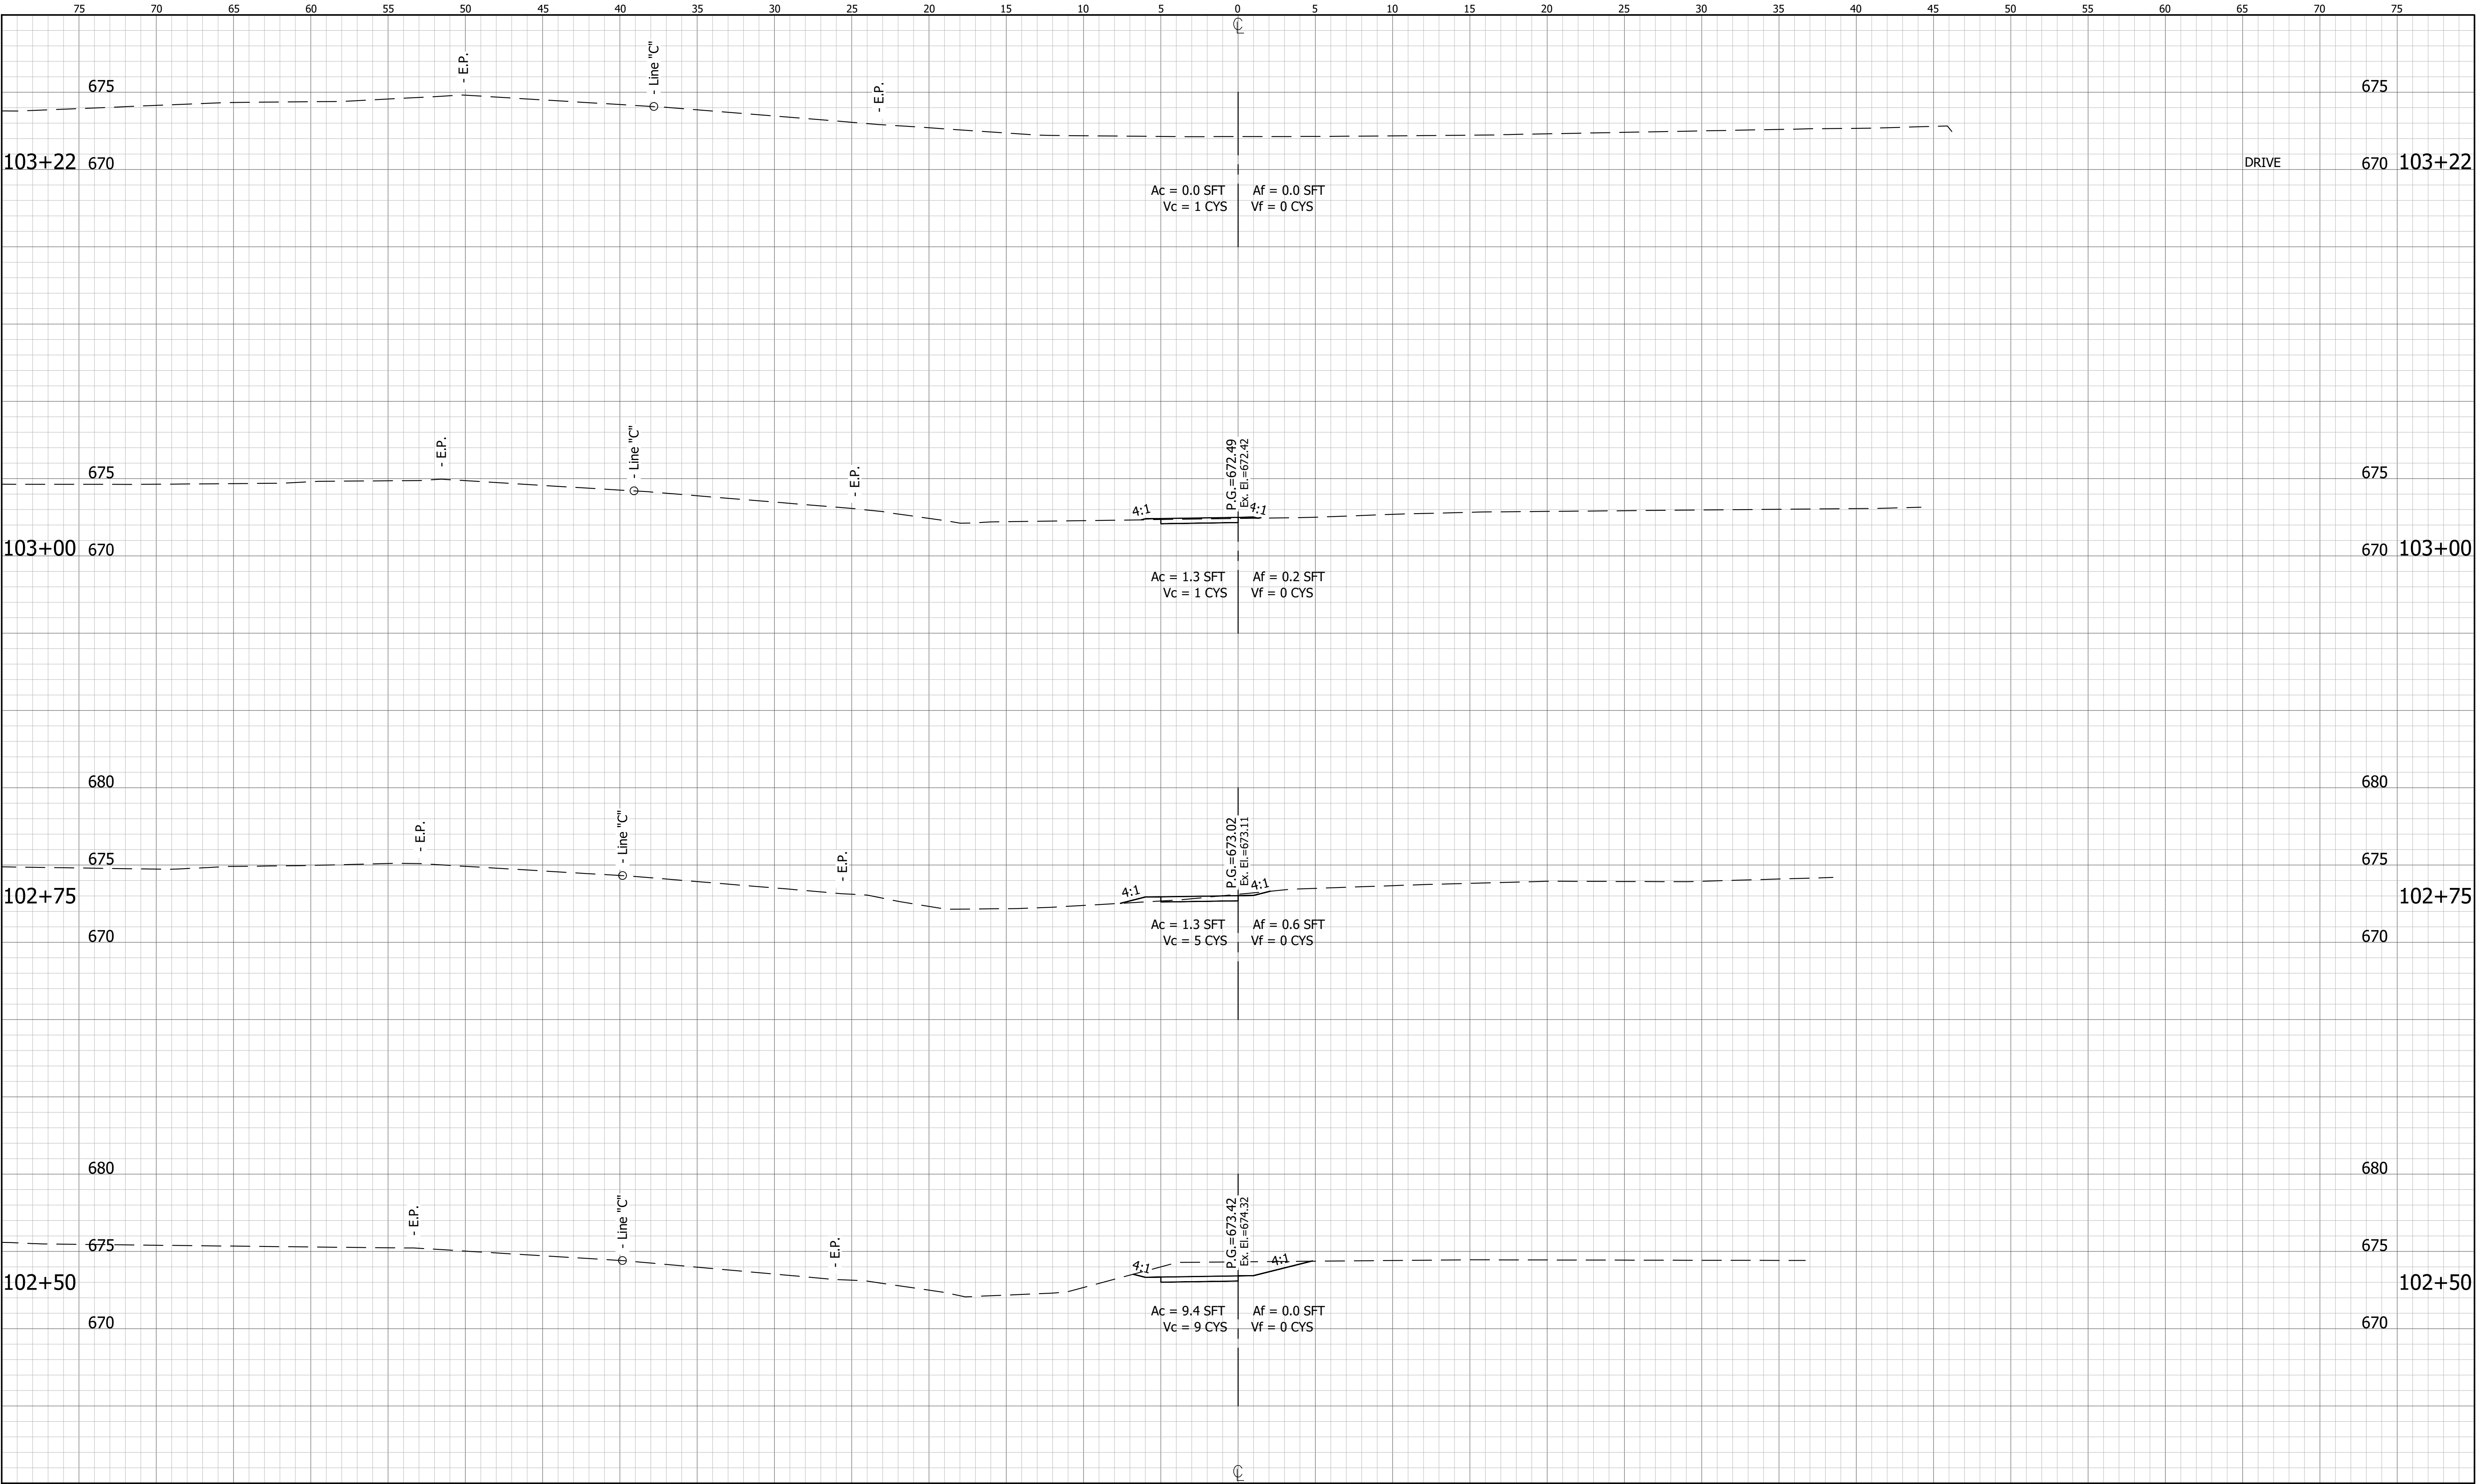


RECOMMENDED FOR APPROVAL		DESIGN ENGINEER		DATE	
DESIGNED: XX		DRAWN: XX			
CHECKED: XX		CHECKED: XX			

INDIANA
DEPARTMENT OF TRANSPORTATION

CROSS SECTIONS
LINE "P-2"

HORIZONTAL SCALE	BRIDGE FILE
1"=20'	
VERTICAL SCALE	DESIGNATION
1"=4'	1902760
SURVEY BOOK	SHEETS
	14 of XS
CONTRACT	PROJECT
R-40411	1902760

DIRECTORY PATH : R:\Active\Birmingham_Town\SR 252 Walk And Lighting\Design\CAD\Plans
DATE/USER : 3/9/2022 3:12 PM / Agerfield

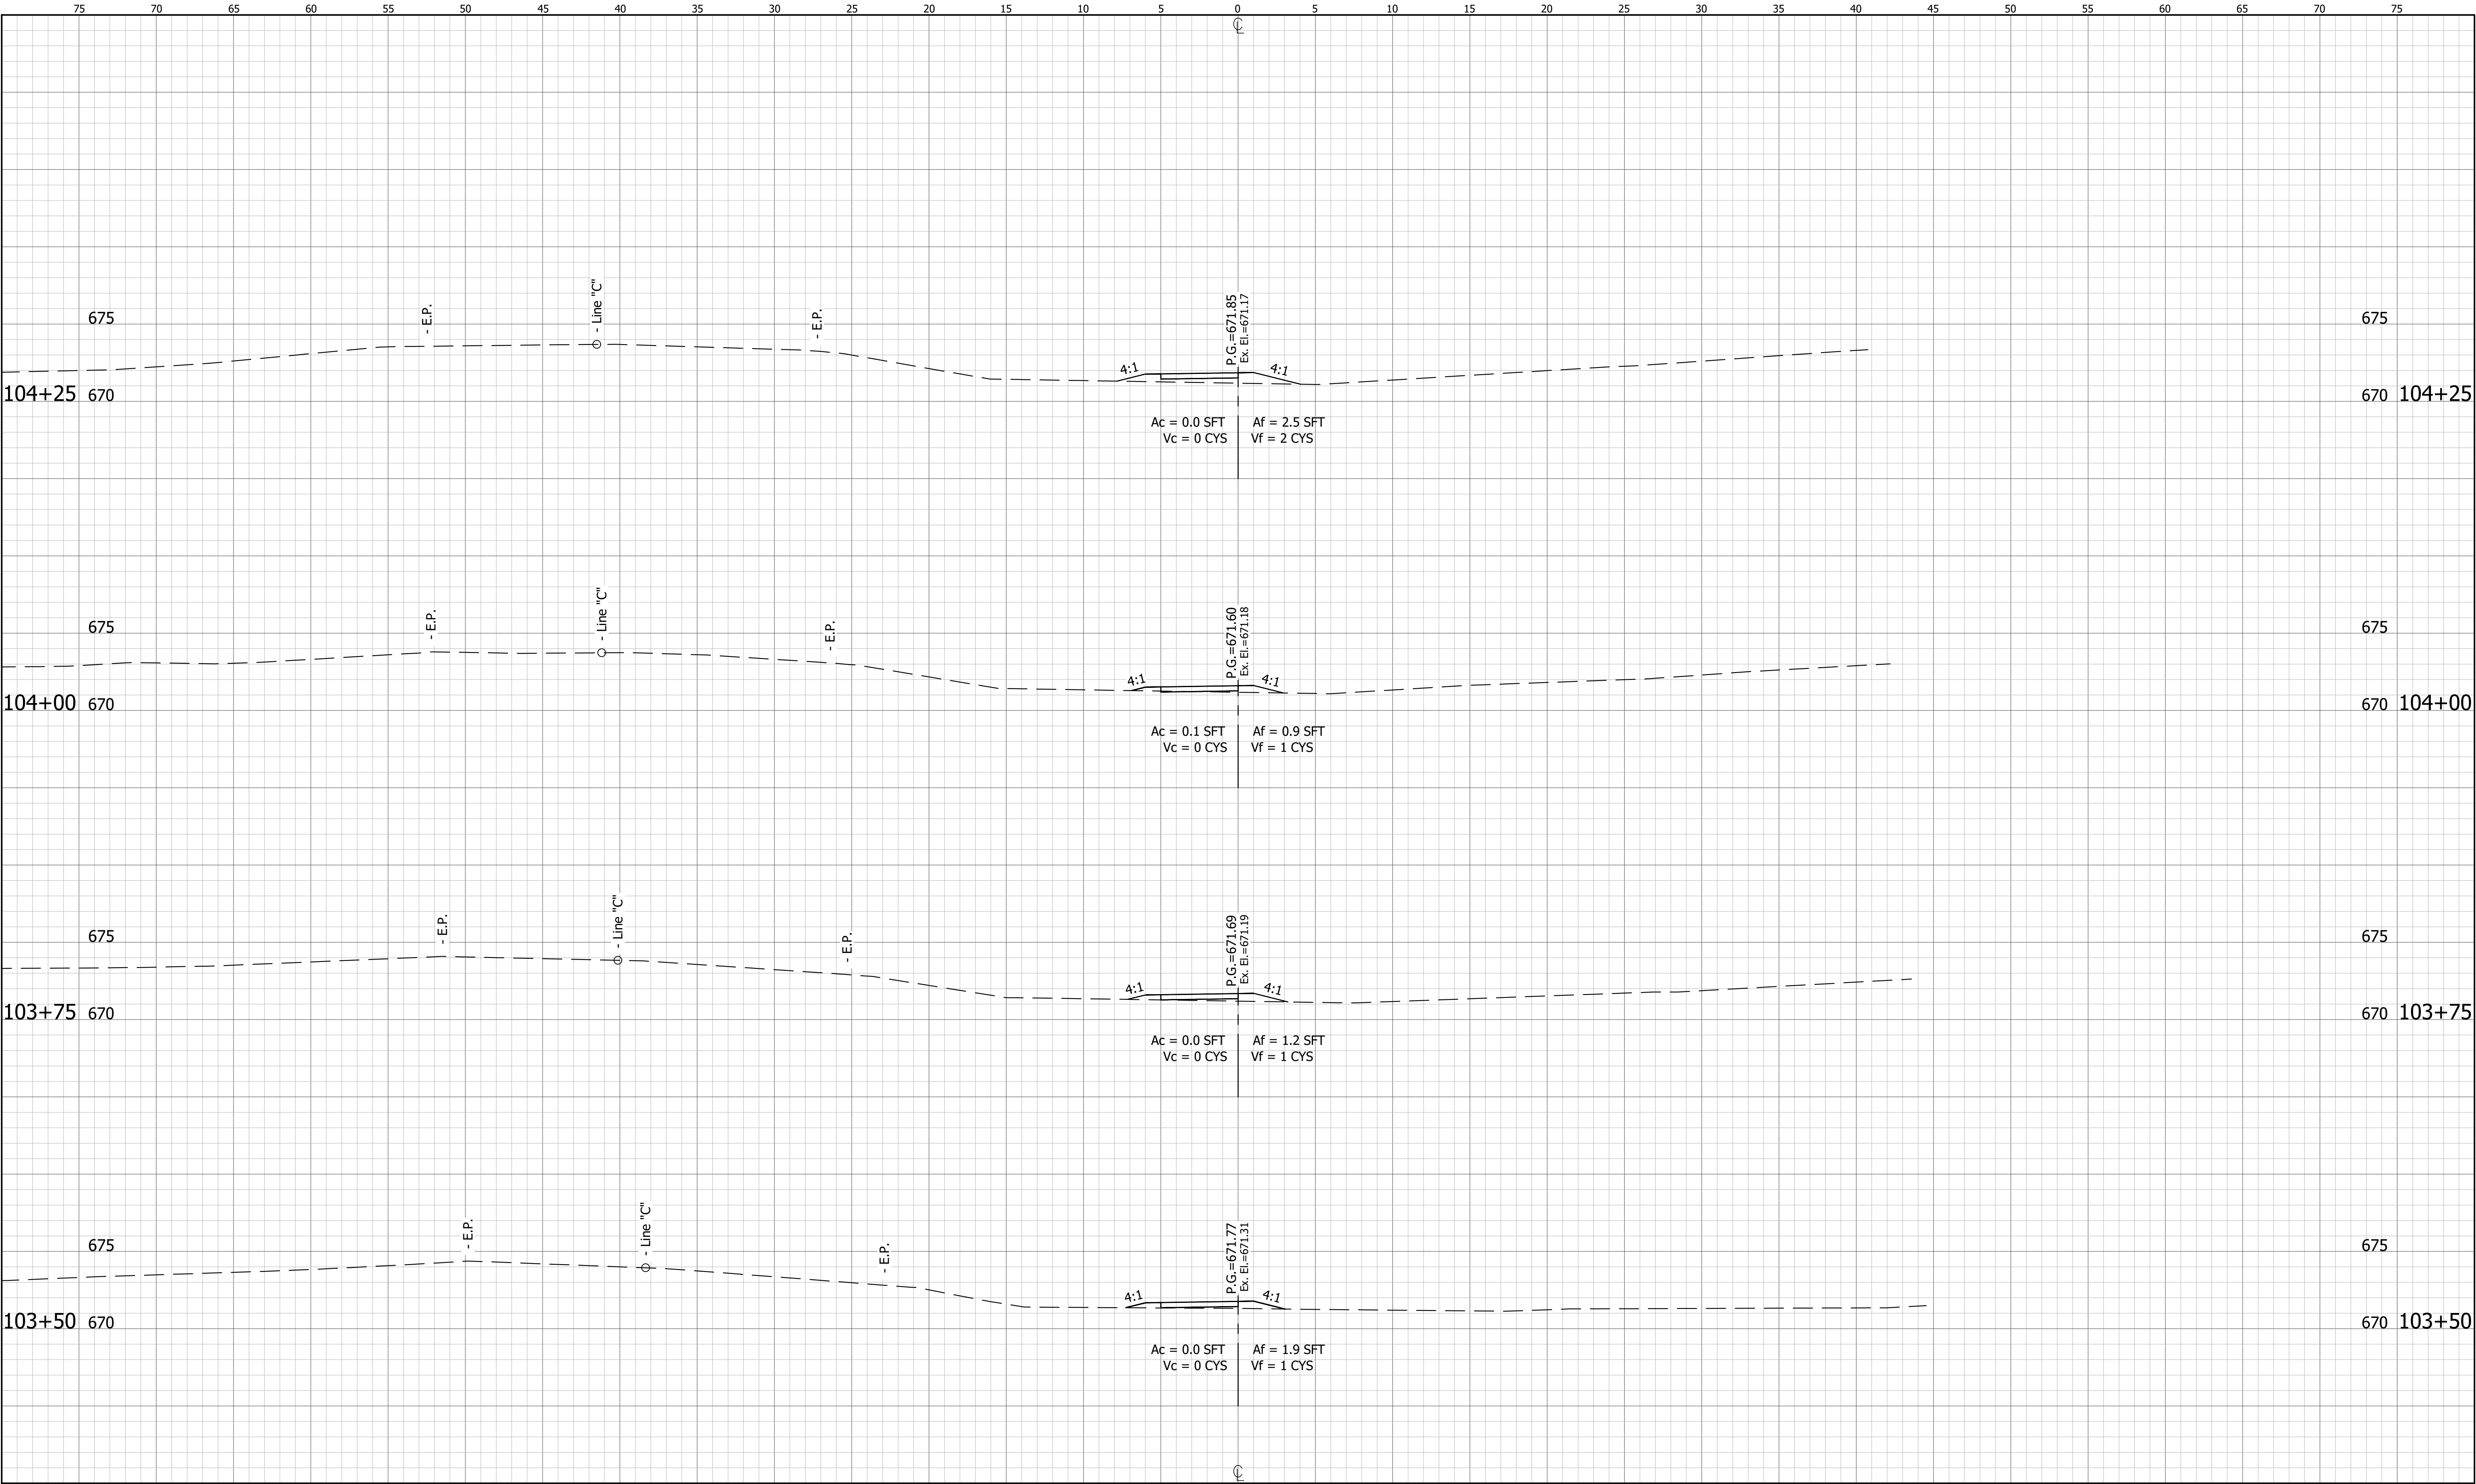


RECOMMENDED FOR APPROVAL _____		DESIGN ENGINEER _____	DATE _____
DESIGNED: XX _____	DRAWN: XX _____		
CHECKED: XX _____	CHECKED: XX _____		

INDIANA
DEPARTMENT OF TRANSPORTATION

CROSS SECTIONS
LINE "P-2"

HORIZONTAL SCALE 1"=20'	BRIDGE FILE
VERTICAL SCALE 1 1/4"=5'	DESIGNATION 1902760
SURVEY BOOK	SHEETS 15 of XS
CONTRACT R-40411	PROJECT 1902760

DIRECTORY PATH : R:\Active\Birmingham_Town\SR 252 Walk And Lighting\Design\CAD\Plans
FILE NAME : SR 252 Walk And Lighting\Design\CAD\Plans
DATE/USER : 3/9/2022 3:12 PM / Agencified

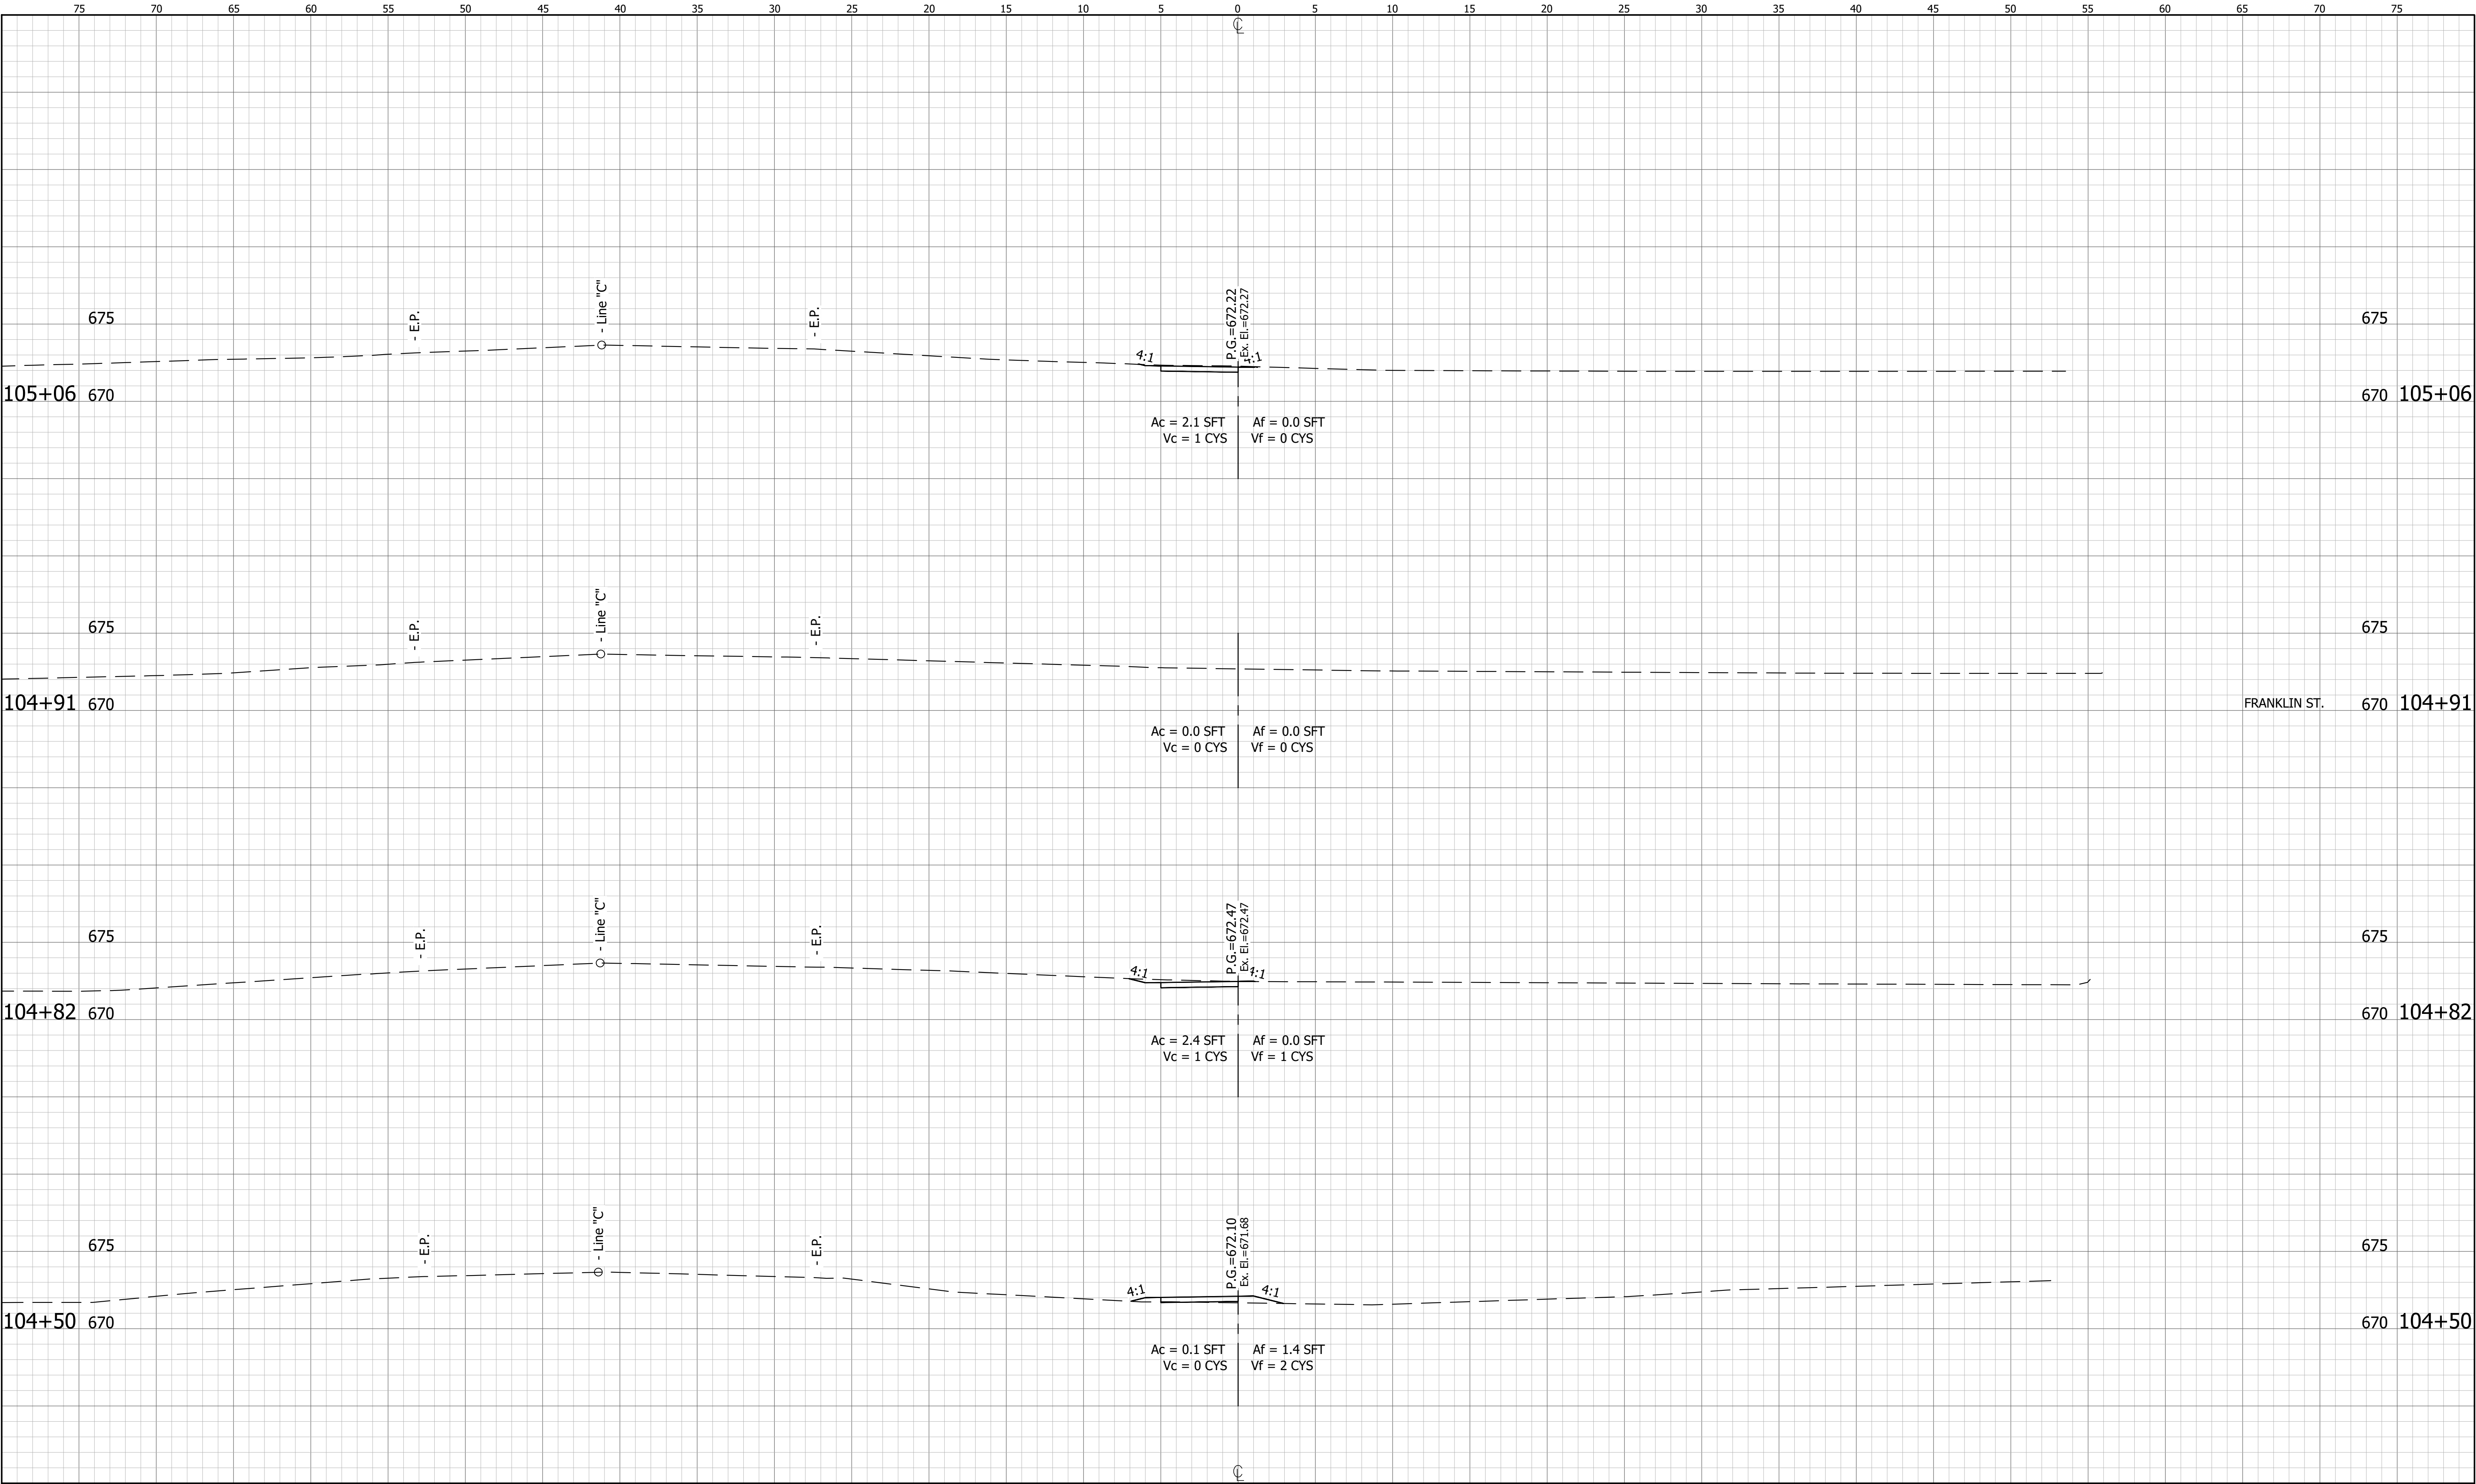


RECOMMENDED FOR APPROVAL	
DESIGNED: XX	DRAWN: XX
CHECKED: XX	CHECKED: XX

INDIANA DEPARTMENT OF TRANSPORTATION	
CROSS SECTIONS LINE "P-2"	


HORIZONTAL SCALE	BRIDGE FILE
VERTICAL SCALE	DESIGNATION
SURVEY BOOK	SHEETS
CONTRACT	PROJECT
R-40411	1902760

DIRECTORY PATH : R:\Active\Birmingham_Town\SR 252 Walk And Lighting\Design\CAD\Plans
DATE/USER : 3/9/2022 3:12 PM / Agencified

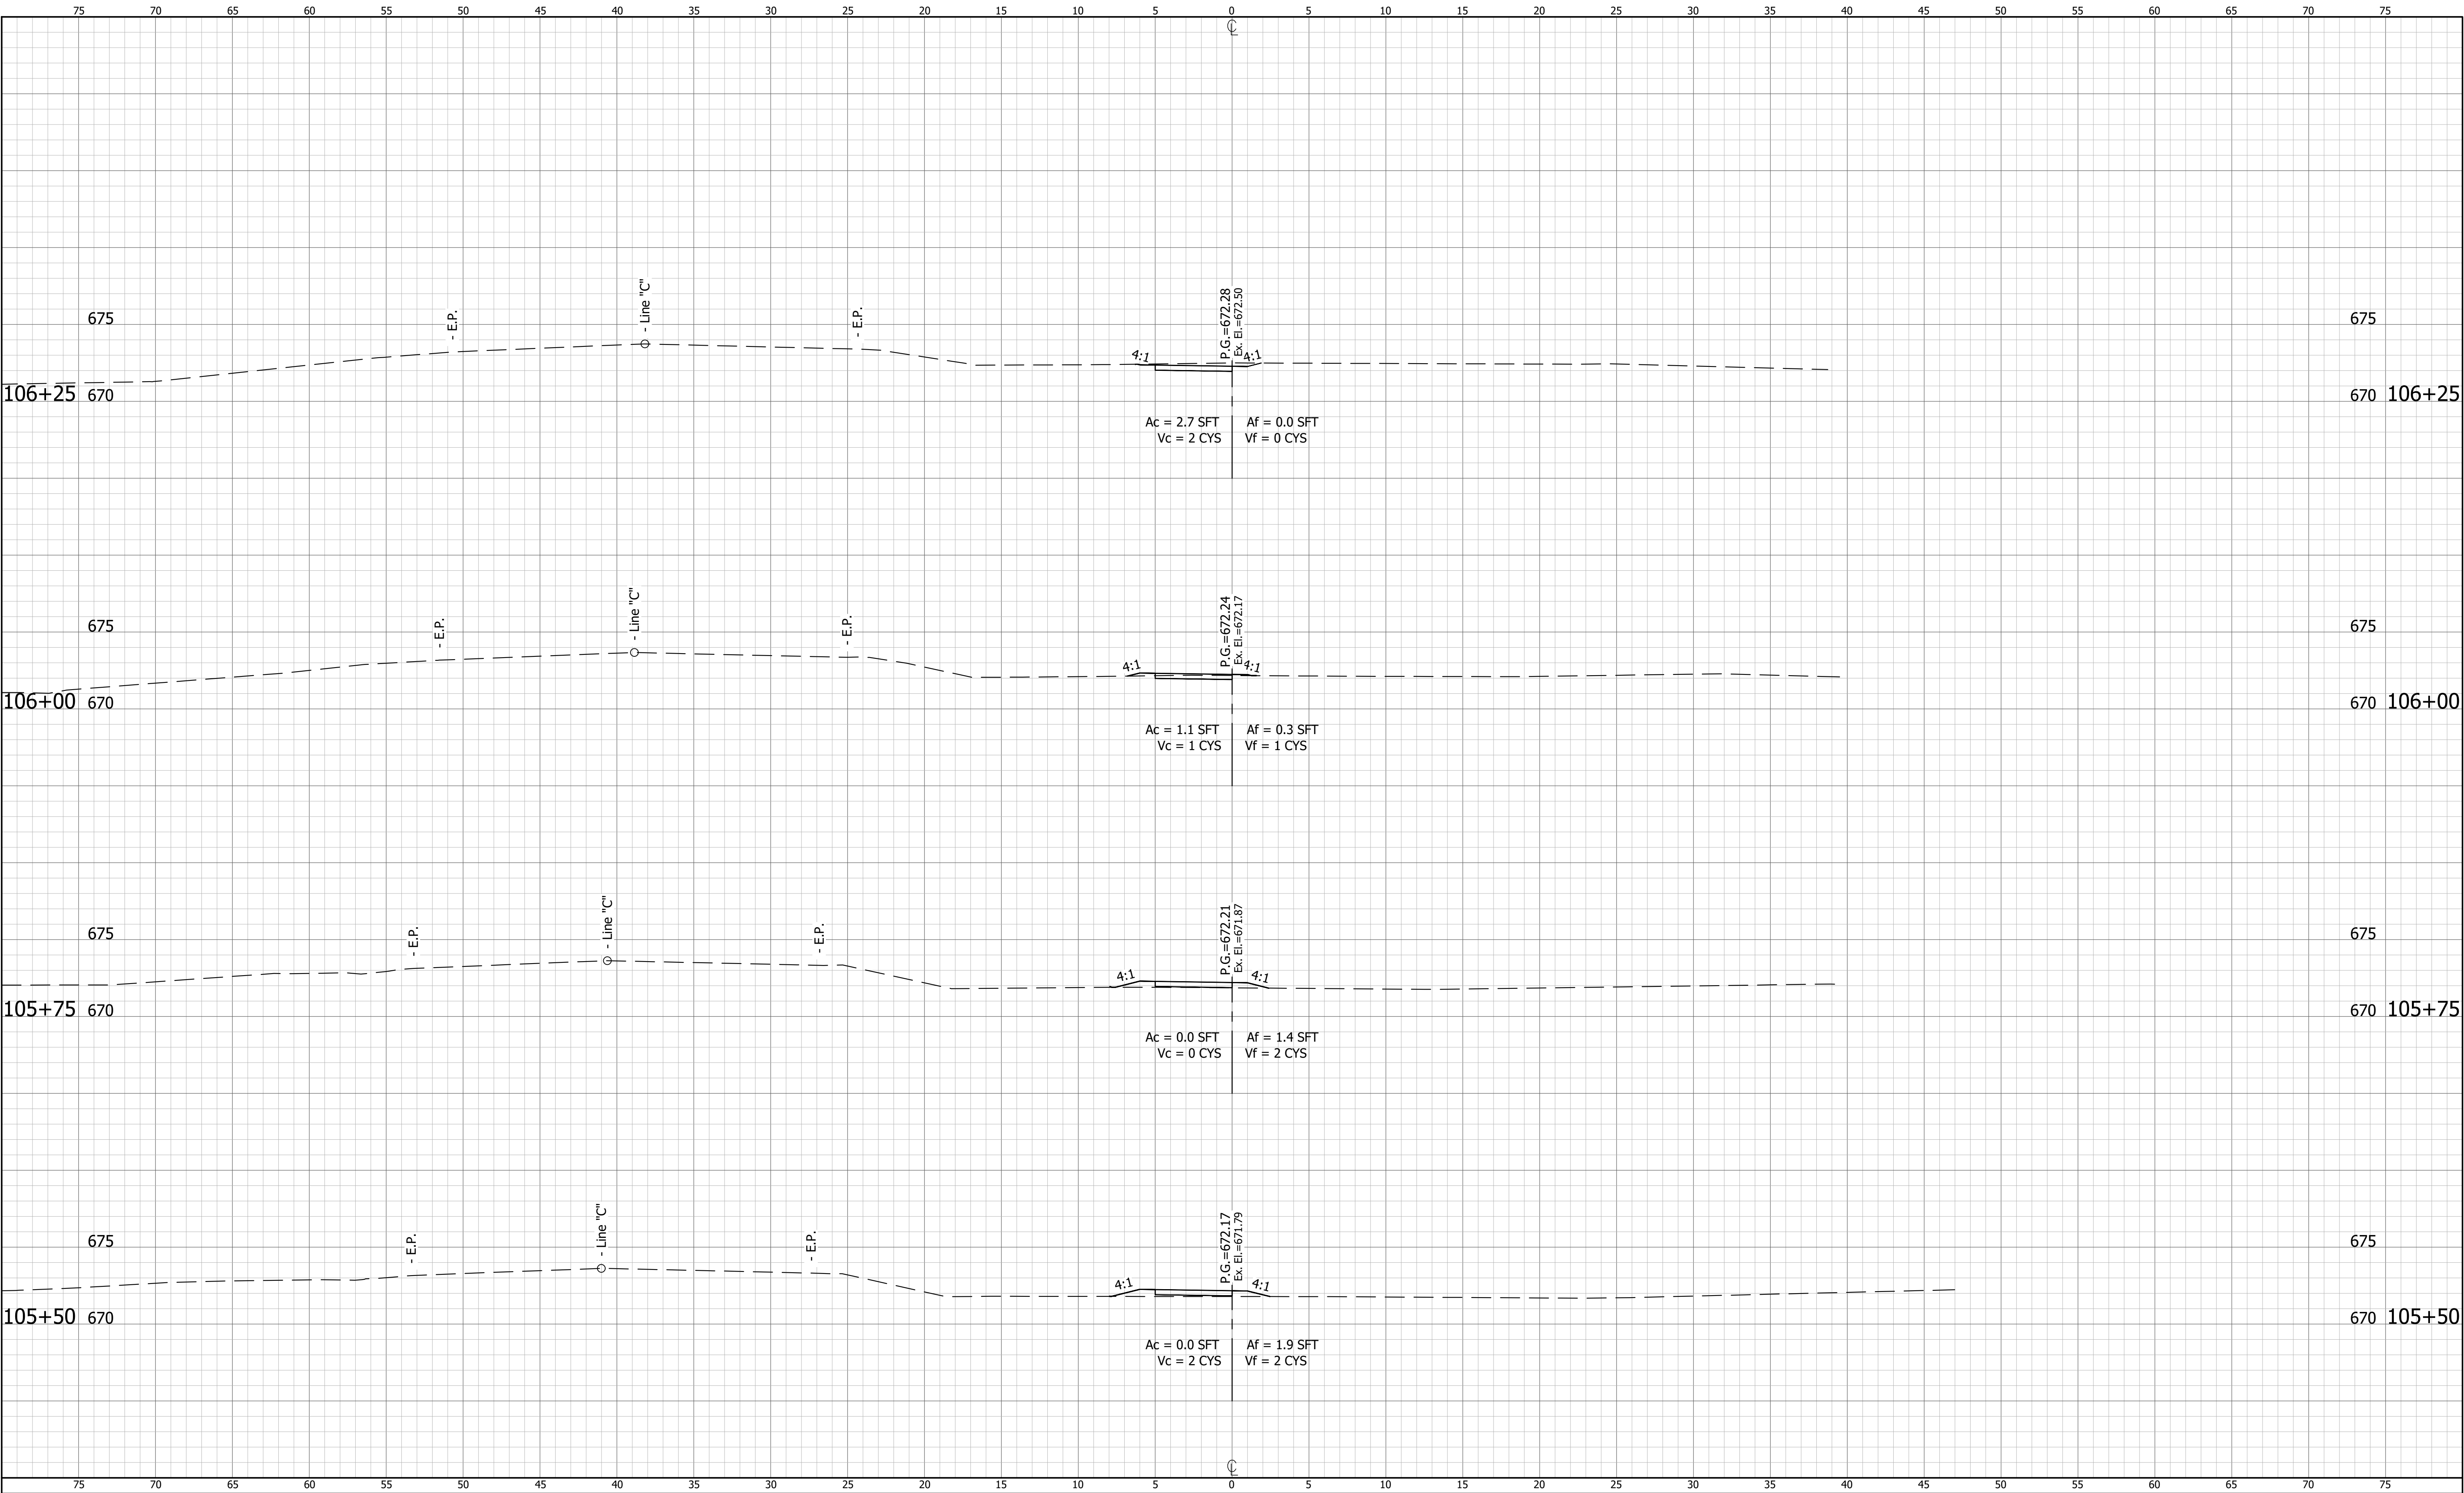

RECOMMENDED FOR APPROVAL		DESIGN ENGINEER		DATE	INDIANA DEPARTMENT OF TRANSPORTATION		HORIZONTAL SCALE		BRIDGE FILE	
							1"=20'		DESIGNATION	
DESIGNED: XX		DRAWN: XX			CROSS SECTIONS LINE "P-2"		VERTICAL SCALE		1902760	
							1 1/4"=5'		SHEETS	
CHECKED: XX		CHECKED: XX					CONTRACT		PROJECT	
							R-40411		1902760	
							17		of XS-	

DIRECTORY PATH : R:\Active\Birmingham_Town\SR 252 Walk And Lighting\Design\CAD\Plans
DATE/USER : 3/9/2022 3:12 PM / Agencified

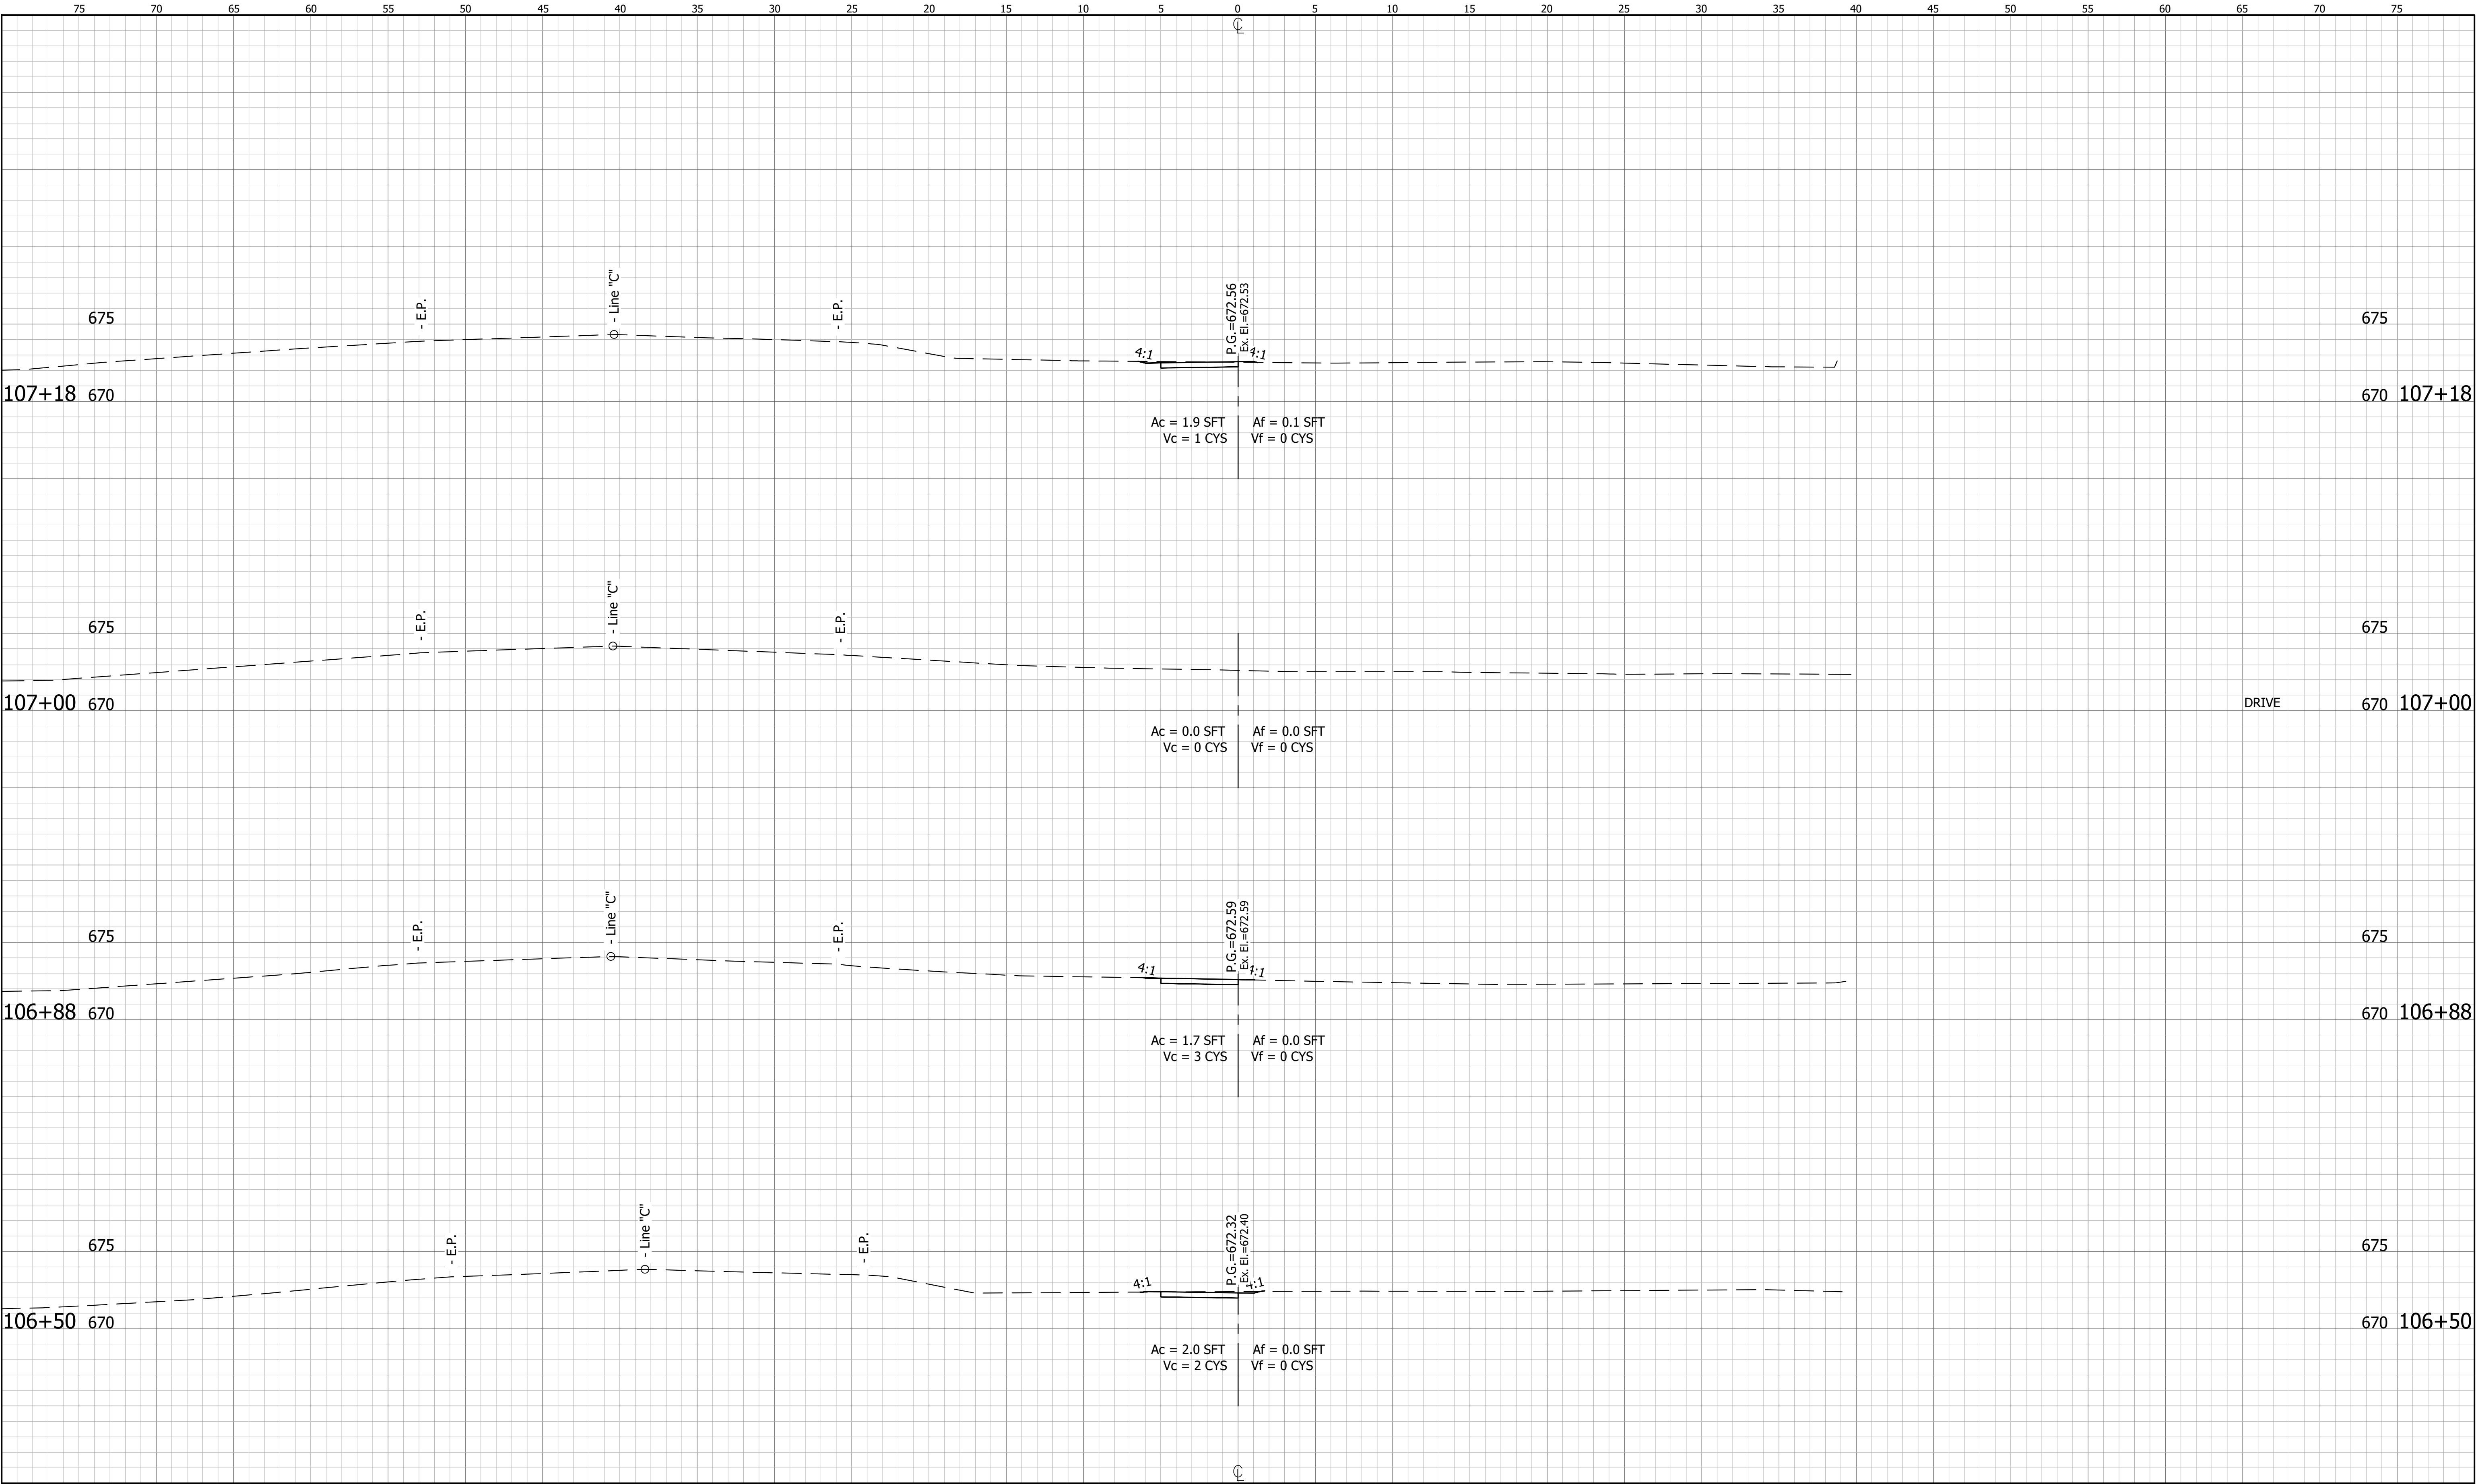


RECOMMENDED FOR APPROVAL		DESIGN ENGINEER		DATE
DESIGNED: XX		DRAWN: XX		
CHECKED: XX		CHECKED: XX		

INDIANA DEPARTMENT OF TRANSPORTATION	
CROSS SECTIONS LINE "P-2"	

HORIZONTAL SCALE 1"=20'	BRIDGE FILE	
VERTICAL SCALE 1"=4'	DESIGNATION 1902760	
SURVEY BOOK	18	SHEETS of XS
CONTRACT R-40411	PROJECT 1902760	

DIRECTORY PATH : R:\Active\Birmingham_Town\SR 252 Walk And Lighting\Design\CAD\Plans
DATE/USER : 3/9/2022 3:12 PM / Agencfield

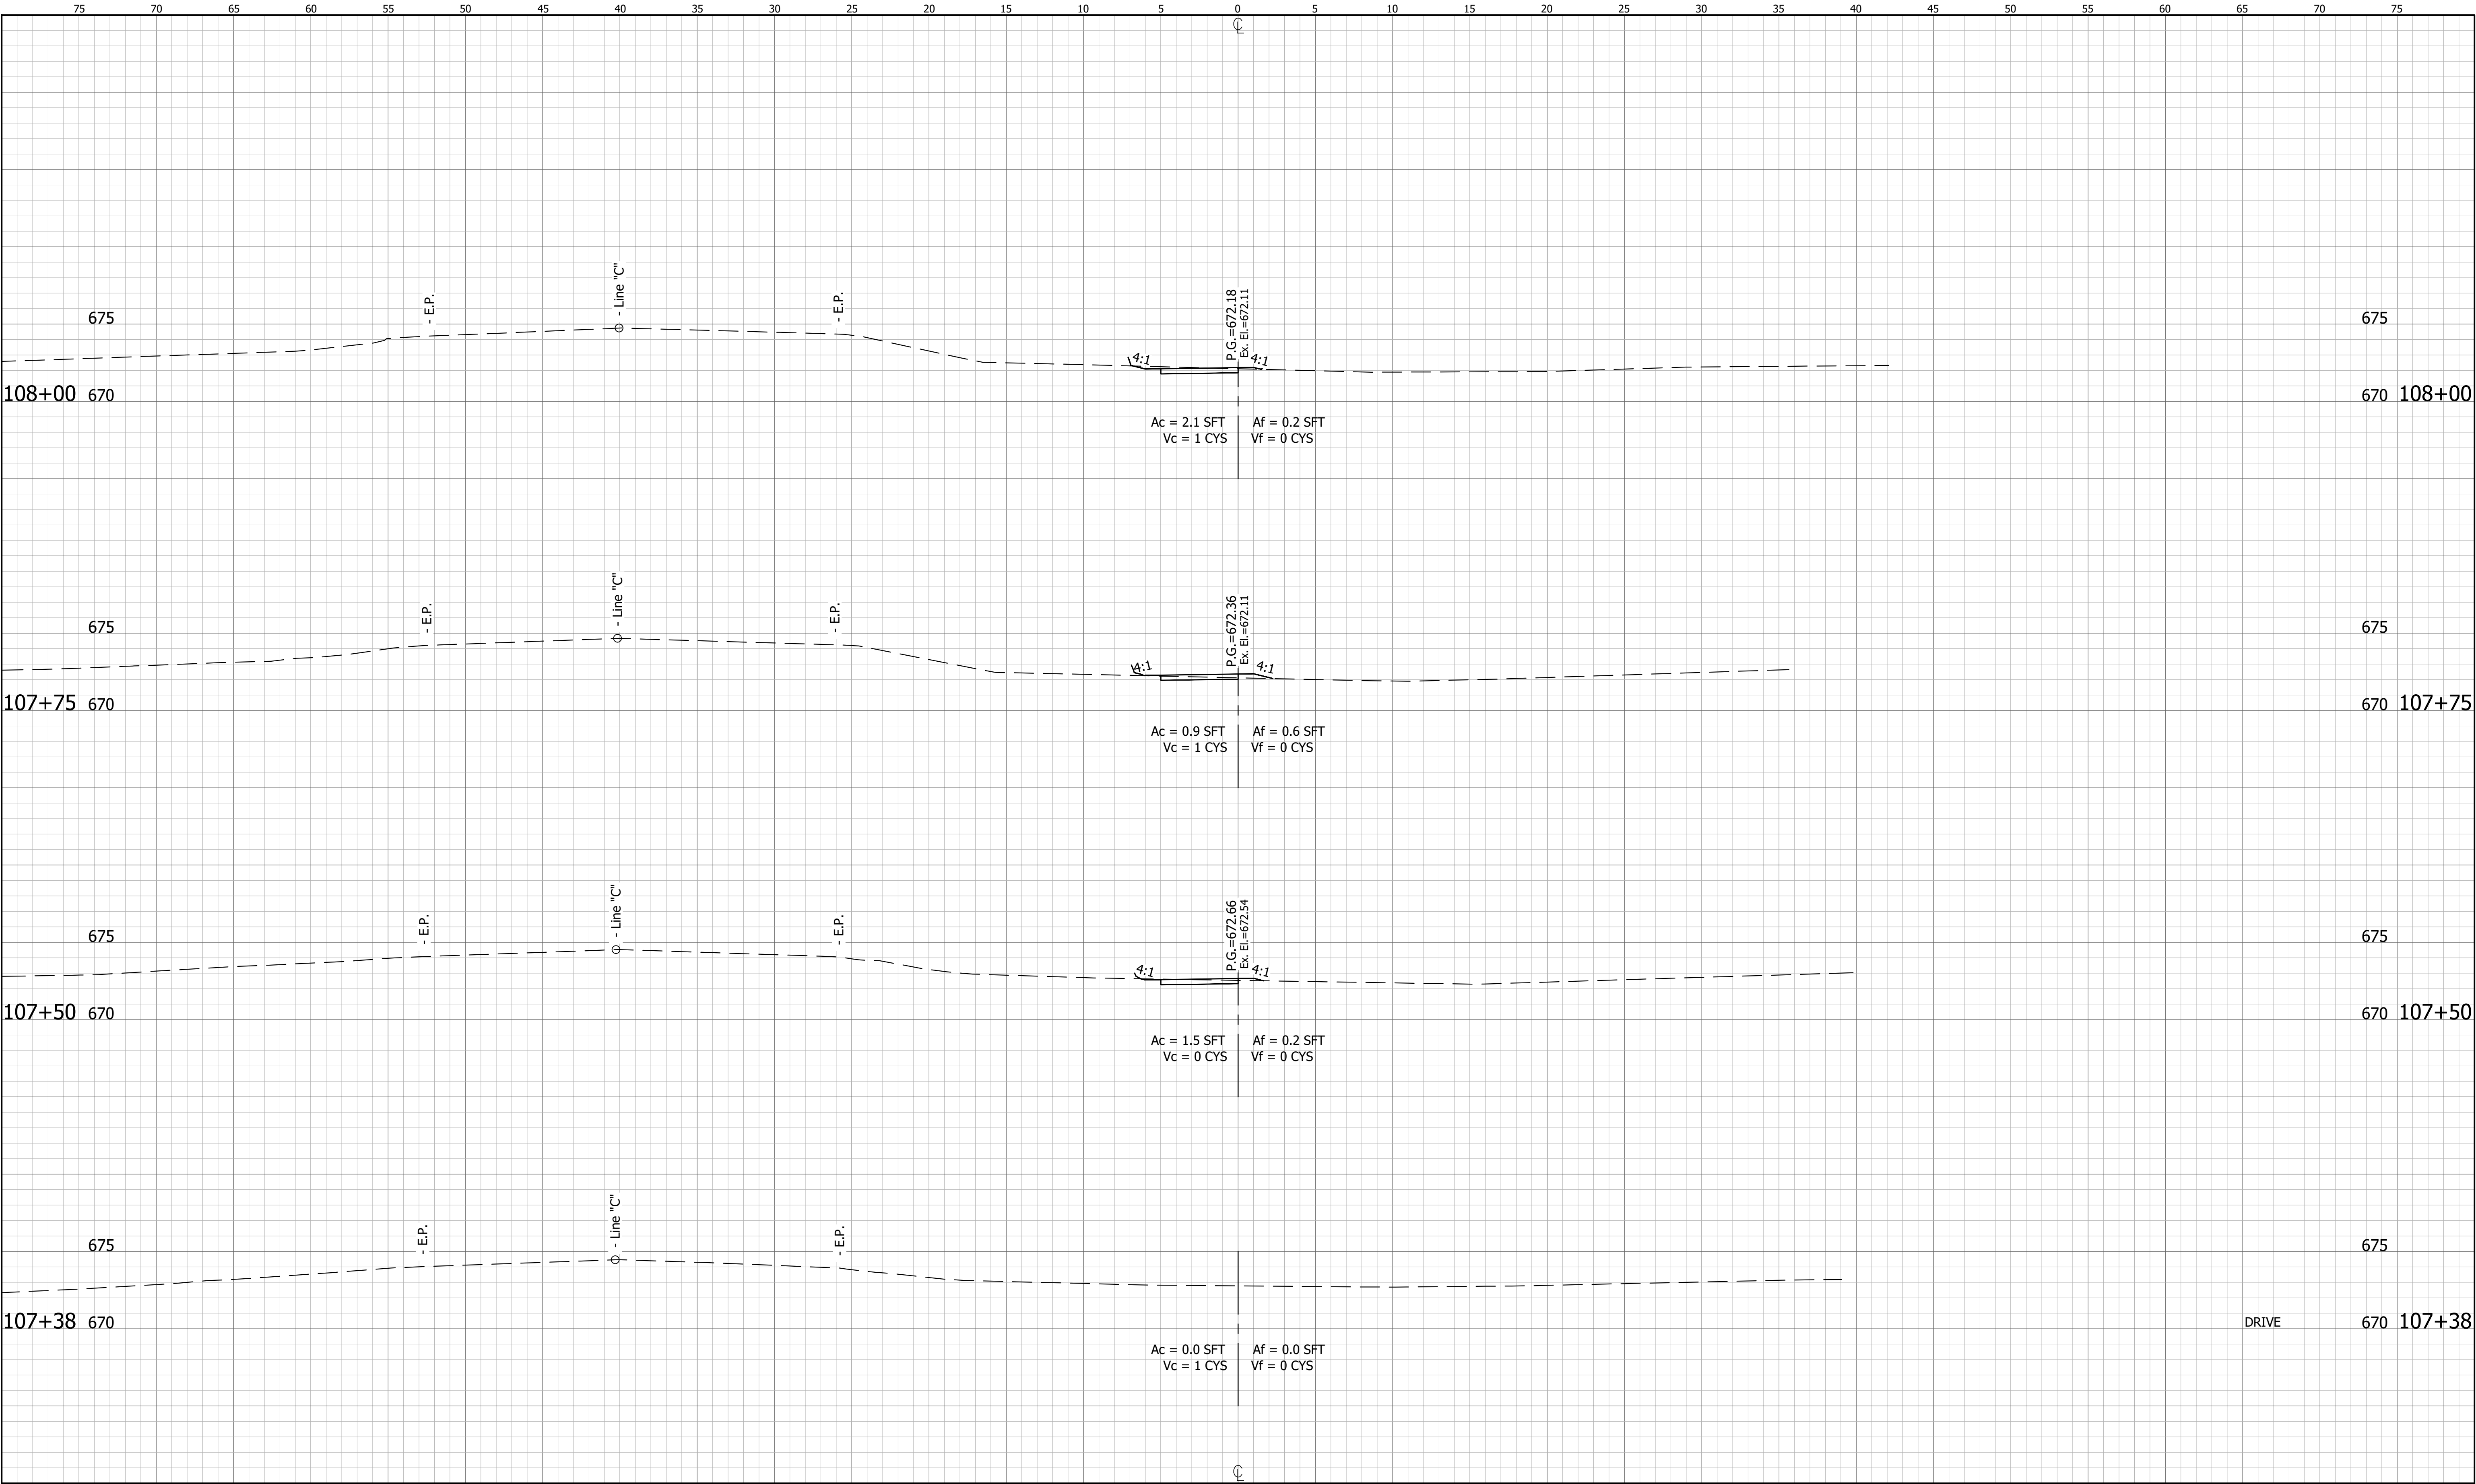


RECOMMENDED FOR APPROVAL	DESIGN ENGINEER	DATE
DESIGNED: XX	DRAWN: XX	
CHECKED: XX	CHECKED: XX	


INDIANA
DEPARTMENT OF TRANSPORTATION

CROSS SECTIONS
LINE "P-2"

HORIZONTAL SCALE 1"=20'	BRIDGE FILE
VERTICAL SCALE 1 1/4"=5'	DESIGNATION 1902760
SURVEY BOOK	SHEETS 19 of XS
CONTRACT R-40411	PROJECT 1902760

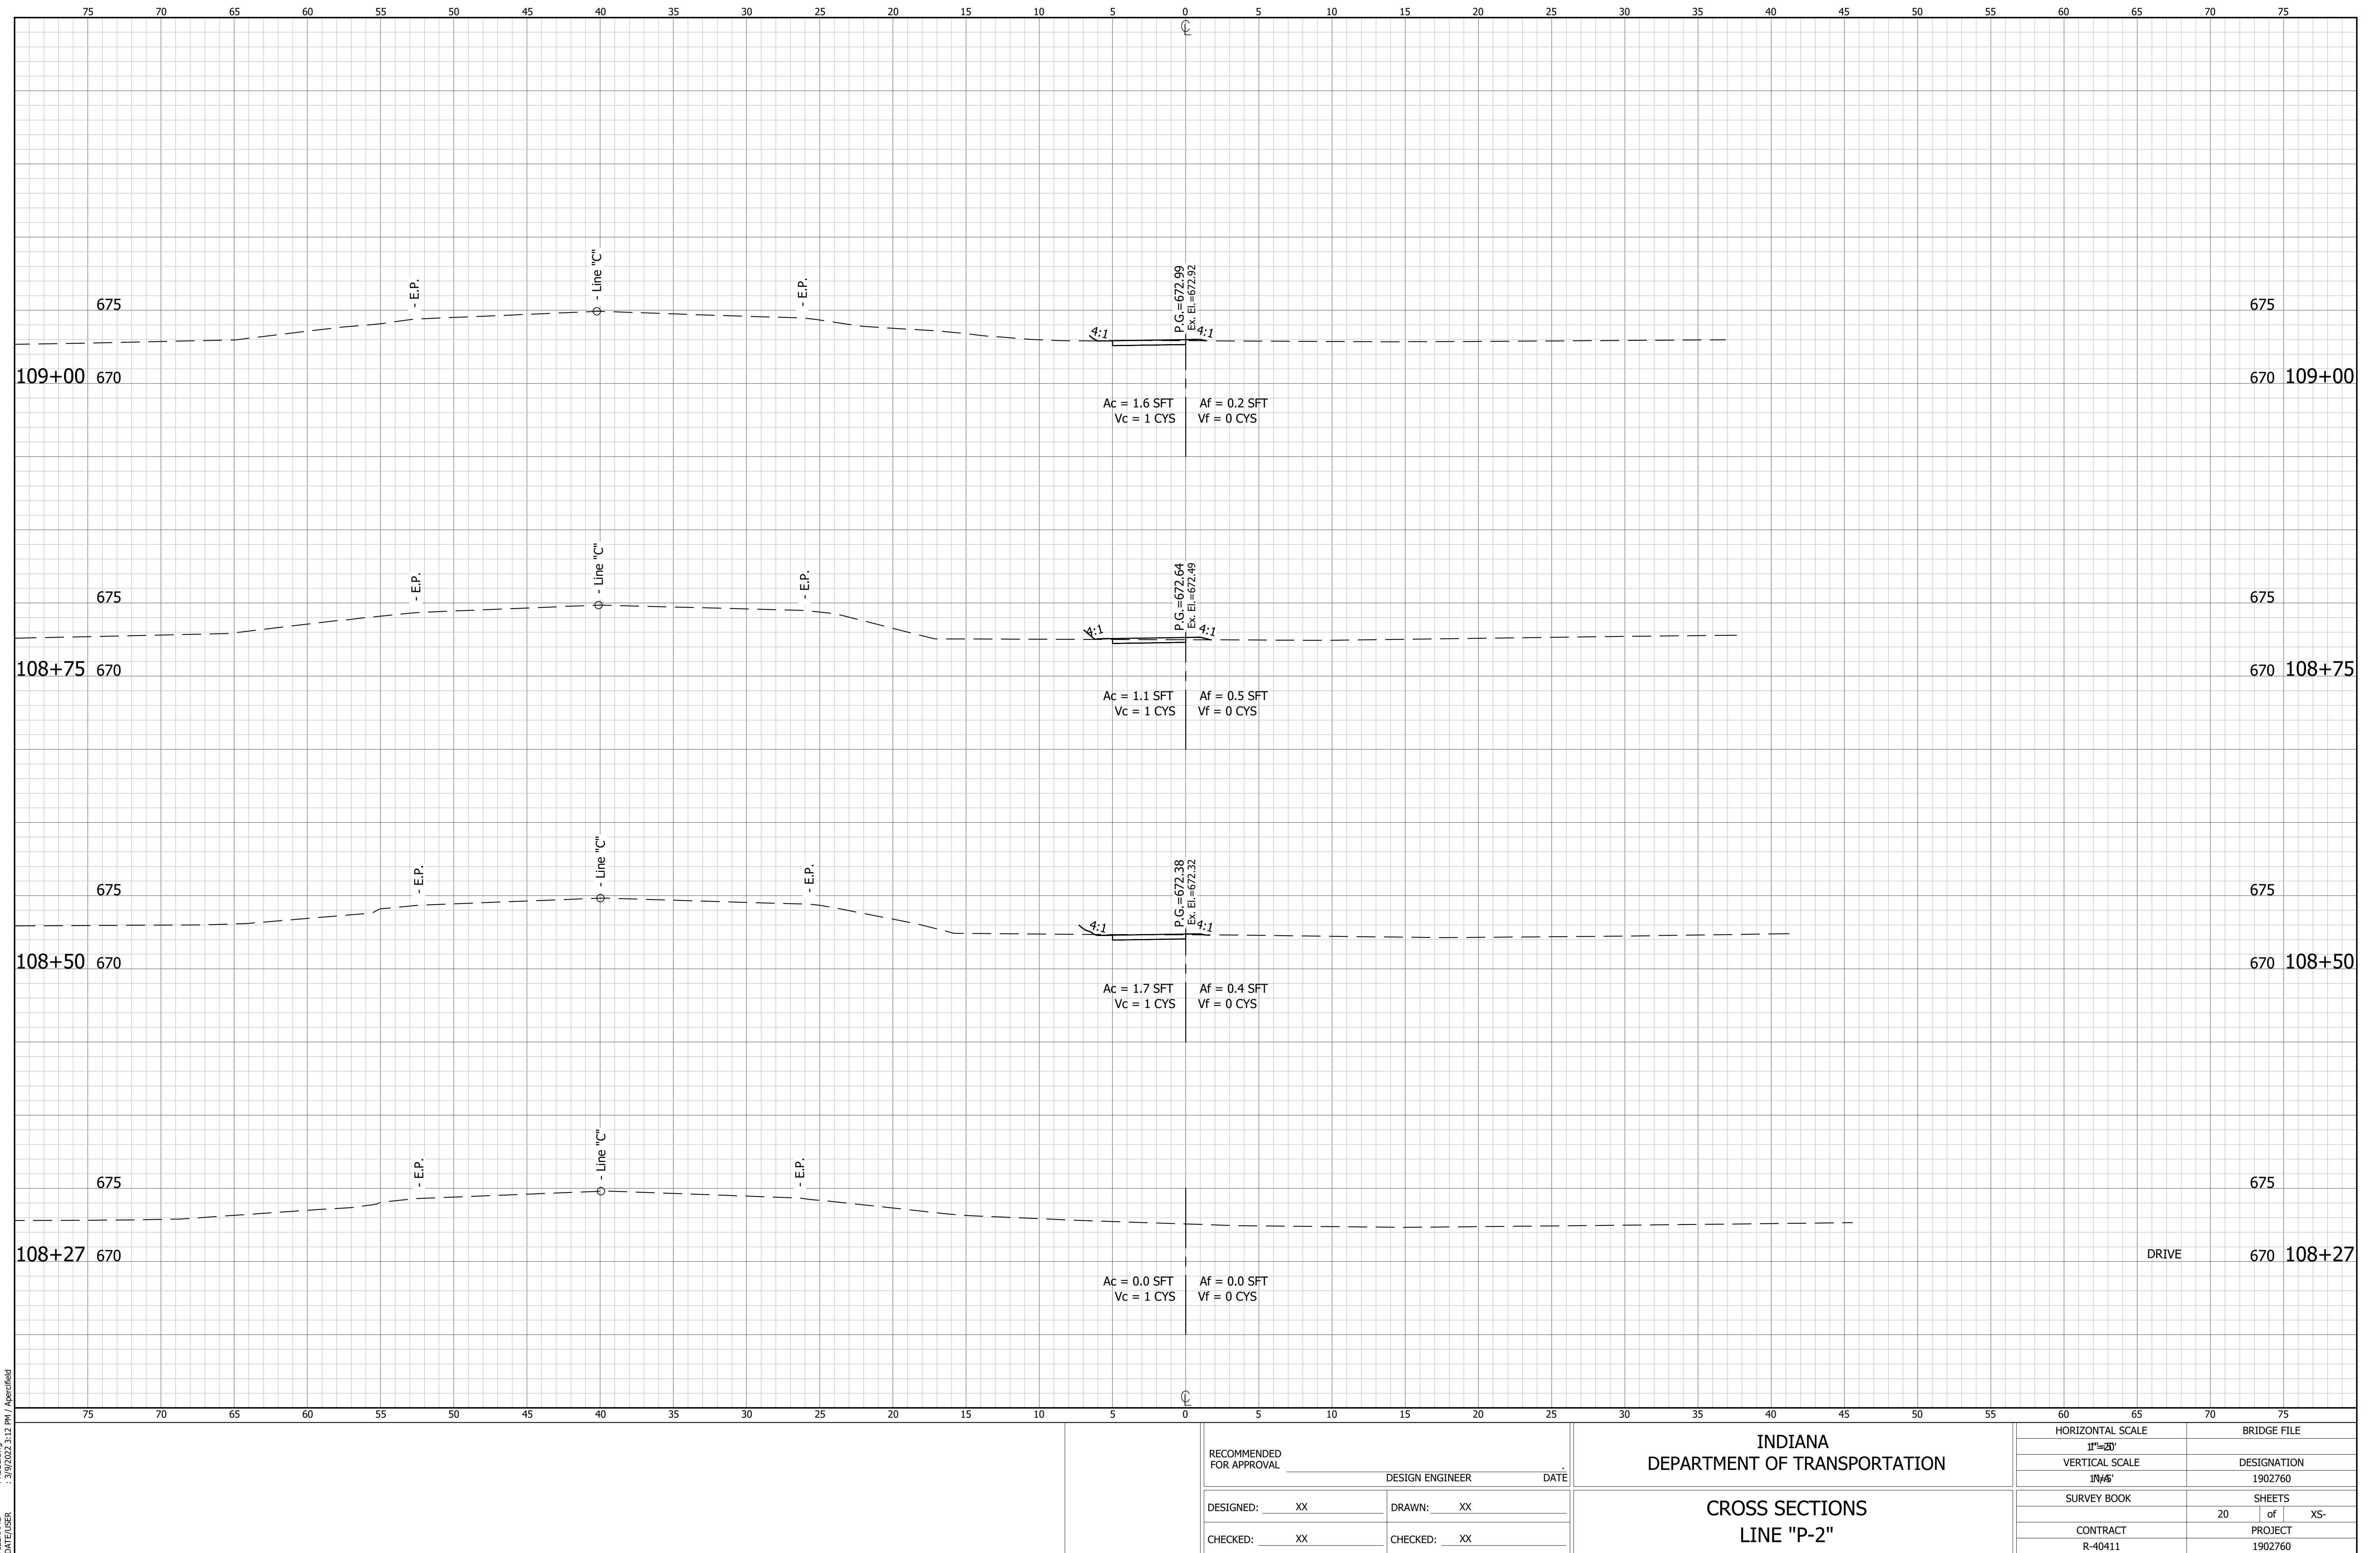

DIRECTORY PATH : R:\Active\Birmingham - Town\SR 252 Walk And Lighting\Design\CAD\Plans
FILE NAME : 109+11-25-50.dwg
DATE/USER : 3/9/2022 3:12 PM / Agerfield

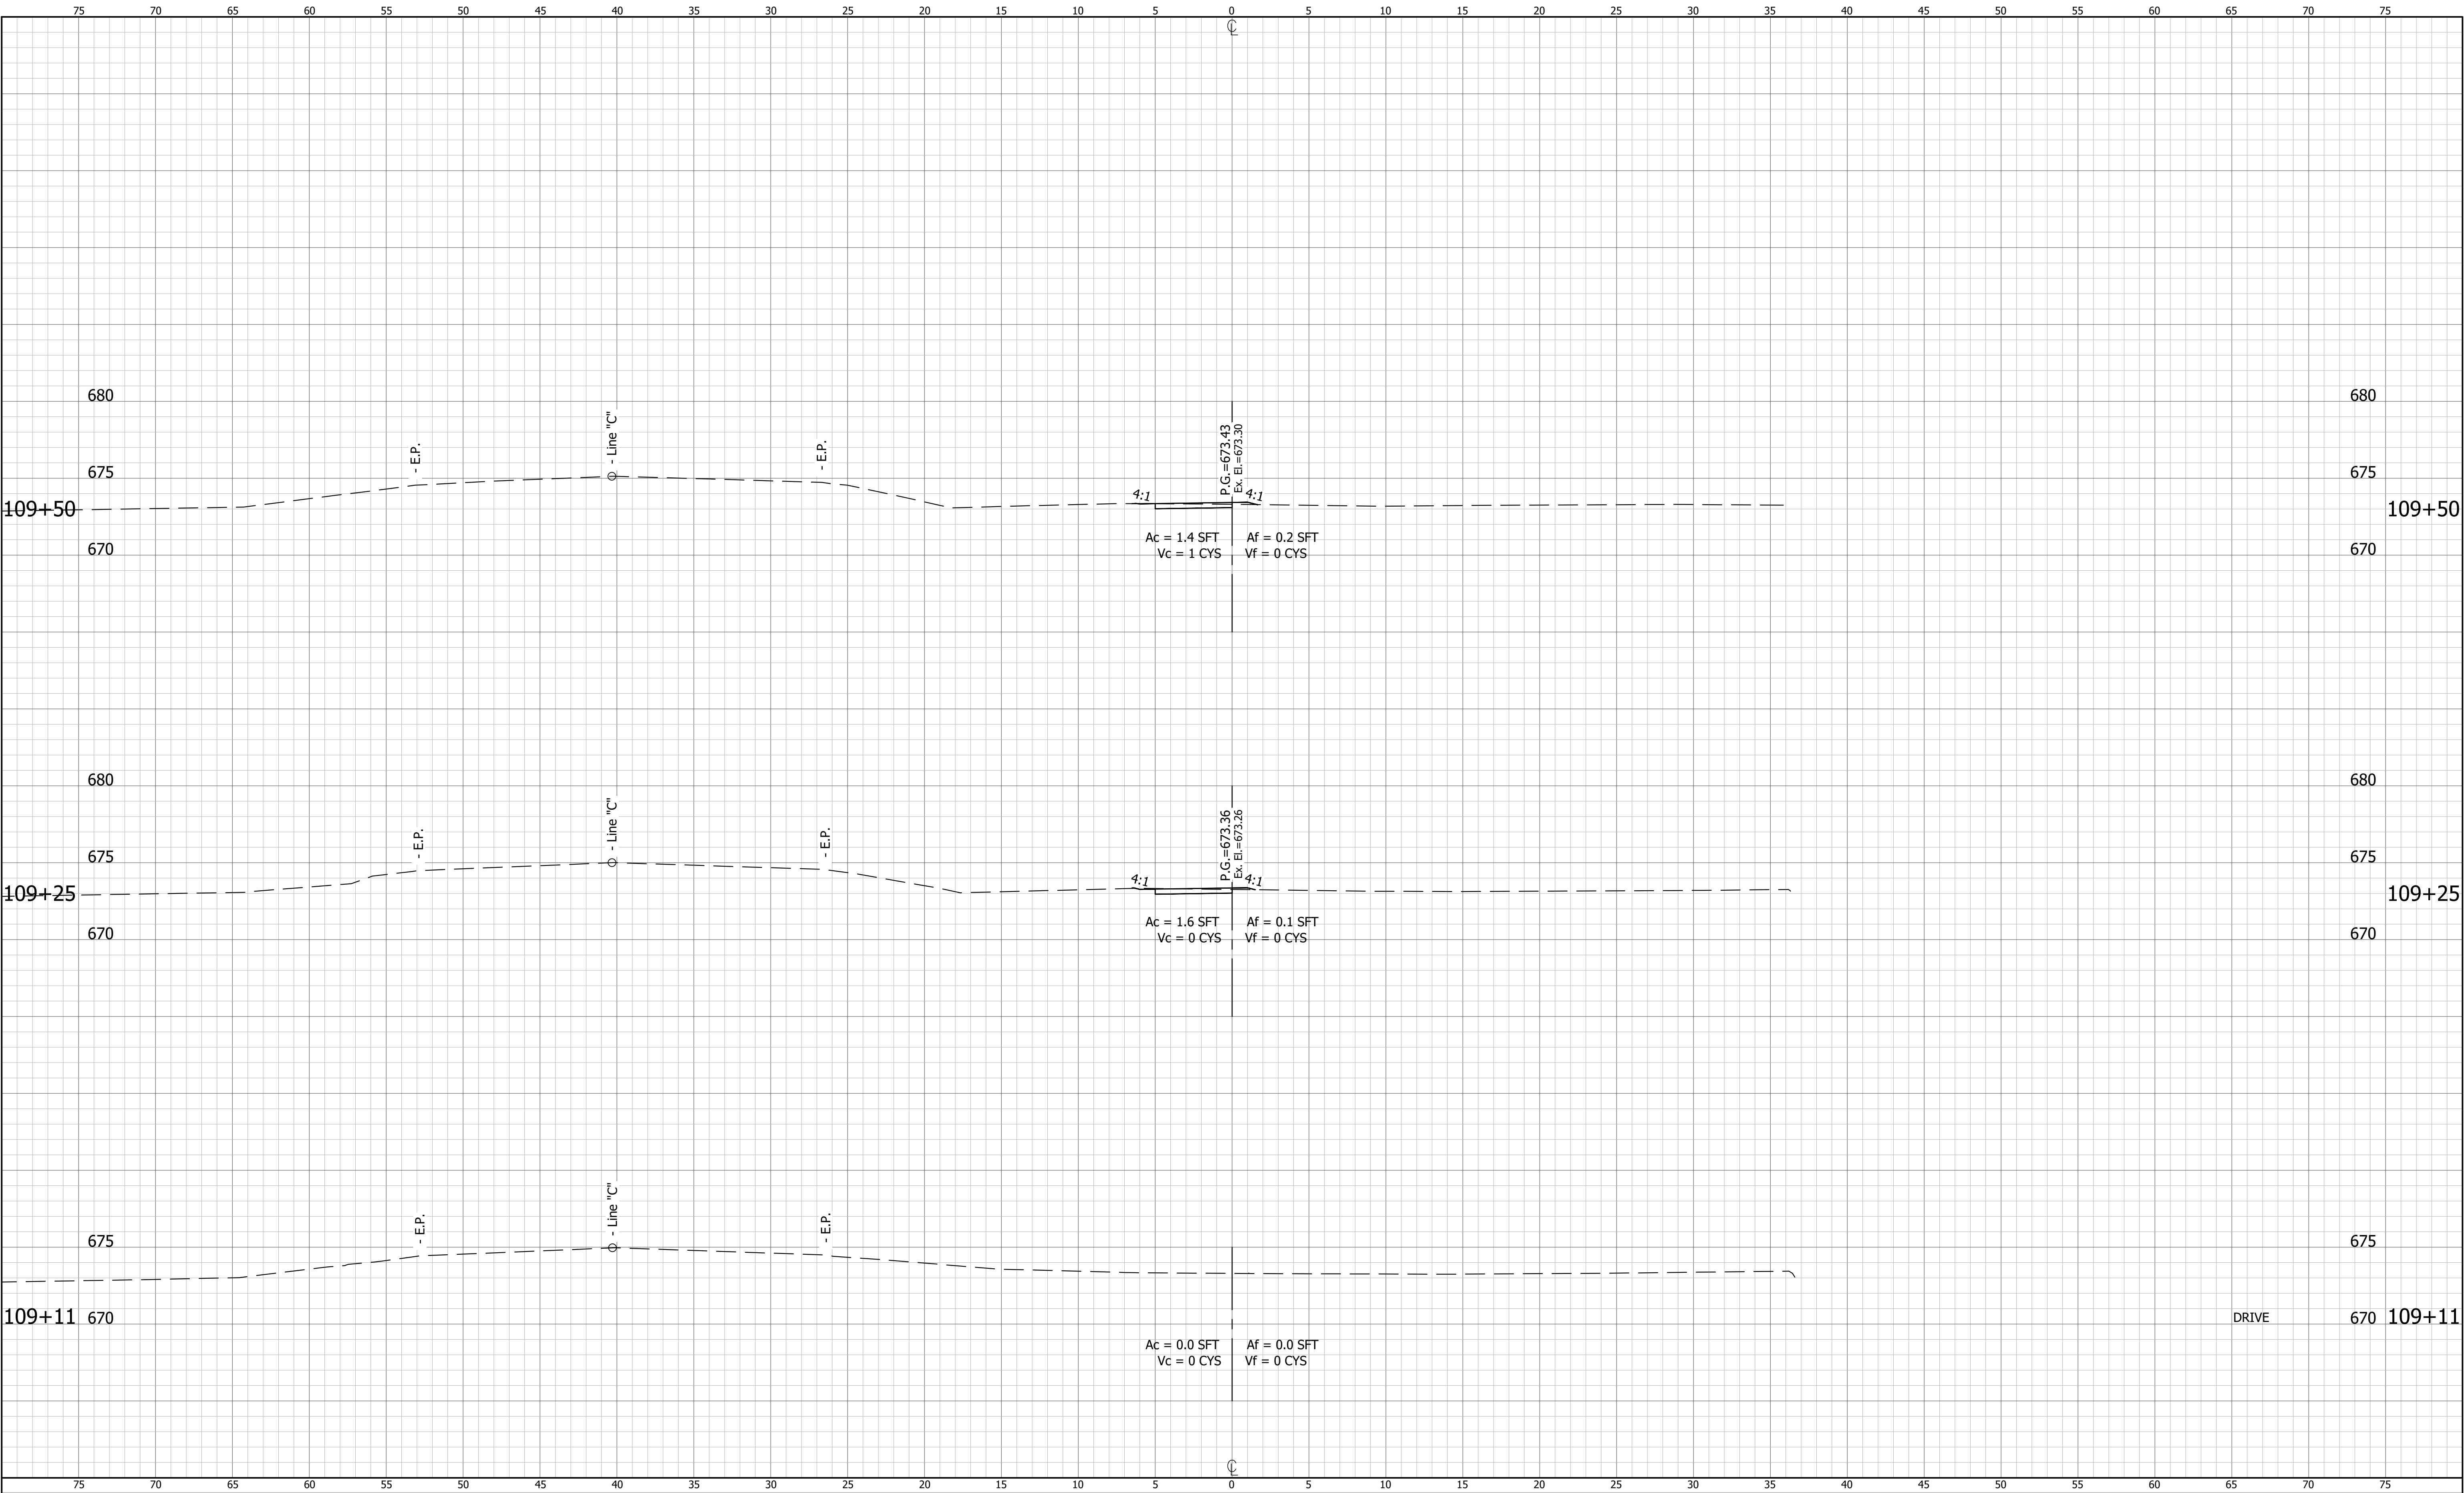


RECOMMENDED FOR APPROVAL		DESIGN ENGINEER	DATE
DESIGNED: XX	DRAWN: XX		
CHECKED: XX	CHECKED: XX		

INDIANA
DEPARTMENT OF TRANSPORTATION

CROSS SECTIONS
LINE "P-2"

HORIZONTAL SCALE 1"=20'	BRIDGE FILE
VERTICAL SCALE 1 1/4"=5'	DESIGNATION 1902760
SURVEY BOOK	SHEETS 21 of XS
CONTRACT R-40411	PROJECT 1902760

DIRECTORY PATH : R:\Active\Ellettsburgh, Town\SR 252 Walk And Lighting\Design\CAD\Plans
DATE/USER : 3/9/2022 3:12 PM / Agencified

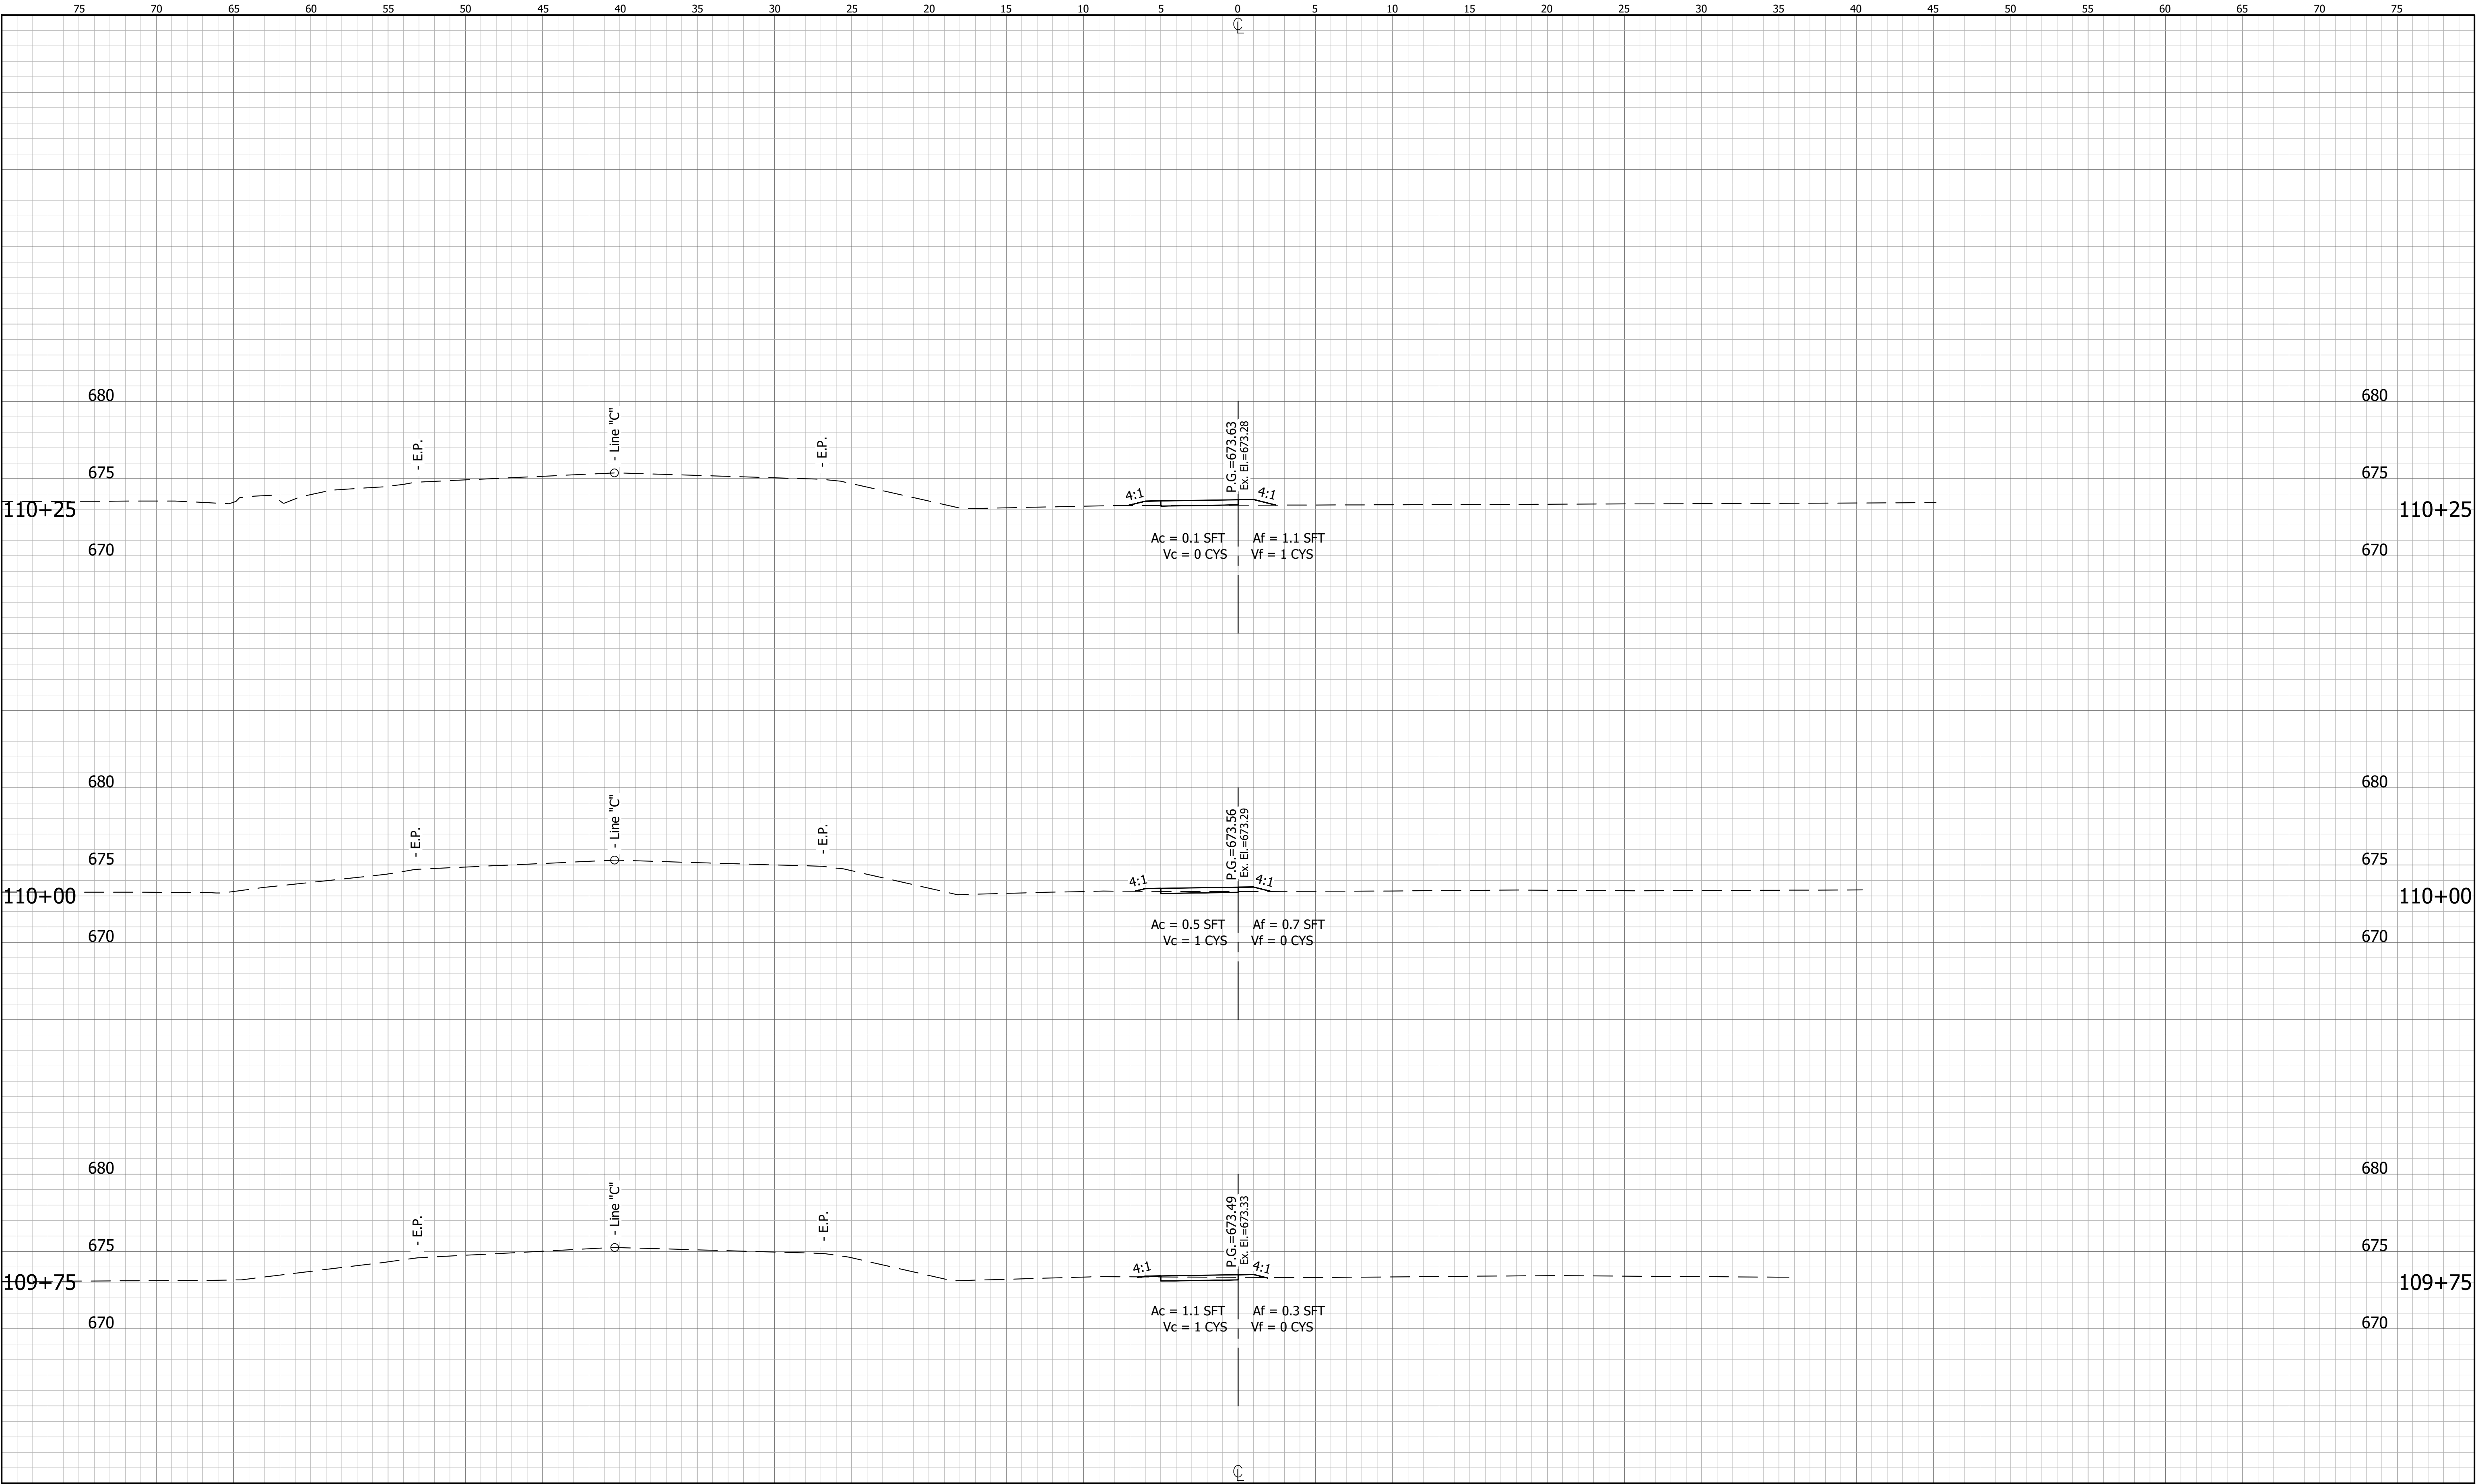


RECOMMENDED FOR APPROVAL		DESIGN ENGINEER		DATE	
DESIGNED: XX		DRAWN: XX			
CHECKED: XX		CHECKED: XX			

INDIANA
DEPARTMENT OF TRANSPORTATION

CROSS SECTIONS
LINE "P-2"

HORIZONTAL SCALE 1"=20'	BRIDGE FILE
VERTICAL SCALE 1 1/4"=5'	DESIGNATION 1902760
SURVEY BOOK	SHEETS 22 of XS
CONTRACT R-40411	PROJECT 1902760

DIRECTORY PATH : R:\Active\Ellettsburgh, Town\SR 252 Walk And Lighting\Design\CAD\Plans
DATE/USER : 3/9/2022 3:12 PM / Agencified

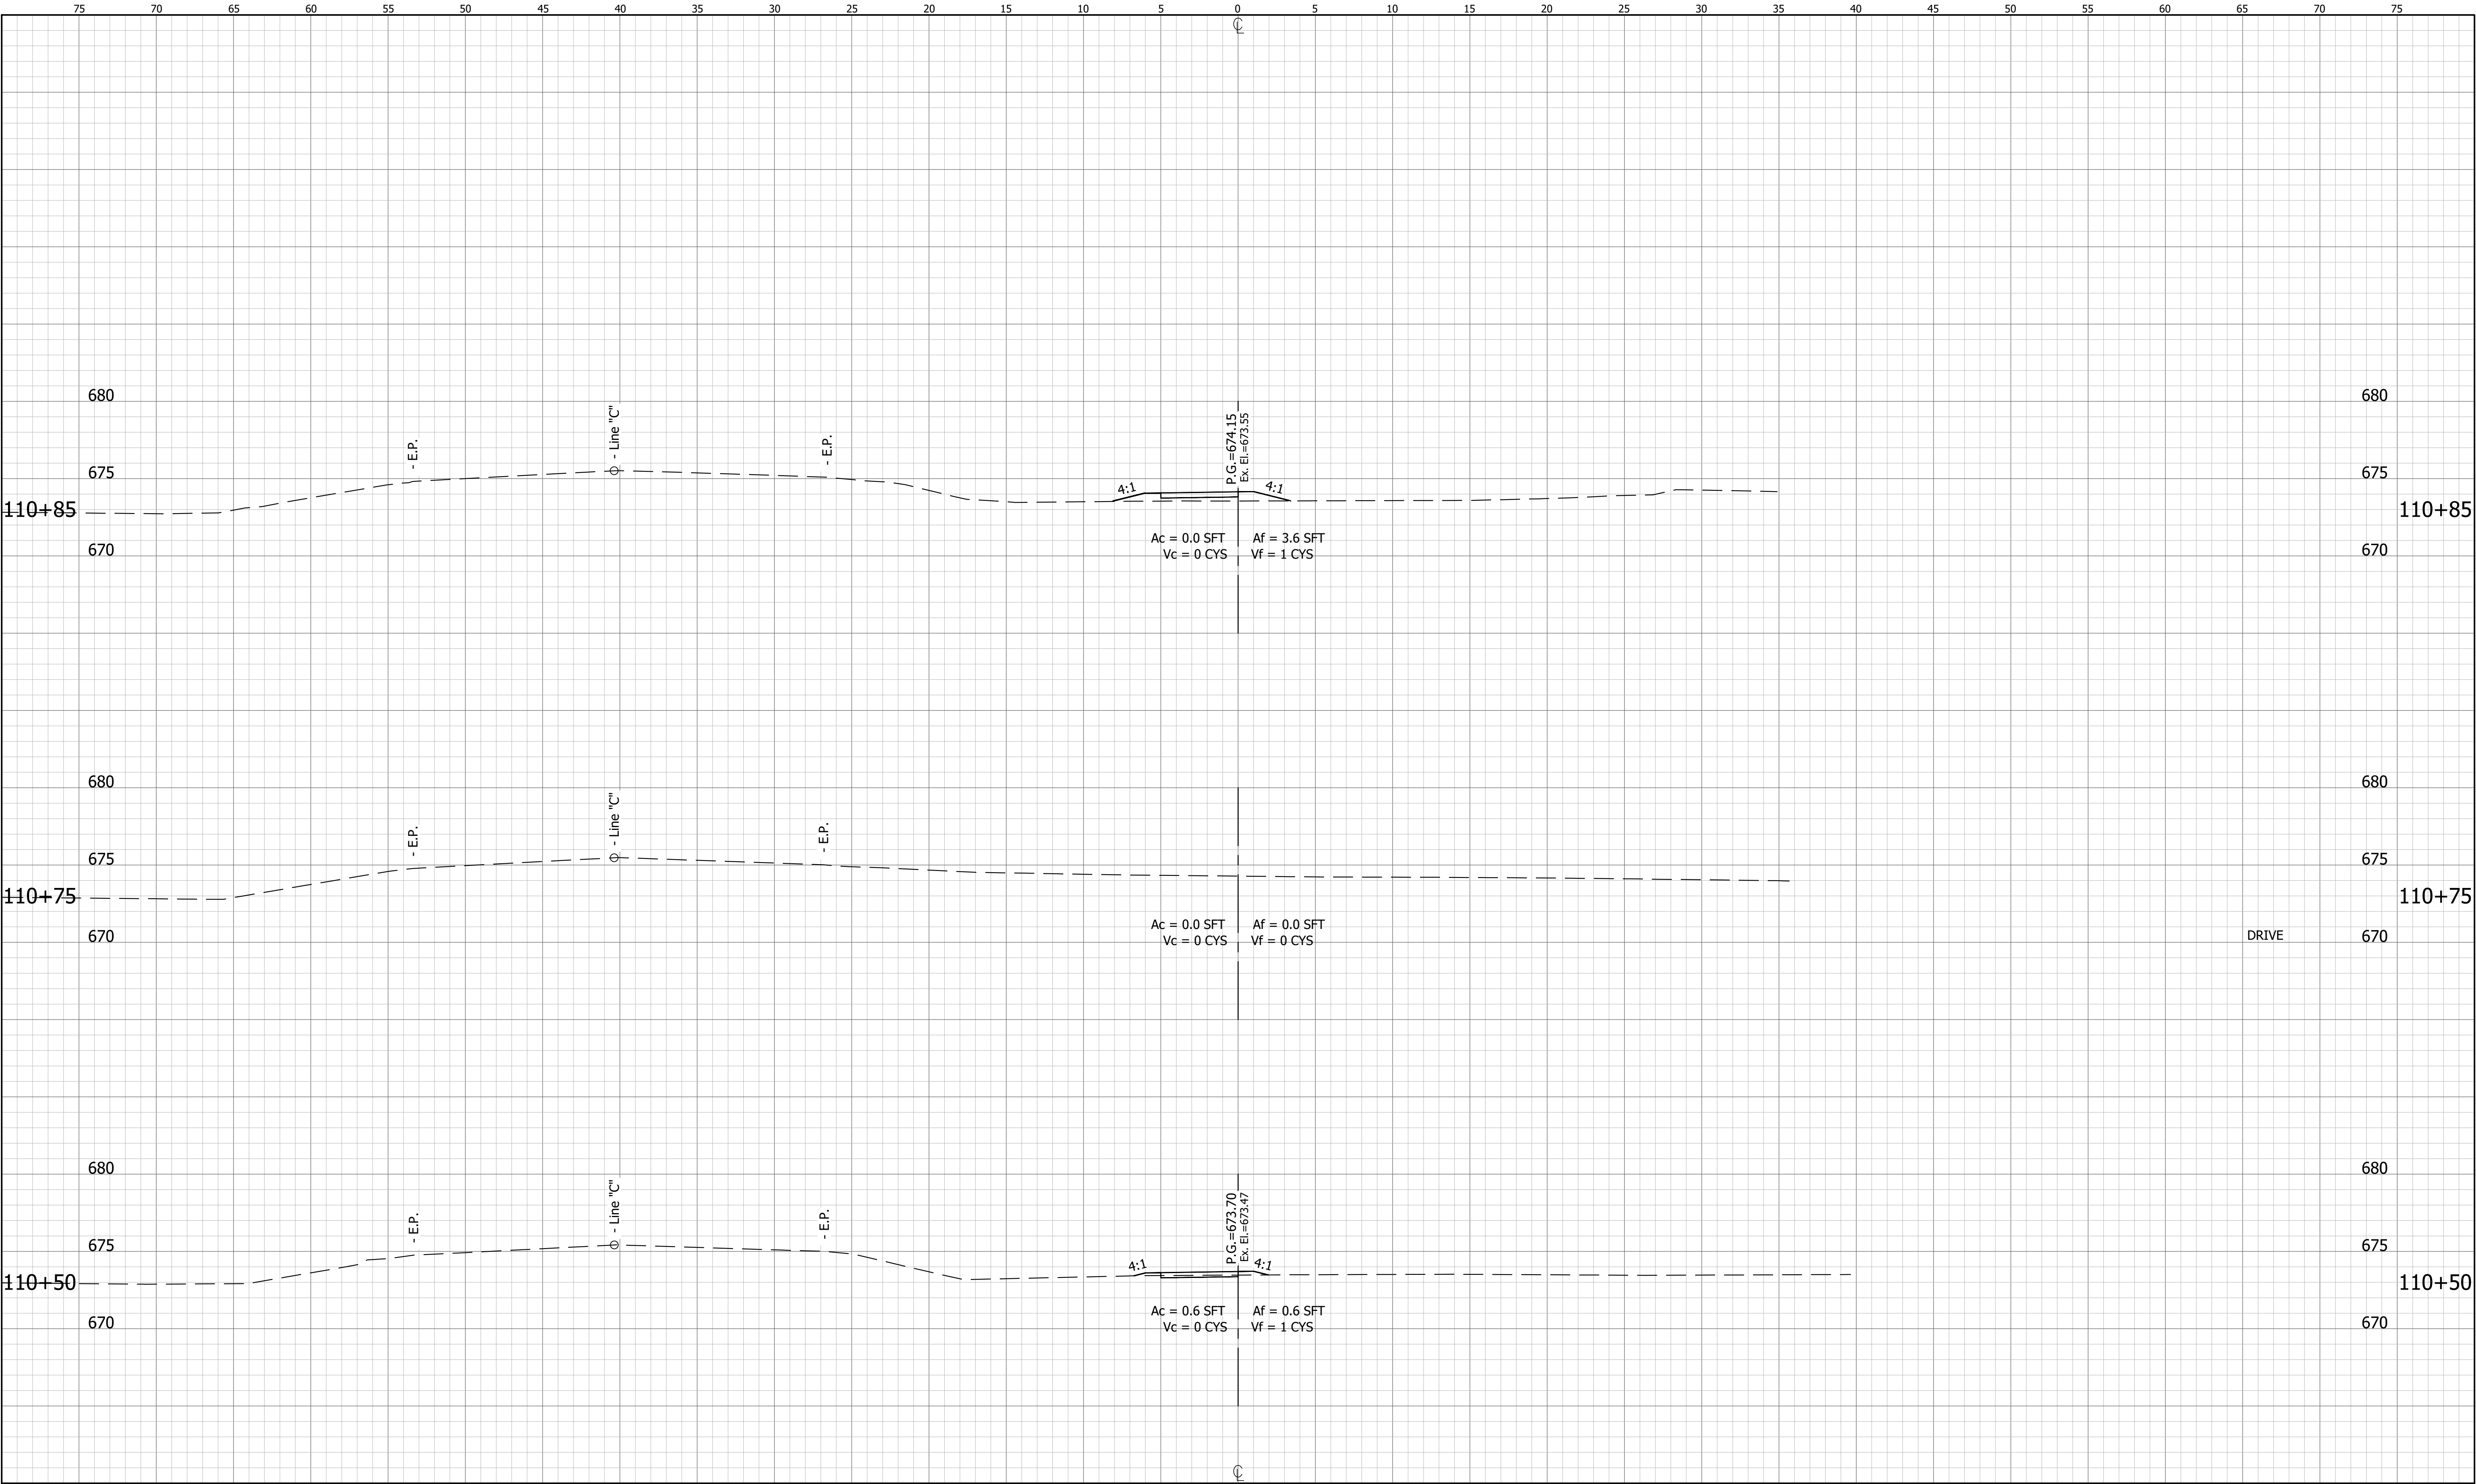


RECOMMENDED FOR APPROVAL	DESIGN ENGINEER	DATE
DESIGNED: XX	DRAWN: XX	
CHECKED: XX	CHECKED: XX	

INDIANA DEPARTMENT OF TRANSPORTATION
CROSS SECTIONS LINE "P-2"

HORIZONTAL SCALE 1"=20'	BRIDGE FILE
VERTICAL SCALE 1"=4'	DESIGNATION 1902760
SURVEY BOOK	SHEETS 23 of XS
CONTRACT R-40411	PROJECT 1902760


DIRECTORY PATH : R:\Active\Birmingham_Town\SR 252 Walk And Lighting\Design\CAD\Plans
FILE NAME : SR 252 Walk And Lighting\Design\CAD\Plans
DATE/USER : 3/9/2022 3:12 PM / Agerfield

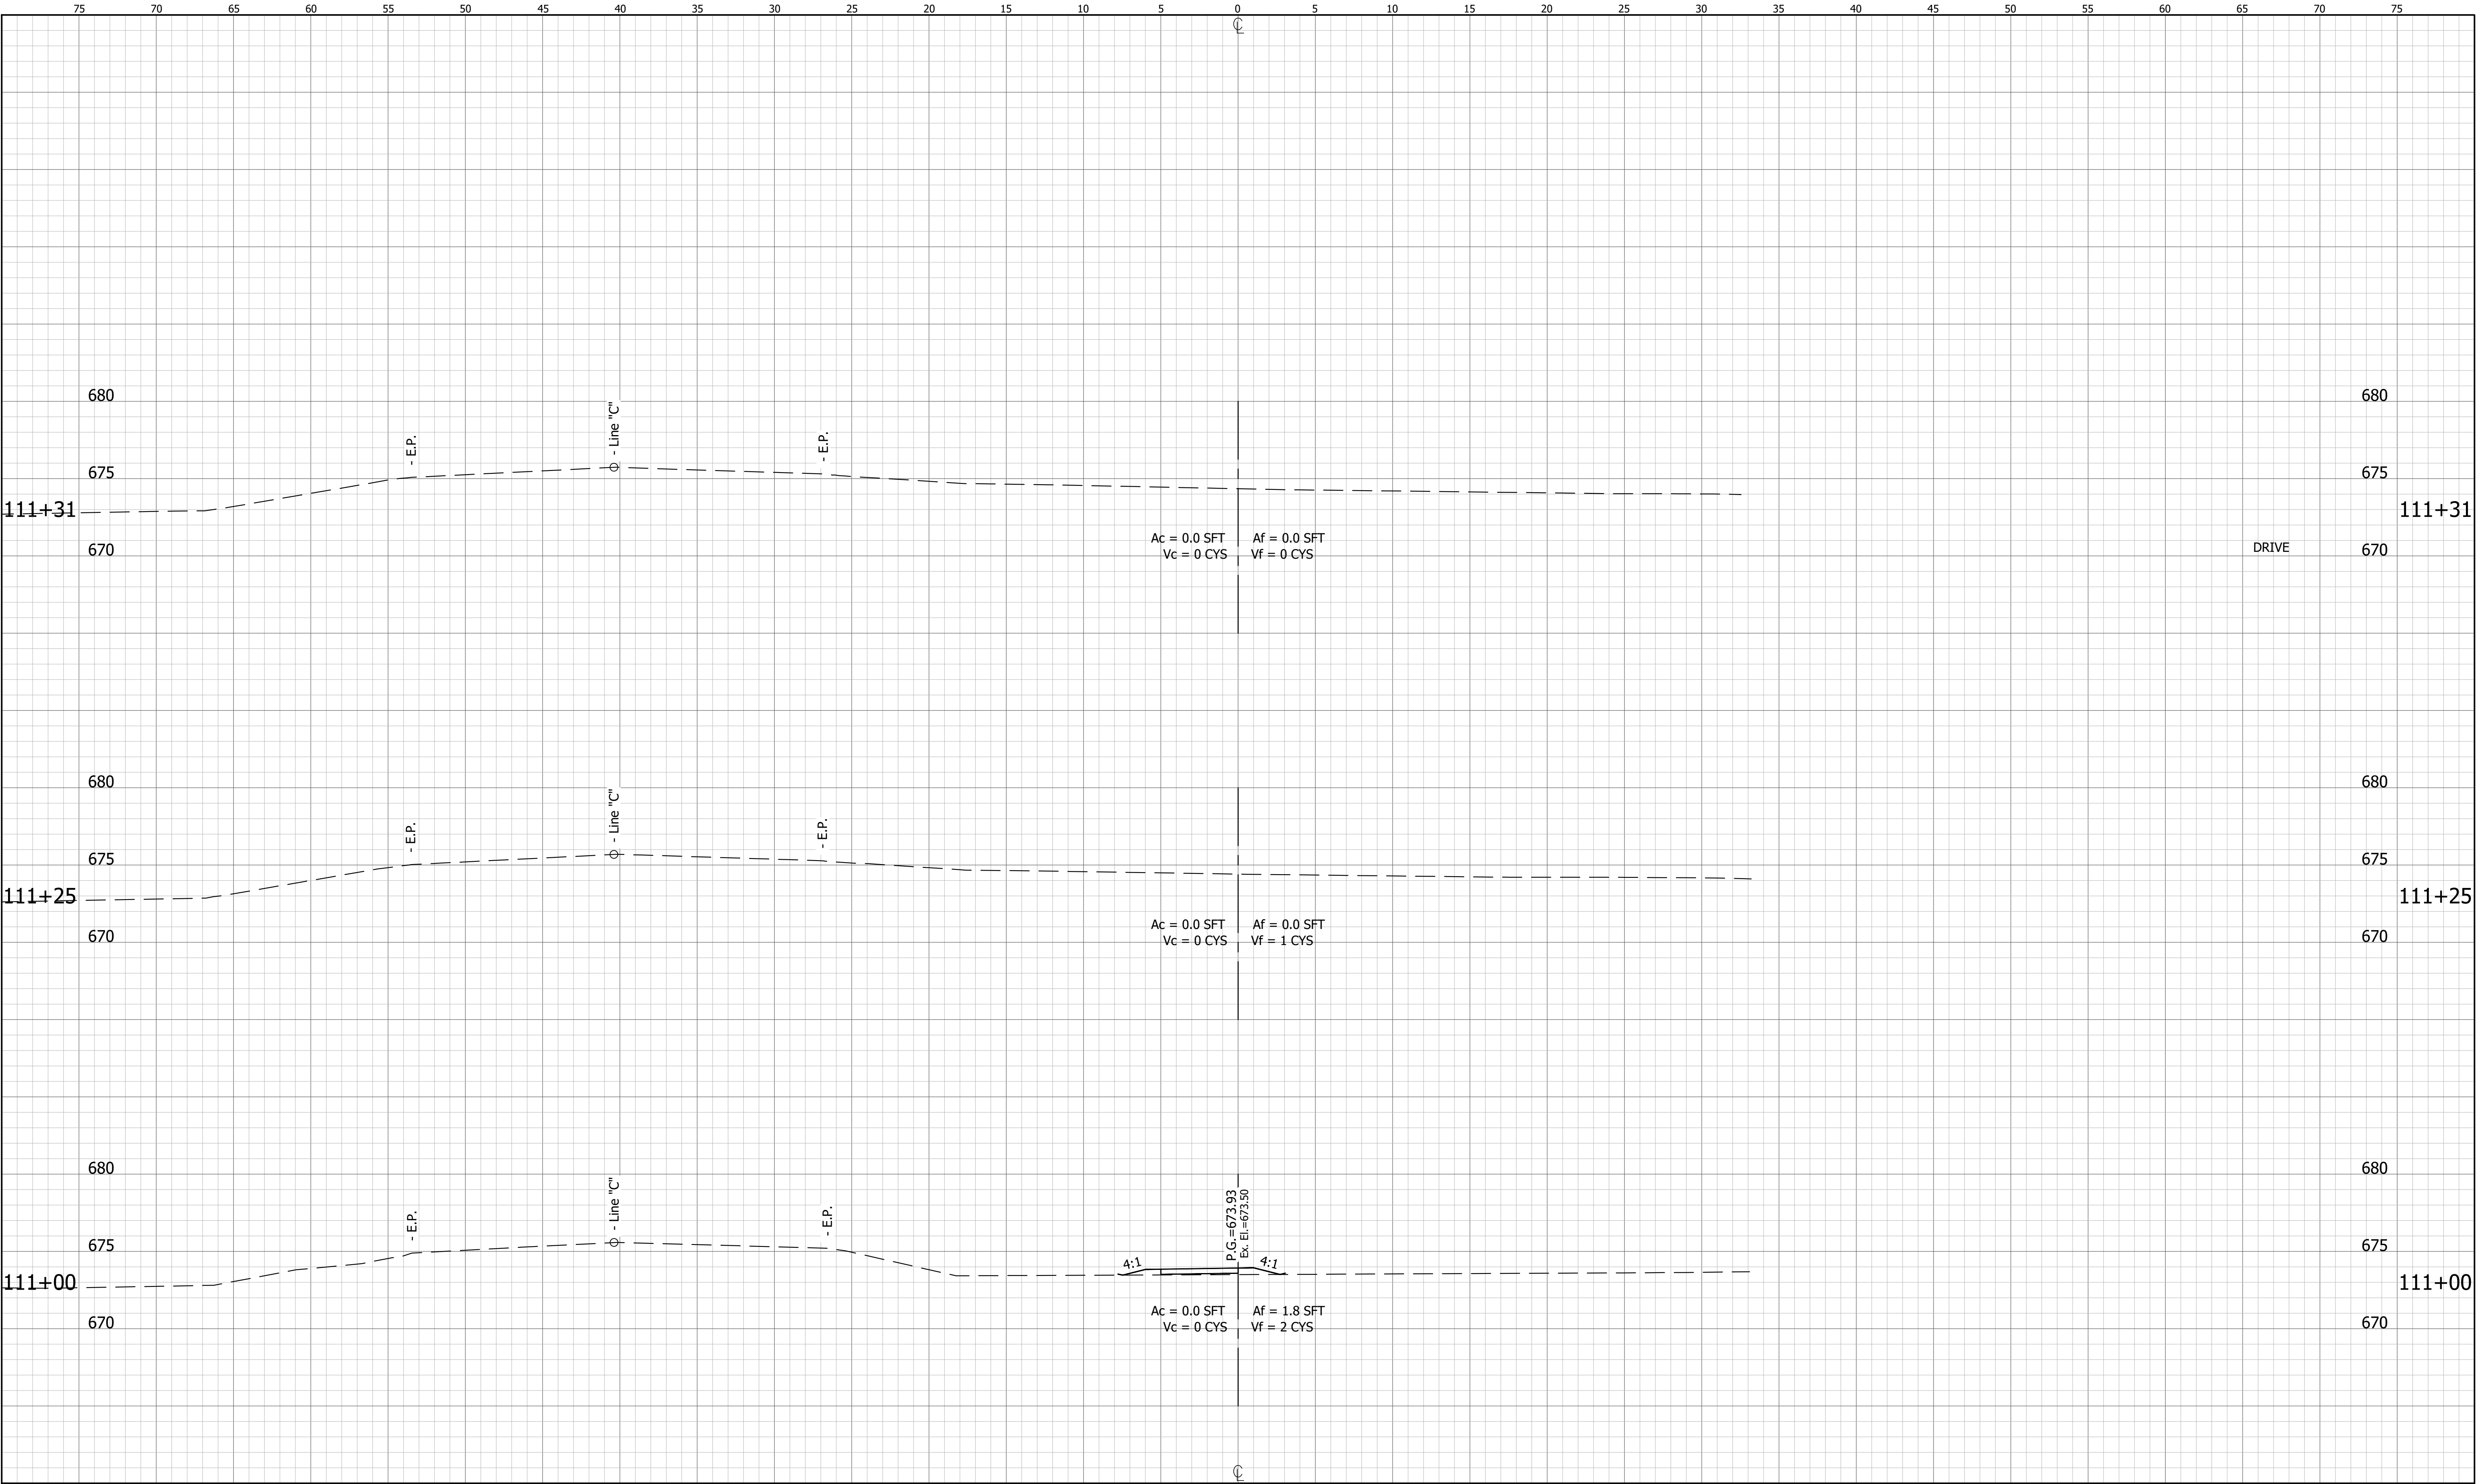

RECOMMENDED FOR APPROVAL		DESIGN ENGINEER	DATE
DESIGNED: XX	DRAWN: XX		
CHECKED: XX	CHECKED: XX		

INDIANA DEPARTMENT OF TRANSPORTATION	
CROSS SECTIONS LINE "P-2"	

HORIZONTAL SCALE 1"=20'	BRIDGE FILE
VERTICAL SCALE 1"=4'	DESIGNATION 1902760
SURVEY BOOK	SHEETS 24 of XS
CONTRACT R-40411	PROJECT 1902760

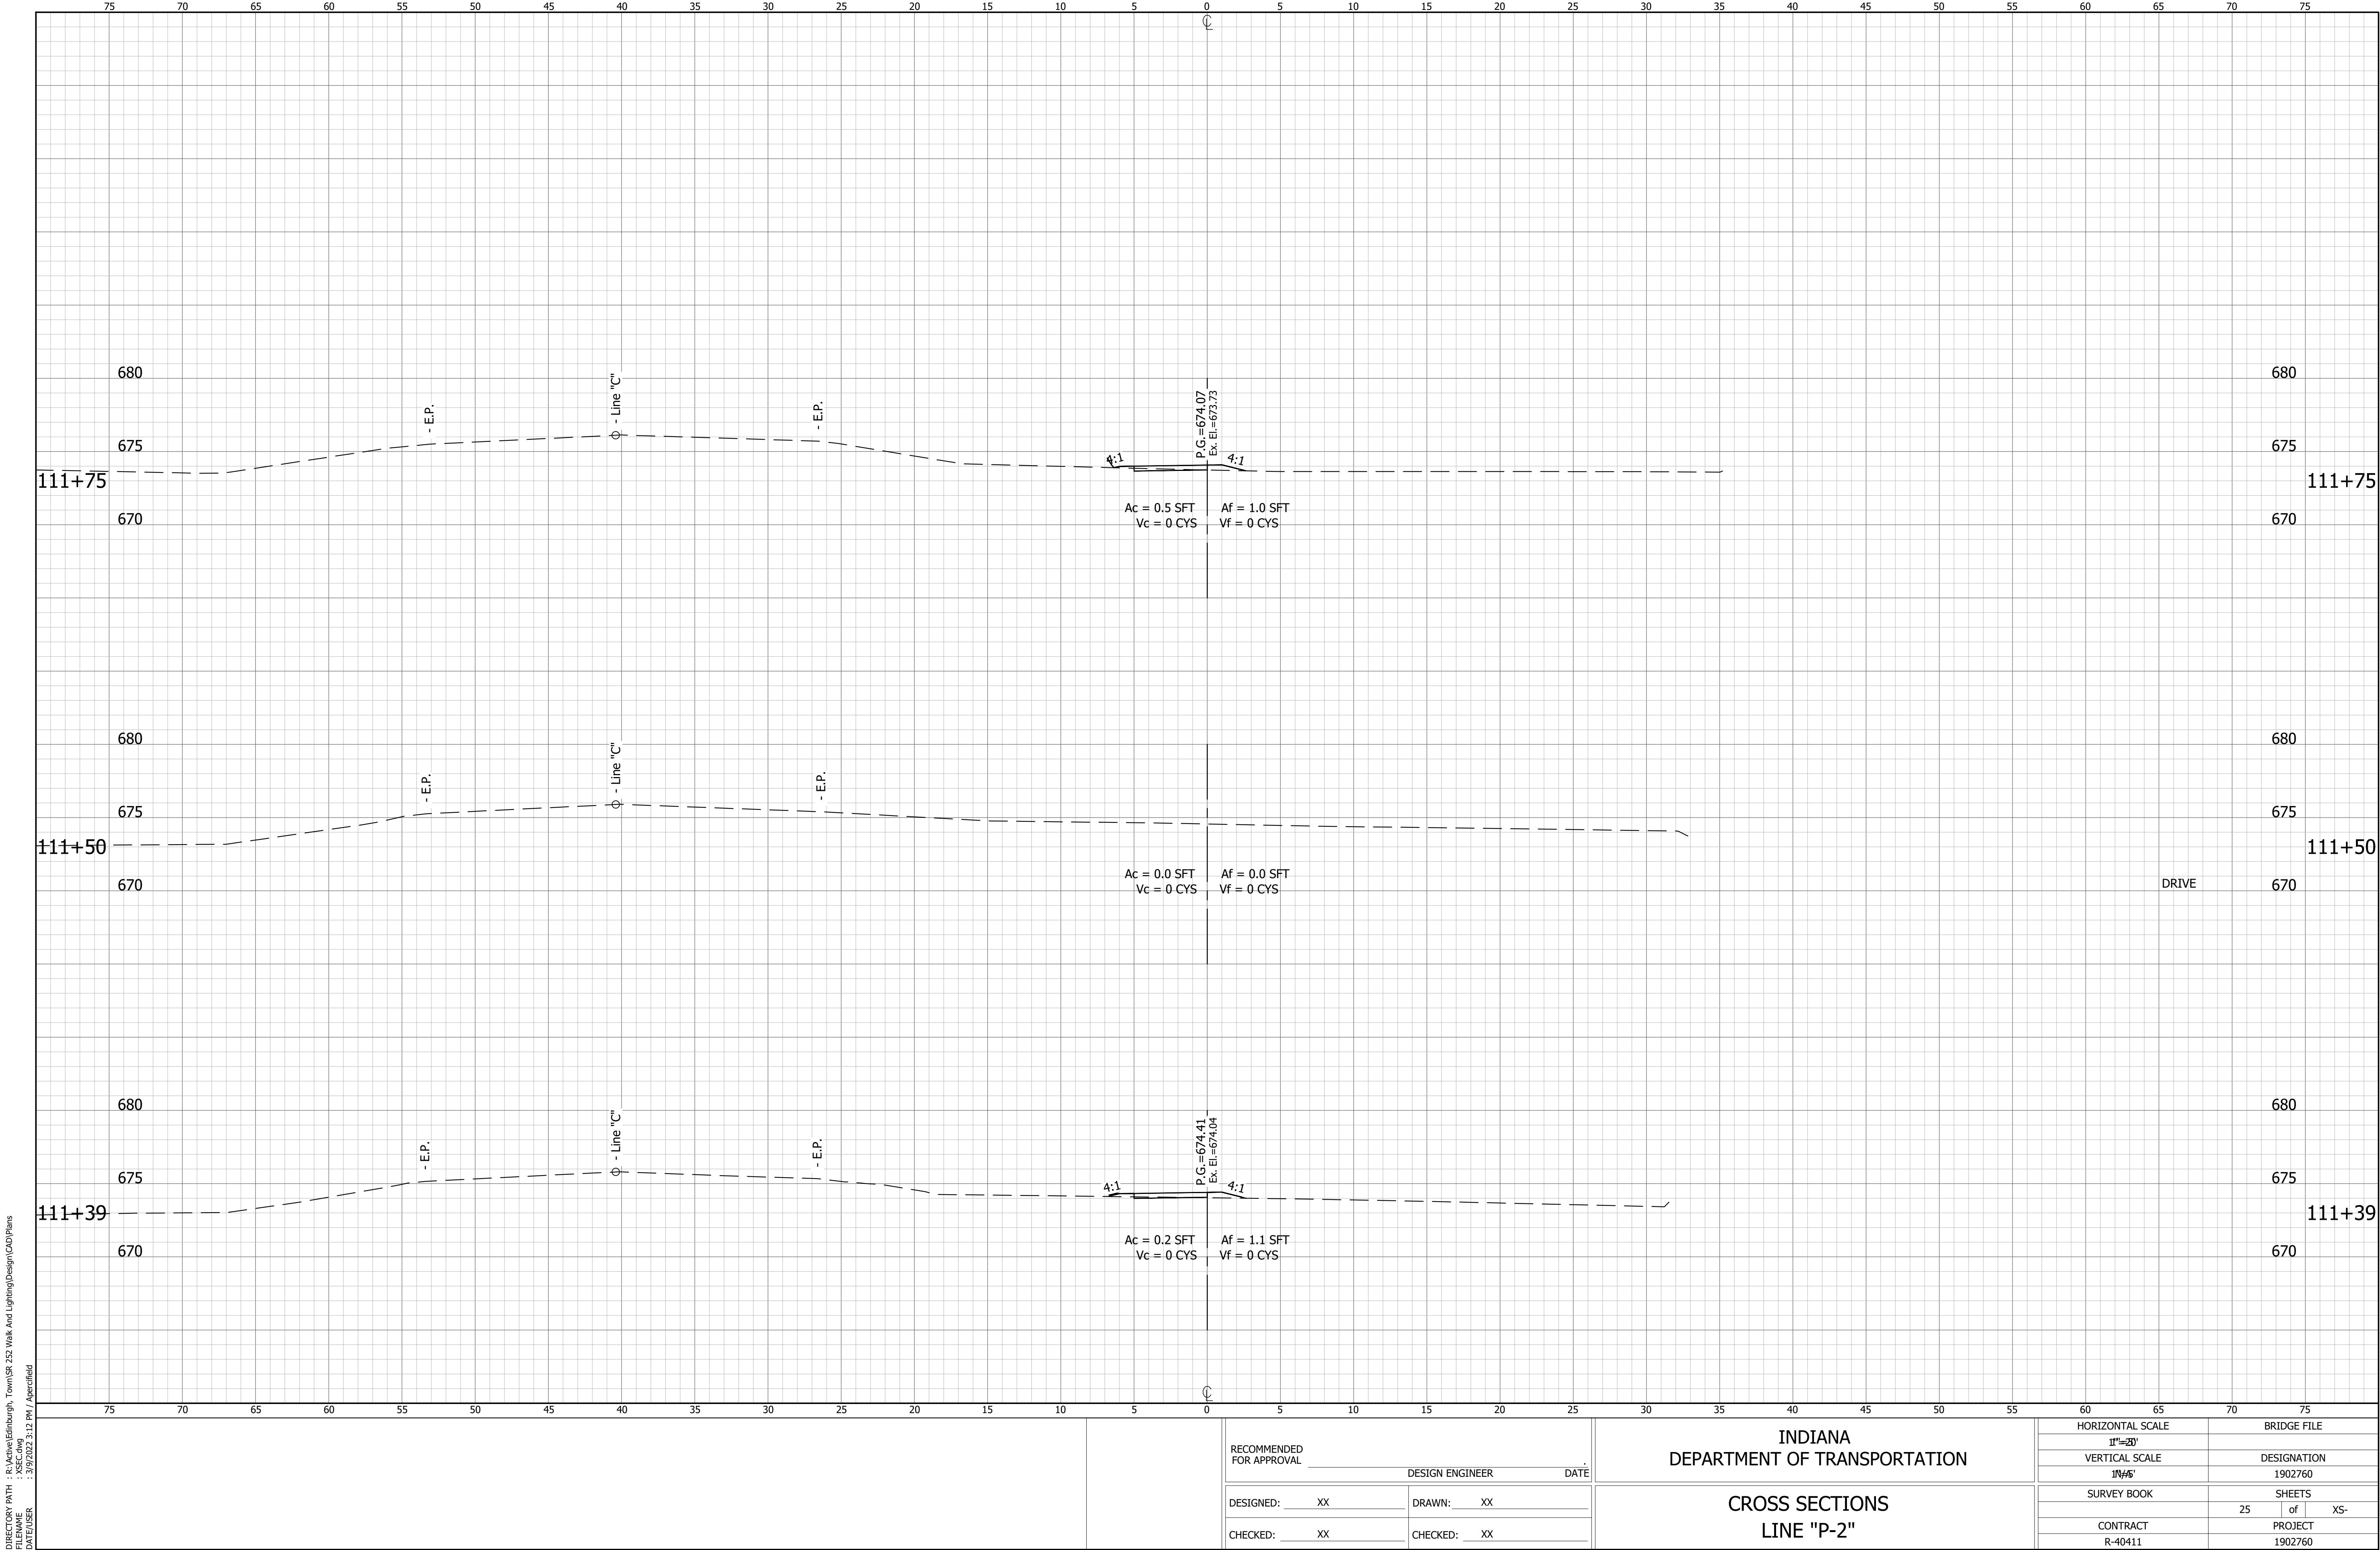


DIRECTORY PATH : R:\Active\Ellettsburgh, Town\SR 252 Walk And Lighting\Design\CAD\Plans
PROJECT : SR 252 Walk And Lighting
DATE/USER : 3/9/2022 3:12 PM / Agerfield

RECOMMENDED FOR APPROVAL _____		DESIGN ENGINEER _____	DATE _____
DESIGNED: XX _____	DRAWN: XX _____		
CHECKED: XX _____	CHECKED: XX _____		

INDIANA
DEPARTMENT OF TRANSPORTATION

CROSS SECTIONS
LINE "P-2"


HORIZONTAL SCALE 1"=20'	BRIDGE FILE
VERTICAL SCALE 1 1/4"=5'	DESIGNATION 1902760
SURVEY BOOK	SHEETS 25 of XS
CONTRACT R-40411	PROJECT 1902760

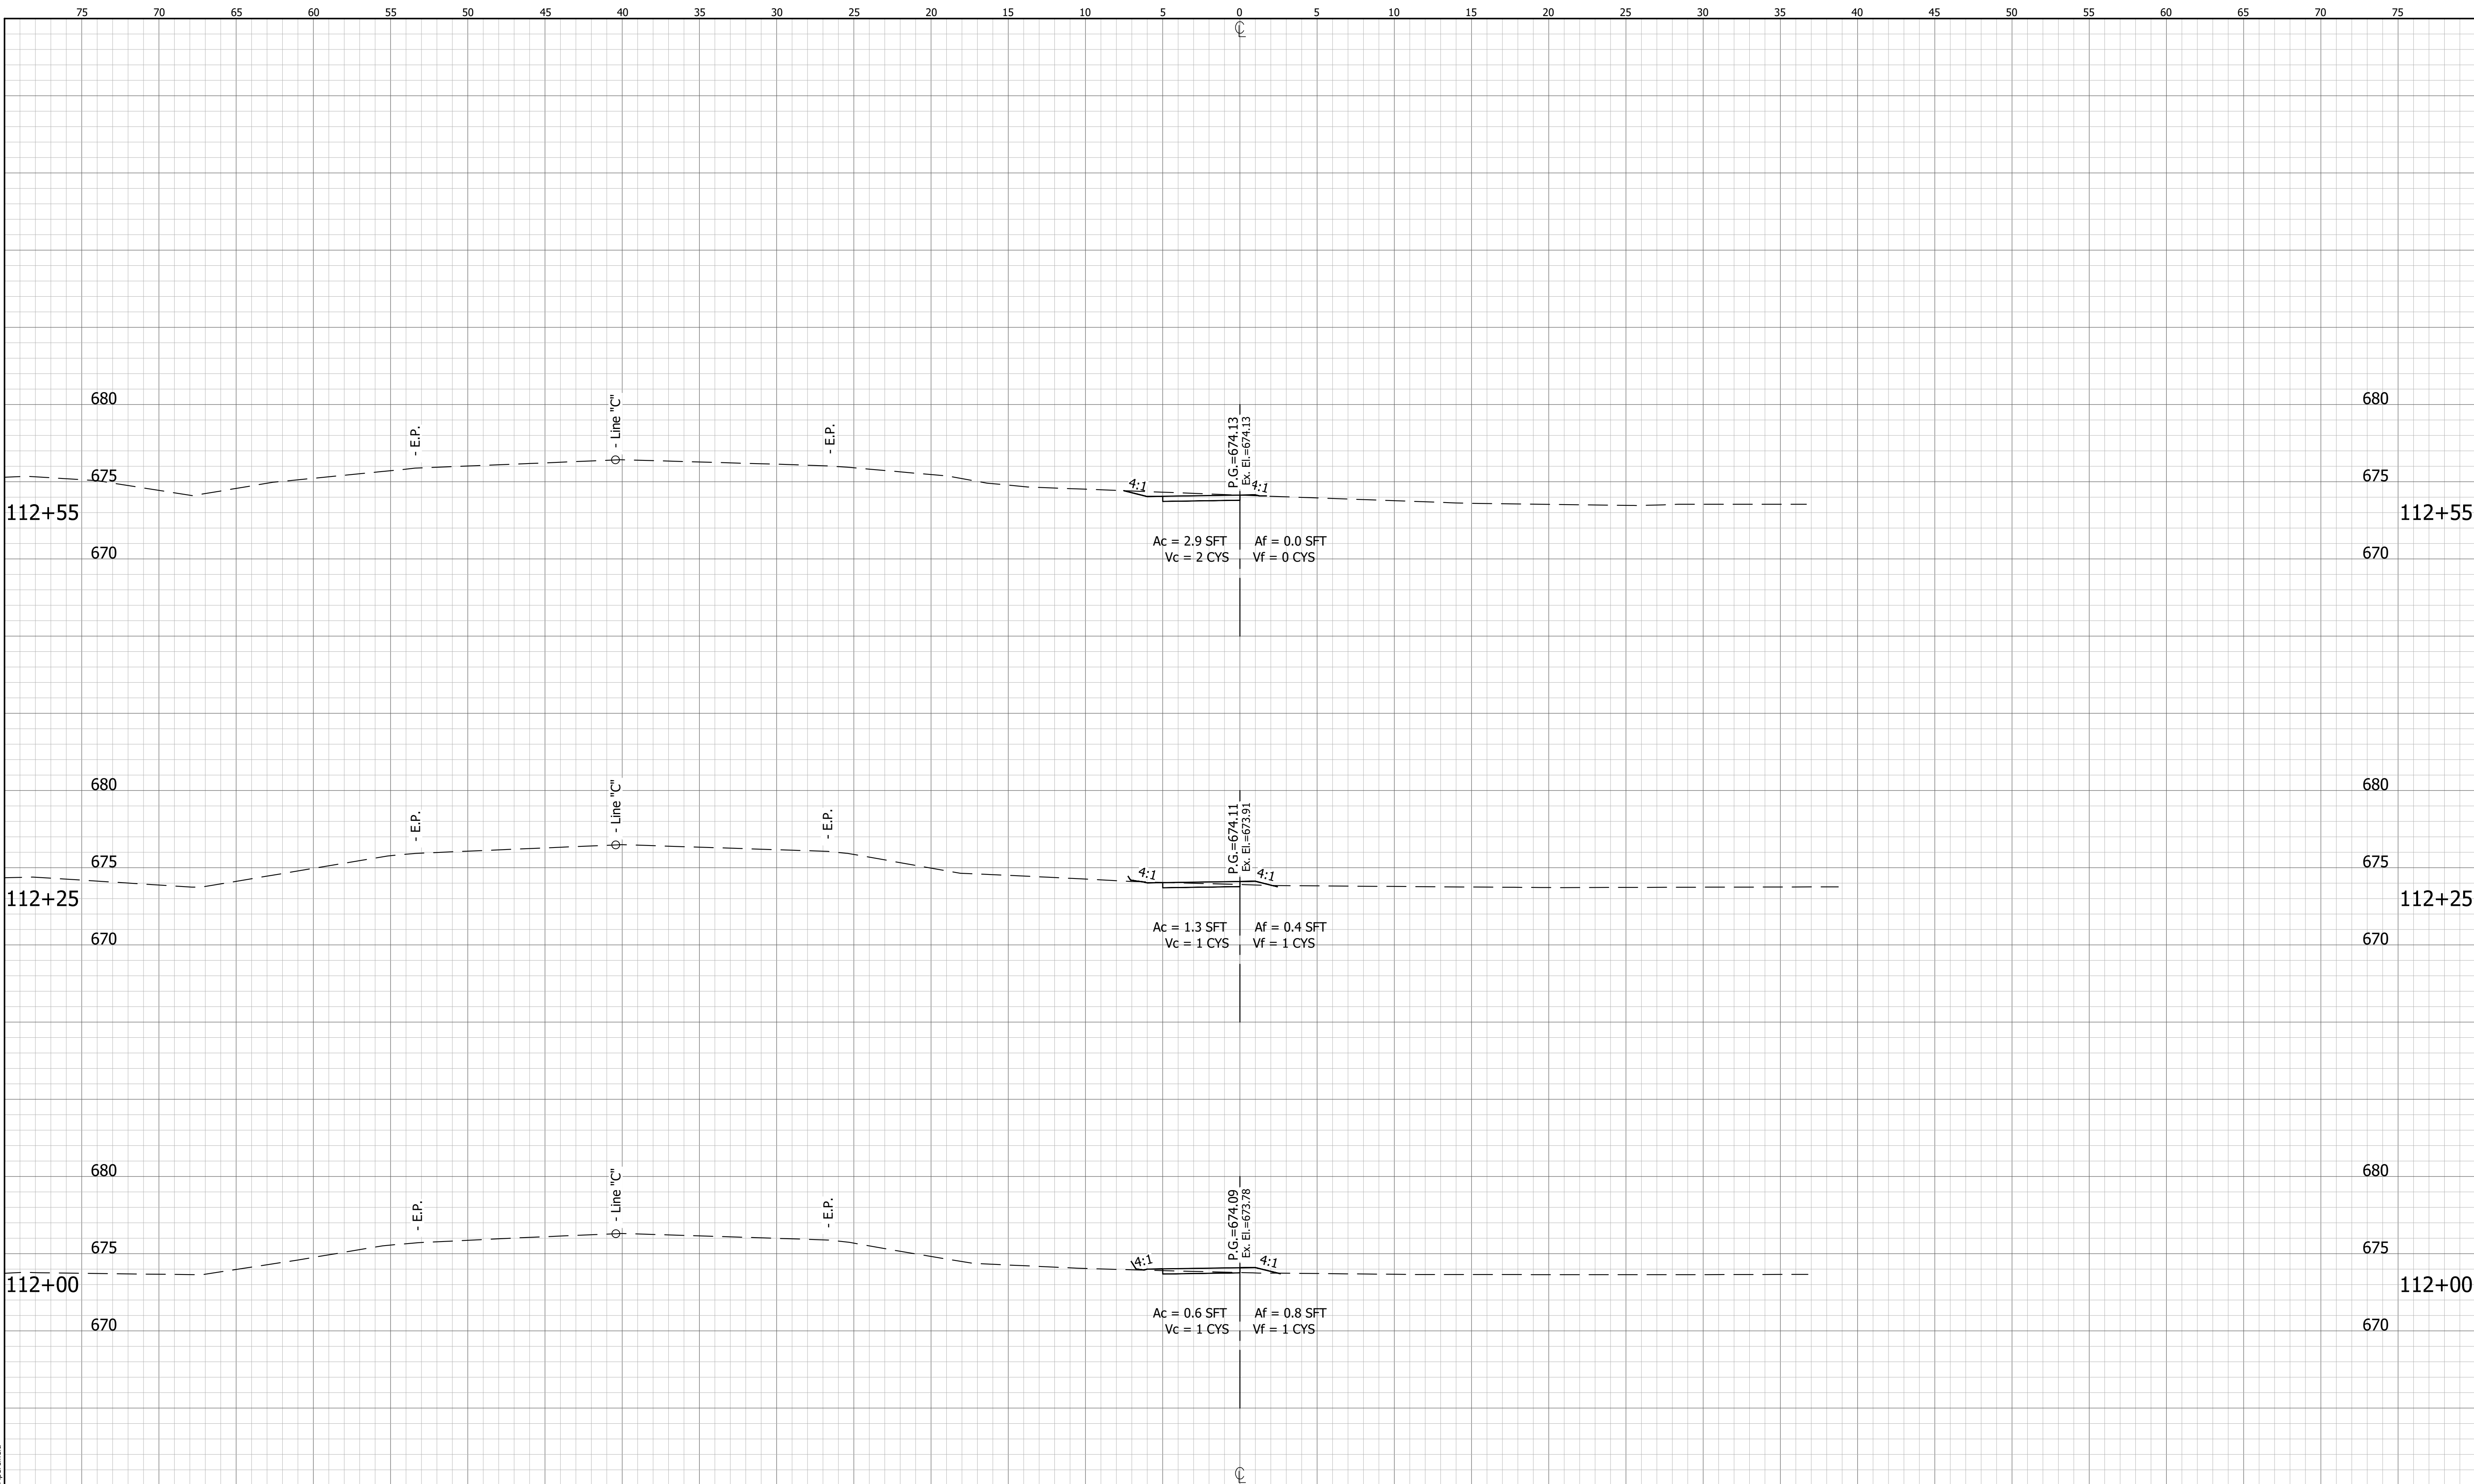

DIRECTORY PATH : R:\Active\Edinburgh, Town\SR 252 Walk And Lighting\Design\CAD\Plans
FILENAME : XSEC.dwg
DATE/TIME : 3/9/2022 3:12 PM / Apercifield

RECOMMENDED FOR APPROVAL _____		INDIANA DEPARTMENT OF TRANSPORTATION	HORIZONTAL SCALE 1"=25'		BRIDGE FILE	
DESIGN ENGINEER _____ DATE _____			VERTICAL SCALE 1"=5'		DESIGNATION 1902760	
DESIGNED: XX			SURVEY BOOK		SHEETS	
DRAWN: XX					26 of XS-	
CHECKED: XX		CROSS SECTIONS LINE "P-2"	CONTRACT R-40411		PROJECT 1902760	
CHECKED: XX						


DIRECTORY PATH : R:\Active\Elmhurst\ Town\SR 252 Walk And Lighting\Design\CAD\Plans
FILE NAME : SR 252 Walk And Lighting\Design\CAD\Plans
DATE/USER : 3/9/2022 3:12 PM / Agerfield

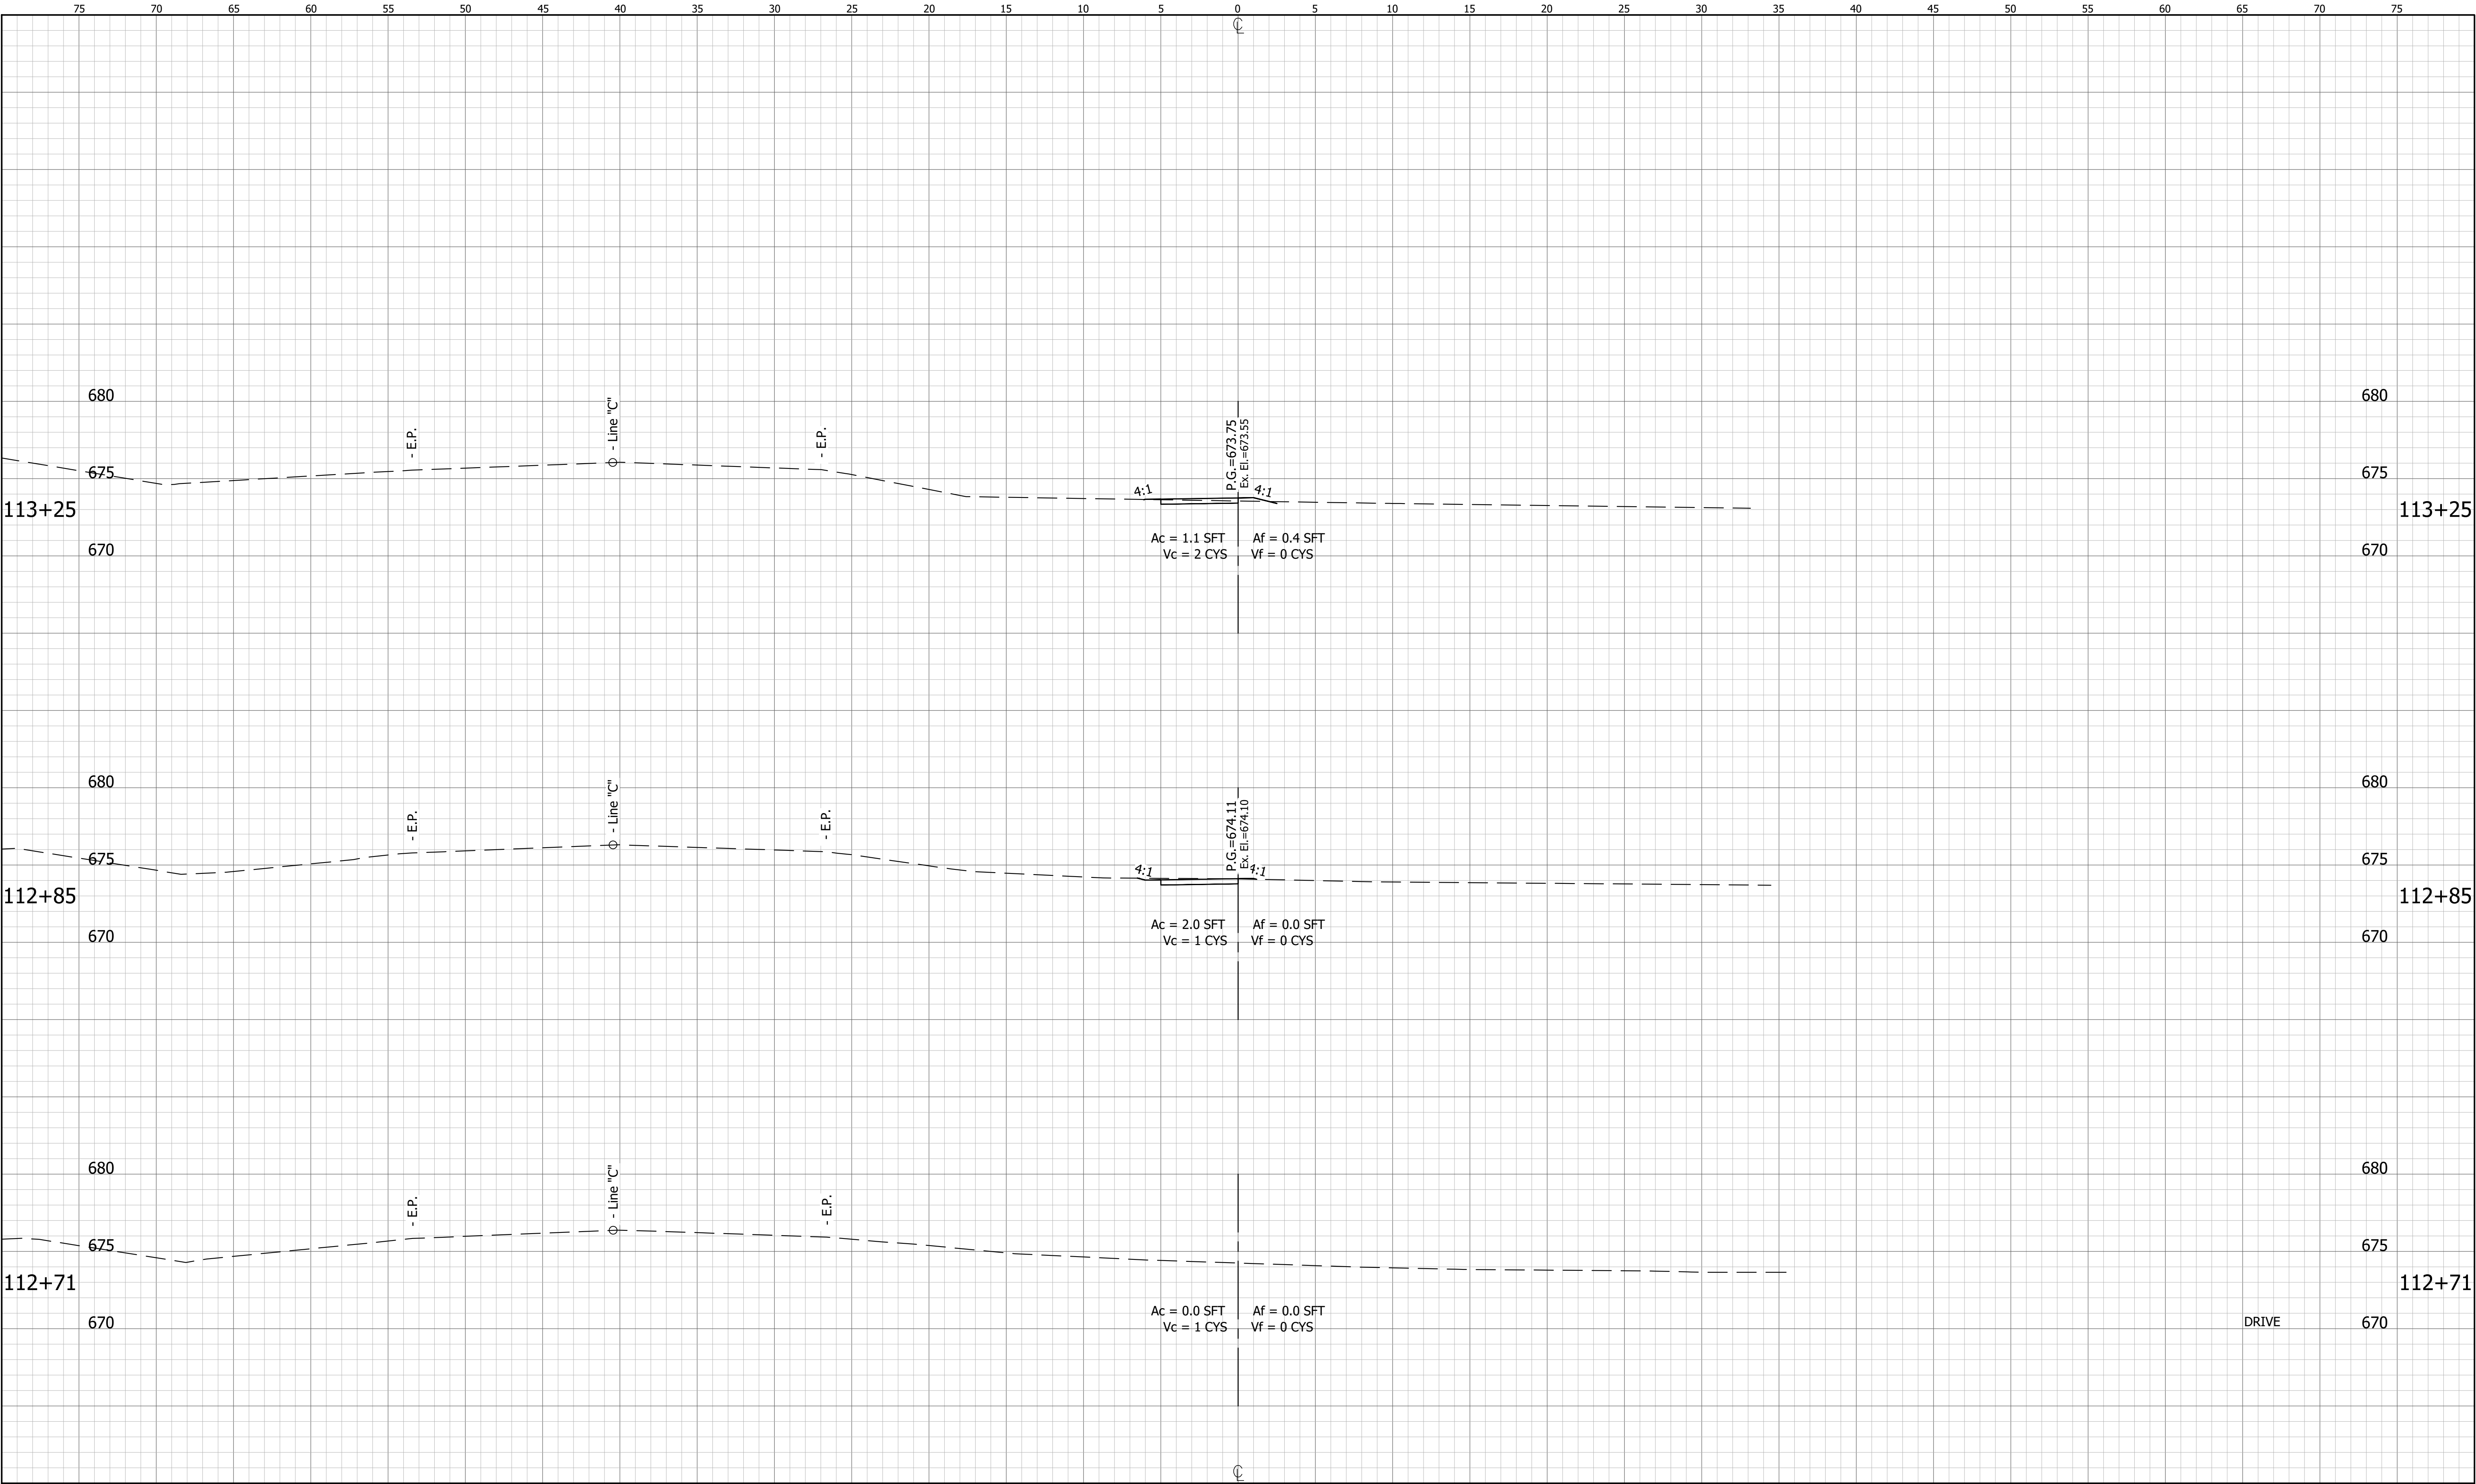

RECOMMENDED FOR APPROVAL	DESIGN ENGINEER	DATE
DESIGNED: XX	DRAWN: XX	
CHECKED: XX	CHECKED: XX	

INDIANA DEPARTMENT OF TRANSPORTATION
CROSS SECTIONS LINE "P-2"

HORIZONTAL SCALE 1"=20'	BRIDGE FILE
VERTICAL SCALE 1"=4'	DESIGNATION 1902760
SURVEY BOOK	SHEETS 27 of XS
CONTRACT R-40411	PROJECT 1902760

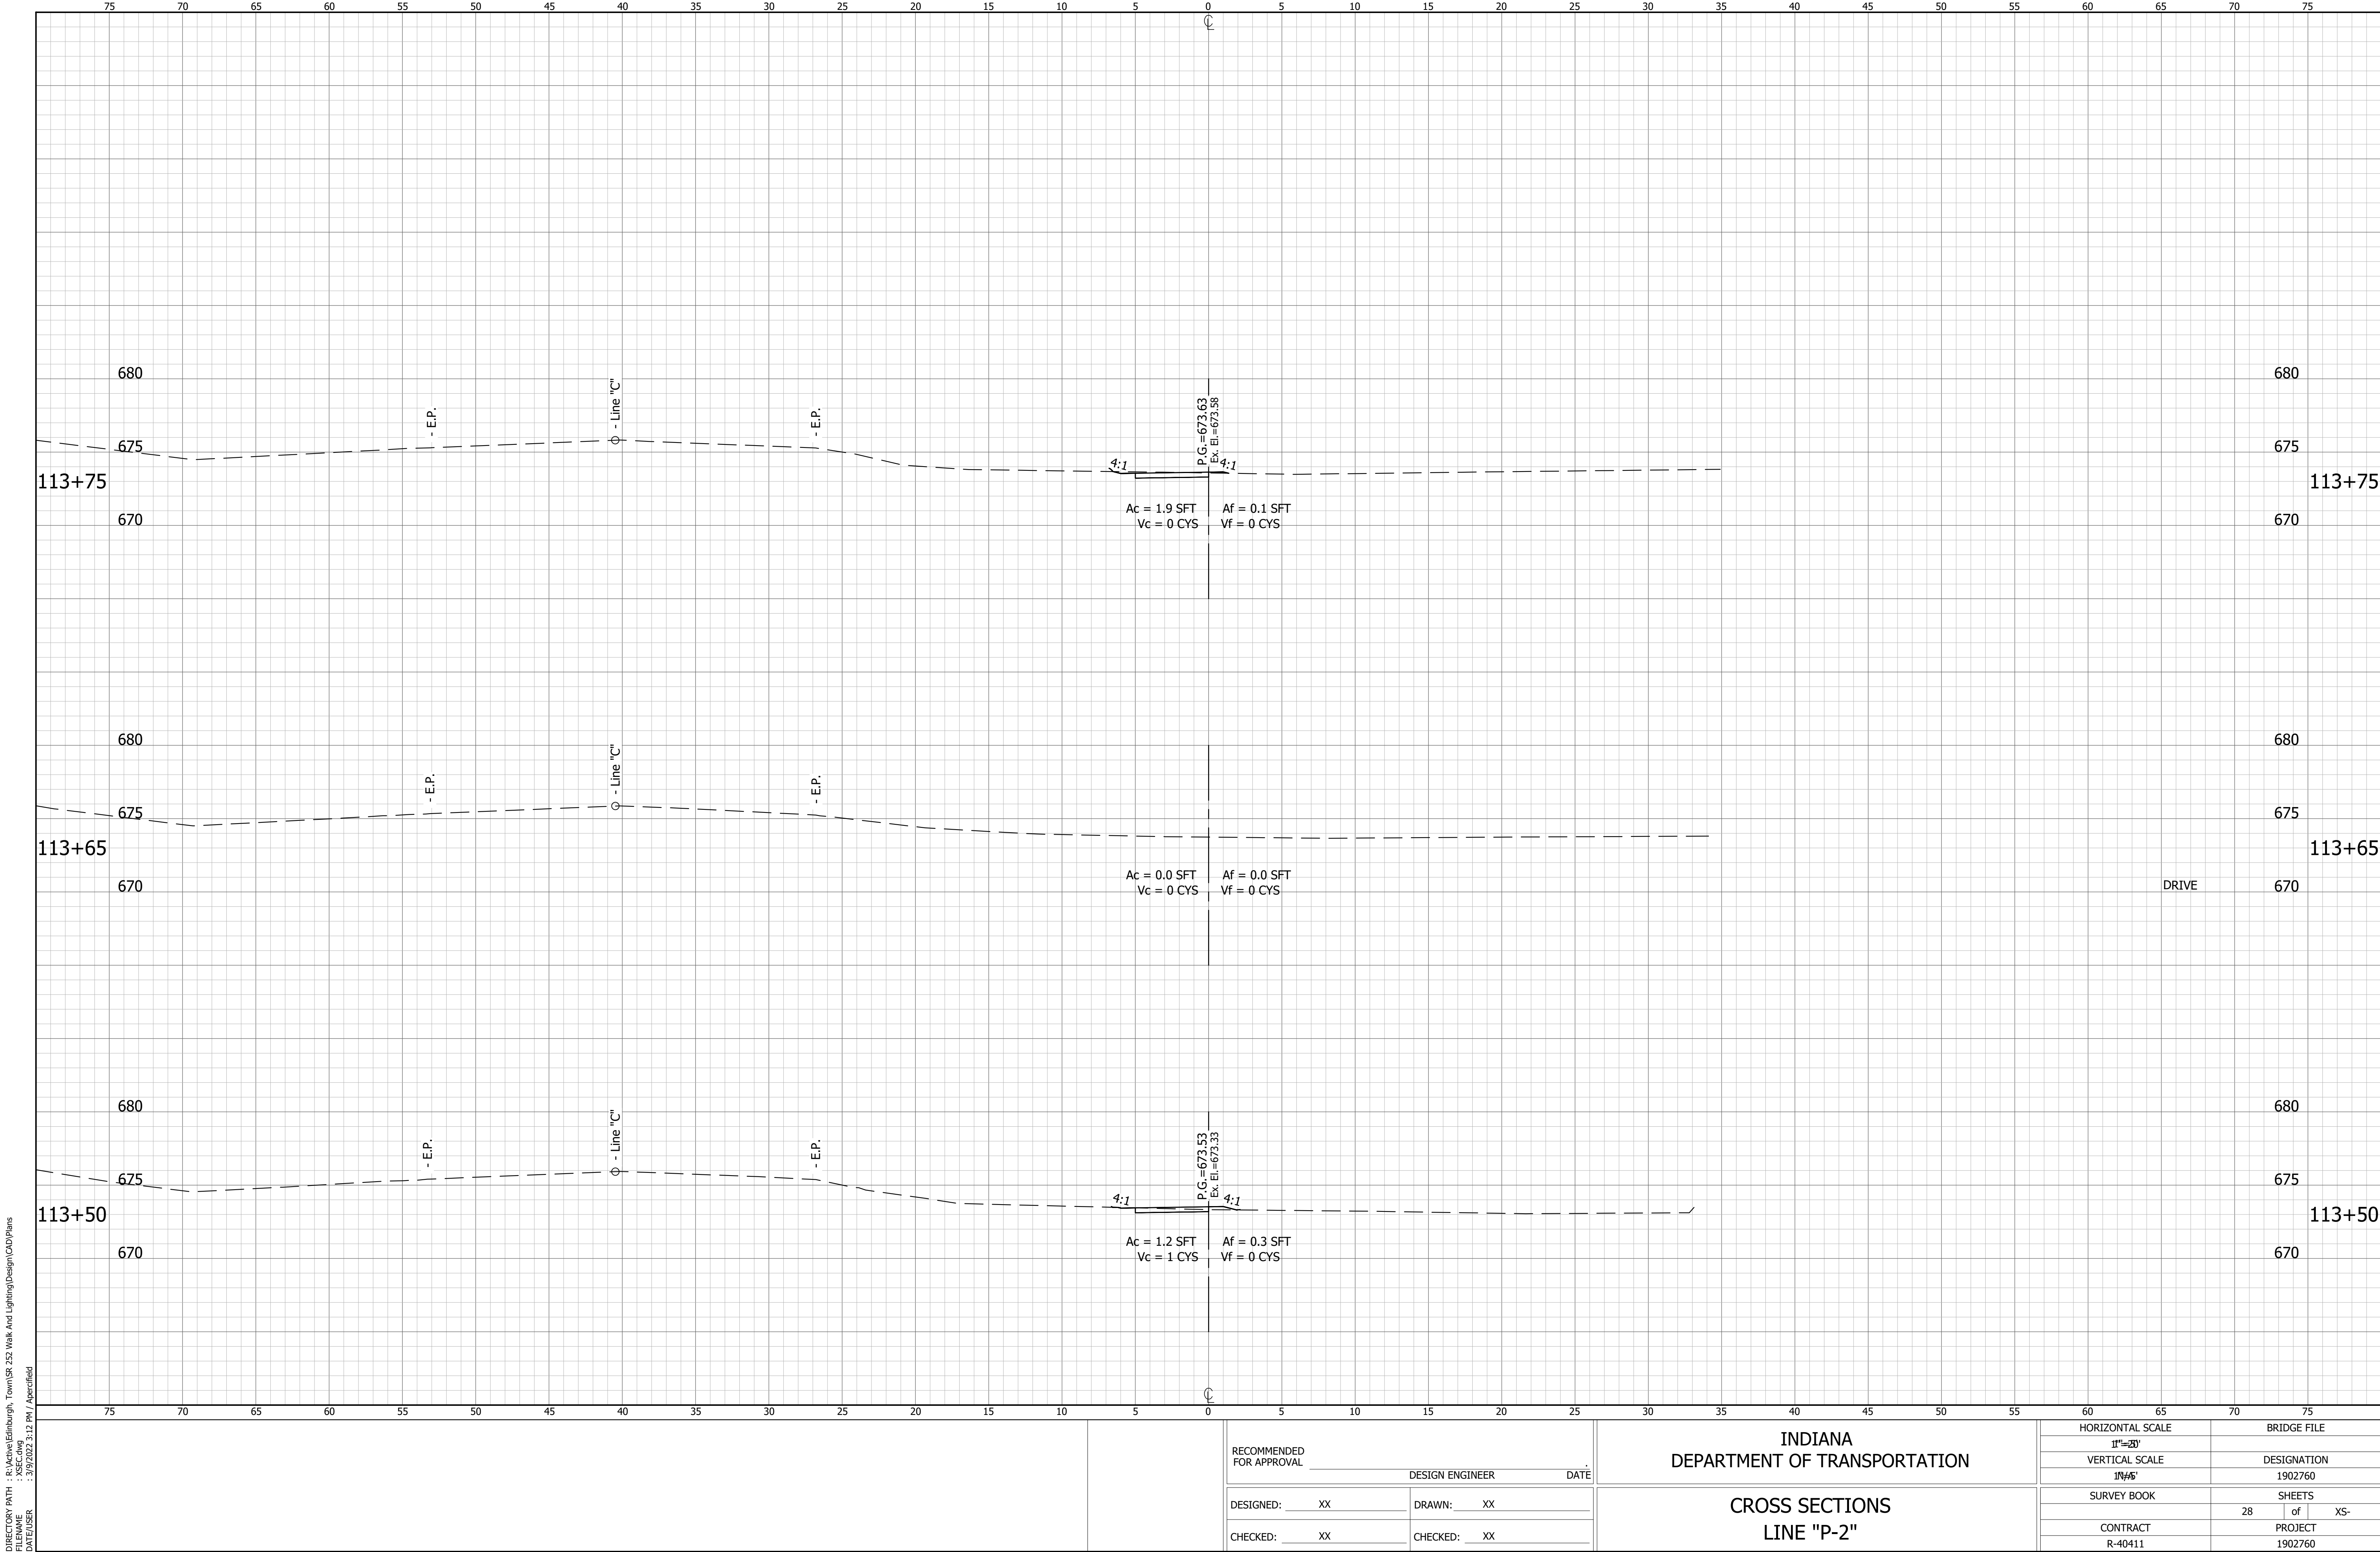

DIRECTORY PATH : R:\Active\Birmingham_Town\SR 252 Walk And Lighting\Design\CAD\Plans
DATE/USER : 3/9/2022 3:12 PM / Agerfield


RECOMMENDED FOR APPROVAL	DESIGN ENGINEER	DATE
DESIGNED: XX	DRAWN: XX	
CHECKED: XX	CHECKED: XX	

INDIANA
DEPARTMENT OF TRANSPORTATION

CROSS SECTIONS
LINE "P-2"

HORIZONTAL SCALE 1"=20'	BRIDGE FILE
VERTICAL SCALE 1 1/4"=5'	DESIGNATION 1902760
SURVEY BOOK	SHEETS 28 of XS
CONTRACT R-40411	PROJECT 1902760

DIRECTORY PATH : R:\Active\Ellettsburgh, Town\SR 252 Walk And Lighting\Design\CAD\Plans
PROJECT NUMBER : 1902760
DATE/USER : 3/9/2022 3:12 PM / Agerfield

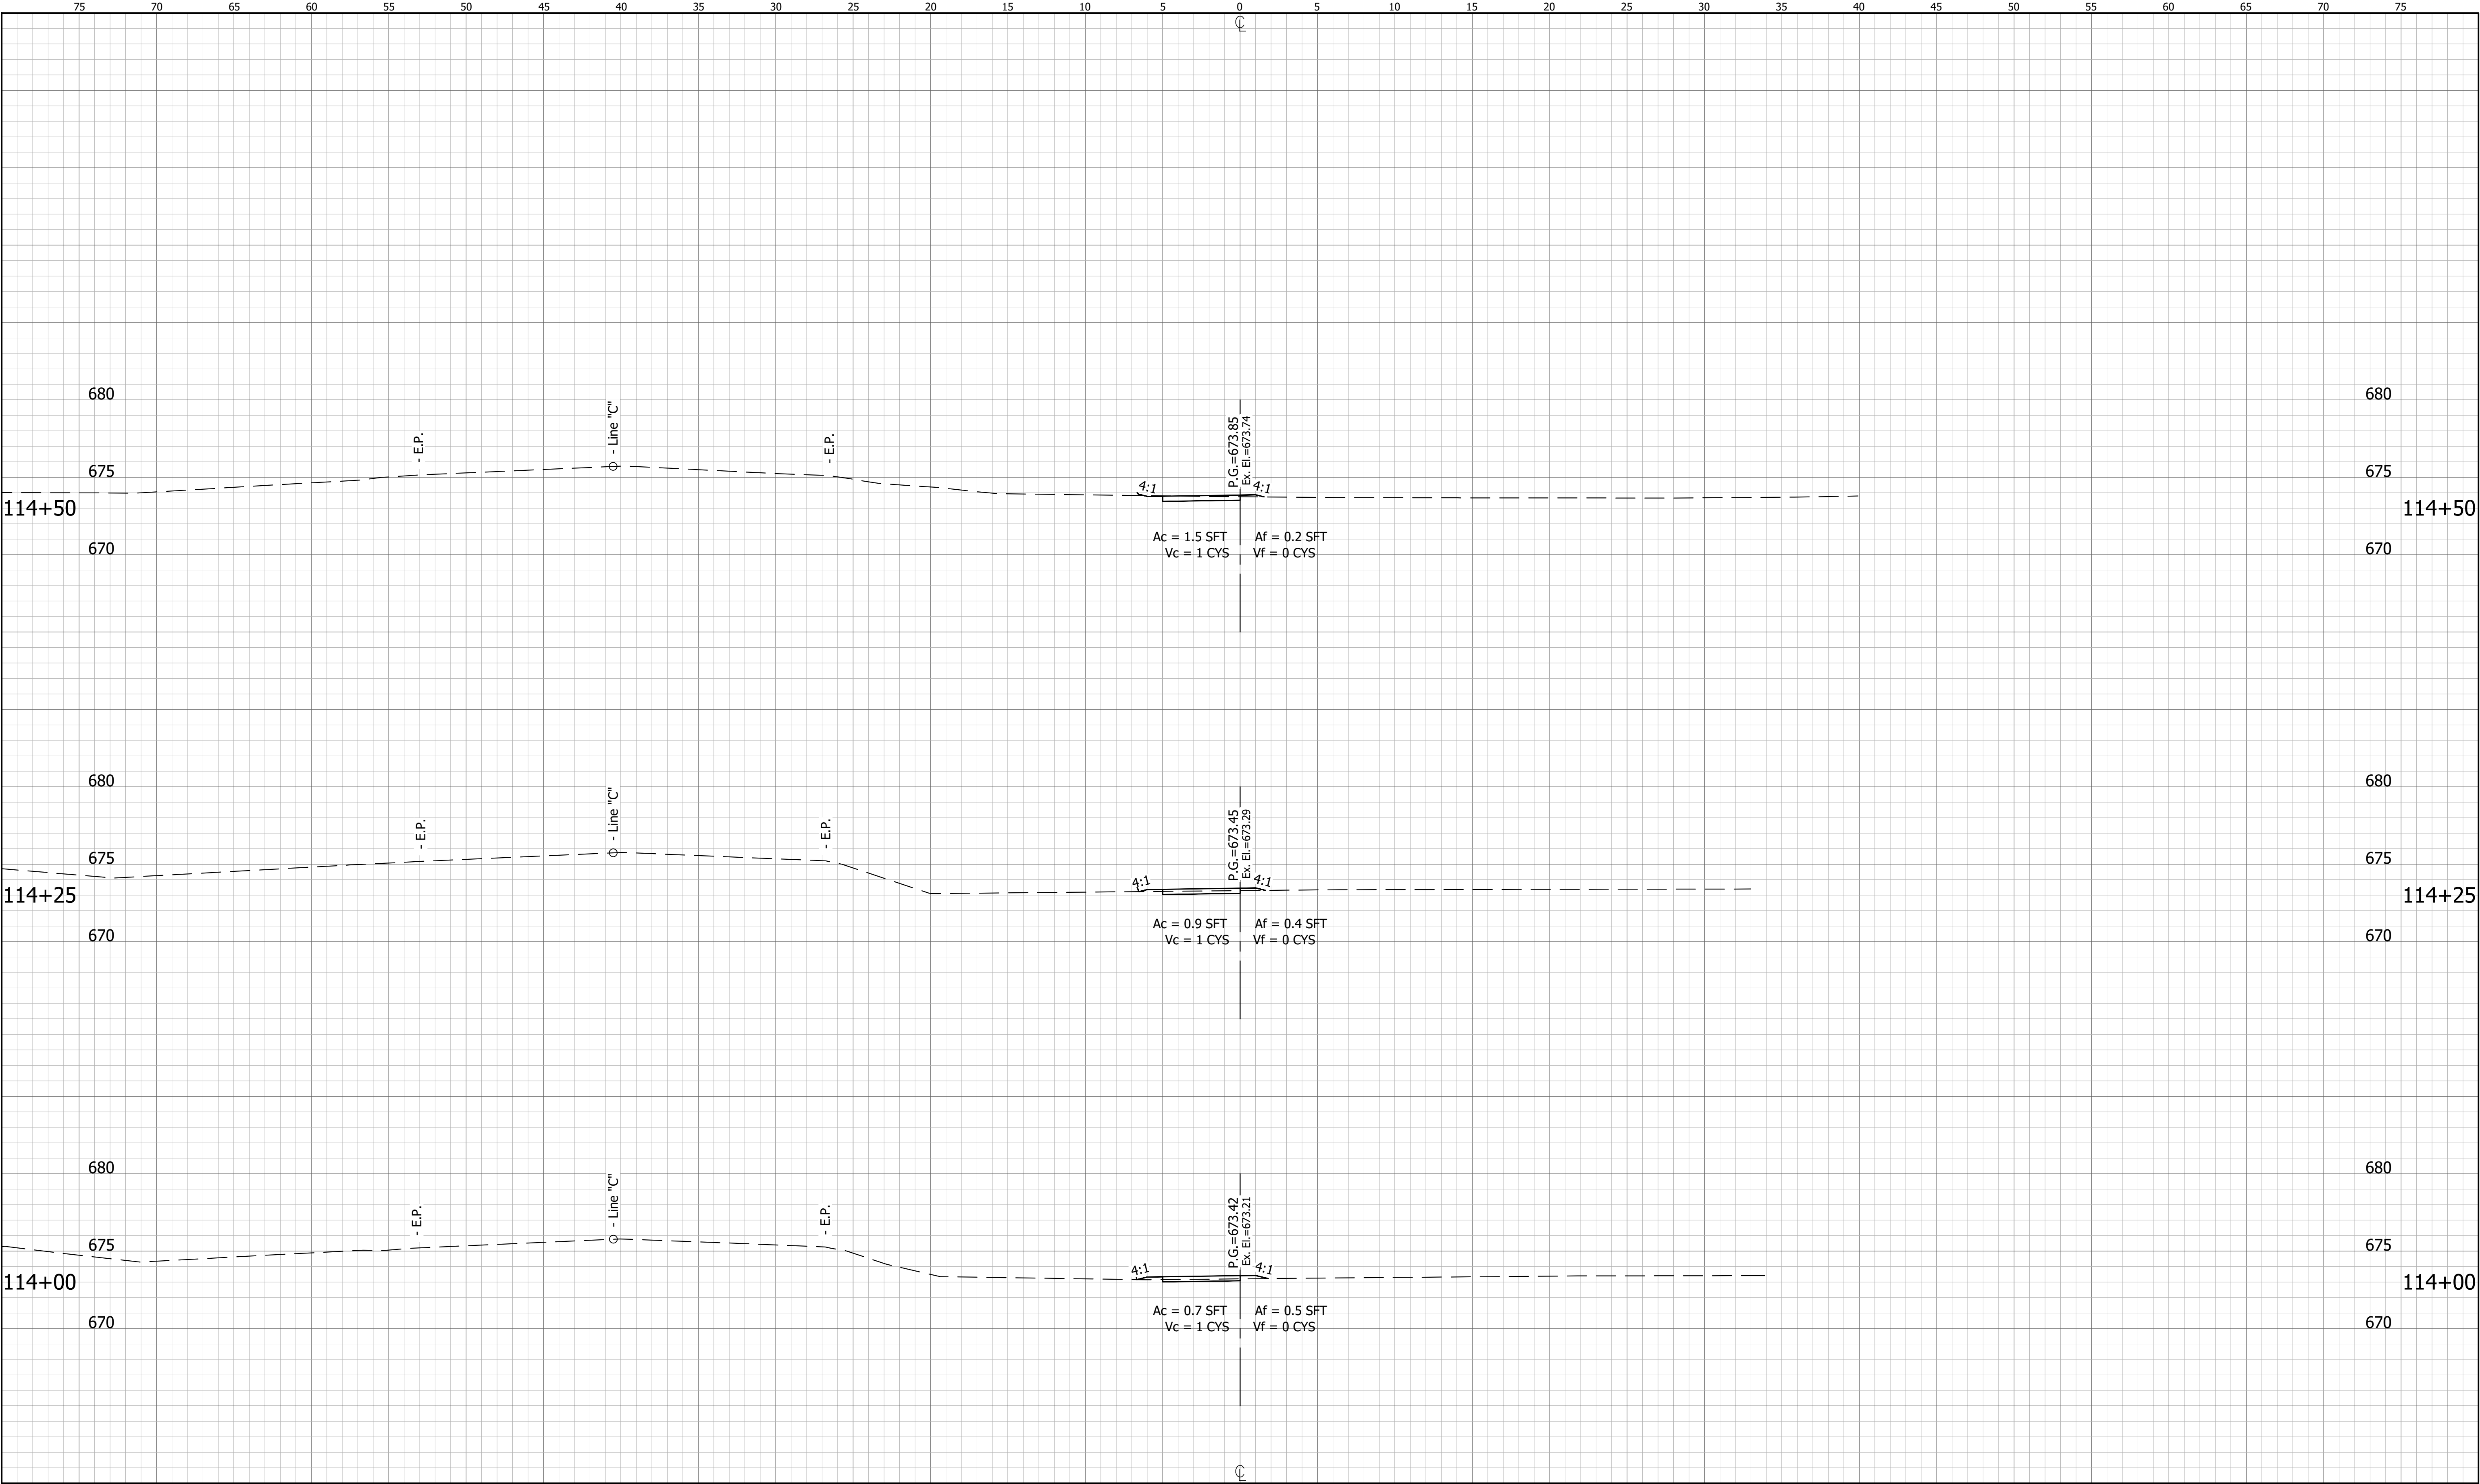


RECOMMENDED FOR APPROVAL	DESIGN ENGINEER	DATE
DESIGNED: XX	DRAWN: XX	
CHECKED: XX	CHECKED: XX	

INDIANA
DEPARTMENT OF TRANSPORTATION

CROSS SECTIONS
LINE "P-2"

HORIZONTAL SCALE 1"=20'	BRIDGE FILE
VERTICAL SCALE 1 1/4"=5'	DESIGNATION 1902760
SURVEY BOOK	SHEETS 29 of XS
CONTRACT R-40411	PROJECT 1902760

DIRECTORY PATH : R:\Active\Ellettsburgh, Town\SR 252 Walk And Lighting\Design\CAD\Plans
DATE/USER : 3/9/2022 3:12 PM / Agencified

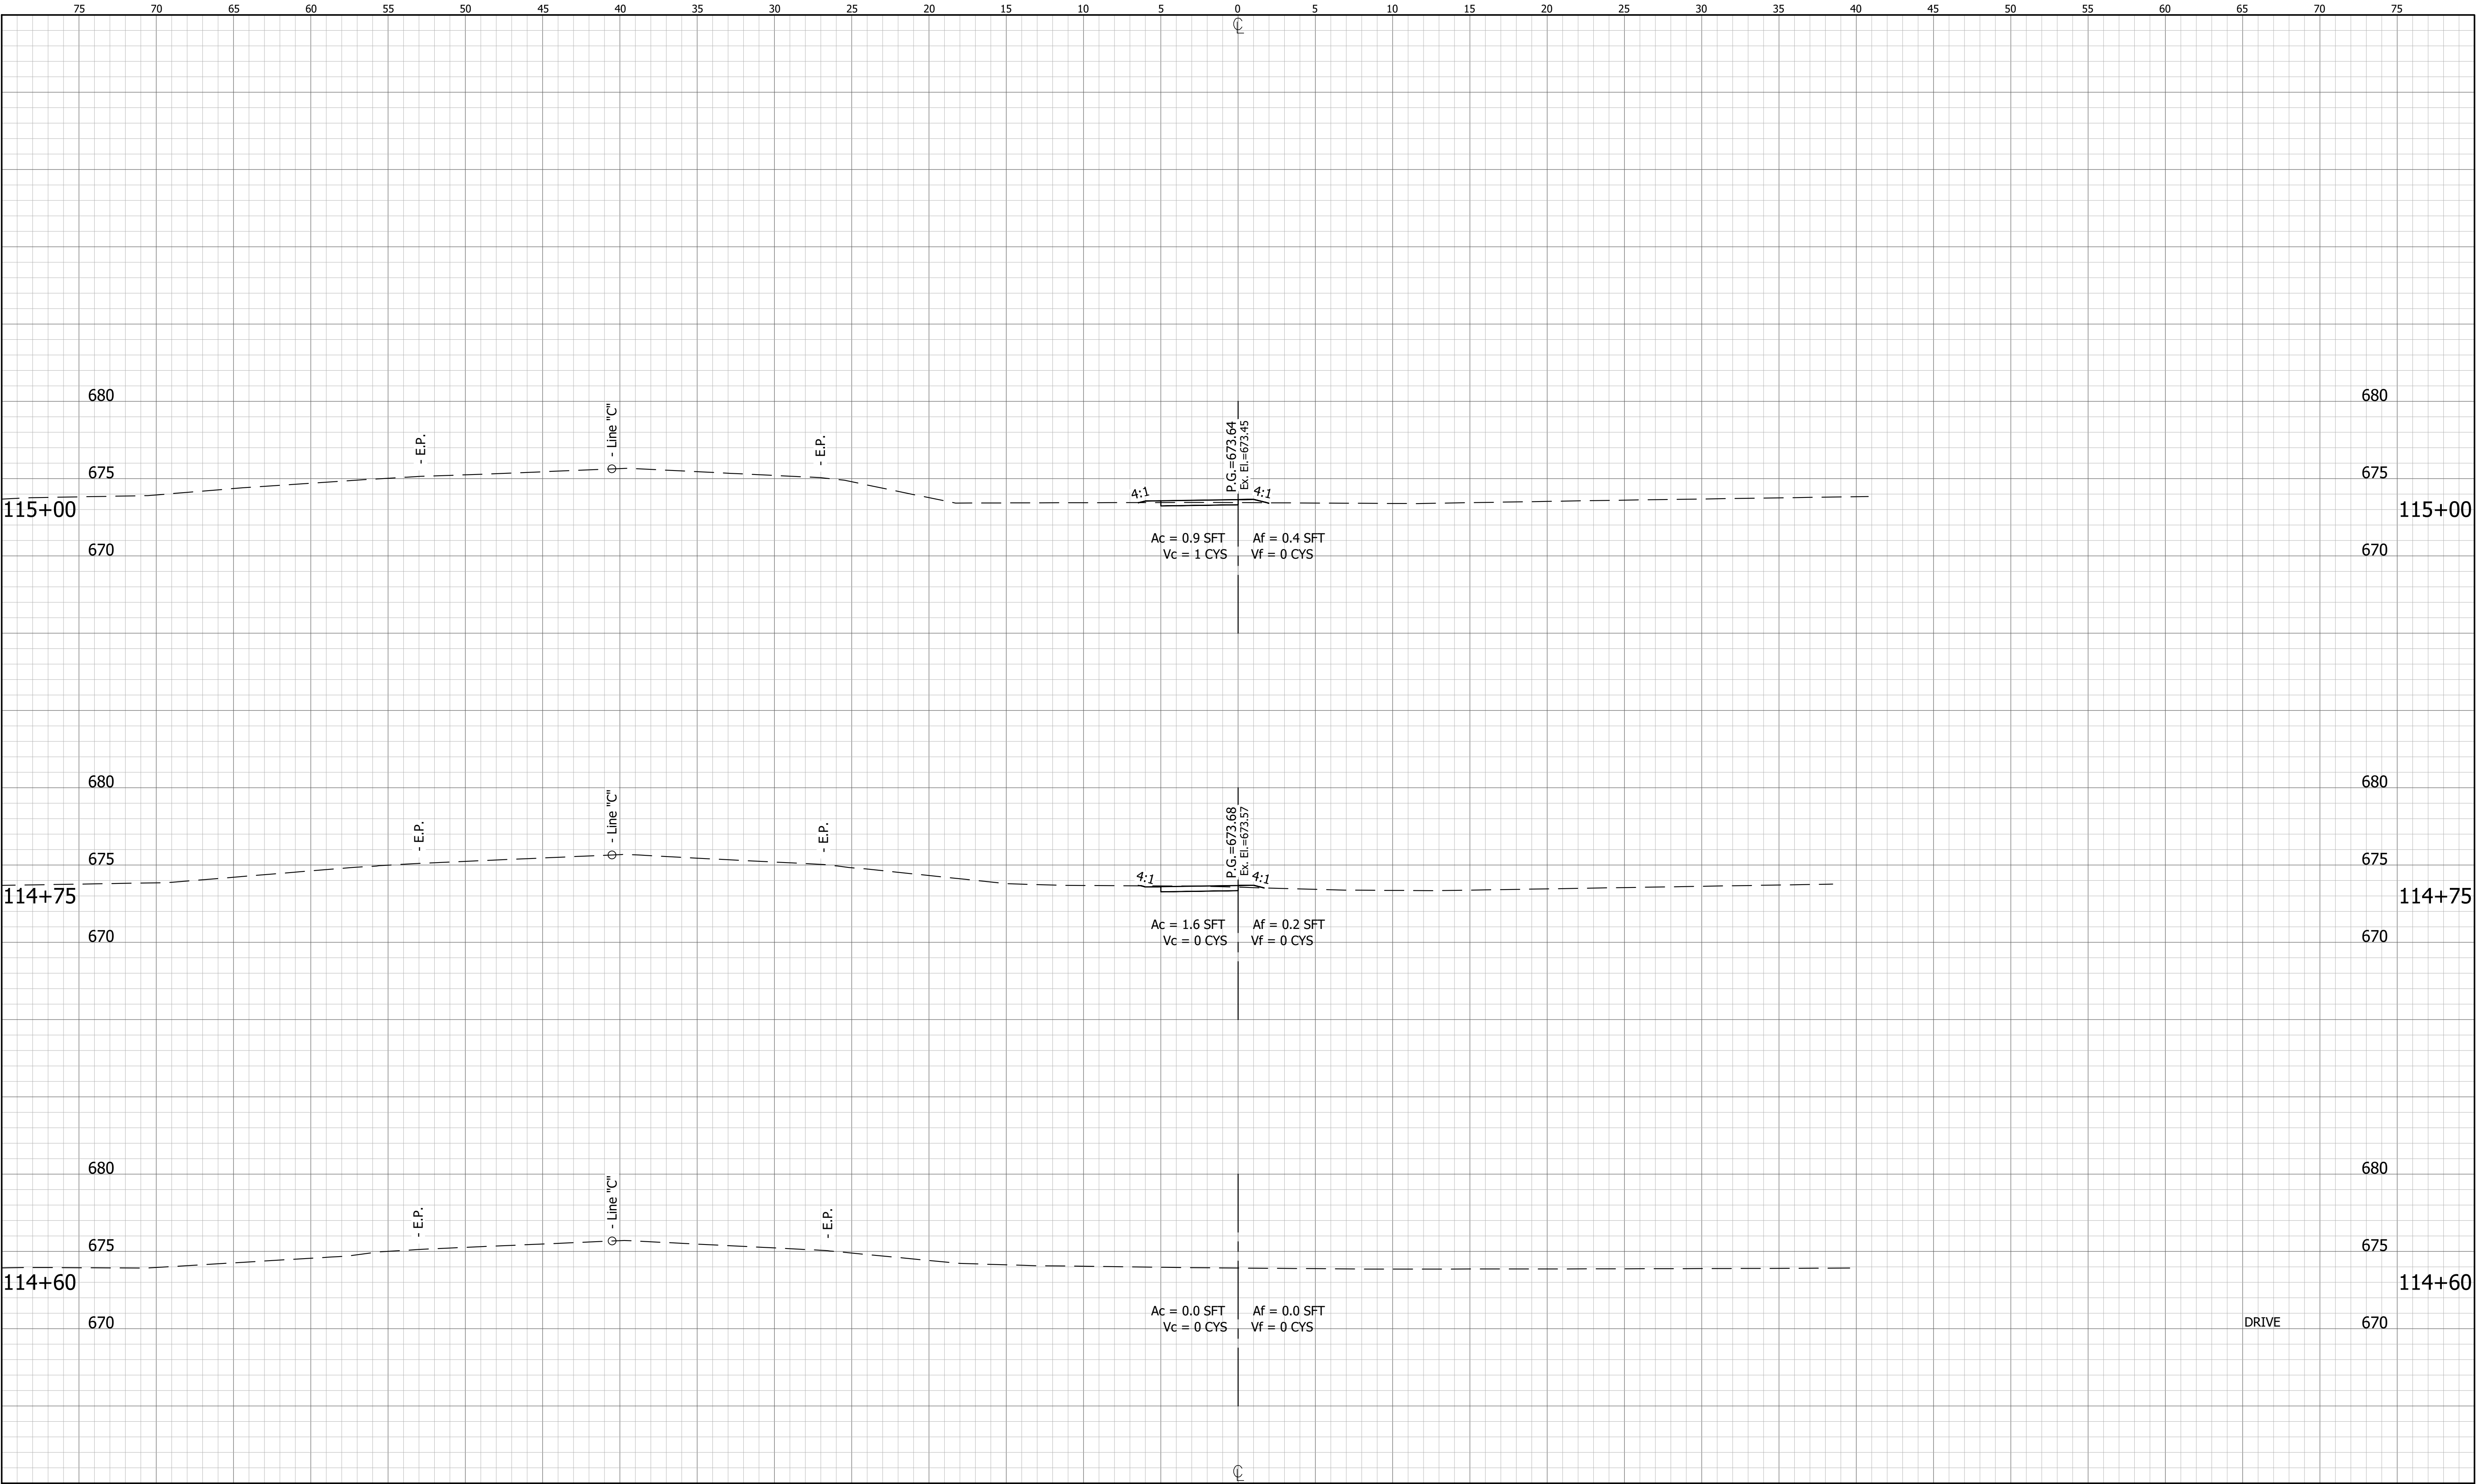


RECOMMENDED FOR APPROVAL	DESIGN ENGINEER	DATE
DESIGNED: XX	DRAWN: XX	
CHECKED: XX	CHECKED: XX	

INDIANA DEPARTMENT OF TRANSPORTATION
CROSS SECTIONS LINE "P-2"

HORIZONTAL SCALE 1"=20'	BRIDGE FILE
VERTICAL SCALE 1"=4'	DESIGNATION 1902760
SURVEY BOOK	SHEETS 30 of XS
CONTRACT R-40411	PROJECT 1902760

DIRECTORY PATH : R:\Active\Ellettsburgh, Town\SR 252 Walk And Lighting\Design\CAD\Plans
Project Name : SR 252 Walk And Lighting
DATE/USER : 3/9/2022 3:12 PM / Agerfield

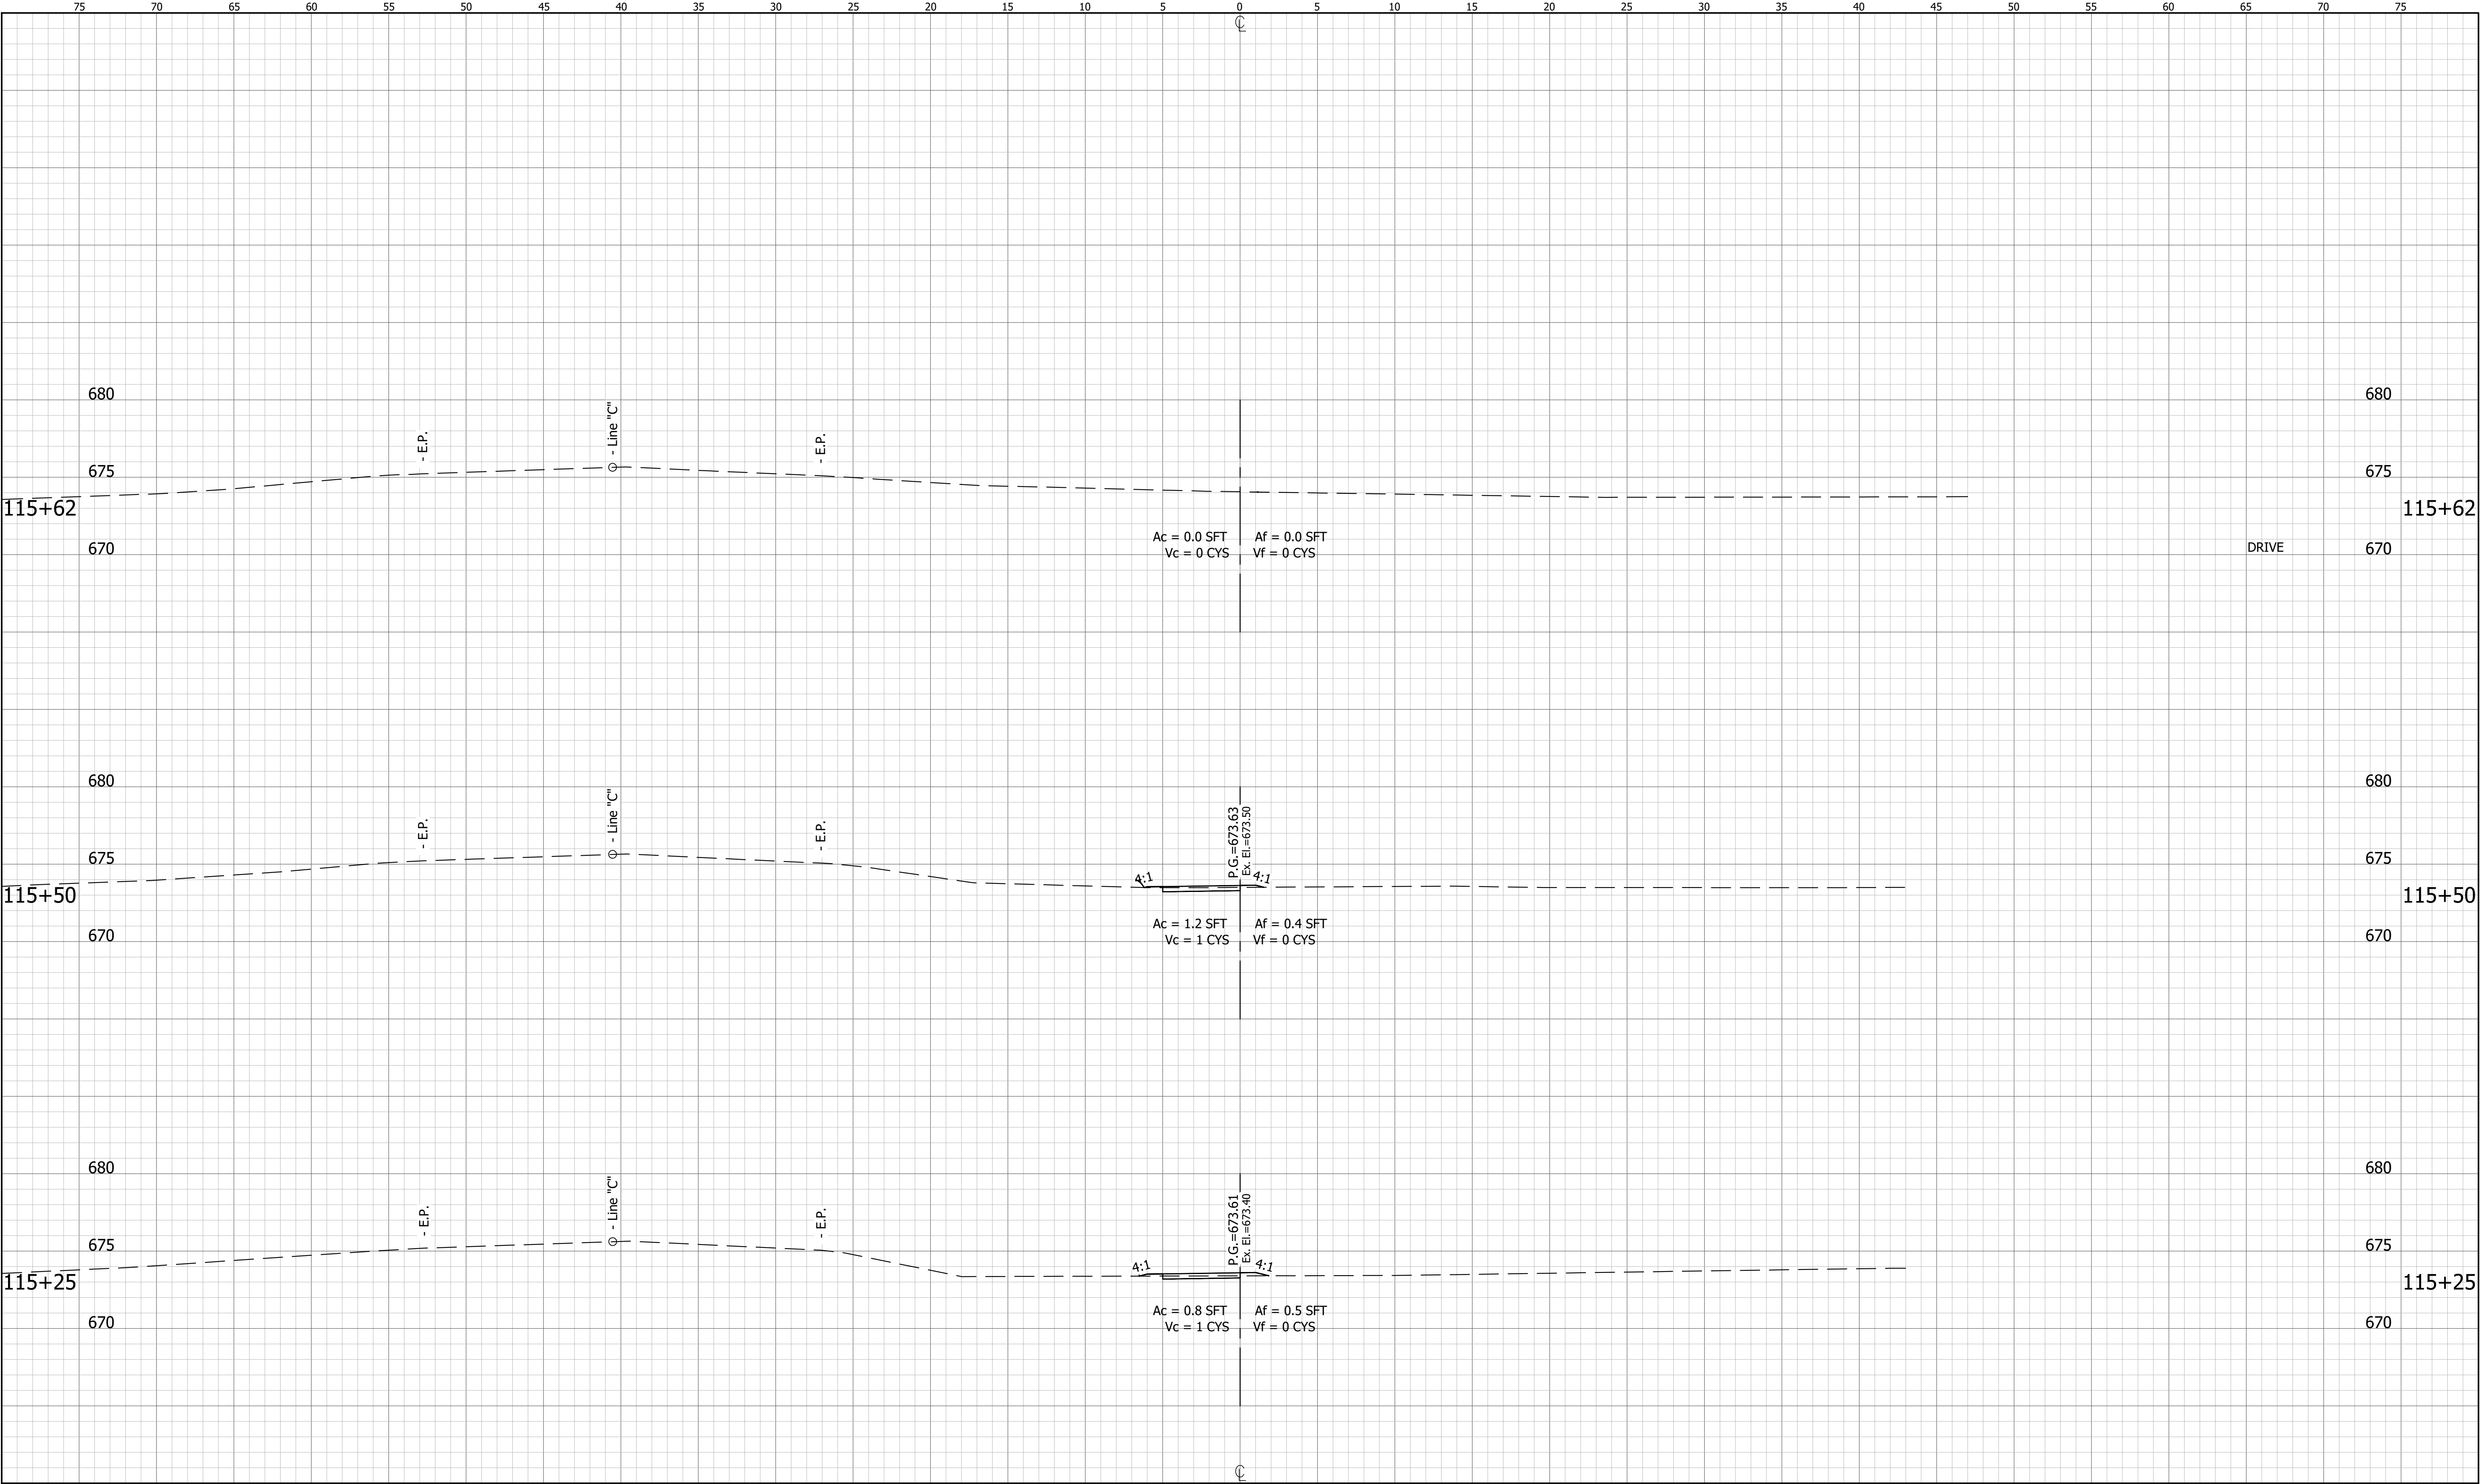


RECOMMENDED FOR APPROVAL	DESIGN ENGINEER	DATE
DESIGNED: XX	DRAWN: XX	
CHECKED: XX	CHECKED: XX	

INDIANA DEPARTMENT OF TRANSPORTATION
CROSS SECTIONS LINE "P-2"

HORIZONTAL SCALE 1"=20'	BRIDGE FILE
VERTICAL SCALE 1 1/4"=5'	DESIGNATION 1902760
SURVEY BOOK	SHEETS 31 of XS
CONTRACT R-40411	PROJECT 1902760

DIRECTORY PATH : R:\Active\Ellettsburgh, Town\SR 252 Walk And Lighting\Design\CAD\Plans
DATE/USER : 3/9/2022 3:12 PM / Agerfield

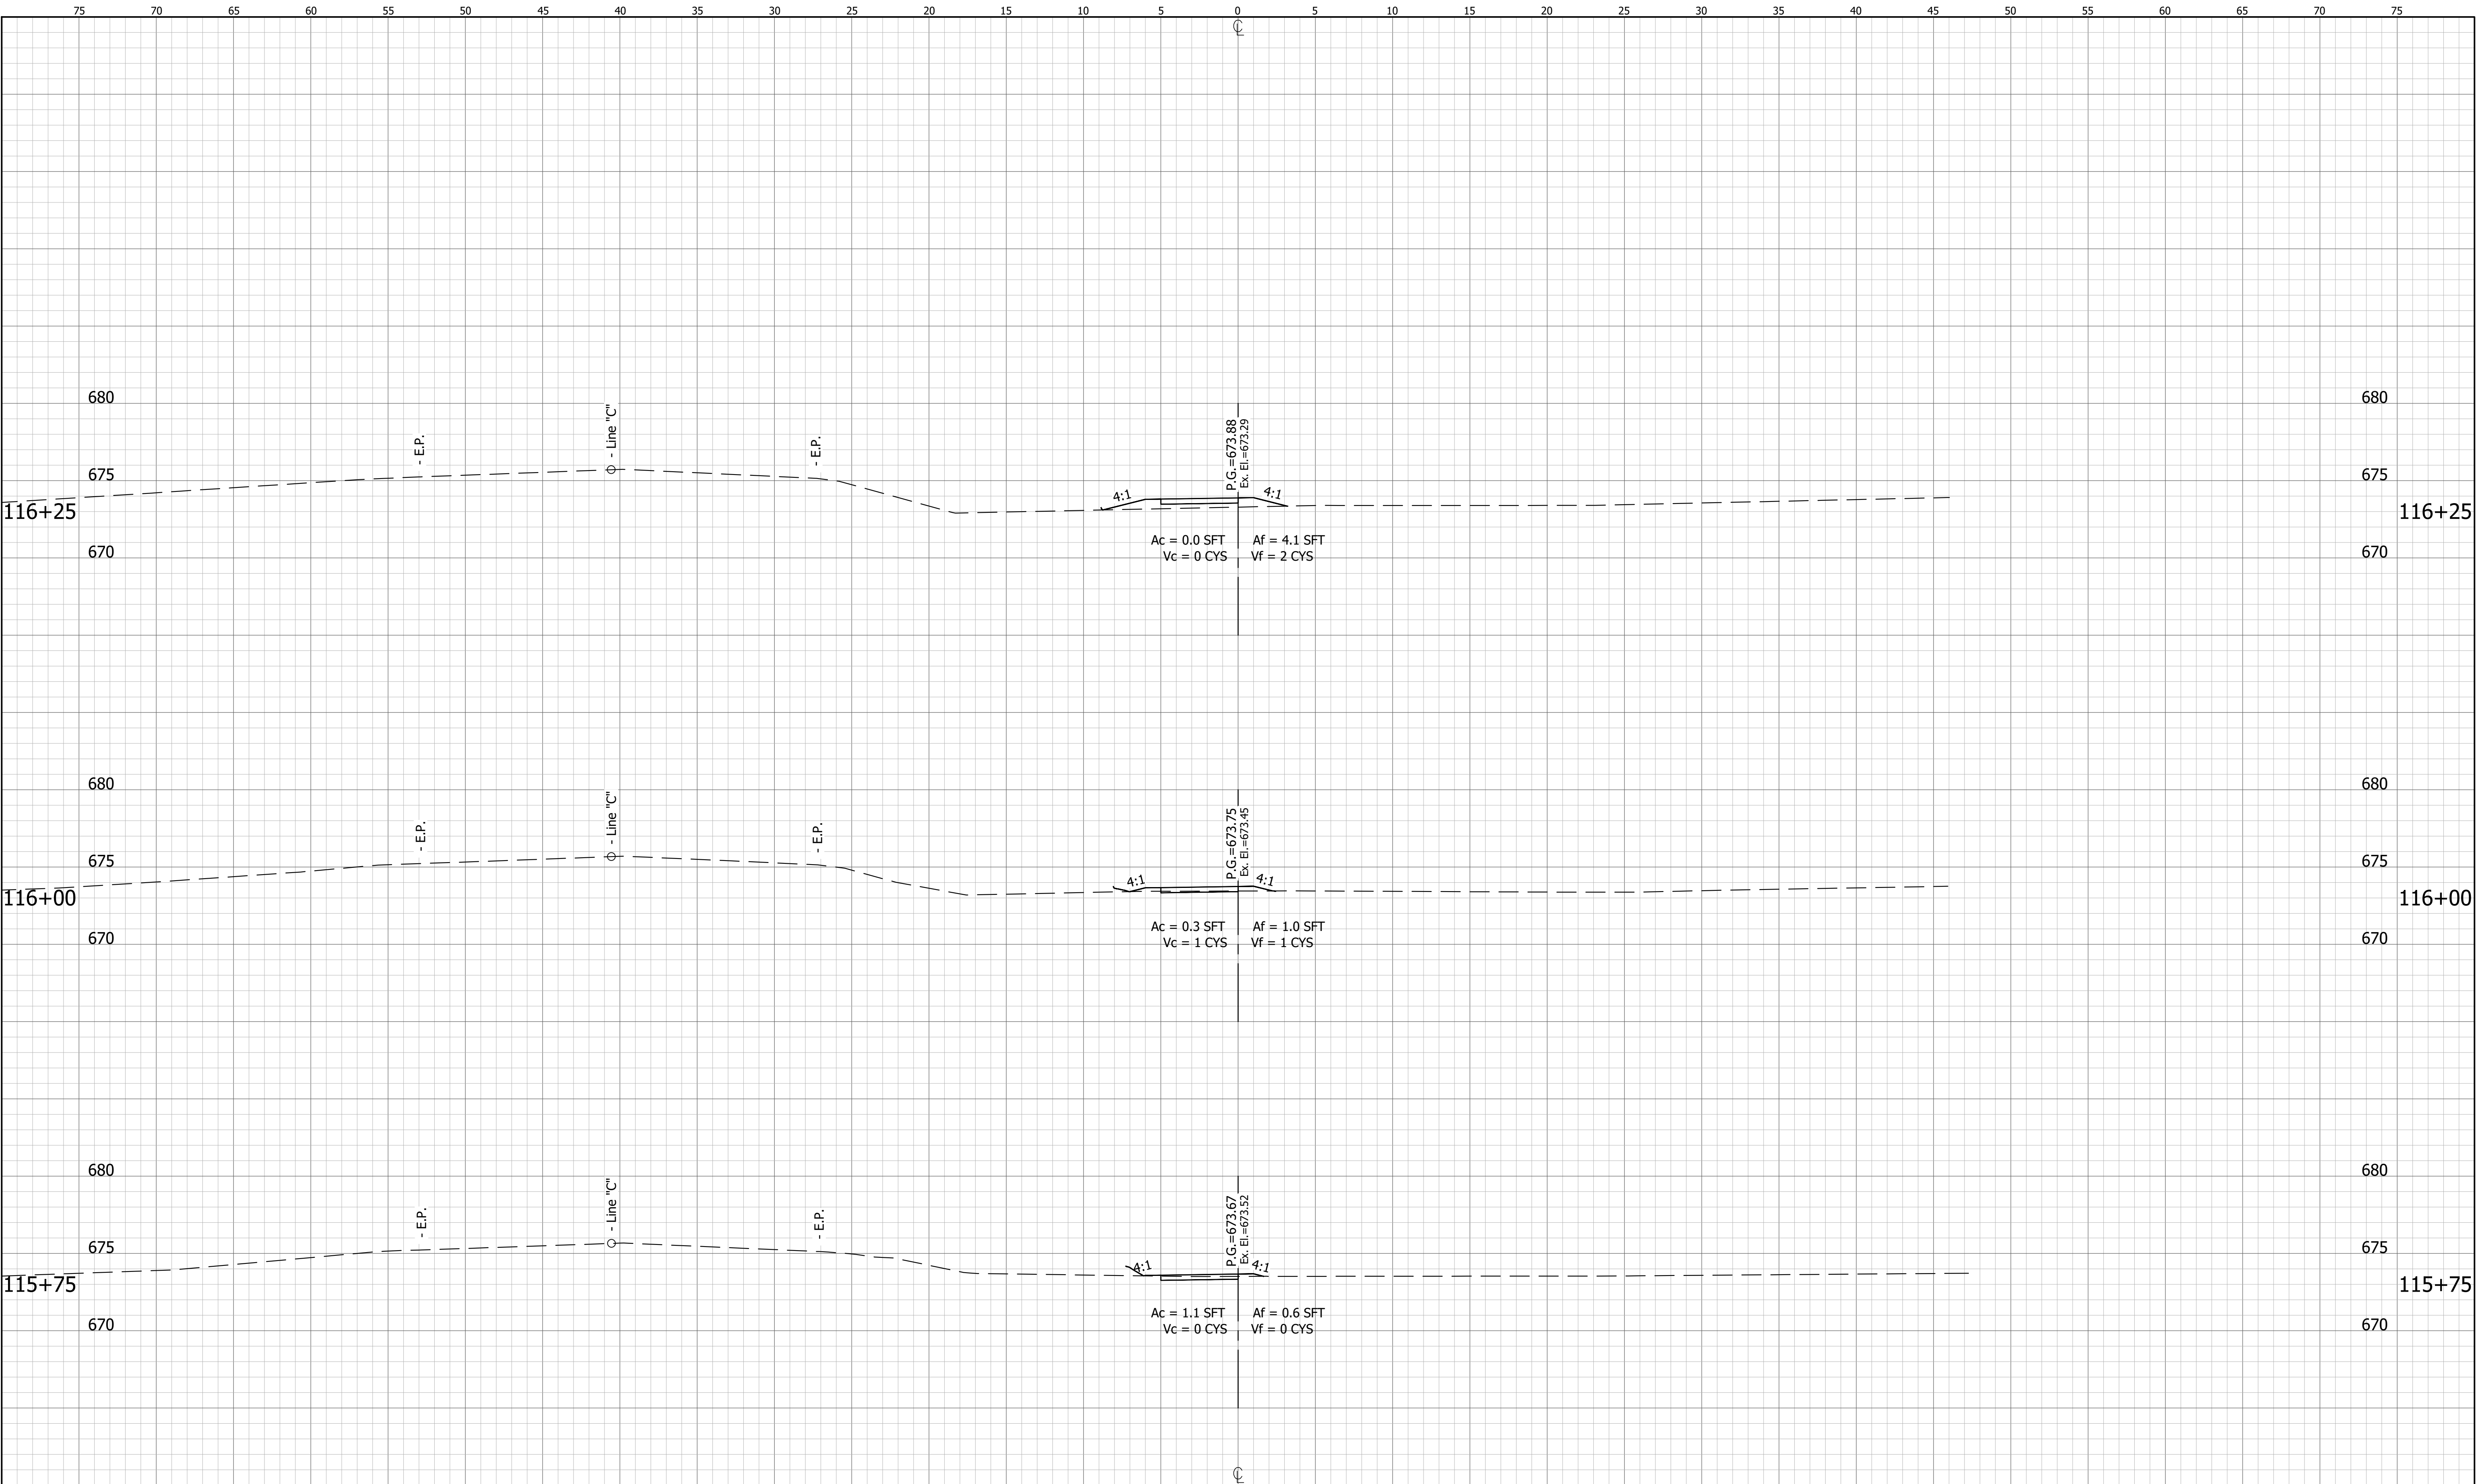


RECOMMENDED FOR APPROVAL	DESIGN ENGINEER	DATE
DESIGNED: XX	DRAWN: XX	
CHECKED: XX	CHECKED: XX	

INDIANA
DEPARTMENT OF TRANSPORTATION

CROSS SECTIONS
LINE "P-2"

HORIZONTAL SCALE 1"=20'	BRIDGE FILE
VERTICAL SCALE 1 1/4"=5'	DESIGNATION 1902760
SURVEY BOOK	SHEETS 32 of XS
CONTRACT R-40411	PROJECT 1902760

DIRECTORY PATH : R:\Active\Birmingham_Town\SR 252 Walk And Lighting\Design\CAD\Plans
FILE NAME : SR 252 Walk And Lighting\Design\CAD\Plans
DATE/USER : 3/9/2022 3:12 PM / Agerfield

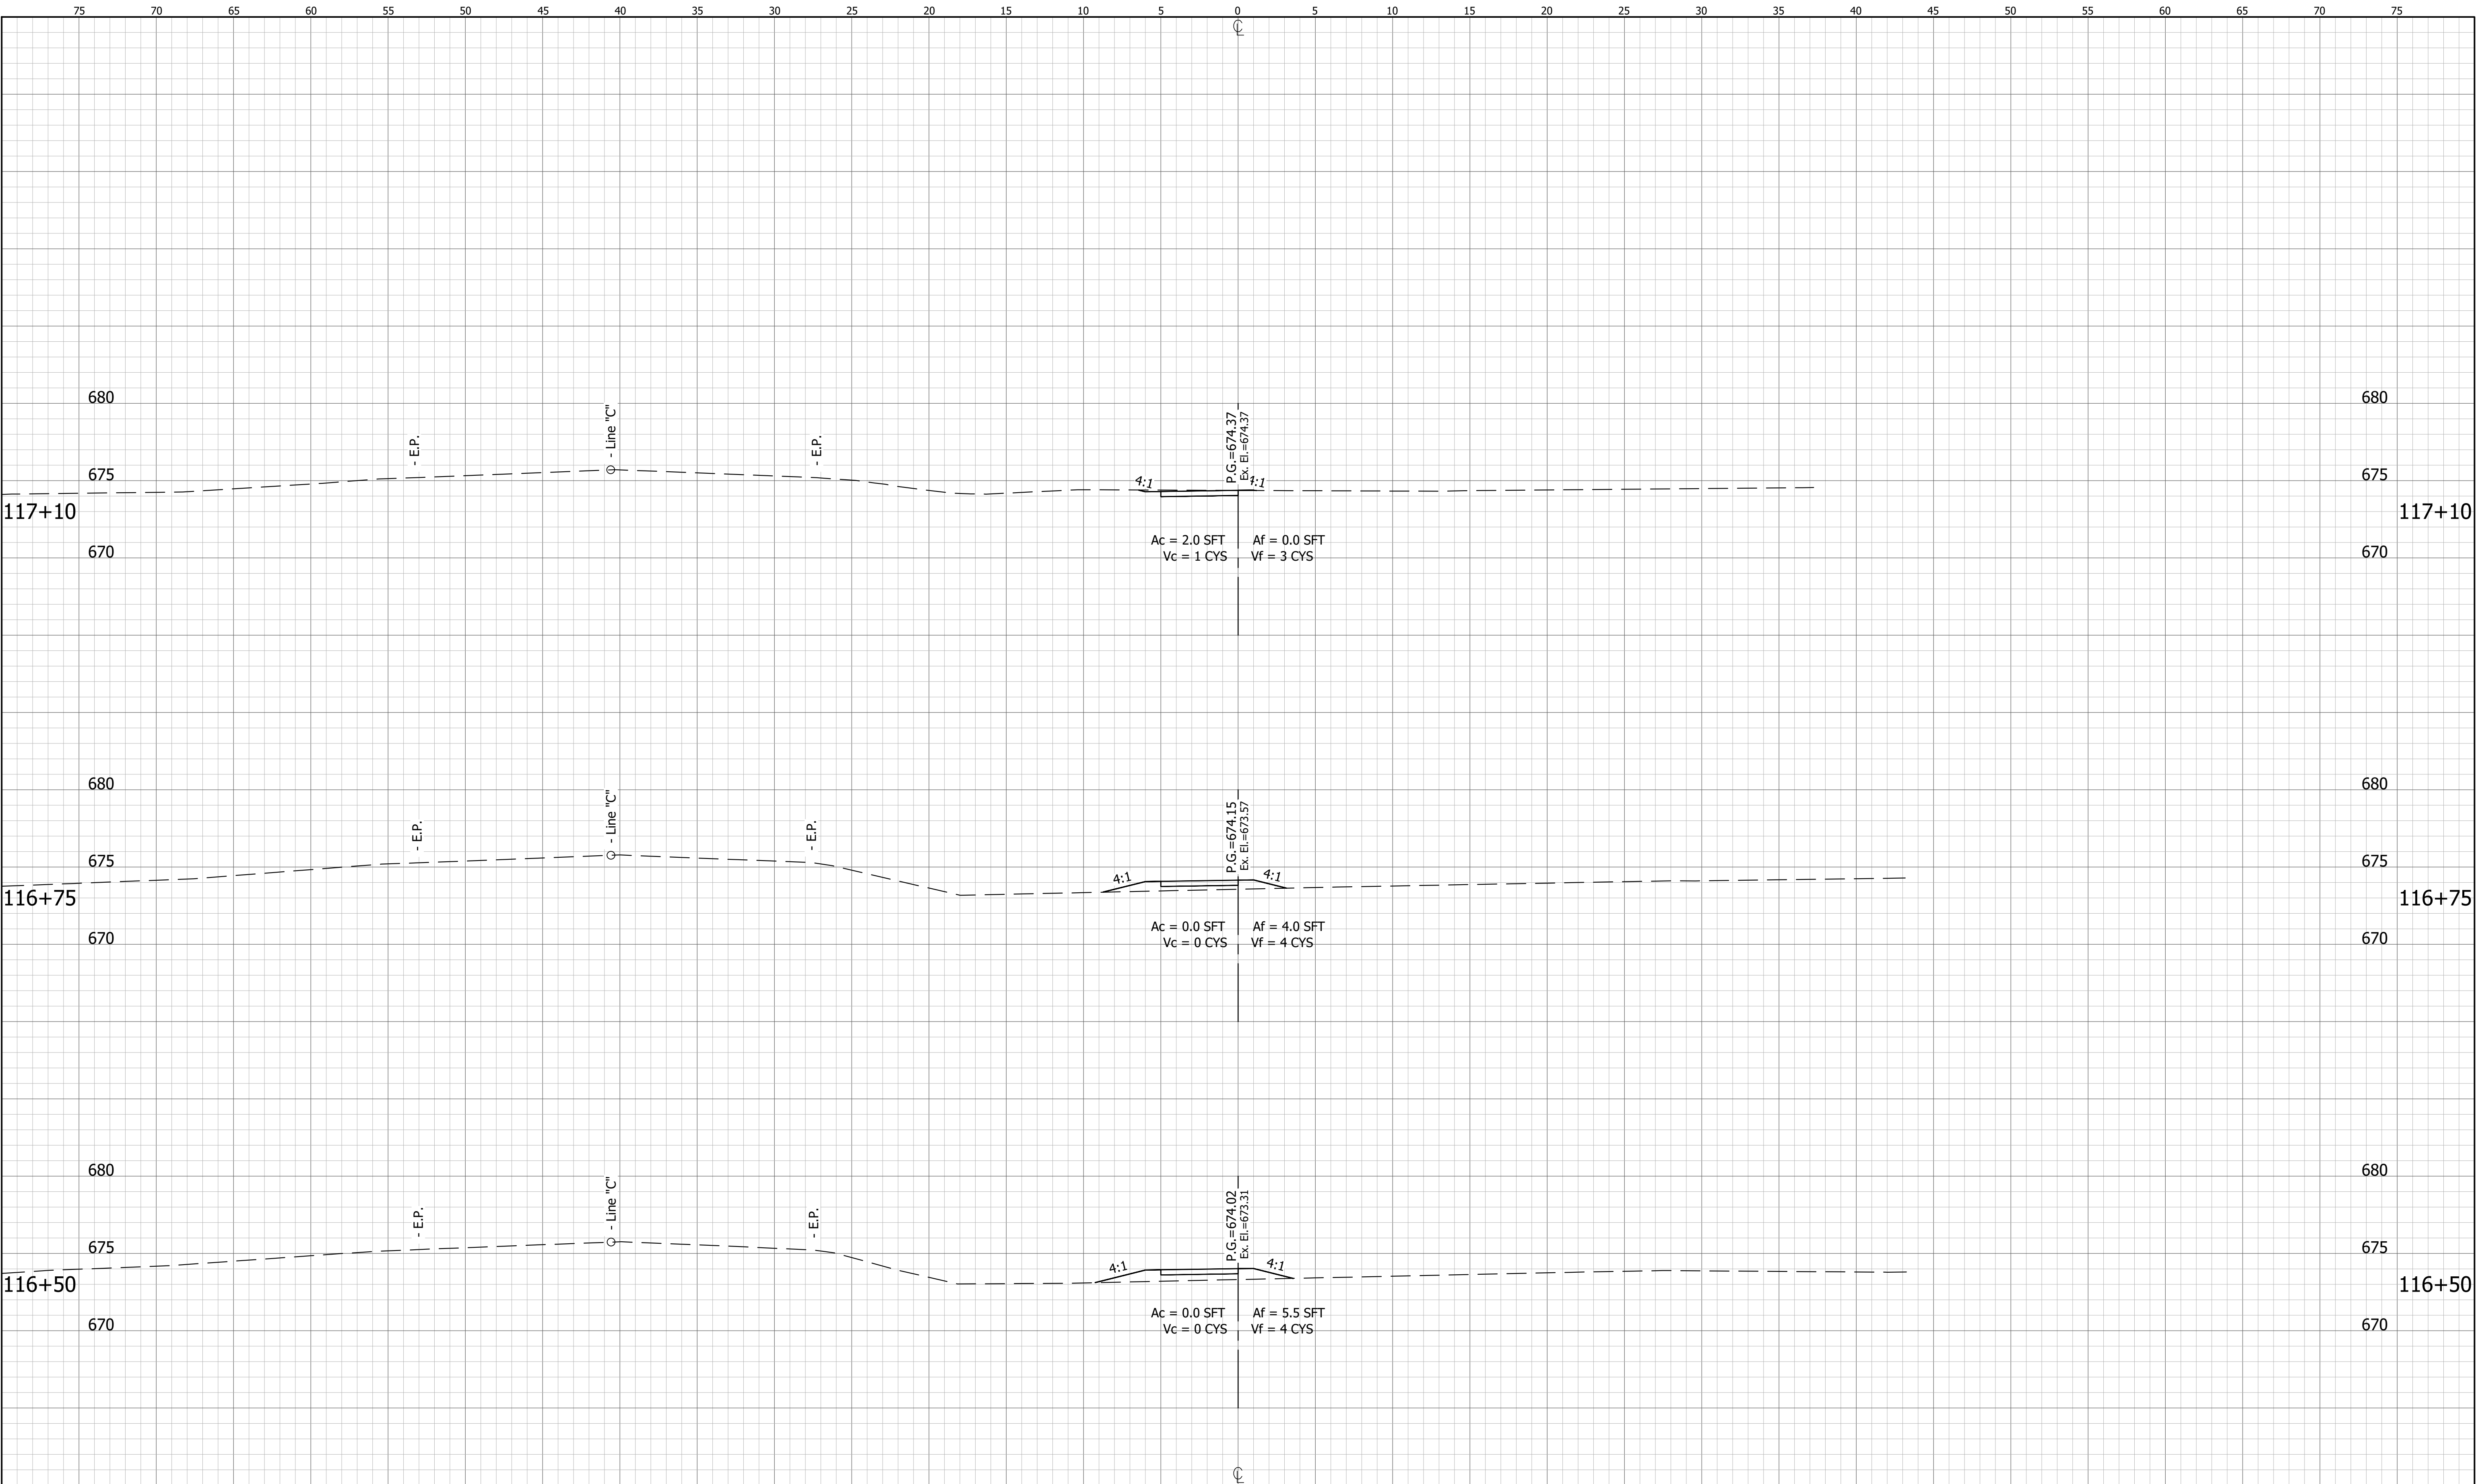


RECOMMENDED FOR APPROVAL		DESIGN ENGINEER		DATE	
DESIGNED: XX		DRAWN: XX			
CHECKED: XX		CHECKED: XX			

INDIANA DEPARTMENT OF TRANSPORTATION	
CROSS SECTIONS LINE "P-2"	

HORIZONTAL SCALE 1"=20'		BRIDGE FILE	
VERTICAL SCALE 1"=4'		DESIGNATION 1902760	
SURVEY BOOK		SHEETS 33 of XS	
CONTRACT R-40411		PROJECT 1902760	

DIRECTORY PATH : R:\Active\Birmingham_Town\SR 252 Walk And Lighting\Design\CAD\Plans
DATE/USER : 3/9/2022 3:12 PM / Agerfield

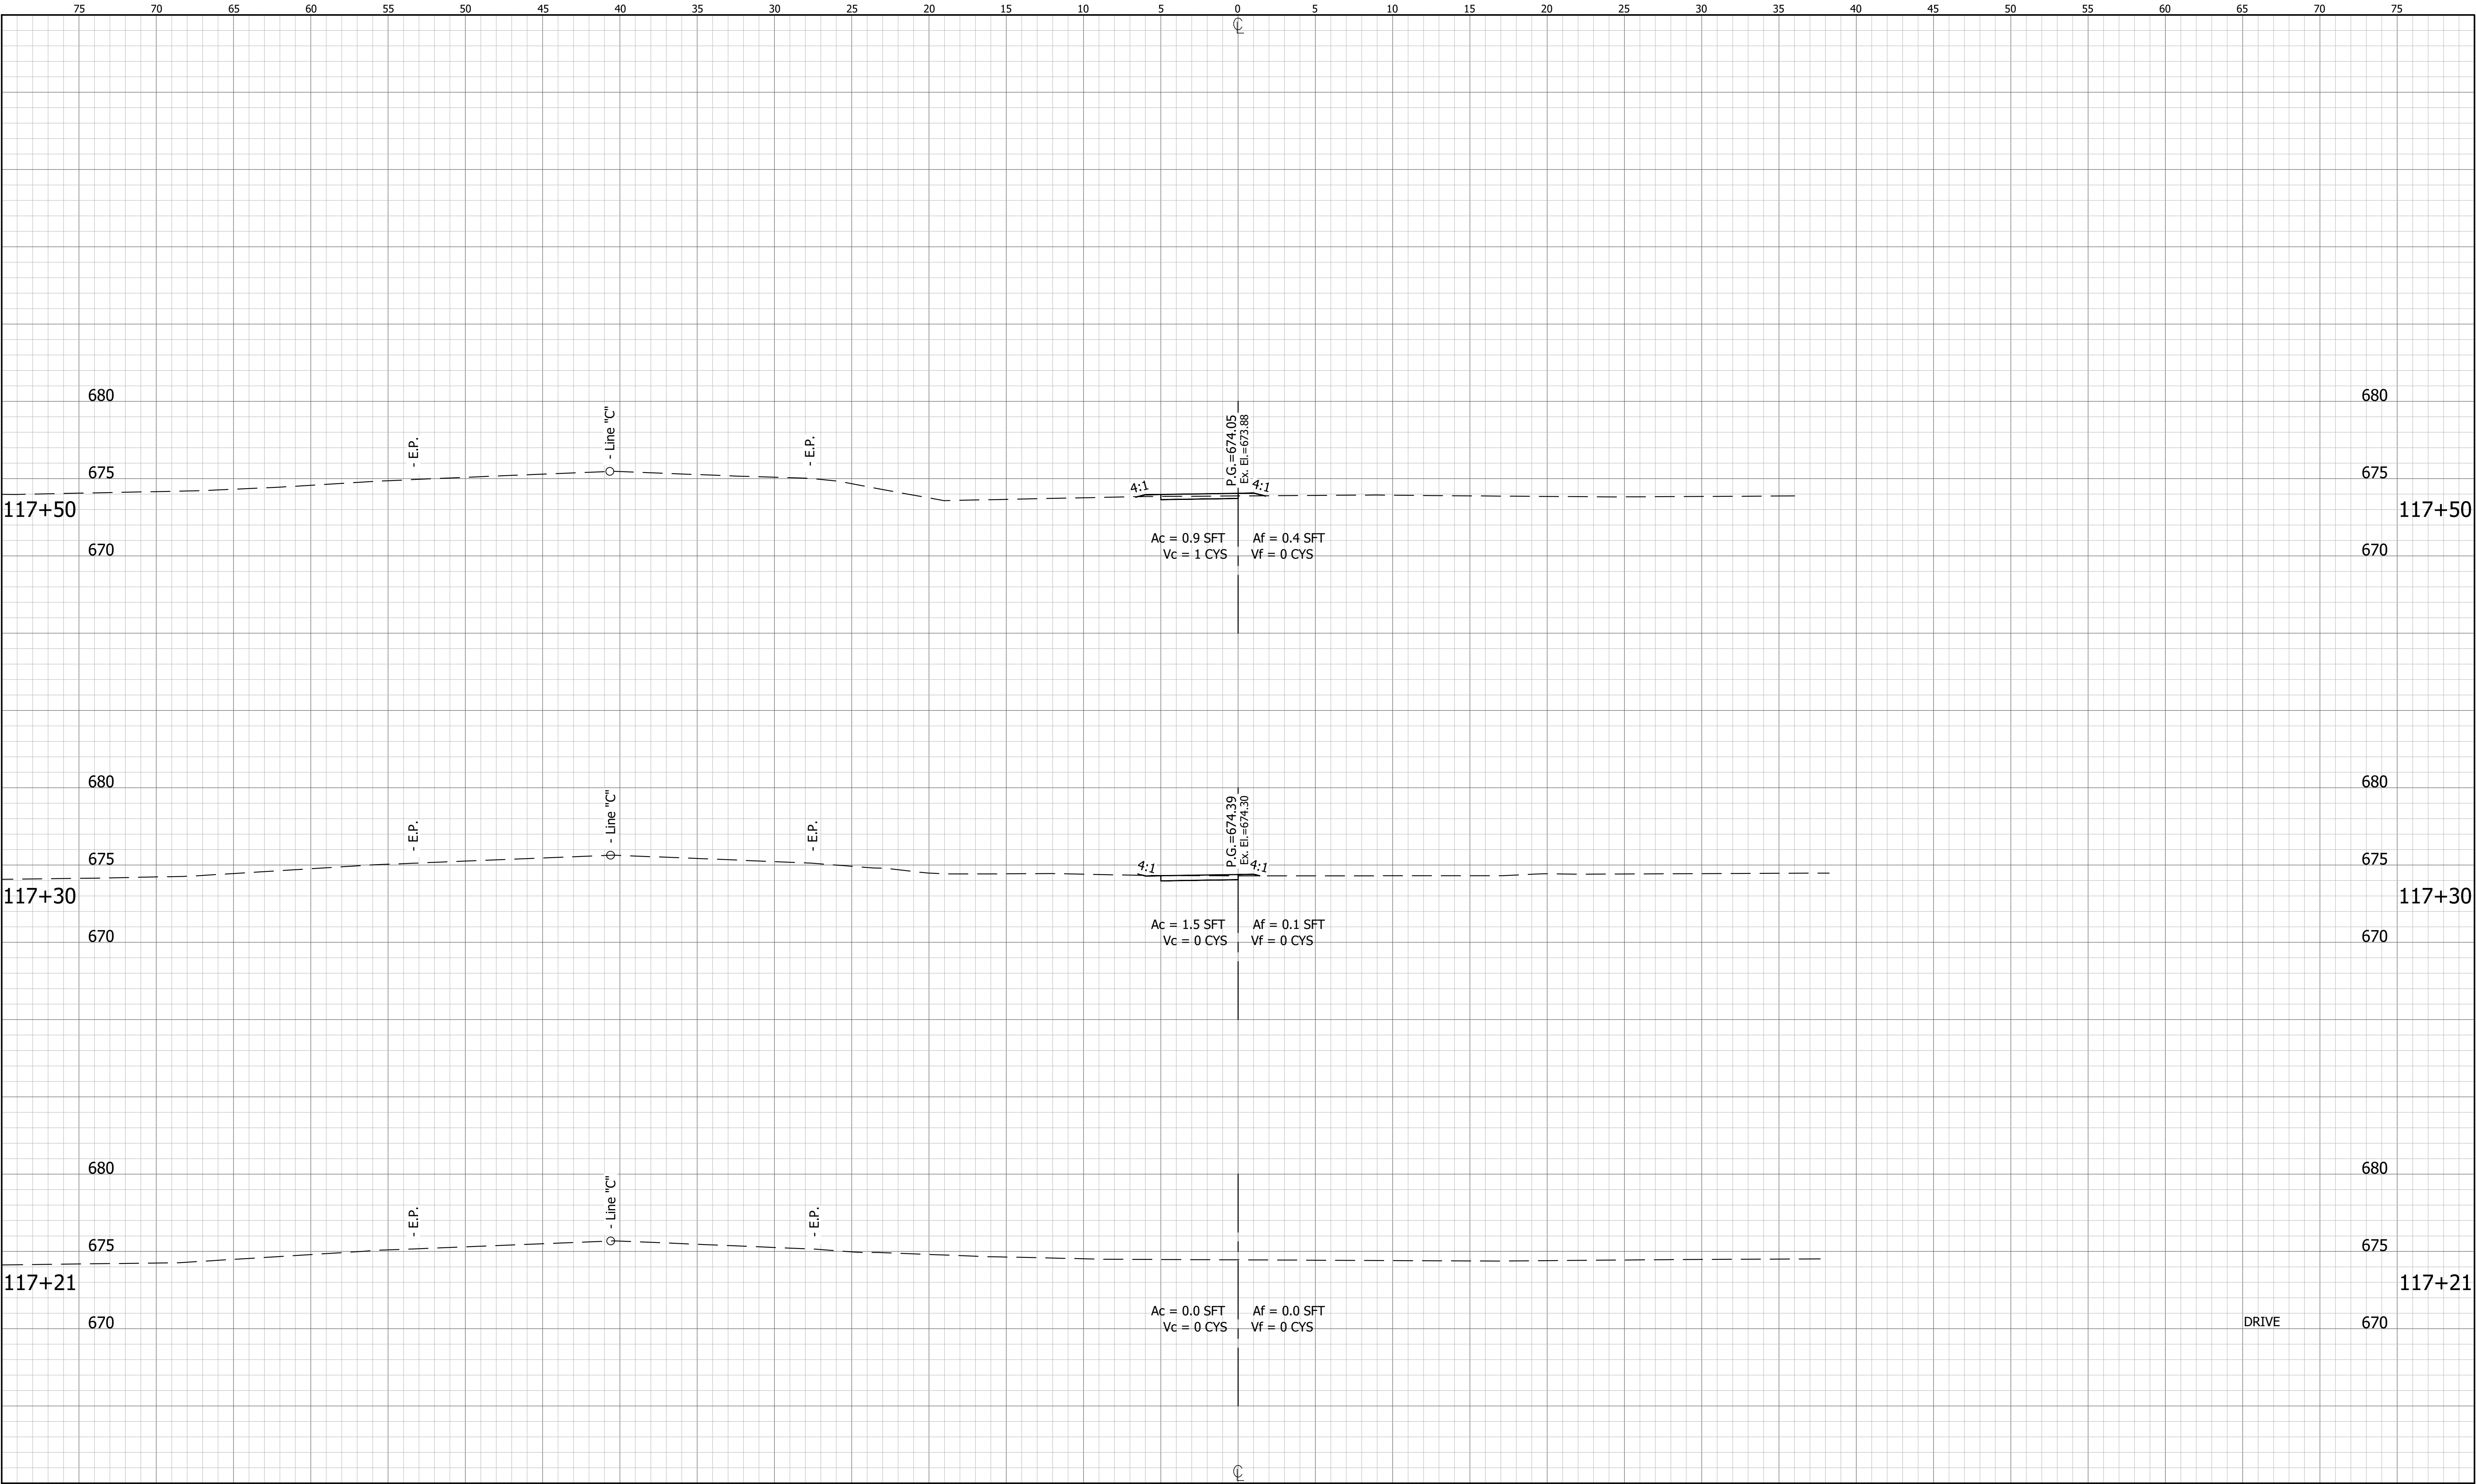


RECOMMENDED FOR APPROVAL	DESIGN ENGINEER	DATE
DESIGNED: XX	DRAWN: XX	
CHECKED: XX	CHECKED: XX	

INDIANA
DEPARTMENT OF TRANSPORTATION

CROSS SECTIONS
LINE "P-2"

HORIZONTAL SCALE 1"=20'	BRIDGE FILE
VERTICAL SCALE 1 1/4"=5'	DESIGNATION 1902760
SURVEY BOOK	SHEETS 34 of XS
CONTRACT R-40411	PROJECT 1902760

DIRECTORY PATH : R:\Active\Ellettsburgh, Town\SR 252 Walk And Lighting\Design\CAD\Plans
FILE NAME : SR 252 Walk And Lighting\Design\CAD\Plans
DATE/USER : 3/9/2022 3:12 PM / Agerfield

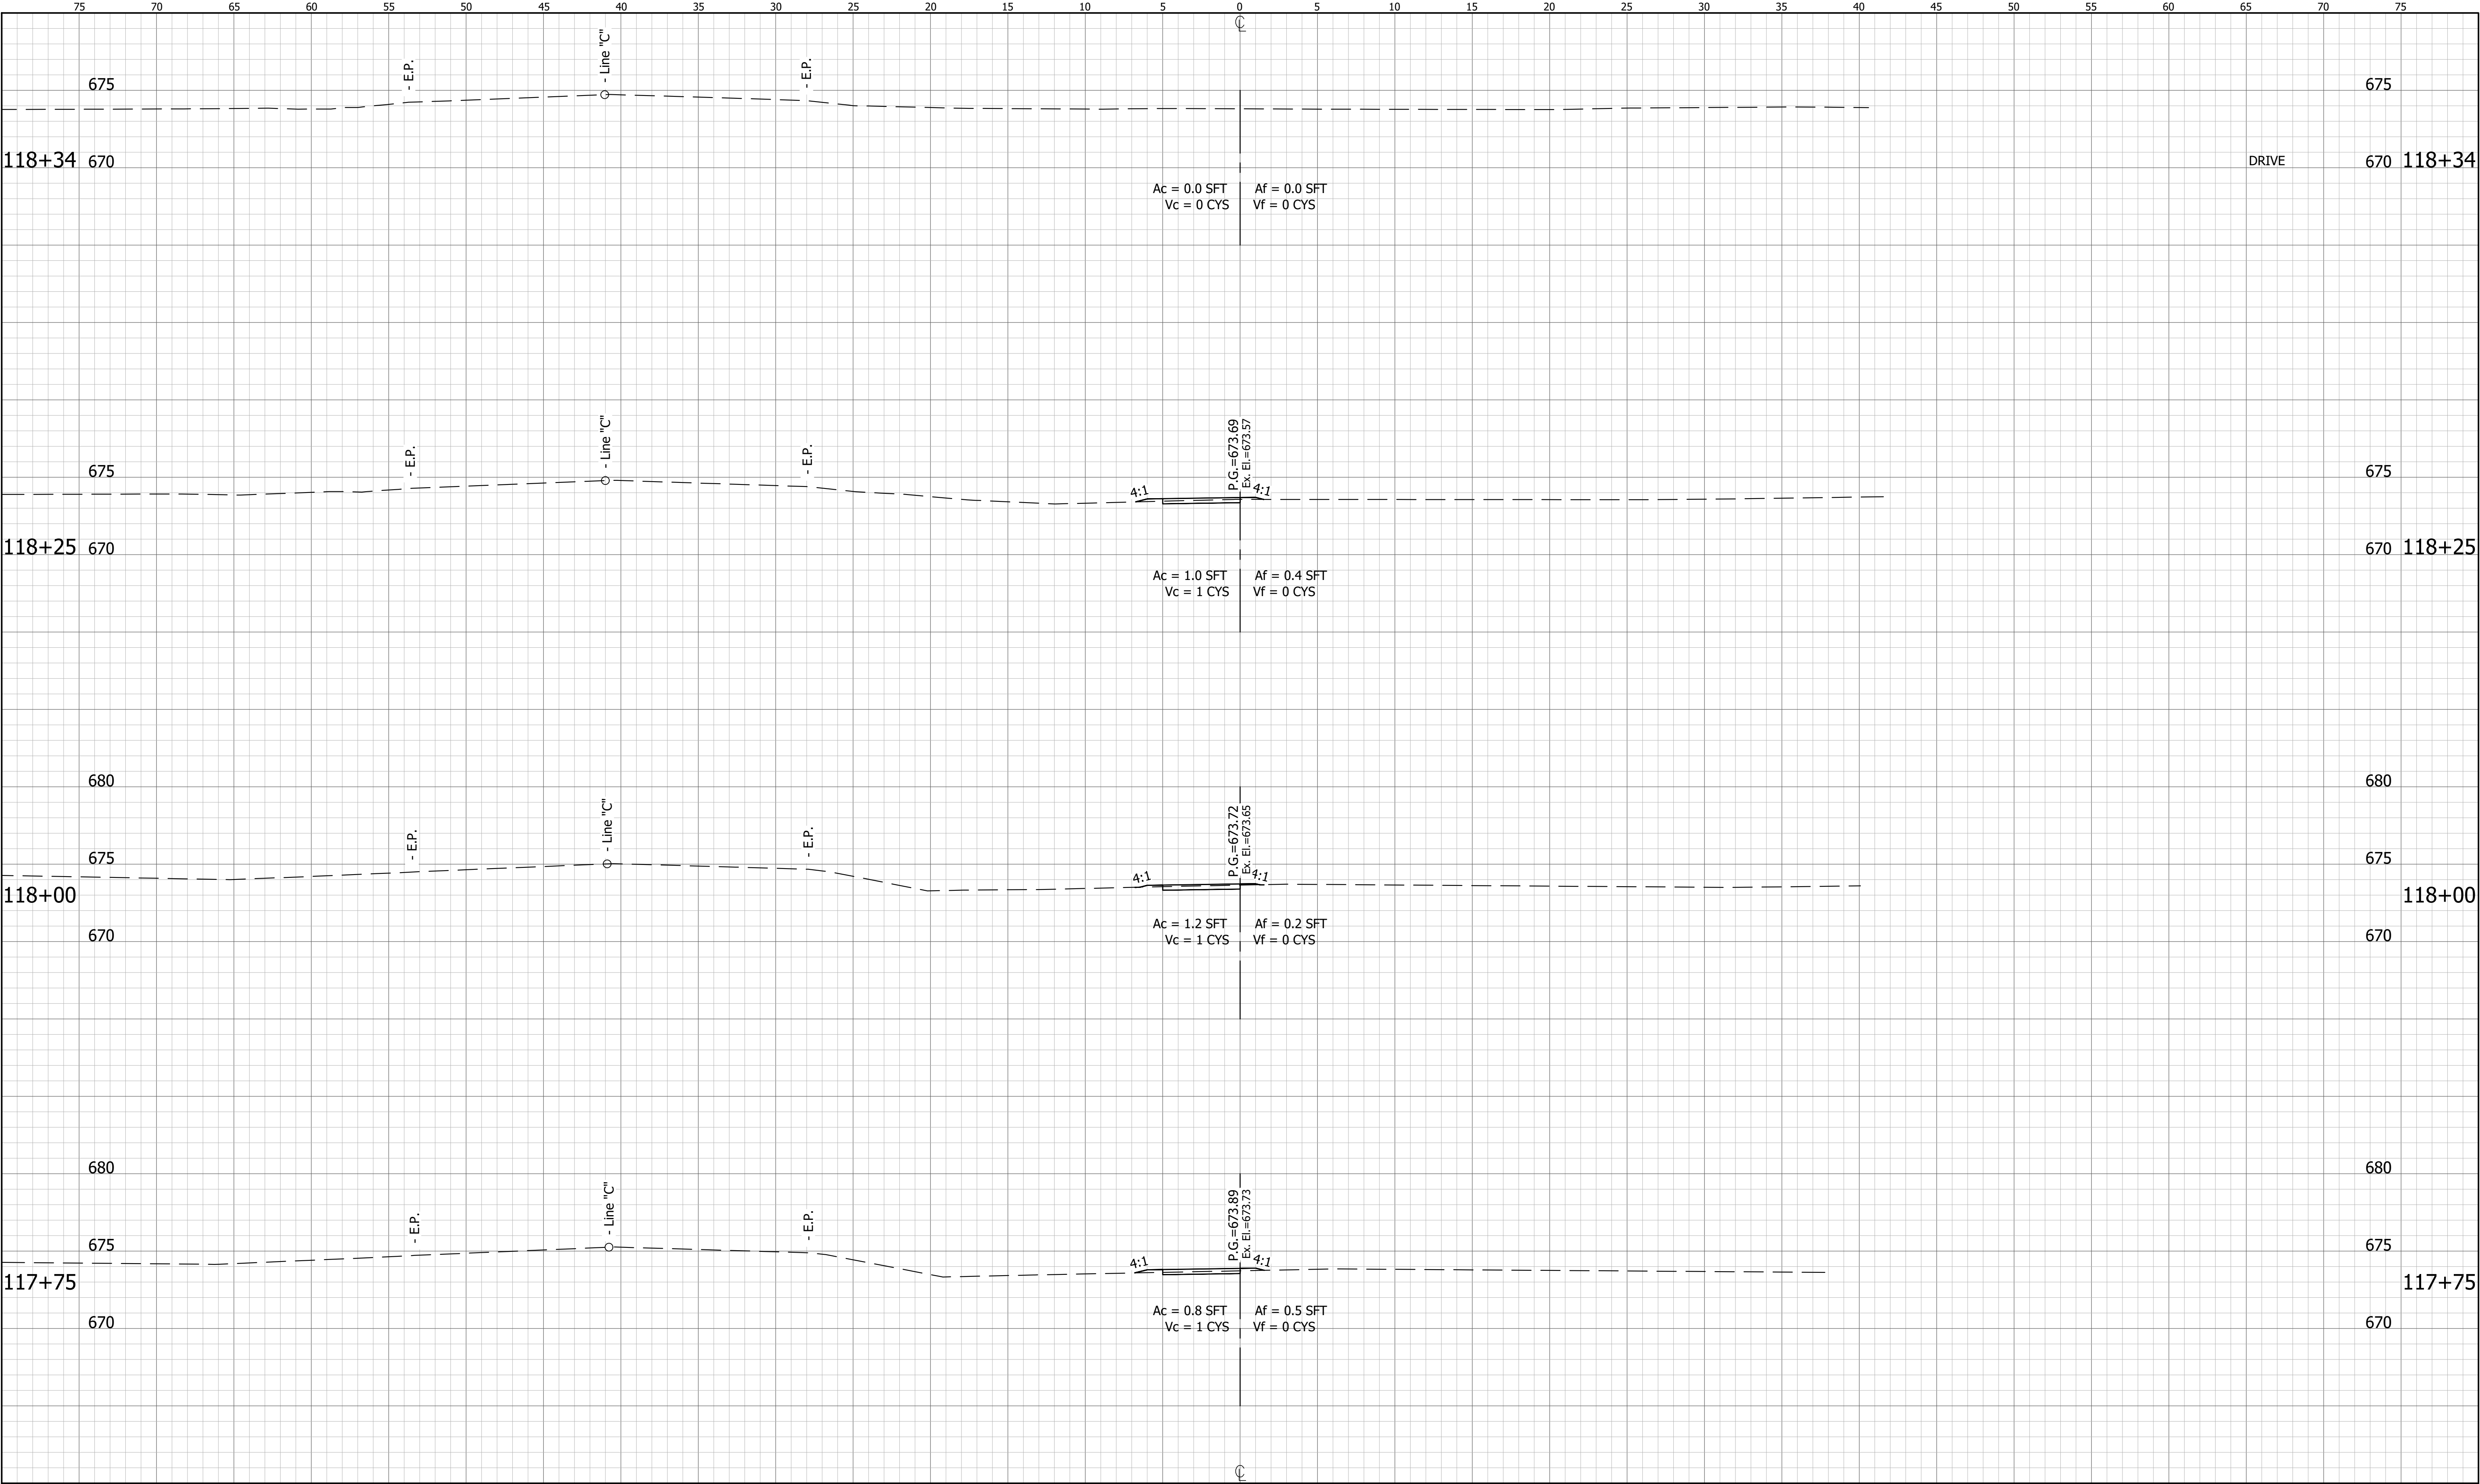


RECOMMENDED FOR APPROVAL	DESIGN ENGINEER	DATE
DESIGNED: XX	DRAWN: XX	
CHECKED: XX	CHECKED: XX	

INDIANA DEPARTMENT OF TRANSPORTATION
CROSS SECTIONS LINE "P-2"

HORIZONTAL SCALE 1"=20'	BRIDGE FILE
VERTICAL SCALE 1 1/4"=5'	DESIGNATION 1902760
SURVEY BOOK	SHEETS 35 of XS
CONTRACT R-40411	PROJECT 1902760

DIRECTORY PATH : R:\Active\Birmingham_Town\SR 252 Walk And Lighting\Design\CAD\Plans
FILE NAME : SR 252 Walk And Lighting\Design\CAD\Plans
DATE/USER : 3/9/2022 3:12 PM / Agencfield

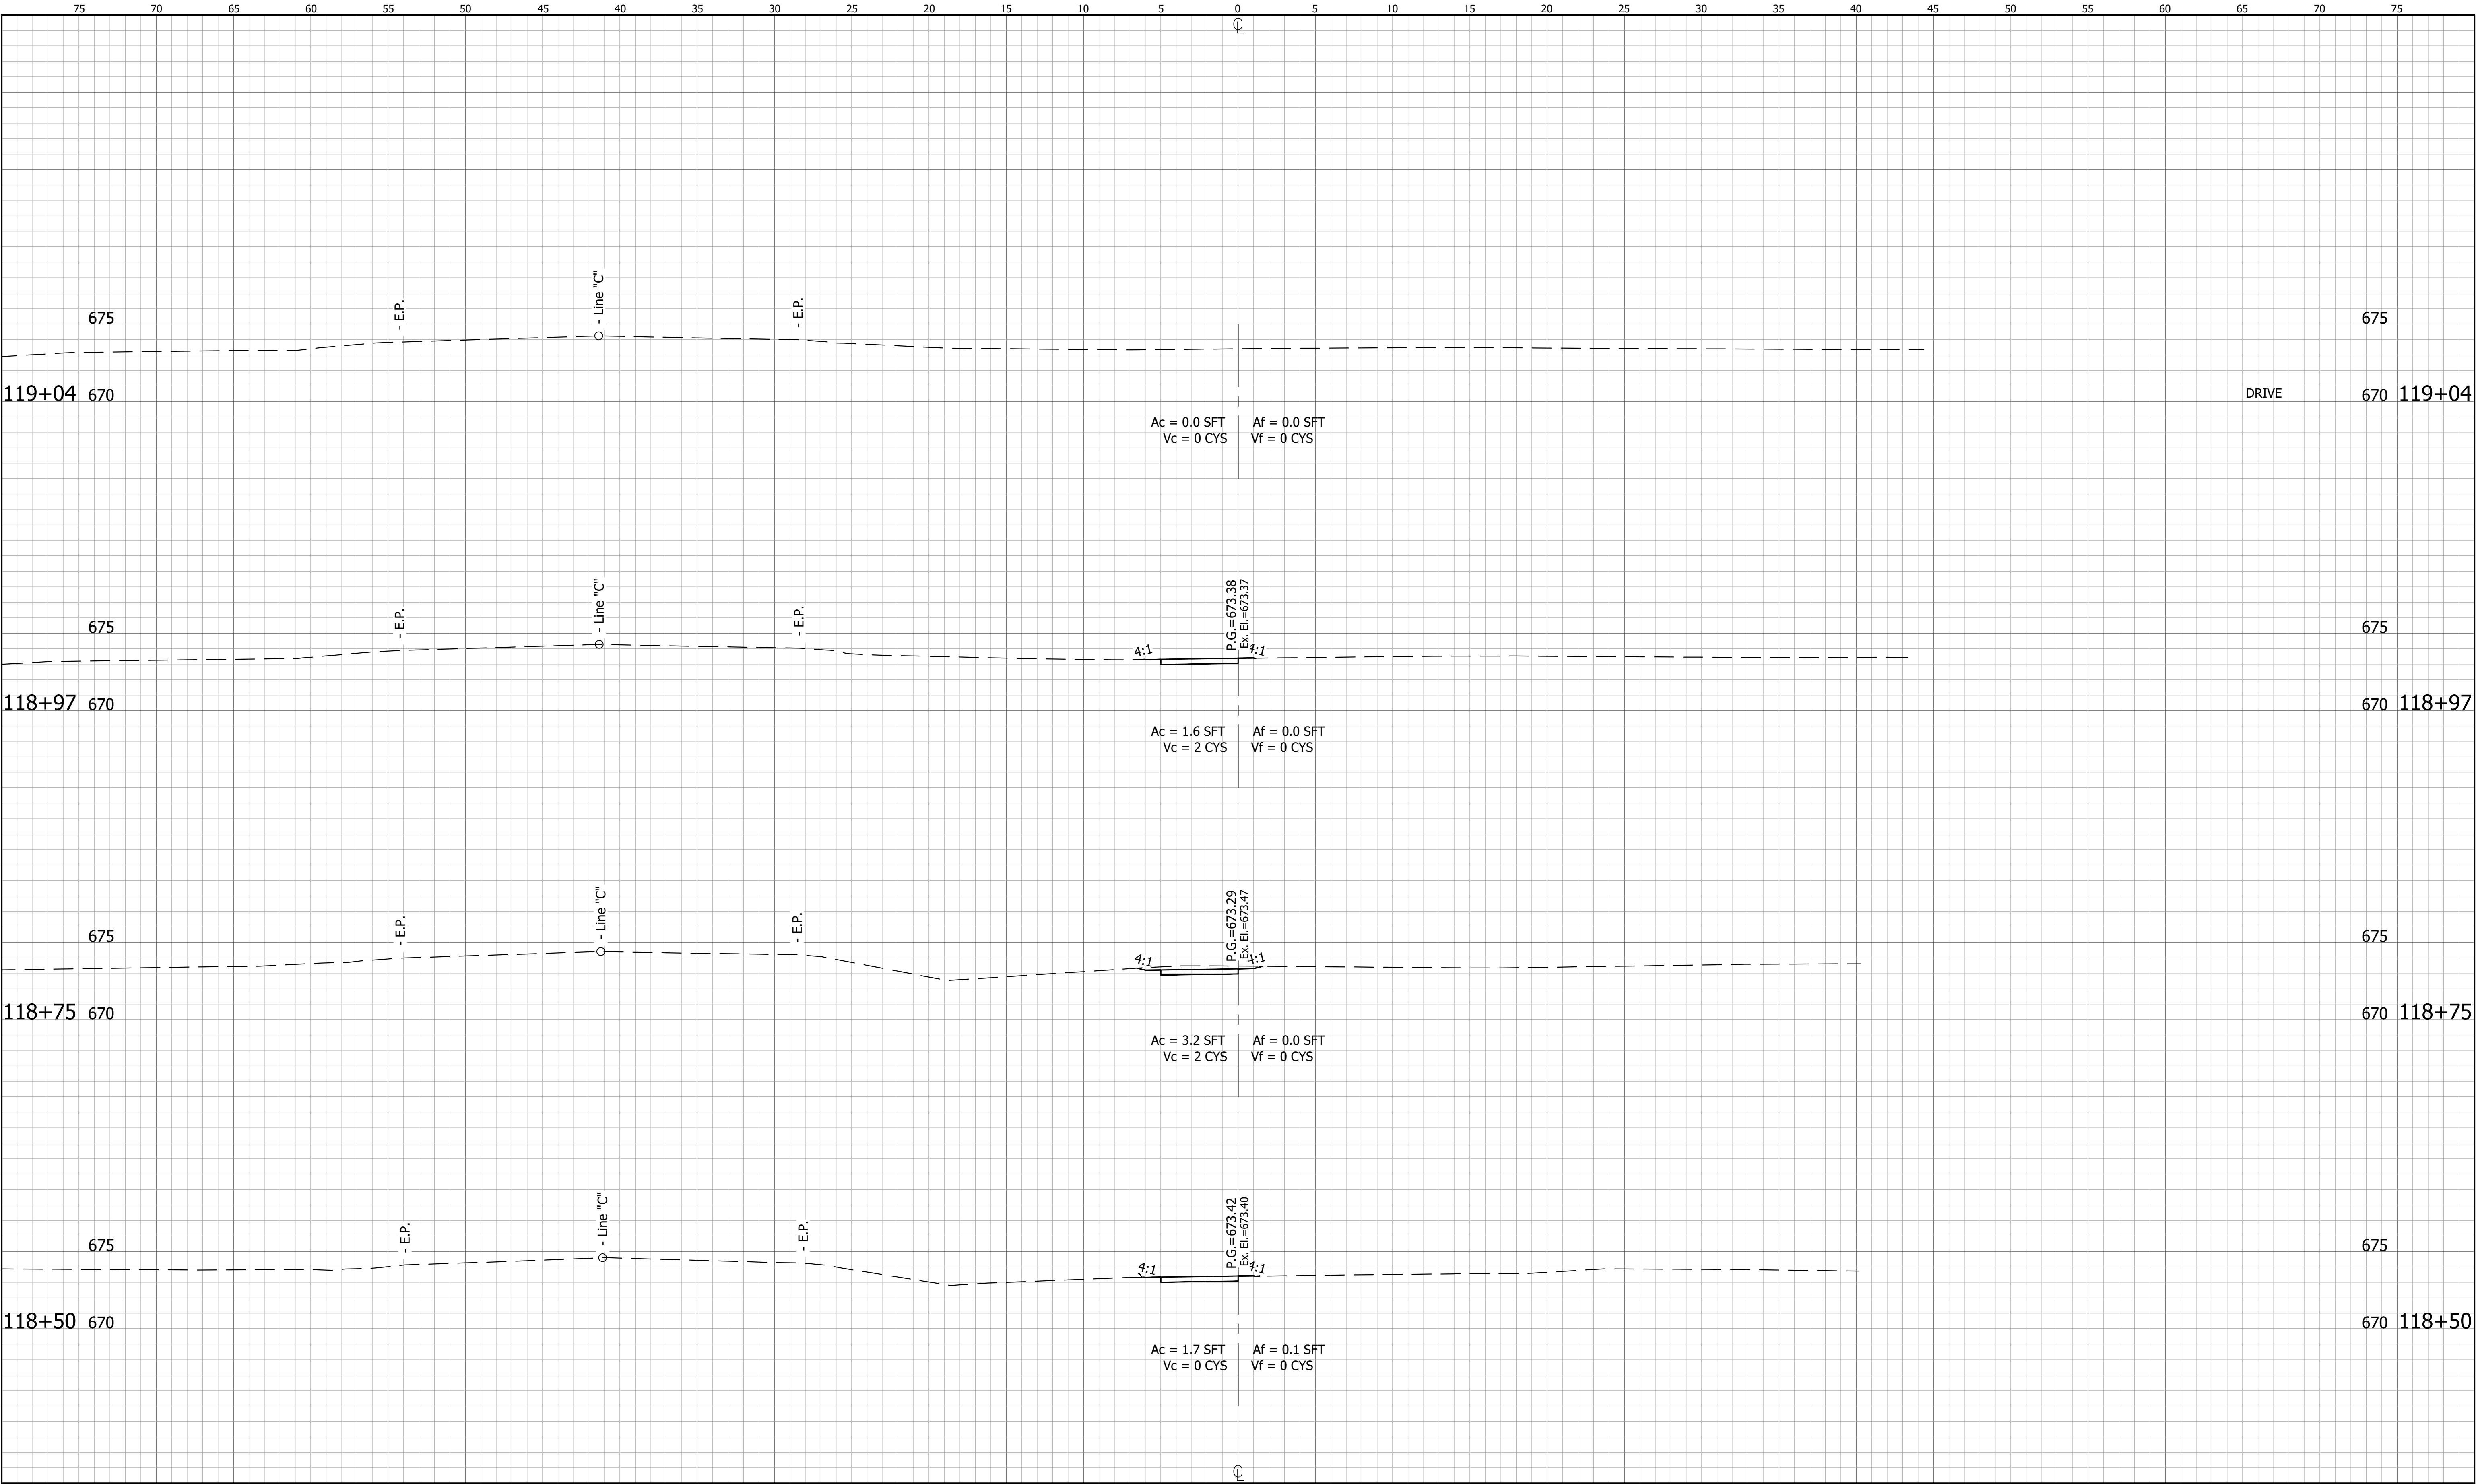


RECOMMENDED FOR APPROVAL		DESIGN ENGINEER		DATE
DESIGNED: XX		DRAWN: XX		
CHECKED: XX		CHECKED: XX		

INDIANA DEPARTMENT OF TRANSPORTATION	
CROSS SECTIONS LINE "P-2"	

HORIZONTAL SCALE 1"=20'	BRIDGE FILE	
VERTICAL SCALE 1 1/4"=5'	DESIGNATION 1902760	
SURVEY BOOK	36	SHEETS of XS
CONTRACT R-40411	PROJECT 1902760	

DIRECTORY PATH : R:\Active\Ellettsburgh, Town\SR 252 Walk And Lighting\Design\CAD\Plans
FILE NAME : SR 252 Walk And Lighting\Design\CAD\Plans
DATE/USER : 3/9/2022 3:12 PM / Agencfield

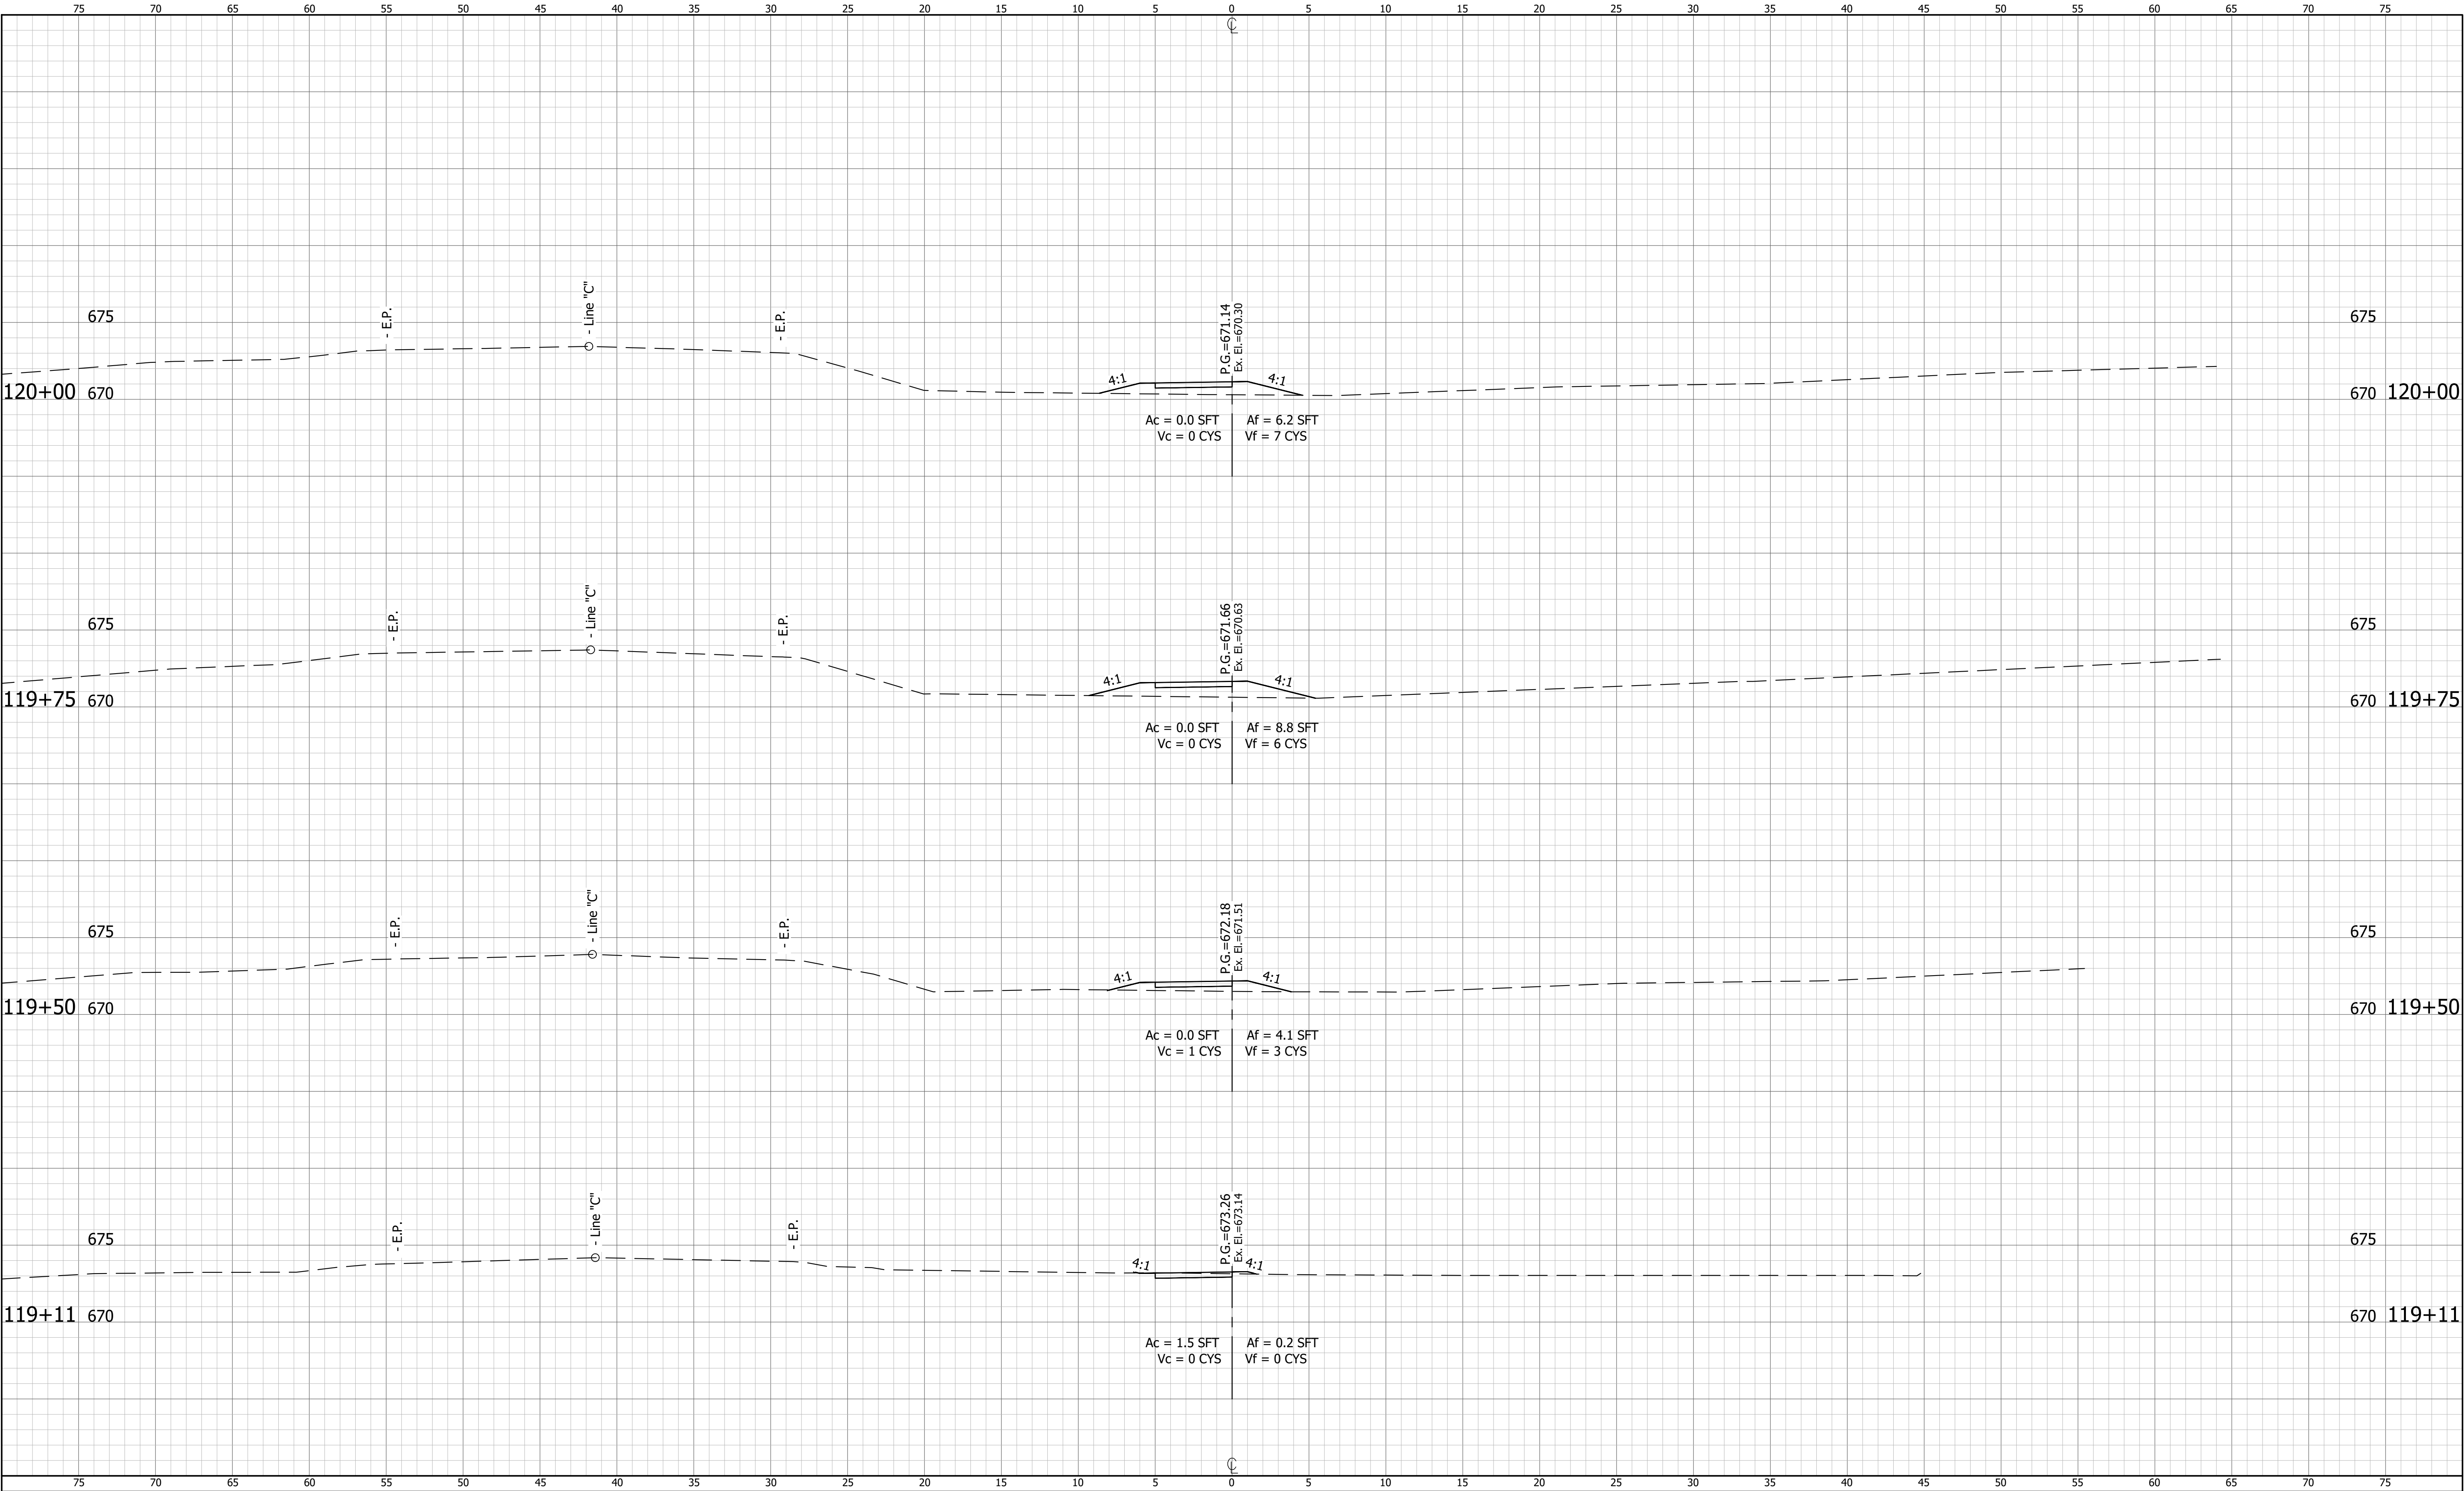


RECOMMENDED FOR APPROVAL		DESIGN ENGINEER		DATE	
DESIGNED: XX		DRAWN: XX			
CHECKED: XX		CHECKED: XX			

INDIANA
DEPARTMENT OF TRANSPORTATION

CROSS SECTIONS
LINE "P-2"

HORIZONTAL SCALE		BRIDGE FILE	
1"=20'		DESIGNATION	
VERTICAL SCALE		1902760	
1 1/4"=5'		SHEETS	
SURVEY BOOK		37	of XS
CONTRACT		PROJECT	
R-40411		1902760	

DIRECTORY PATH : R:\Active\Ellettsburgh, Town\SR 252 Walk And Lighting\Design\CAD\Plans
FILE NAME : SR 252 Walk And Lighting\Design\CAD\Plans
DATE/USER : 3/9/2022 3:12 PM / Agerfield

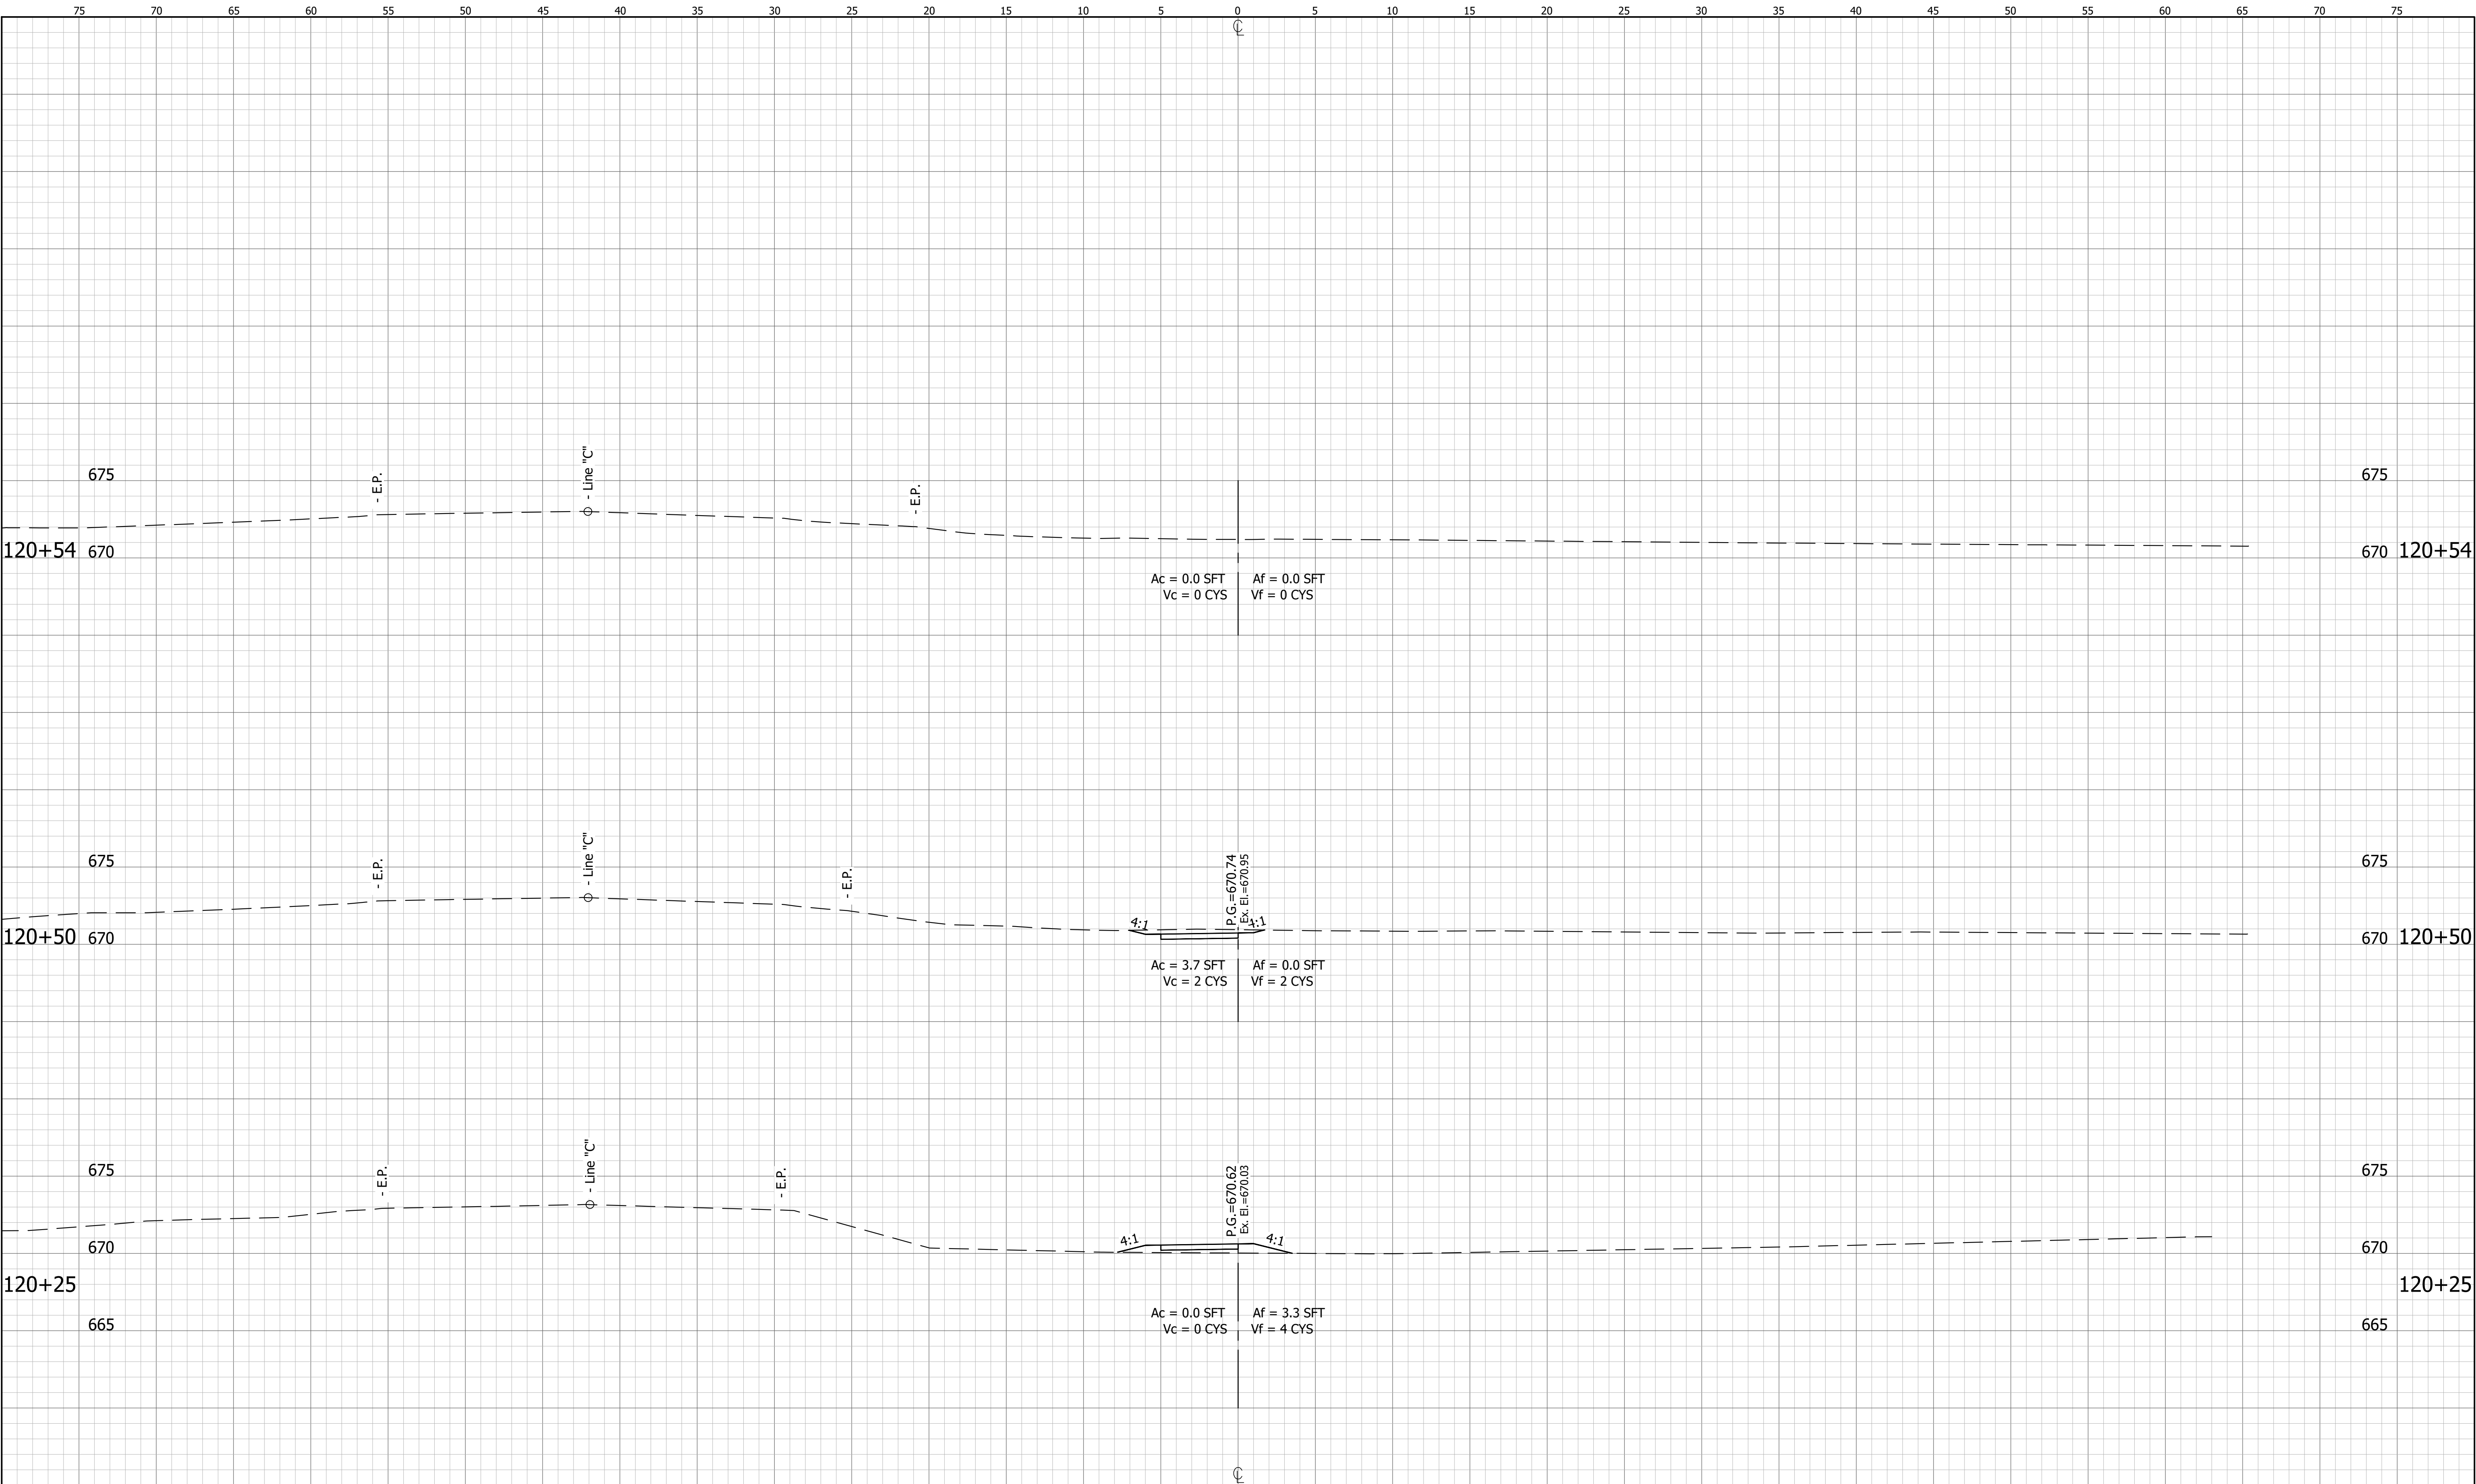

RECOMMENDED FOR APPROVAL	DESIGN ENGINEER	DATE
DESIGNED: XX	DRAWN: XX	
CHECKED: XX	CHECKED: XX	

INDIANA DEPARTMENT OF TRANSPORTATION
CROSS SECTIONS LINE "P-2"

HORIZONTAL SCALE 1"=20'	BRIDGE FILE
VERTICAL SCALE 1"=4'	DESIGNATION 1902760
SURVEY BOOK	SHEETS 38 of XS
CONTRACT R-40411	PROJECT 1902760