



Appendix A.2

---

STATE ROAD 265/STATE ROAD 62 INTERCHANGE  
OPTIONS (FAR EAST AND NEAR EAST ALIGNMENTS)

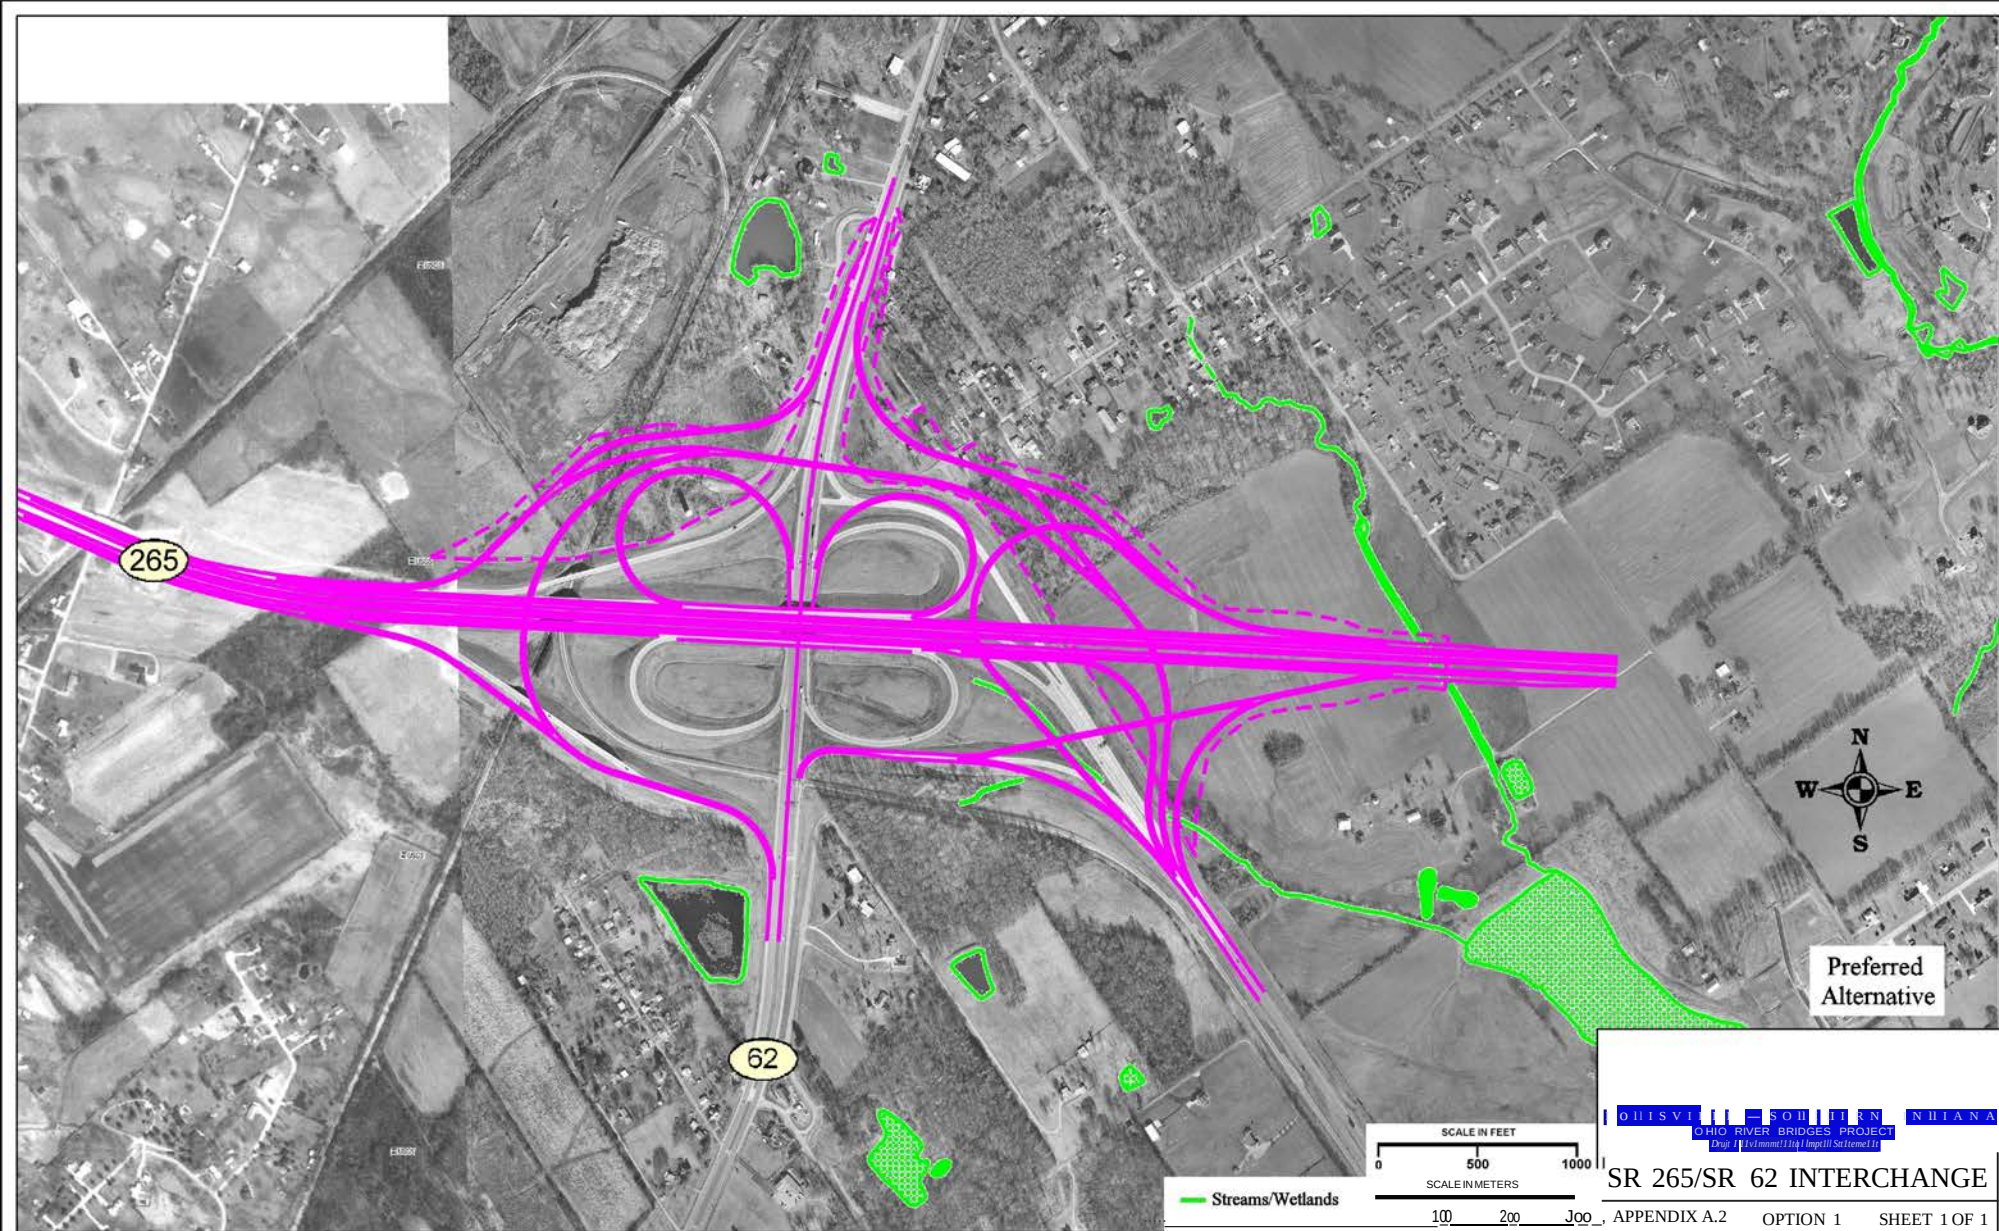

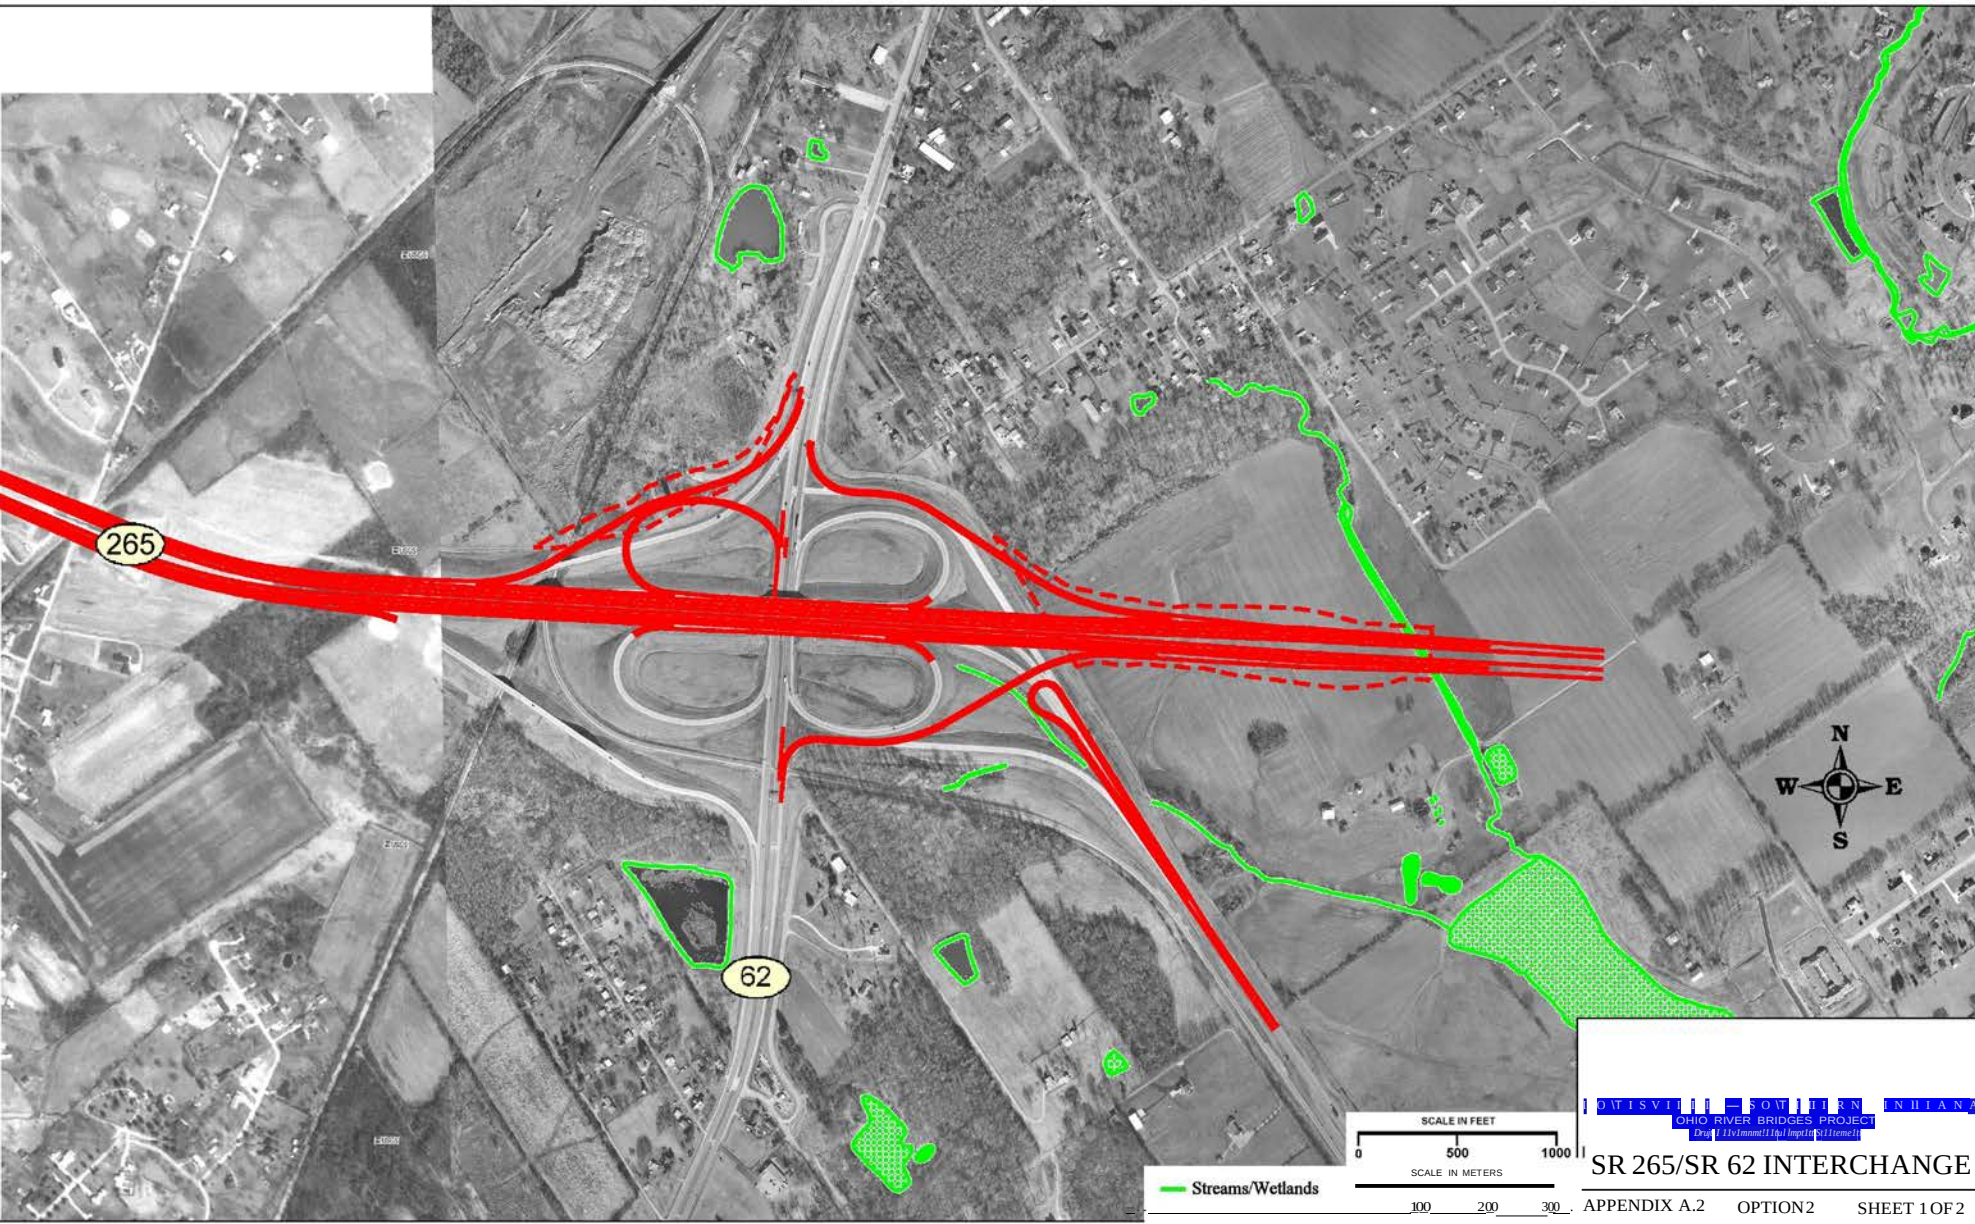


Streams/Wetlands


SR 265/SR 62 INTERCHANGE



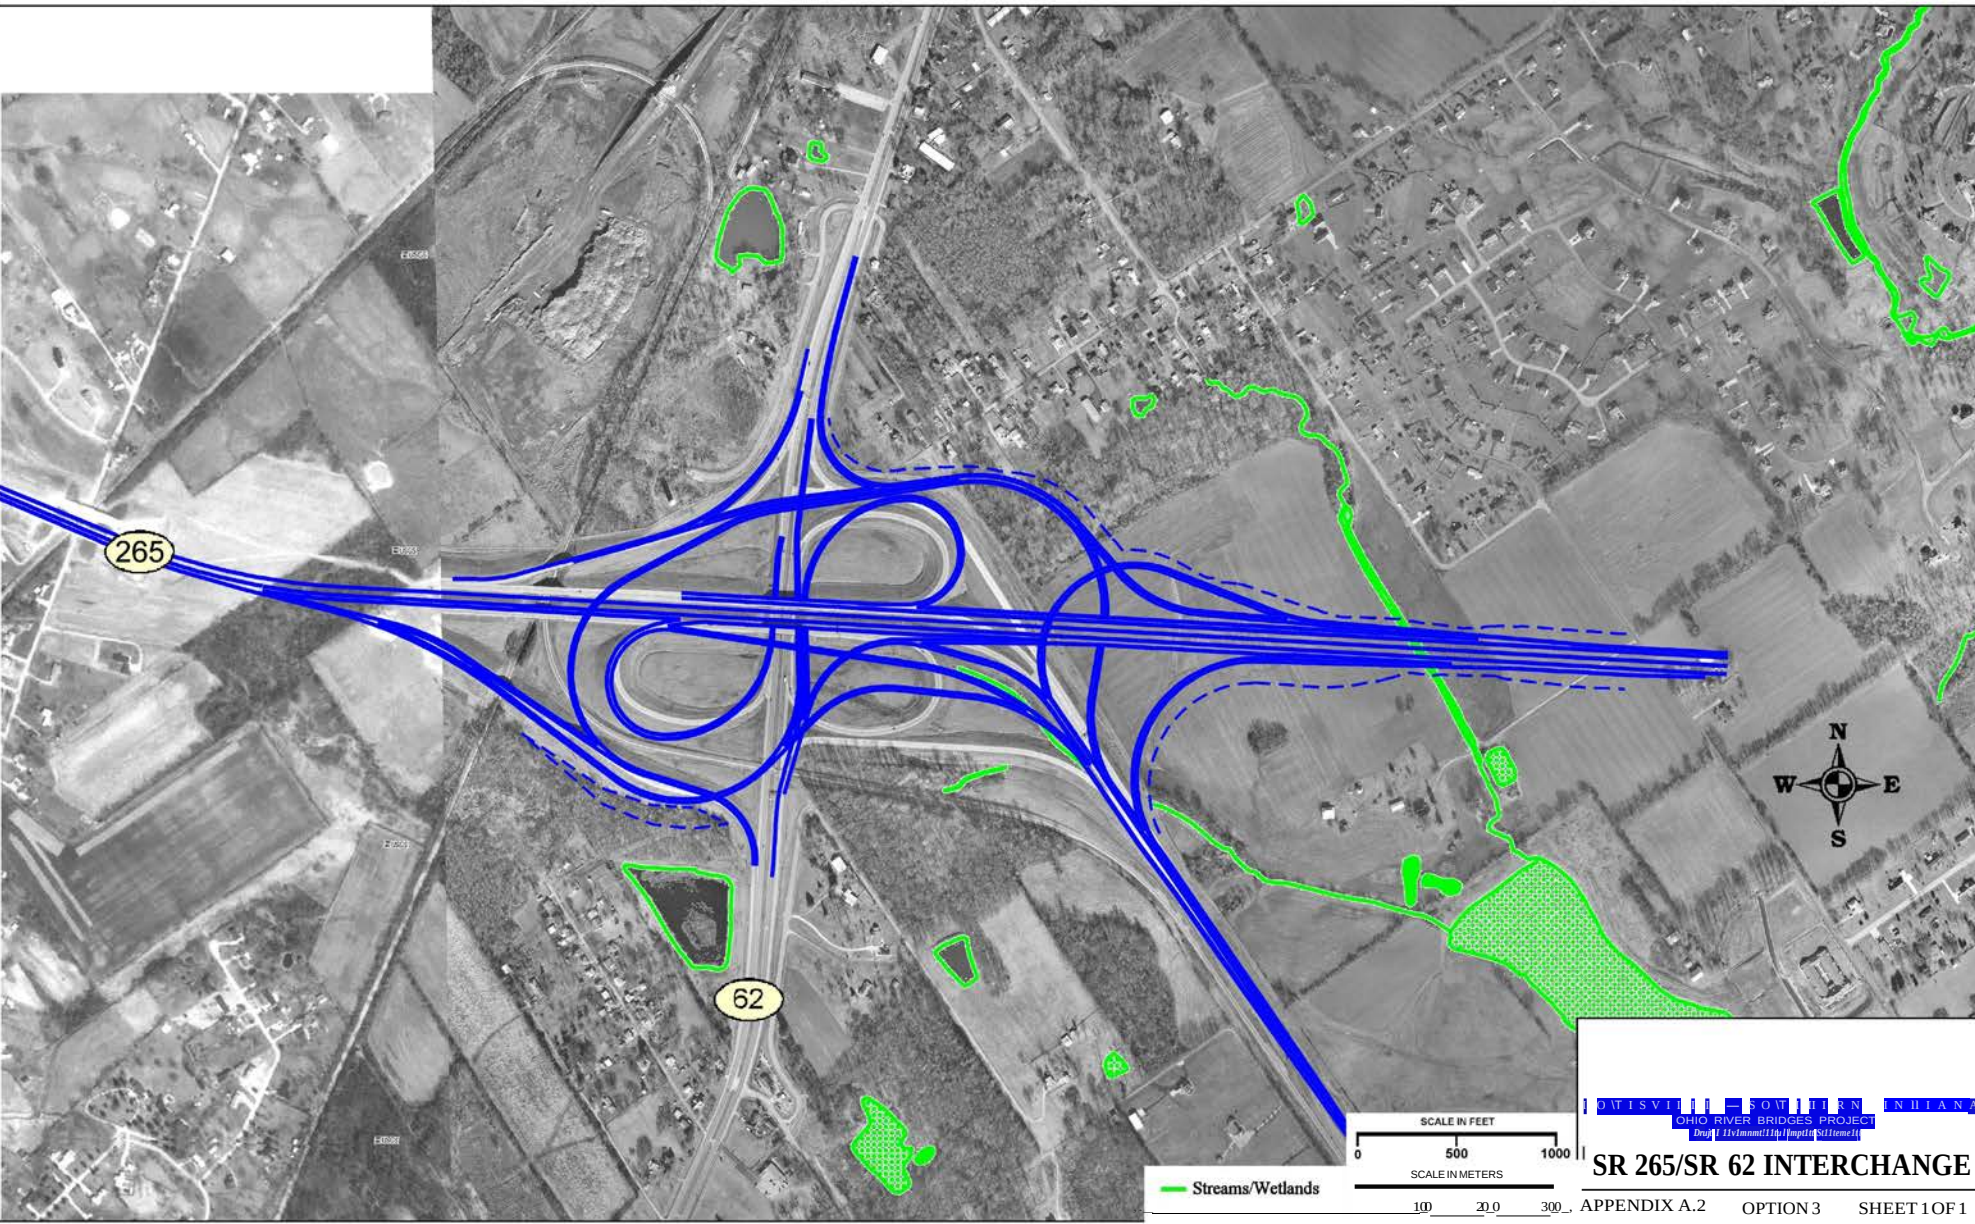

Appendix

---

A.3 INTERCHANGE OPTIONS IN U.S. ROUTE 42  
AREA

(FAR EAST ALIGNMENTS)


500


1000

SCALE IN METERS




FULL DIAMOND AT WOLF PEN  
(WITH A-13 OR A-15)

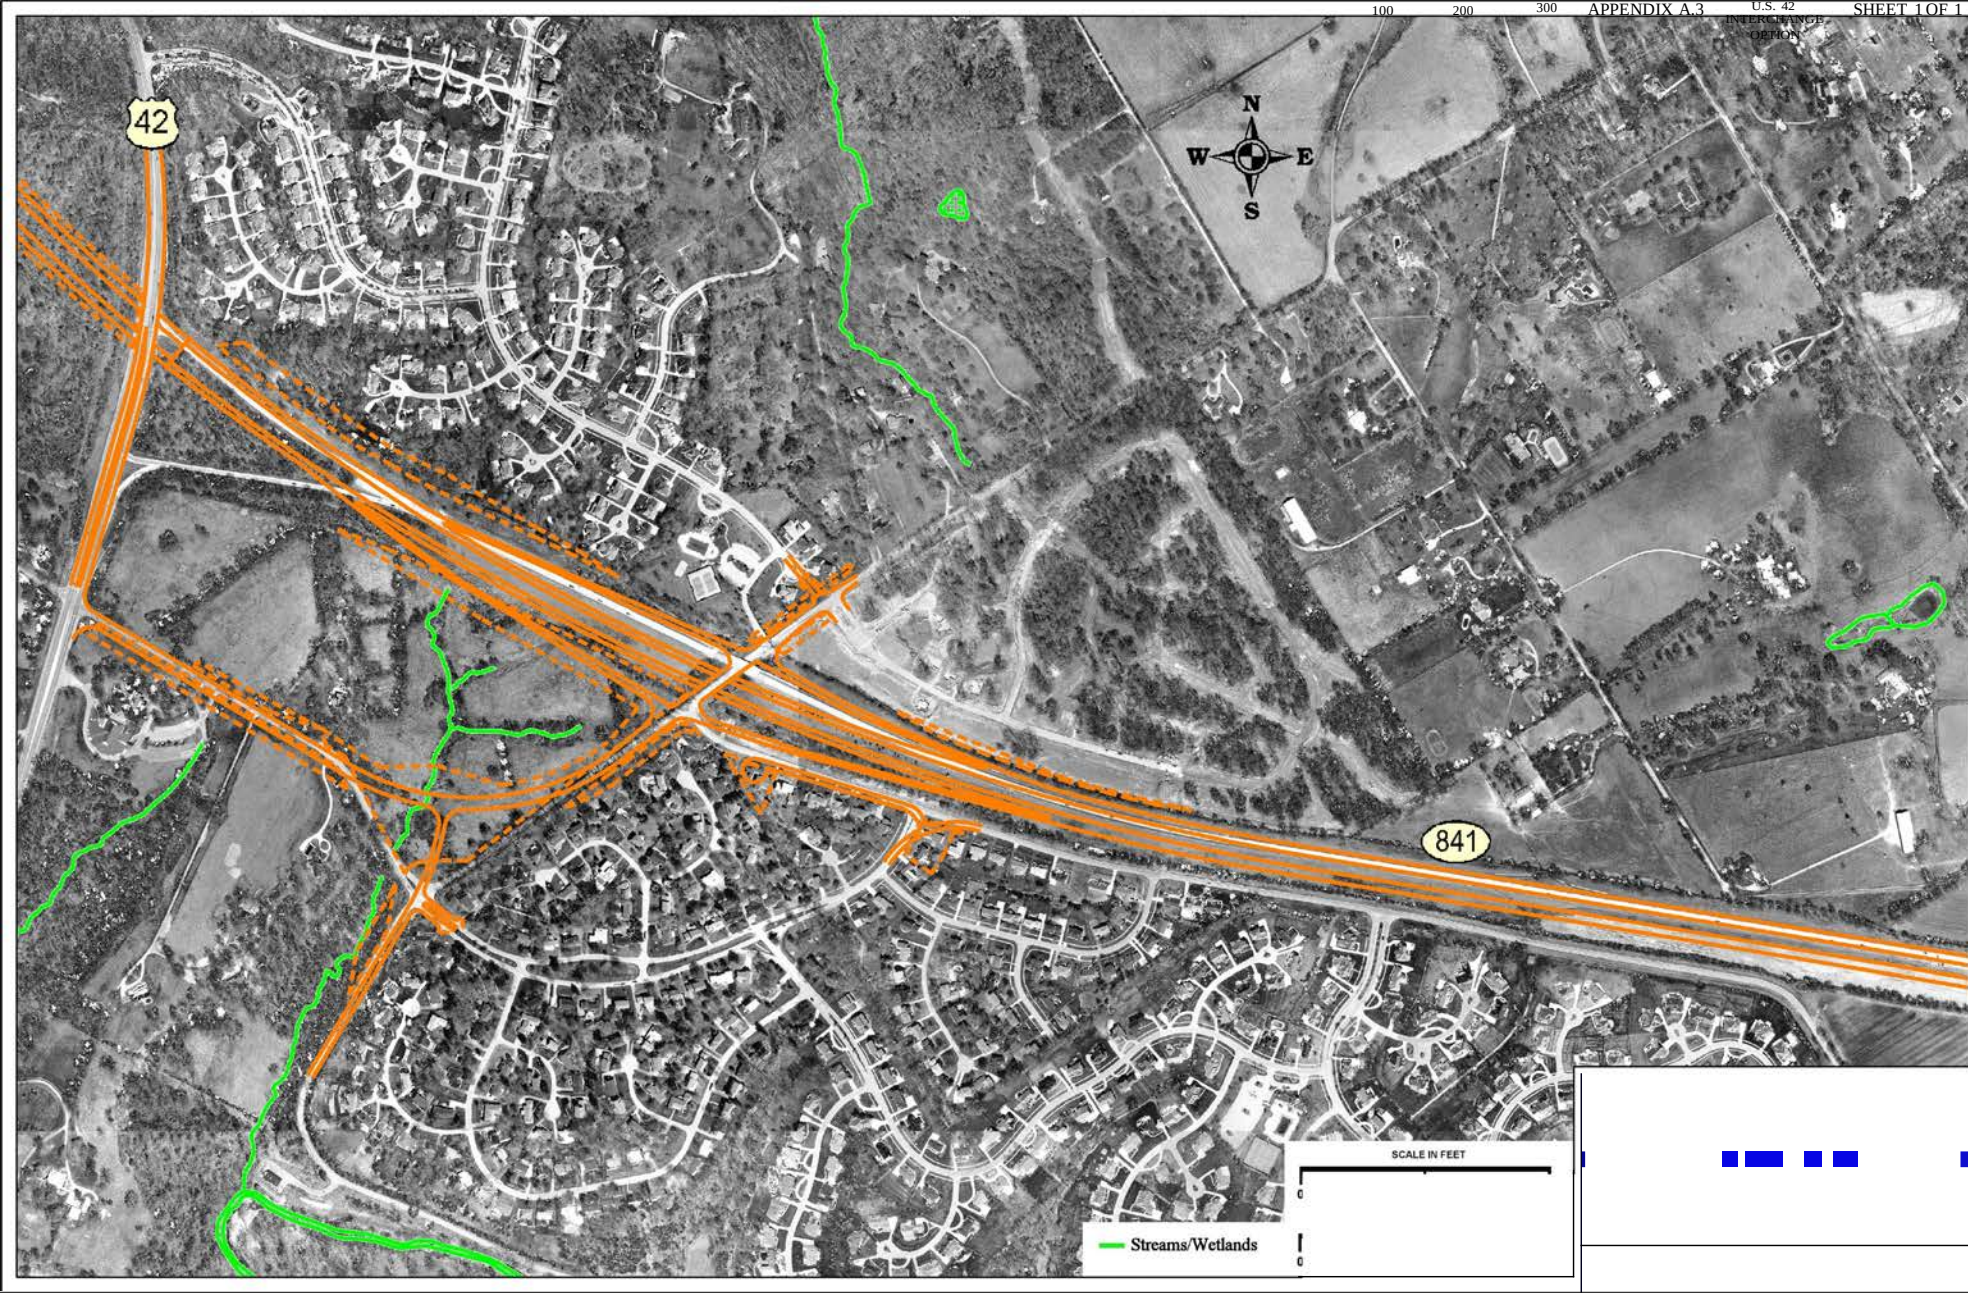

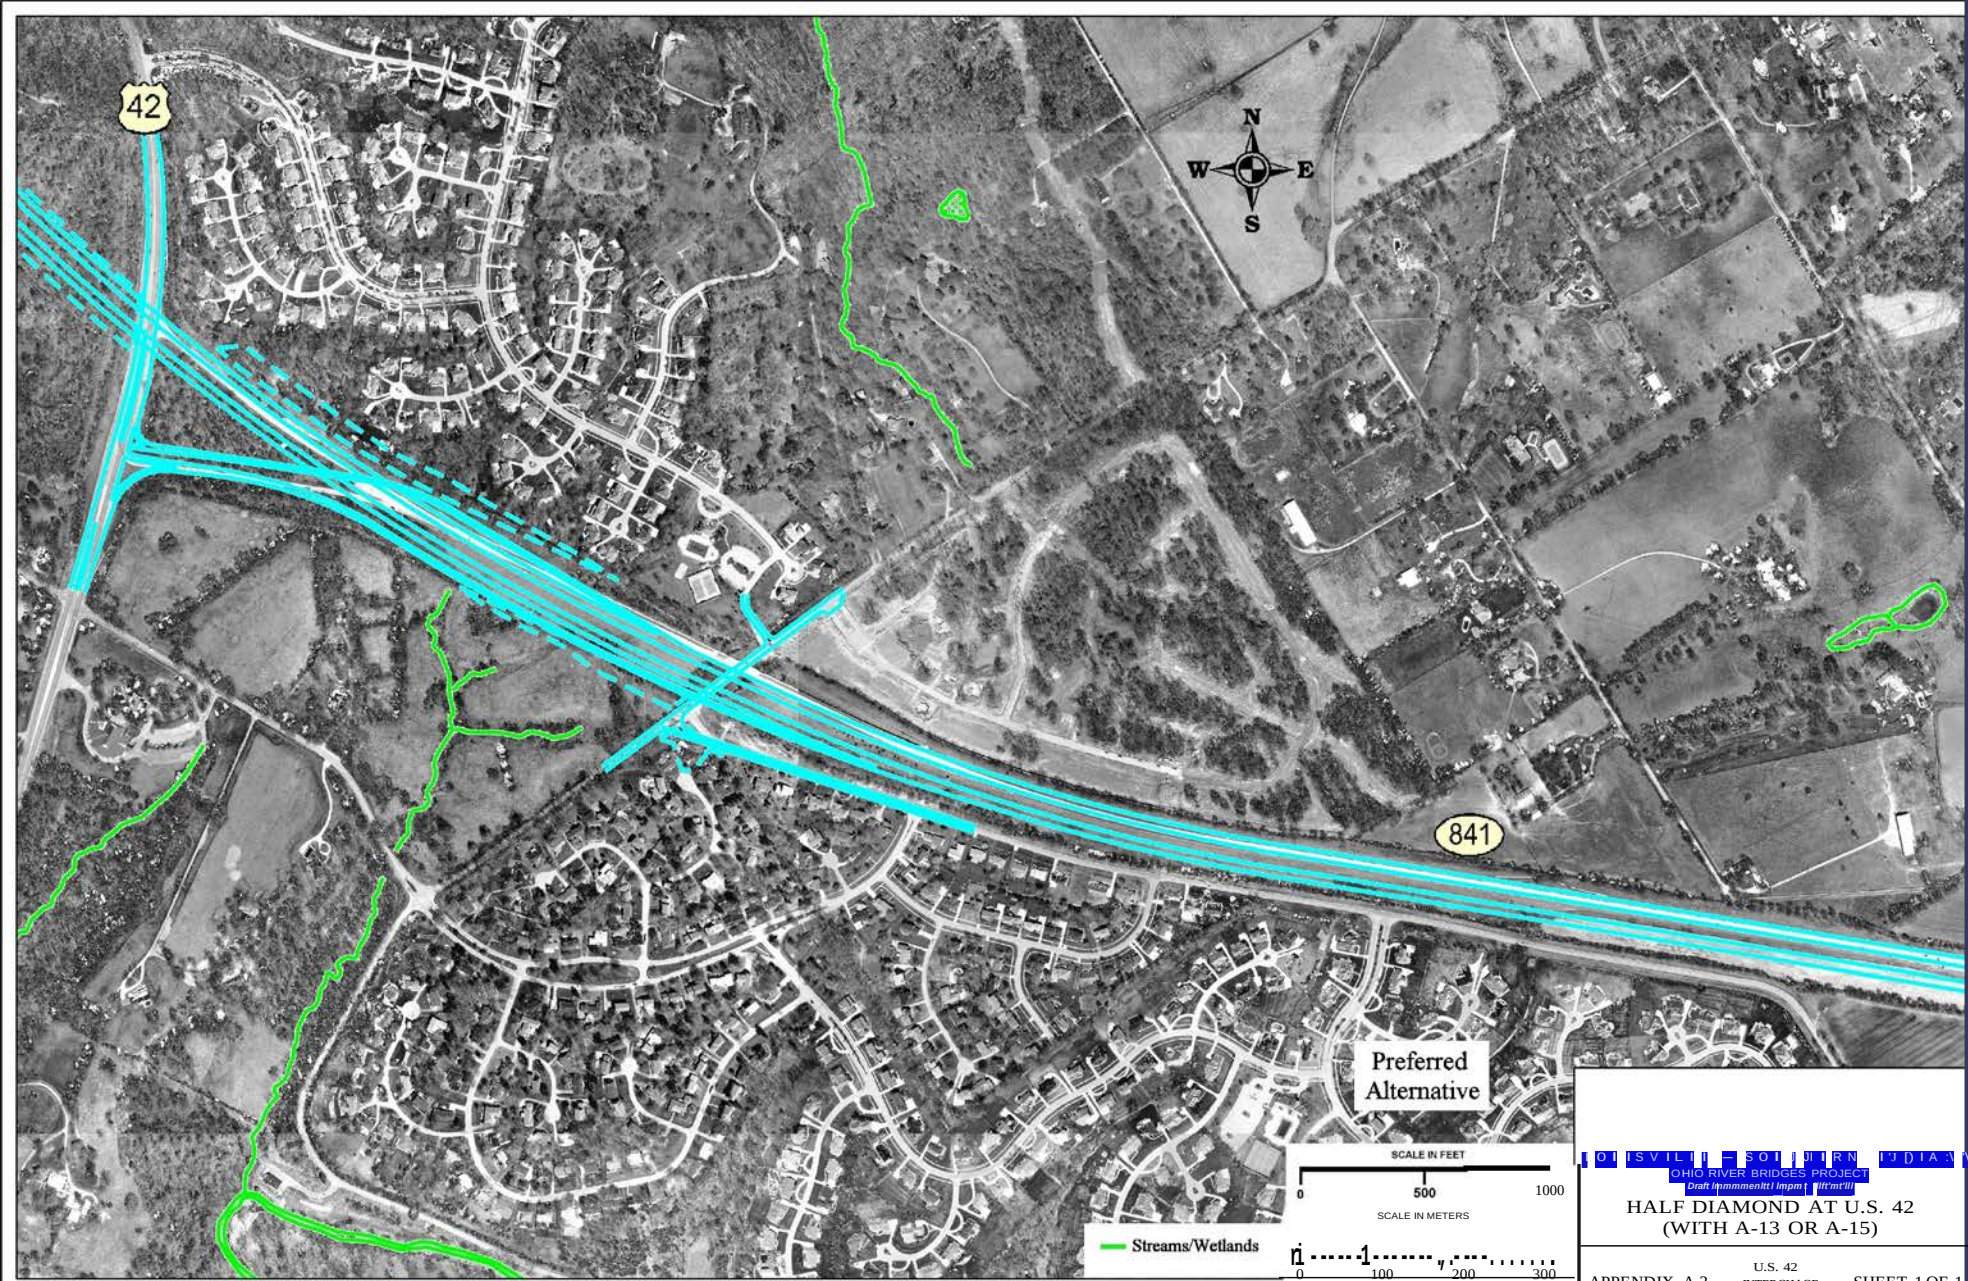

Preferred  
Alternative

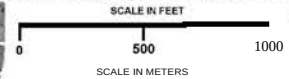


Streams/Wetlands

OHIO RIVER BRIDGES PROJECT  
Draft Environmental Impact Statement


HALF DIAMOND AT U.S. 42  
(WITH A-13 OR A-15)



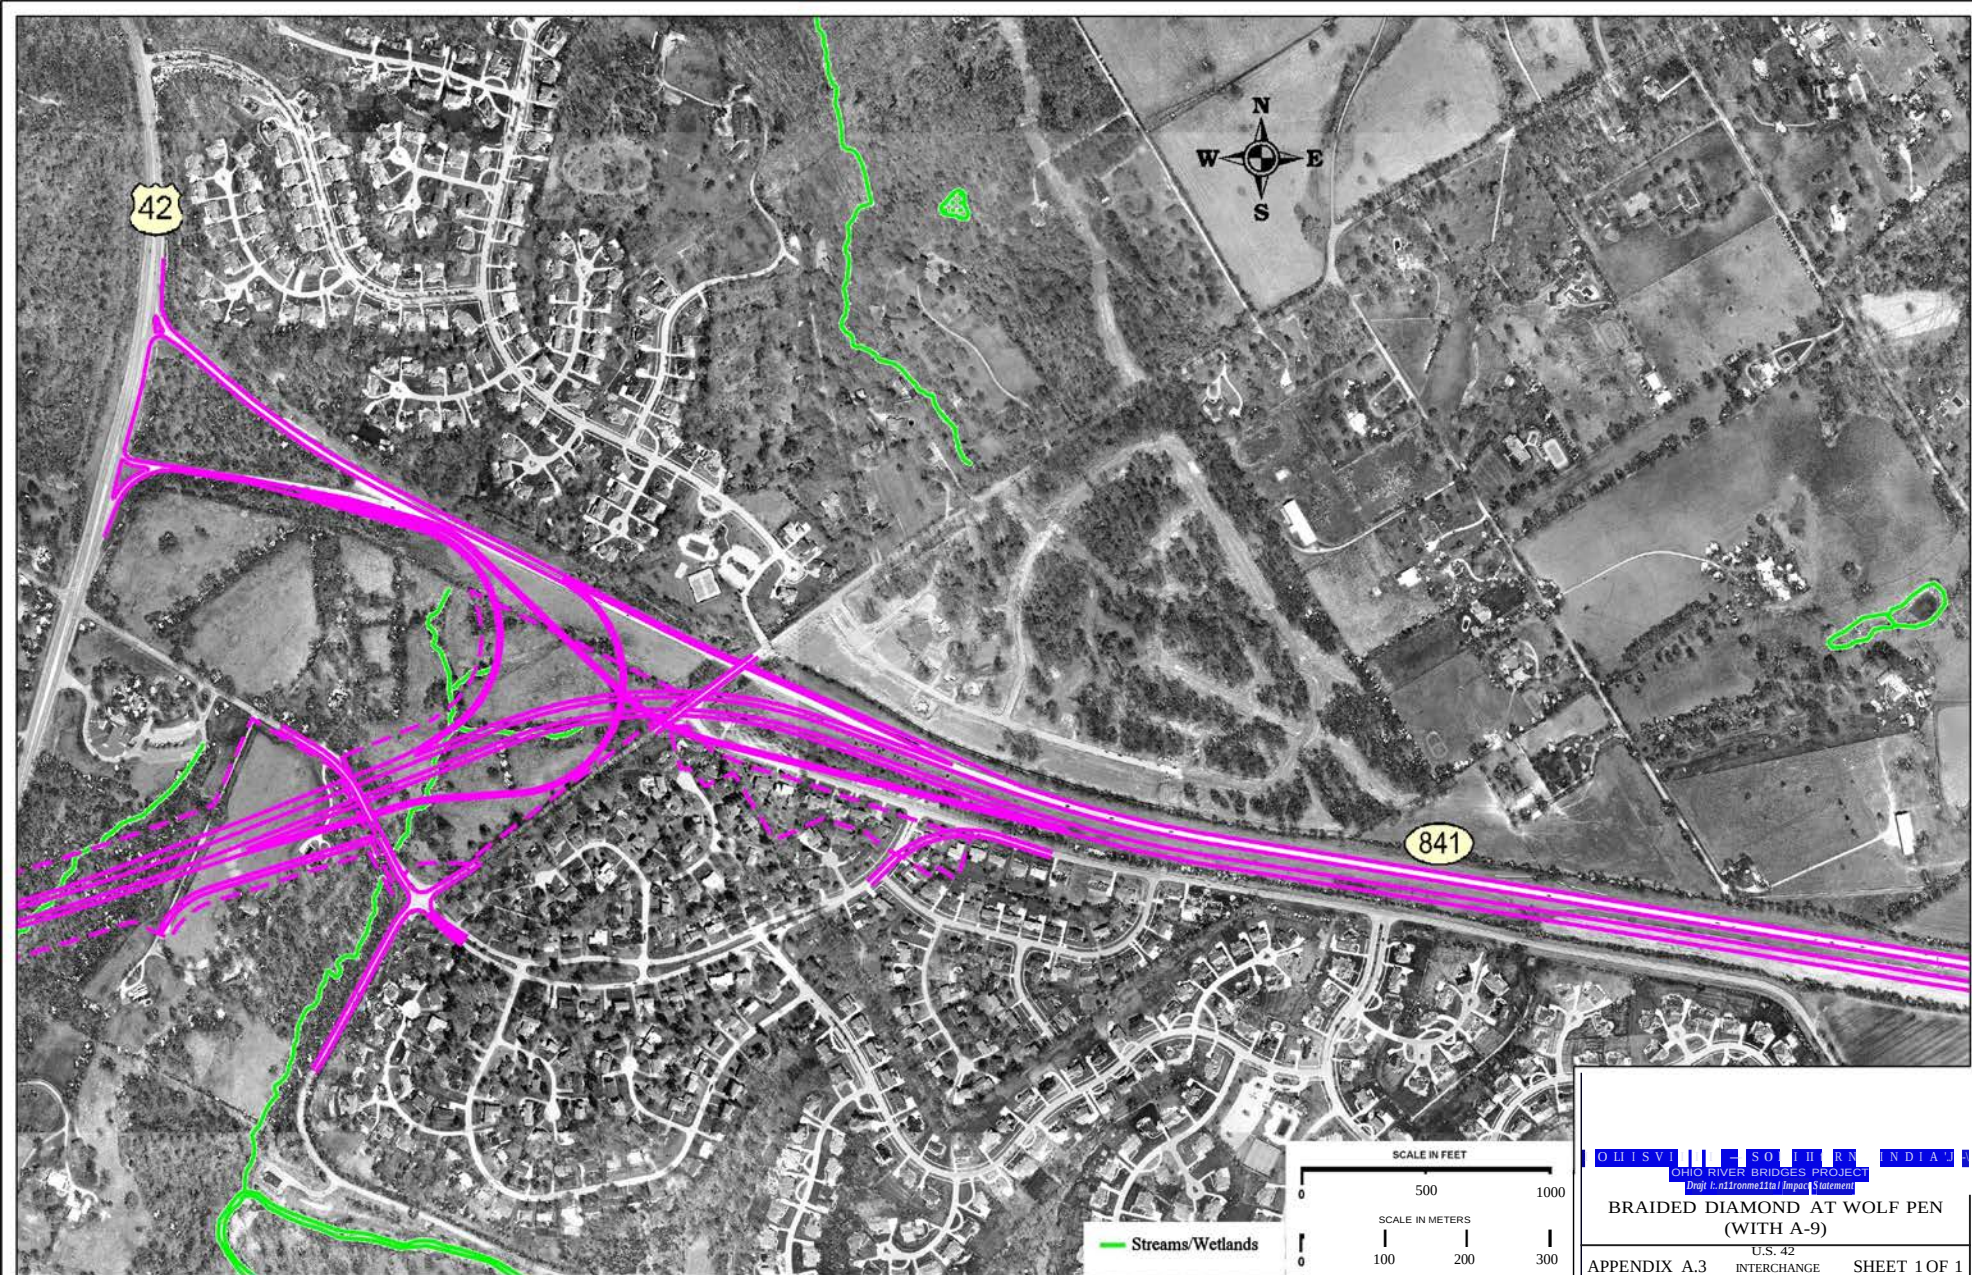


TRUMPET AT SPRING FARM RD.  
(WITH A-2 OR A-16)



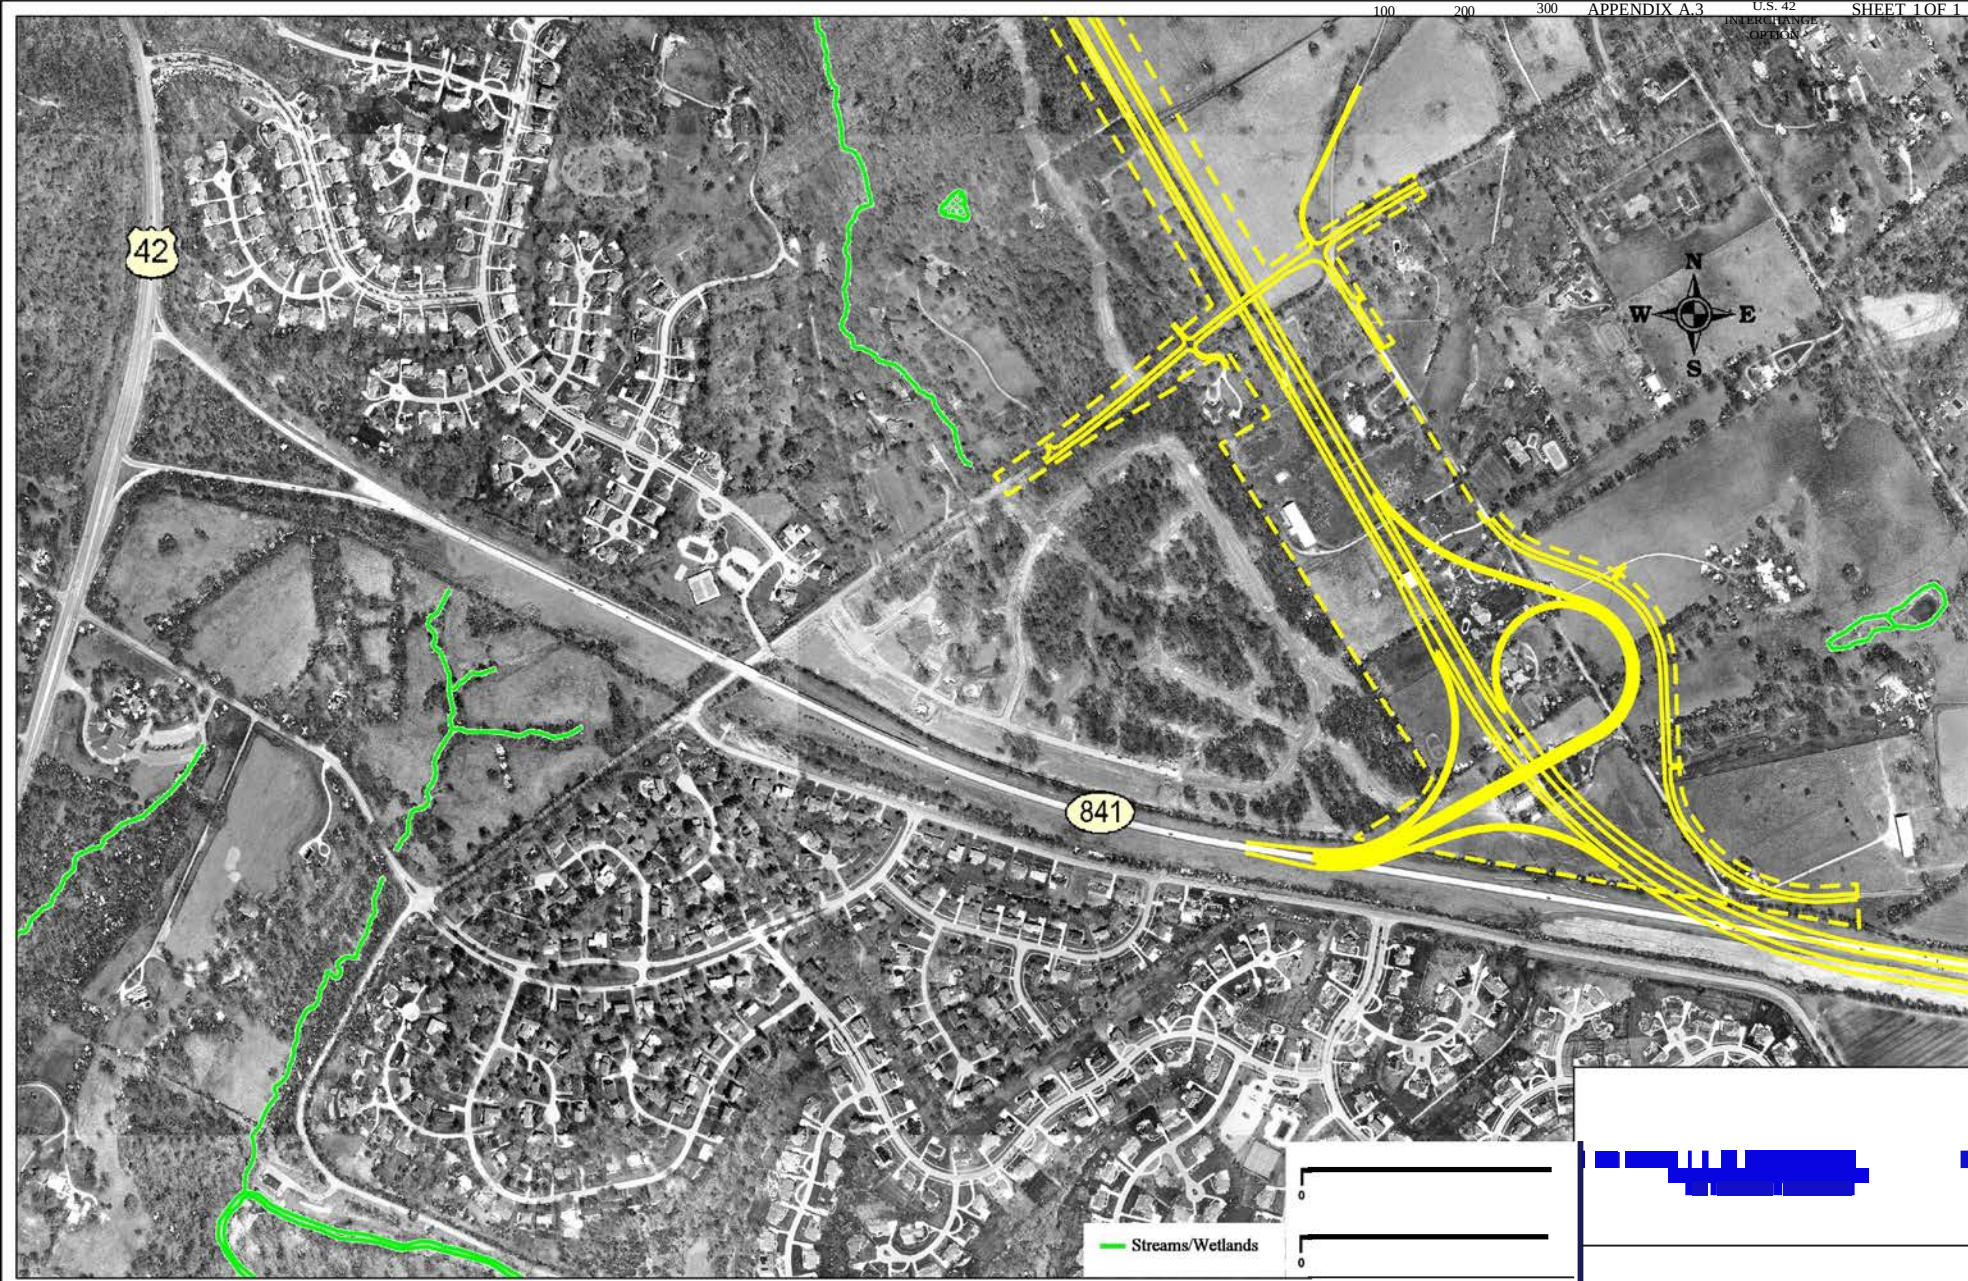

841


Streams/Wetlands

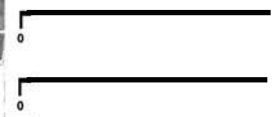


Appendix A.4

---


KENNEDY INTERCHANGE RECONSTRUCTION  
(ALL ALIGNMENTS)

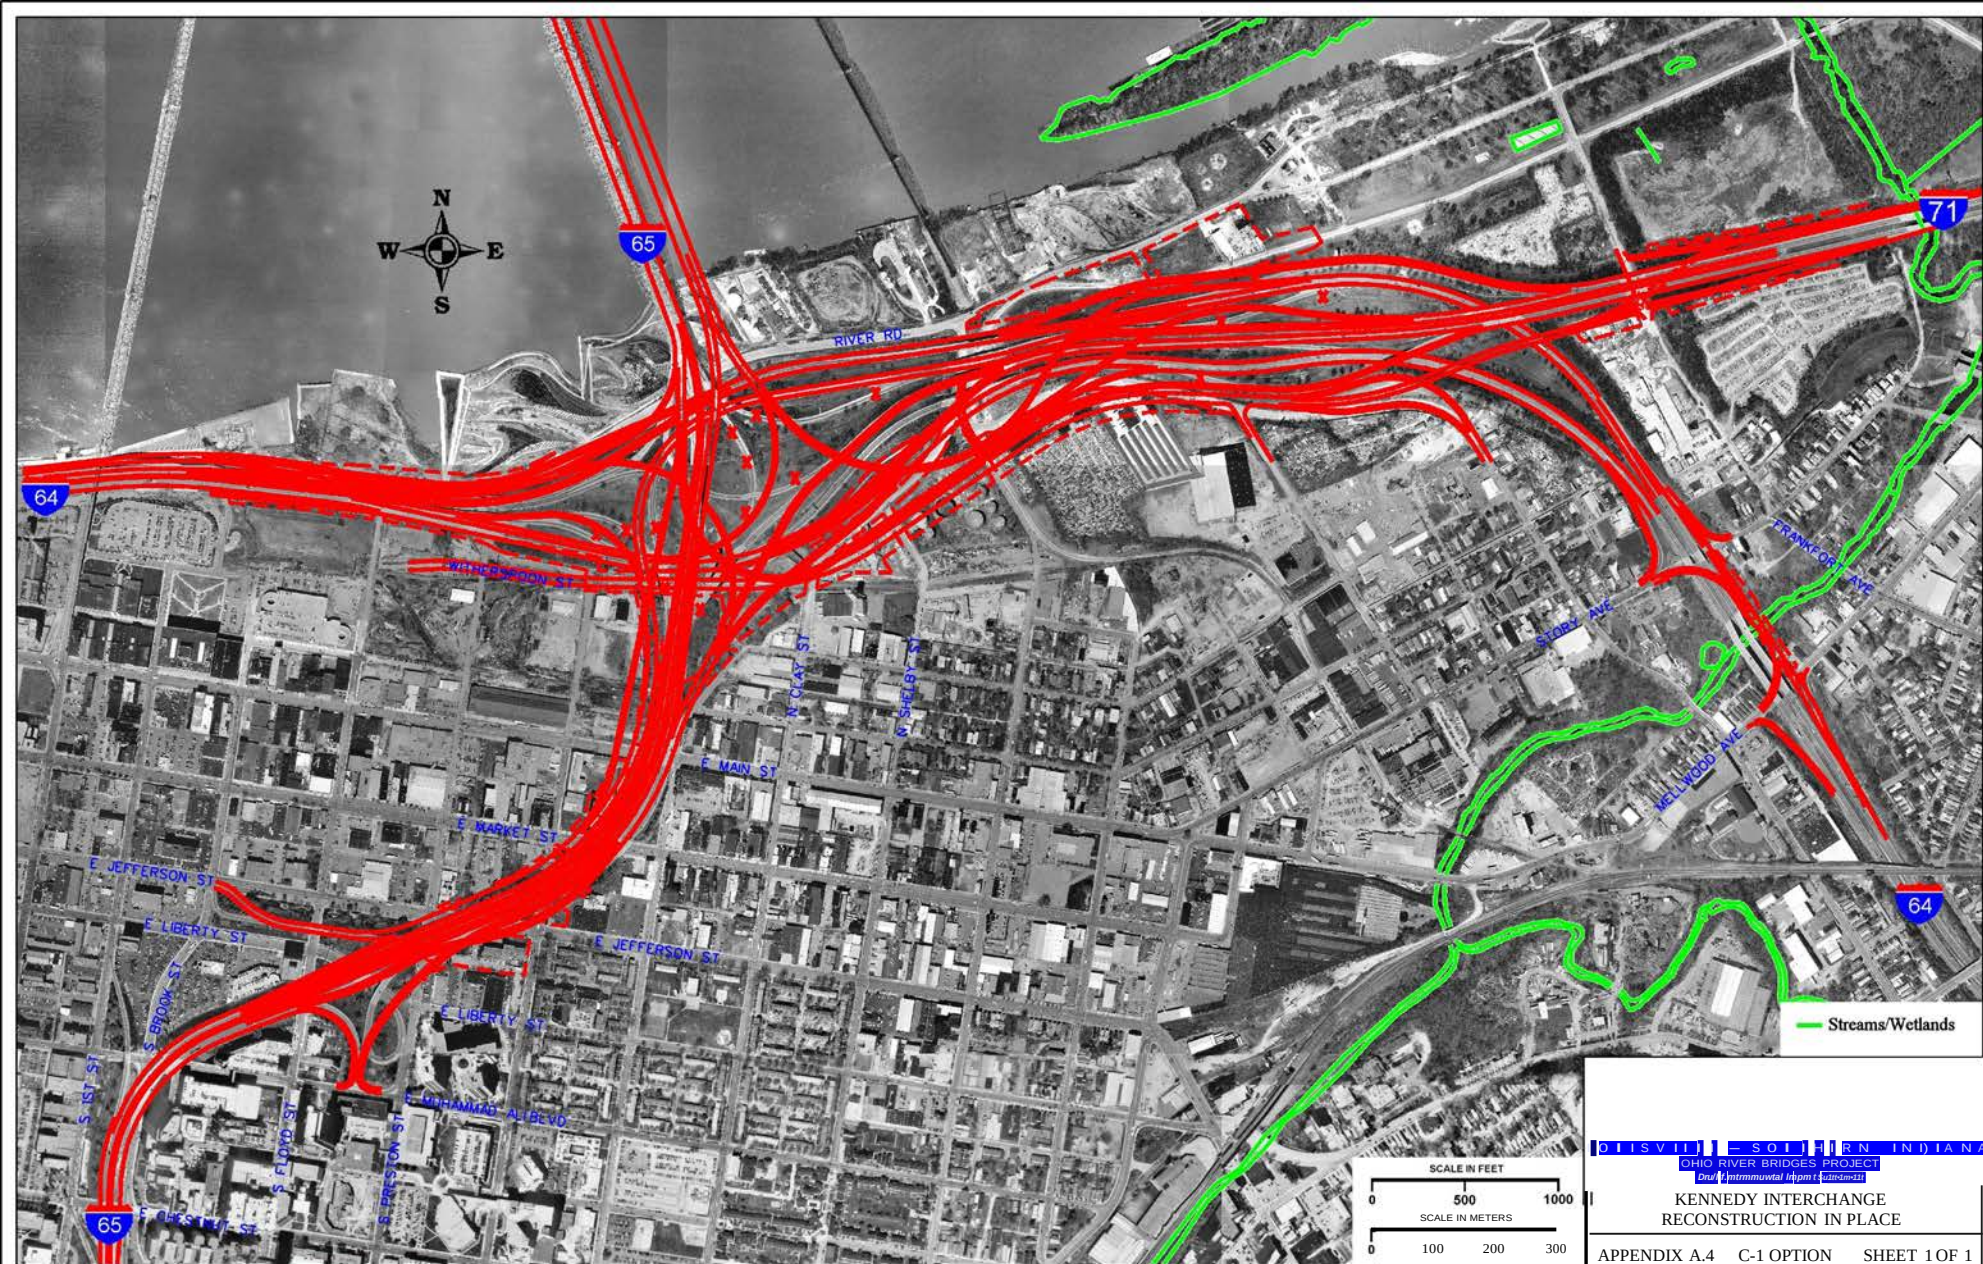

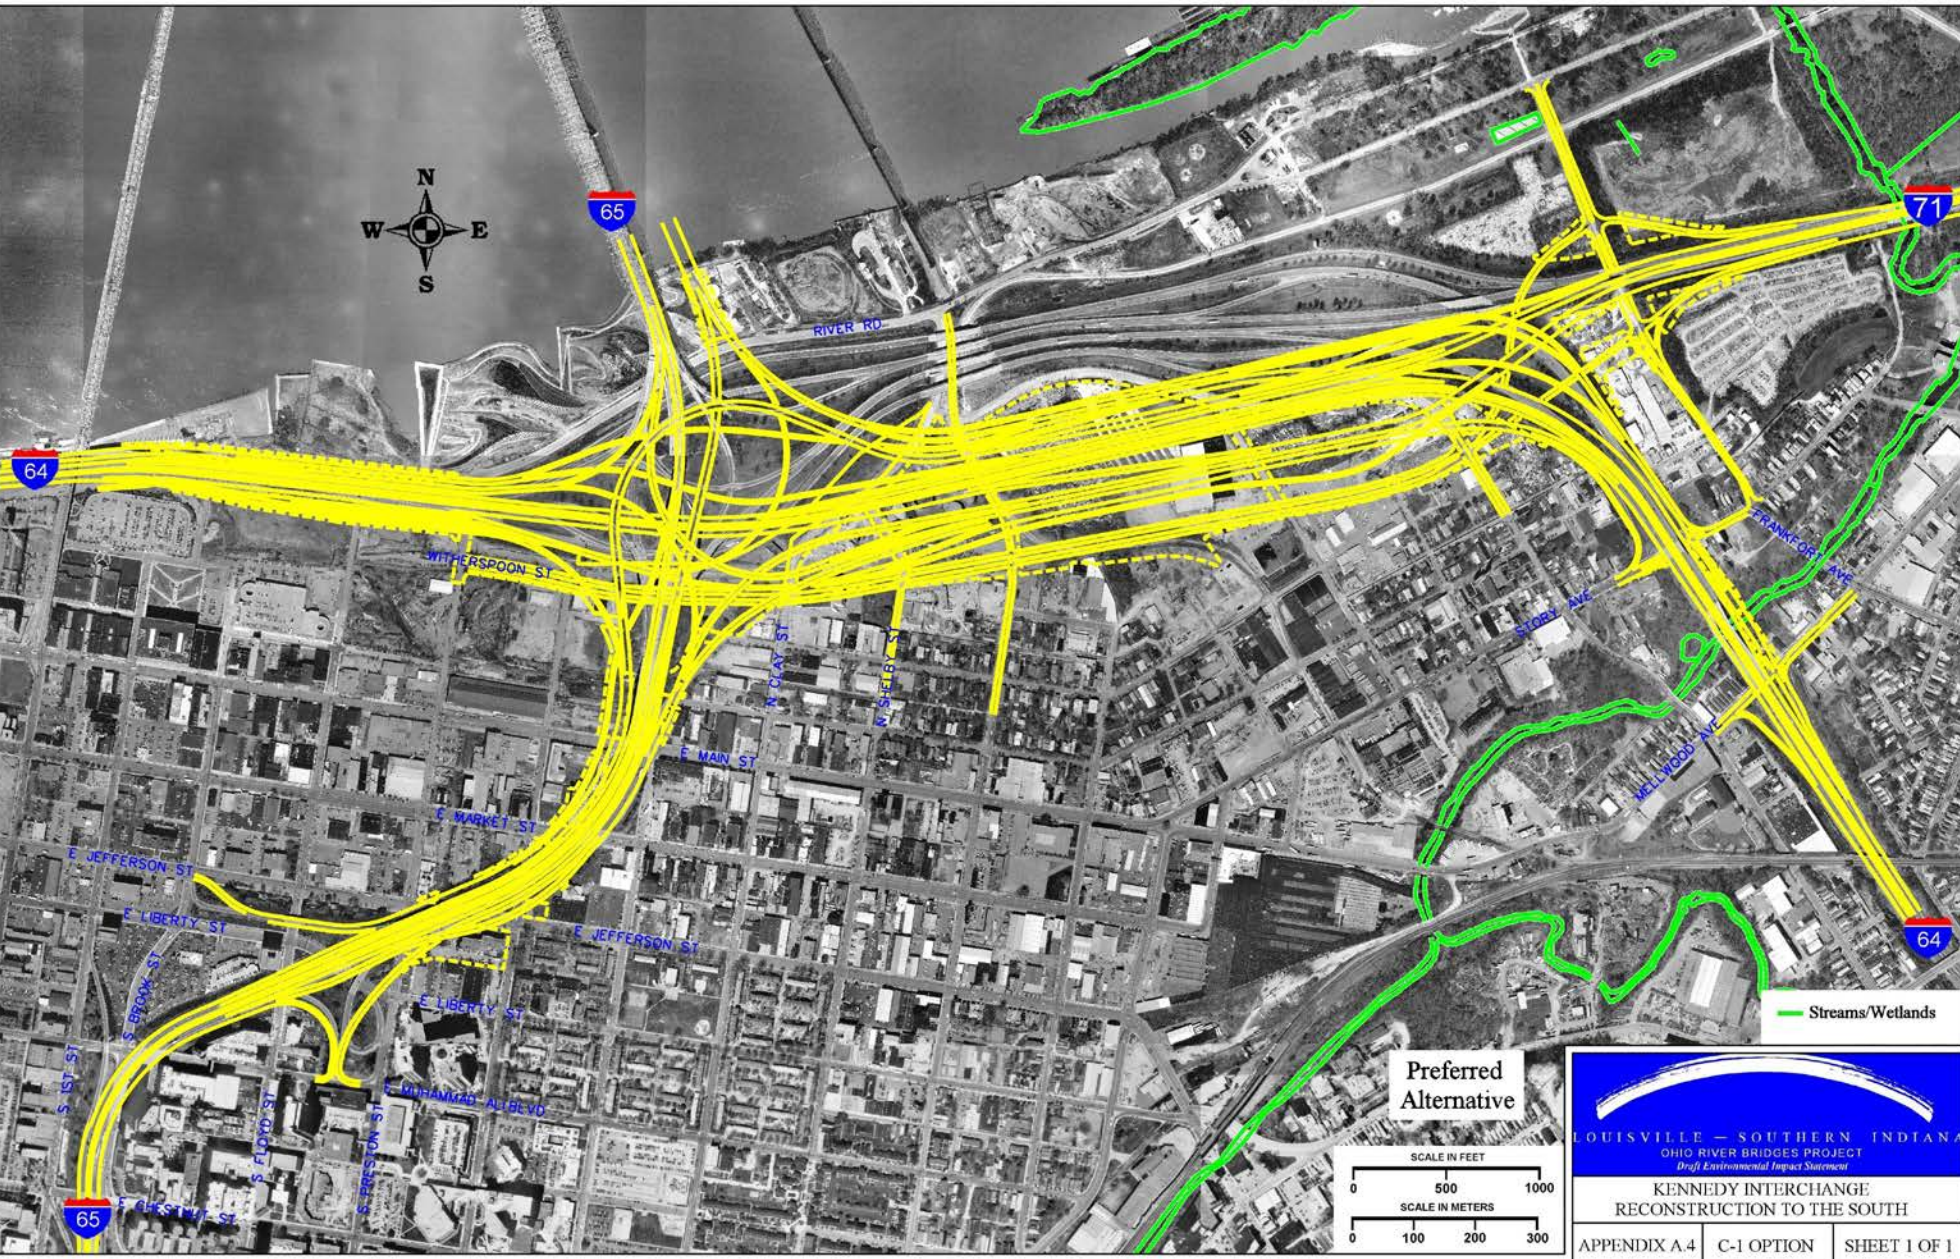

Streams/Wetlands



Preferred  
Alternative

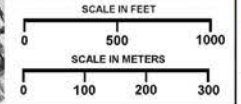

LOUISVILLE — SOUTHERN INDIANA  
OHIO RIVER BRIDGES PROJECT  
Draft Environmental Impact Statement

KENNEDY INTERCHANGE  
RECONSTRUCTION TO THE SOUTH


|              |            |              |
|--------------|------------|--------------|
| APPENDIX A.4 | C-1 OPTION | SHEET 1 OF 1 |
|--------------|------------|--------------|

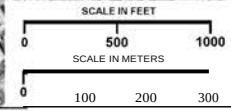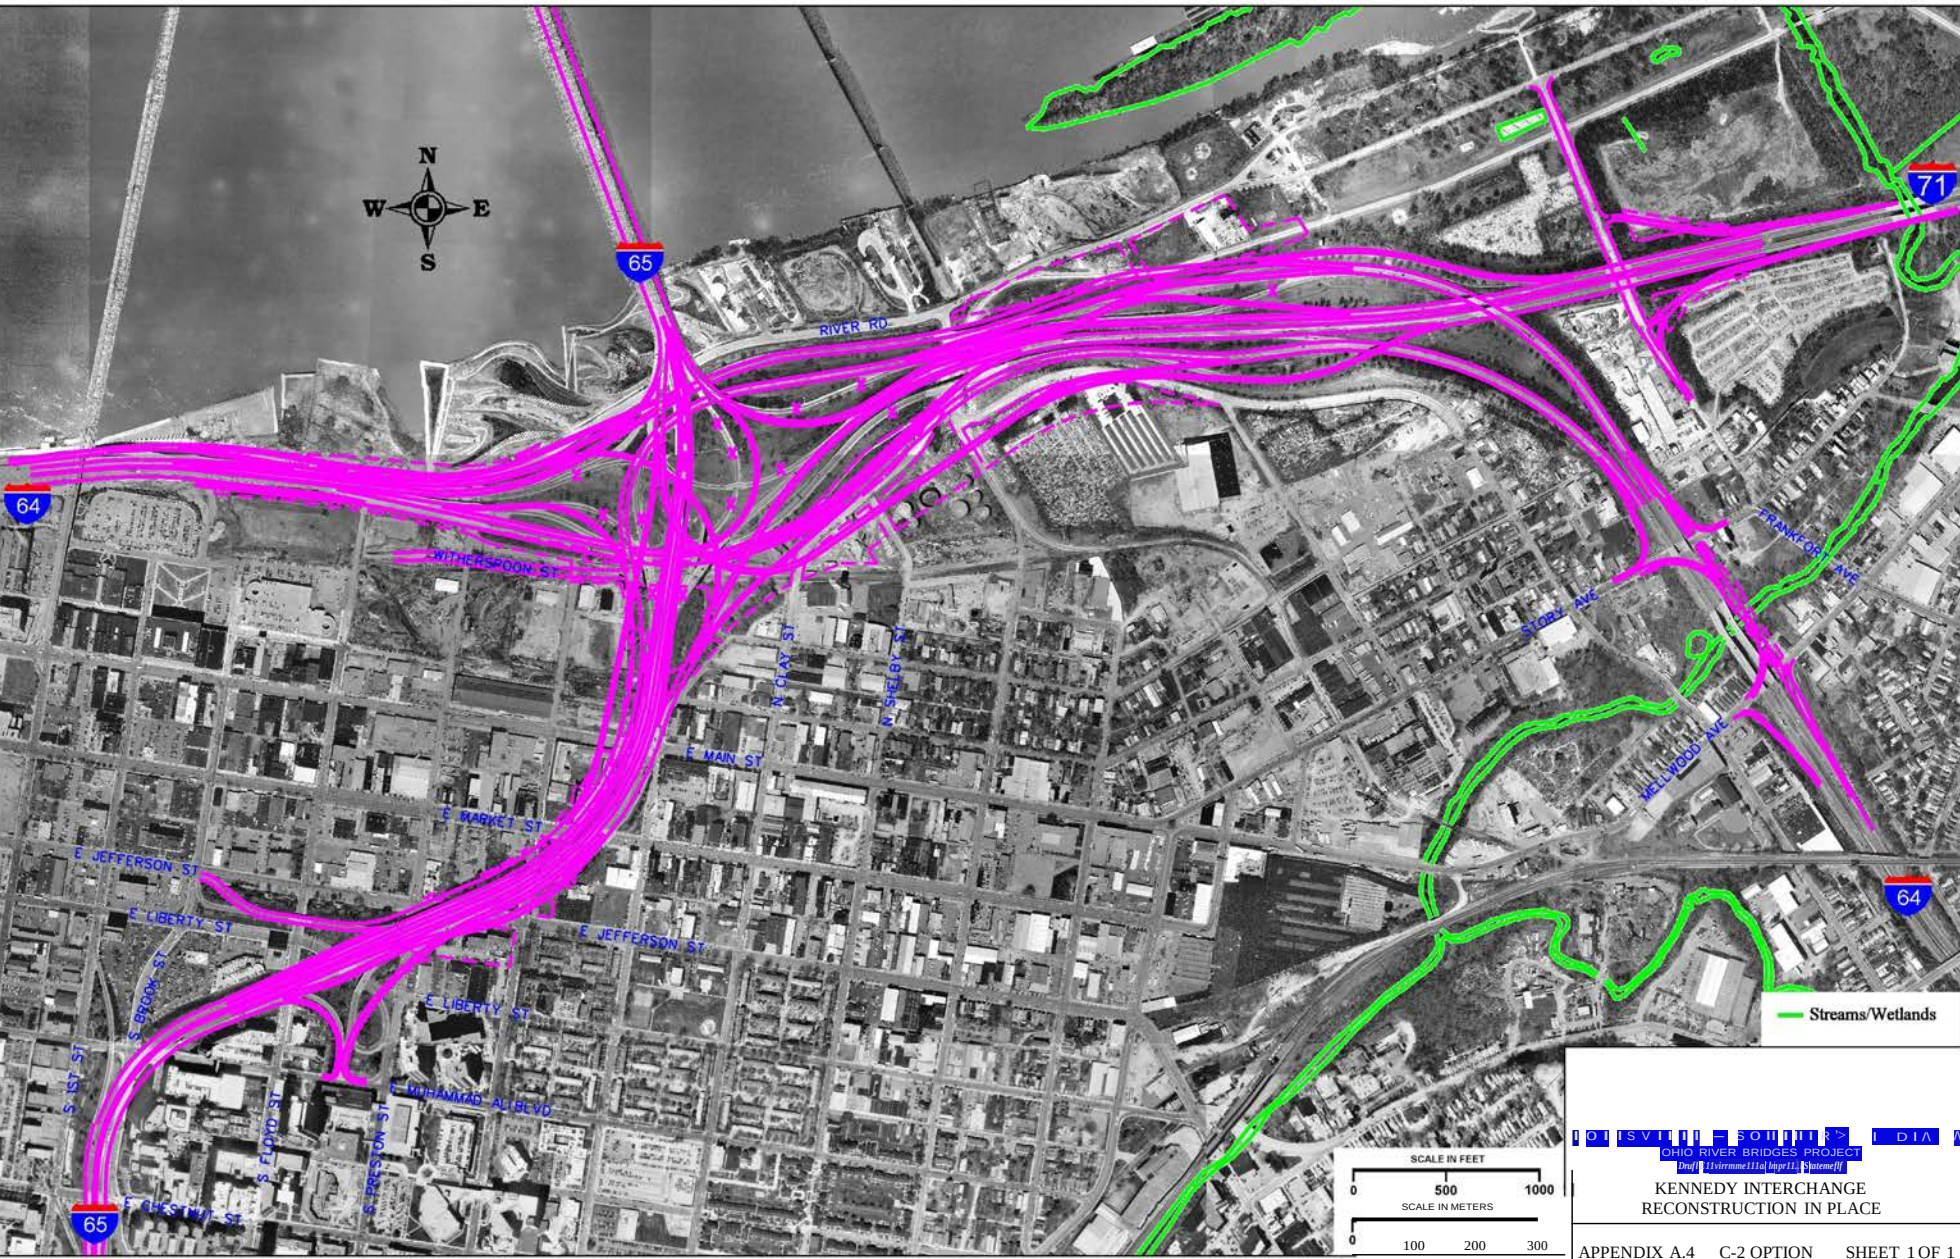





OHIO RIVER BRIDGES PROJECT  
KENNEDY INTERCHANGE  
RECONSTRUCTION IN PLACE



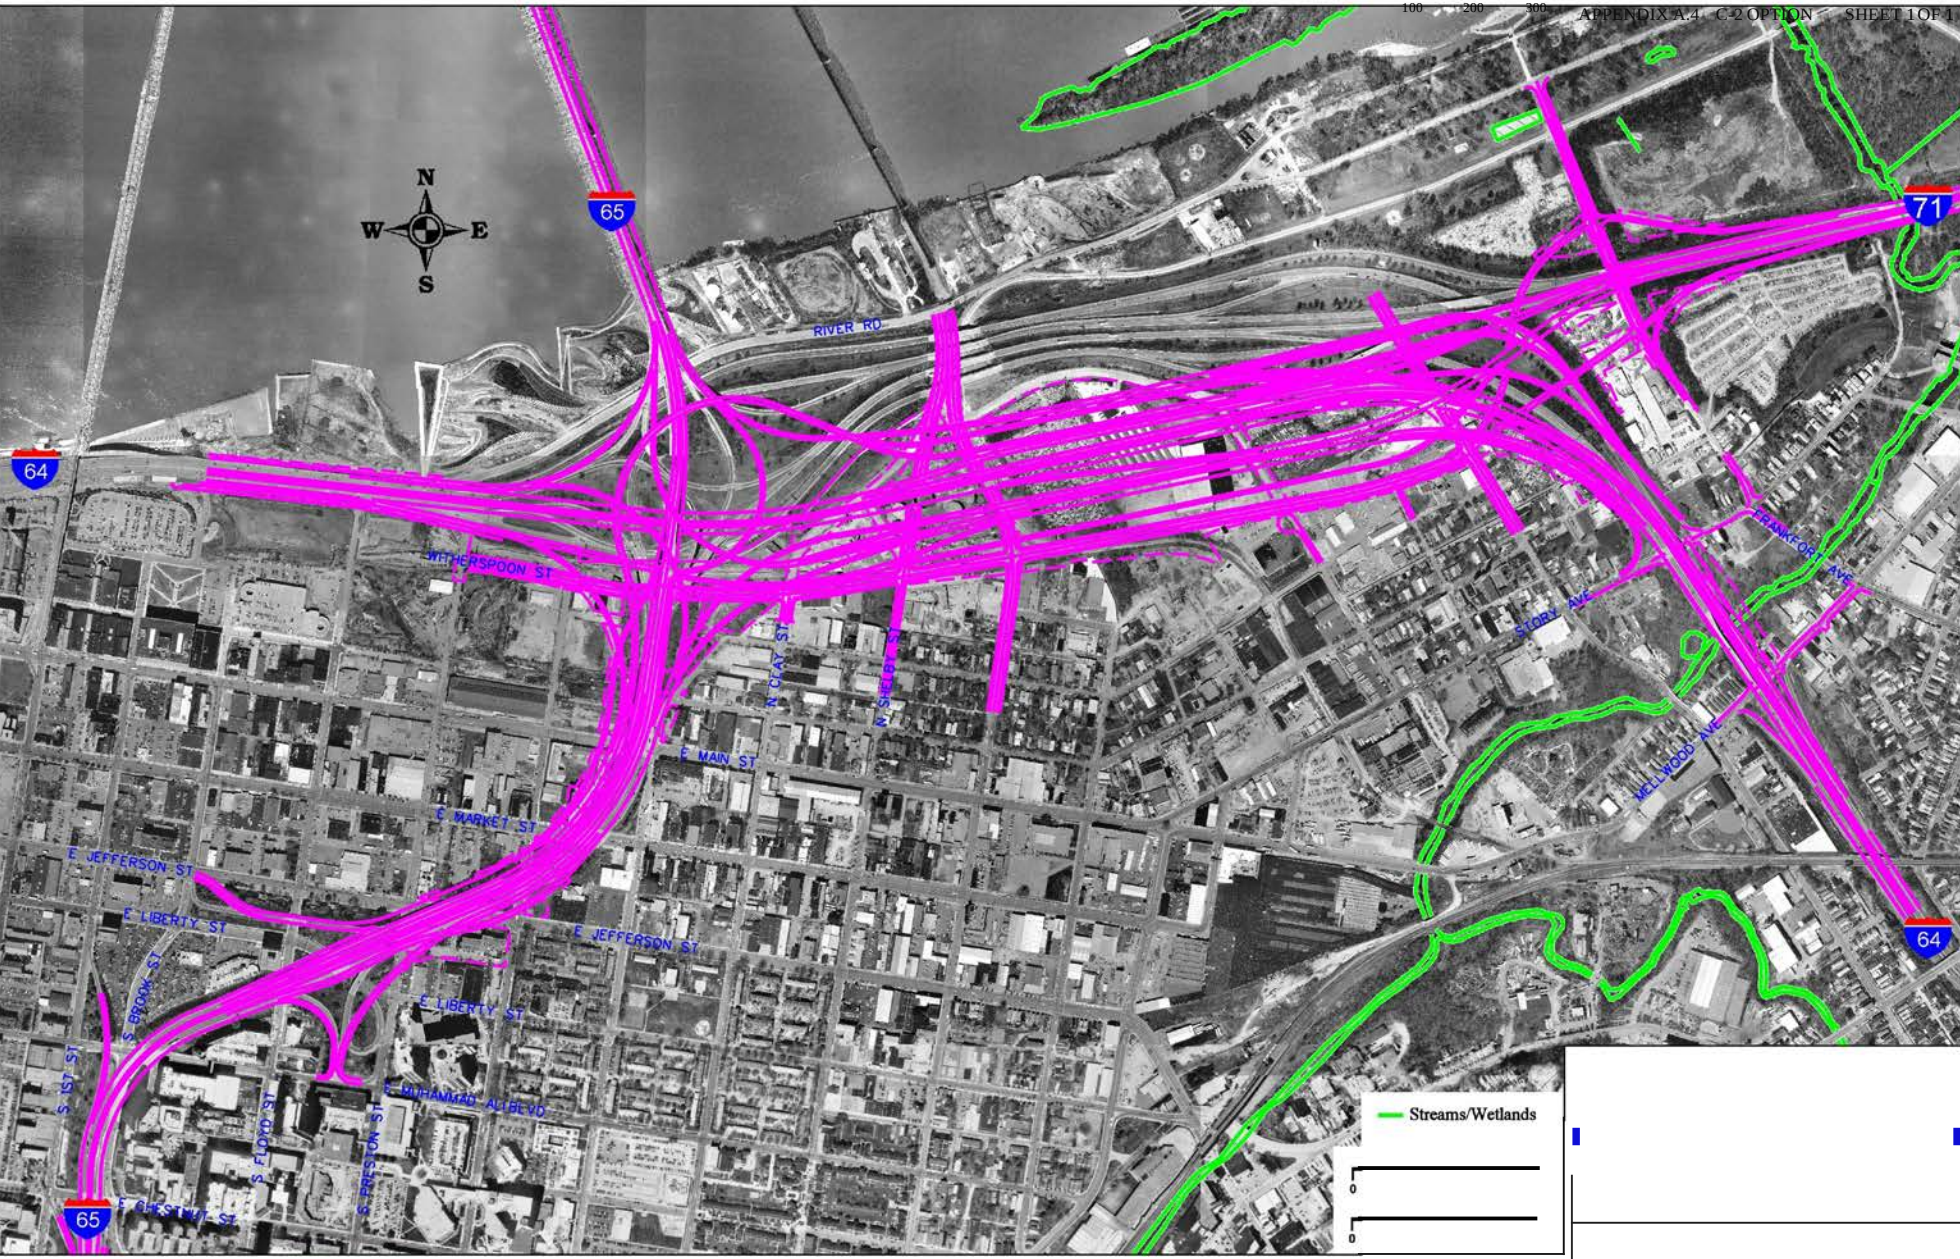



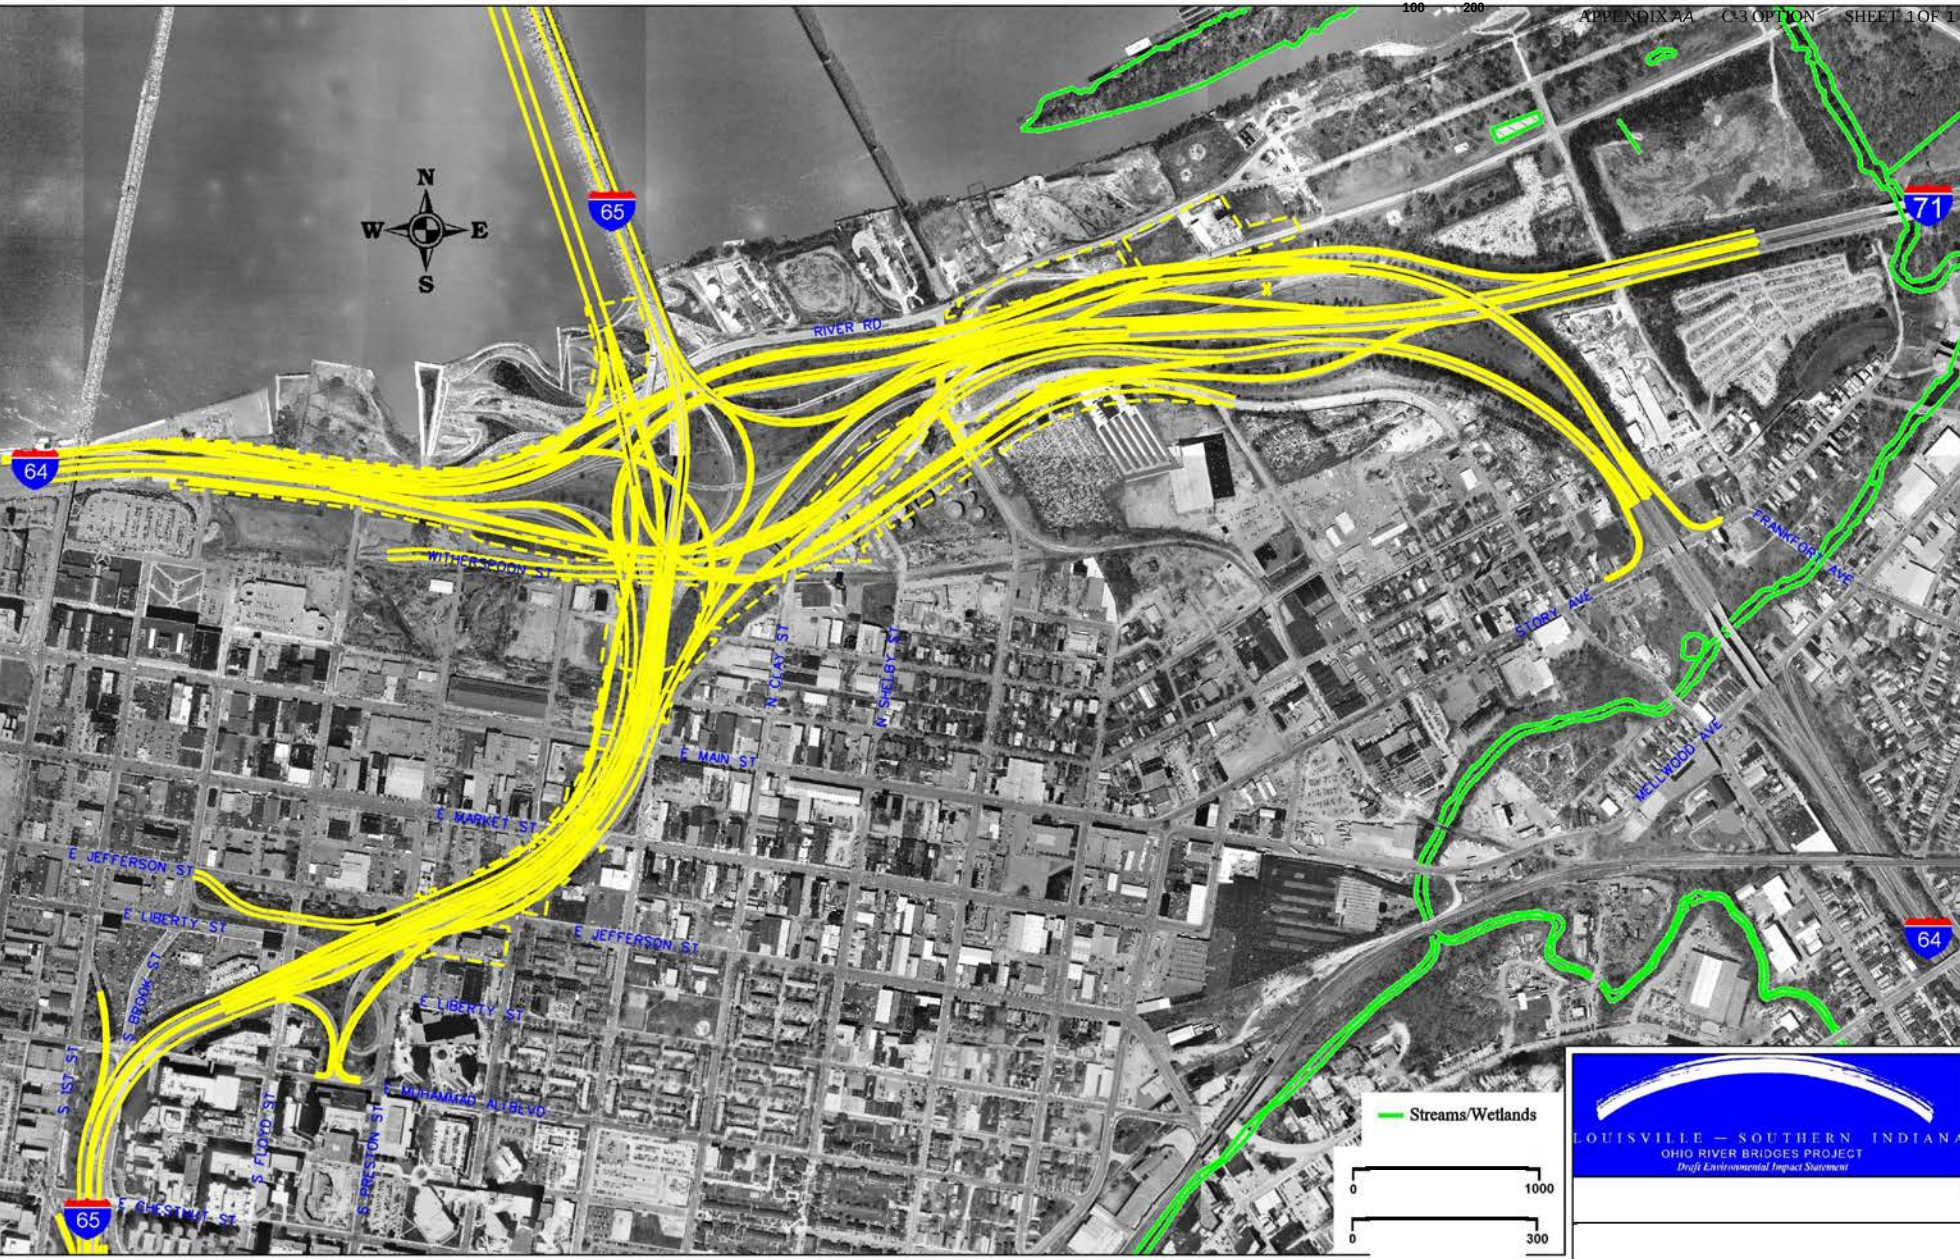

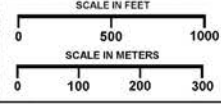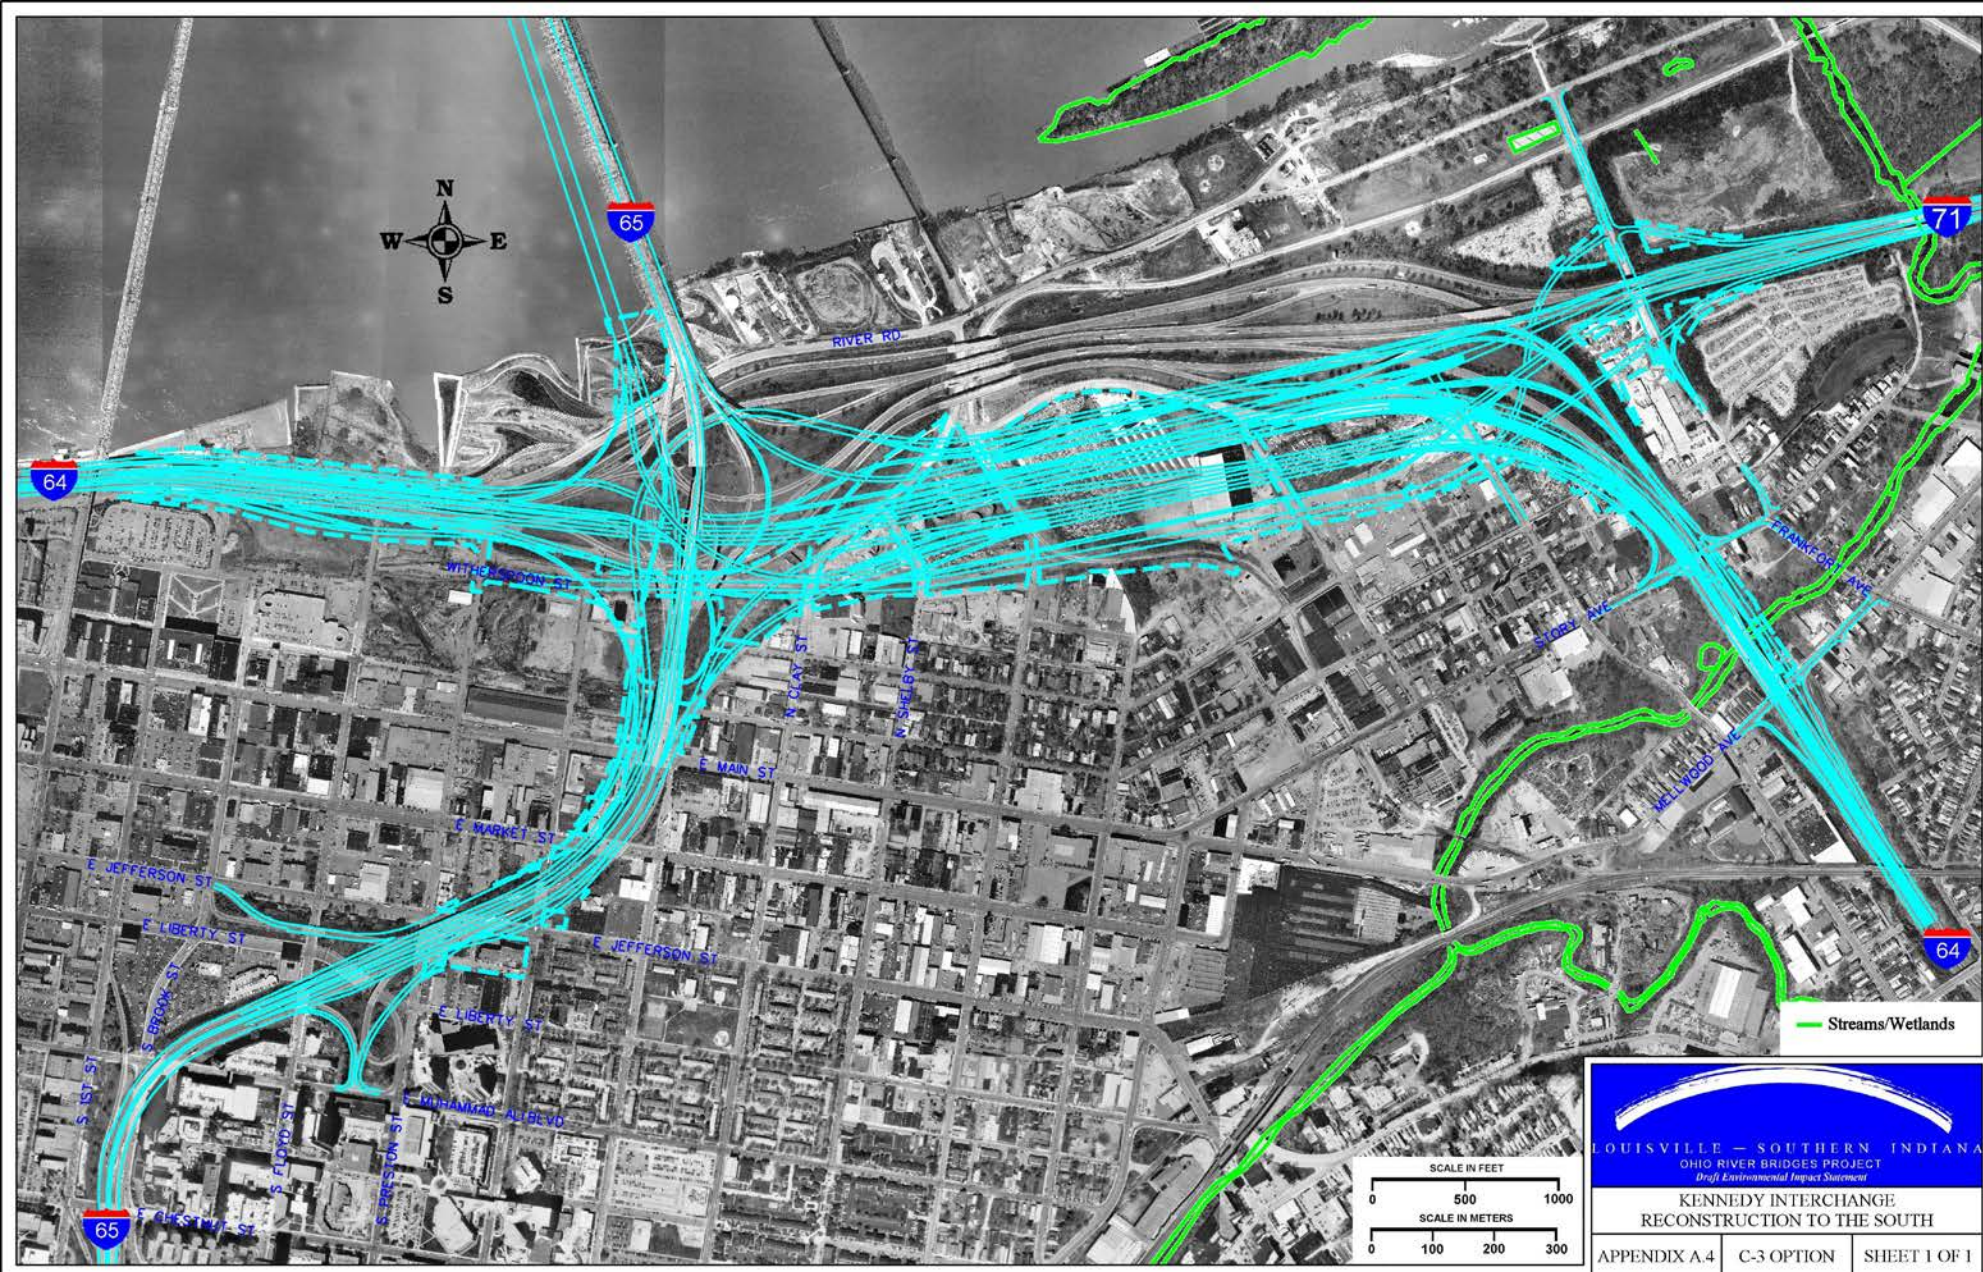

LOUISVILLE — SOUTHERN INDIANA  
OHIO RIVER BRIDGES PROJECT  
Draft Environmental Impact Statement

KENNEDY INTERCHANGE  
RECONSTRUCTION TO THE SOUTH

Appendix A.5

---

RECONFIGURATION OF THE 9<sup>TH</sup> STREET AREA  
(ALIGNMENT C-2)








Appendix A.6


---

INTERSTATE RECONFIGURATION IN INDIANA  
(DOWNTOWN ALIGNMENTS)

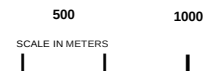

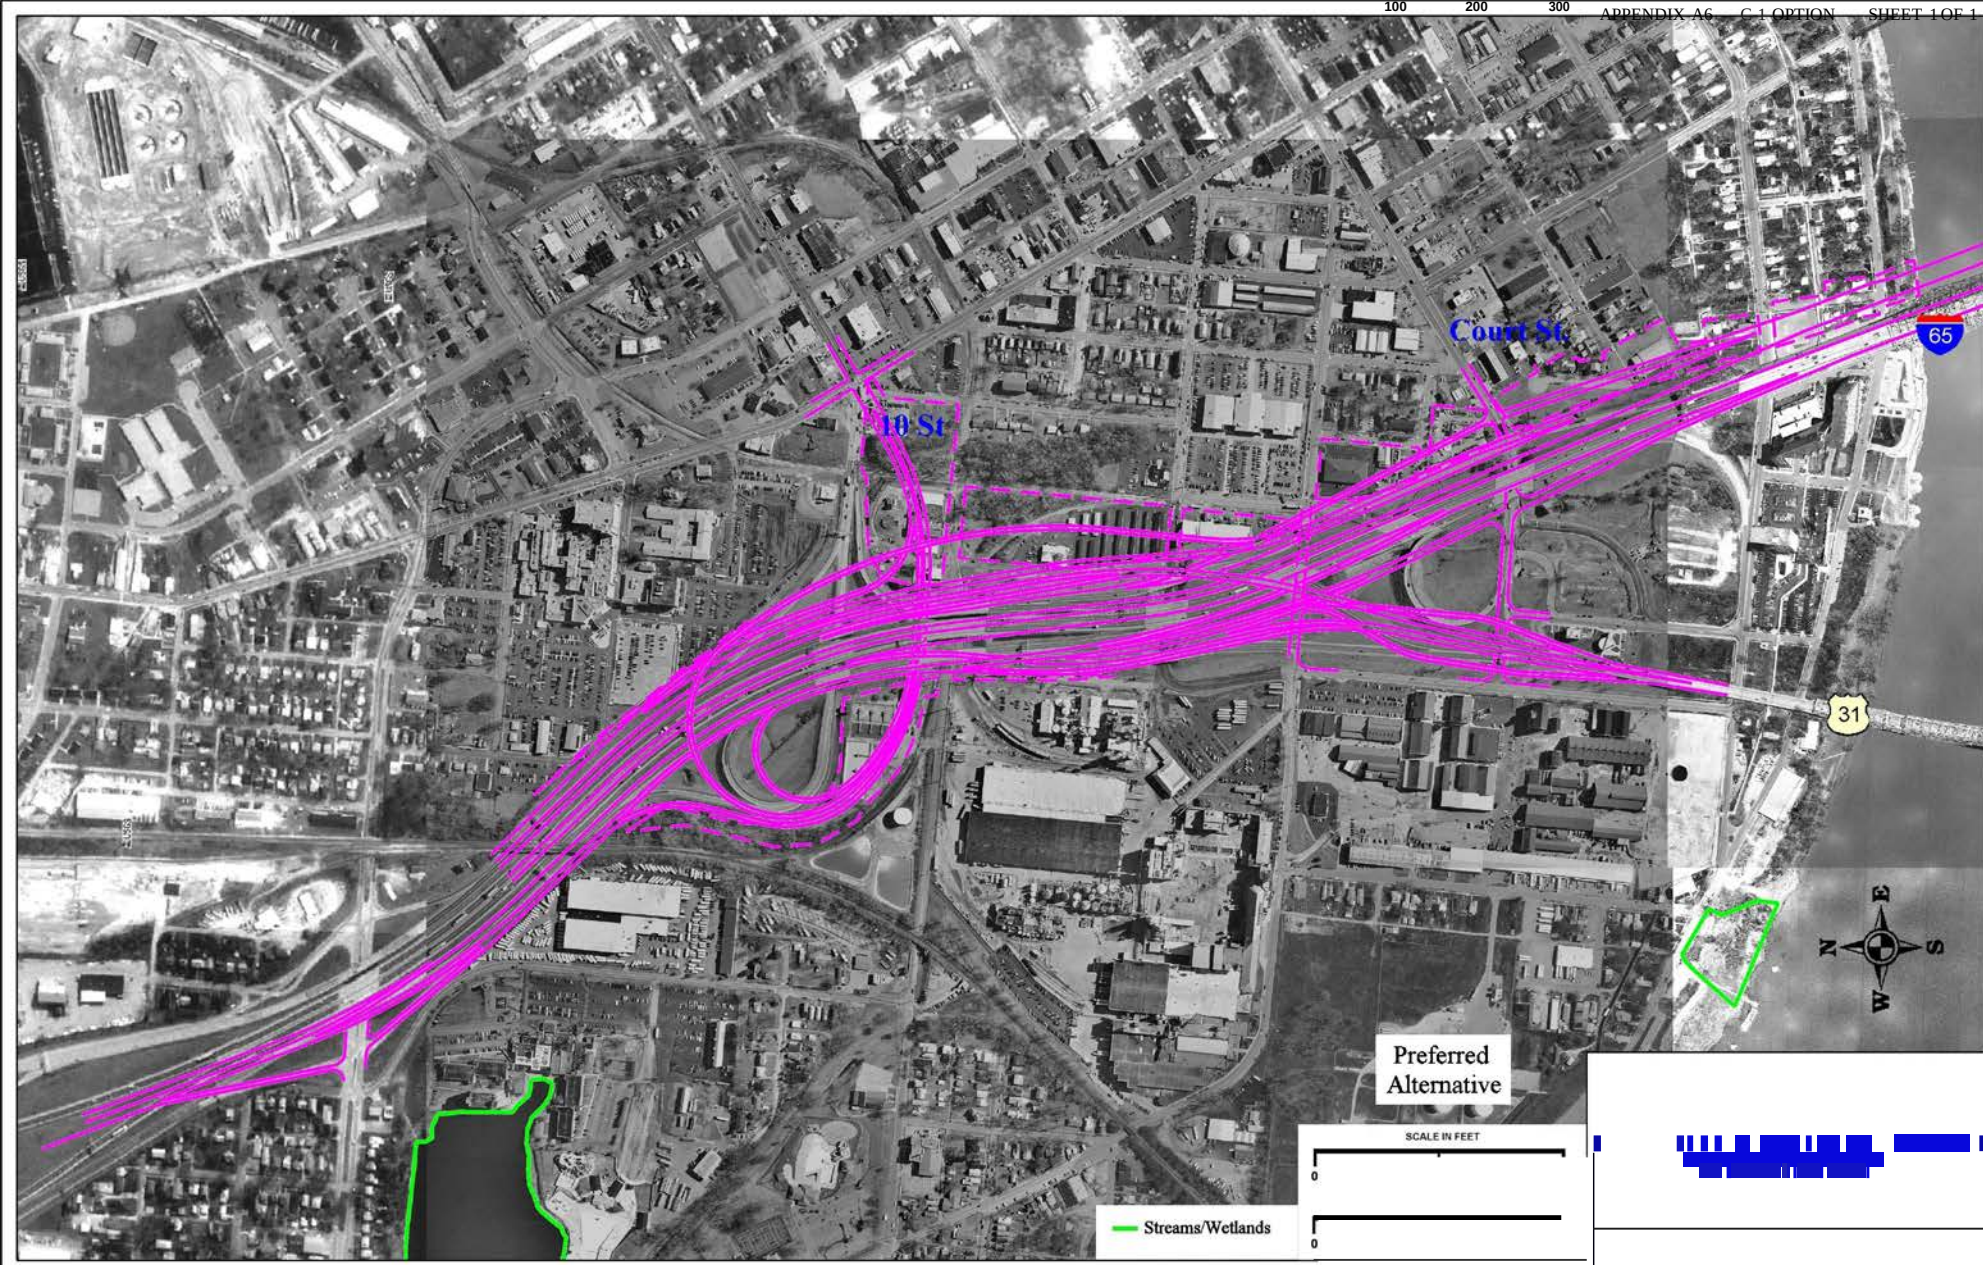

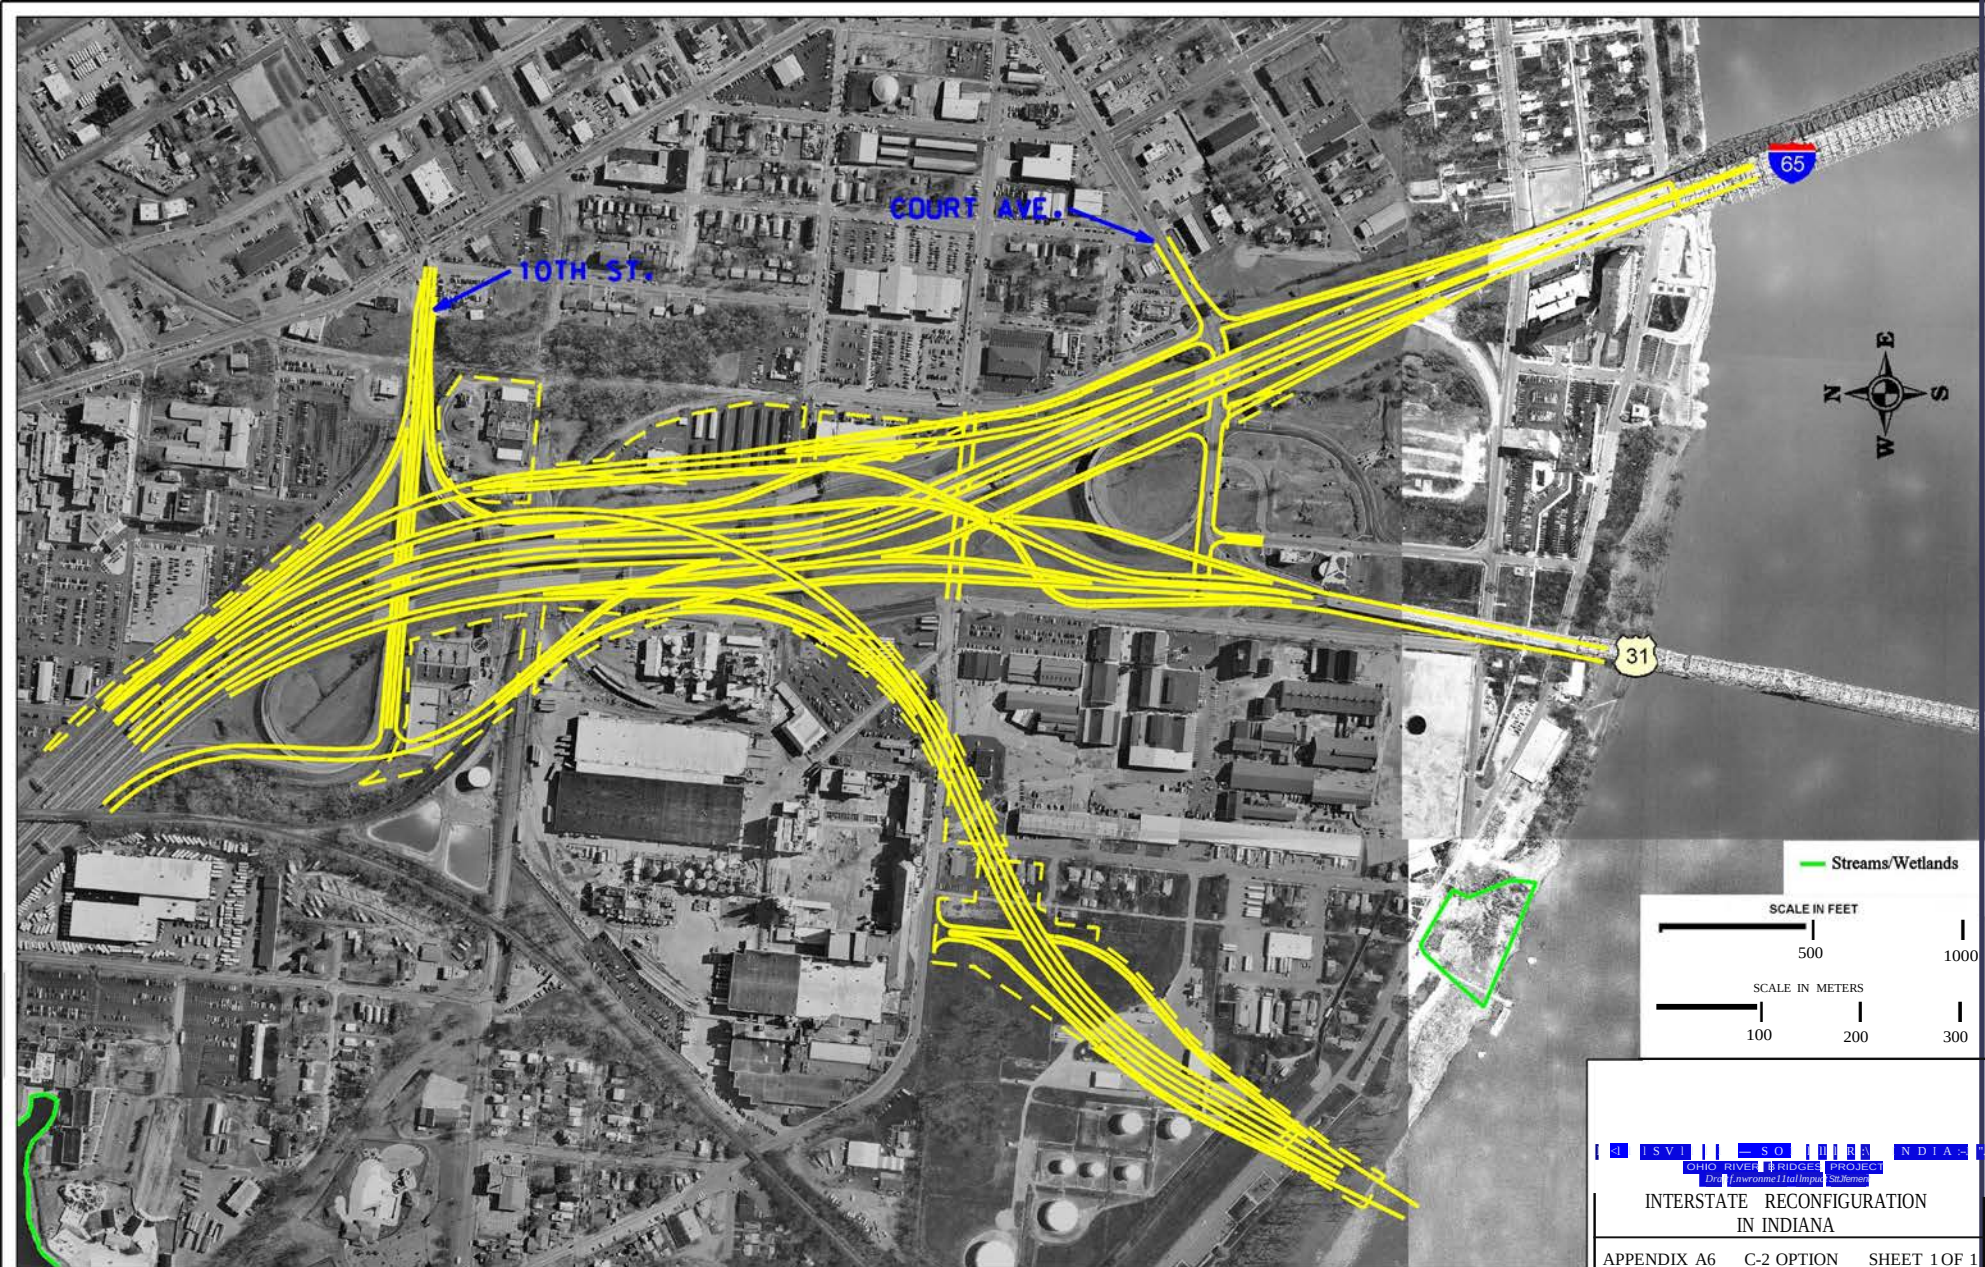

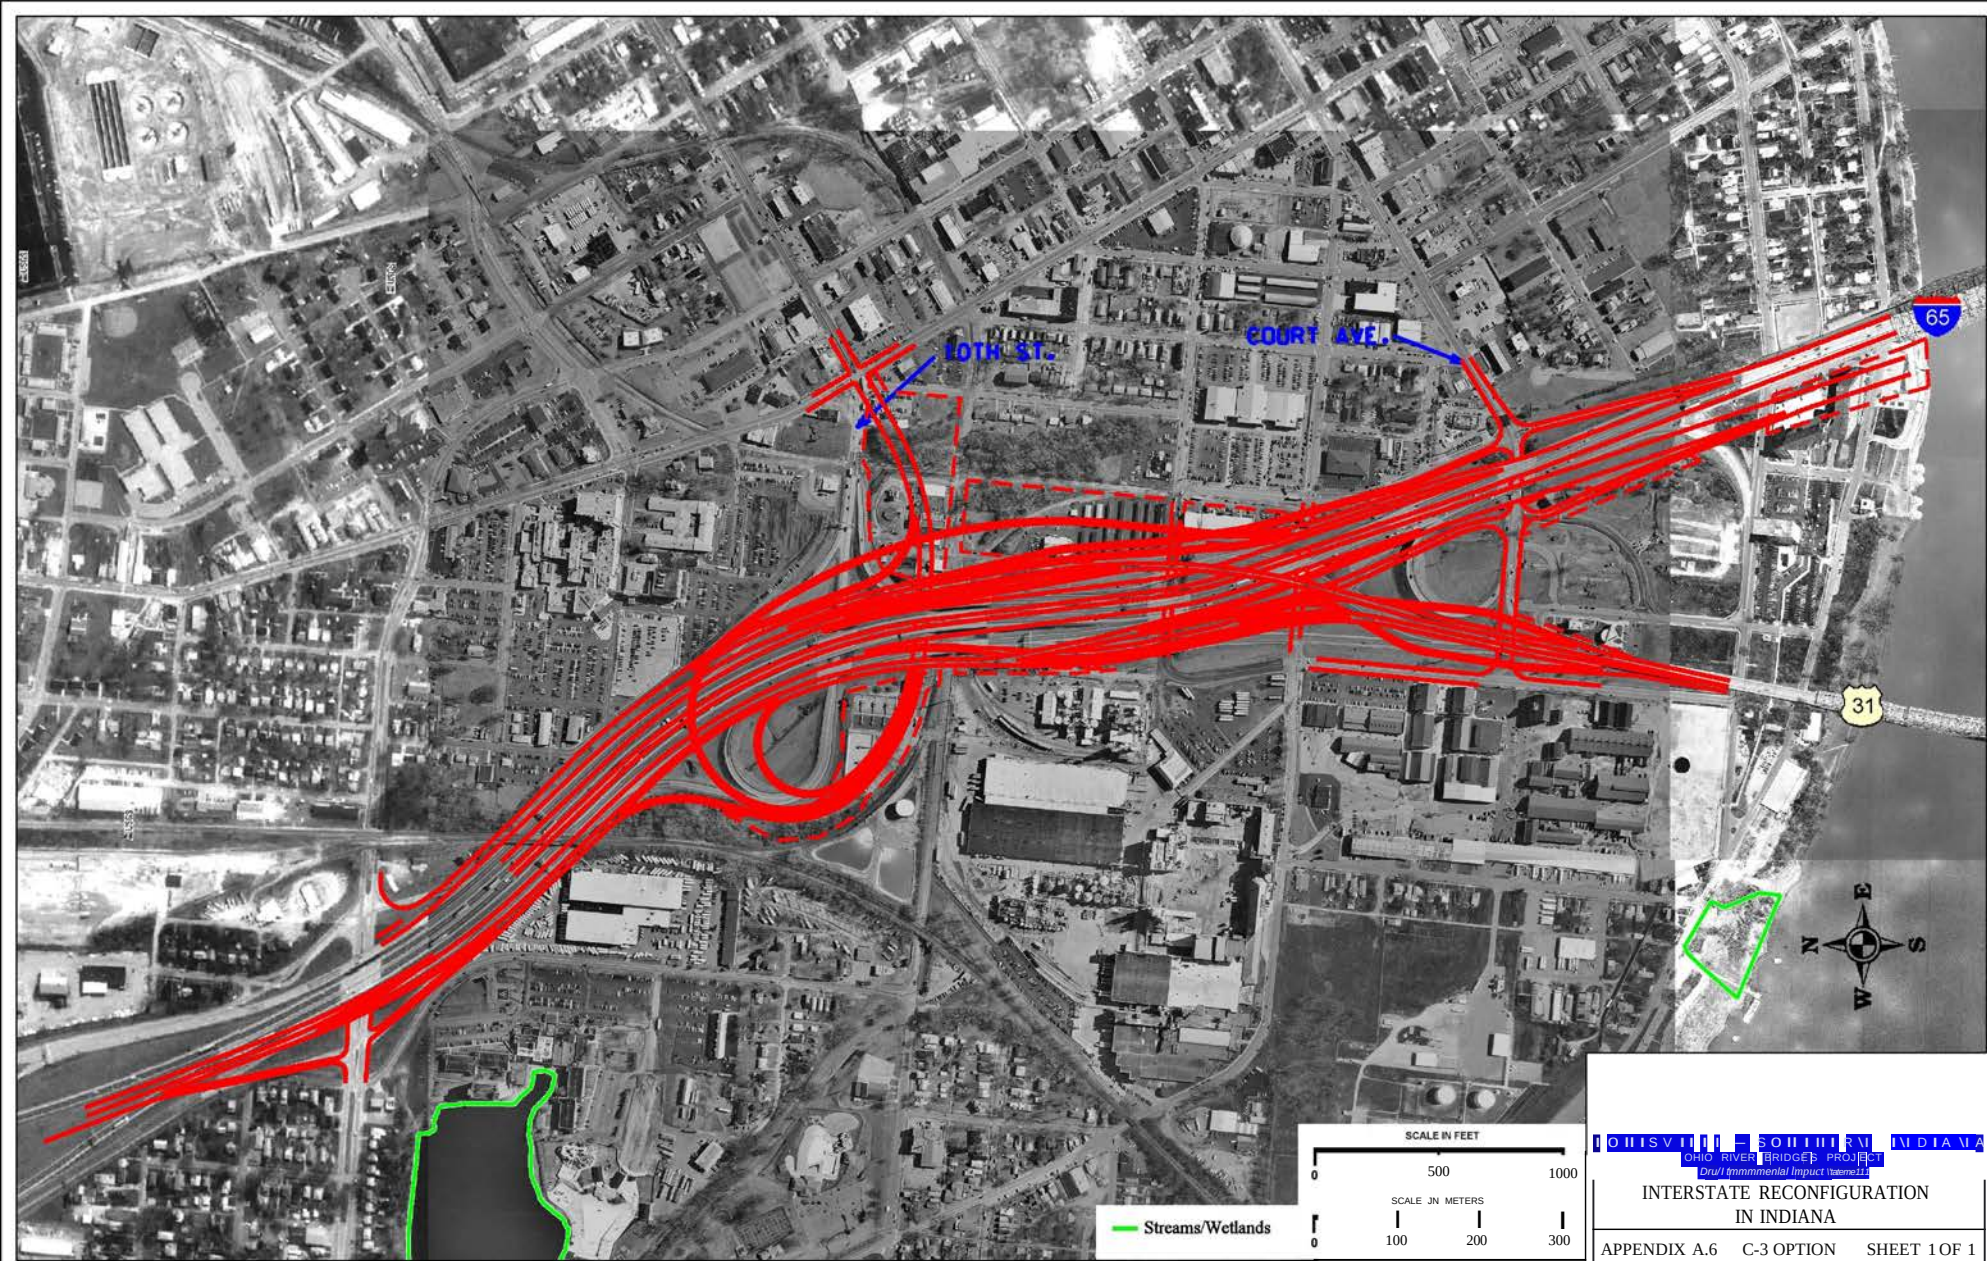

D

O  
W  
N  
T  
O  
W  
N  
A  
L  
I  
G  
N  
M  
E  
N  
T  
S