


I:\20\2020\11\43\21 RPA\190088 INDOT North Split\09Road\04 Design files\02 DGN\Plans\1600808-RD-S-MOT-PH1-06.dgn

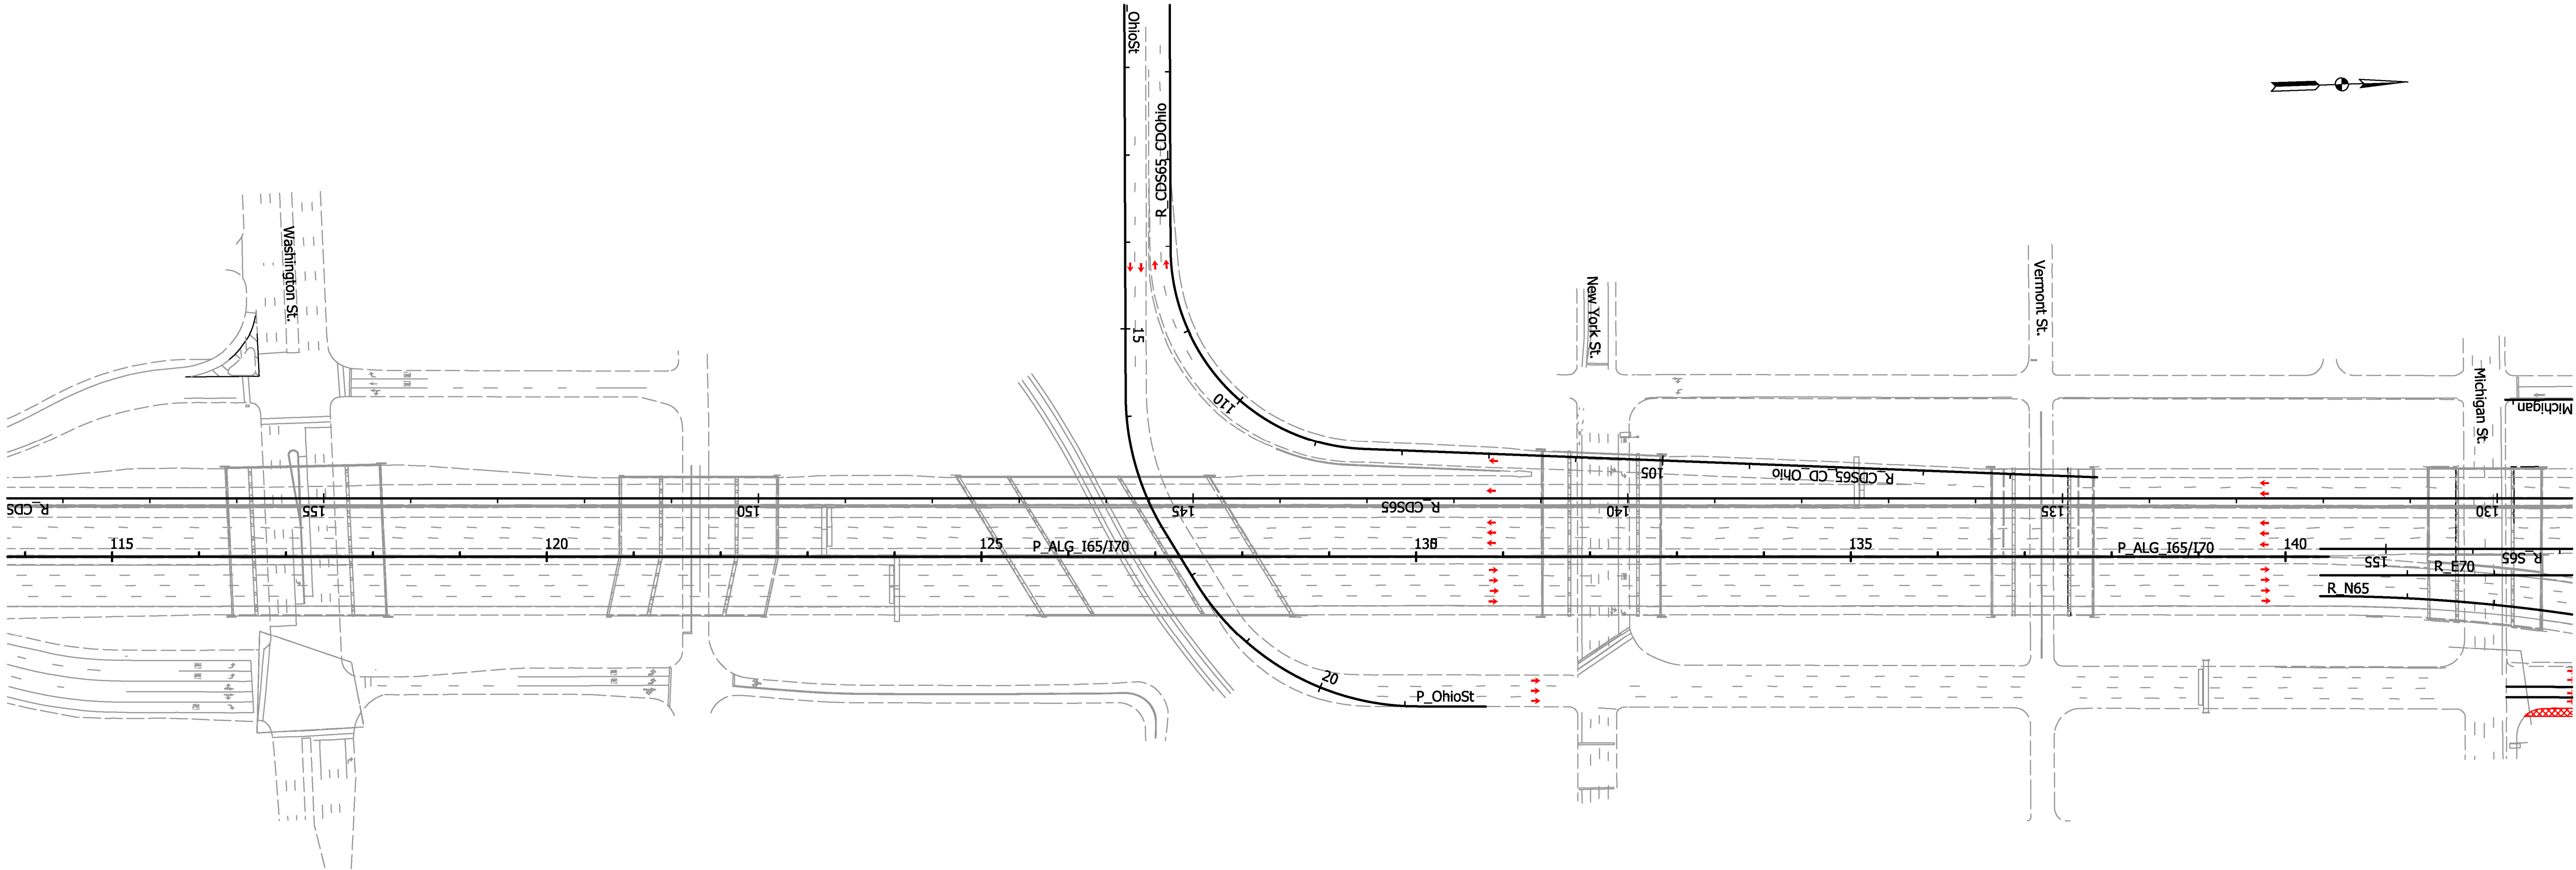

LEGEND:

- | | | | | | |
|--|--------------------------|--|---|--|---------------------|
| | PROP BRIDGE CONSTRUCTION | | COMPLETED CONSTRUCTION | | PROP TEMP FILL WALL |
| | PROP ROAD CONSTRUCTION | | PROP TEMP PAVEMENT MARKINGS, BROKEN, WHITE 4" | | PROP TEMP CUT WALL |
| | PROP TEMP PAVEMENT | | PROP TEMP PAVEMENT MARKINGS, WHITE, 4" | | TRAFFIC ARROW |
| | TEMP PAVEMENT INPLACE | | PROP TEMP PAVEMENT MAKINGS, YELLOW, 4" | | ROAD CLOSED |
| | TEMP PAVEMENT REMOVAL | | PROP TEMP TRAFFIC BARRIER | | |

DRAFT
NOT FOR CONSTRUCTION


RECOMMENDED FOR APPROVAL _____		DESIGN ENGINEER _____		DATE _____	
DESIGNED: RAP _____		DRAWN: RAP _____			
CHECKED: DJG _____		CHECKED: DJG _____			

INDIANA DEPARTMENT OF TRANSPORTATION	
MAINTENANCE OF TRAFFIC PHASE 1	

Note:
11' minimum travel lane width req'd.
13' lane width req'd. where lane shifts are present.
2' minimum shoulder width req'd.

HORIZONTAL SCALE 1"=100'		BRIDGE FILE	
VERTICAL SCALE N.A.		DESIGNATION 1600808	
SURVEY BOOK ELECTRONIC		SHEETS 73 of 185	
CONTRACT B-36910		PROJECT 1600808	

I:\2020\12\20\2020 11:43:22 PM\1\90088 INDOT North Split\09Road\04 Design files\02 DGN\Plans\1600808-RD-S-MOT-PH1-07.dgn

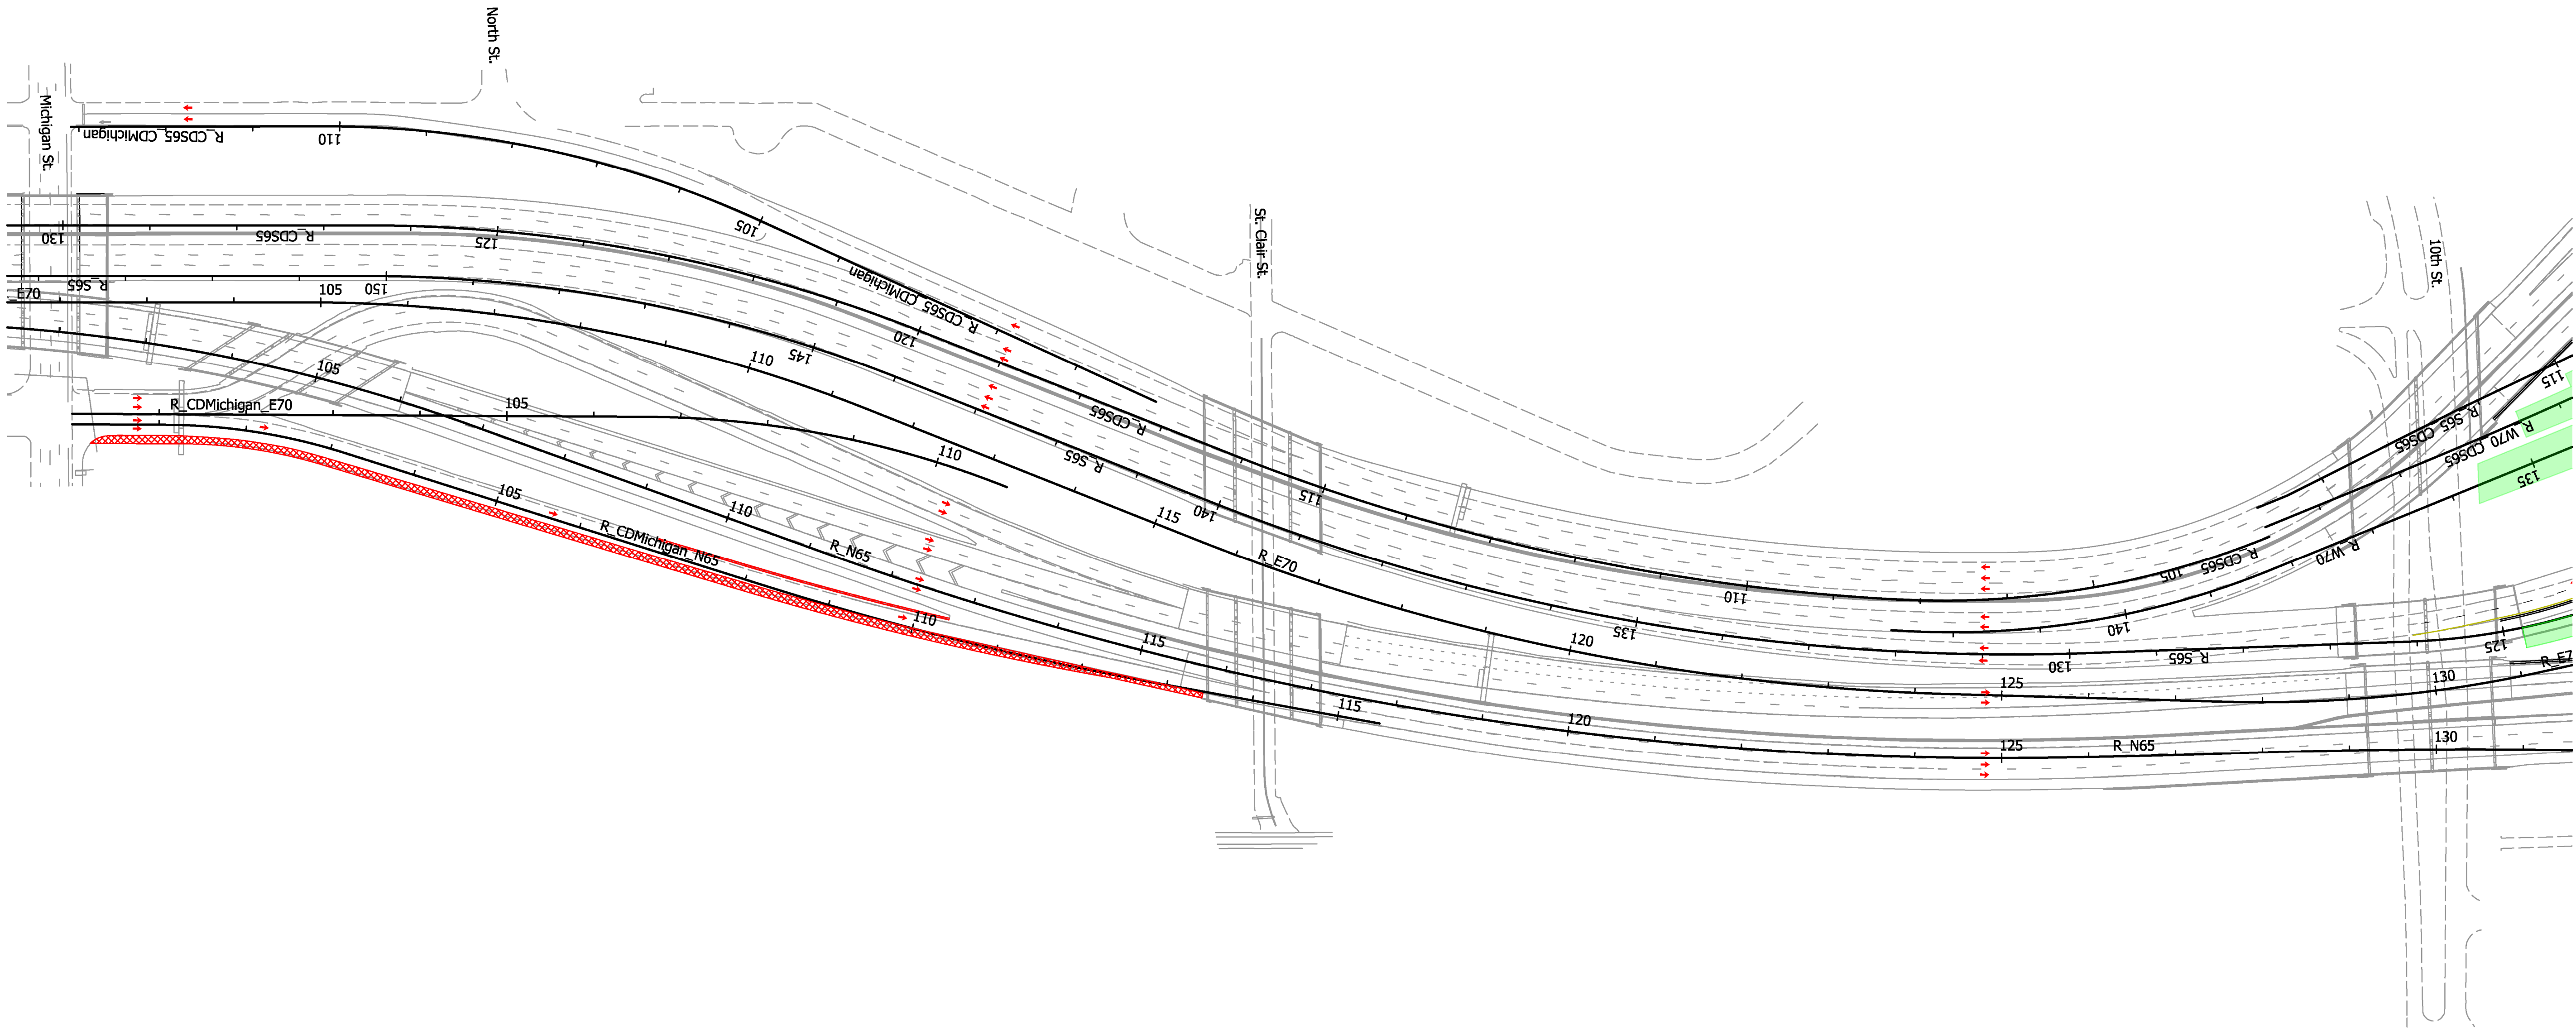

Note:
11' minimum travel lane width req'd.
13' lane width req'd. where lane shifts are present.
2' minimum shoulder width req'd.


LEGEND:			
	PROP BRIDGE CONSTRUCTION		COMPLETED CONSTRUCTION
	PROP ROAD CONSTRUCTION		PROP TEMP PAVEMENT MARKINGS, BROKEN, WHITE 4"
	PROP TEMP PAVEMENT		PROP TEMP PAVEMENT MARKINGS, WHITE, 4"
	TEMP PAVEMENT INPLACE		PROP TEMP PAVEMENT MAKINGS, YELLOW, 4"
	TEMP PAVEMENT REMOVAL		PROP TEMP TRAFFIC BARRIER
			PROP TEMP FILL WALL
			PROP TEMP CUT WALL
			TRAFFIC ARROW
			ROAD CLOSED

DRAFT
NOT FOR CONSTRUCTION

RECOMMENDED FOR APPROVAL _____		DESIGN ENGINEER _____	DATE _____
DESIGNED: <u>RAP</u>	DRAWN: <u>RAP</u>		
CHECKED: <u>DJG</u>	CHECKED: <u>DJG</u>		

INDIANA DEPARTMENT OF TRANSPORTATION	
MAINTENANCE OF TRAFFIC PHASE 1	

HORIZONTAL SCALE 1"=100'	BRIDGE FILE	
VERTICAL SCALE N.A.	DESIGNATION 1600808	
SURVEY BOOK ELECTRONIC	74	of 185
CONTRACT B-36910	PROJECT 1600808	

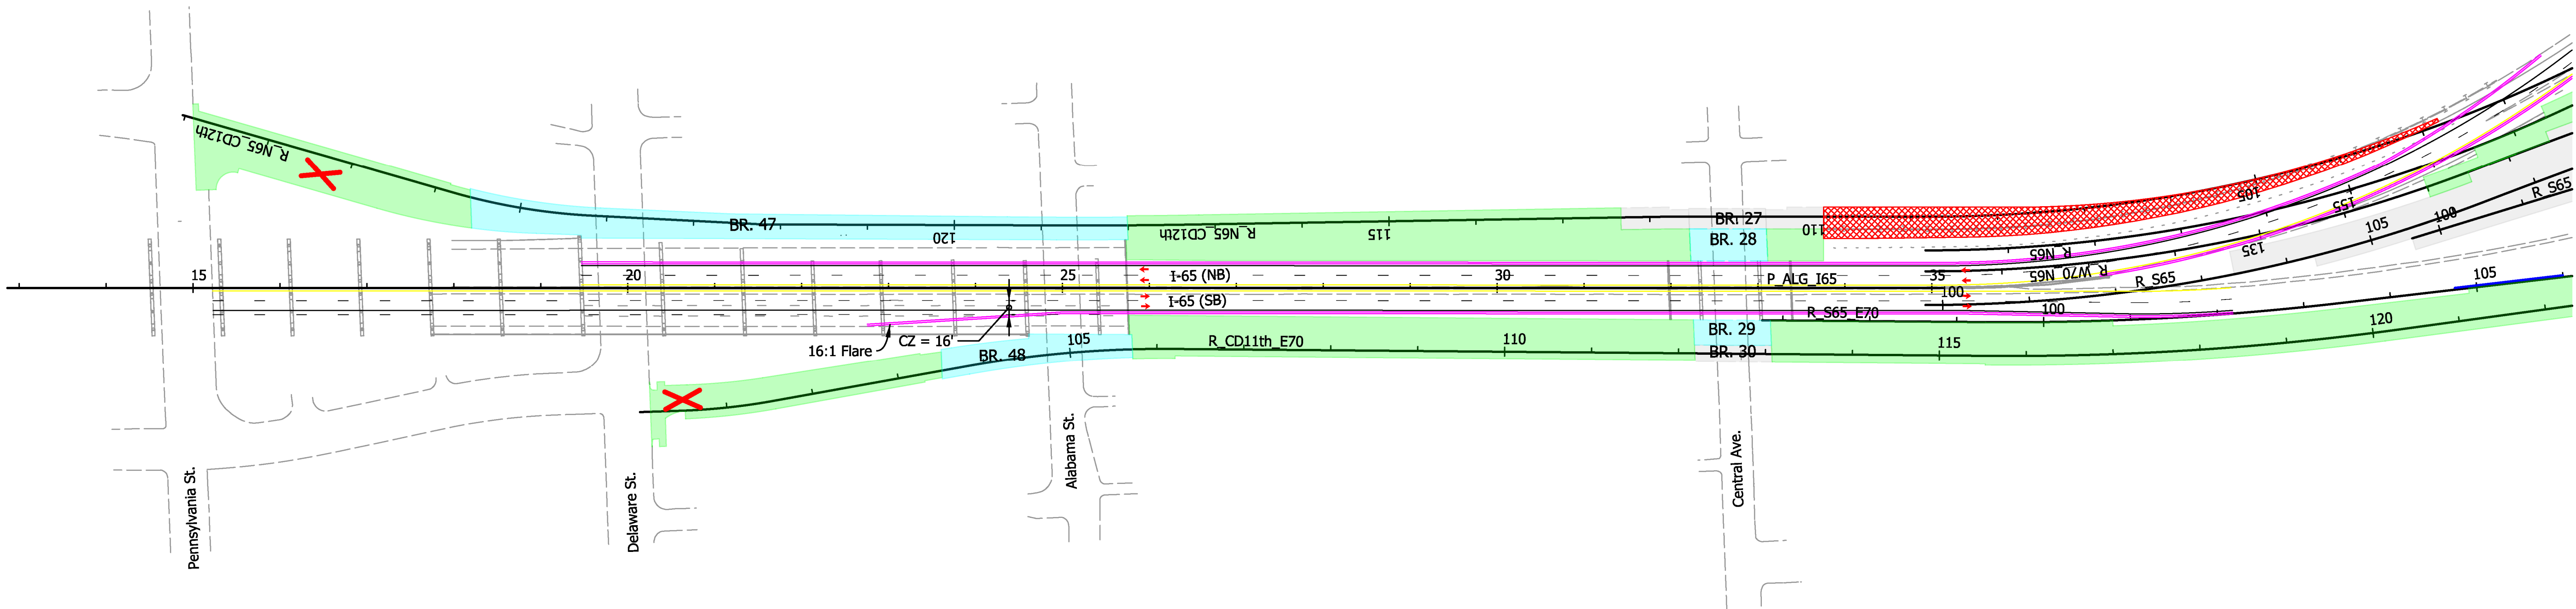

Note:
11' minimum travel lane width req'd.
13' lane width req'd. where lane shifts are present.
2' minimum shoulder width req'd.

LEGEND:			
	PROP BRIDGE CONSTRUCTION		COMPLETED CONSTRUCTION
	PROP ROAD CONSTRUCTION		PROP TEMP PAVEMENT MARKINGS, BROKEN, WHITE 4"
	PROP TEMP PAVEMENT		PROP TEMP PAVEMENT MARKINGS, WHITE, 4"
	TEMP PAVEMENT INPLACE		PROP TEMP PAVEMENT MAKINGS, YELLOW, 4"
	TEMP PAVEMENT REMOVAL		PROP TEMP TRAFFIC BARRIER
			PROP TEMP FILL WALL
			PROP TEMP CUT WALL
			TRAFFIC ARROW
			ROAD CLOSED


DRAFT
NOT FOR CONSTRUCTION

RECOMMENDED FOR APPROVAL _____		DESIGN ENGINEER _____		DATE _____	
DESIGNED: <u>RAP</u>		DRAWN: <u>RAP</u>			
CHECKED: <u>DJG</u>		CHECKED: <u>DJG</u>			

INDIANA DEPARTMENT OF TRANSPORTATION	
MAINTENANCE OF TRAFFIC PHASE 2A	

HORIZONTAL SCALE 1"=100'		BRIDGE FILE	
VERTICAL SCALE N.A.		DESIGNATION 1600808	
SURVEY BOOK ELECTRONIC		SHEETS 75 of 185	
CONTRACT B-36910		PROJECT 1600808	

I:\20\2020\11\43\27 RPA\190088 INDOT North Split\09Road\04 Design files\02 DGN\Plans\1600808-RD-S-MOT-PH2A-02.dgn

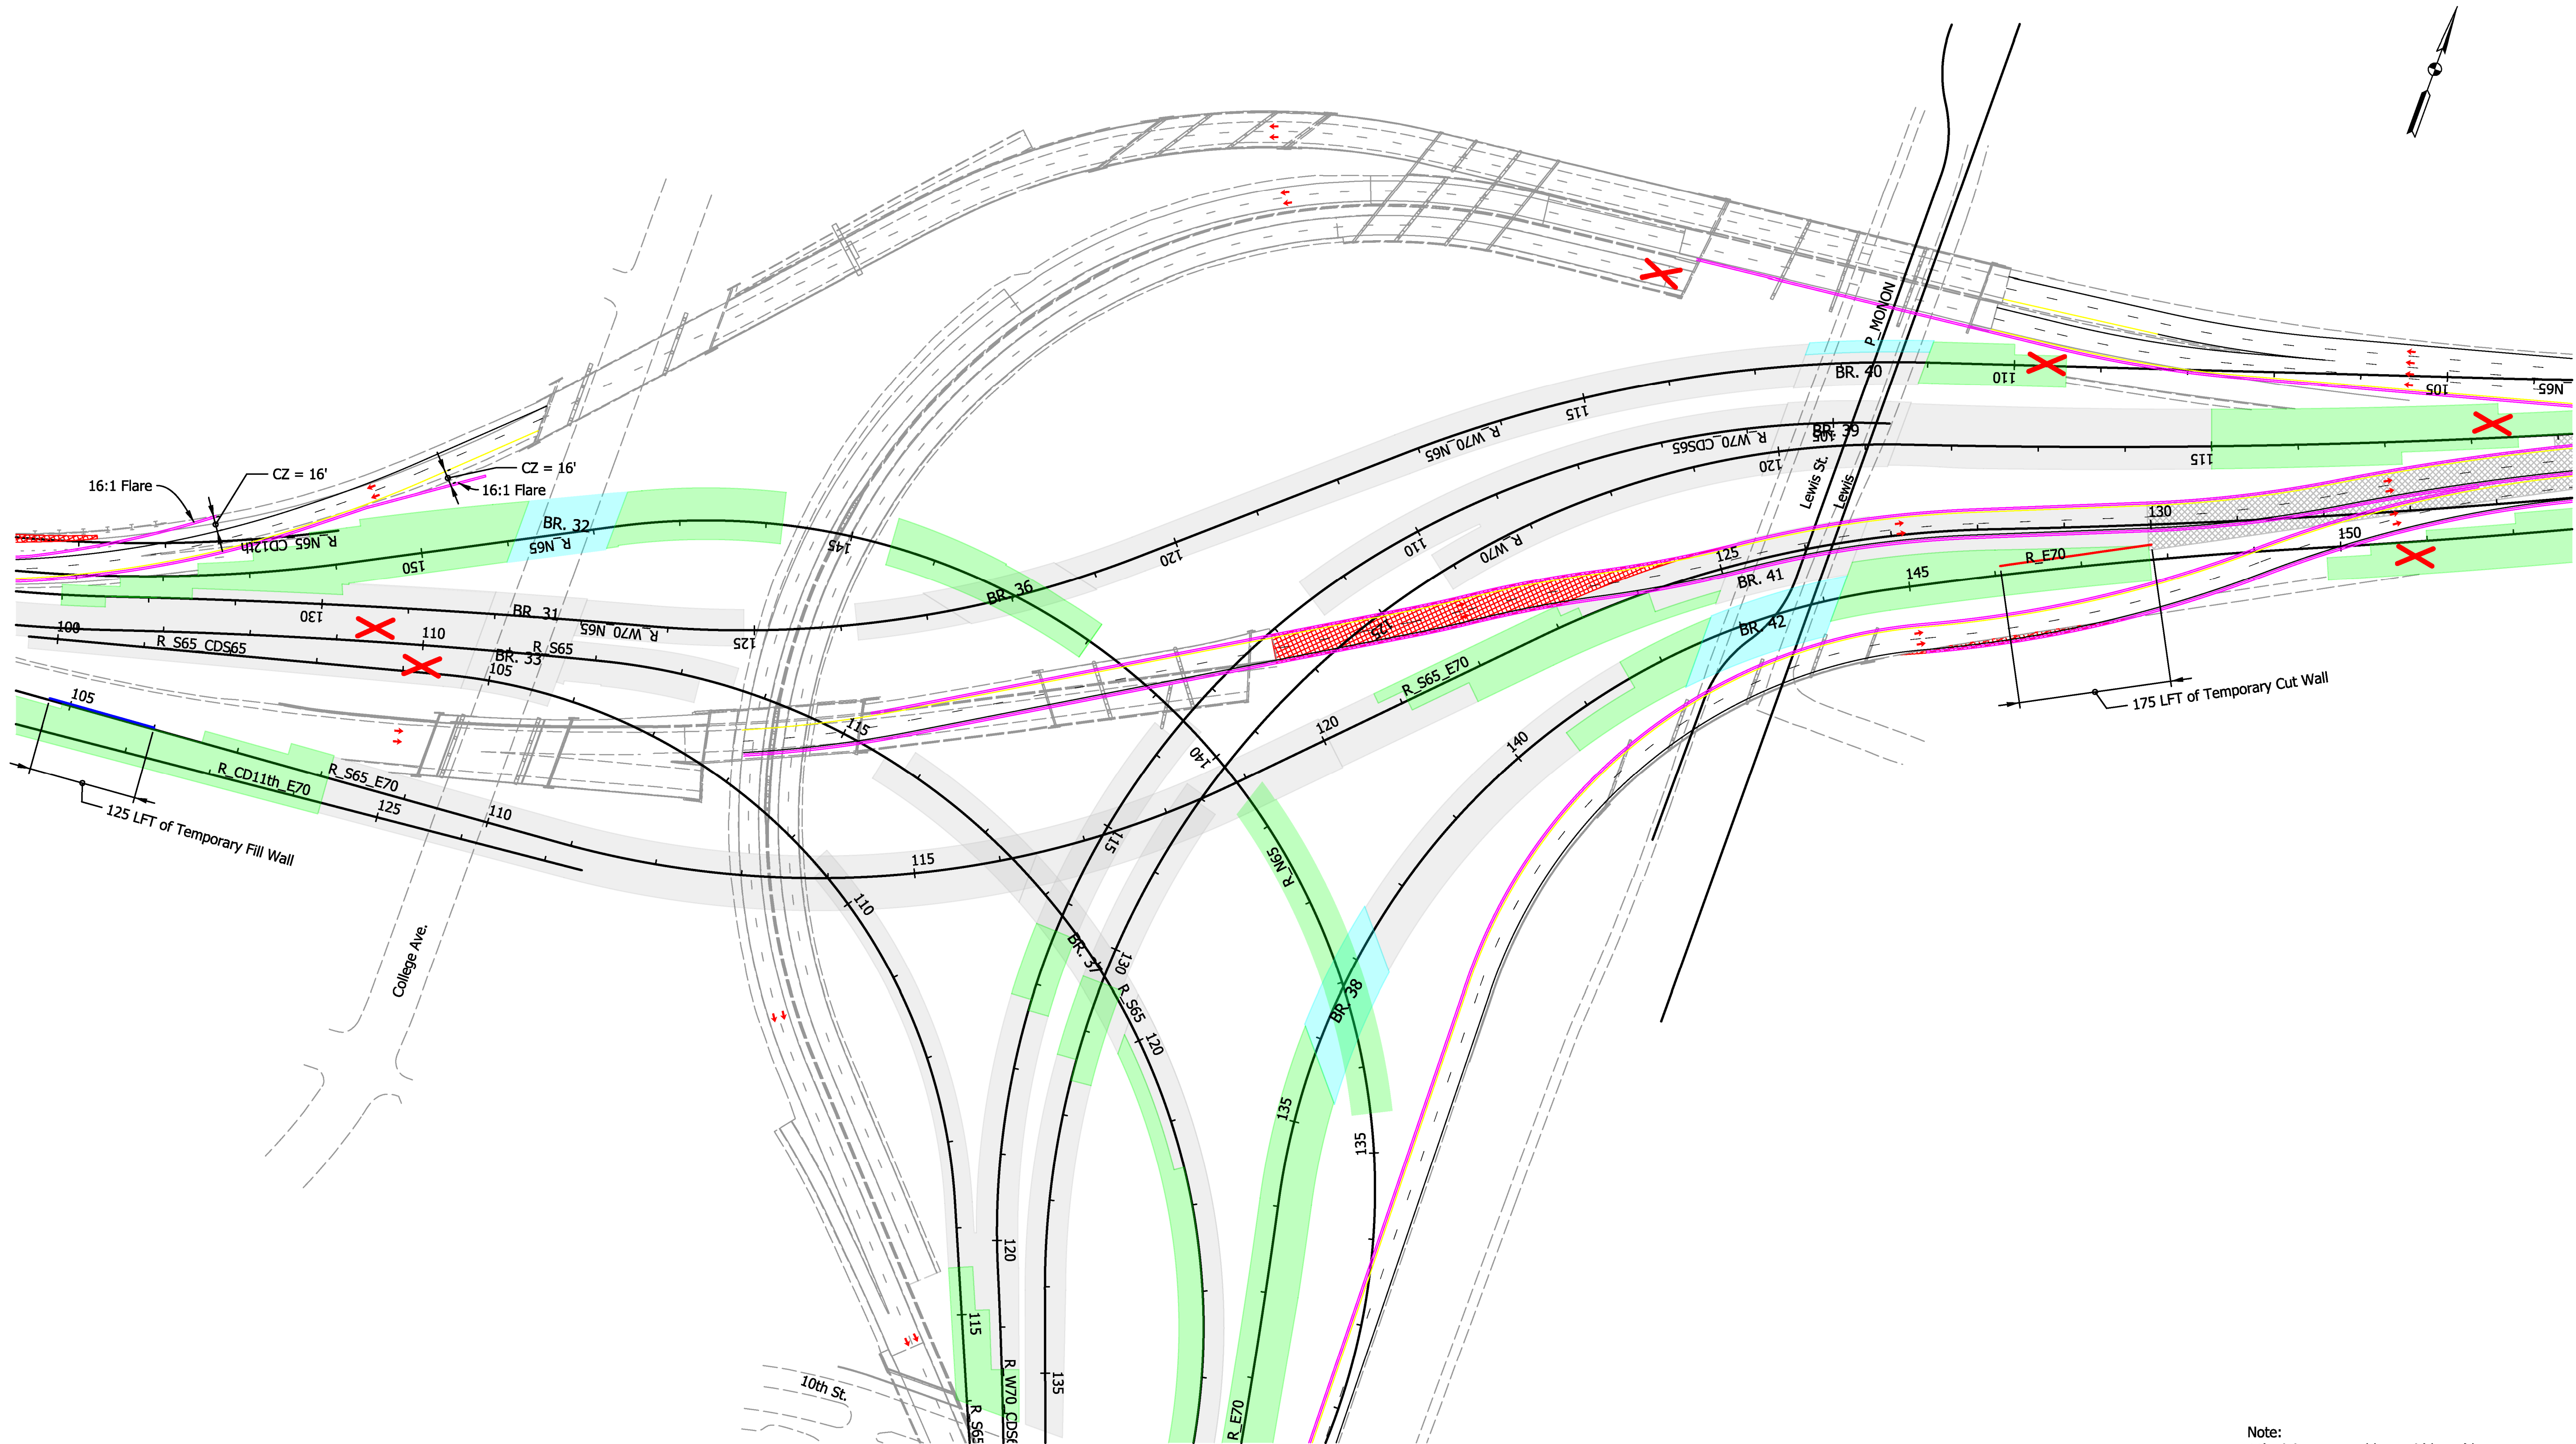

Note:
11' minimum travel lane width req'd.
13' lane width req'd. where lane shifts are present.
2' minimum shoulder width req'd.

LEGEND:

	PROP BRIDGE CONSTRUCTION		COMPLETED CONSTRUCTION		PROP TEMP FILL WALL
	PROP ROAD CONSTRUCTION		PROP TEMP PAVEMENT MARKINGS, BROKEN, WHITE 4"		PROP TEMP CUT WALL
	PROP TEMP PAVEMENT		PROP TEMP PAVEMENT MARKINGS, WHITE, 4"		TRAFFIC ARROW
	TEMP PAVEMENT INPLACE		PROP TEMP PAVEMENT MAKINGS, YELLOW, 4"		ROAD CLOSED
	TEMP PAVEMENT REMOVAL		PROP TEMP TRAFFIC BARRIER		

DRAFT
NOT FOR CONSTRUCTION



RECOMMENDED FOR APPROVAL	DESIGN ENGINEER	DATE
DESIGNED: RAP	DRAWN: RAP	
CHECKED: DJG	CHECKED: DJG	

INDIANA
DEPARTMENT OF TRANSPORTATION





MAINTENANCE OF TRAFFIC
PHASE 2A

HORIZONTAL SCALE	BRIDGE FILE		
1"=100'			
VERTICAL SCALE	DESIGNATION		
N.A.	1600808		
SURVEY BOOK	SHEETS		
ELECTRONIC	76	of	185
CONTRACT	PROJECT		
B-36910	1600808		

I:\20\2020\11\13\28 RPA\190088 INDOT North Split\09Road\04 Design files\02 DGN\Plans\1600808-RD-S-MOT-PH2A-03.dgn

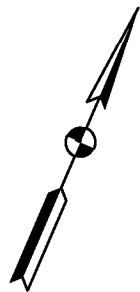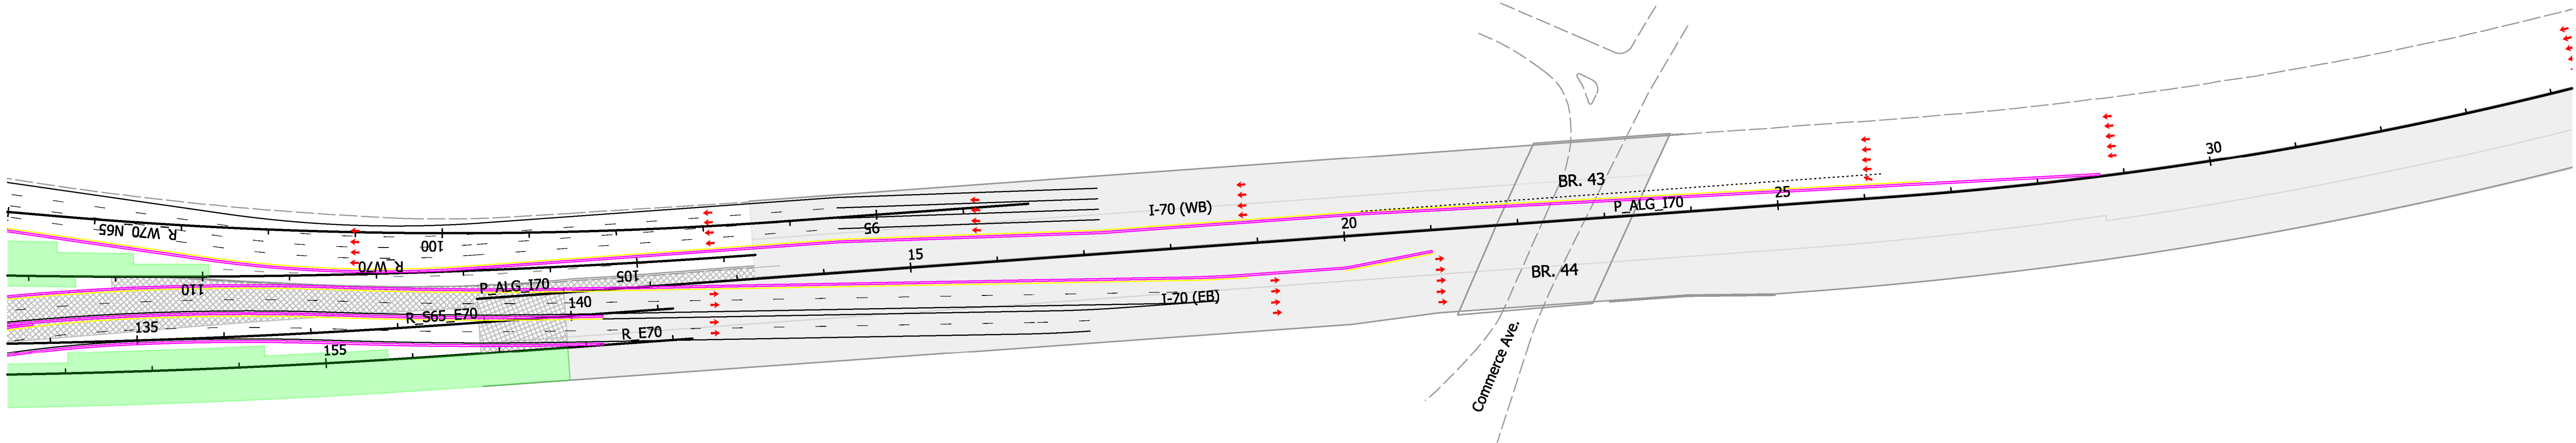

LEGEND:

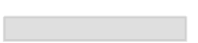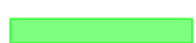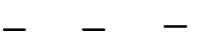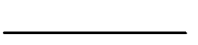- | | | | | | |
|---|--------------------------|---|---|---|---------------------|
|  | PROP BRIDGE CONSTRUCTION |  | COMPLETED CONSTRUCTION |  | PROP TEMP FILL WALL |
|  | PROP ROAD CONSTRUCTION |  | PROP TEMP PAVEMENT MARKINGS, BROKEN, WHITE 4" |  | PROP TEMP CUT WALL |
|  | PROP TEMP PAVEMENT |  | PROP TEMP PAVEMENT MARKINGS, WHITE, 4" |  | TRAFFIC ARROW |
|  | TEMP PAVEMENT INPLACE |  | PROP TEMP PAVEMENT MAKINGS, YELLOW, 4" |  | ROAD CLOSED |
|  | TEMP PAVEMENT REMOVAL |  | PROP TEMP TRAFFIC BARRIER | | |

DRAFT
NOT FOR CONSTRUCTION



RECOMMENDED FOR APPROVAL _____	
DESIGNED: RAP _____	DRAWN: RAP _____
CHECKED: DJG _____	CHECKED: DJG _____

INDIANA
DEPARTMENT OF TRANSPORTATION

MAINTENANCE OF TRAFFIC
PHASE 2A

Note:
11' minimum travel lane width req'd.
13' lane width req'd. where lane shifts are present.
2' minimum shoulder width req'd.

HORIZONTAL SCALE		BRIDGE FILE	
1"=100'		DESIGNATION	
VERTICAL SCALE		1600808	
N.A.			
SURVEY BOOK		SHEETS	
ELECTRONIC		77	of 185
CONTRACT		PROJECT	
B-36910		1600808	

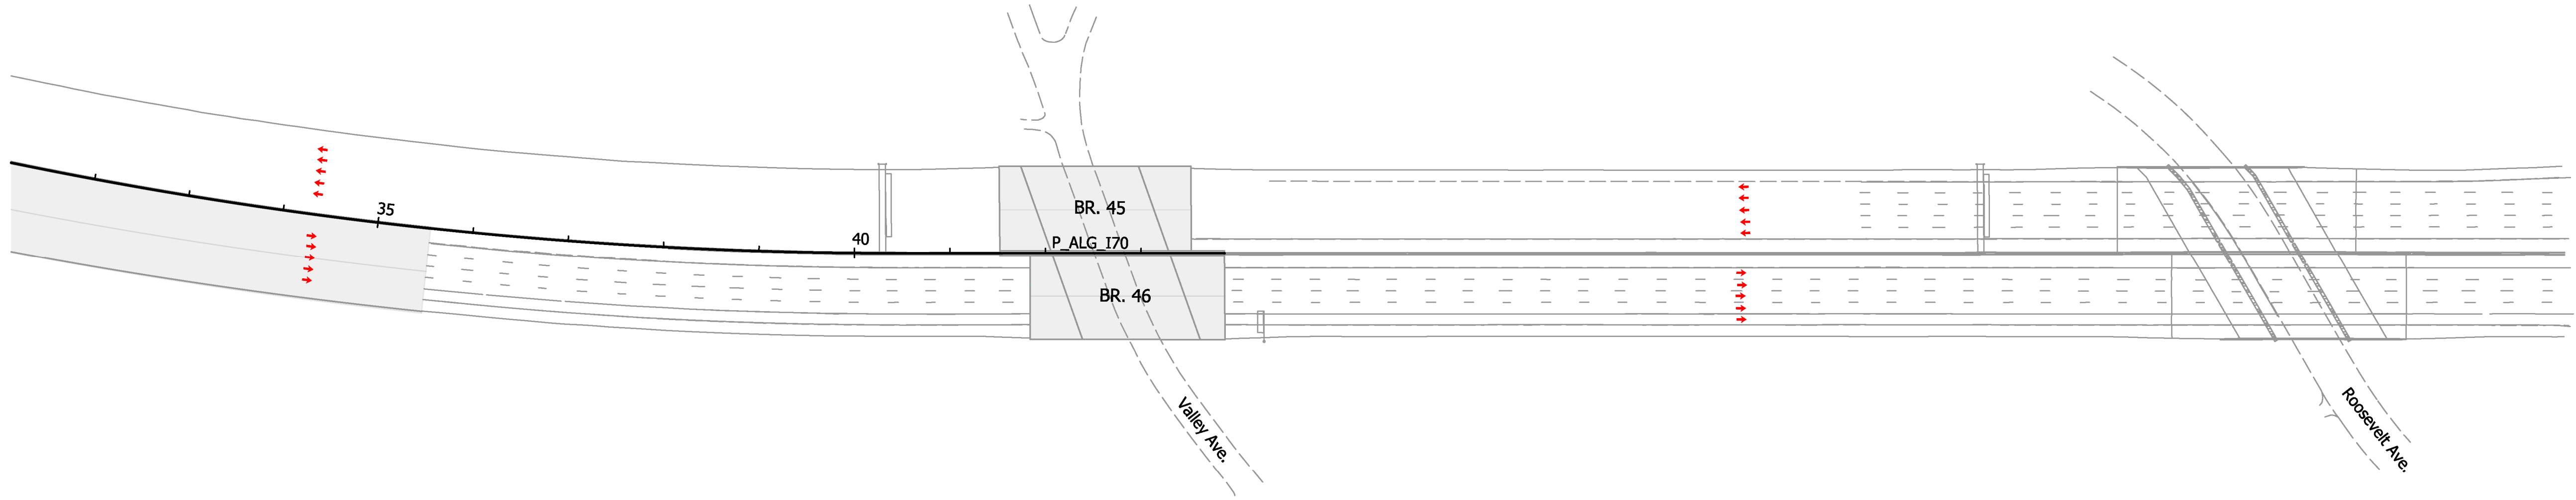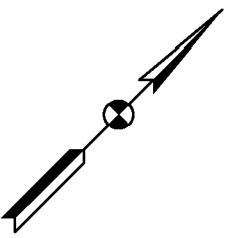

Note:
11' minimum travel lane width req'd.
13' lane width req'd. where lane shifts are present.
2' minimum shoulder width req'd.



LEGEND:			
	PROP BRIDGE CONSTRUCTION		COMPLETED CONSTRUCTION
	PROP ROAD CONSTRUCTION	- - -	PROP TEMP PAVEMENT MARKINGS, BROKEN, WHITE 4"
	PROP TEMP PAVEMENT		PROP TEMP PAVEMENT MARKINGS, WHITE, 4"
	TEMP PAVEMENT INPLACE		PROP TEMP PAVEMENT MAKINGS, YELLOW, 4"
	TEMP PAVEMENT REMOVAL		PROP TEMP TRAFFIC BARRIER
			PROP TEMP FILL WALL
			PROP TEMP CUT WALL
			TRAFFIC ARROW
			ROAD CLOSED

DRAFT
NOT FOR CONSTRUCTION

RECOMMENDED FOR APPROVAL _____		DESIGN ENGINEER _____	DATE _____
DESIGNED: RAP _____	DRAWN: RAP _____		
CHECKED: DJG _____	CHECKED: DJG _____		

INDIANA DEPARTMENT OF TRANSPORTATION	HORIZONTAL SCALE		BRIDGE FILE	
	1"=100'		DESIGNATION	
MAINTENANCE OF TRAFFIC PHASE 2A	VERTICAL SCALE		1600808	
	SURVEY BOOK		SHEETS	
			78 of 185	
	CONTRACT		PROJECT	
	B-36910		1600808	

I:\20\2020\11\13\30 PWA\190088 INDOT North Split\09Road\04 Design files\02 DGN\Plans\1600808-RD-S-MOT-PH2A-05.dgn

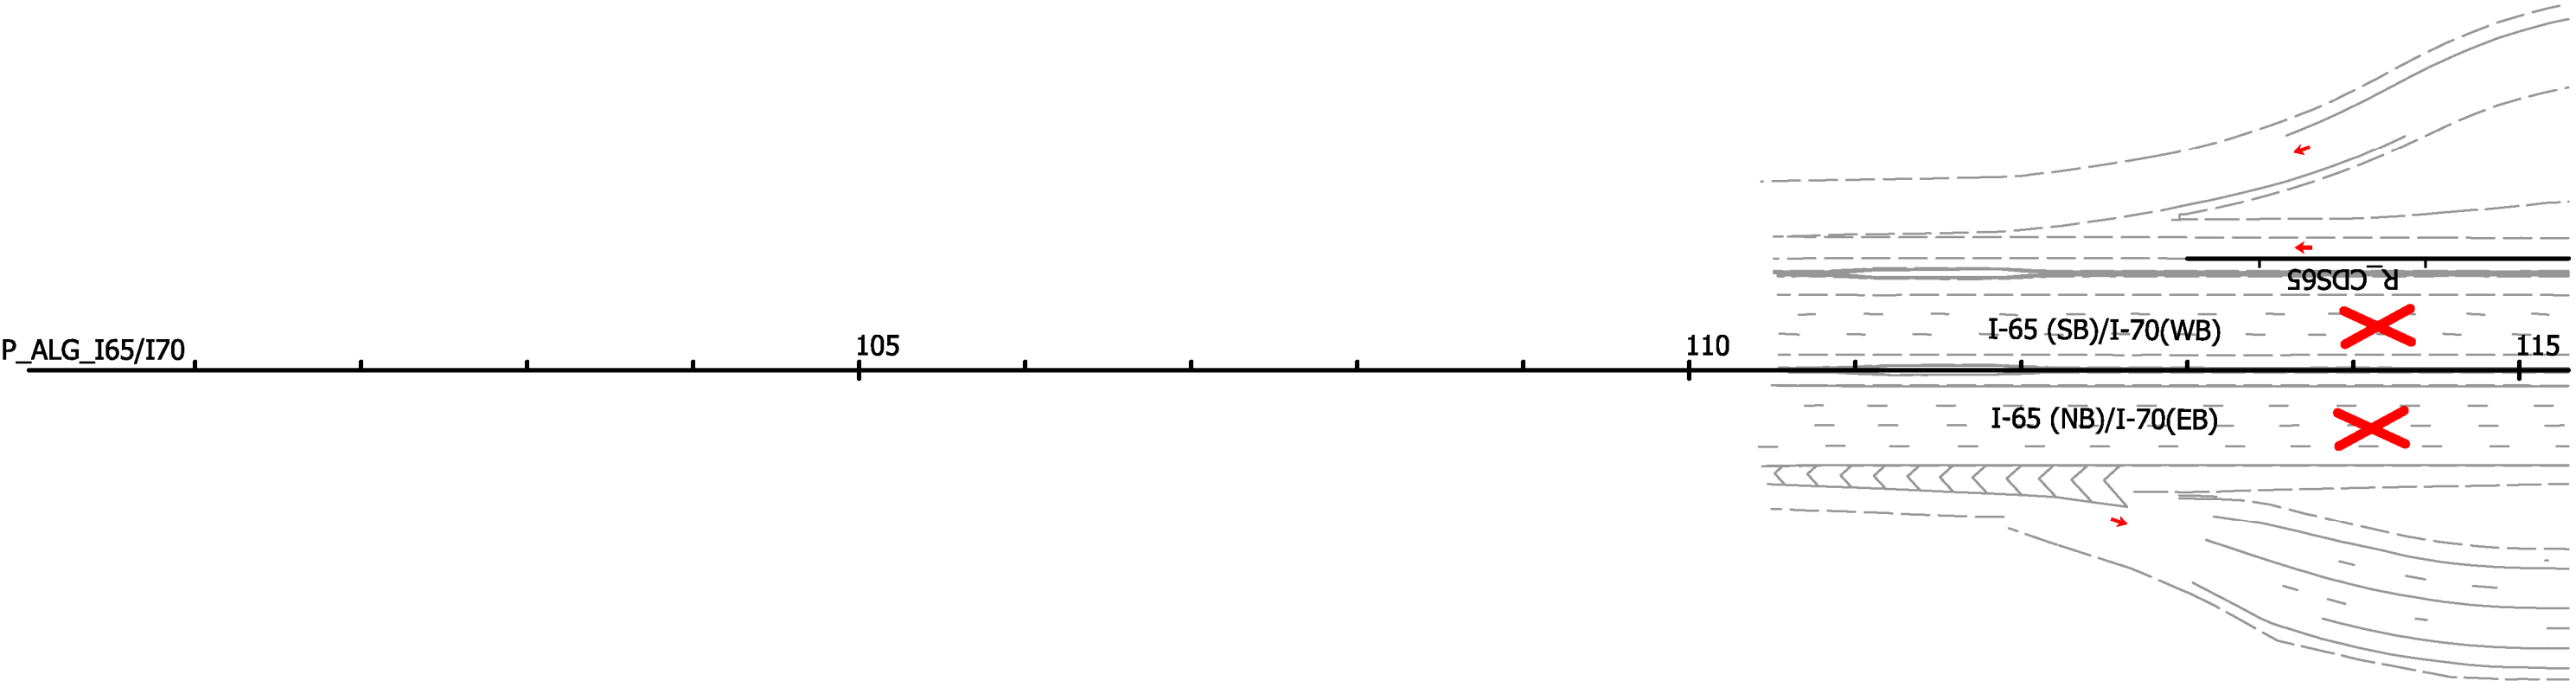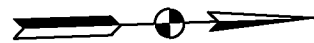

LEGEND:

- | | | | | | |
|--|--------------------------|--|---|--|---------------------|
| | PROP BRIDGE CONSTRUCTION | | COMPLETED CONSTRUCTION | | PROP TEMP FILL WALL |
| | PROP ROAD CONSTRUCTION | | PROP TEMP PAVEMENT MARKINGS, BROKEN, WHITE 4" | | PROP TEMP CUT WALL |
| | PROP TEMP PAVEMENT | | PROP TEMP PAVEMENT MARKINGS, WHITE, 4" | | TRAFFIC ARROW |
| | TEMP PAVEMENT INPLACE | | PROP TEMP PAVEMENT MAKINGS, YELLOW, 4" | | ROAD CLOSED |
| | TEMP PAVEMENT REMOVAL | | PROP TEMP TRAFFIC BARRIER | | |

DRAFT
NOT FOR CONSTRUCTION


RECOMMENDED FOR APPROVAL _____		DESIGN ENGINEER _____		DATE _____	
DESIGNED: <u>RAP</u>		DRAWN: <u>RAP</u>			
CHECKED: <u>DJG</u>		CHECKED: <u>DJG</u>			

INDIANA DEPARTMENT OF TRANSPORTATION	
MAINTENANCE OF TRAFFIC PHASE 2A	




Note:
11' minimum travel lane width req'd.
13' lane width req'd. where lane shifts are present.
2' minimum shoulder width req'd.

HORIZONTAL SCALE 1"=100'		BRIDGE FILE	
VERTICAL SCALE N.A.		DESIGNATION 1600808	
SURVEY BOOK ELECTRONIC		SHEETS 79 of 185	
CONTRACT B-36910		PROJECT 1600808	

I:\20\2020\11\13\31 RPA\190088 INDOT North Split\09Road\04 Design files\02 DGN\Plans\1600808-RD-S-MOT-PH2A-06.dgn

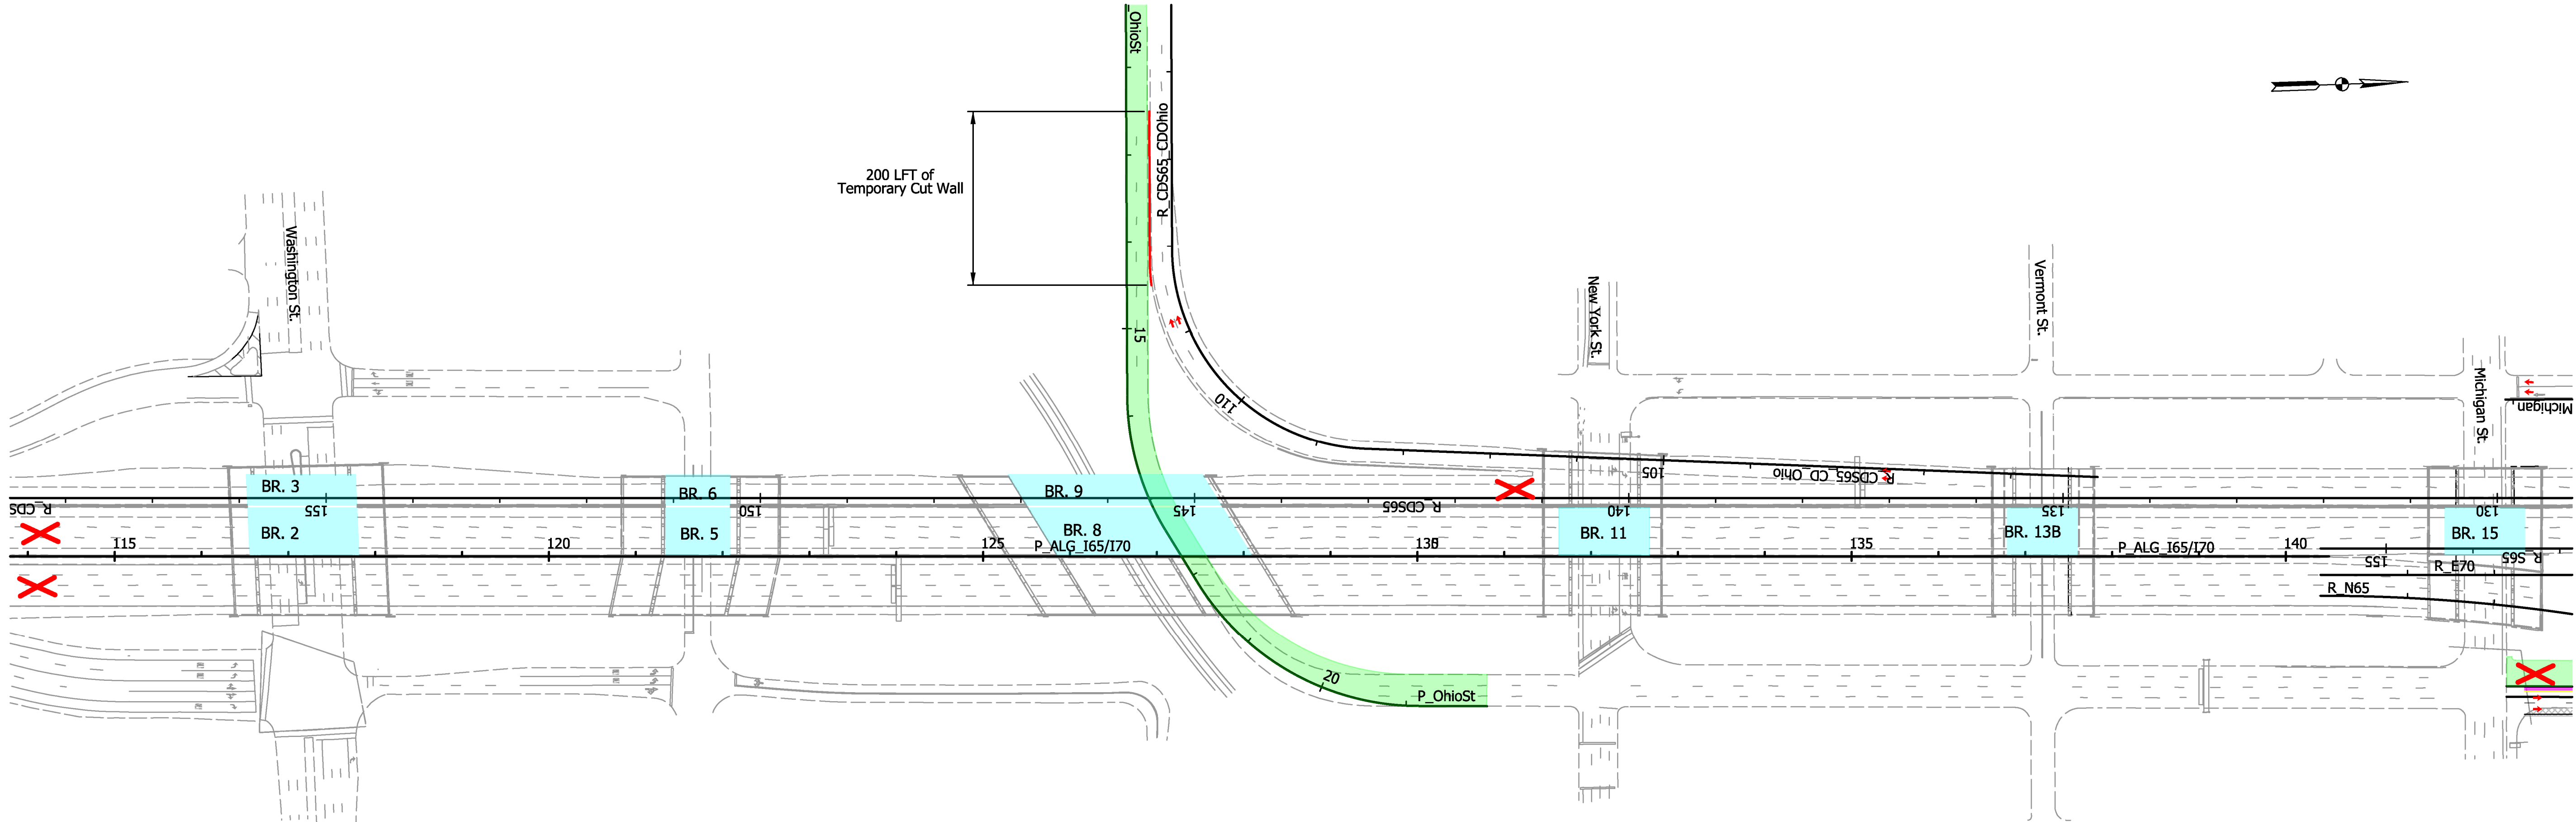

LEGEND:

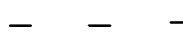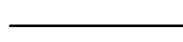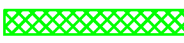- | | | | | | |
|---|--------------------------|---|---|---|---------------------|
|  | PROP BRIDGE CONSTRUCTION |  | COMPLETED CONSTRUCTION |  | PROP TEMP FILL WALL |
|  | PROP ROAD CONSTRUCTION |  | PROP TEMP PAVEMENT MARKINGS, BROKEN, WHITE 4" |  | PROP TEMP CUT WALL |
|  | PROP TEMP PAVEMENT |  | PROP TEMP PAVEMENT MARKINGS, WHITE, 4" |  | TRAFFIC ARROW |
|  | TEMP PAVEMENT INPLACE |  | PROP TEMP PAVEMENT MAKINGS, YELLOW, 4" |  | ROAD CLOSED |
|  | TEMP PAVEMENT REMOVAL |  | PROP TEMP TRAFFIC BARRIER | | |



DRAFT
NOT FOR CONSTRUCTION

RECOMMENDED FOR APPROVAL _____	
DESIGNED: RAP	DRAWN: RAP
CHECKED: DJG	CHECKED: DJG

INDIANA DEPARTMENT OF TRANSPORTATION	
MAINTENANCE OF TRAFFIC PHASE 2A	



Note:
11' minimum travel lane width req'd.
13' lane width req'd. where lane shifts are present.
2' minimum shoulder width req'd.

HORIZONTAL SCALE 1"=100'		BRIDGE FILE	
VERTICAL SCALE N.A.		DESIGNATION 1600808	
SURVEY BOOK ELECTRONIC		SHEETS 80 of 185	
CONTRACT B-36910		PROJECT 1600808	

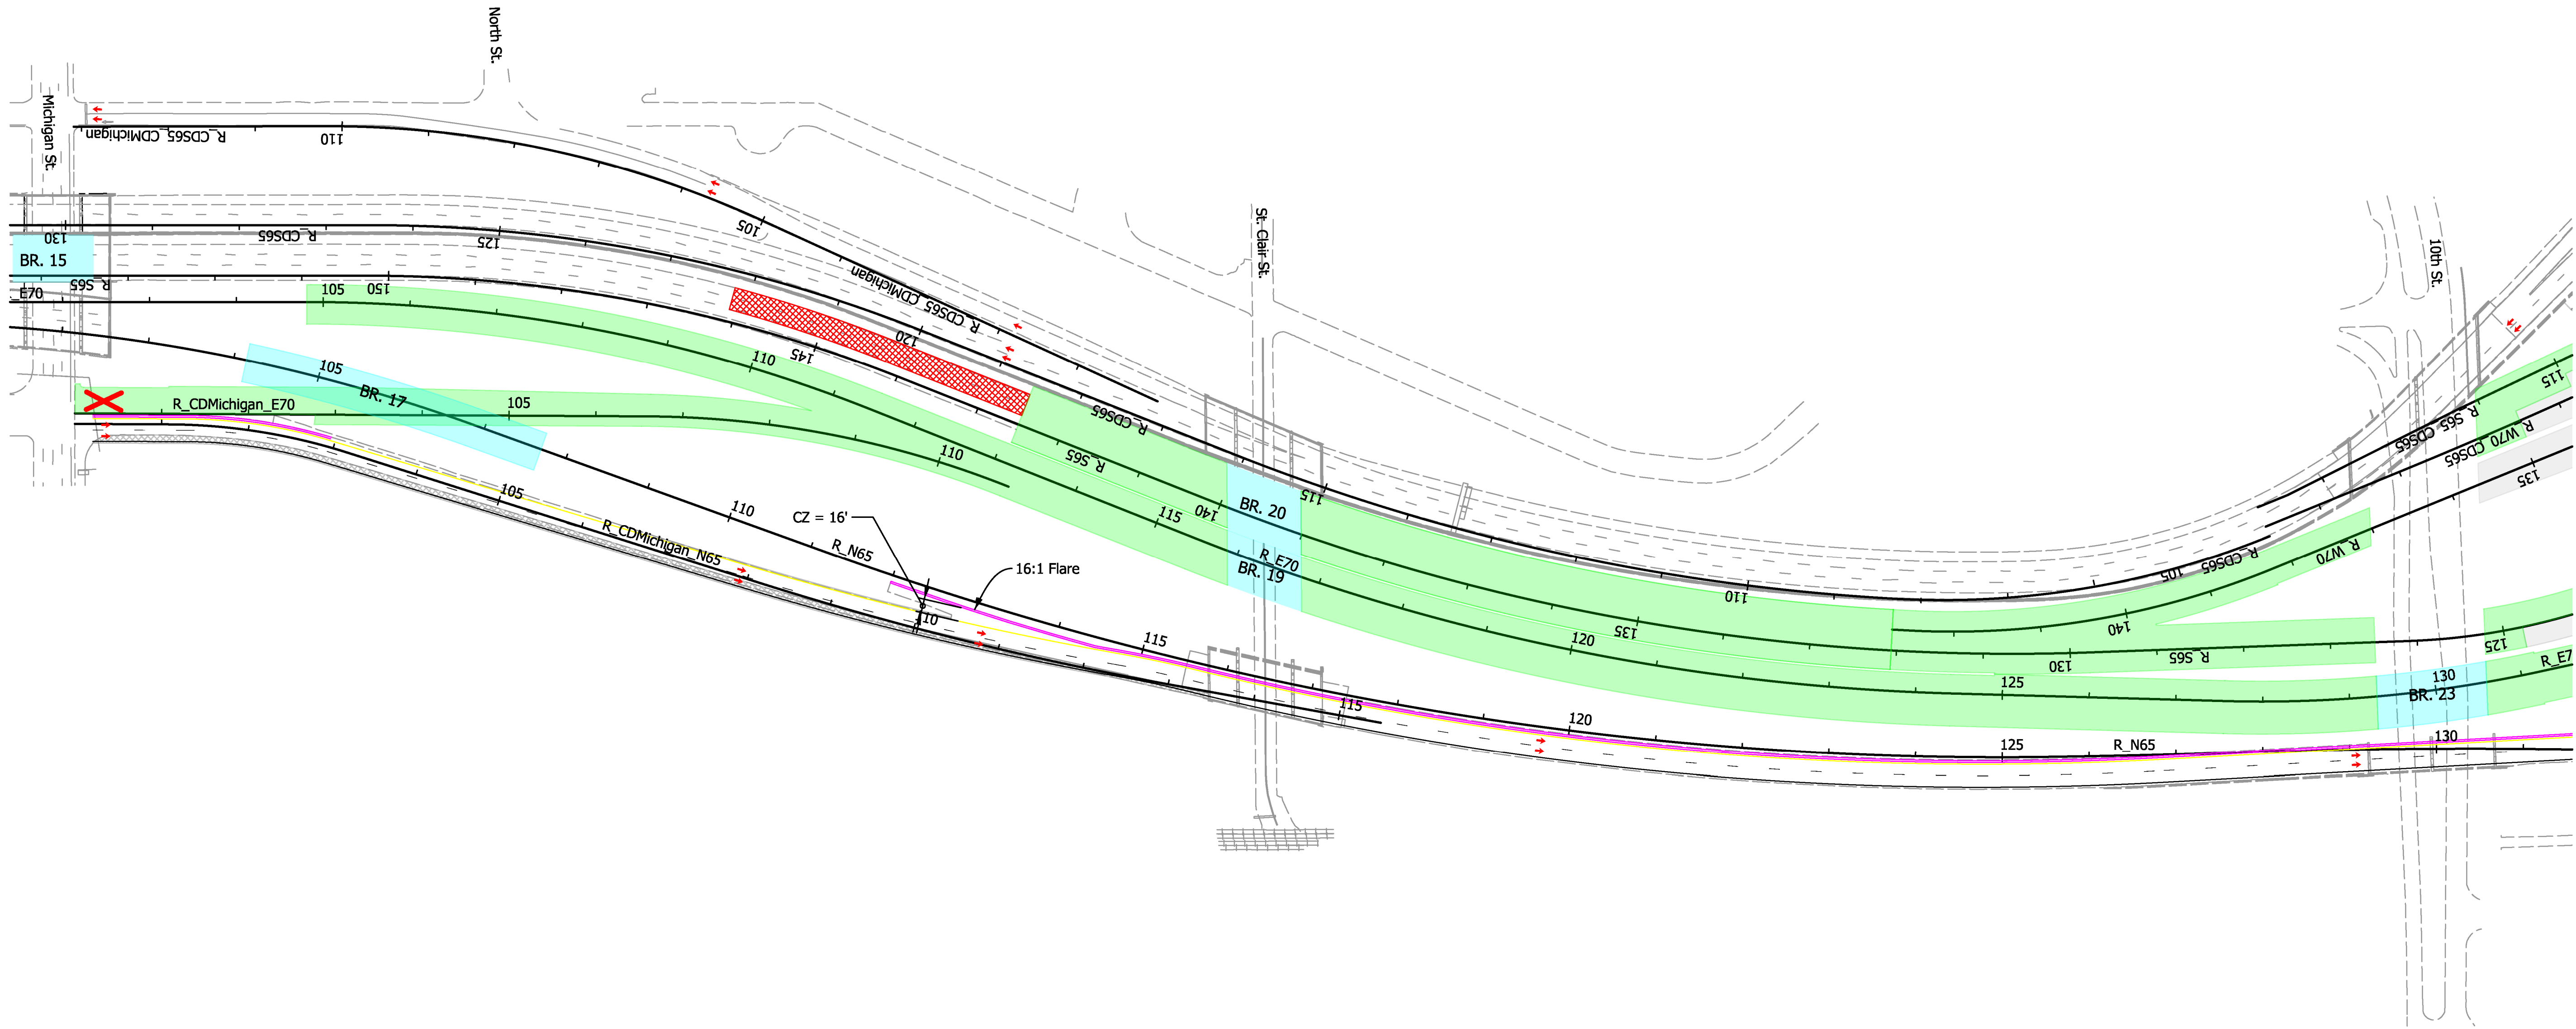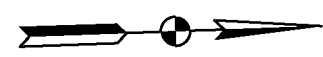

Note:
11' minimum travel lane width req'd.
13' lane width req'd. where lane shifts are present.
2' minimum shoulder width req'd.

LEGEND:

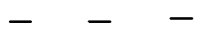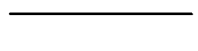- | | | | | | |
|---|--------------------------|---|---|---|---------------------|
|  | PROP BRIDGE CONSTRUCTION |  | COMPLETED CONSTRUCTION |  | PROP TEMP FILL WALL |
|  | PROP ROAD CONSTRUCTION |  | PROP TEMP PAVEMENT MARKINGS, BROKEN, WHITE 4" |  | PROP TEMP CUT WALL |
|  | PROP TEMP PAVEMENT |  | PROP TEMP PAVEMENT MARKINGS, WHITE, 4" |  | TRAFFIC ARROW |
|  | TEMP PAVEMENT INPLACE |  | PROP TEMP PAVEMENT MAKINGS, YELLOW, 4" |  | ROAD CLOSED |
|  | TEMP PAVEMENT REMOVAL |  | PROP TEMP TRAFFIC BARRIER | | |

DRAFT
NOT FOR CONSTRUCTION

RECOMMENDED FOR APPROVAL _____		DESIGN ENGINEER _____		DATE _____	
DESIGNED: RAP _____		DRAWN: RAP _____			
CHECKED: DJG _____		CHECKED: DJG _____			

INDIANA
DEPARTMENT OF TRANSPORTATION

MAINTENANCE OF TRAFFIC
PHASE 2A


HORIZONTAL SCALE		BRIDGE FILE	
1"=100'			
VERTICAL SCALE		DESIGNATION	
N.A.		1600808	
SURVEY BOOK		SHEETS	
ELECTRONIC		81	of 185
CONTRACT		PROJECT	
B-36910		1600808	





I 2/20/2020 11:43:38 PMP:\190088 INDOT North Split\09Road\04 Design files\02 DGN\Plans\1600808-RD-S-MOT-PH2B-01.dgn

1/2/20/2020 11:43:38 PM P13	LEGEND:			DRAFT NOT FOR CONSTRUCTION	RECOMMENDED FOR APPROVAL _____		INDIANA DEPARTMENT OF TRANSPORTATION		HORIZONTAL SCALE		BRIDGE FILE		
		PROP BRIDGE CONSTRUCTION			COMPLETED CONSTRUCTION		PROP TEMP FILL WALL	1"=100'		VERTICAL SCALE		DESIGNATION	
		PROP ROAD CONSTRUCTION	- - -		PROP TEMP PAVEMENT MARKINGS, BROKEN, WHITE 4"		PROP TEMP CUT WALL	N.A.		1600808		SHEETS	
		PROP TEMP PAVEMENT			PROP TEMP PAVEMENT MARKINGS, WHITE, 4"	←	TRAFFIC ARROW	SURVEY BOOK		82		of 185	
		TEMP PAVEMENT INPLACE			PROP TEMP PAVEMENT MAKINGS, YELLOW, 4"	✗	ROAD CLOSED	ELECTRONIC		PROJECT		1600808	
		TEMP PAVEMENT REMOVAL			PROP TEMP TRAFFIC BARRIER			CONTRACT		B-36910		1600808	
							DESIGNED: <u>RAP</u>	DRAWN: <u>RAP</u>	MAINTENANCE OF TRAFFIC PHASE 2B				
					CHECKED: <u>DJG</u>	CHECKED: <u>DJG</u>							

I:\20\2020\11\13\40 RMC\190088 INDOT North Split\09Road\04 Design files\02 DGN\Plans\1600808-RD-S-MOT-PH2B-02.dgn

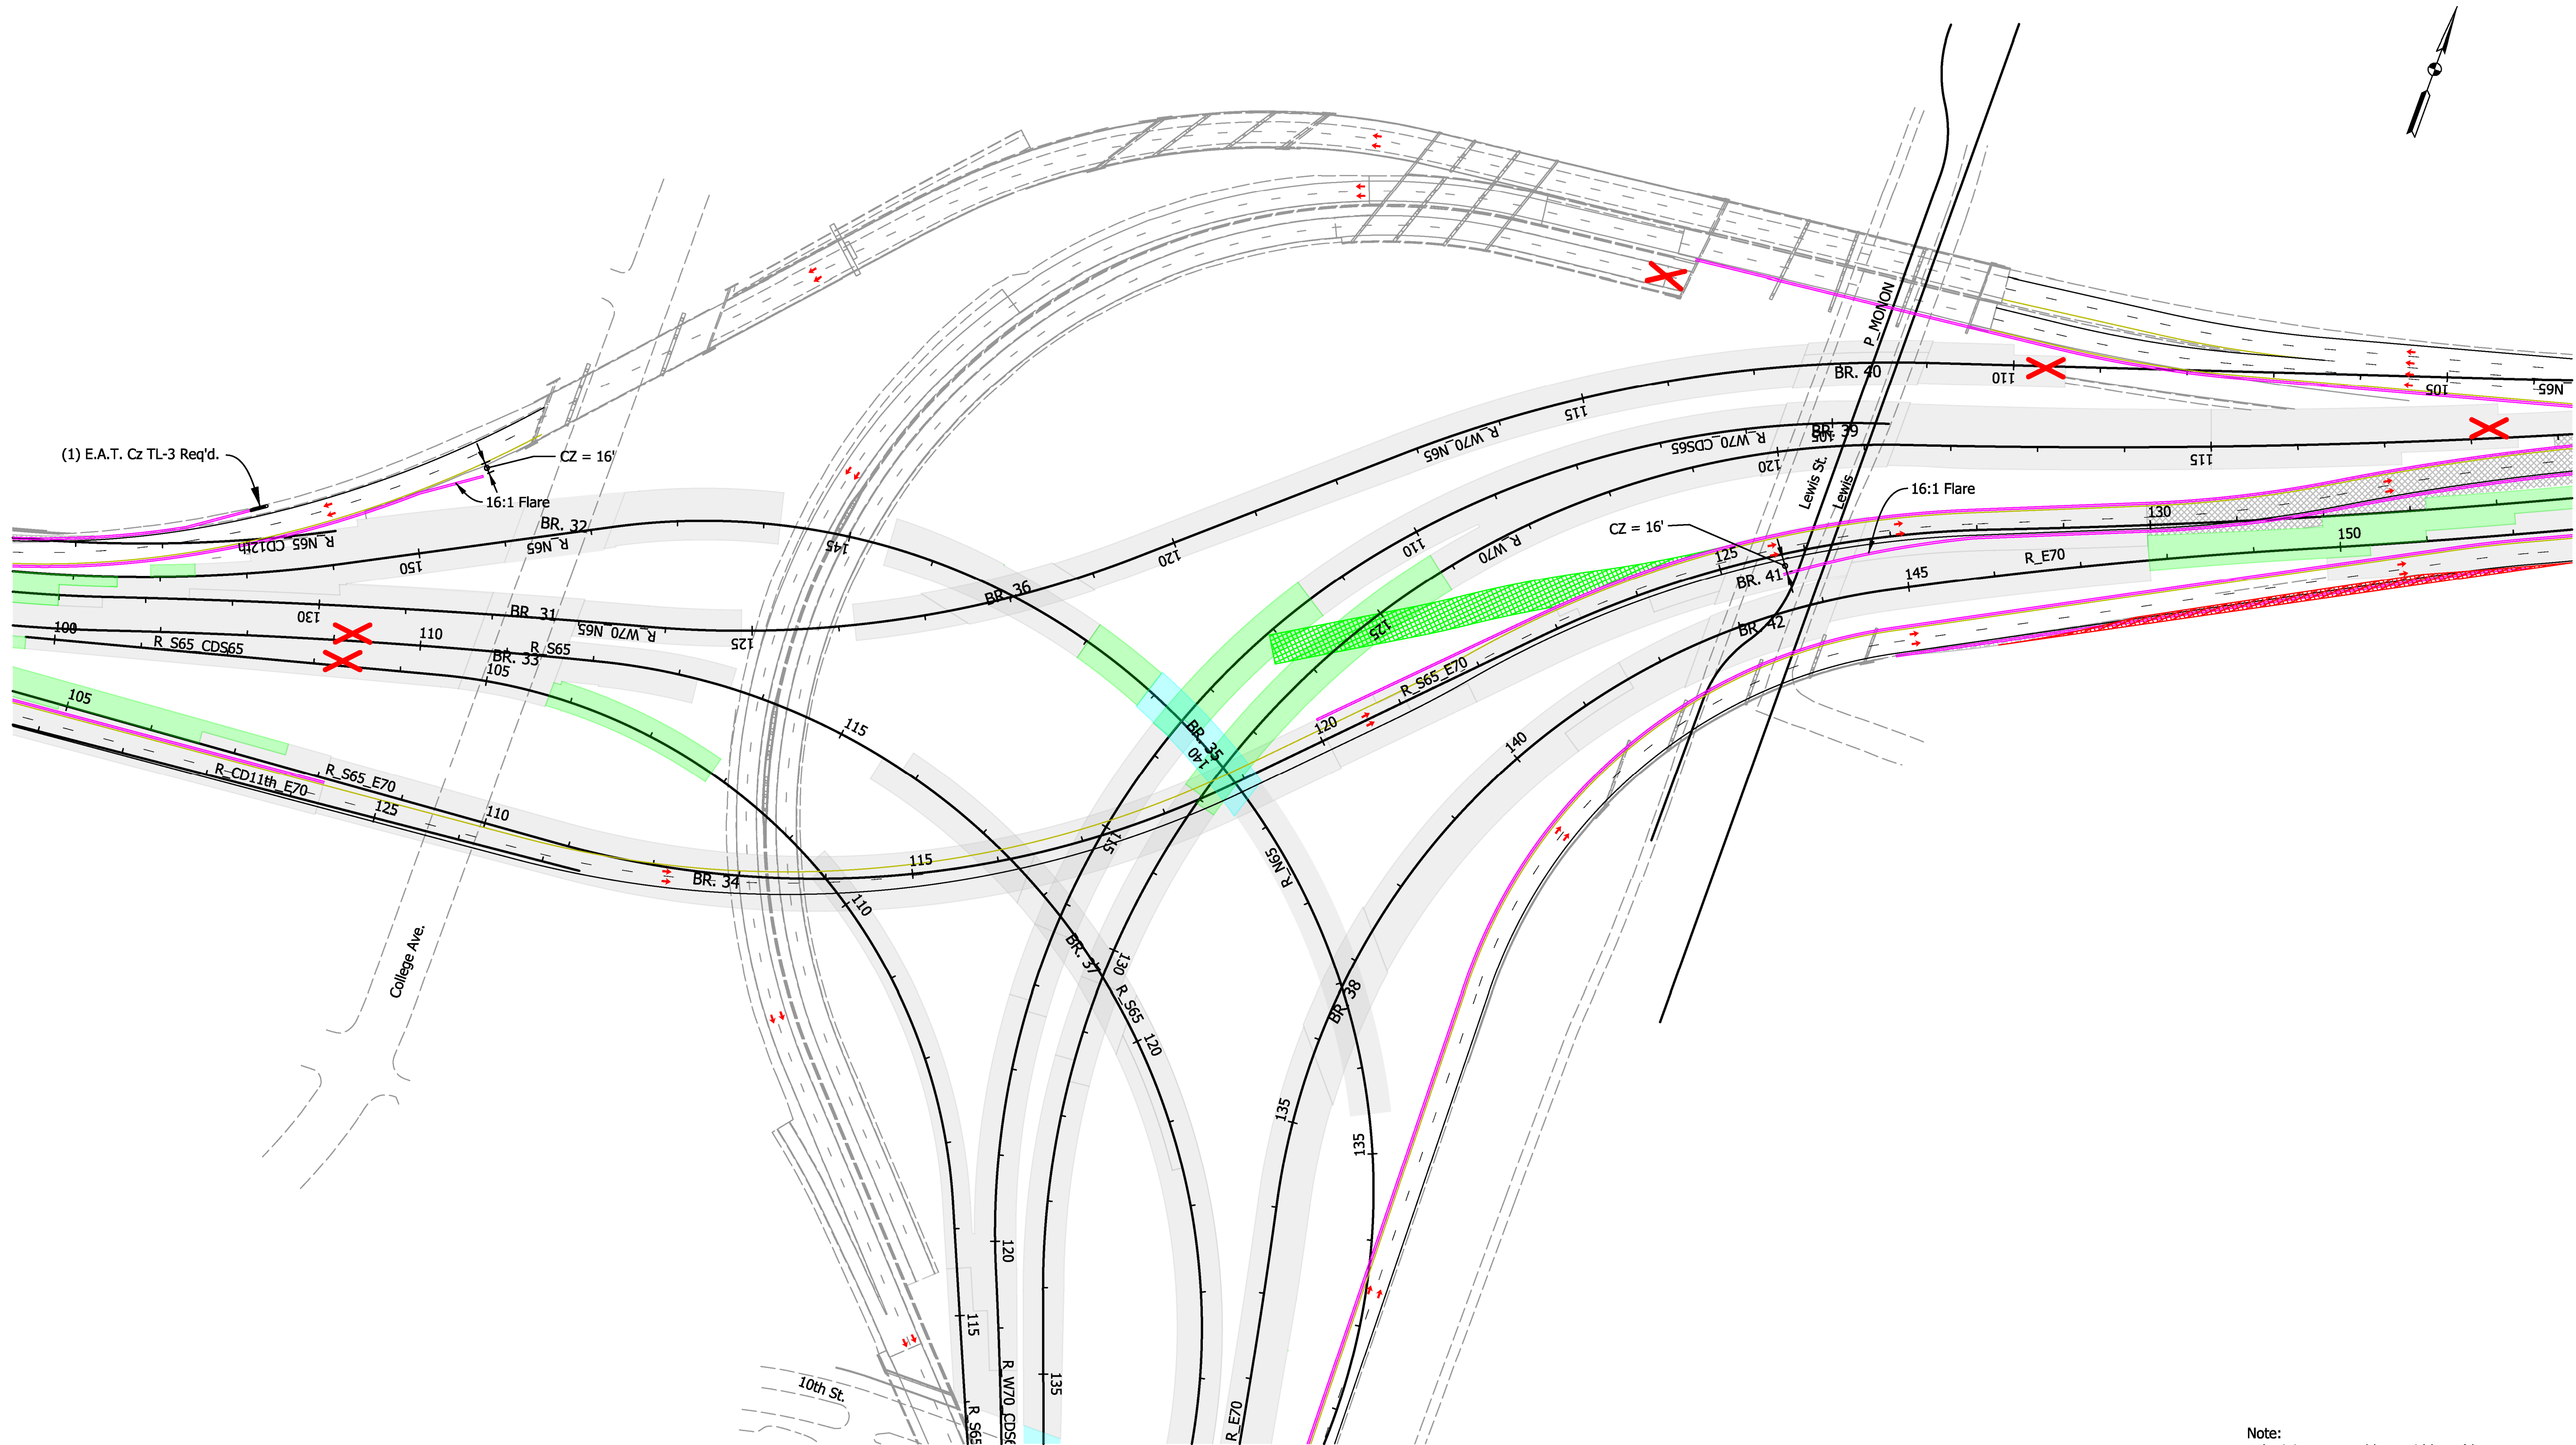

I:\2020\11\13\41_RPA\160088_INDOT_North_Split\09Road\04_Design files\02 DGN\Plans\160088-RD-S-MOT-PH2B-03.dgn

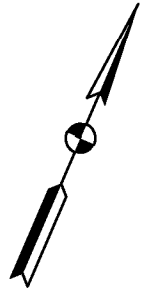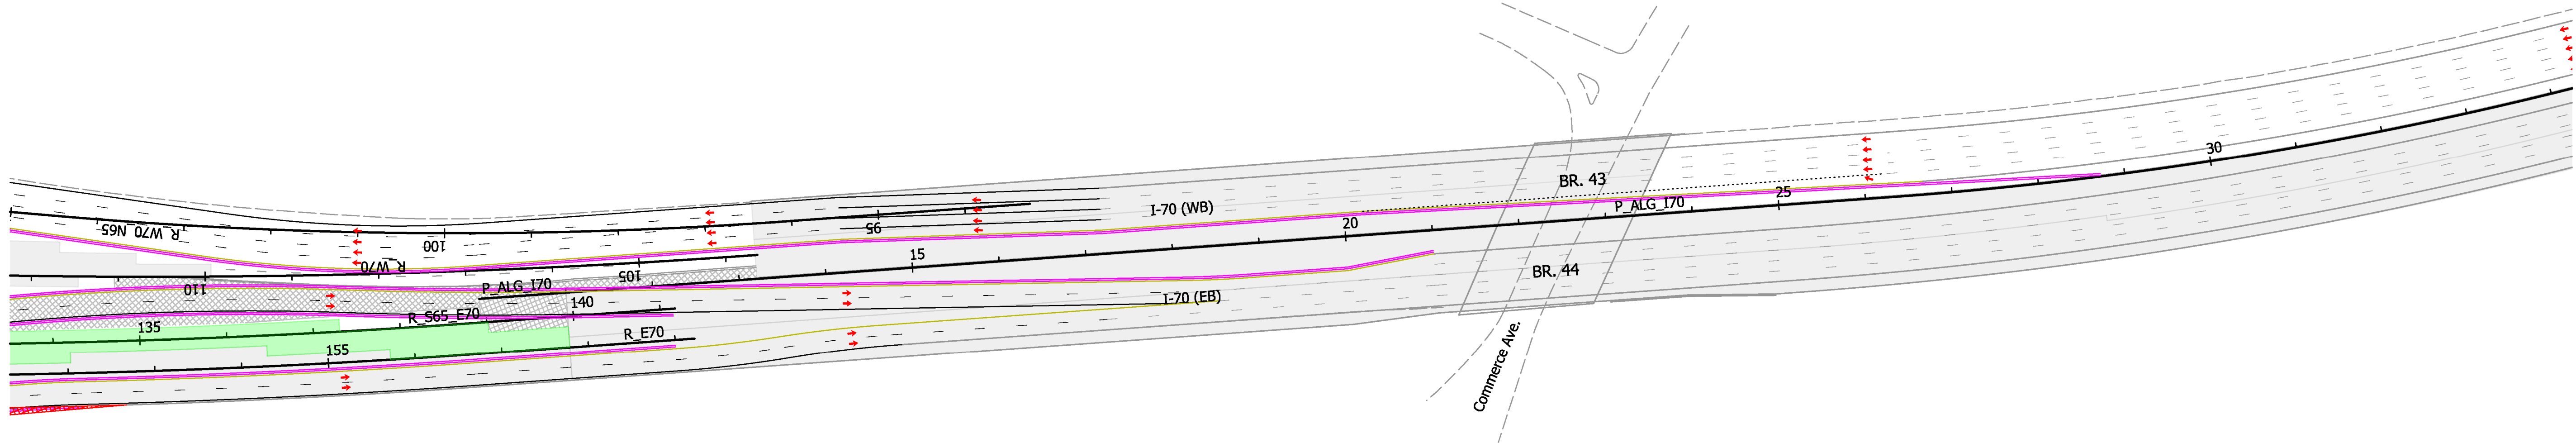

LEGEND:

- | | | |
|--------------------------|---|---------------------|
| PROP BRIDGE CONSTRUCTION | COMPLETED CONSTRUCTION | PROP TEMP FILL WALL |
| PROP ROAD CONSTRUCTION | PROP TEMP PAVEMENT MARKINGS, BROKEN, WHITE 4" | PROP TEMP CUT WALL |
| PROP TEMP PAVEMENT | PROP TEMP PAVEMENT MARKINGS, WHITE, 4" | TRAFFIC ARROW |
| TEMP PAVEMENT INPLACE | PROP TEMP PAVEMENT MAKINGS, YELLOW, 4" | ROAD CLOSED |
| TEMP PAVEMENT REMOVAL | PROP TEMP TRAFFIC BARRIER | |

DRAFT
NOT FOR CONSTRUCTION



RECOMMENDED FOR APPROVAL _____ DESIGN ENGINEER DATE	
DESIGNED: RAP _____	DRAWN: RAP _____
CHECKED: DJG _____	CHECKED: DJG _____

INDIANA
DEPARTMENT OF TRANSPORTATION

MAINTENANCE OF TRAFFIC
PHASE 2B

Note:
11' minimum travel lane width req'd.
13' lane width req'd. where lane shifts are present.
2' minimum shoulder width req'd.

HORIZONTAL SCALE 1"=100'		BRIDGE FILE	
VERTICAL SCALE N.A.		DESIGNATION 1600808	
SURVEY BOOK ELECTRONIC		SHEETS 84 of 185	
CONTRACT B-36910		PROJECT 1600808	

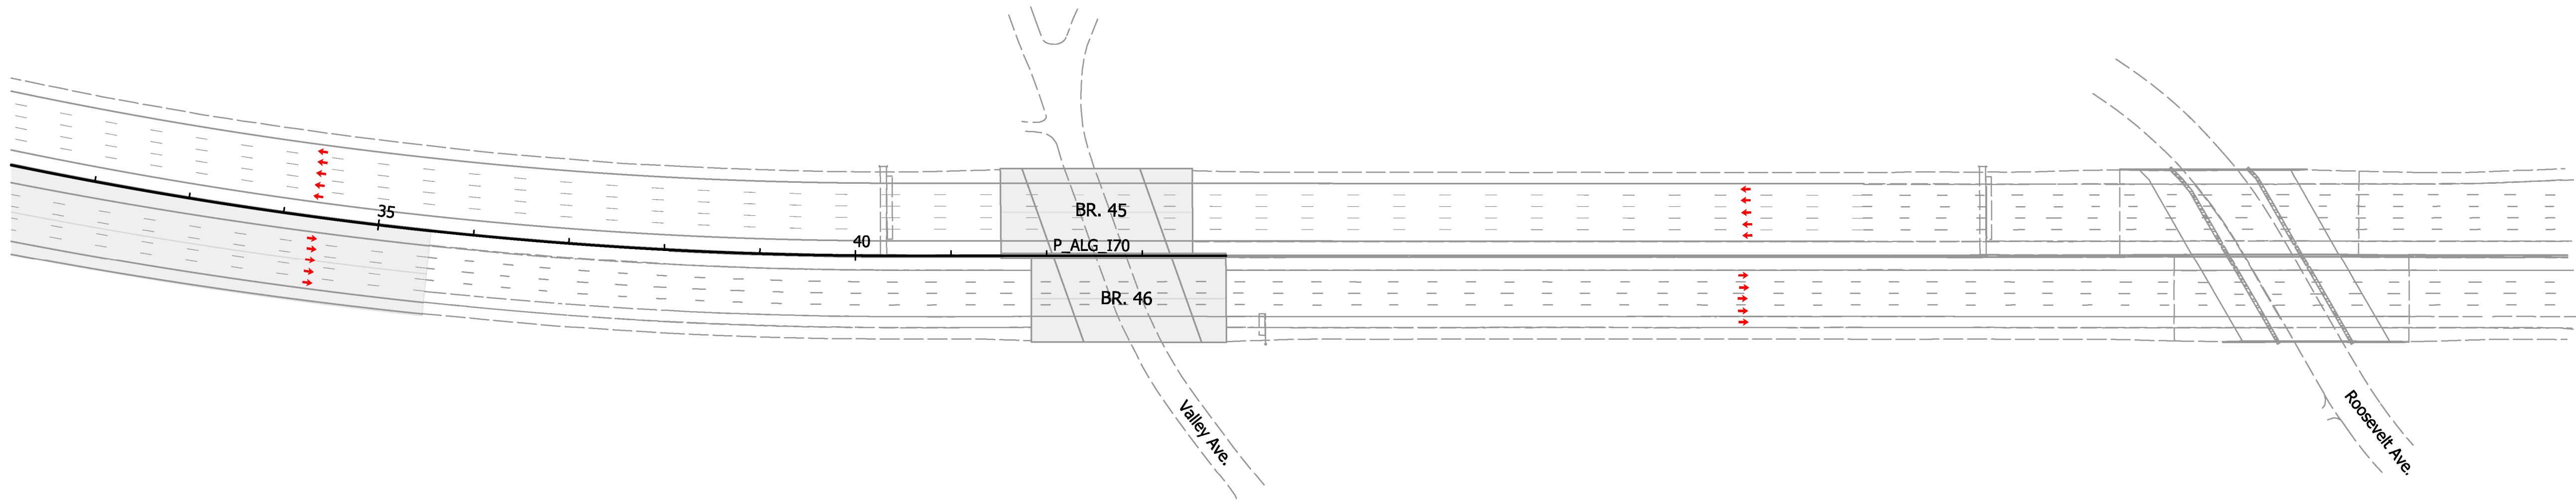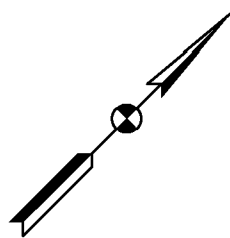

Note:
11' minimum travel lane width req'd.
13' lane width req'd. where lane shifts are present.
2' minimum shoulder width req'd.

LEGEND:

- | | | | | | |
|--|--------------------------|--|---|--|---------------------|
| | PROP BRIDGE CONSTRUCTION | | COMPLETED CONSTRUCTION | | PROP TEMP FILL WALL |
| | PROP ROAD CONSTRUCTION | | PROP TEMP PAVEMENT MARKINGS, BROKEN, WHITE 4" | | PROP TEMP CUT WALL |
| | PROP TEMP PAVEMENT | | PROP TEMP PAVEMENT MARKINGS, WHITE, 4" | | TRAFFIC ARROW |
| | TEMP PAVEMENT INPLACE | | PROP TEMP PAVEMENT MAKINGS, YELLOW, 4" | | ROAD CLOSED |
| | TEMP PAVEMENT REMOVAL | | PROP TEMP TRAFFIC BARRIER | | |

DRAFT
NOT FOR CONSTRUCTION



RECOMMENDED FOR APPROVAL _____		DESIGN ENGINEER _____	DATE _____
DESIGNED: <u>RAP</u>	DRAWN: <u>RAP</u>		
CHECKED: <u>DJG</u>	CHECKED: <u>DJG</u>		

INDIANA
DEPARTMENT OF TRANSPORTATION

MAINTENANCE OF TRAFFIC
PHASE 2B

HORIZONTAL SCALE		BRIDGE FILE	
1"=100'			
VERTICAL SCALE		DESIGNATION	
N.A.		1600808	
SURVEY BOOK		SHEETS	
ELECTRONIC		85	of 185
CONTRACT		PROJECT	
B-36910		1600808	

I:\2020\12\20\2020 11:43:43 PM\160088 INDOT North Split\09Road\04 Design files\02 DGN\Plans\160088-RD-S-MOT-PH2B-05.dgn

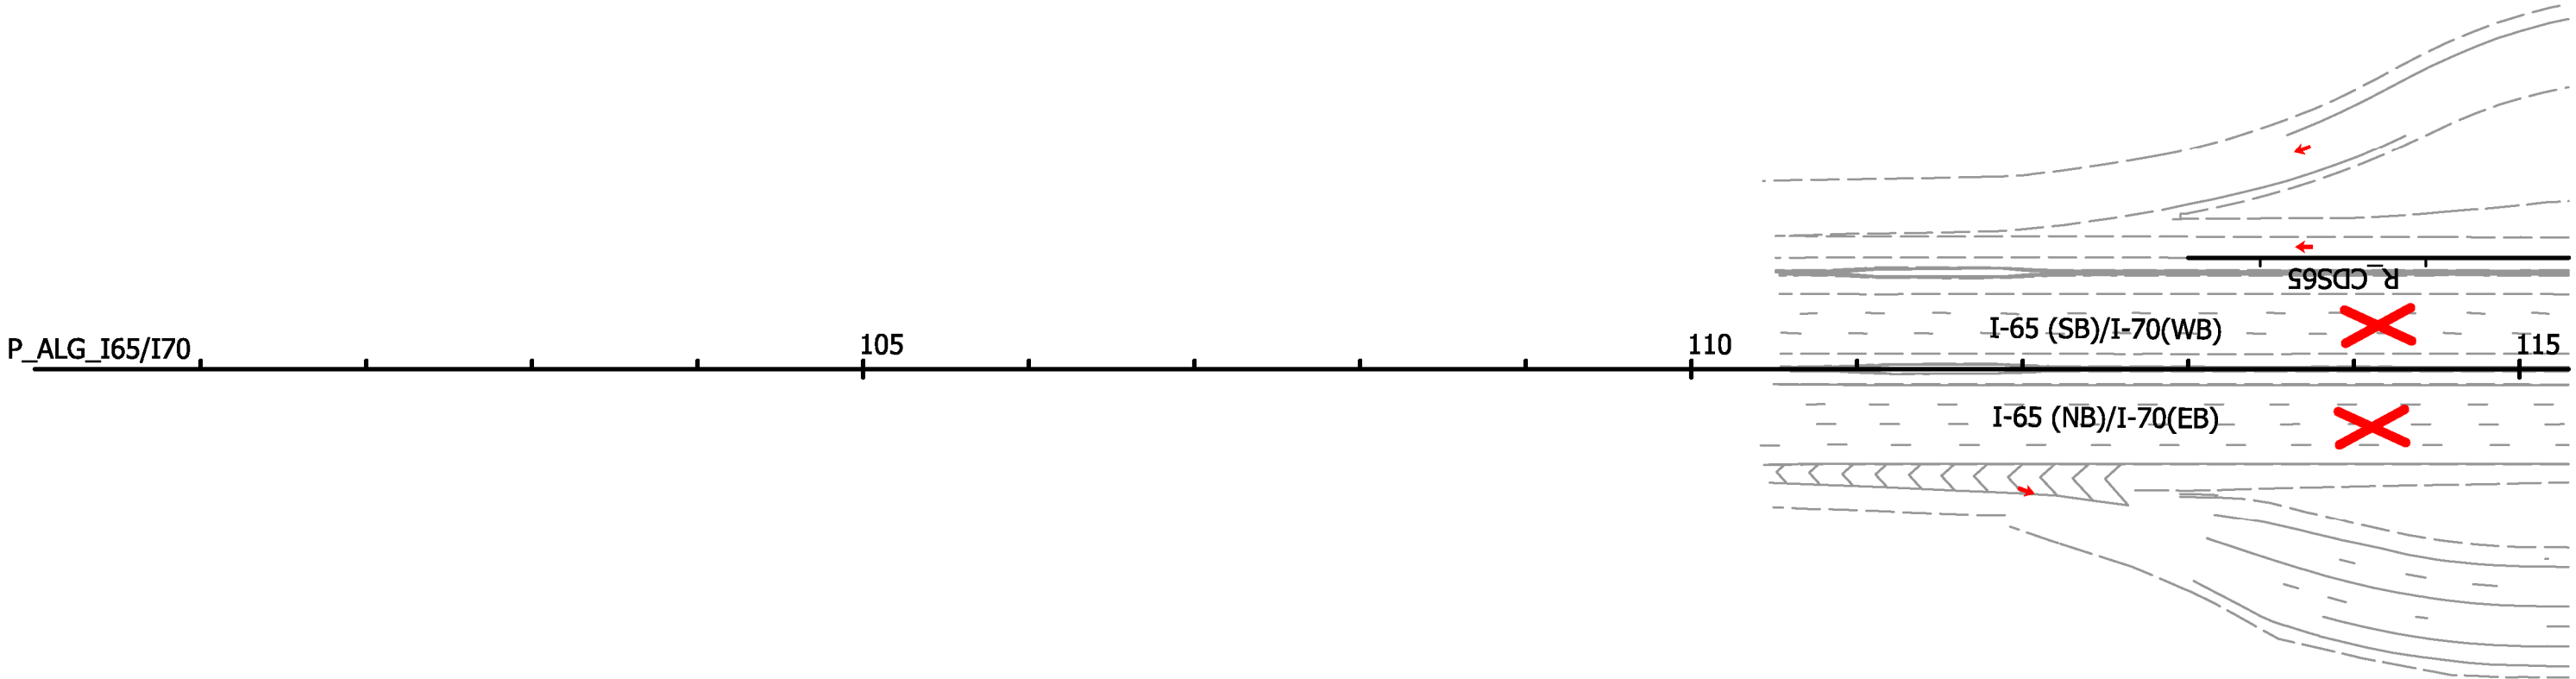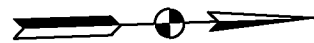

Note:
11' minimum travel lane width req'd.
13' lane width req'd. where lane shifts are present.
2' minimum shoulder width req'd.

LEGEND:			
	PROP BRIDGE CONSTRUCTION		COMPLETED CONSTRUCTION
	PROP ROAD CONSTRUCTION		PROP TEMP PAVEMENT MARKINGS, BROKEN, WHITE 4"
	PROP TEMP PAVEMENT		PROP TEMP PAVEMENT MARKINGS, WHITE, 4"
	TEMP PAVEMENT INPLACE		PROP TEMP PAVEMENT MAKINGS, YELLOW, 4"
	TEMP PAVEMENT REMOVAL		PROP TEMP TRAFFIC BARRIER
			PROP TEMP FILL WALL
			PROP TEMP CUT WALL
			TRAFFIC ARROW
			ROAD CLOSED


DRAFT
NOT FOR CONSTRUCTION

RECOMMENDED FOR APPROVAL _____	
DESIGNED: <u>RAP</u>	DRAWN: <u>RAP</u>
CHECKED: <u>DJG</u>	CHECKED: <u>DJG</u>



INDIANA DEPARTMENT OF TRANSPORTATION	
MAINTENANCE OF TRAFFIC PHASE 2B	

HORIZONTAL SCALE 1"=100'		BRIDGE FILE	
VERTICAL SCALE N.A.		DESIGNATION 1600808	
SURVEY BOOK ELECTRONIC		SHEETS 86 of 185	
CONTRACT B-36910		PROJECT 1600808	

I:\20\2020\11\43\44 RPA\190088 INDOT North Split\09Road\04 Design files\02 DGN\Plans\1600808-RD-S-MOT-PH2B-06.dgn

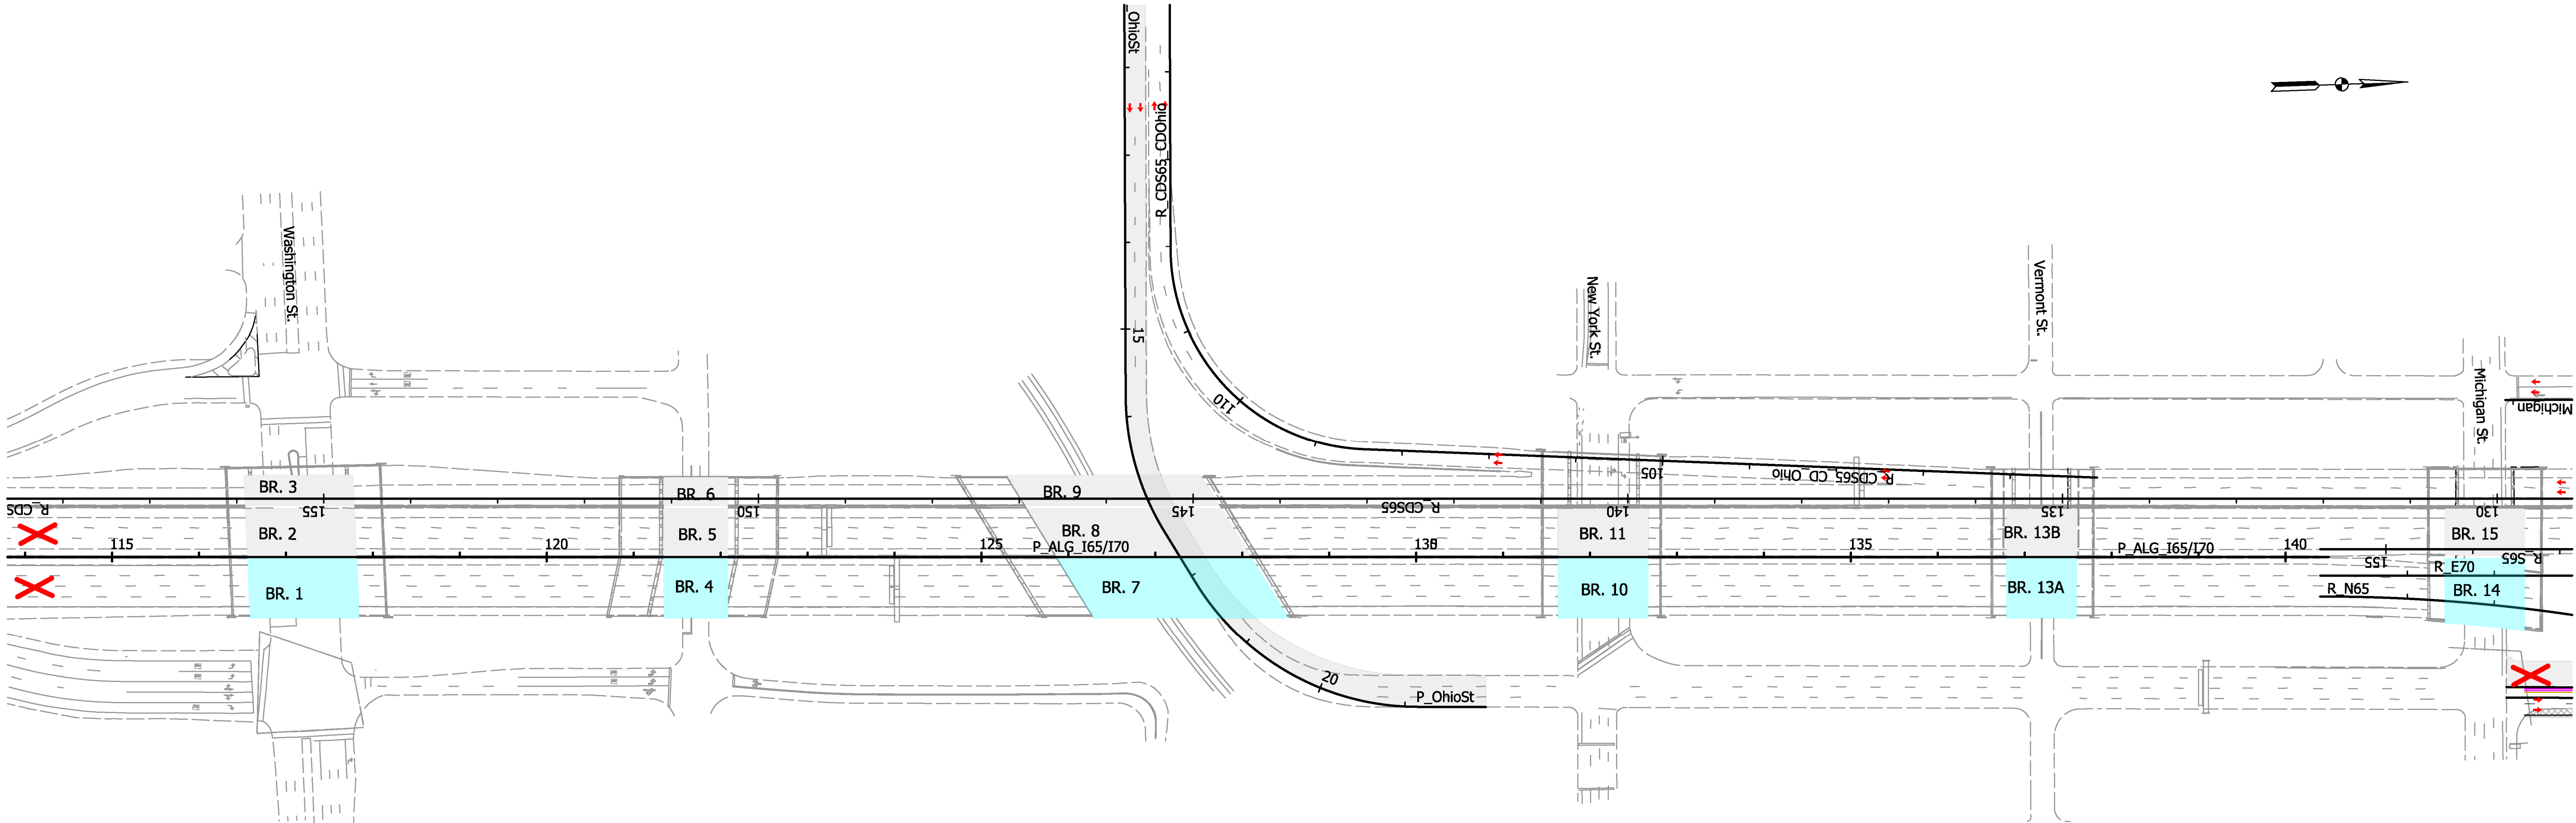

LEGEND:

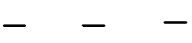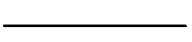- | | | | | | |
|---|--------------------------|---|---|---|---------------------|
|  | PROP BRIDGE CONSTRUCTION |  | COMPLETED CONSTRUCTION |  | PROP TEMP FILL WALL |
|  | PROP ROAD CONSTRUCTION |  | PROP TEMP PAVEMENT MARKINGS, BROKEN, WHITE 4" |  | PROP TEMP CUT WALL |
|  | PROP TEMP PAVEMENT |  | PROP TEMP PAVEMENT MARKINGS, WHITE, 4" |  | TRAFFIC ARROW |
|  | TEMP PAVEMENT INPLACE |  | PROP TEMP PAVEMENT MAKINGS, YELLOW, 4" |  | ROAD CLOSED |
|  | TEMP PAVEMENT REMOVAL |  | PROP TEMP TRAFFIC BARRIER | | |

DRAFT
NOT FOR CONSTRUCTION


RECOMMENDED FOR APPROVAL _____		DESIGN ENGINEER _____		DATE _____	
DESIGNED: RAP _____		DRAWN: RAP _____			
CHECKED: DJG _____		CHECKED: DJG _____			

INDIANA DEPARTMENT OF TRANSPORTATION	
MAINTENANCE OF TRAFFIC PHASE 2B	

Note:
11' minimum travel lane width req'd.
13' lane width req'd. where lane shifts are present.
2' minimum shoulder width req'd.

HORIZONTAL SCALE 1"=100'		BRIDGE FILE	
VERTICAL SCALE N.A.		DESIGNATION 1600808	
SURVEY BOOK ELECTRONIC		SHEETS 87 of 185	
CONTRACT B-36910		PROJECT 1600808	

I:\20\2020\11\13\46 RMA\190088 INDOT North Split\09Road\04 Design files\02 DGN\Plans\1600808-RD-S-MOT-PH2B-07.dgn

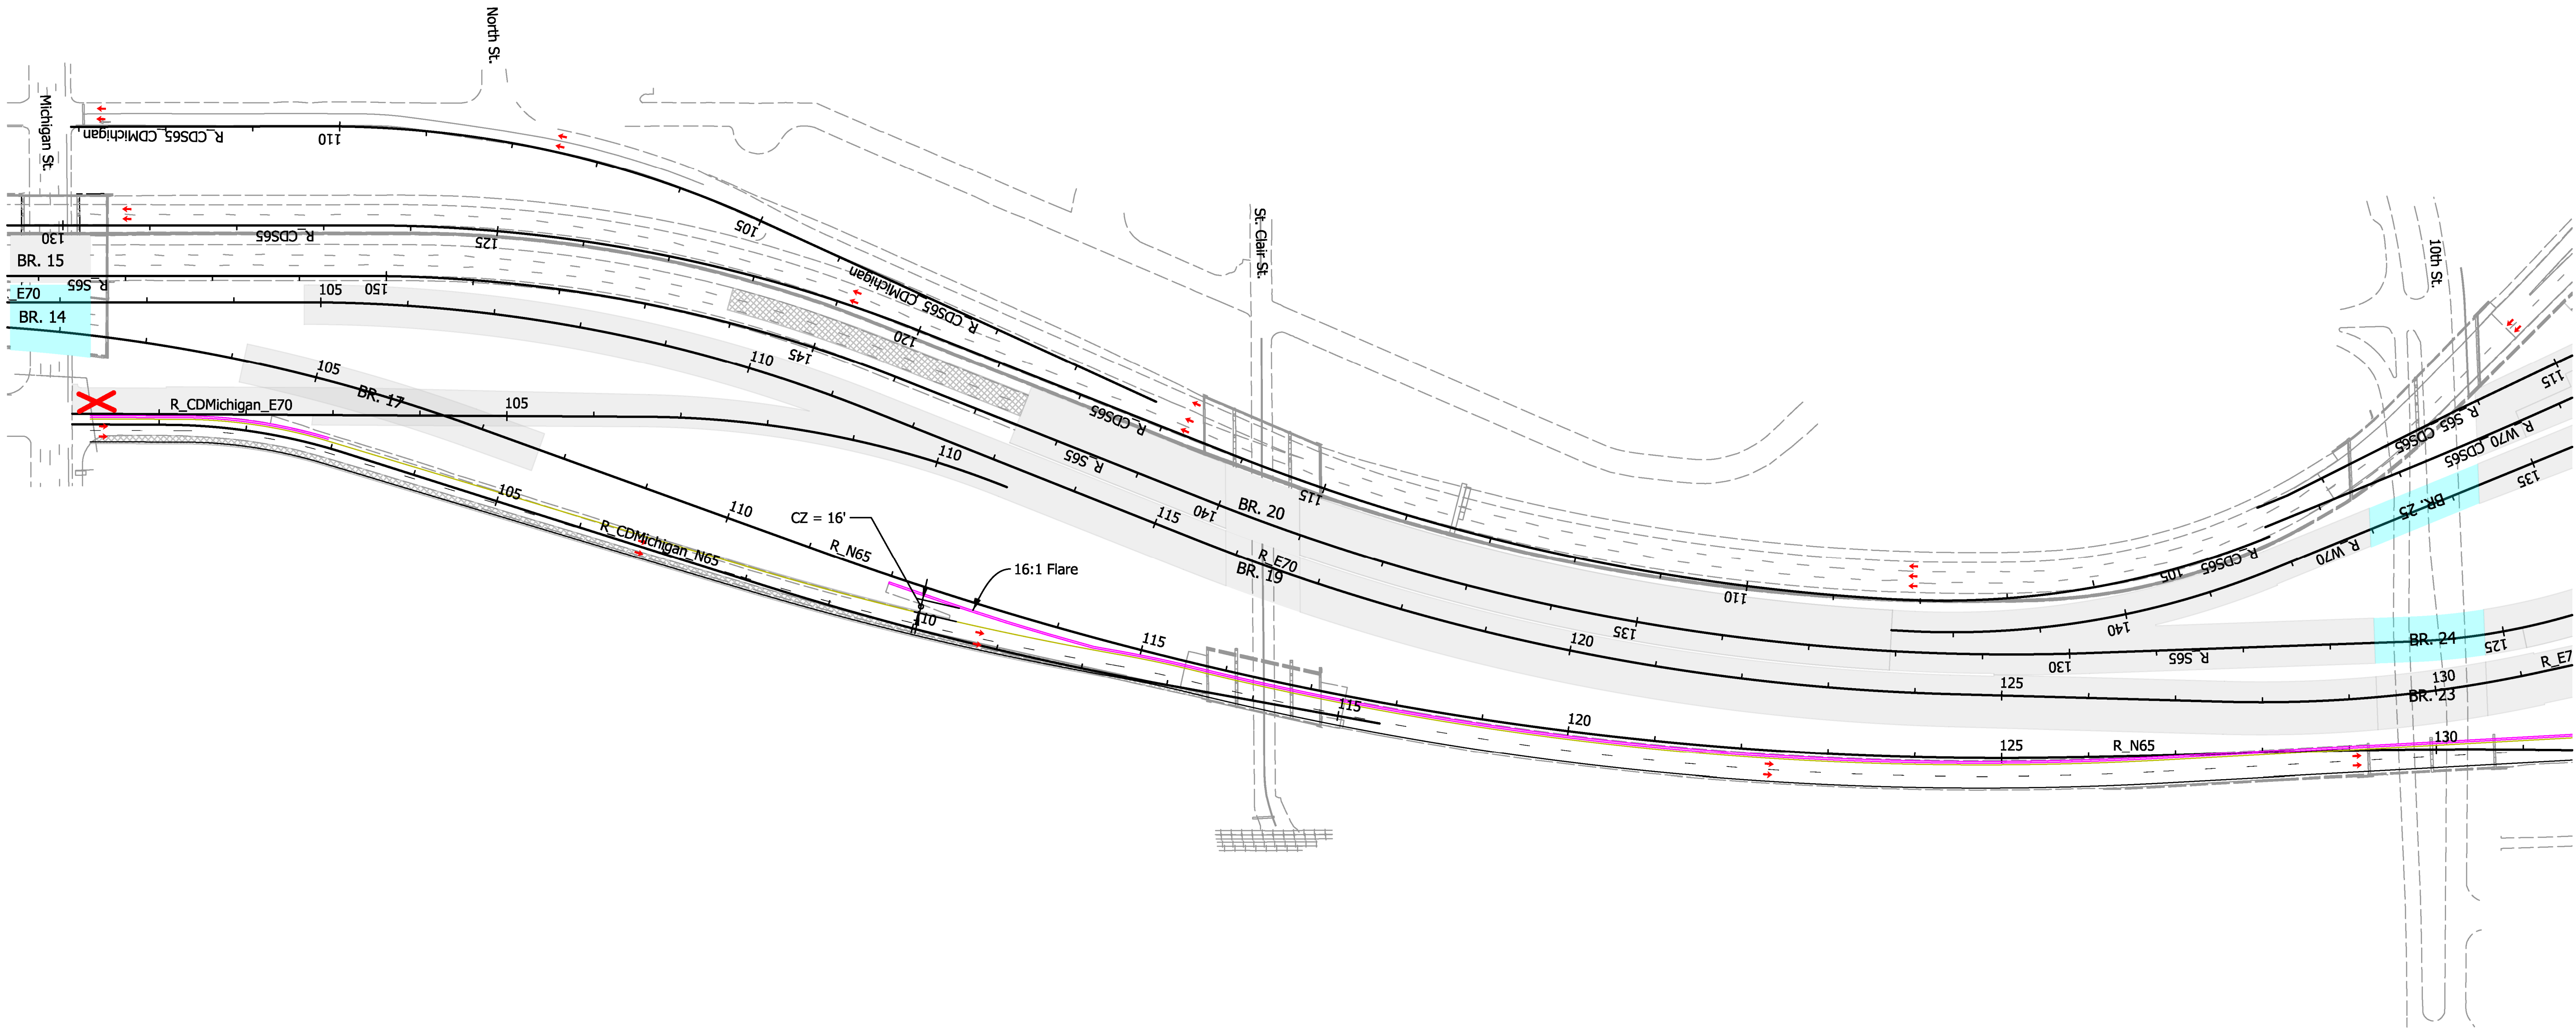

Note:
11' minimum travel lane width req'd.
13' lane width req'd. where lane shifts are present.
2' minimum shoulder width req'd.

LEGEND:					
	PROP BRIDGE CONSTRUCTION		COMPLETED CONSTRUCTION		PROP TEMP FILL WALL
	PROP ROAD CONSTRUCTION		PROP TEMP PAVEMENT MARKINGS, BROKEN, WHITE 4"		PROP TEMP CUT WALL
	PROP TEMP PAVEMENT		PROP TEMP PAVEMENT MARKINGS, WHITE, 4"		TRAFFIC ARROW
	TEMP PAVEMENT INPLACE		PROP TEMP PAVEMENT MAKINGS, YELLOW, 4"		ROAD CLOSED
	TEMP PAVEMENT REMOVAL		PROP TEMP TRAFFIC BARRIER		


DRAFT
NOT FOR CONSTRUCTION

RECOMMENDED FOR APPROVAL _____		DESIGN ENGINEER	DATE
DESIGNED: RAP	DRAWN: RAP		
CHECKED: DJG	CHECKED: DJG		



INDIANA DEPARTMENT OF TRANSPORTATION	
MAINTENANCE OF TRAFFIC PHASE 2B	

HORIZONTAL SCALE 1"=100'		BRIDGE FILE	
VERTICAL SCALE N.A.		DESIGNATION 1600808	
SURVEY BOOK ELECTRONIC		SHEETS 88 of 185	
CONTRACT B-36910		PROJECT 1600808	

I:\2020\2020 11\13\31 PM\1\90088 INDOT North Split\09Road\04 Design files\02 DGN\Plans\1600808-RD-S-MOT-PH2C-01.dgn

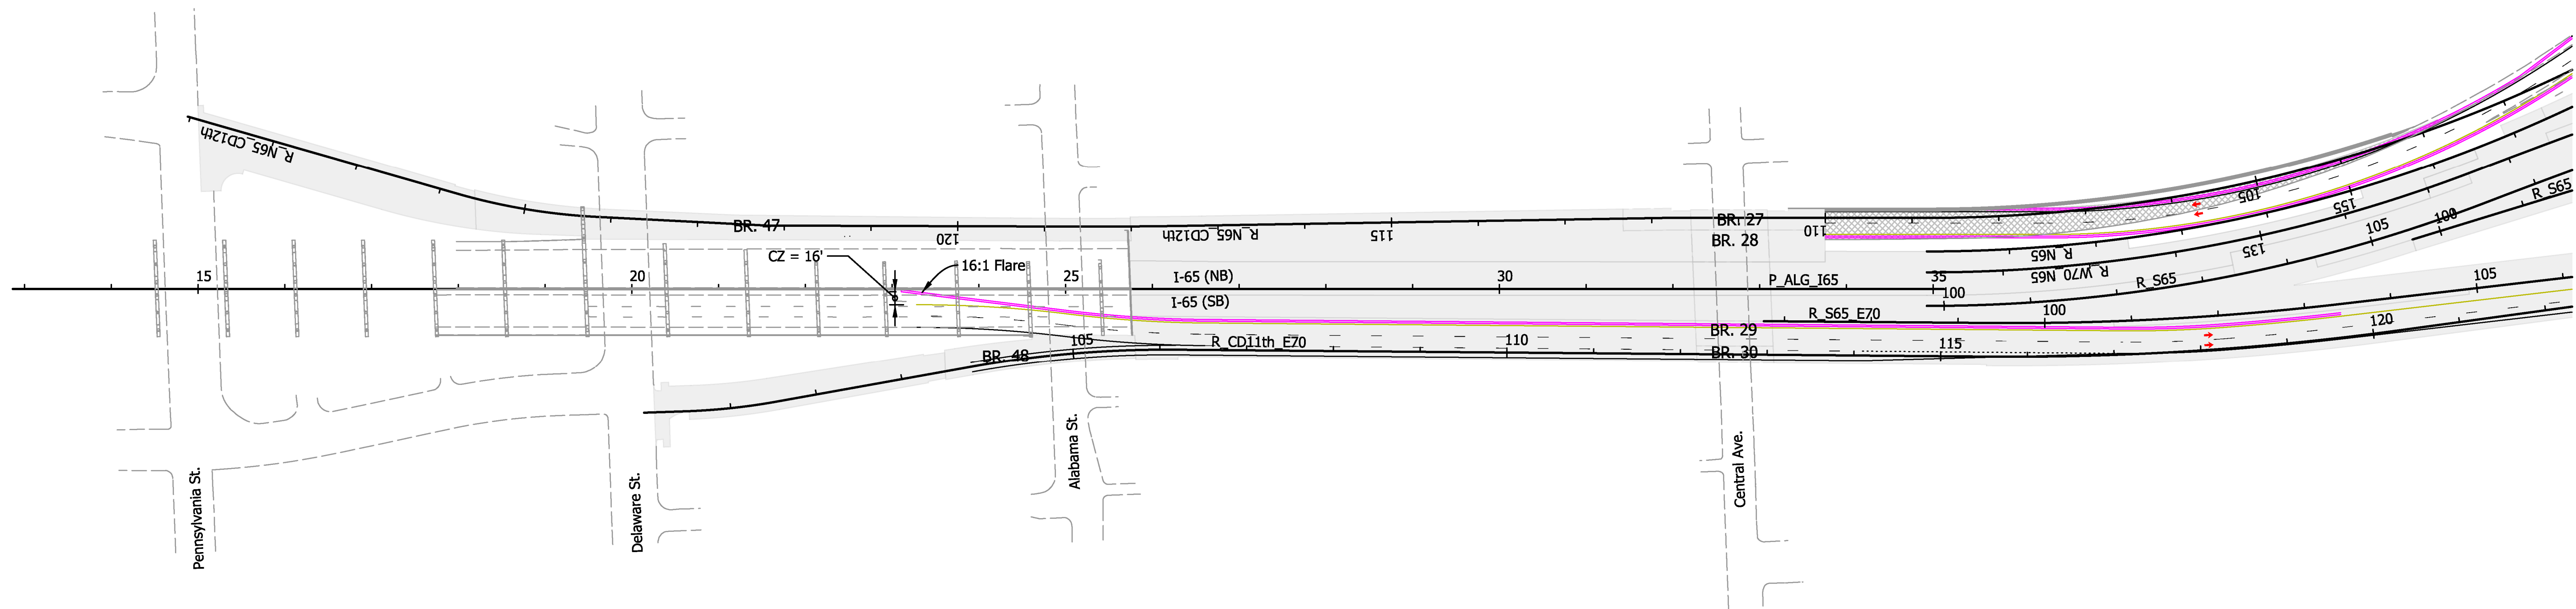

LEGEND:

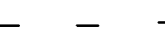 - | | | | | | |
|---|--------------------------|---|---|---|---------------------|
|  | PROP BRIDGE CONSTRUCTION |  | COMPLETED CONSTRUCTION |  | PROP TEMP FILL WALL |
|  | PROP ROAD CONSTRUCTION |  | PROP TEMP PAVEMENT MARKINGS, BROKEN, WHITE 4" |  | PROP TEMP CUT WALL |
|  | PROP TEMP PAVEMENT |  | PROP TEMP PAVEMENT MARKINGS, WHITE, 4" |  | TRAFFIC ARROW |
|  | TEMP PAVEMENT INPLACE |  | PROP TEMP PAVEMENT MAKINGS, YELLOW, 4" |  | ROAD CLOSED |
|  | TEMP PAVEMENT REMOVAL |  | PROP TEMP TRAFFIC BARRIER | | |

DRAFT
NOT FOR CONSTRUCTION

RECOMMENDED FOR APPROVAL _____		DESIGN ENGINEER _____		DATE _____	
DESIGNED: <u>RAP</u>		DRAWN: <u>RAP</u>			
CHECKED: <u>DJG</u>		CHECKED: <u>DJG</u>			


INDIANA
DEPARTMENT OF TRANSPORTATION

MAINTENANCE OF TRAFFIC
PHASE 2C

Note:
11' minimum travel lane width req'd.
13' lane width req'd. where lane shifts are present.
2' minimum shoulder width req'd.

HORIZONTAL SCALE		BRIDGE FILE	
1"=100'			
VERTICAL SCALE		DESIGNATION	
N.A.		1600808	
SURVEY BOOK		SHEETS	
ELECTRONIC		89	of 185
CONTRACT		PROJECT	
B-36910		1600808	

I:\2020\12\20\2020 11:43:52 PM\160088 INDOT North Split\09Road\04 Design files\02 DGN\Plans\160088-RD-S-MOT-PH2C-02.dgn

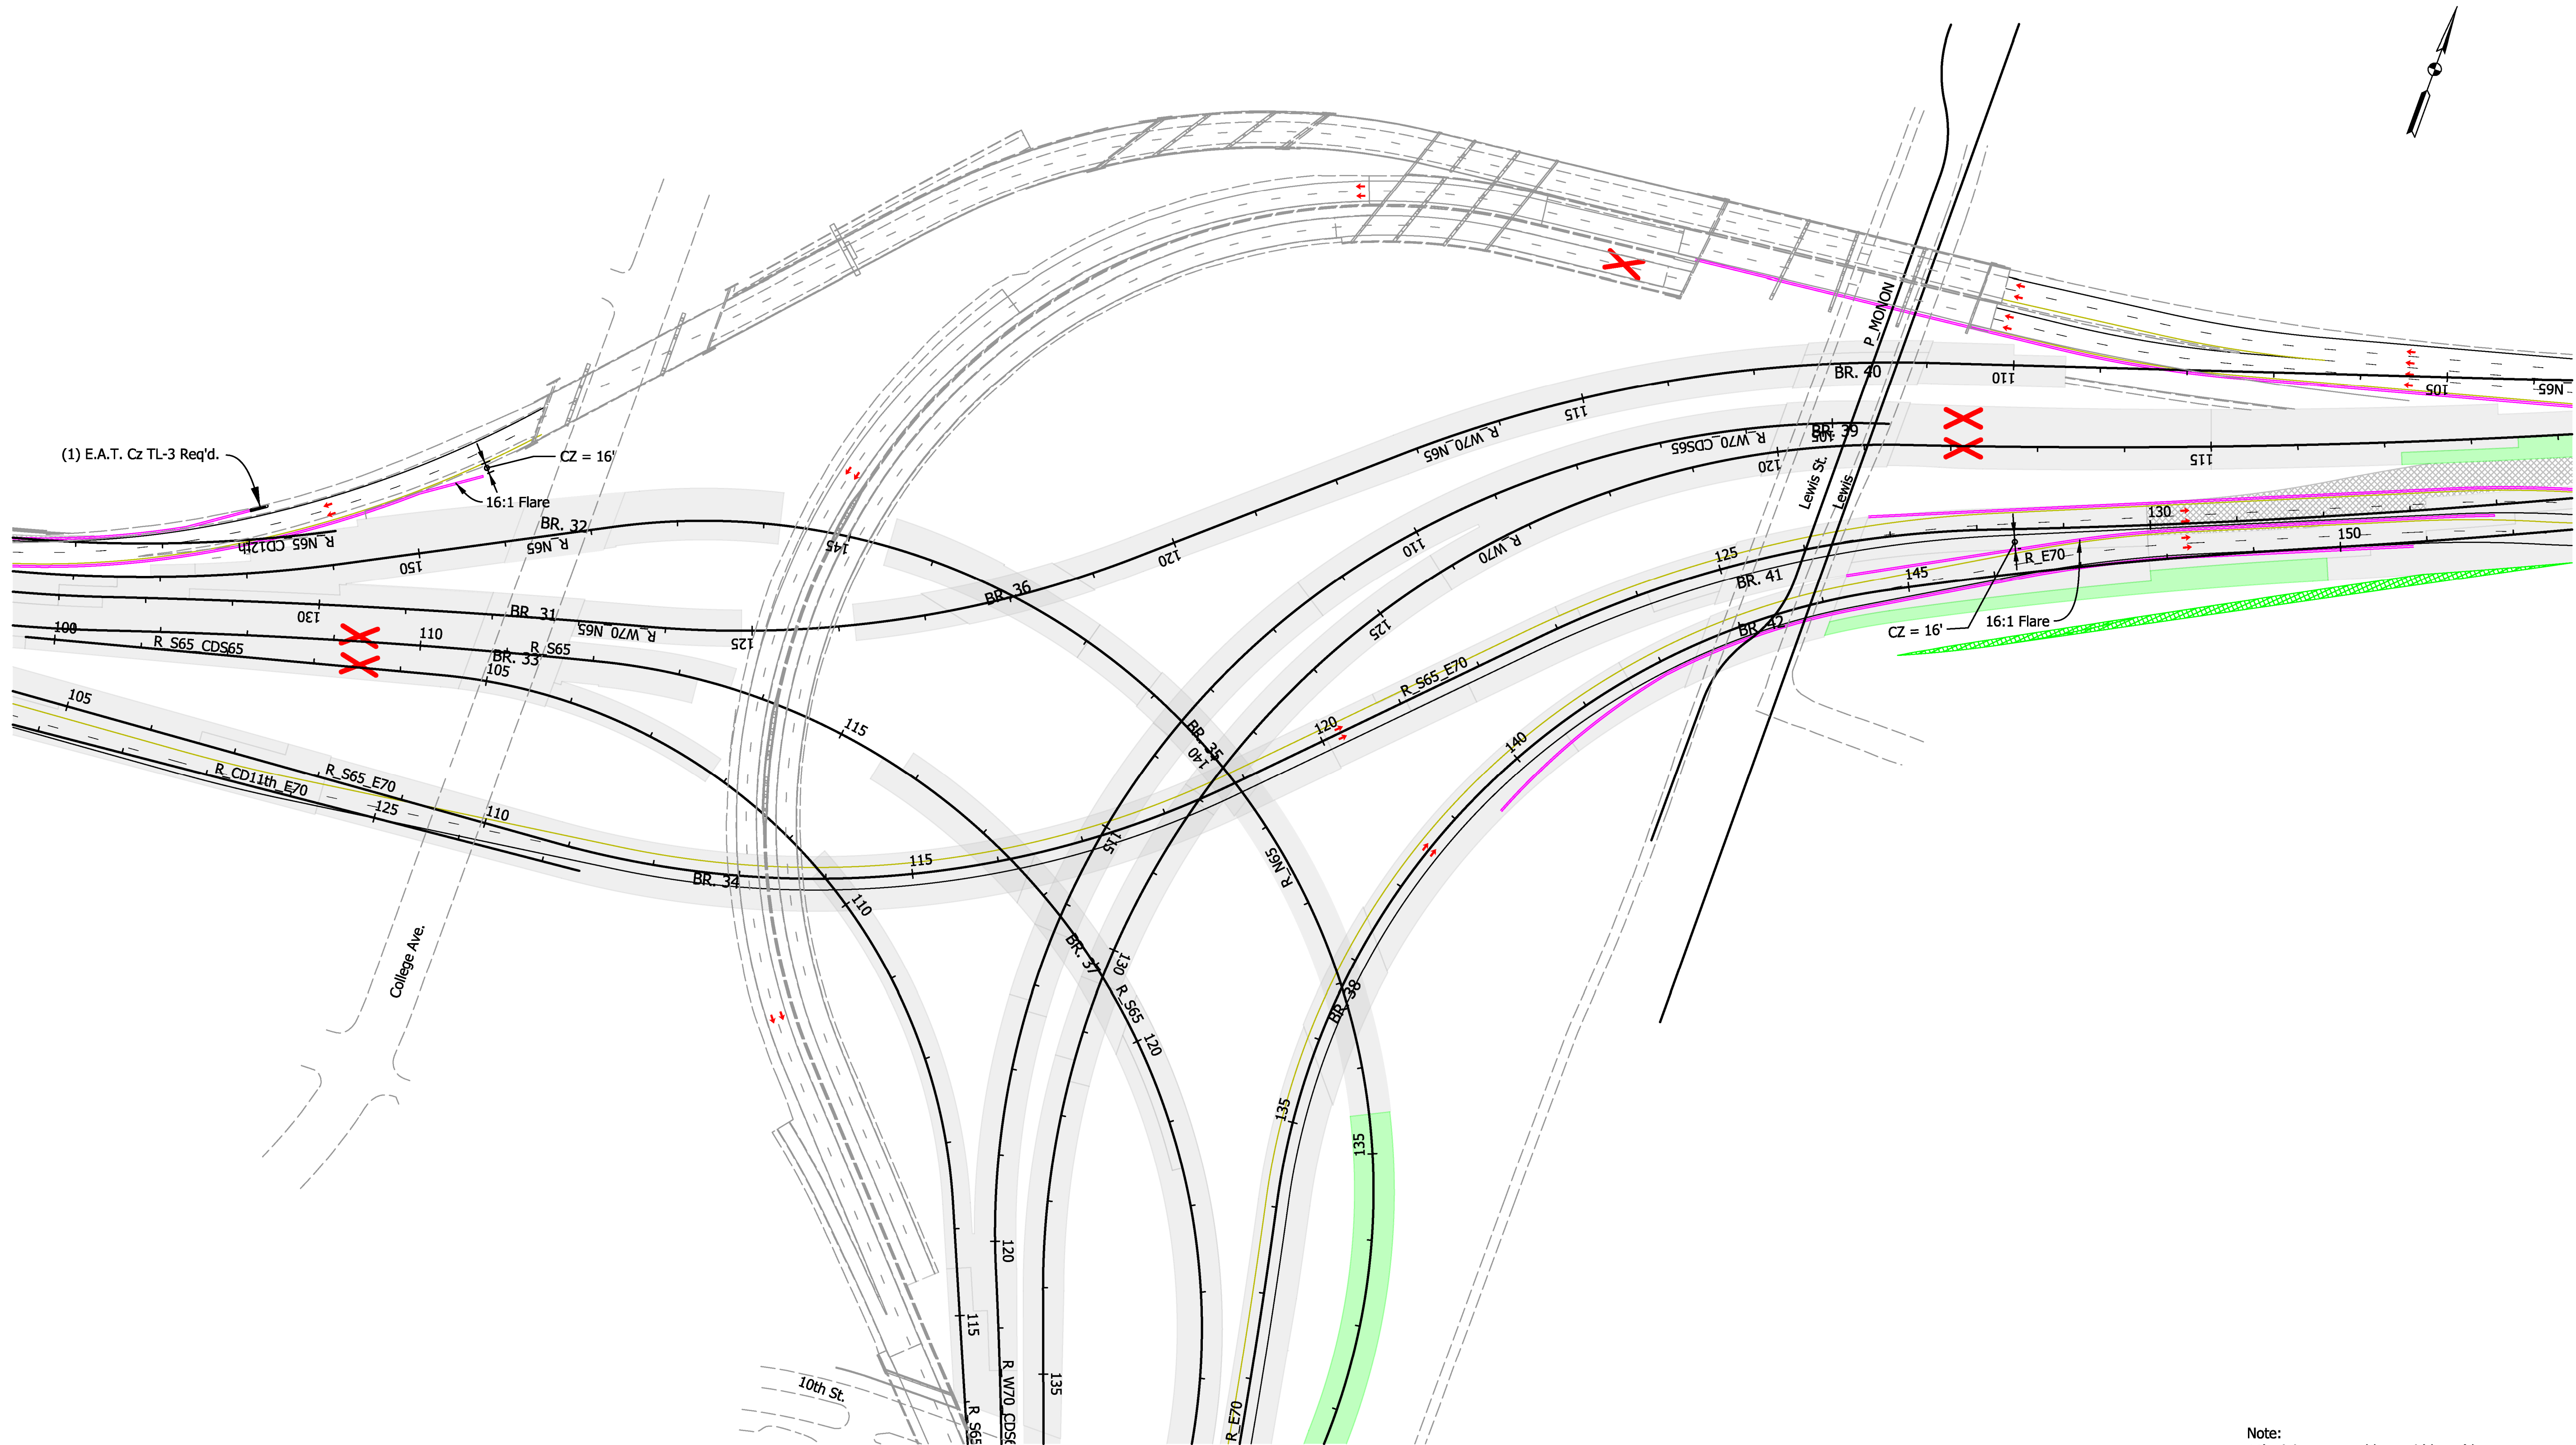

Note:
11' minimum travel lane width req'd.
13' lane width req'd. where lane shifts are present.
2' minimum shoulder width req'd.

LEGEND:

- PROP BRIDGE CONSTRUCTION
- PROP ROAD CONSTRUCTION
- PROP TEMP PAVEMENT
- TEMP PAVEMENT INPLACE
- TEMP PAVEMENT REMOVAL

- COMPLETED CONSTRUCTION
- PROP TEMP PAVEMENT MARKINGS, BROKEN, WHITE 4"
- PROP TEMP PAVEMENT MARKINGS, WHITE, 4"
- PROP TEMP PAVEMENT MAKINGS, YELLOW, 4"
- PROP TEMP TRAFFIC BARRIER

- PROP TEMP FILL WALL
- PROP TEMP CUT WALL
- TRAFFIC ARROW
- ROAD CLOSED


DRAFT
NOT FOR CONSTRUCTION

RECOMMENDED FOR APPROVAL		DESIGN ENGINEER	DATE
DESIGNED: RAP		DRAWN: RAP	
CHECKED: DJG		CHECKED: DJG	

INDIANA
DEPARTMENT OF TRANSPORTATION



MAINTENANCE OF TRAFFIC
PHASE 2C

HORIZONTAL SCALE		BRIDGE FILE	
1"=100'		DESIGNATION	
VERTICAL SCALE		1600808	
N.A.			
SURVEY BOOK		SHEETS	
ELECTRONIC		90	of 185
CONTRACT		PROJECT	
B-36910		1600808	

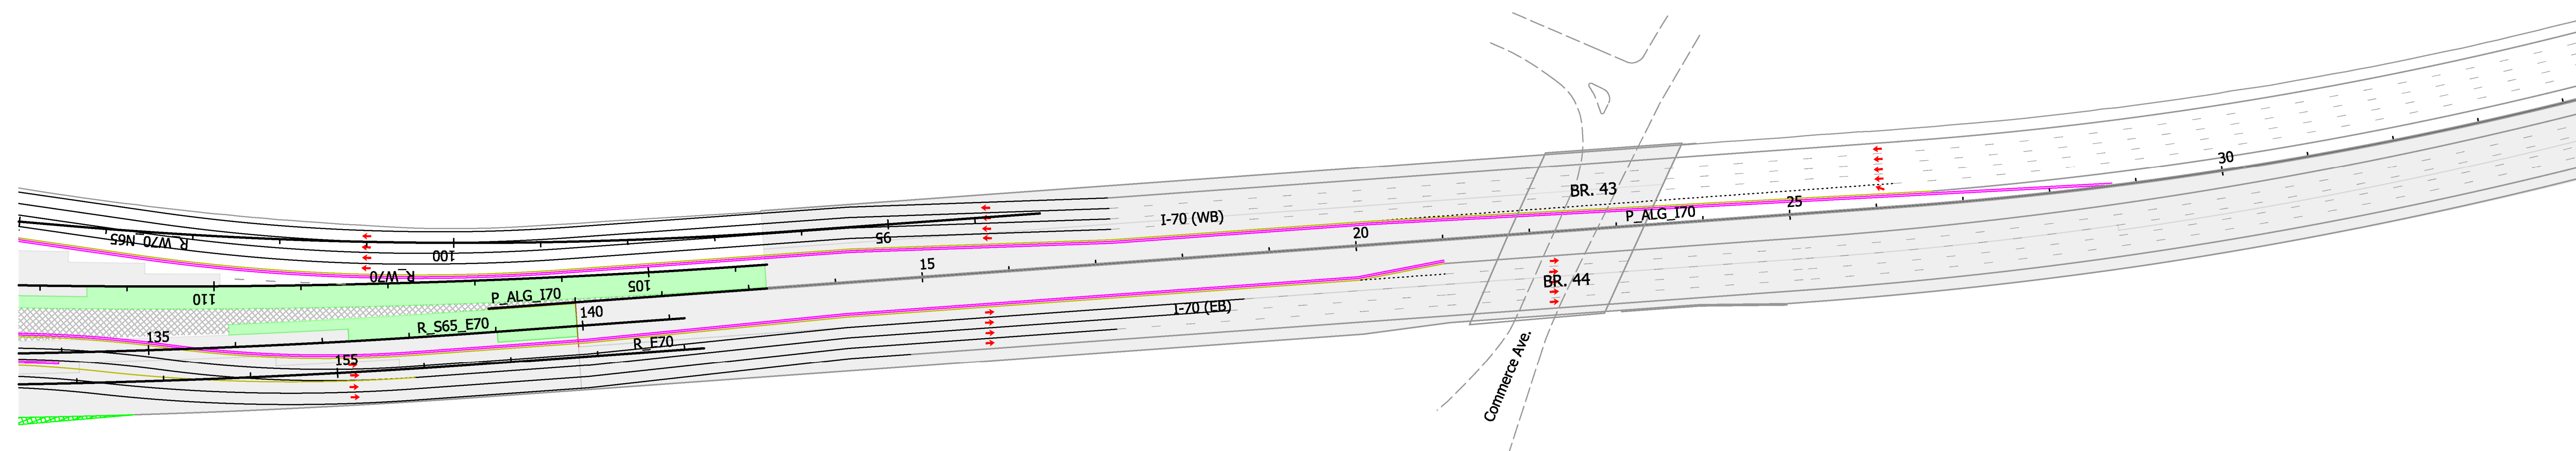

Note:
11' minimum travel lane width req'd.
13' lane width req'd. where lane shifts are present.
2' minimum shoulder width req'd.

LEGEND: PROP BRIDGE CONSTRUCTION PROP ROAD CONSTRUCTION PROP TEMP PAVEMENT TEMP PAVEMENT INPLACE TEMP PAVEMENT REMOVAL COMPLETED CONSTRUCTION PROP TEMP PAVEMENT MARKINGS, BROKEN, WHITE 4" PROP TEMP PAVEMENT MARKINGS, WHITE, 4" PROP TEMP PAVEMENT MAKINGS, YELLOW, 4" PROP TEMP TRAFFIC BARRIER PROP TEMP FILL WALL PROP TEMP CUT WALL TRAFFIC ARROW ROAD CLOSED				DRAFT NOT FOR CONSTRUCTION	RECOMMENDED FOR APPROVAL DESIGN ENGINEER DATE		INDIANA DEPARTMENT OF TRANSPORTATION		HORIZONTAL SCALE 1"=100' VERTICAL SCALE N.A.		BRIDGE FILE DESIGNATION 1600808	
DESIGNED: RAP DRAWN: RAP		MAINTENANCE OF TRAFFIC PHASE 2C			SURVEY BOOK ELECTRONIC CONTRACT B-36910		SHEETS 91 of 185 PROJECT 1600808					
CHECKED: DJG CHECKED: DJG												

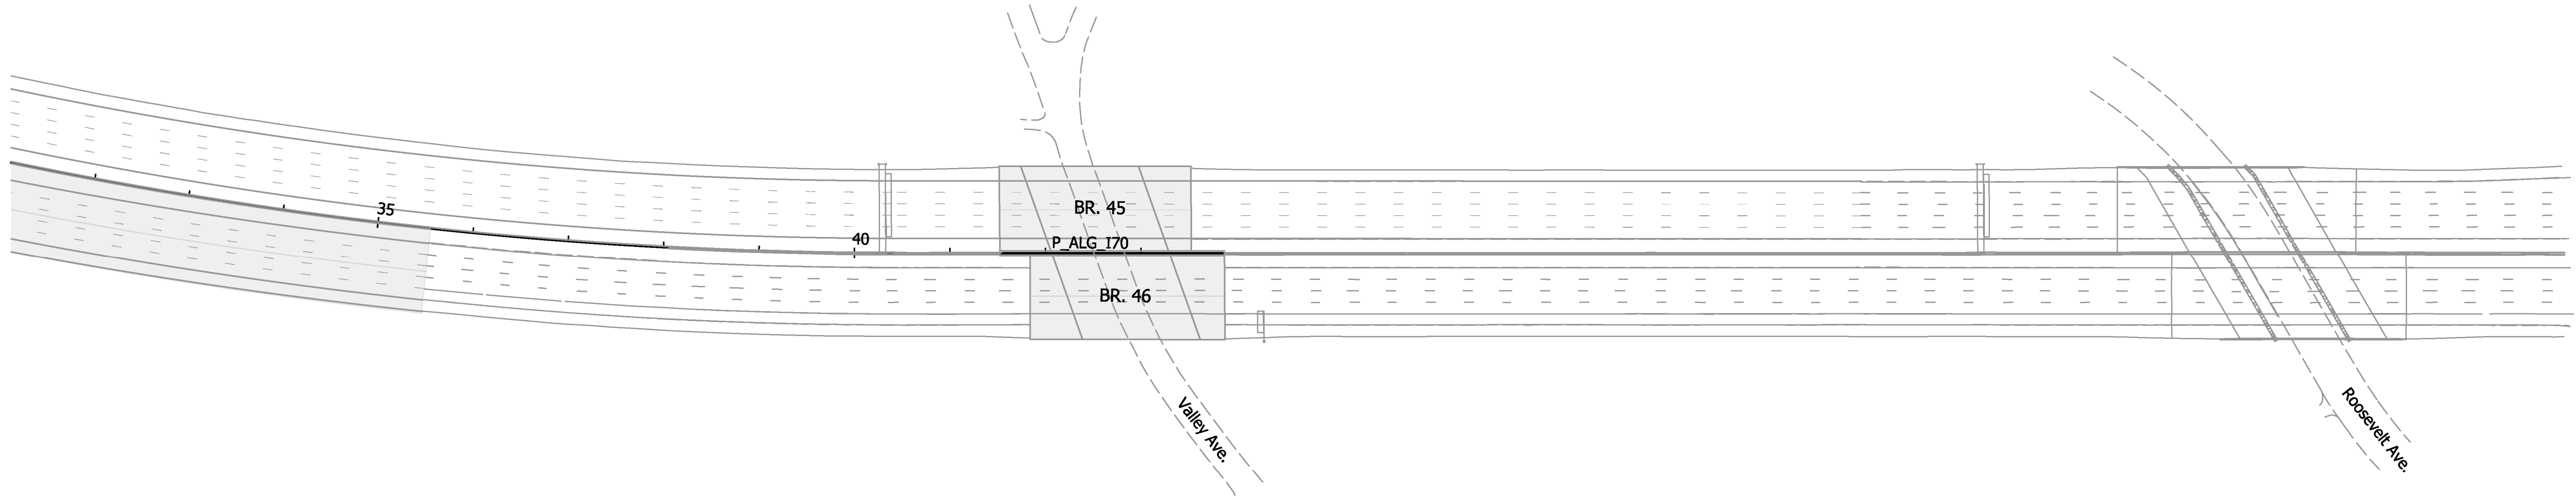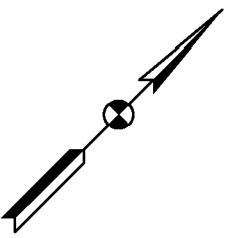

Note:
11' minimum travel lane width req'd.
13' lane width req'd. where lane shifts are present.
2' minimum shoulder width req'd.

LEGEND:			
	PROP BRIDGE CONSTRUCTION		COMPLETED CONSTRUCTION
	PROP ROAD CONSTRUCTION	- - -	PROP TEMP PAVEMENT MARKINGS, BROKEN, WHITE 4"
	PROP TEMP PAVEMENT		PROP TEMP PAVEMENT MARKINGS, WHITE, 4"
	TEMP PAVEMENT INPLACE		PROP TEMP PAVEMENT MAKINGS, YELLOW, 4"
	TEMP PAVEMENT REMOVAL		PROP TEMP TRAFFIC BARRIER
			PROP TEMP FILL WALL
			PROP TEMP CUT WALL
			TRAFFIC ARROW
			ROAD CLOSED

DRAFT
NOT FOR CONSTRUCTION



RECOMMENDED FOR APPROVAL _____		DESIGN ENGINEER _____	DATE _____
DESIGNED: RAP _____	DRAWN: RAP _____		
CHECKED: DJG _____	CHECKED: DJG _____		

INDIANA DEPARTMENT OF TRANSPORTATION	
MAINTENANCE OF TRAFFIC PHASE 2C	

HORIZONTAL SCALE 1"=100'		BRIDGE FILE	
VERTICAL SCALE N.A.		DESIGNATION 1600808	
SURVEY BOOK ELECTRONIC		SHEETS 92 of 185	
CONTRACT B-36910		PROJECT 1600808	

I:\20\2020\11\13\354 RPA\190088 INDOT North Split\09Road\04 Design files\02 DGN\Plans\1600808-RD-S-MOT-PH2C-04.dgn

I:\20\2020\11\13\356 PWA\190088 INDOT North Split\09Road\04 Design files\02 DGN\Plans\1600808-RD-S-MOT-PH2C-05.dgn

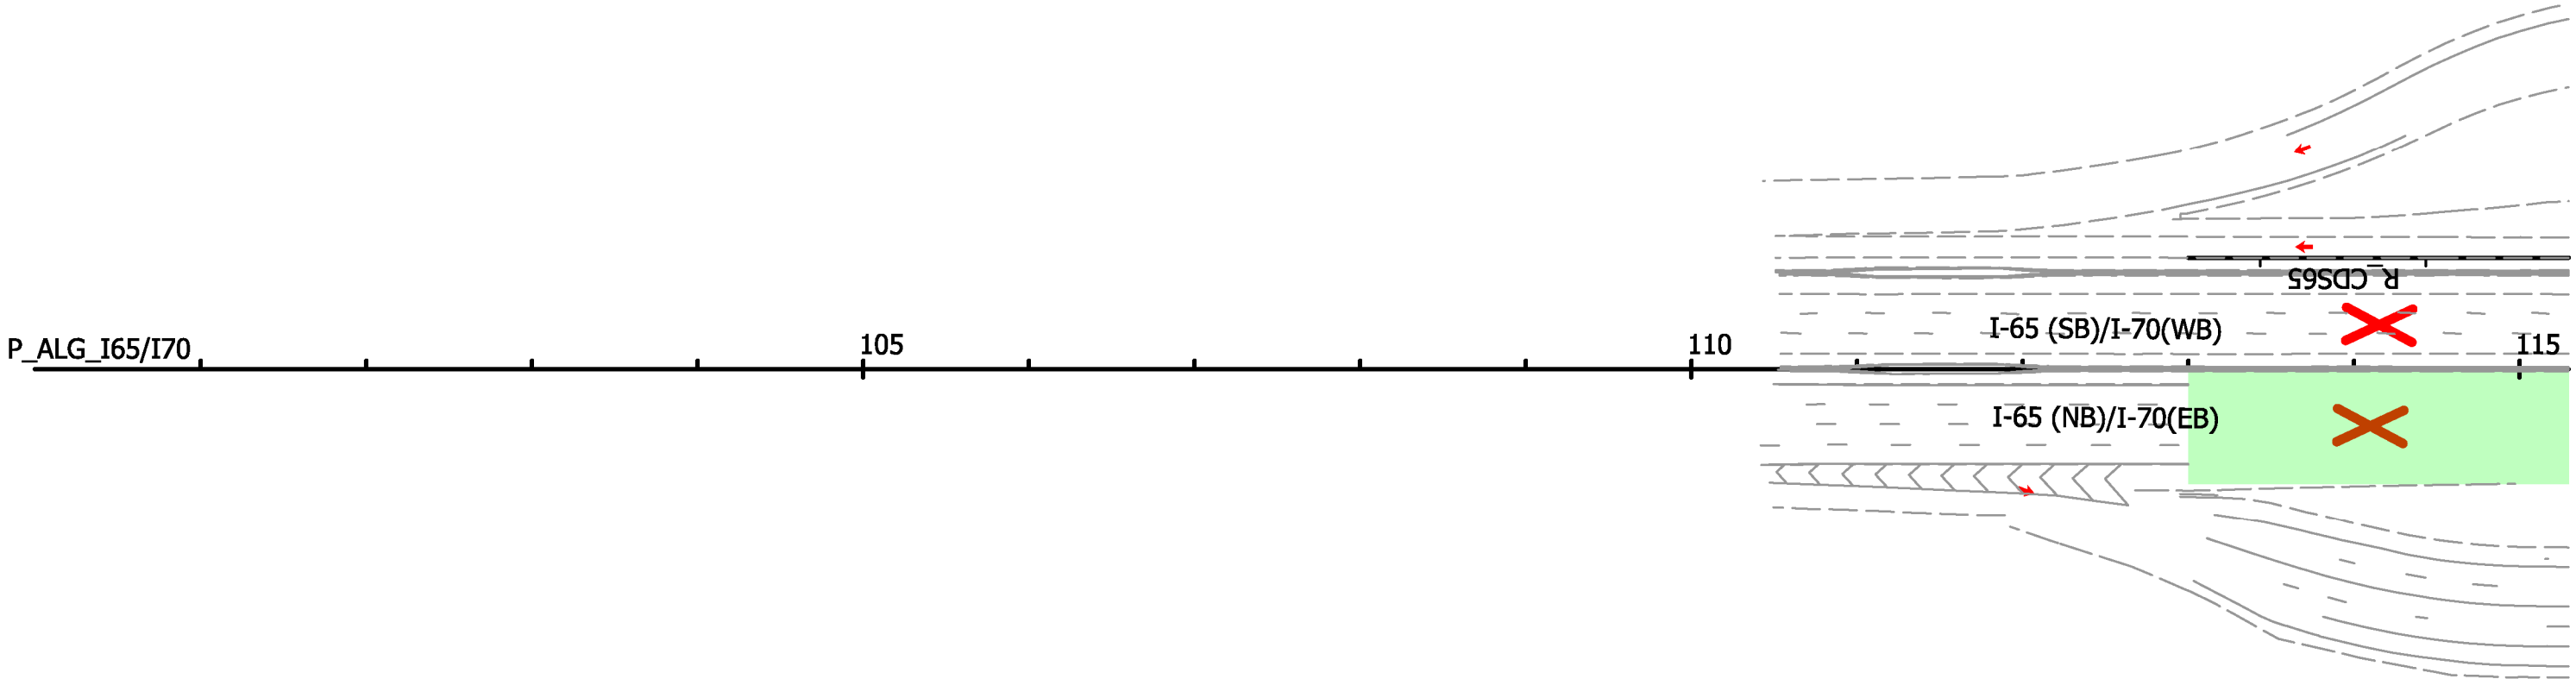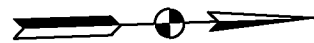

Note:
11' minimum travel lane width req'd.
13' lane width req'd. where lane shifts are present.
2' minimum shoulder width req'd.

LEGEND:


	PROP BRIDGE CONSTRUCTION		COMPLETED CONSTRUCTION		PROP TEMP FILL WALL
	PROP ROAD CONSTRUCTION		PROP TEMP PAVEMENT MARKINGS, BROKEN, WHITE 4"		PROP TEMP CUT WALL
	PROP TEMP PAVEMENT		PROP TEMP PAVEMENT MARKINGS, WHITE, 4"		TRAFFIC ARROW
	TEMP PAVEMENT INPLACE		PROP TEMP PAVEMENT MAKINGS, YELLOW, 4"		ROAD CLOSED
	TEMP PAVEMENT REMOVAL		PROP TEMP TRAFFIC BARRIER		

DRAFT
NOT FOR CONSTRUCTION

RECOMMENDED FOR APPROVAL _____		DESIGN ENGINEER _____		DATE _____	
DESIGNED: RAP _____		DRAWN: RAP _____			
CHECKED: DJG _____		CHECKED: DJG _____			

INDIANA DEPARTMENT OF TRANSPORTATION	
MAINTENANCE OF TRAFFIC PHASE 2C	

HORIZONTAL SCALE 1"=100'		BRIDGE FILE	
VERTICAL SCALE N.A.		DESIGNATION 1600808	
SURVEY BOOK ELECTRONIC		SHEETS 93 of 185	
CONTRACT B-36910		PROJECT 1600808	

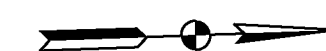


HORIZONTAL SCALE		BRIDGE FILE	
1"=100'			
VERTICAL SCALE		DESIGNATION	
N.A.		1600808	
SURVEY BOOK		SHEETS	
ELECTRONIC	94	of	185
CONTRACT	PROJECT		
B-36910	1600808		

DRAFT
NOT FOR CONSTRUCTION

INDIANA DEPARTMENT OF TRANSPORTATION	
MAINTENANCE OF TRAFFIC PHASE 2C	

HORIZONTAL SCALE		BRIDGE FILE	
1"=100'			
VERTICAL SCALE		DESIGNATION	
N.A.		1600808	
SURVEY BOOK		SHEETS	
ELECTRONIC	94	of	185
CONTRACT	PROJECT		
B-36910	1600808		

I:\20\2020\11\13\358 RMC\190088 INDOT North Split\09Road\04 Design files\02 DGN\Plans\1600808-RD-S-MOT-PH2C-07.dgn

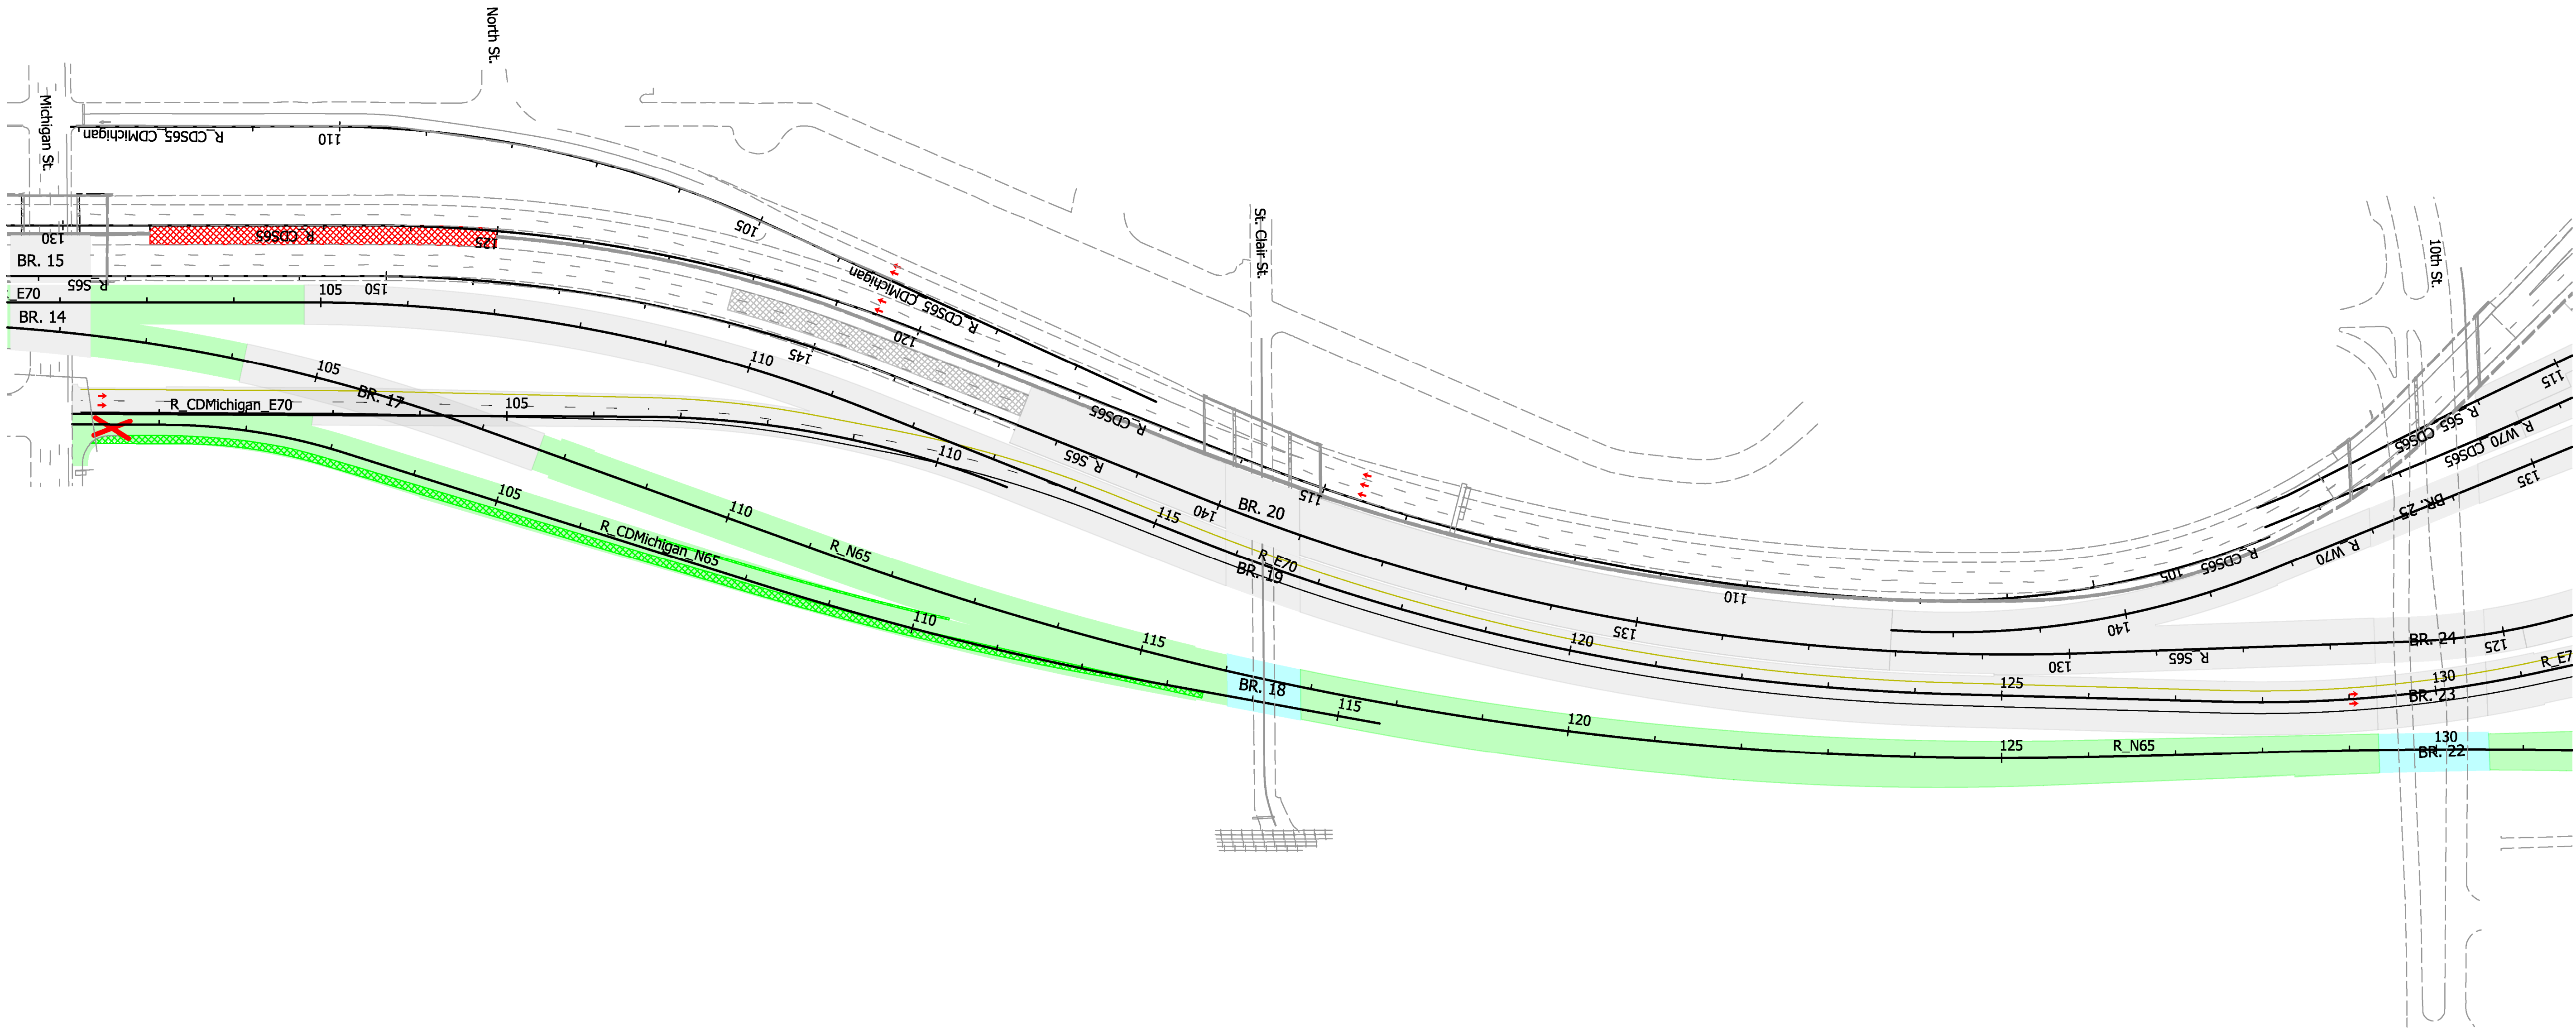

Note:
11' minimum travel lane width req'd.
13' lane width req'd. where lane shifts are present.
2' minimum shoulder width req'd.

LEGEND:			
	PROP BRIDGE CONSTRUCTION		COMPLETED CONSTRUCTION
	PROP ROAD CONSTRUCTION		PROP TEMP PAVEMENT MARKINGS, BROKEN, WHITE 4"
	PROP TEMP PAVEMENT		PROP TEMP PAVEMENT MARKINGS, WHITE, 4"
	TEMP PAVEMENT INPLACE		PROP TEMP PAVEMENT MAKINGS, YELLOW, 4"
	TEMP PAVEMENT REMOVAL		PROP TEMP TRAFFIC BARRIER
			PROP TEMP FILL WALL
			PROP TEMP CUT WALL
			TRAFFIC ARROW
			ROAD CLOSED


DRAFT
NOT FOR CONSTRUCTION

RECOMMENDED FOR APPROVAL _____		DESIGN ENGINEER _____		DATE _____	
DESIGNED: RAP _____		DRAWN: RAP _____			
CHECKED: DJG _____		CHECKED: DJG _____			

INDIANA DEPARTMENT OF TRANSPORTATION	
MAINTENANCE OF TRAFFIC PHASE 2C	

HORIZONTAL SCALE 1"=100'		BRIDGE FILE	
VERTICAL SCALE N.A.		DESIGNATION 1600808	
SURVEY BOOK ELECTRONIC		SHEETS 95 of 185	
CONTRACT B-36910		PROJECT 1600808	

I:\2020\12\20\2020 11:44:04 PM\160088 INDOT North Split\09Road\04 Design files\02 DGN\Plans\160088-RD-S-MOT-PH2D-01.dgn

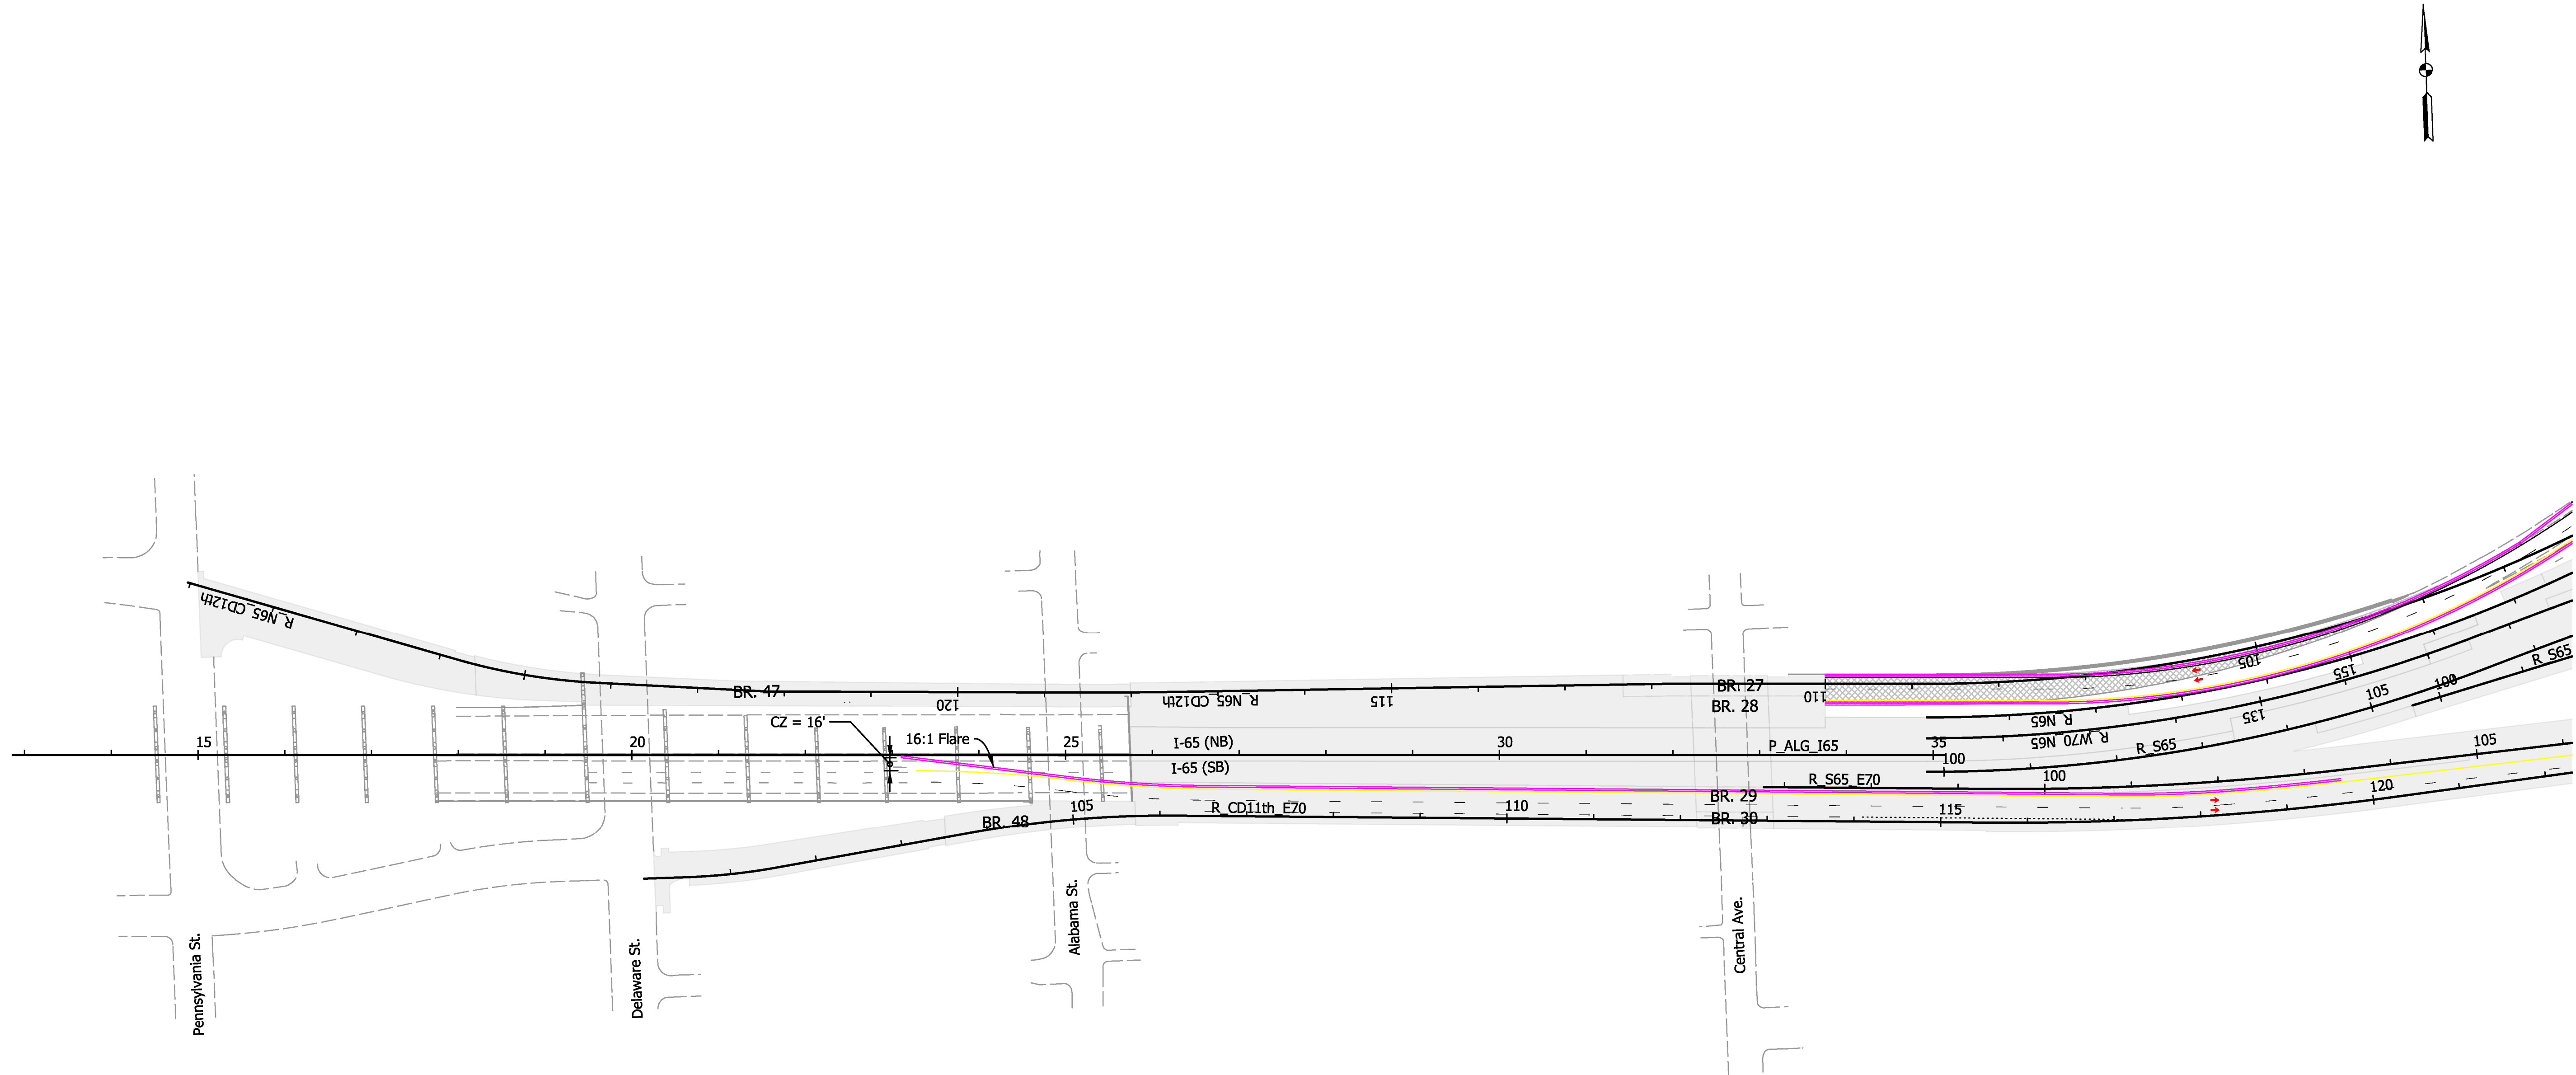

Note:
11' minimum travel lane width req'd.
13' lane width req'd. where lane shifts are present.
2' minimum shoulder width req'd.

LEGEND:			
	PROP BRIDGE CONSTRUCTION		COMPLETED CONSTRUCTION
	PROP ROAD CONSTRUCTION		PROP TEMP PAVEMENT MARKINGS, BROKEN, WHITE 4"
	PROP TEMP PAVEMENT		PROP TEMP PAVEMENT MARKINGS, WHITE, 4"
	TEMP PAVEMENT INPLACE		PROP TEMP PAVEMENT MAKINGS, YELLOW, 4"
	TEMP PAVEMENT REMOVAL		PROP TEMP TRAFFIC BARRIER
			PROP TEMP FILL WALL
			PROP TEMP CUT WALL
			TRAFFIC ARROW
			ROAD CLOSED


DRAFT
NOT FOR CONSTRUCTION

RECOMMENDED FOR APPROVAL _____		DESIGN ENGINEER _____		DATE _____	
DESIGNED: RAP _____		DRAWN: RAP _____			
CHECKED: DJG _____		CHECKED: DJG _____			

INDIANA DEPARTMENT OF TRANSPORTATION	
MAINTENANCE OF TRAFFIC PHASE 2D	

HORIZONTAL SCALE 1"=100'		BRIDGE FILE	
VERTICAL SCALE N.A.		DESIGNATION 1600808	
SURVEY BOOK ELECTRONIC		SHEETS 96 of 185	
CONTRACT B-36910		PROJECT 1600808	

I:\2020\12\20\2020 11:44:05 PM\190088 INDOT North Split\09Road\04 Design files\02 DGN\Plans\1600808-RD-S-MOT-PH2D-02.dgn

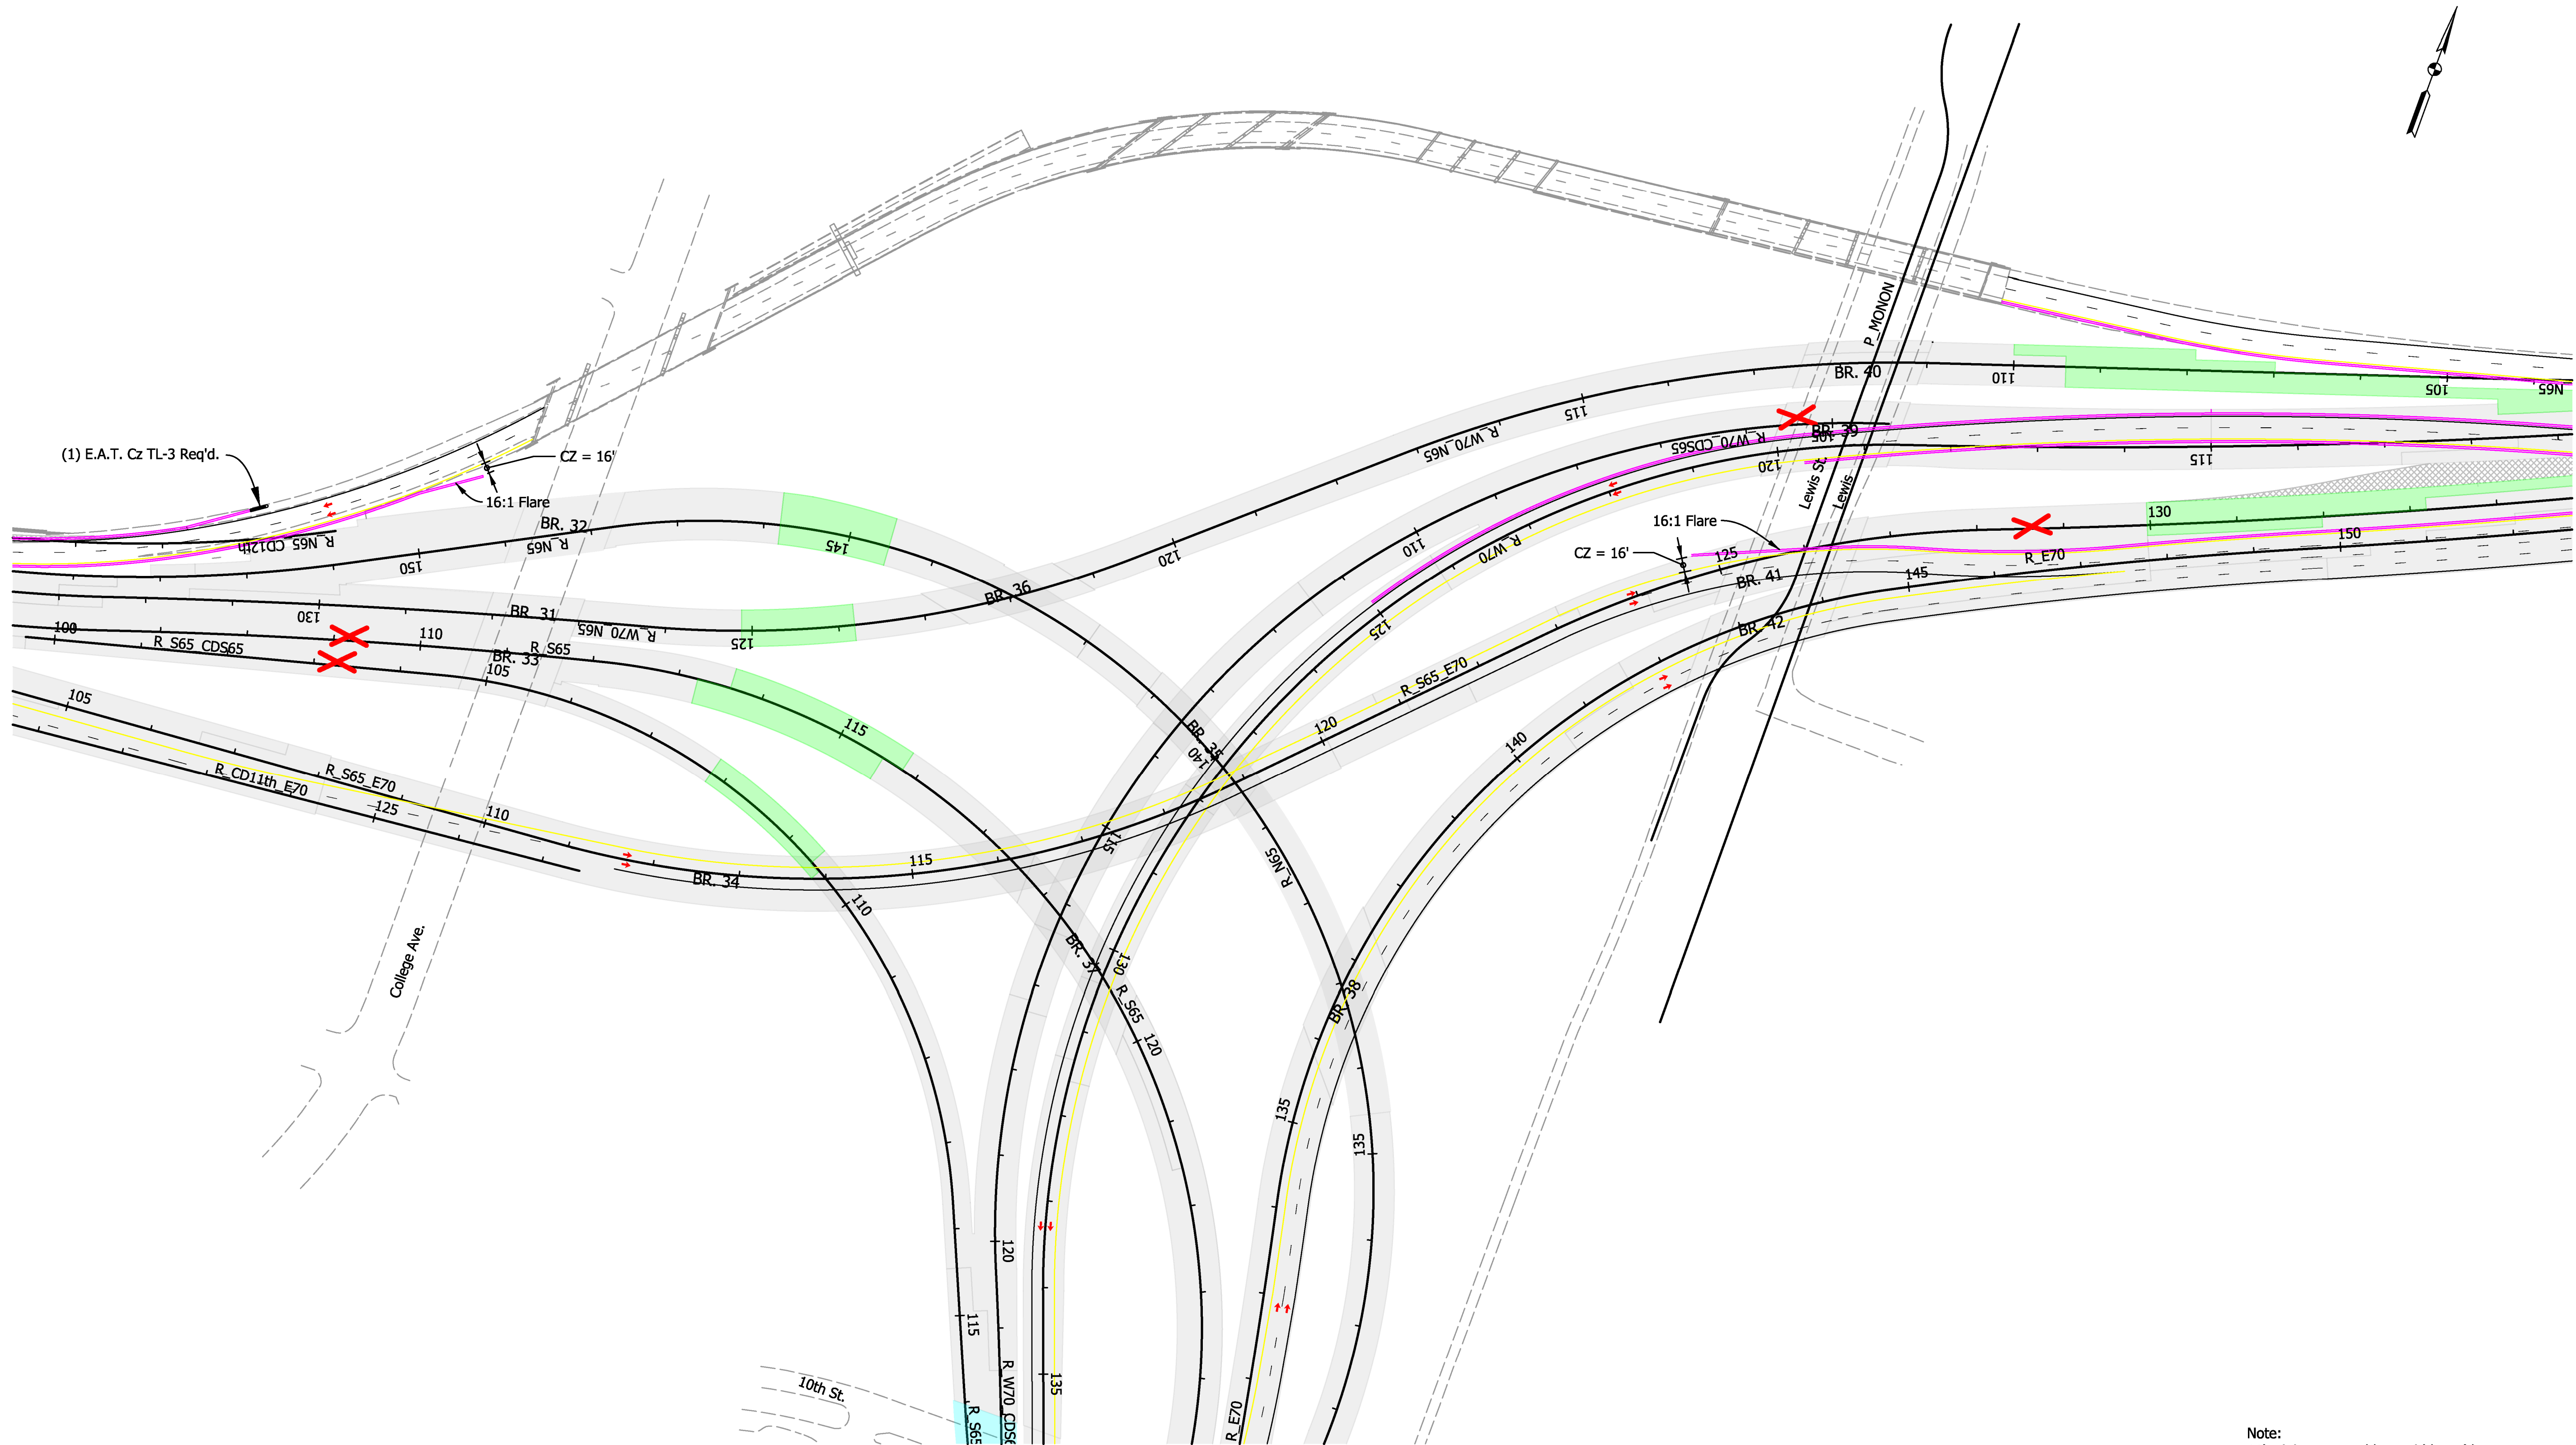

Note:
11' minimum travel lane width req'd.
13' lane width req'd. where lane shifts are present.
2' minimum shoulder width req'd.

LEGEND:

- PROP BRIDGE CONSTRUCTION
- PROP ROAD CONSTRUCTION
- PROP TEMP PAVEMENT
- TEMP PAVEMENT INPLACE
- TEMP PAVEMENT REMOVAL

- COMPLETED CONSTRUCTION
- PROP TEMP PAVEMENT MARKINGS, BROKEN, WHITE 4"
- PROP TEMP PAVEMENT MARKINGS, WHITE, 4"
- PROP TEMP PAVEMENT MAKINGS, YELLOW, 4"
- PROP TEMP TRAFFIC BARRIER

- PROP TEMP FILL WALL
- PROP TEMP CUT WALL
- TRAFFIC ARROW
- ROAD CLOSED



DRAFT
NOT FOR CONSTRUCTION

RECOMMENDED FOR APPROVAL	
DESIGNED: RAP	DRAWN: RAP
CHECKED: DJG	CHECKED: DJG

INDIANA DEPARTMENT OF TRANSPORTATION	
MAINTENANCE OF TRAFFIC PHASE 2D	

HORIZONTAL SCALE 1"=100'	BRIDGE FILE	
VERTICAL SCALE N.A.	DESIGNATION 1600808	
SURVEY BOOK ELECTRONIC	97	of 185
CONTRACT B-36910	PROJECT 1600808	

I:\20\2020\11\44\06 RMC\190088 INDOT North Split\09Road\04 Design files\02 DGN\Plans\1600808-RD-S-MOT-PH2D-03.dgn

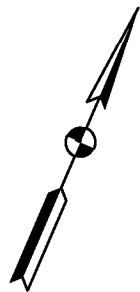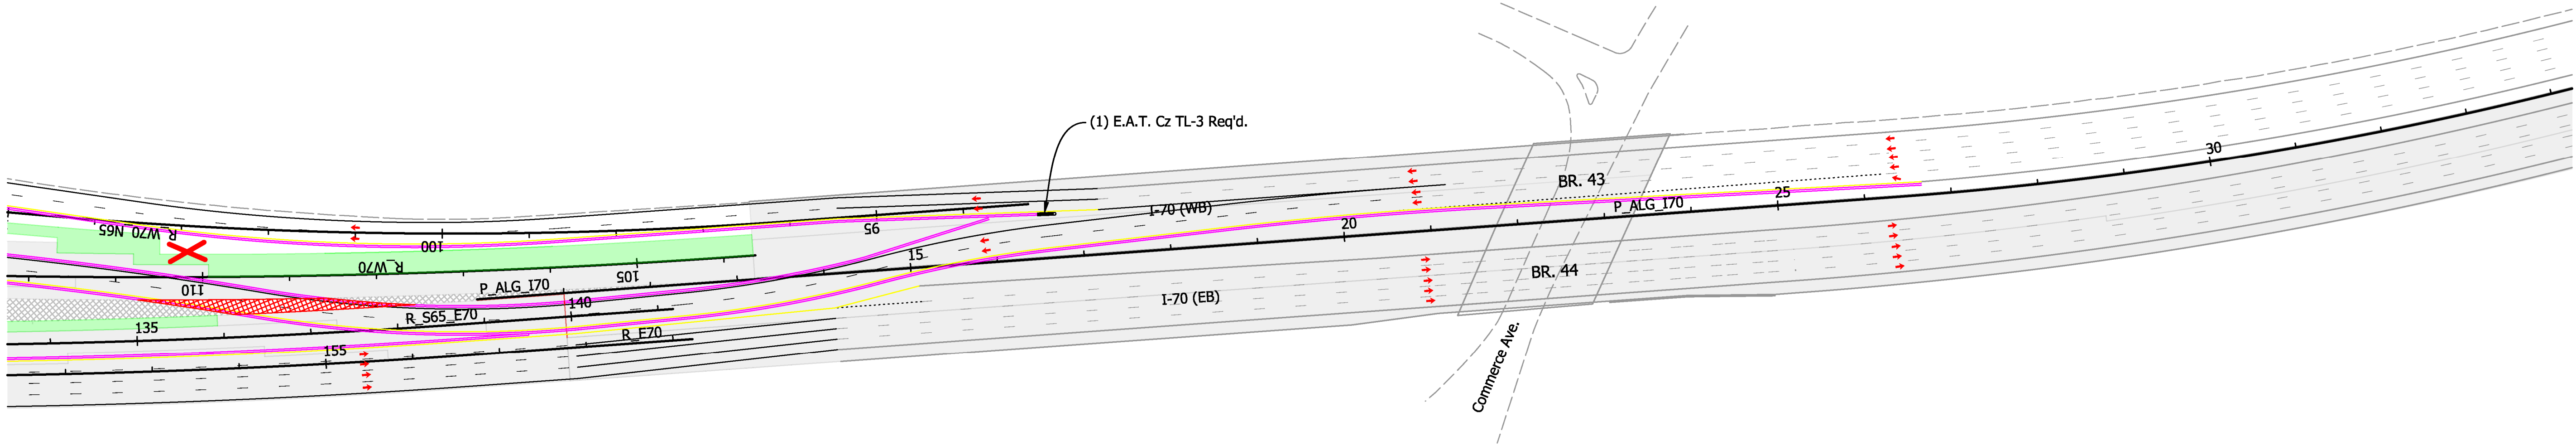

LEGEND:

	PROP BRIDGE CONSTRUCTION		COMPLETED CONSTRUCTION		PROP TEMP FILL WALL
	PROP ROAD CONSTRUCTION		PROP TEMP PAVEMENT MARKINGS, BROKEN, WHITE 4"		PROP TEMP CUT WALL
	PROP TEMP PAVEMENT		PROP TEMP PAVEMENT MARKINGS, WHITE, 4"		TRAFFIC ARROW
	TEMP PAVEMENT INPLACE		PROP TEMP PAVEMENT MAKINGS, YELLOW, 4"		ROAD CLOSED
	TEMP PAVEMENT REMOVAL		PROP TEMP TRAFFIC BARRIER		

DRAFT
NOT FOR CONSTRUCTION



RECOMMENDED FOR APPROVAL _____		DESIGN ENGINEER _____		DATE _____	
DESIGNED: RAP _____		DRAWN: RAP _____			
CHECKED: DJG _____		CHECKED: DJG _____			

INDIANA
DEPARTMENT OF TRANSPORTATION

MAINTENANCE OF TRAFFIC
PHASE 2D

Note:
11' minimum travel lane width req'd.
13' lane width req'd. where lane shifts are present.
2' minimum shoulder width req'd.

HORIZONTAL SCALE		BRIDGE FILE	
1"=100'			
VERTICAL SCALE		DESIGNATION	
N.A.		1600808	
SURVEY BOOK		SHEETS	
ELECTRONIC		98	of 185
CONTRACT		PROJECT	
B-36910		1600808	

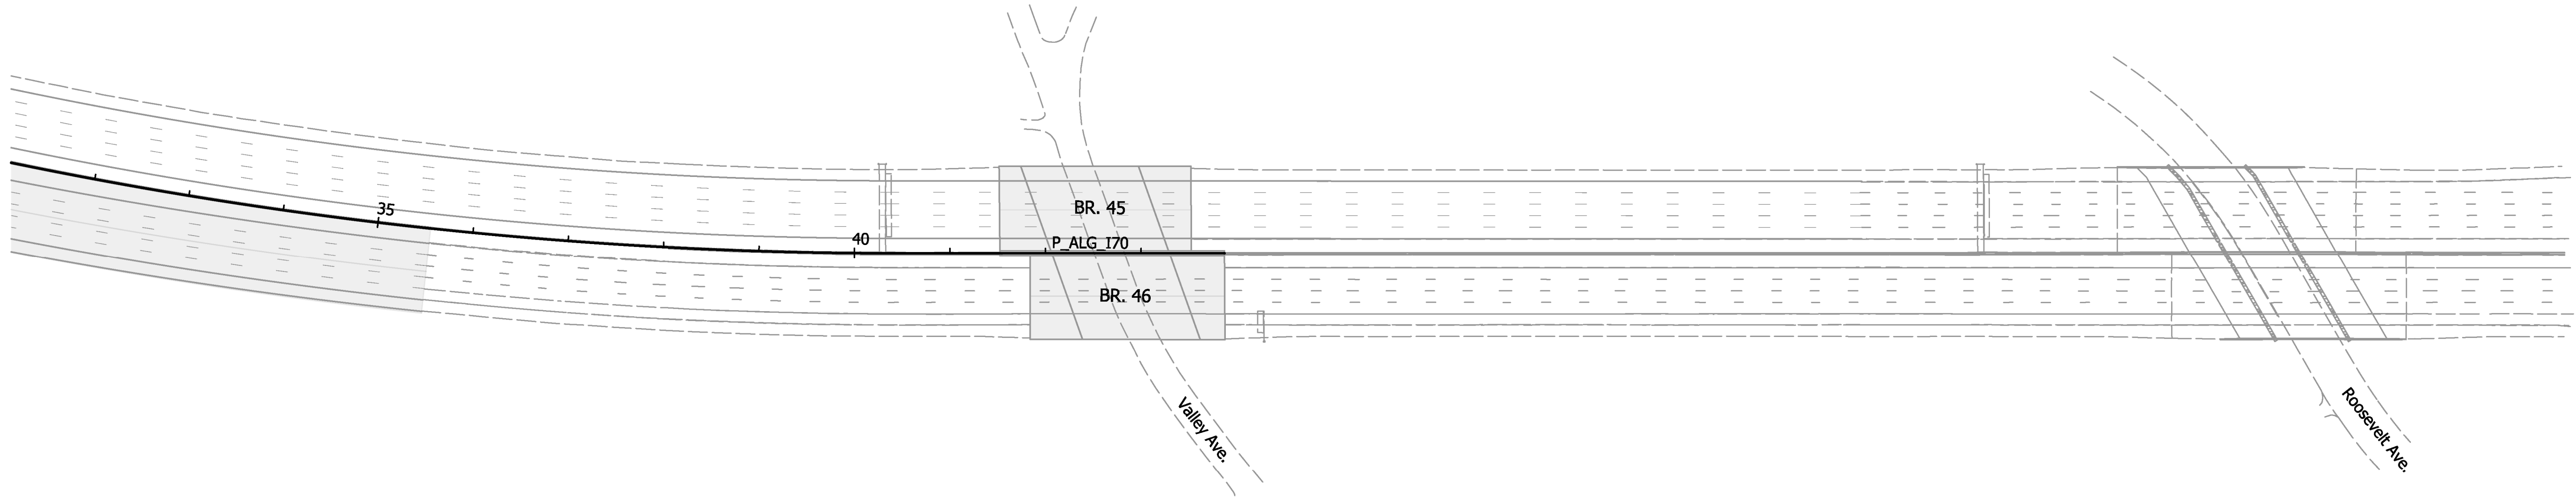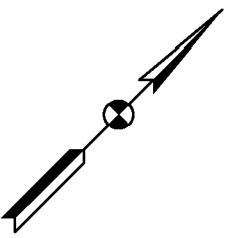

Note:
11' minimum travel lane width req'd.
13' lane width req'd. where lane shifts are present.
2' minimum shoulder width req'd.

LEGEND:			
	PROP BRIDGE CONSTRUCTION		COMPLETED CONSTRUCTION
	PROP ROAD CONSTRUCTION	- - -	PROP TEMP PAVEMENT MARKINGS, BROKEN, WHITE 4"
	PROP TEMP PAVEMENT		PROP TEMP PAVEMENT MARKINGS, WHITE, 4"
	TEMP PAVEMENT INPLACE		PROP TEMP PAVEMENT MAKINGS, YELLOW, 4"
	TEMP PAVEMENT REMOVAL		PROP TEMP TRAFFIC BARRIER
			PROP TEMP FILL WALL
			PROP TEMP CUT WALL
			TRAFFIC ARROW
			ROAD CLOSED



DRAFT
NOT FOR CONSTRUCTION

RECOMMENDED FOR APPROVAL _____		DESIGN ENGINEER _____	DATE _____
DESIGNED: RAP _____	DRAWN: RAP _____		
CHECKED: DJG _____	CHECKED: DJG _____		

INDIANA DEPARTMENT OF TRANSPORTATION	
MAINTENANCE OF TRAFFIC PHASE 2D	

HORIZONTAL SCALE 1"=100'		BRIDGE FILE	
VERTICAL SCALE N.A.		DESIGNATION 1600808	
SURVEY BOOK ELECTRONIC		SHEETS 99 of 185	
CONTRACT B-36910		PROJECT 1600808	

I:\2020\2020\11:44:18 PM\1\90088 INDOT North Split\09Road\04 Design files\02 DGN\Plans\1600808-RD-S-MOT-PH2D-05.dgn

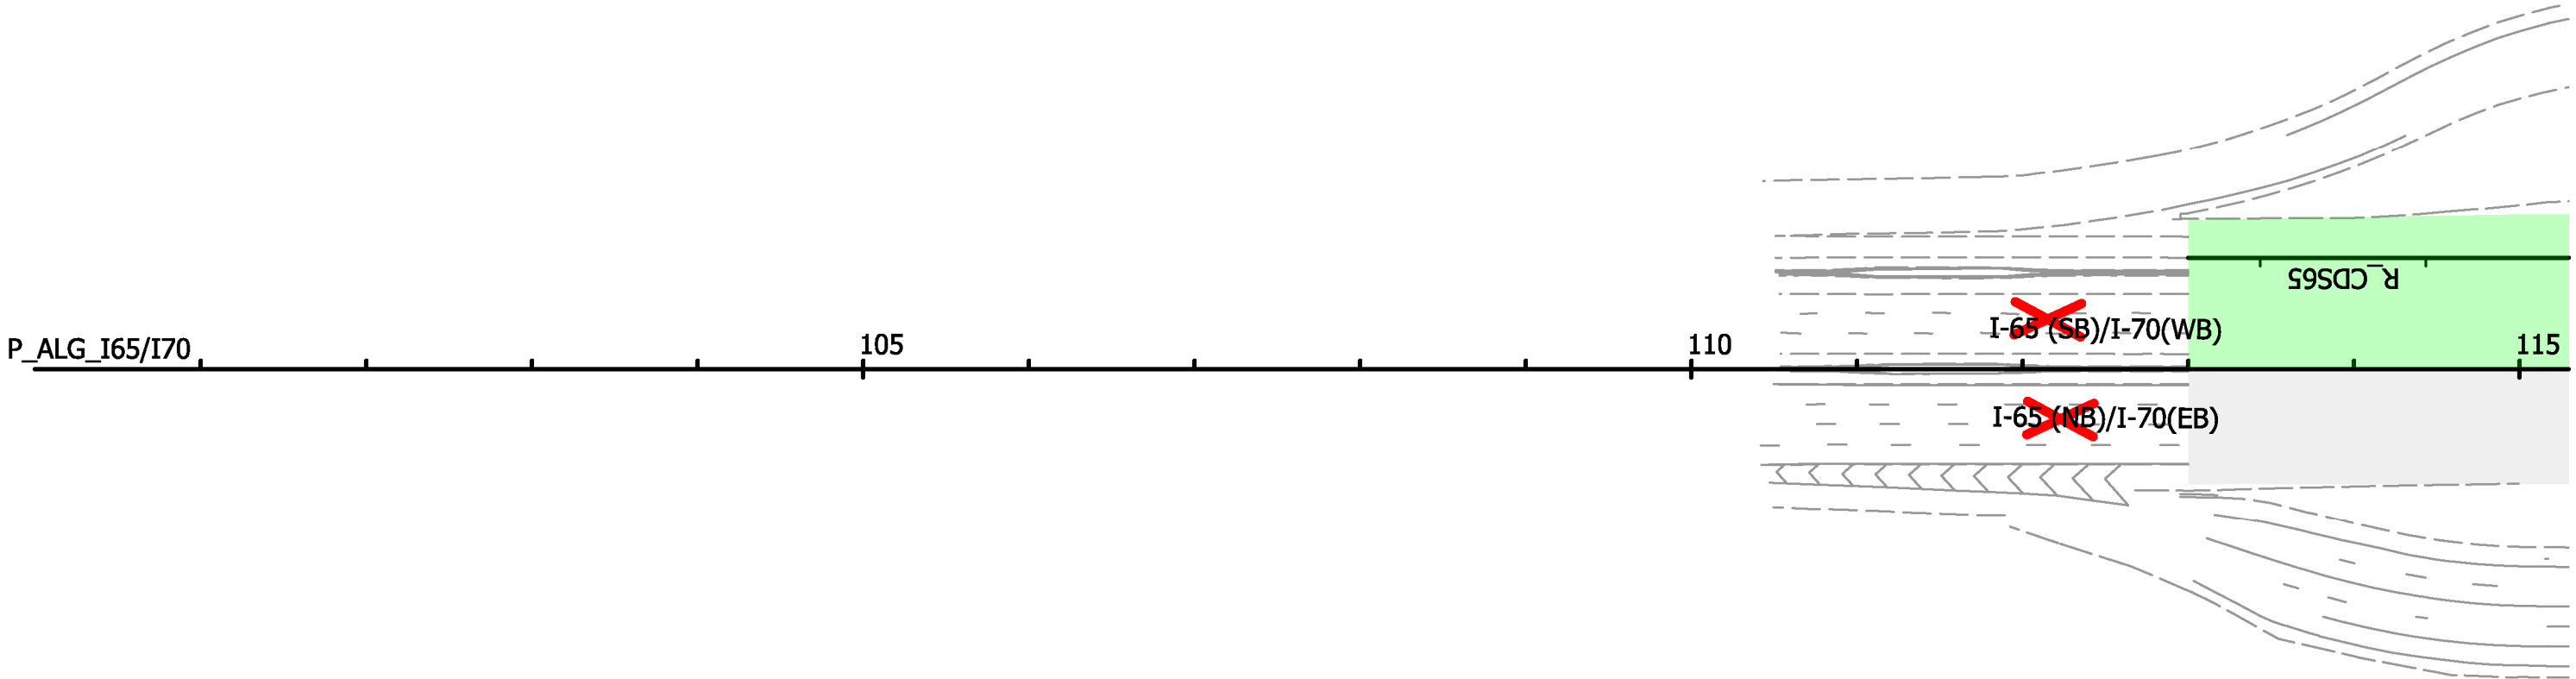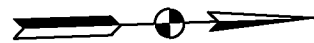

Note:
11' minimum travel lane width req'd.
13' lane width req'd. where lane shifts are present.
2' minimum shoulder width req'd.

LEGEND:


	PROP BRIDGE CONSTRUCTION		COMPLETED CONSTRUCTION		PROP TEMP FILL WALL
	PROP ROAD CONSTRUCTION		PROP TEMP PAVEMENT MARKINGS, BROKEN, WHITE 4"		PROP TEMP CUT WALL
	PROP TEMP PAVEMENT		PROP TEMP PAVEMENT MARKINGS, WHITE, 4"		TRAFFIC ARROW
	TEMP PAVEMENT INPLACE		PROP TEMP PAVEMENT MAKINGS, YELLOW, 4"		ROAD CLOSED
	TEMP PAVEMENT REMOVAL		PROP TEMP TRAFFIC BARRIER		

DRAFT
NOT FOR CONSTRUCTION

RECOMMENDED FOR APPROVAL _____		DESIGN ENGINEER _____		DATE _____	
DESIGNED: <u>RAP</u>		DRAWN: <u>RAP</u>			
CHECKED: <u>DJG</u>		CHECKED: <u>DJG</u>			

INDIANA DEPARTMENT OF TRANSPORTATION	
MAINTENANCE OF TRAFFIC PHASE 2D	

HORIZONTAL SCALE 1"=100'		BRIDGE FILE	
VERTICAL SCALE N.A.		DESIGNATION 1600808	
SURVEY BOOK ELECTRONIC		SHEETS 100 of 185	
CONTRACT B-36910		PROJECT 1600808	


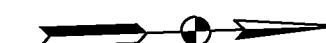


HORIZONTAL SCALE		BRIDGE FILE	
1"=100'			
VERTICAL SCALE		DESIGNATION	
N.A.		1600808	
SURVEY BOOK		SHEETS	
ELECTRONIC	101	of	185
CONTRACT	PROJECT		
B-36910	1600808		

DRAFT
NOT FOR CONSTRUCTION

INDIANA DEPARTMENT OF TRANSPORTATION	
MAINTENANCE OF TRAFFIC PHASE 2D	

HORIZONTAL SCALE		BRIDGE FILE	
1"=100'			
VERTICAL SCALE		DESIGNATION	
N.A.		1600808	
SURVEY BOOK		SHEETS	
ELECTRONIC	101	of	185
CONTRACT	PROJECT		
B-36910	1600808		

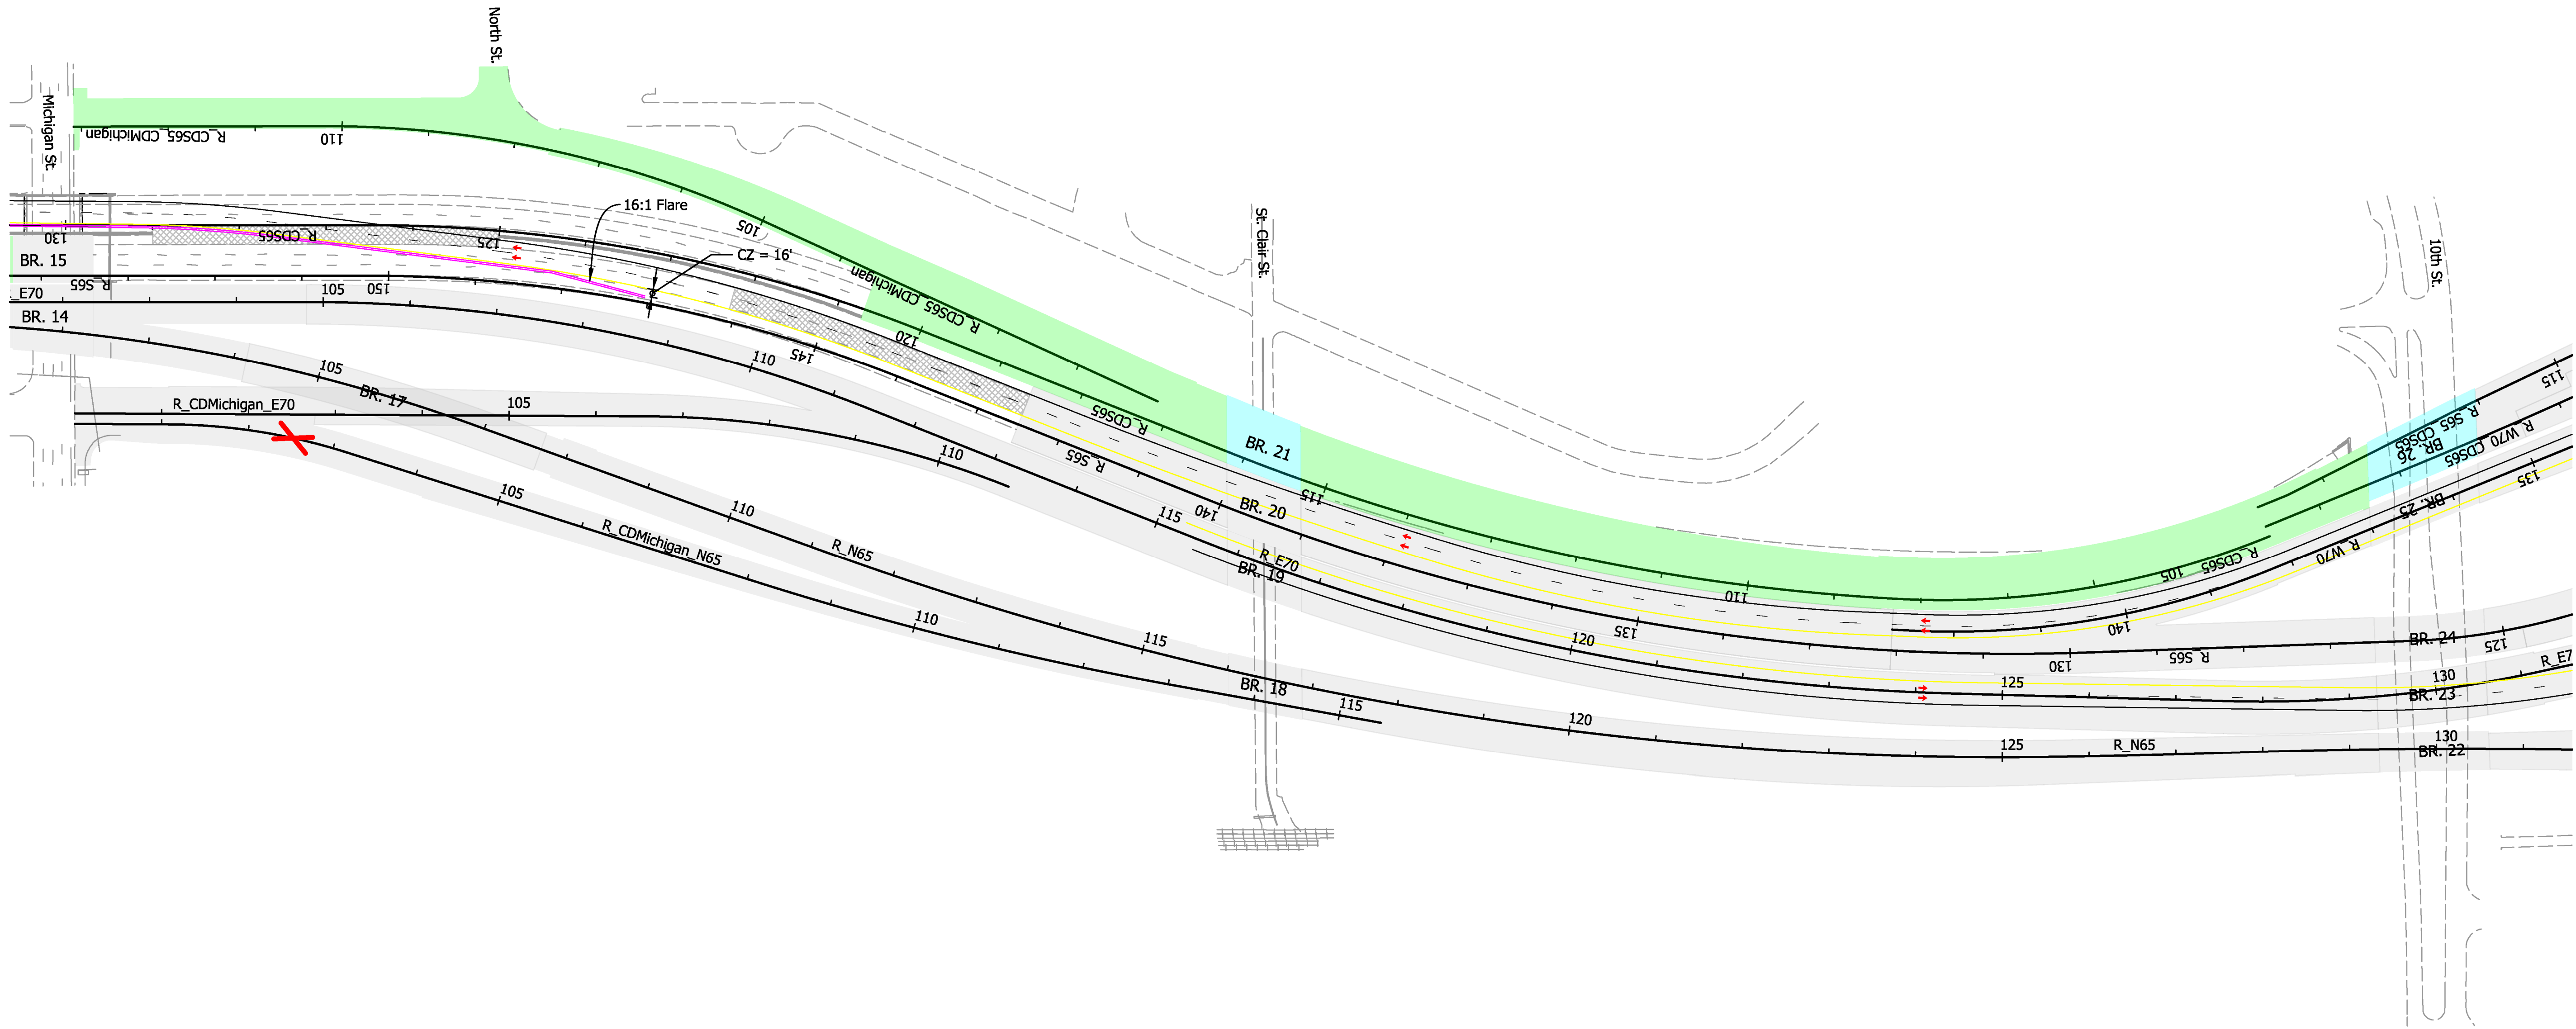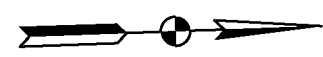

Note:
11' minimum travel lane width req'd.
13' lane width req'd. where lane shifts are present.
2' minimum shoulder width req'd.


LEGEND:			
	PROP BRIDGE CONSTRUCTION		COMPLETED CONSTRUCTION
	PROP ROAD CONSTRUCTION		PROP TEMP PAVEMENT MARKINGS, BROKEN, WHITE 4"
	PROP TEMP PAVEMENT		PROP TEMP PAVEMENT MARKINGS, WHITE, 4"
	TEMP PAVEMENT INPLACE		PROP TEMP PAVEMENT MAKINGS, YELLOW, 4"
	TEMP PAVEMENT REMOVAL		PROP TEMP TRAFFIC BARRIER
			PROP TEMP FILL WALL
			PROP TEMP CUT WALL
			TRAFFIC ARROW
			ROAD CLOSED

DRAFT
NOT FOR CONSTRUCTION

RECOMMENDED FOR APPROVAL _____		DESIGN ENGINEER _____		DATE _____	
DESIGNED: RAP _____		DRAWN: RAP _____			
CHECKED: DJG _____		CHECKED: DJG _____			

INDIANA DEPARTMENT OF TRANSPORTATION	
MAINTENANCE OF TRAFFIC PHASE 2D	

HORIZONTAL SCALE 1"=100'		BRIDGE FILE	
VERTICAL SCALE N.A.		DESIGNATION 1600808	
SURVEY BOOK ELECTRONIC		SHEETS 102 of 185	
CONTRACT B-36910		PROJECT 1600808	

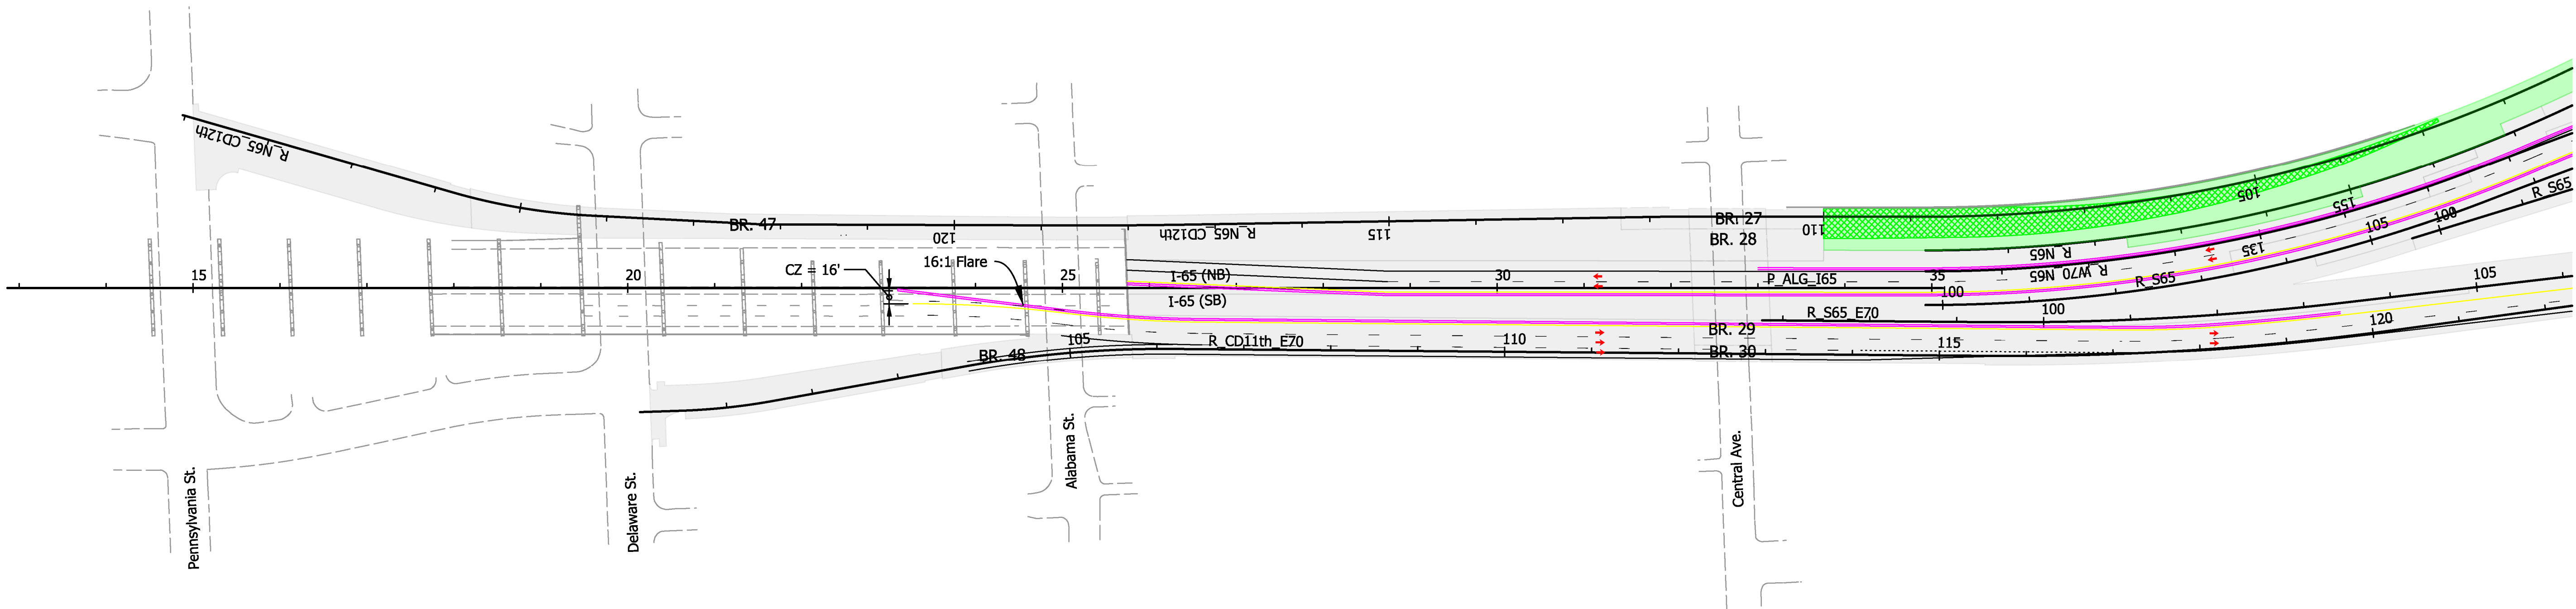

Note:
11' minimum travel lane width req'd.
13' lane width req'd. where lane shifts are present.
2' minimum shoulder width req'd.

LEGEND:			
	PROP BRIDGE CONSTRUCTION		COMPLETED CONSTRUCTION
	PROP ROAD CONSTRUCTION		PROP TEMP PAVEMENT MARKINGS, BROKEN, WHITE 4"
	PROP TEMP PAVEMENT		PROP TEMP PAVEMENT MARKINGS, WHITE, 4"
	TEMP PAVEMENT INPLACE		PROP TEMP PAVEMENT MAKINGS, YELLOW, 4"
	TEMP PAVEMENT REMOVAL		PROP TEMP TRAFFIC BARRIER
	PROP TEMP FILL WALL		TRAFFIC ARROW
	PROP TEMP CUT WALL		ROAD CLOSED



DRAFT
NOT FOR CONSTRUCTION

RECOMMENDED FOR APPROVAL _____		DESIGN ENGINEER _____		DATE _____	
DESIGNED: <u>RAP</u>		DRAWN: <u>RAP</u>			
CHECKED: <u>DJG</u>		CHECKED: <u>DJG</u>			



INDIANA DEPARTMENT OF TRANSPORTATION	
MAINTENANCE OF TRAFFIC PHASE 2E	

HORIZONTAL SCALE 1"=100'		BRIDGE FILE	
VERTICAL SCALE N.A.		DESIGNATION 1600808	
SURVEY BOOK ELECTRONIC		SHEETS 103 of 185	
CONTRACT B-36910		PROJECT 1600808	

I:\20\2020\11\44\28 RPA\190088 INDOT North Split\09Road\04 Design files\02 DGN\Plans\1600808-RD-S-MOT-PH2E-03.dgn

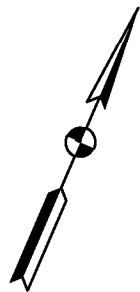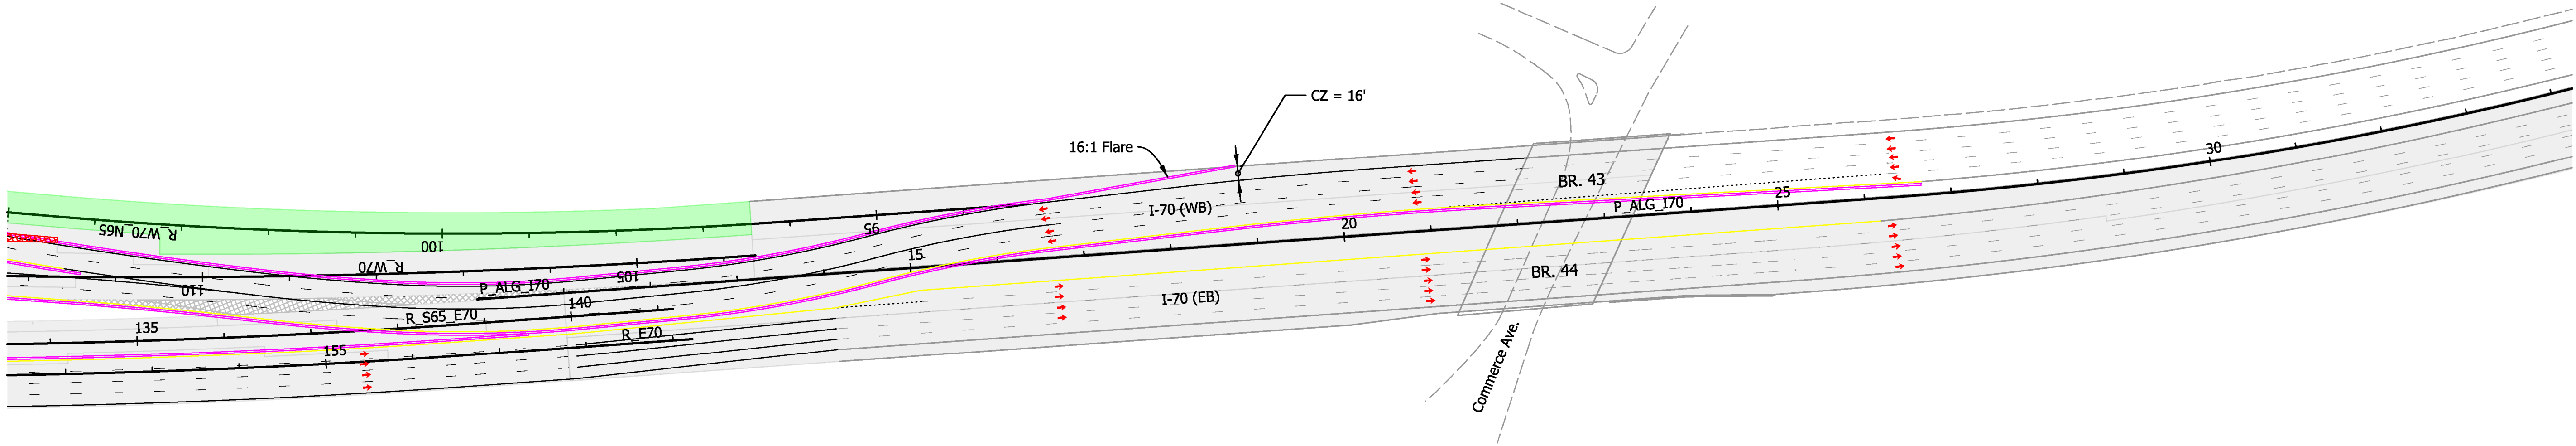

LEGEND:

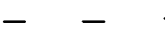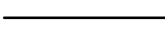- | | | | | | |
|---|--------------------------|---|---|---|---------------------|
|  | PROP BRIDGE CONSTRUCTION |  | COMPLETED CONSTRUCTION |  | PROP TEMP FILL WALL |
|  | PROP ROAD CONSTRUCTION |  | PROP TEMP PAVEMENT MARKINGS, BROKEN, WHITE 4" |  | PROP TEMP CUT WALL |
|  | PROP TEMP PAVEMENT |  | PROP TEMP PAVEMENT MARKINGS, WHITE, 4" |  | TRAFFIC ARROW |
|  | TEMP PAVEMENT INPLACE |  | PROP TEMP PAVEMENT MAKINGS, YELLOW, 4" |  | ROAD CLOSED |
|  | TEMP PAVEMENT REMOVAL |  | PROP TEMP TRAFFIC BARRIER | | |

DRAFT
NOT FOR CONSTRUCTION



RECOMMENDED FOR APPROVAL _____		DESIGN ENGINEER _____		DATE _____	
DESIGNED: RAP _____			DRAWN: RAP _____		
CHECKED: DJG _____			CHECKED: DJG _____		

INDIANA
DEPARTMENT OF TRANSPORTATION

MAINTENANCE OF TRAFFIC
PHASE 2E

Note:
11' minimum travel lane width req'd.
13' lane width req'd. where lane shifts are present.
2' minimum shoulder width req'd.

HORIZONTAL SCALE		BRIDGE FILE	
1"=100'			
VERTICAL SCALE		DESIGNATION	
N.A.		1600808	
SURVEY BOOK		SHEETS	
ELECTRONIC		105	of 185
CONTRACT		PROJECT	
B-36910		1600808	

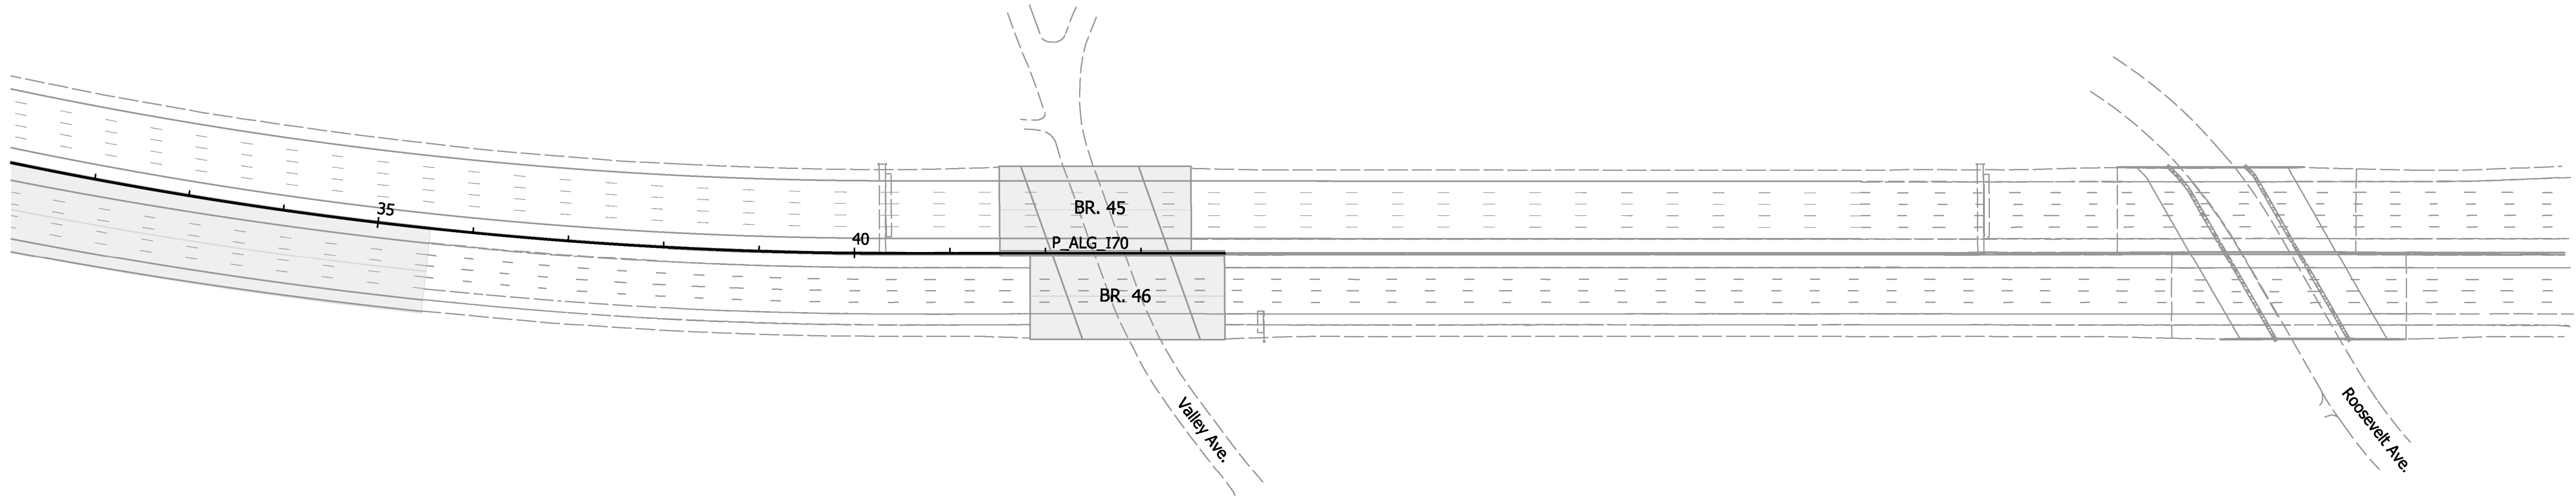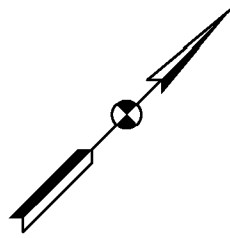

Note:
11' minimum travel lane width req'd.
13' lane width req'd. where lane shifts are present.
2' minimum shoulder width req'd.

LEGEND:

- PROP BRIDGE CONSTRUCTION
- PROP ROAD CONSTRUCTION
- PROP TEMP PAVEMENT
- TEMP PAVEMENT INPLACE
- TEMP PAVEMENT REMOVAL

- COMPLETED CONSTRUCTION
- PROP TEMP PAVEMENT MARKINGS, BROKEN, WHITE 4"
- PROP TEMP PAVEMENT MARKINGS, WHITE, 4"
- PROP TEMP PAVEMENT MAKINGS, YELLOW, 4"
- PROP TEMP TRAFFIC BARRIER

- PROP TEMP FILL WALL
- PROP TEMP CUT WALL
- TRAFFIC ARROW
- ROAD CLOSED



DRAFT
NOT FOR CONSTRUCTION

RECOMMENDED FOR APPROVAL _____	
DESIGNED: RAP	DRAWN: RAP
CHECKED: DJG	CHECKED: DJG

INDIANA DEPARTMENT OF TRANSPORTATION	
MAINTENANCE OF TRAFFIC PHASE 2E	

HORIZONTAL SCALE 1"=100'		BRIDGE FILE	
VERTICAL SCALE N.A.		DESIGNATION 1600808	
SURVEY BOOK ELECTRONIC		SHEETS 106 of 185	
CONTRACT B-36910		PROJECT 1600808	

I:\20\2020\11\44\30 RPA\190088 INDOT North Split\09Road\04 Design files\02 DGN\Plans\1600808-RD-S-MOT-PH2E-05.dgn

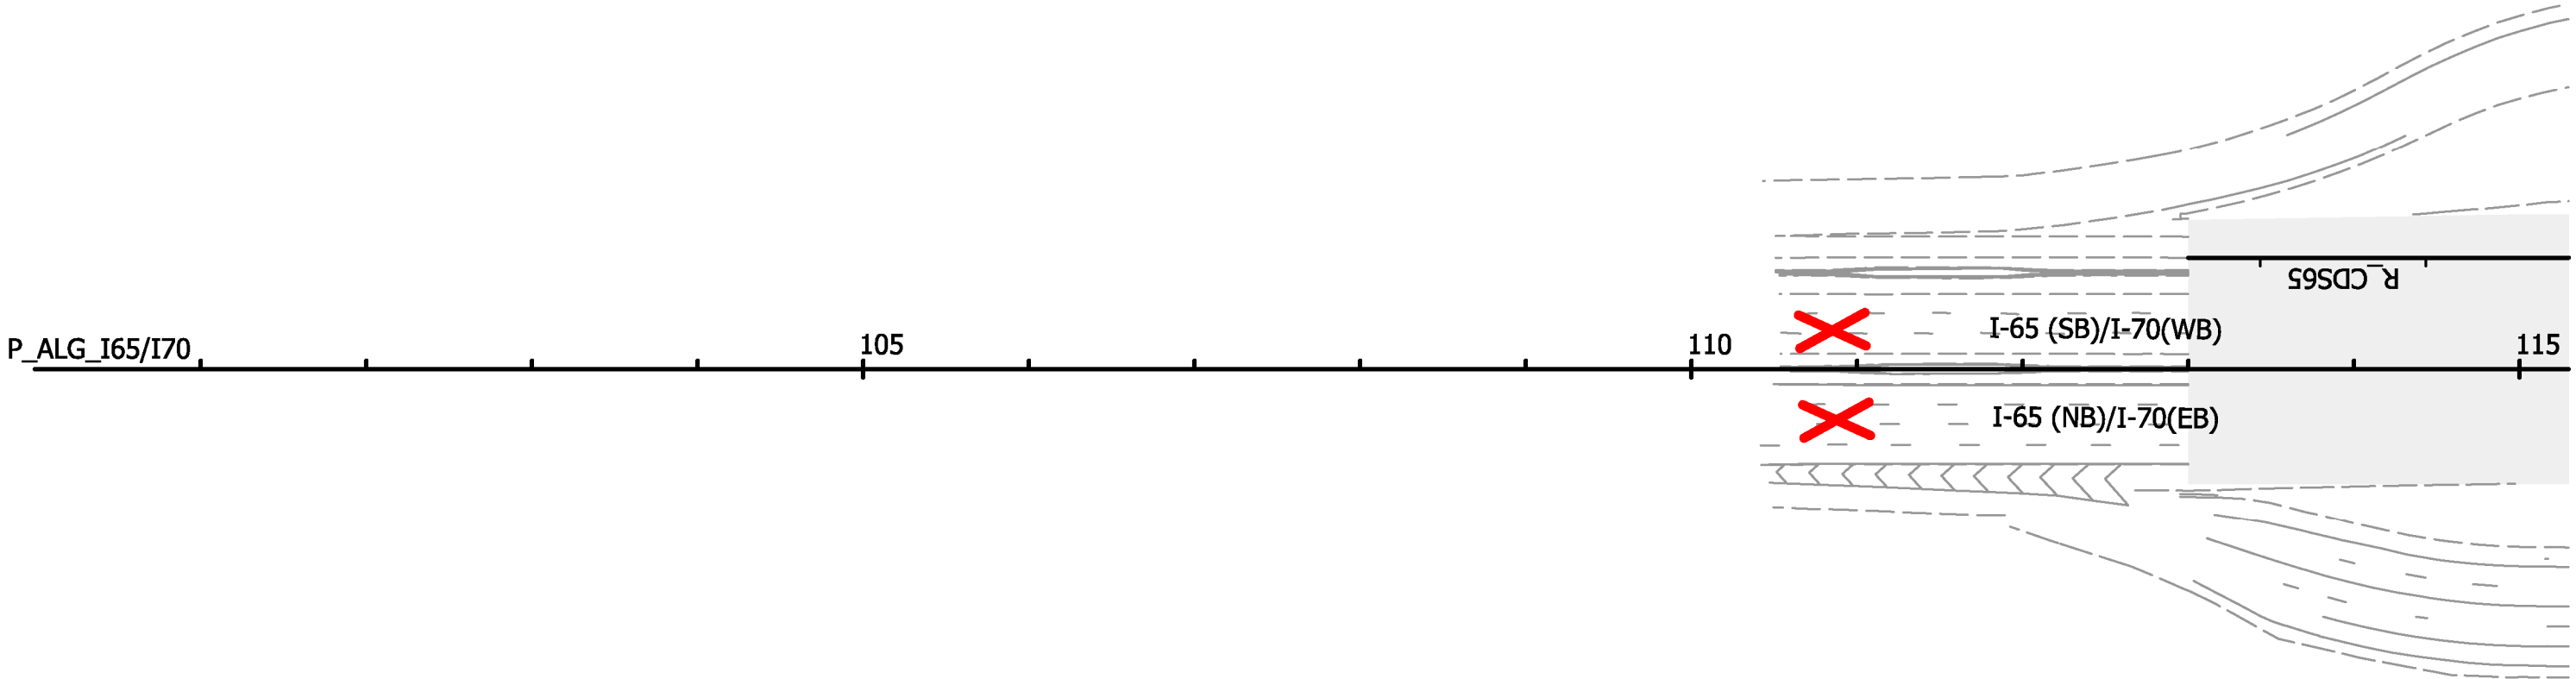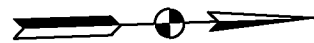

Note:
11' minimum travel lane width req'd.
13' lane width req'd. where lane shifts are present.
2' minimum shoulder width req'd.

LEGEND:

- | | | | | | |
|--|--------------------------|--|---|--|---------------------|
| | PROP BRIDGE CONSTRUCTION | | COMPLETED CONSTRUCTION | | PROP TEMP FILL WALL |
| | PROP ROAD CONSTRUCTION | | PROP TEMP PAVEMENT MARKINGS, BROKEN, WHITE 4" | | PROP TEMP CUT WALL |
| | PROP TEMP PAVEMENT | | PROP TEMP PAVEMENT MARKINGS, WHITE, 4" | | TRAFFIC ARROW |
| | TEMP PAVEMENT INPLACE | | PROP TEMP PAVEMENT MAKINGS, YELLOW, 4" | | ROAD CLOSED |
| | TEMP PAVEMENT REMOVAL | | PROP TEMP TRAFFIC BARRIER | | |

DRAFT
NOT FOR CONSTRUCTION



RECOMMENDED FOR APPROVAL _____		DESIGN ENGINEER _____	DATE _____
DESIGNED: RAP _____	DRAWN: RAP _____		
CHECKED: DJG _____	CHECKED: DJG _____		

INDIANA
DEPARTMENT OF TRANSPORTATION

MAINTENANCE OF TRAFFIC
PHASE 2E

HORIZONTAL SCALE		BRIDGE FILE	
1"=100'			
VERTICAL SCALE		DESIGNATION	
N.A.		1600808	
SURVEY BOOK		SHEETS	
ELECTRONIC		107	of 185
CONTRACT		PROJECT	
B-36910		1600808	

I:\2020\2020 11:44:32 PM\190088 INDOT North Split\09Road\04 Design files\02 DGN\Plans\1600808-RD-S-MOT-PH2E-06.dgn

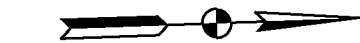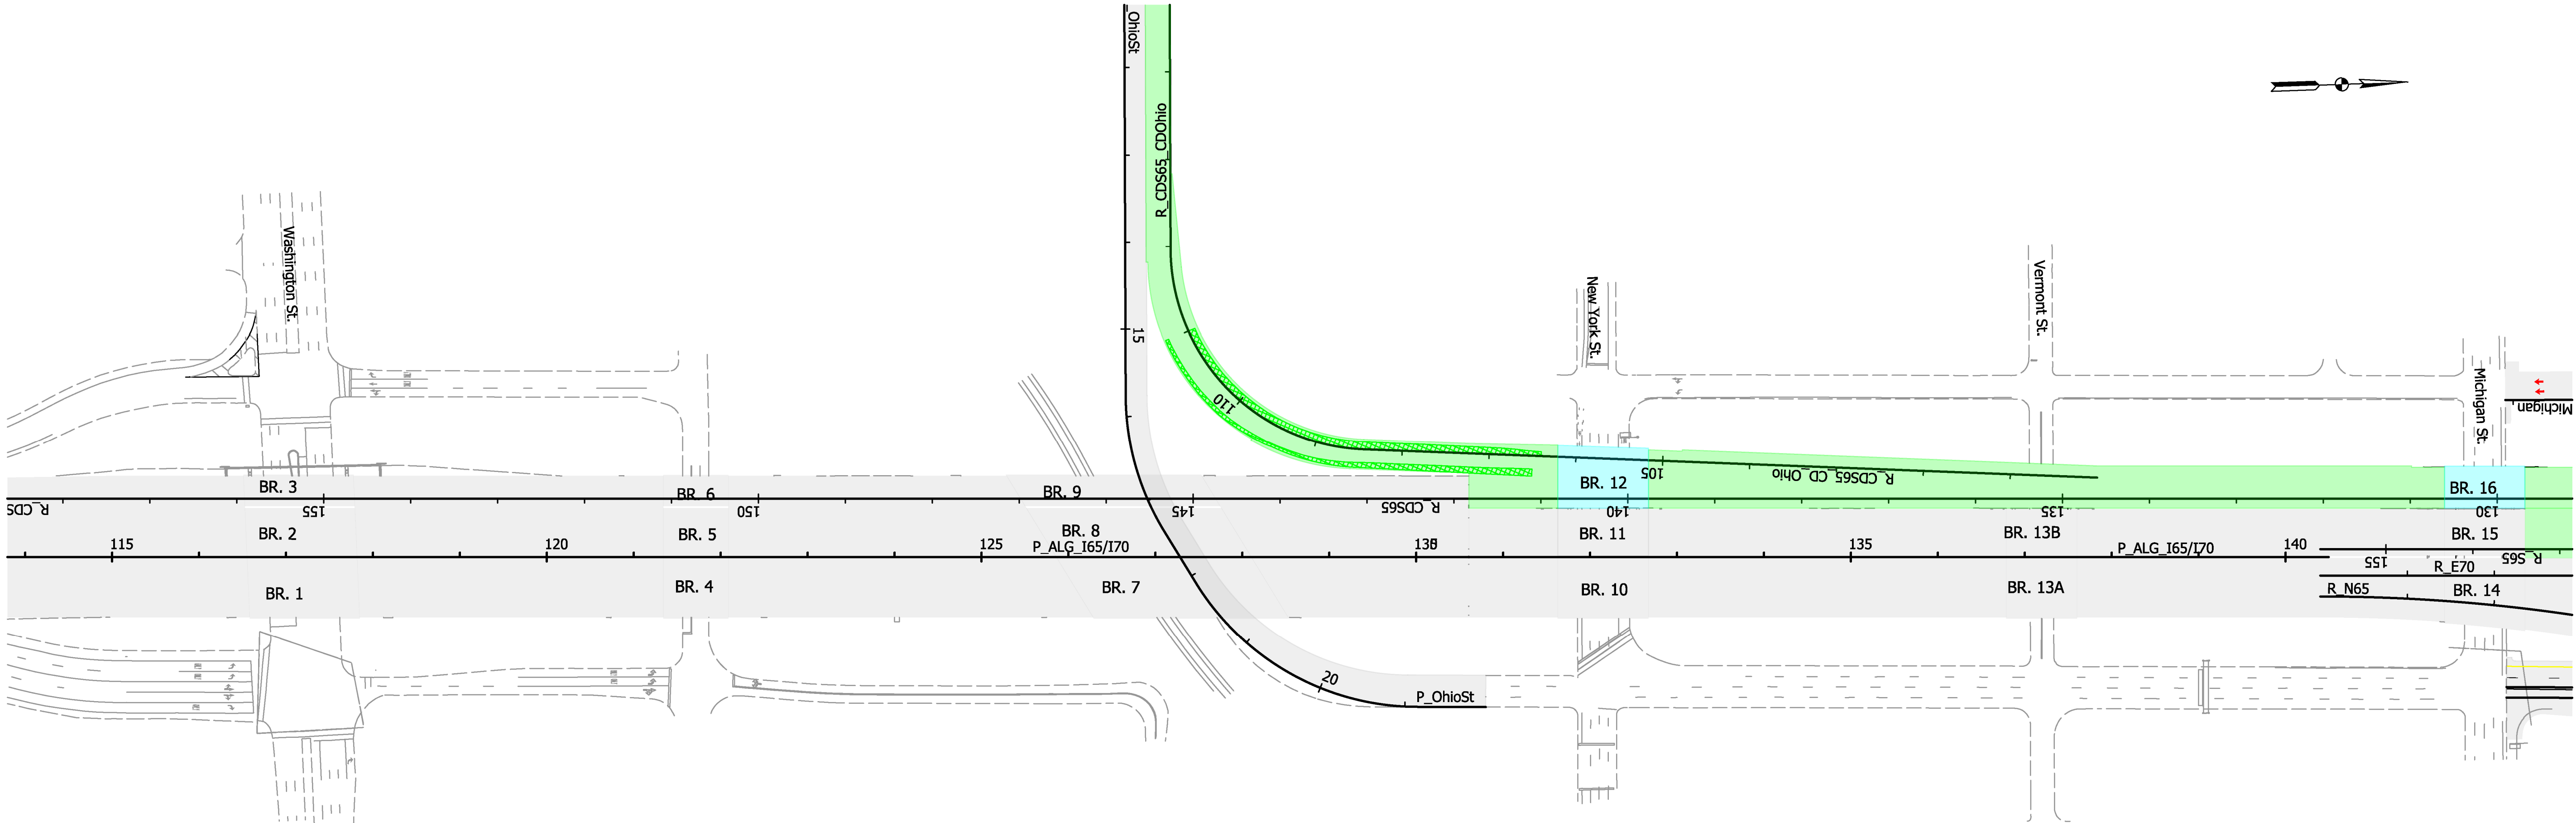

LEGEND:

- | | | | | | |
|--|--------------------------|--|---|--|---------------------|
| | PROP BRIDGE CONSTRUCTION | | COMPLETED CONSTRUCTION | | PROP TEMP FILL WALL |
| | PROP ROAD CONSTRUCTION | | PROP TEMP PAVEMENT MARKINGS, BROKEN, WHITE 4" | | PROP TEMP CUT WALL |
| | PROP TEMP PAVEMENT | | PROP TEMP PAVEMENT MARKINGS, WHITE, 4" | | TRAFFIC ARROW |
| | TEMP PAVEMENT INPLACE | | PROP TEMP PAVEMENT MAKINGS, YELLOW, 4" | | ROAD CLOSED |
| | TEMP PAVEMENT REMOVAL | | PROP TEMP TRAFFIC BARRIER | | |


DRAFT
NOT FOR CONSTRUCTION

RECOMMENDED FOR APPROVAL _____		DESIGN ENGINEER _____		DATE _____	
DESIGNED: RAP _____		DRAWN: RAP _____			
CHECKED: DJG _____		CHECKED: DJG _____			

INDIANA DEPARTMENT OF TRANSPORTATION	
MAINTENANCE OF TRAFFIC PHASE 2E	

Note:
11' minimum travel lane width req'd.
13' lane width req'd. where lane shifts are present.
2' minimum shoulder width req'd.

HORIZONTAL SCALE 1"=100'		BRIDGE FILE	
VERTICAL SCALE N.A.		DESIGNATION 1600808	
SURVEY BOOK ELECTRONIC		SHEETS 108 of 185	
CONTRACT B-36910		PROJECT 1600808	

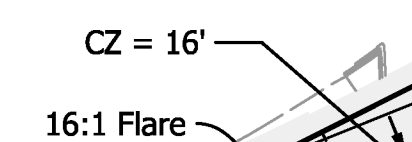

Note:
11' minimum travel lane width req'd.
13' lane width req'd. where lane shifts are present.
2' minimum shoulder width req'd.

LEGEND:				DRAFT NOT FOR CONSTRUCTION	RECOMMENDED FOR APPROVAL _____ DESIGN ENGINEER _____ DATE _____		INDIANA DEPARTMENT OF TRANSPORTATION		HORIZONTAL SCALE 1"=100'		BRIDGE FILE		
 PROP BRIDGE CONSTRUCTION		 COMPLETED CONSTRUCTION							VERTICAL SCALE N.A.		DESIGNATION 1600808		
 PROP ROAD CONSTRUCTION		 PROP TEMP PAVEMENT MARKINGS, BROKEN, WHITE 4"			 PROP TEMP FILL WALL								
 PROP TEMP PAVEMENT		 PROP TEMP PAVEMENT MARKINGS, WHITE, 4"			 PROP TEMP CUT WALL								
 TEMP PAVEMENT INPLACE		 PROP TEMP PAVEMENT MAKINGS, YELLOW, 4"		 TRAFFIC ARROW		DESIGNED: <u>RAP</u> DRAWN: <u>RAP</u>		MAINTENANCE OF TRAFFIC PHASE 2E		SURVEY BOOK		SHEETS	
 TEMP PAVEMENT REMOVAL		 PROP TEMP TRAFFIC BARRIER		 ROAD CLOSED		CHECKED: <u>DJG</u> CHECKED: <u>DJG</u>				ELECTRONIC 109 of 185		PROJECT	
										CONTRACT B-36910		1600808	

I:\2020\20201111\4435 RPA\190088 INDOT North Split\09Road\04 Design files\02 DGN\Plans\1600808-MOT-S-EBI70 Lane Closure-01.dgn

WEST ST.

WB I-70

EB I-70

(1) E.A.T Cz TL-3 Req'd.

MADISON AVE.

Note:

1. Lane Drop & Bifuracted Roadway Req'd. west of the West St. Interchange.

LEGEND:

- PROP BRIDGE CONSTRUCTION
- PROP ROAD CONSTRUCTION
- PROP TEMP PAVEMENT
- TEMP PAVEMENT INPLACE
- TEMP PAVEMENT REMOVAL

- COMPLETED CONSTRUCTION
- PROP TEMP PAVEMENT MARKINGS, BROKEN, WHITE 4"
- PROP TEMP PAVEMENT MARKINGS, WHITE, 4"
- PROP TEMP PAVEMENT MAKINGS, YELLOW, 4"
- PROP TEMP TRAFFIC BARRIER

- PROP TEMP FILL WALL
- PROP TEMP CUT WALL
- TRAFFIC ARROW
- ROAD CLOSED


DRAFT
NOT FOR CONSTRUCTION

RECOMMENDED FOR APPROVAL _____		DESIGN ENGINEER _____		DATE _____	
DESIGNED: <u>RAP</u>		DRAWN: <u>RAP</u>			
CHECKED: <u>DJG</u>		CHECKED: <u>DJG</u>			

INDIANA DEPARTMENT OF TRANSPORTATION					
MAINTENANCE OF TRAFFIC EB I-70 TRAFFIC SEPARATION					

HORIZONTAL SCALE 1"=100'			BRIDGE FILE		
VERTICAL SCALE N.A.			DESIGNATION 1600808		
SURVEY BOOK ELECTRONIC			SHEETS 110 of 185		
CONTRACT B-36910			PROJECT 1600808		

I:\2020\20201114\36 PM\190088 INDOT North Split\09Road\04 Design files\02 DGN\Plans\1600808-MOT-S-EBI70 Lane Closure-02.dgn

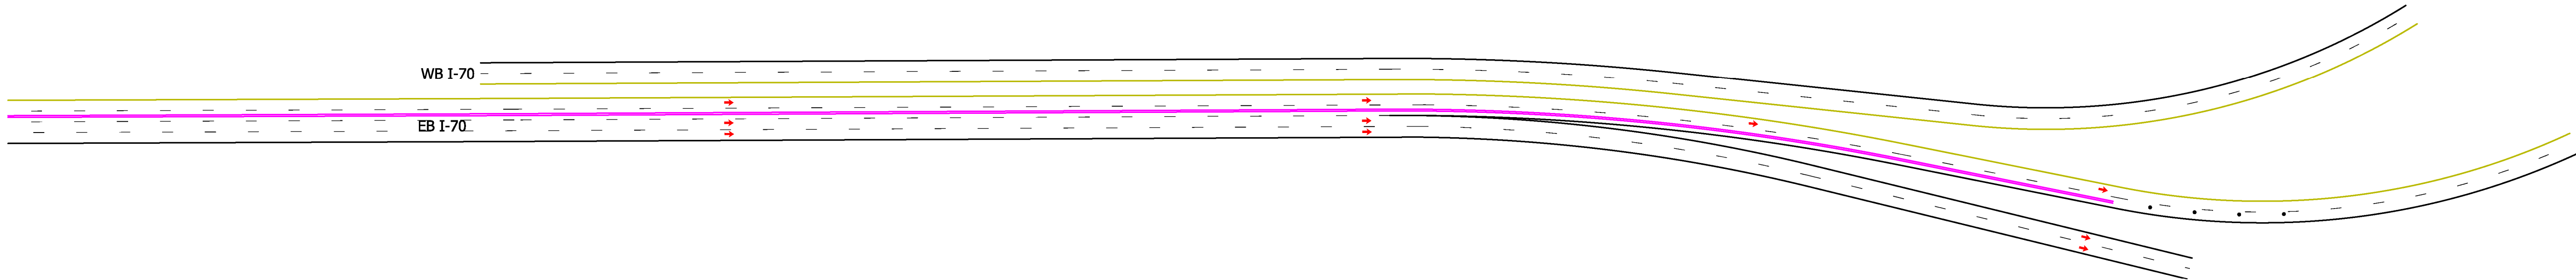

LEGEND:

	PROP BRIDGE CONSTRUCTION		COMPLETED CONSTRUCTION		PROP TEMP FILL WALL
	PROP ROAD CONSTRUCTION		PROP TEMP PAVEMENT MARKINGS, BROKEN, WHITE 4"		PROP TEMP CUT WALL
	PROP TEMP PAVEMENT		PROP TEMP PAVEMENT MARKINGS, WHITE, 4"		TRAFFIC ARROW
	TEMP PAVEMENT INPLACE		PROP TEMP PAVEMENT MAKINGS, YELLOW, 4"		ROAD CLOSED
	TEMP PAVEMENT REMOVAL		PROP TEMP TRAFFIC BARRIER		

DRAFT
NOT FOR CONSTRUCTION


RECOMMENDED FOR APPROVAL _____		DESIGN ENGINEER _____		DATE _____	
DESIGNED: RAP _____		DRAWN: RAP _____			
CHECKED: DJG _____		CHECKED: DJG _____			

INDIANA
DEPARTMENT OF TRANSPORTATION

MAINTENANCE OF TRAFFIC
EB I-70 TRAFFIC SEPARATION

HORIZONTAL SCALE		BRIDGE FILE	
1"=100'			
VERTICAL SCALE		DESIGNATION	
N.A.		1600808	
SURVEY BOOK		SHEETS	
ELECTRONIC		111	of 185
CONTRACT		PROJECT	
B-36910		1600808	

I:\2020\2020\11-44-37 P&E\1600808 INDOT North Split\05Road\04 Design files\02 DGN\Reference\1600808-RD-B-MOT-TYP.dgn

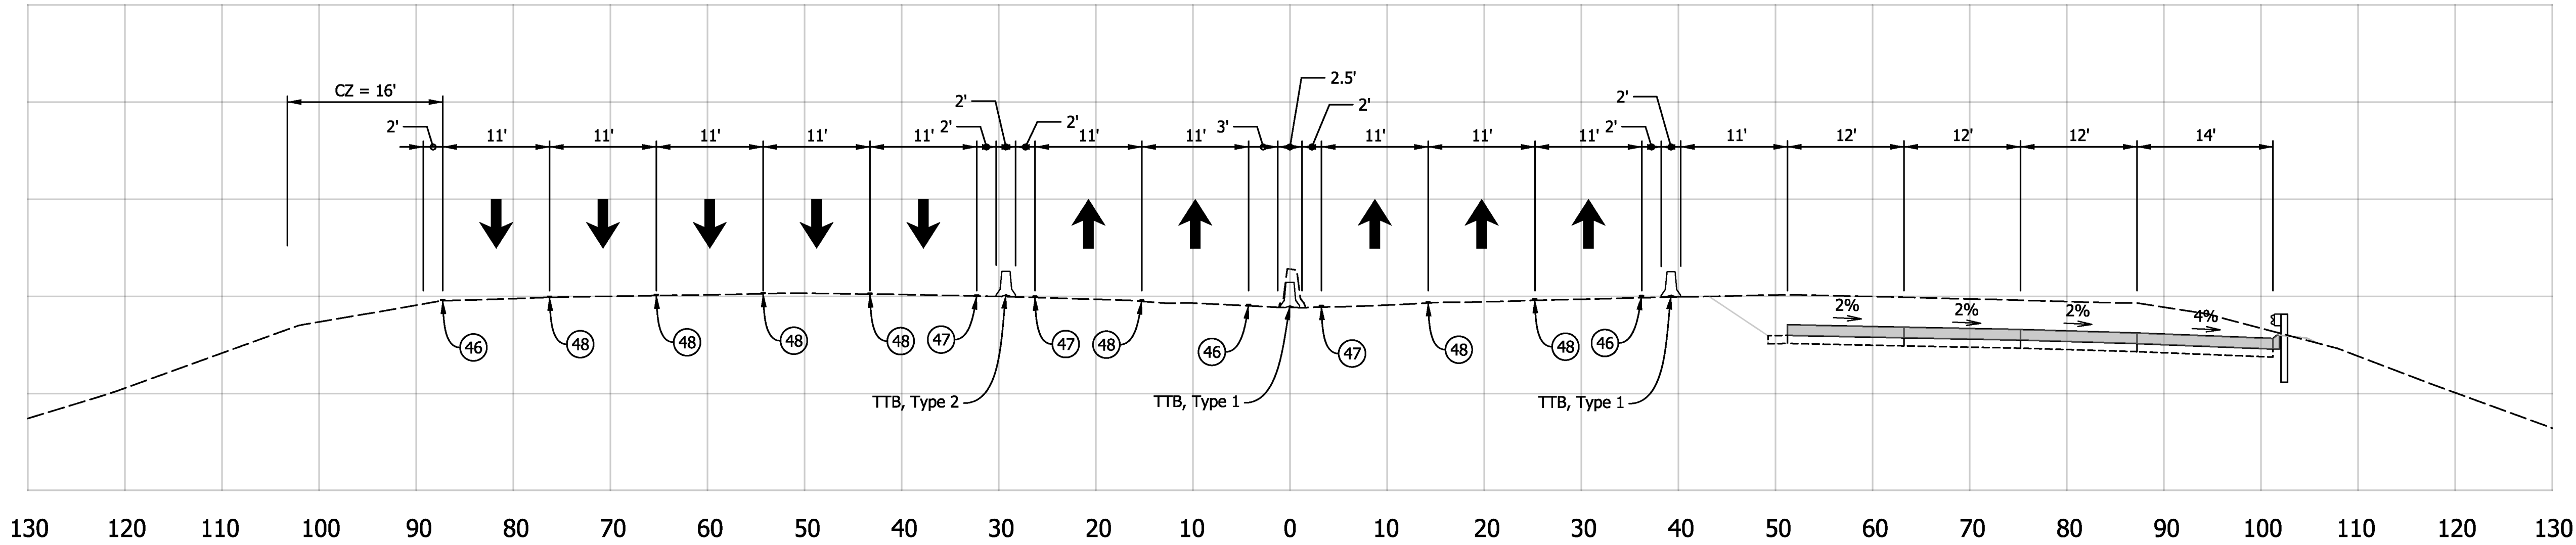

Sta. 17+00 "P_ALG_I70

Note:
11' minimum travel lane width req'd.
13' lane width req'd. where lane shifts are present.
2' minimum shoulder width req'd.

- 46 TEMP PAVEMENT MARKINGS, WHITE, 4"
- 47 TEMP PAVEMENT MAKINGS, YELLOW, 4"
- 48 TEMP PAVEMENT MARKINGS, BROKEN, WHITE 4"
- TEMP TRAFFIC BARRIER, TYPE "-"


DRAFT
NOT FOR CONSTRUCTION

RECOMMENDED FOR APPROVAL _____	
DESIGN ENGINEER	DATE
DESIGNED: RAP	DRAWN: RAP
CHECKED: DJG	CHECKED: DJG

INDIANA DEPARTMENT OF TRANSPORTATION	
MAINTENANCE OF TRAFFIC TYPICAL SECTION PHASE 0A	

HORIZONTAL SCALE 1"=10'	BRIDGE FILE	
VERTICAL SCALE 1"=10'	DESIGNATION 1600808	
SURVEY BOOK	SHEETS	
ELECTRONIC	112	of 185
CONTRACT	PROJECT	
B-36910	1600808	

I:\2020\2020\11-44-37 PNE\160088 INDOT\North Split\05Road\04 Design files\02 DGN\Reference\1600808-RD-B-MOT-TYP.dgn

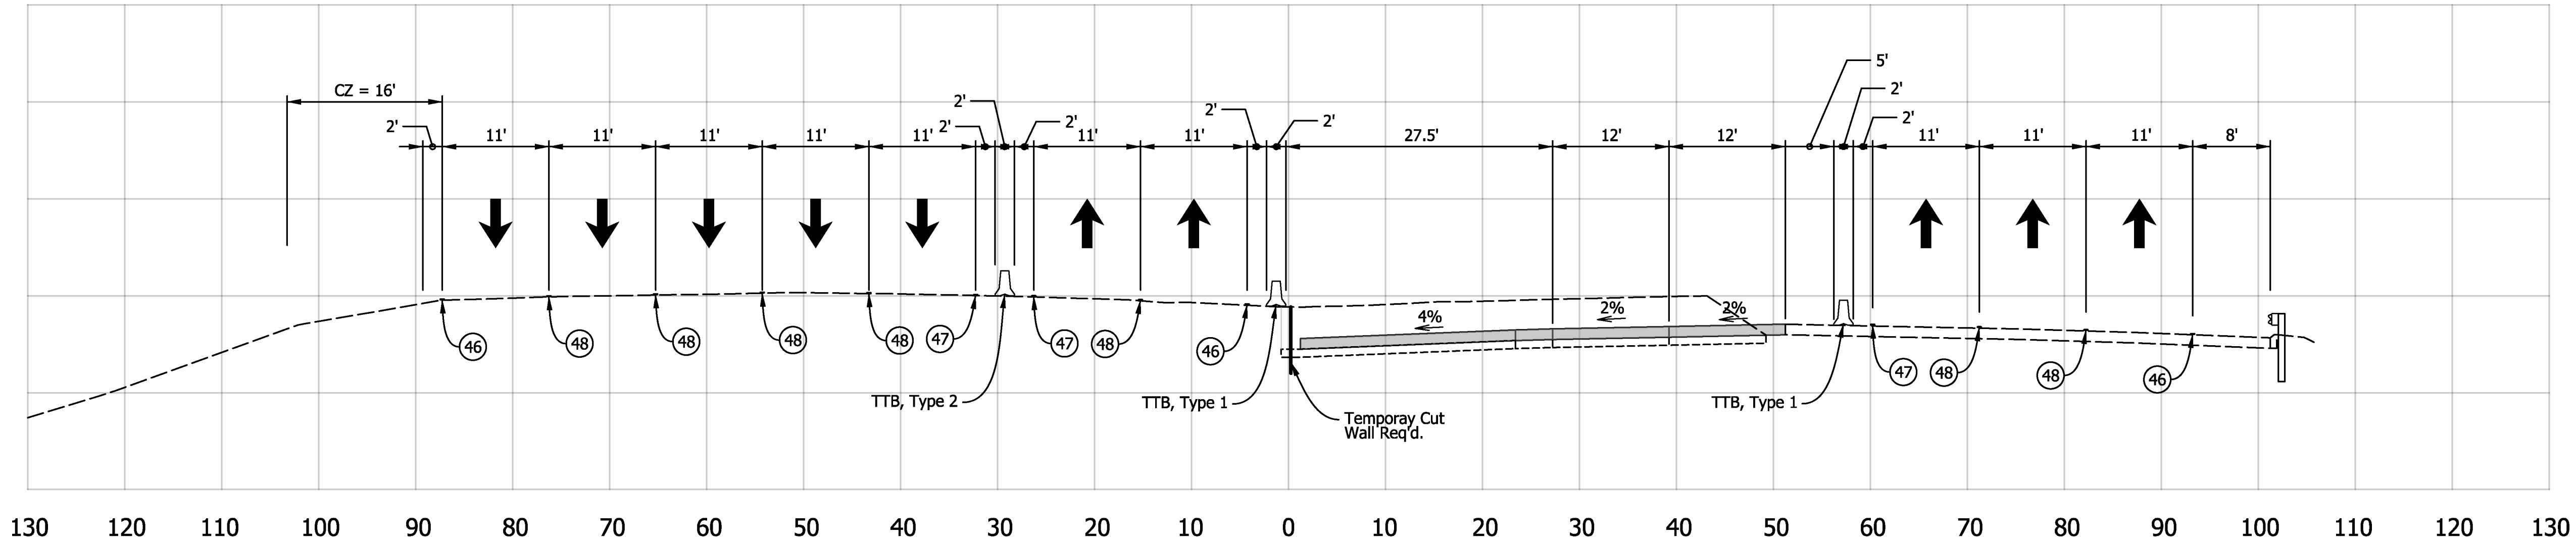

Sta. 17+00 "P_ALG_I70

Note:
11' minimum travel lane width req'd.
13' lane width req'd. where lane shifts are present.
2' minimum shoulder width req'd.

- ④⑥ TEMP PAVEMENT MARKINGS, WHITE, 4"
- ④⑦ TEMP PAVEMENT MAKINGS, YELLOW, 4"
- ④⑧ TEMP PAVEMENT MARKINGS, BROKEN, WHITE 4"
- 🚧 TEMP TRAFFIC BARRIER, TYPE "-"


DRAFT
NOT FOR CONSTRUCTION

RECOMMENDED FOR APPROVAL _____	
DESIGN ENGINEER	DATE
DESIGNED: RAP	DRAWN: RAP
CHECKED: DJG	CHECKED: DJG

INDIANA DEPARTMENT OF TRANSPORTATION	
MAINTENANCE OF TRAFFIC TYPICAL SECTION PHASE 0B	

HORIZONTAL SCALE 1"=10'	BRIDGE FILE	
VERTICAL SCALE 1"=10'	DESIGNATION 1600808	
SURVEY BOOK	SHEETS	
ELECTRONIC	113	of 185
CONTRACT	PROJECT	
B-36910	1600808	

I:\20\2020\11-44-37 P&E\160088 INDOT North Split\05Road\04 Design files\02 DGN\Reference\1600808-RD-B-MOT-TYP.dgn

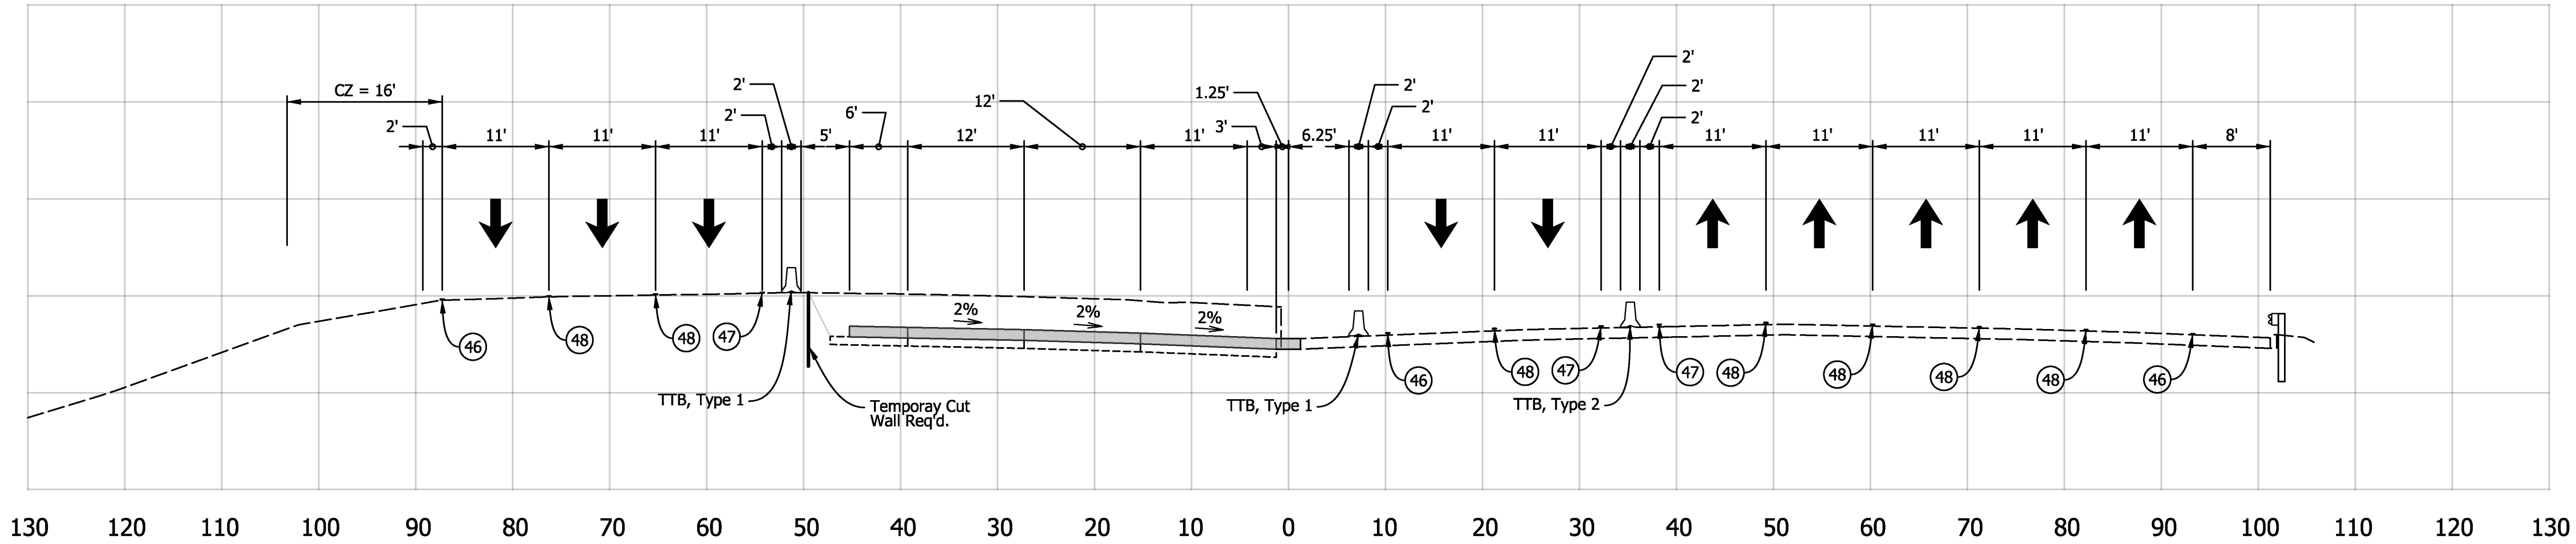

Sta. 17+00 "P_ALG_I70

Note:
11' minimum travel lane width req'd.
13' lane width req'd. where lane shifts are present.
2' minimum shoulder width req'd.

- ④⑥ TEMP PAVEMENT MARKINGS, WHITE, 4"
- ④⑦ TEMP PAVEMENT MAKINGS, YELLOW, 4"
- ④⑧ TEMP PAVEMENT MARKINGS, BROKEN, WHITE 4"
- TEMP TRAFFIC BARRIER, TYPE "-"


DRAFT
NOT FOR CONSTRUCTION

RECOMMENDED FOR APPROVAL _____	
DESIGNED: <u>RAP</u>	DRAWN: <u>RAP</u>
CHECKED: <u>DJG</u>	CHECKED: <u>DJG</u>

INDIANA DEPARTMENT OF TRANSPORTATION	
MAINTENANCE OF TRAFFIC TYPICAL SECTION PHASE 0C	

HORIZONTAL SCALE 1"=10'	BRIDGE FILE	
VERTICAL SCALE 1"=10'	DESIGNATION 1600808	
SURVEY BOOK	SHEETS	
ELECTRONIC	114	of 185
CONTRACT	PROJECT	
B-36910	1600808	

I:\20\2020\11-44-38 P&E\160088 INDOT North Split\05Road\04 Design files\02 DGN\Reference\1600808-RD-B-MOT-TYP.dgn

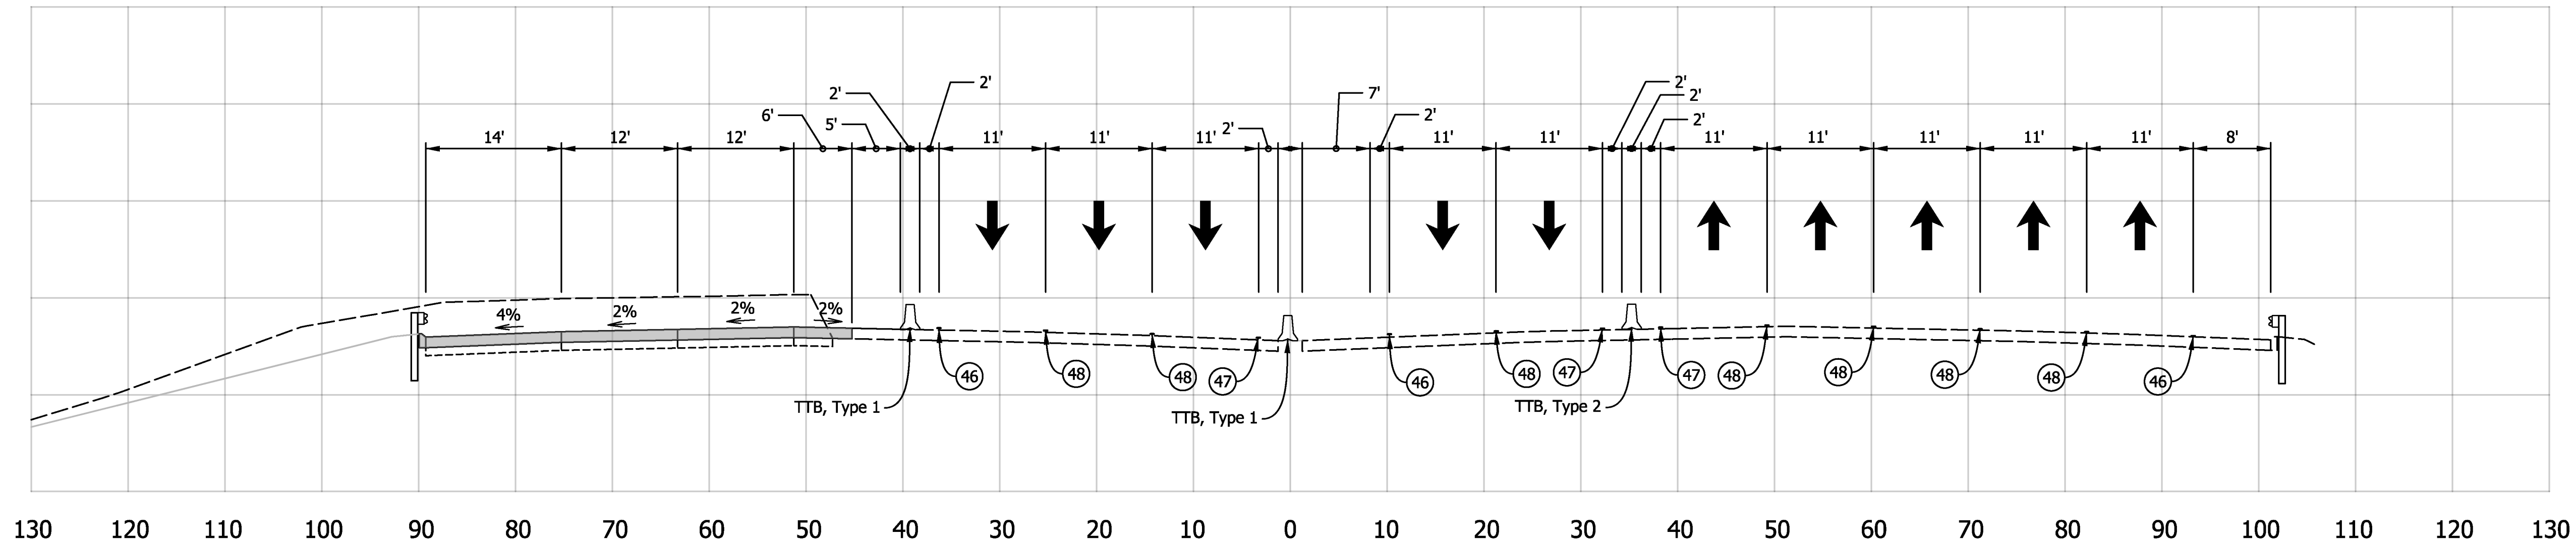

Sta. 17+00 "P_ALG_I70

Note:
11' minimum travel lane width req'd.
13' lane width req'd. where lane shifts are present.
2' minimum shoulder width req'd.

- ④⑥ TEMP PAVEMENT MARKINGS, WHITE, 4"
- ④⑦ TEMP PAVEMENT MAKINGS, YELLOW, 4"
- ④⑧ TEMP PAVEMENT MARKINGS, BROKEN, WHITE 4"
- TEMP TRAFFIC BARRIER, TYPE "-"



DRAFT
NOT FOR CONSTRUCTION

RECOMMENDED FOR APPROVAL _____	
DESIGNED: _RAP	DRAWN: RAP
CHECKED: _DJG	CHECKED: _DJG

INDIANA DEPARTMENT OF TRANSPORTATION	
MAINTENANCE OF TRAFFIC TYPICAL SECTION PHASE 0D	

HORIZONTAL SCALE 1"=10'	BRIDGE FILE	
VERTICAL SCALE 1"=10'	DESIGNATION 1600808	
SURVEY BOOK	SHEETS	
ELECTRONIC	115	of 185
CONTRACT	PROJECT	
B-36910	1600808	

2/20/2020 11:44:43 R:\190088 INDOT North Split\05Road\04 Design files\02 DGN\Plans\1600808-RD-S-MOT-PP-01.dgn

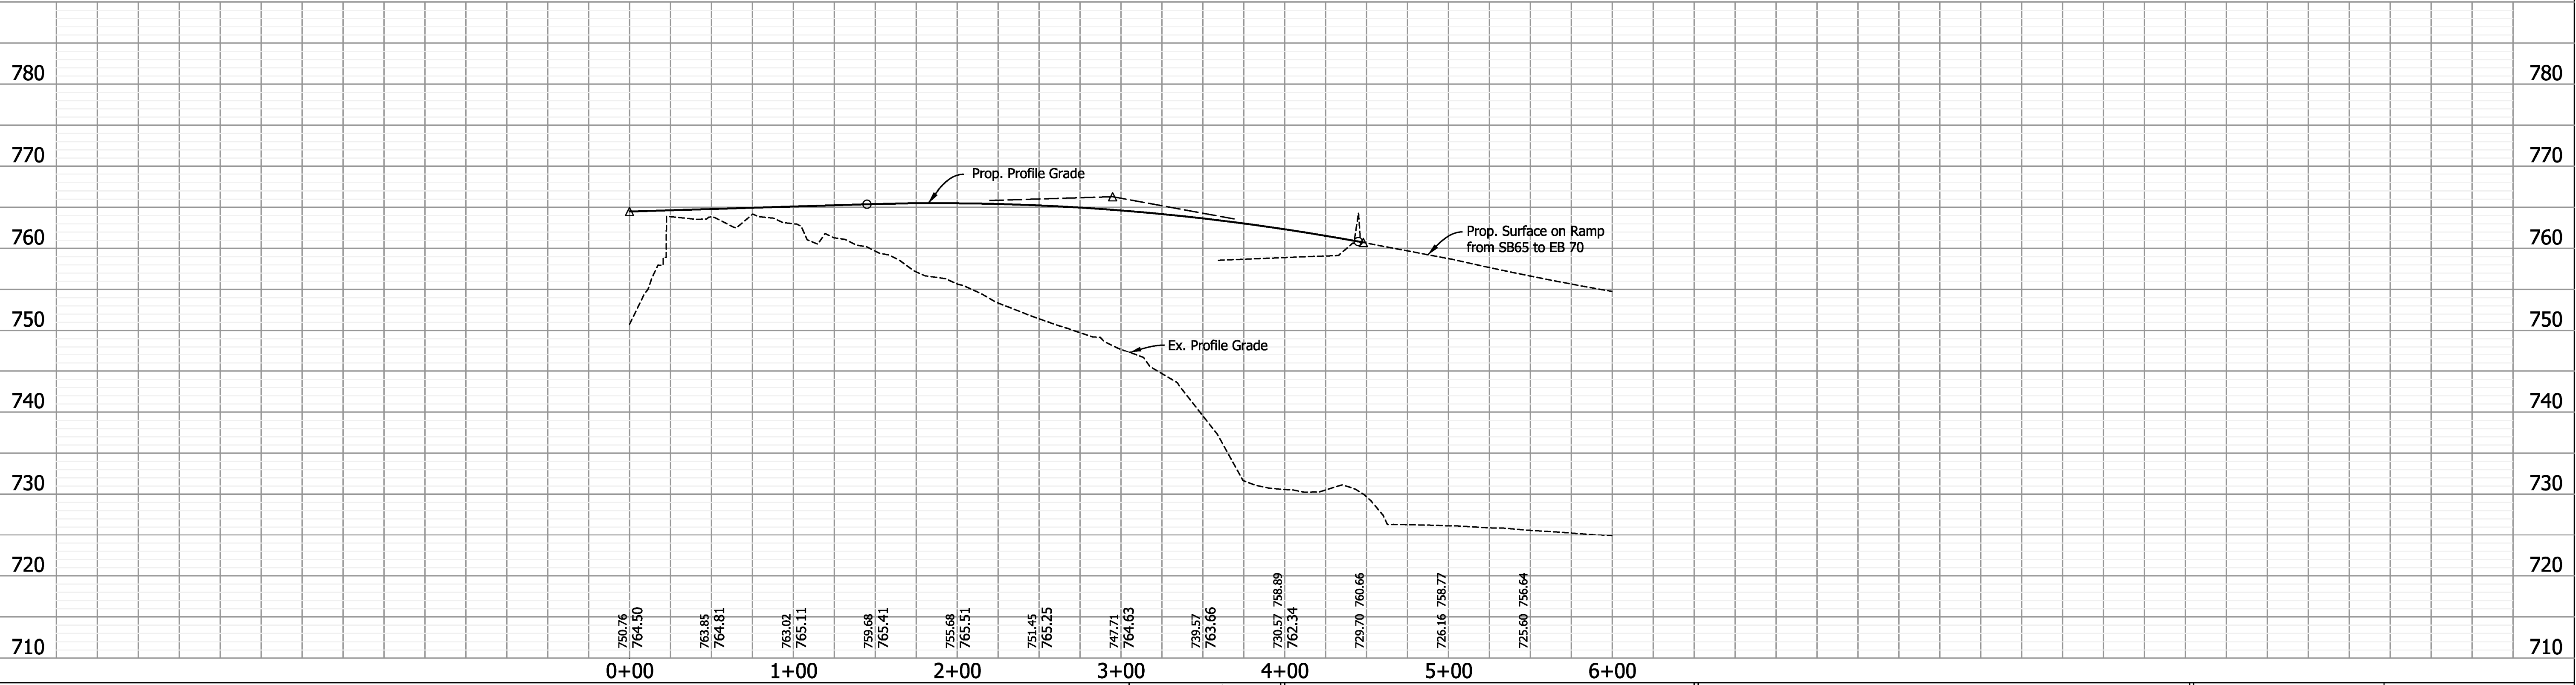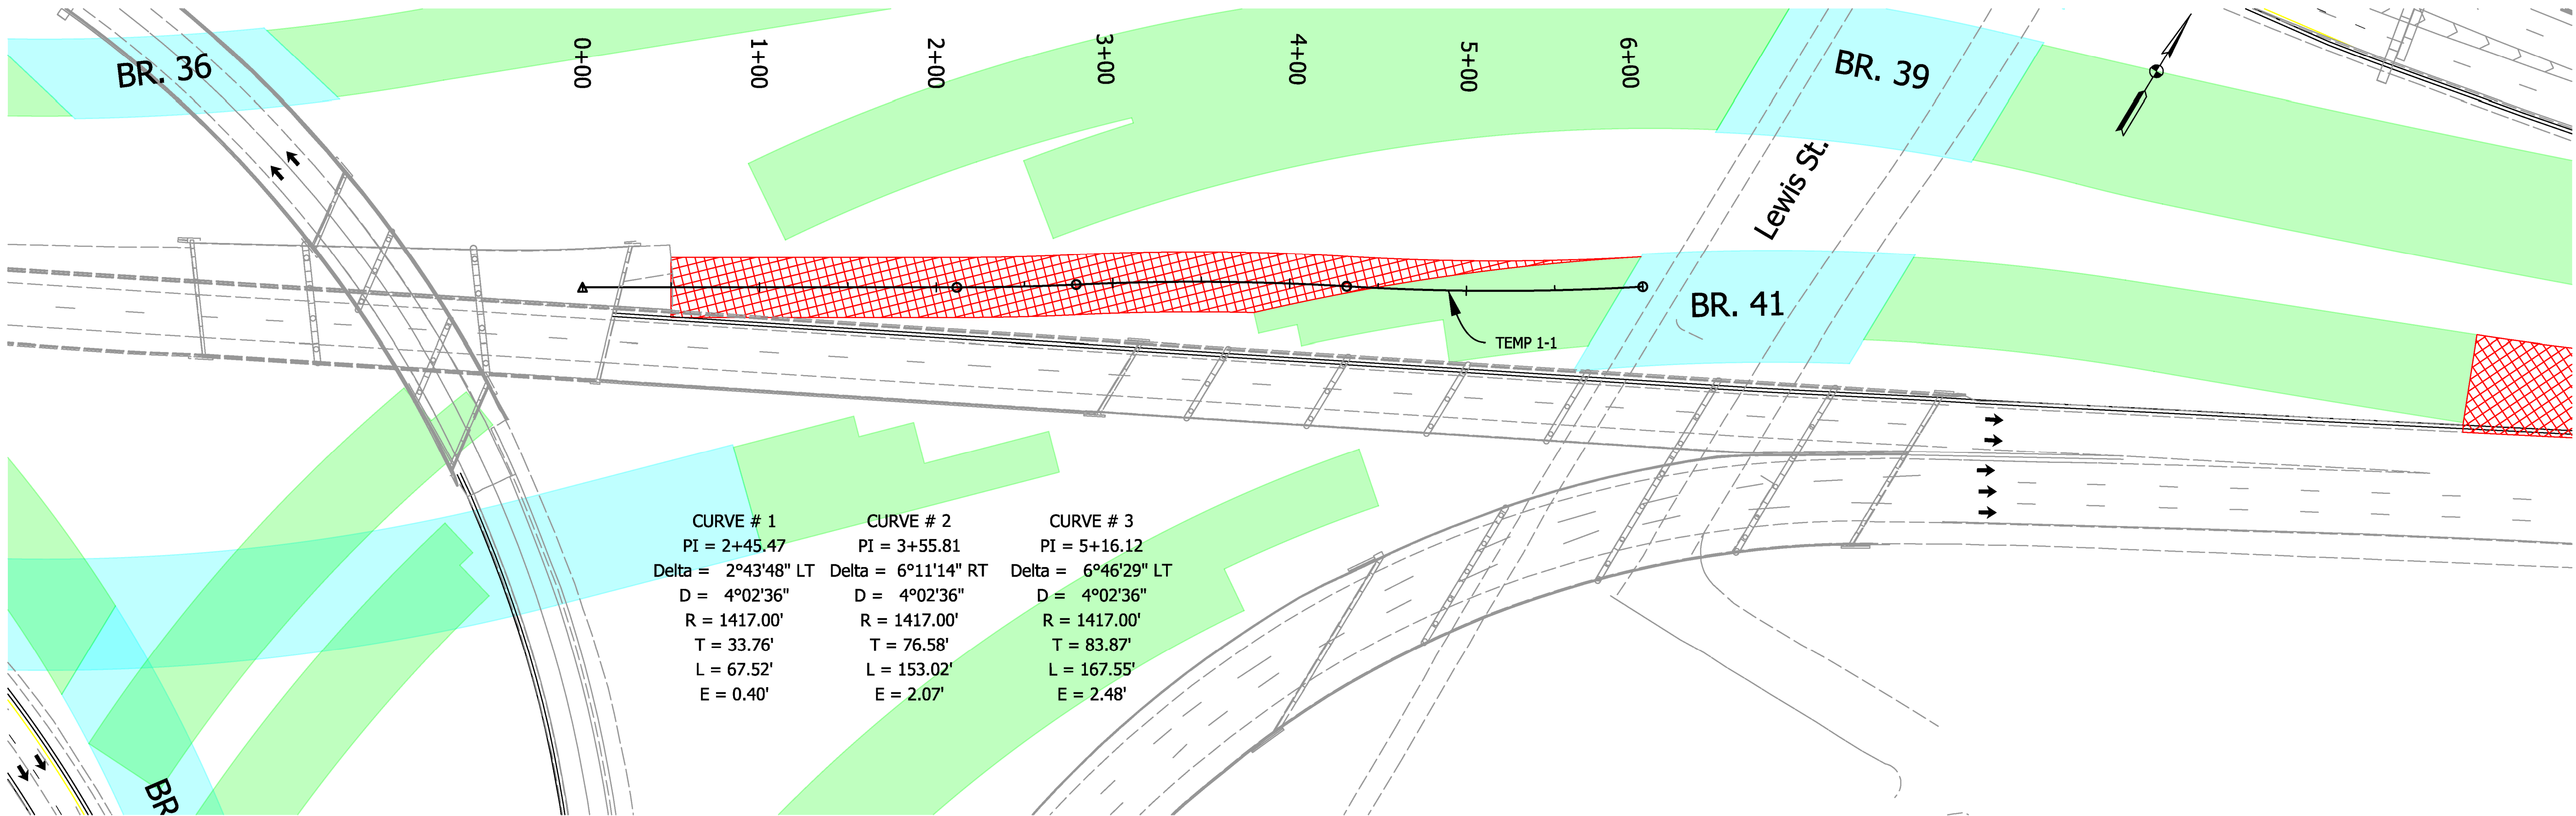



DRAFT
NOT FOR CONSTRUCTION

RECOMMENDED FOR APPROVAL _____	
DESIGN ENGINEER _____ DATE _____	
DESIGNED: RAP _____	DRAWN: RAP _____
CHECKED: DJG _____	CHECKED: DJG _____

INDIANA DEPARTMENT OF TRANSPORTATION	
MAINTENANCE OF TRAFFIC PLAN & PROFILE TEMP 1-1	

HORIZONTAL SCALE 1"=50'	BRIDGE FILE 165-111-10601 NBL	
VERTICAL SCALE 1" = 5'	DESIGNATION 1600808	
SURVEY BOOK ELECTRONIC	116	of 185
CONTRACT B-36910	PROJECT 1600808	

2/20/2020 11:44:44 PM\\190088 INDOT North_Split\\05Road\\04 Design files\\02 DGN\\Plans\\1600808-RD-S-MOT-PP-02.dgn

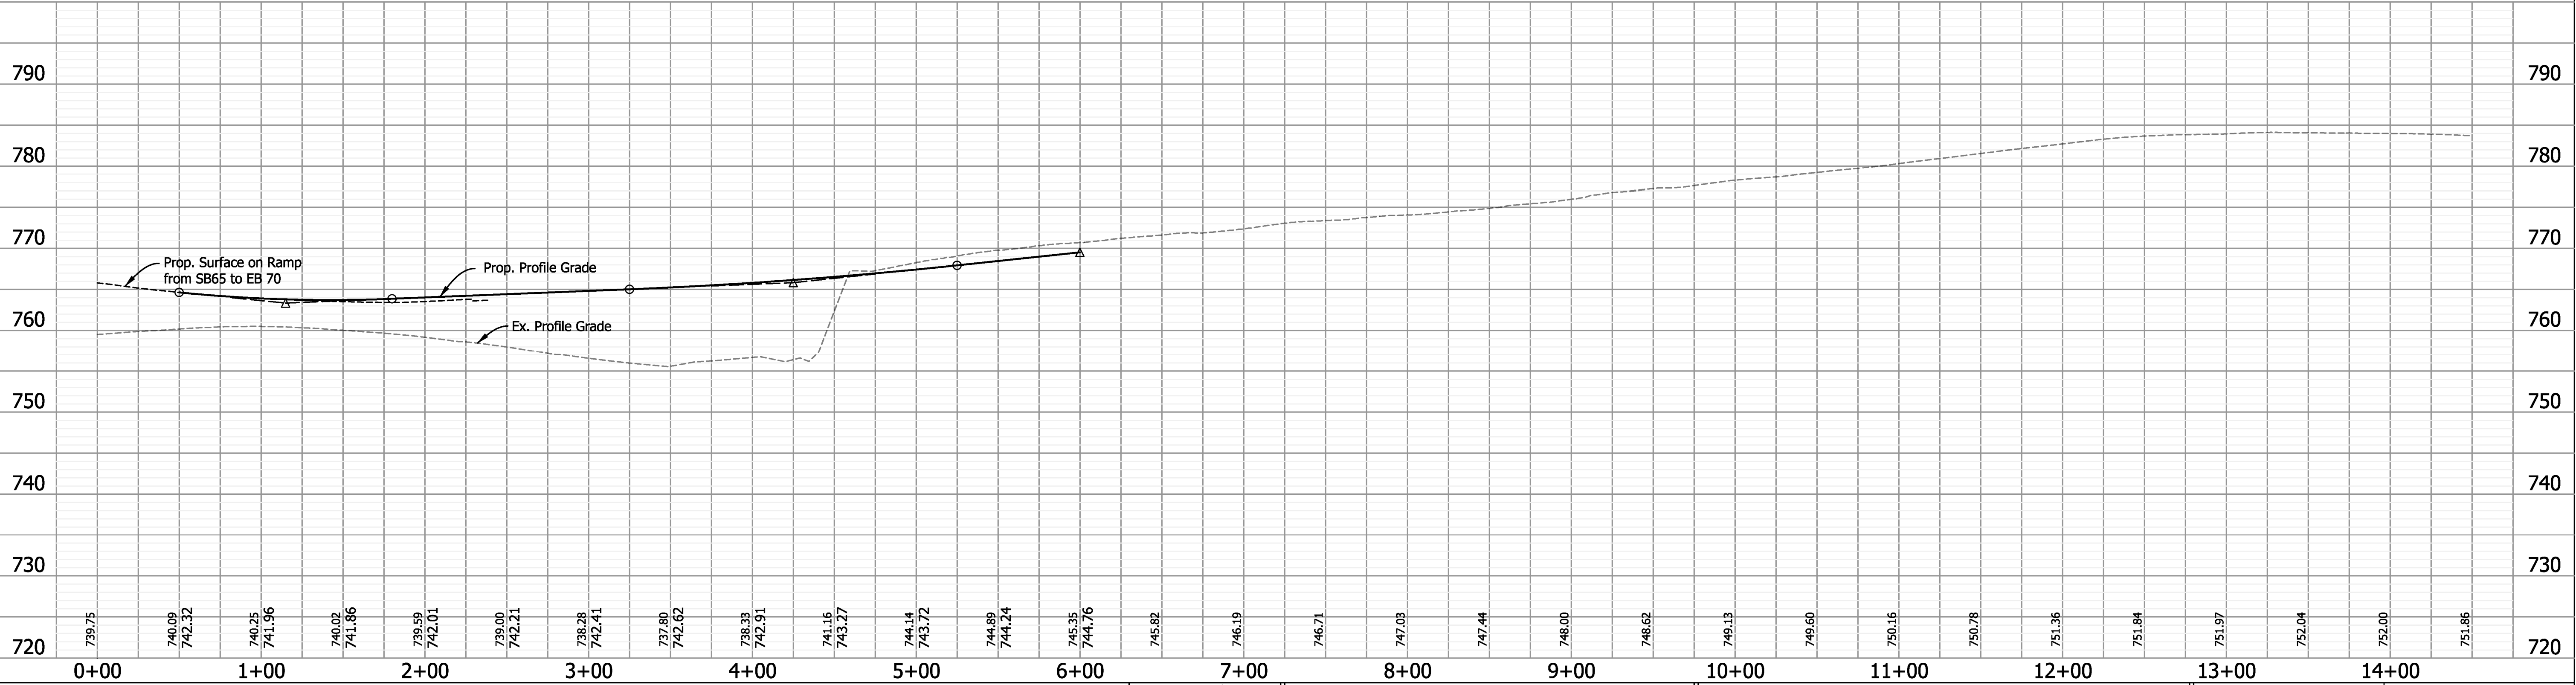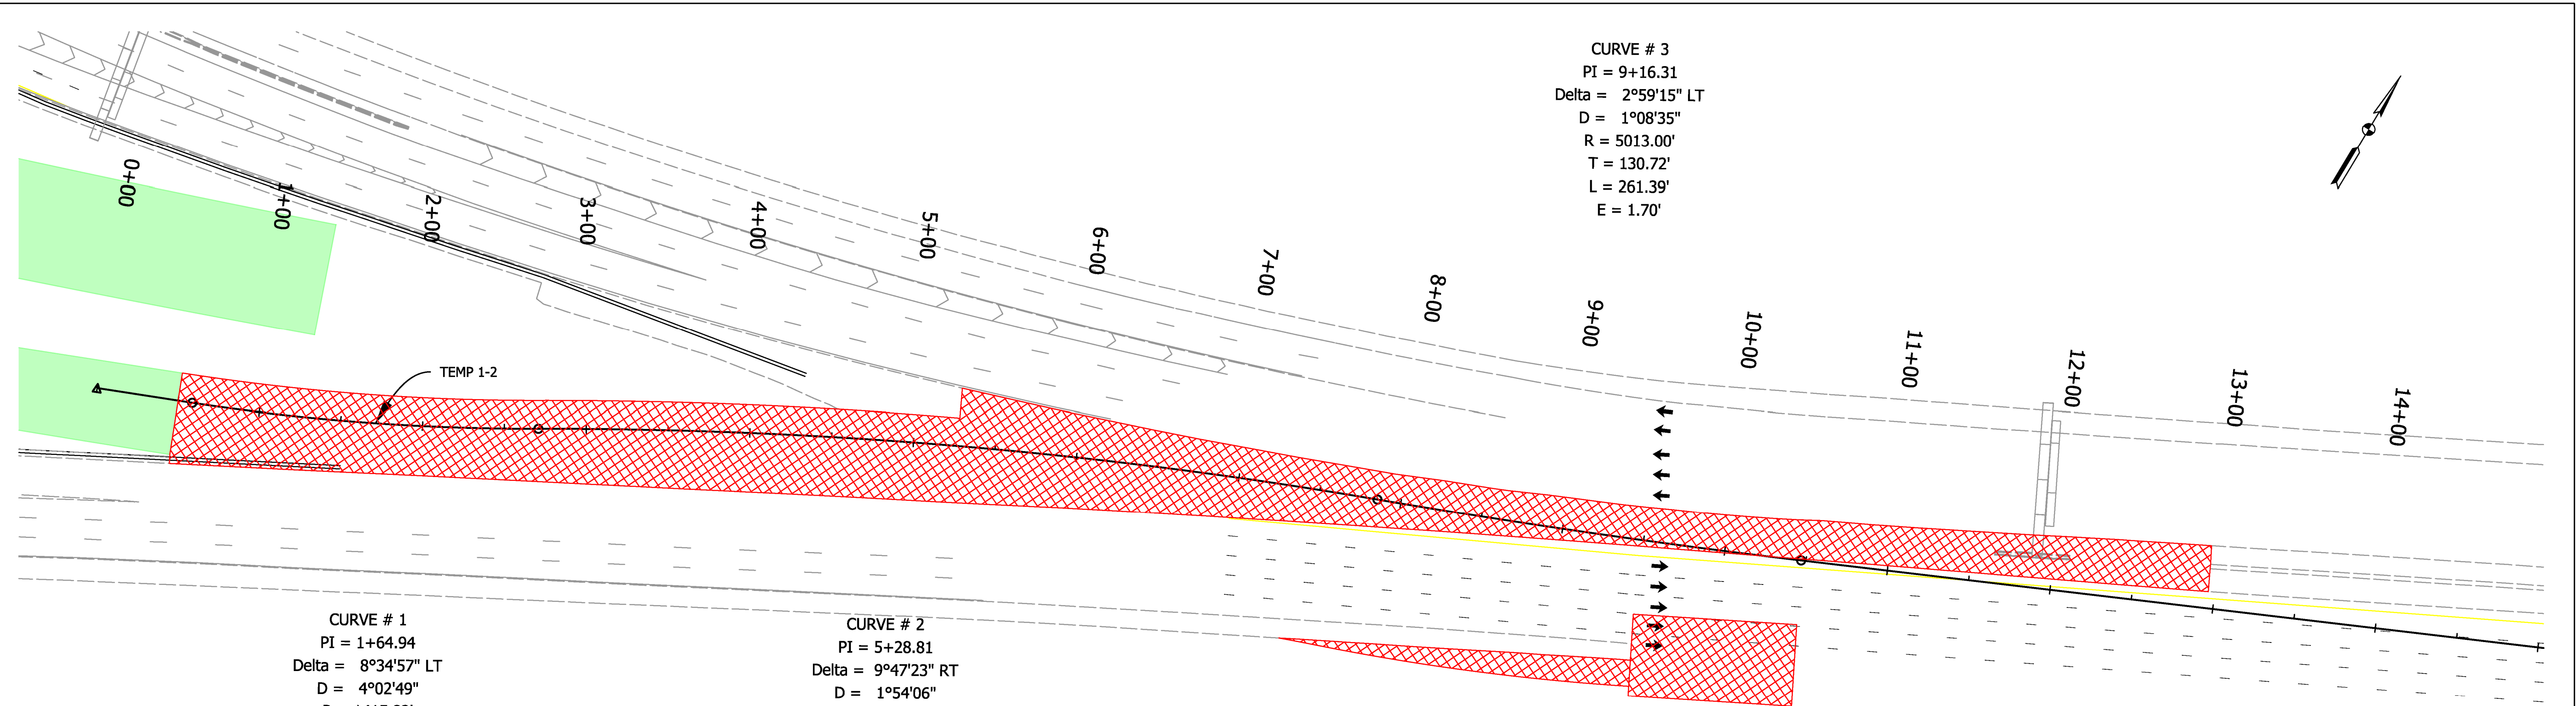

DRAFT NOT FOR CONSTRUCTION	RECOMMENDED FOR APPROVAL _____		DESIGN ENGINEER _____		DATE _____		INDIANA DEPARTMENT OF TRANSPORTATION				HORIZONTAL SCALE 1"=50'		BRIDGE FILE 165-111-10601 NBL	
											VERTICAL SCALE 1" = 5'		DESIGNATION 1600808	
	DESIGNED: <u> RAP </u>		DRAWN: <u> RAP </u>				MAINTENANCE OF TRAFFIC PLAN & PROFILE TEMP 1-2				SURVEY BOOK		SHEETS	
											ELECTRONIC		117 of 185	
	CHECKED: <u> DJG </u>		CHECKED: <u> DJG </u>								CONTRACT		PROJECT	
											B-36910		1600808	



DRAFT
NOT FOR CONSTRUCTION

RECOMMENDED FOR APPROVAL _____		DESIGN ENGINEER _____		DATE _____	
DESIGNED: RAP _____		DRAWN: RAP _____			
CHECKED: DJG _____		CHECKED: DJG _____			

INDIANA DEPARTMENT OF TRANSPORTATION	
MAINTENANCE OF TRAFFIC PLAN & PROFILE TEMP 1-2	

HORIZONTAL SCALE 1"=50'		BRIDGE FILE 165-111-10601 NBL	
VERTICAL SCALE 1"= 5'		DESIGNATION 1600808	
SURVEY BOOK ELECTRONIC		SHEETS 117 of 185	
CONTRACT B-36910		PROJECT 1600808	

2/20/2020 11:44:44 PM\\190088 INDOT North Split\\05Road\\04 Design files\\02 DGN\\Plans\\1600808-RD-S-MOT-PP-03.dgn

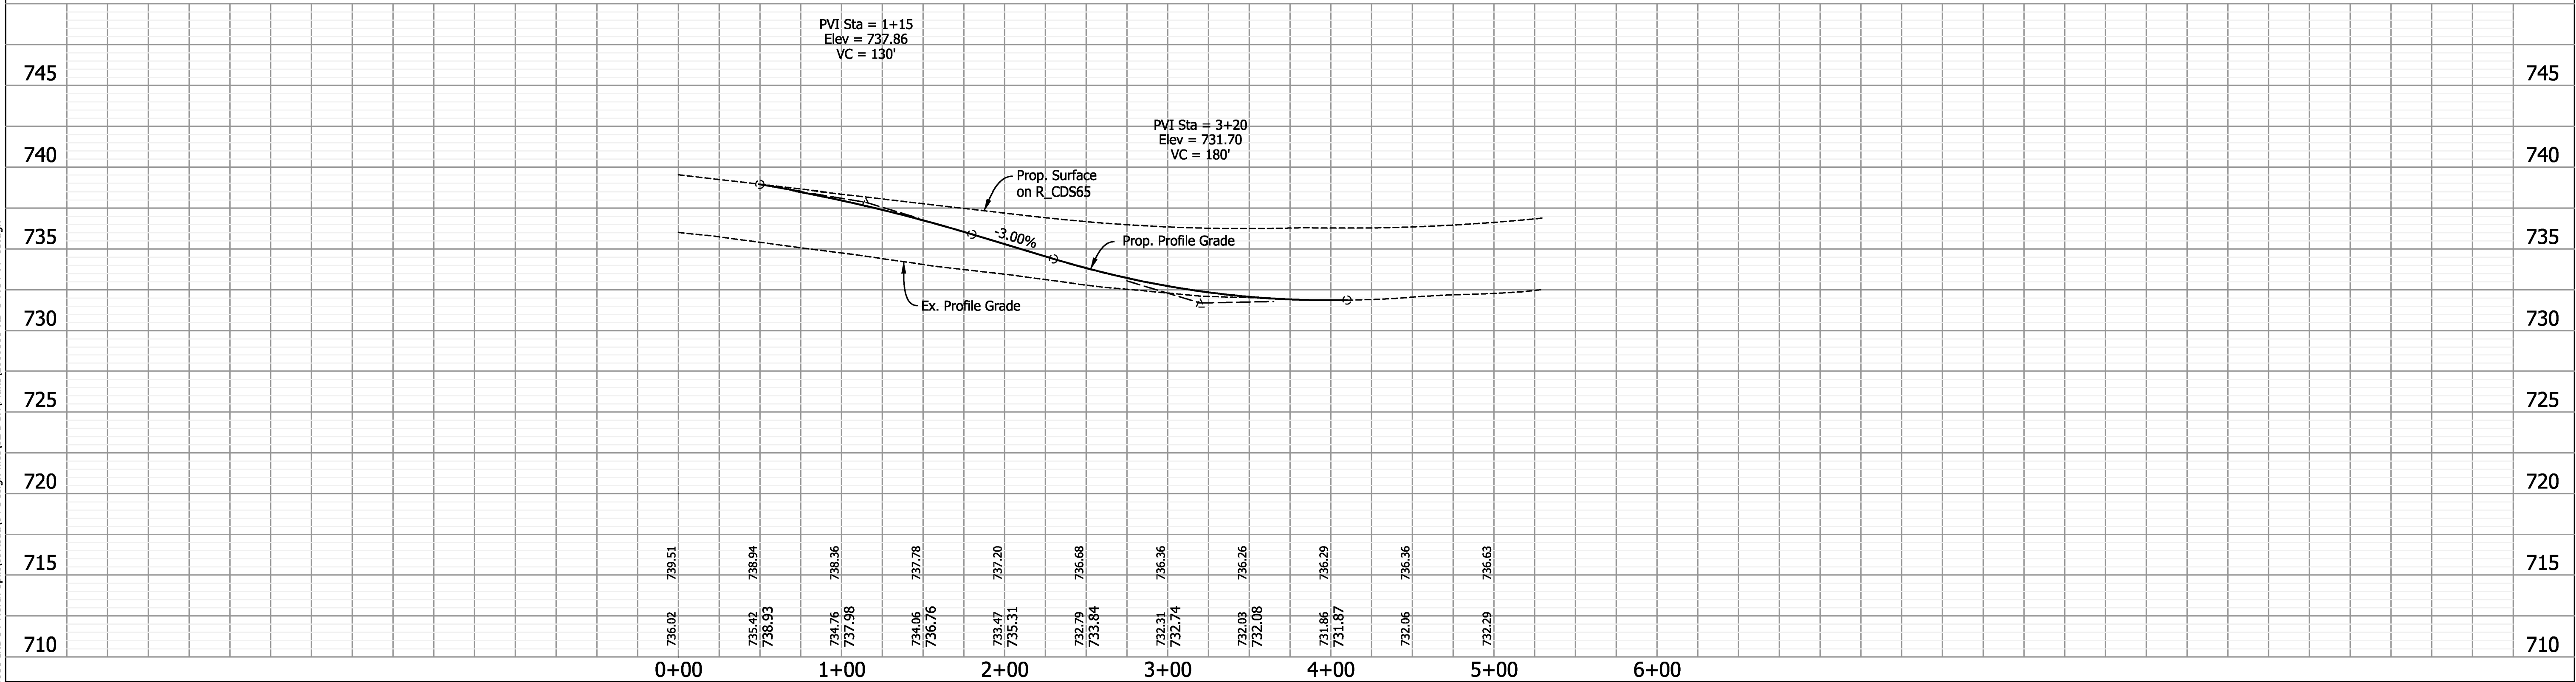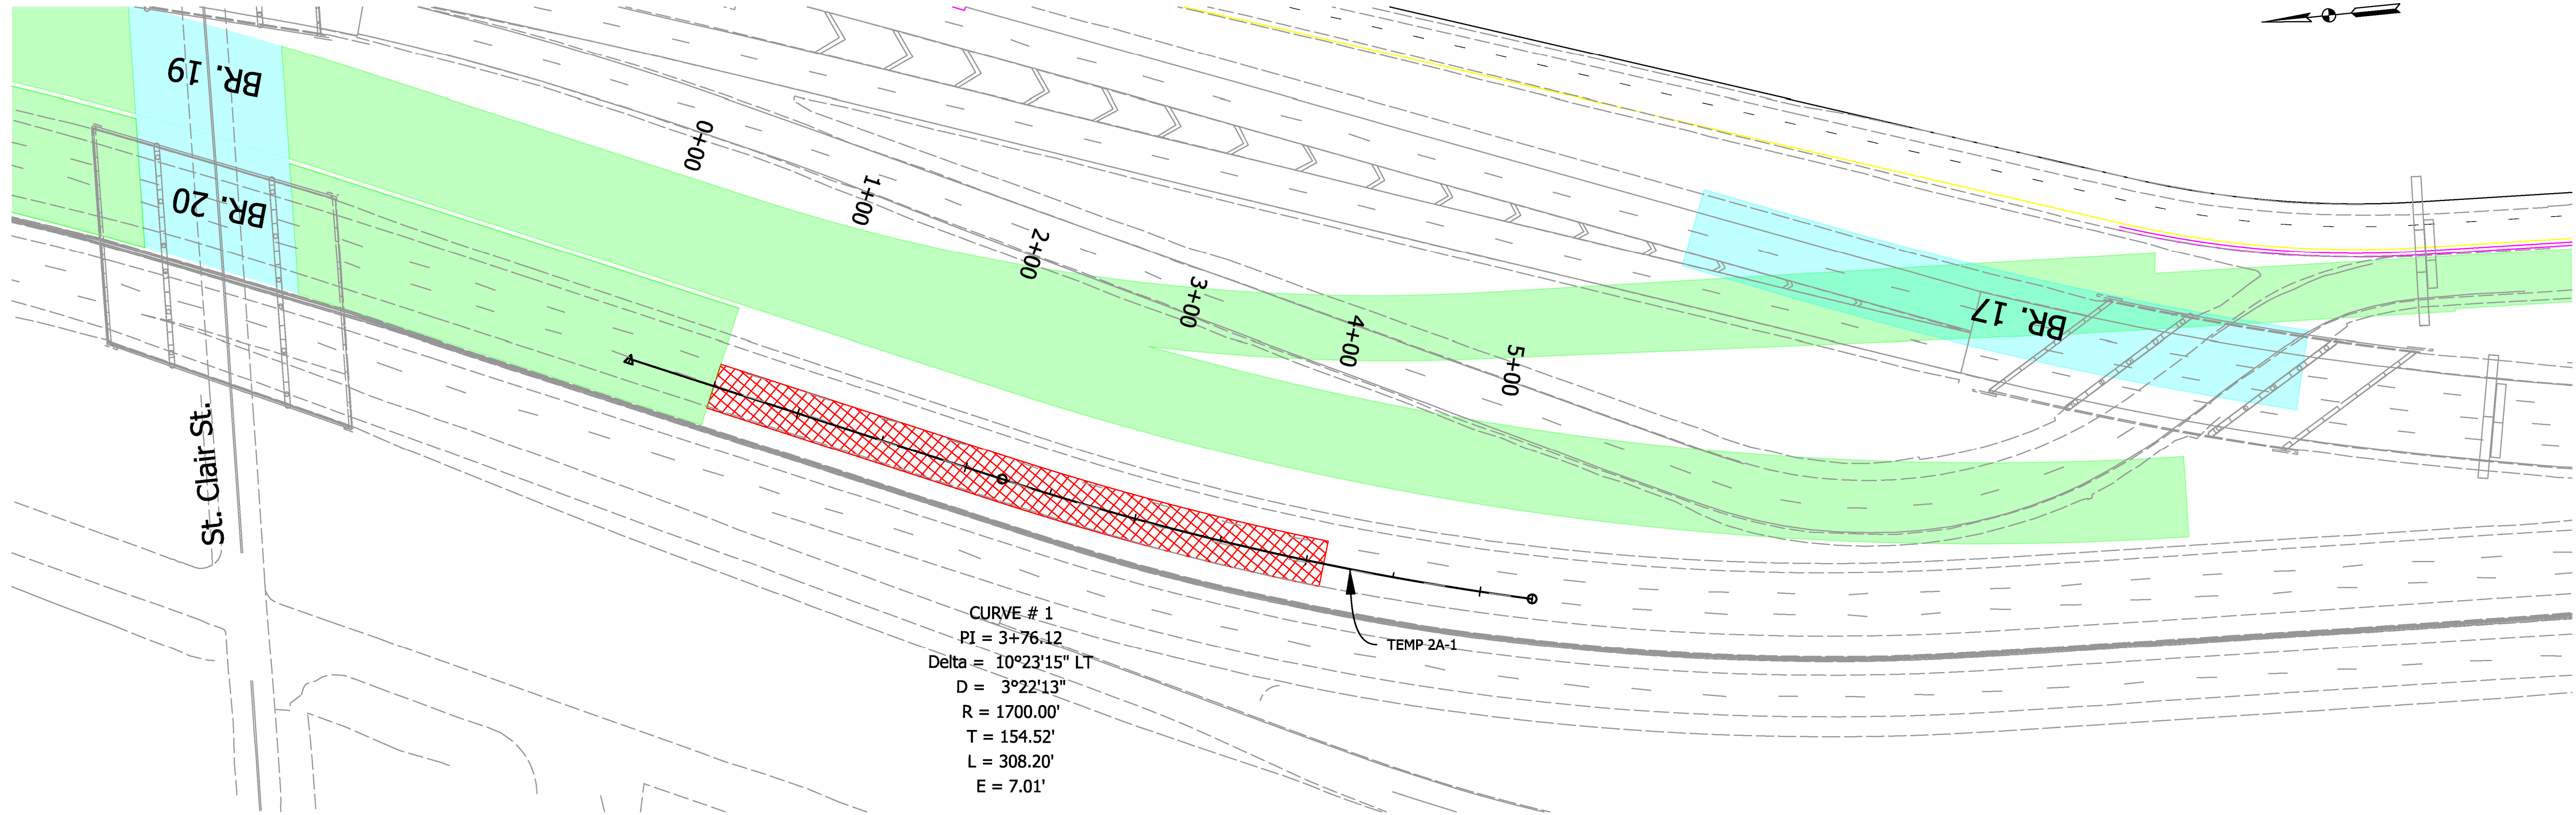

DRAFT
NOT FOR CONSTRUCTION



RECOMMENDED FOR APPROVAL _____	
DESIGN ENGINEER _____ DATE _____	
DESIGNED: RAP _____	DRAWN: RAP _____
CHECKED: DJG _____	CHECKED: DJG _____

INDIANA
DEPARTMENT OF TRANSPORTATION


MAINTENANCE OF TRAFFIC
PLAN & PROFILE
TEMP 2A-1

HORIZONTAL SCALE 1"=50'		BRIDGE FILE 165-111-10601 NBL	
VERTICAL SCALE 1" = 10'		DESIGNATION 1600808	
SURVEY BOOK ELECTRONIC		SHEETS 118 of 185	
CONTRACT B-36910		PROJECT 1600808	

2/20/2020 11:44:45 R:\190088 INDOT North Split\05Road\04 Design files\02 DGN\Plans\1600808-RD-S-MOT-PP-04.dgn

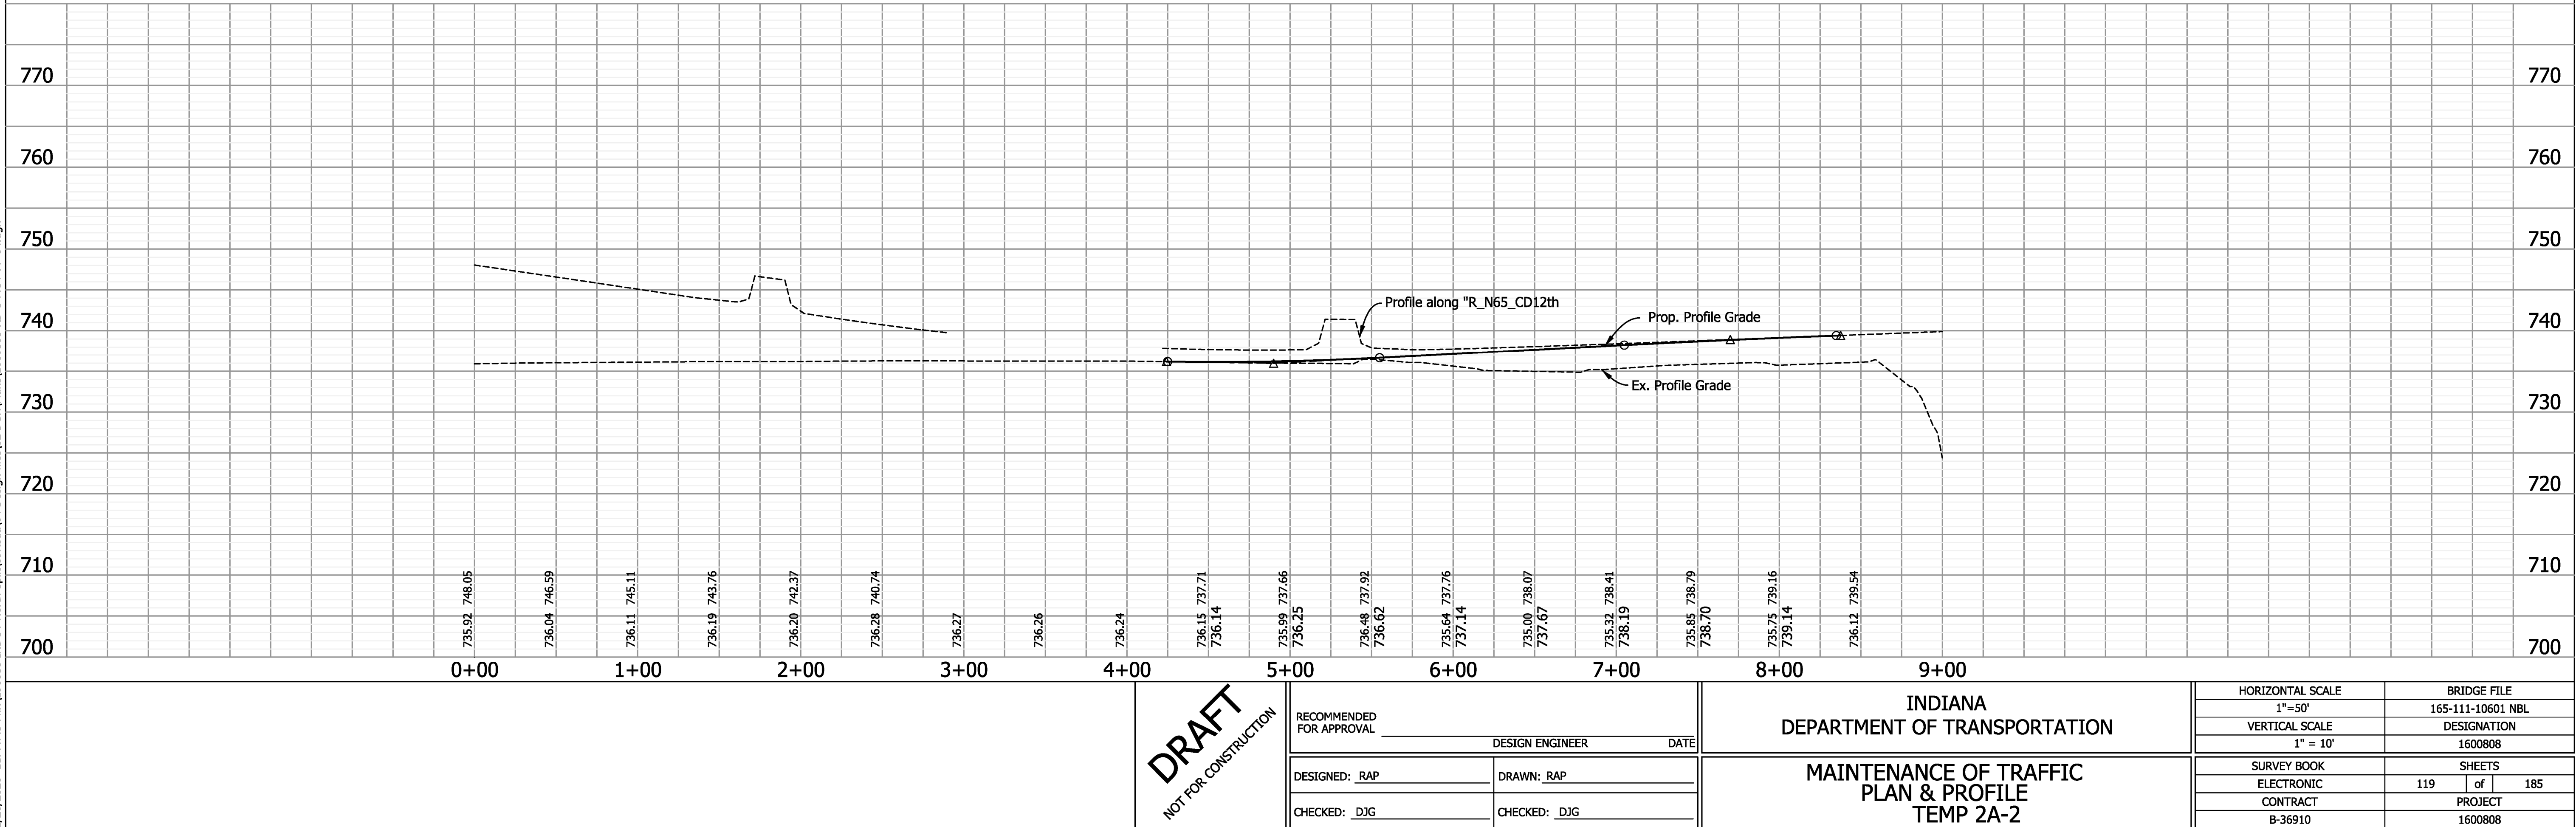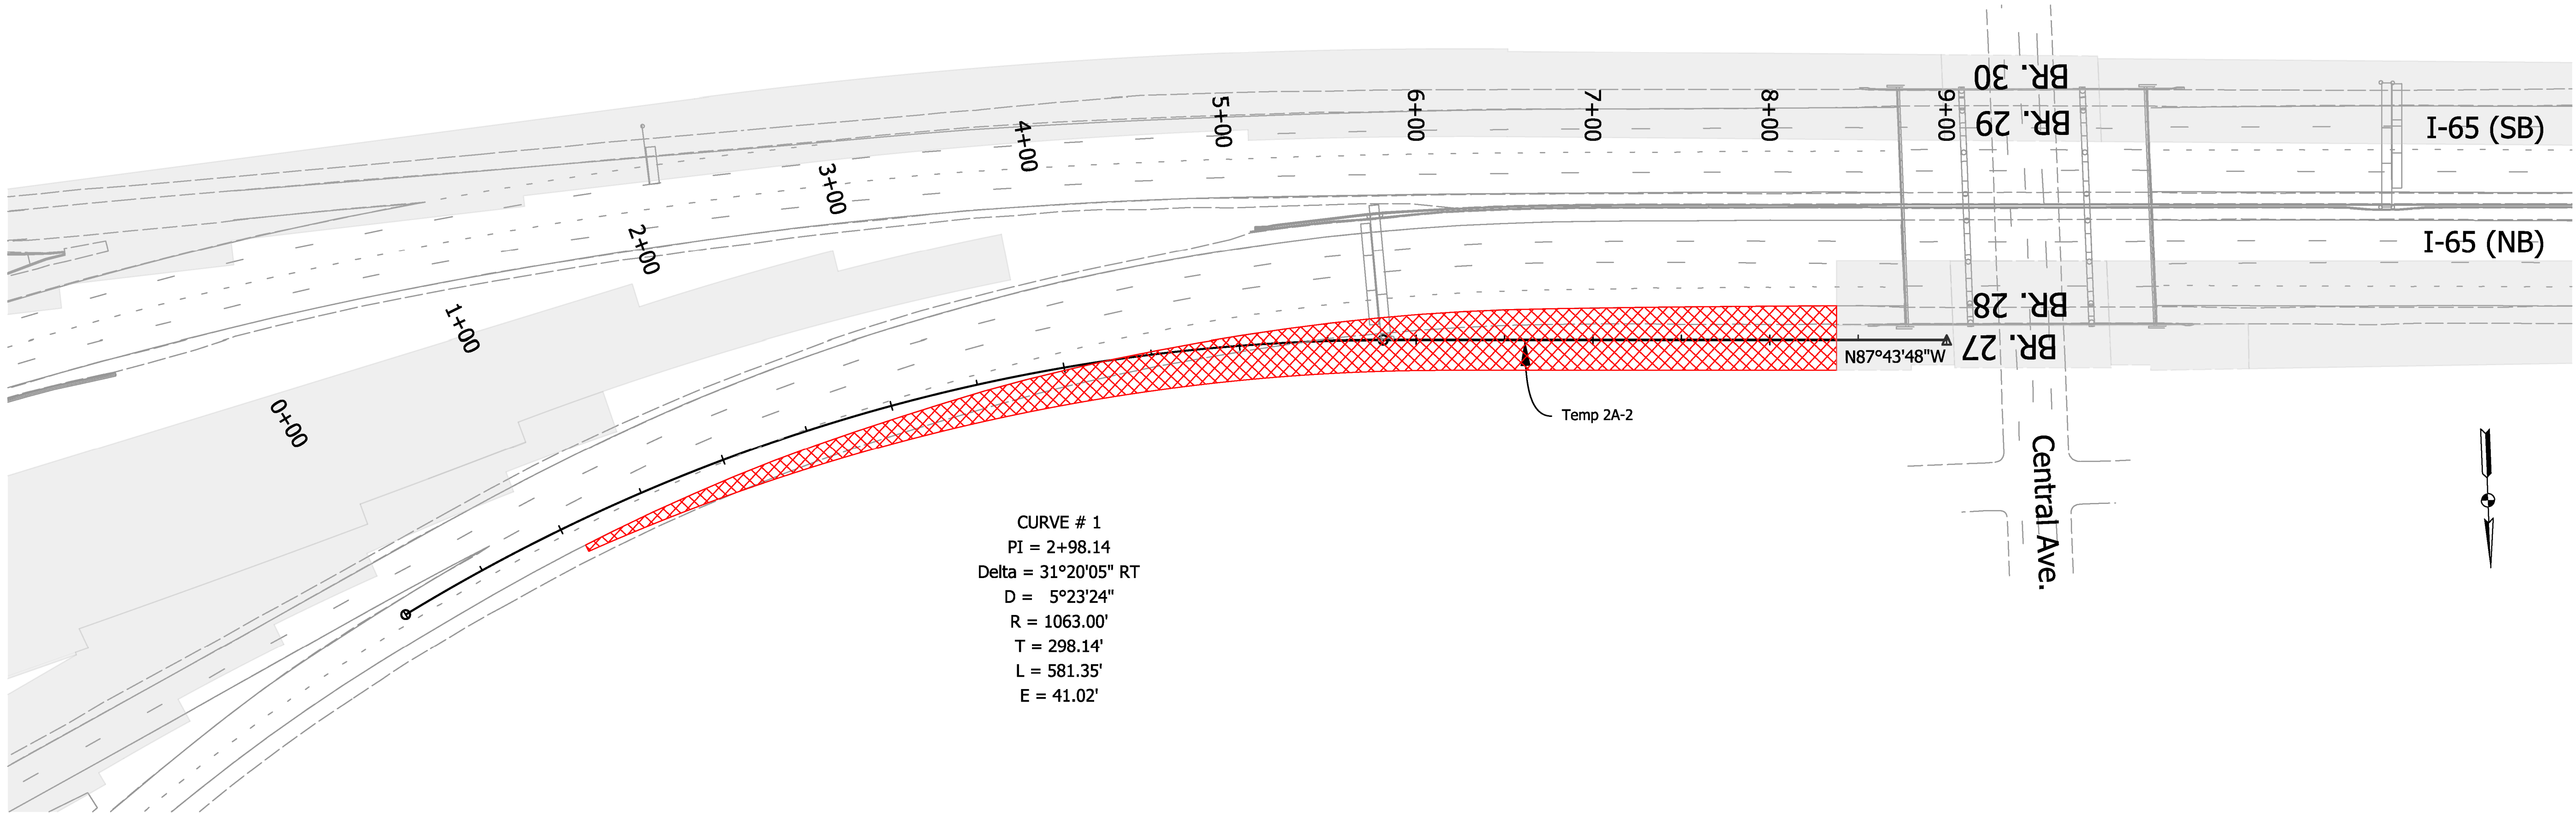

I:\2020\20201 11:44:51 PMP\190088 INDOT North Split\09Road\04 Design files\02 DGN\Plans\1600808-MOT-5-XS01.dgn

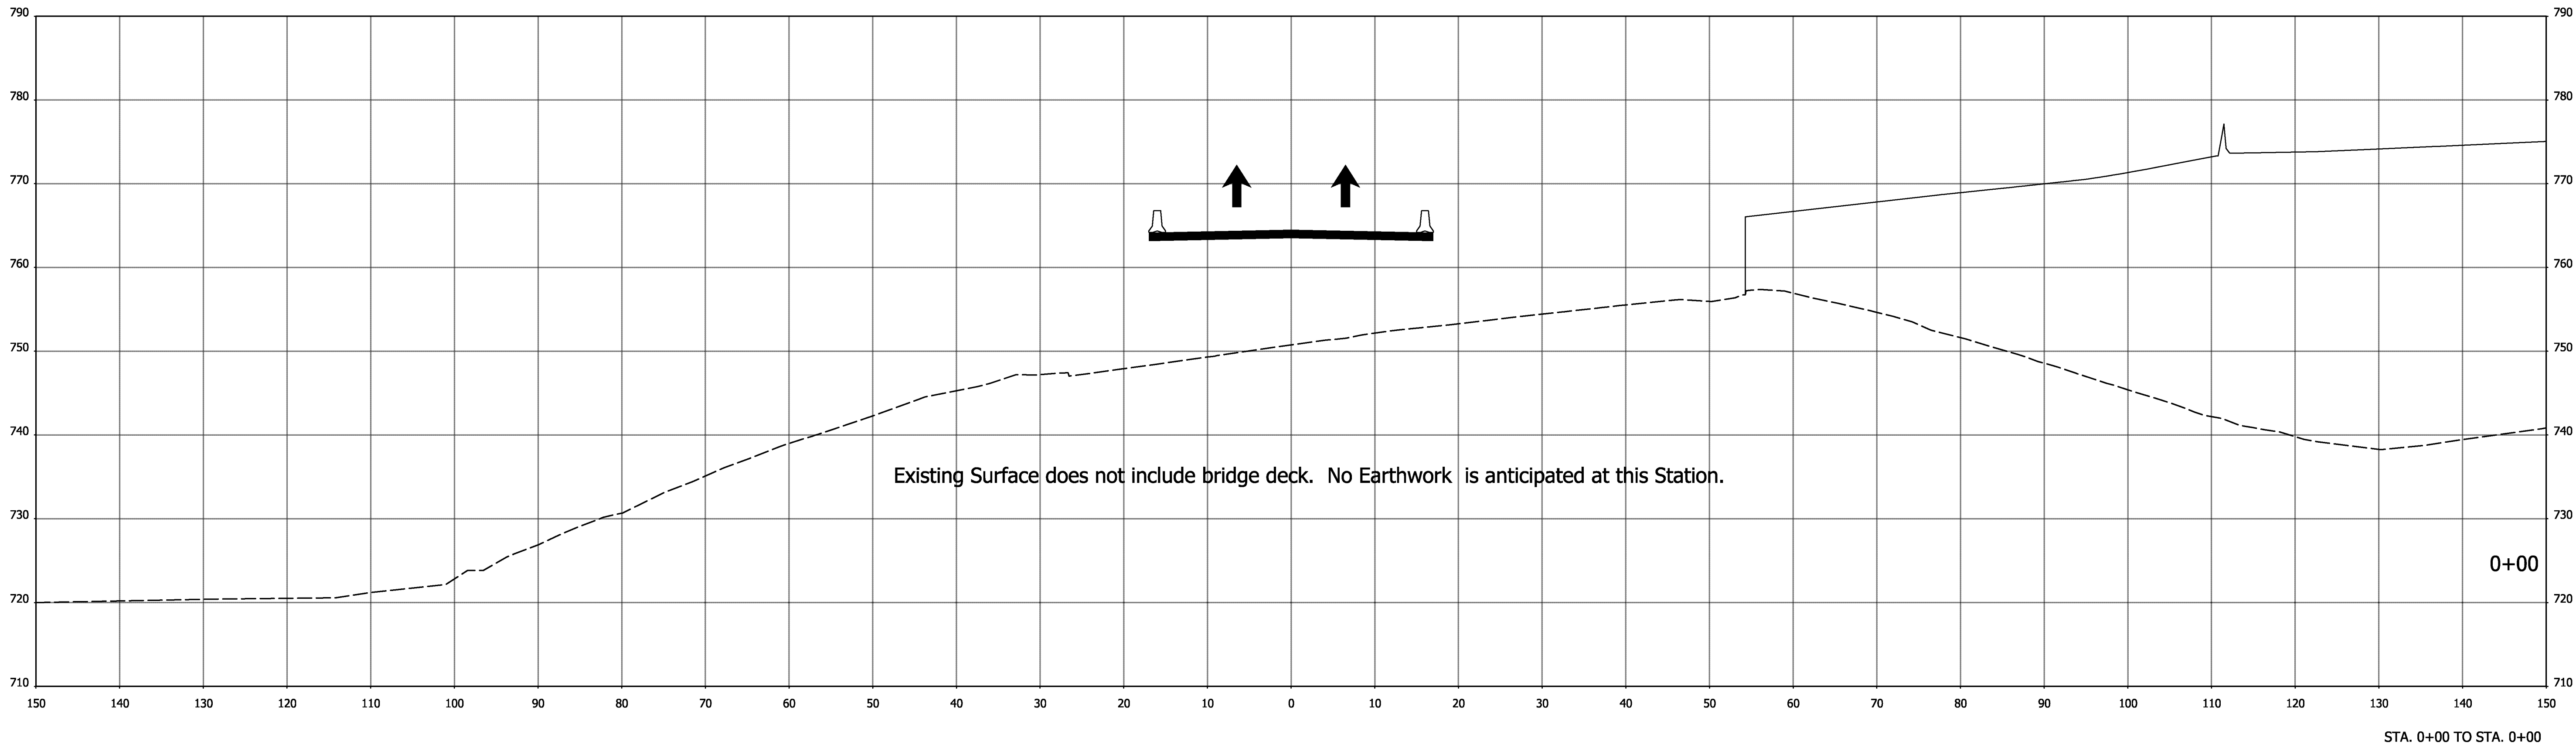

DRAFT
NOT FOR CONSTRUCTION

RECOMMENDED
FOR APPROVAL

DESIGN ENGINEER

DATE

DESIGNED: RAP

DRAWN: RAP

CHECKED: DJG

CHECKED: DJG

INDIANA
DEPARTMENT OF TRANSPORTATION

MAINTENANCE OF TRAFFIC
CROSS SECTION
Temp 1-1

HORIZONTAL SCALE

1"=10'

VERTICAL SCALE

1"=10'

BRIDGE FILE

DESIGNATION

1600808

SURVEY BOOK

ELECTRONIC

CONTRACT

B-36910

SHEETS

120


of

185

PROJECT

1600808

I:\2020\20201 11:44:52 PM\190088 INDOT North Split\09Road\04 Design files\02 DGN\Plans\1600808-MOT-5-XS01.dgn

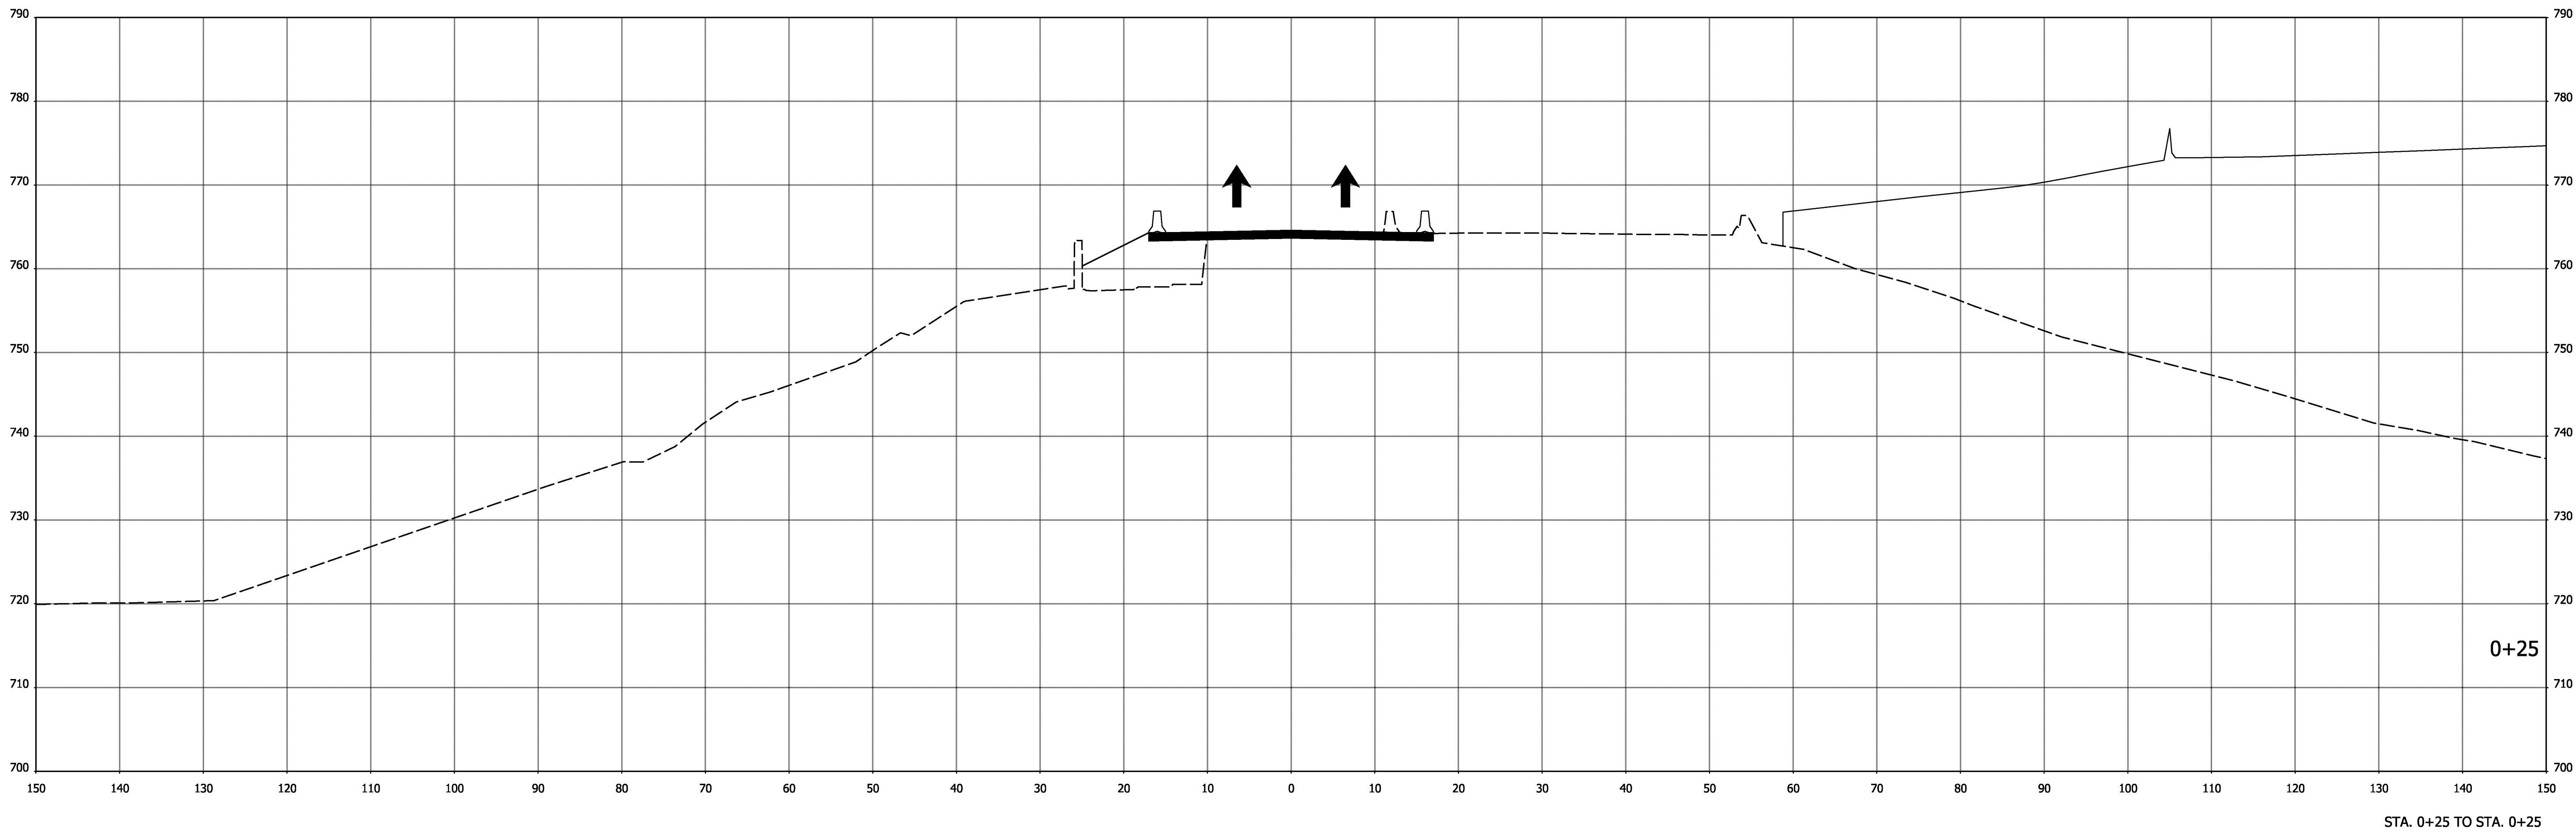

DRAFT
NOT FOR CONSTRUCTION


RECOMMENDED FOR APPROVAL _____	
DESIGNED: <u>RAP</u>	DRAWN: <u>RAP</u>
CHECKED: <u>DJG</u>	CHECKED: <u>DJG</u>

INDIANA
DEPARTMENT OF TRANSPORTATION

MAINTENANCE OF TRAFFIC
CROSS SECTION
Temp 1-1

HORIZONTAL SCALE 1"=10'		BRIDGE FILE	
VERTICAL SCALE 1"=10'		DESIGNATION 1600808	
SURVEY BOOK		SHEETS	
ELECTRONIC		121	of 185
CONTRACT B-36910		PROJECT 1600808	

I:\2020\20201 11:44:52 PM\190088 INDOT North Split\09Road\04 Design files\02 DGN\Plans\1600808-MOT-5-XS01.dgn

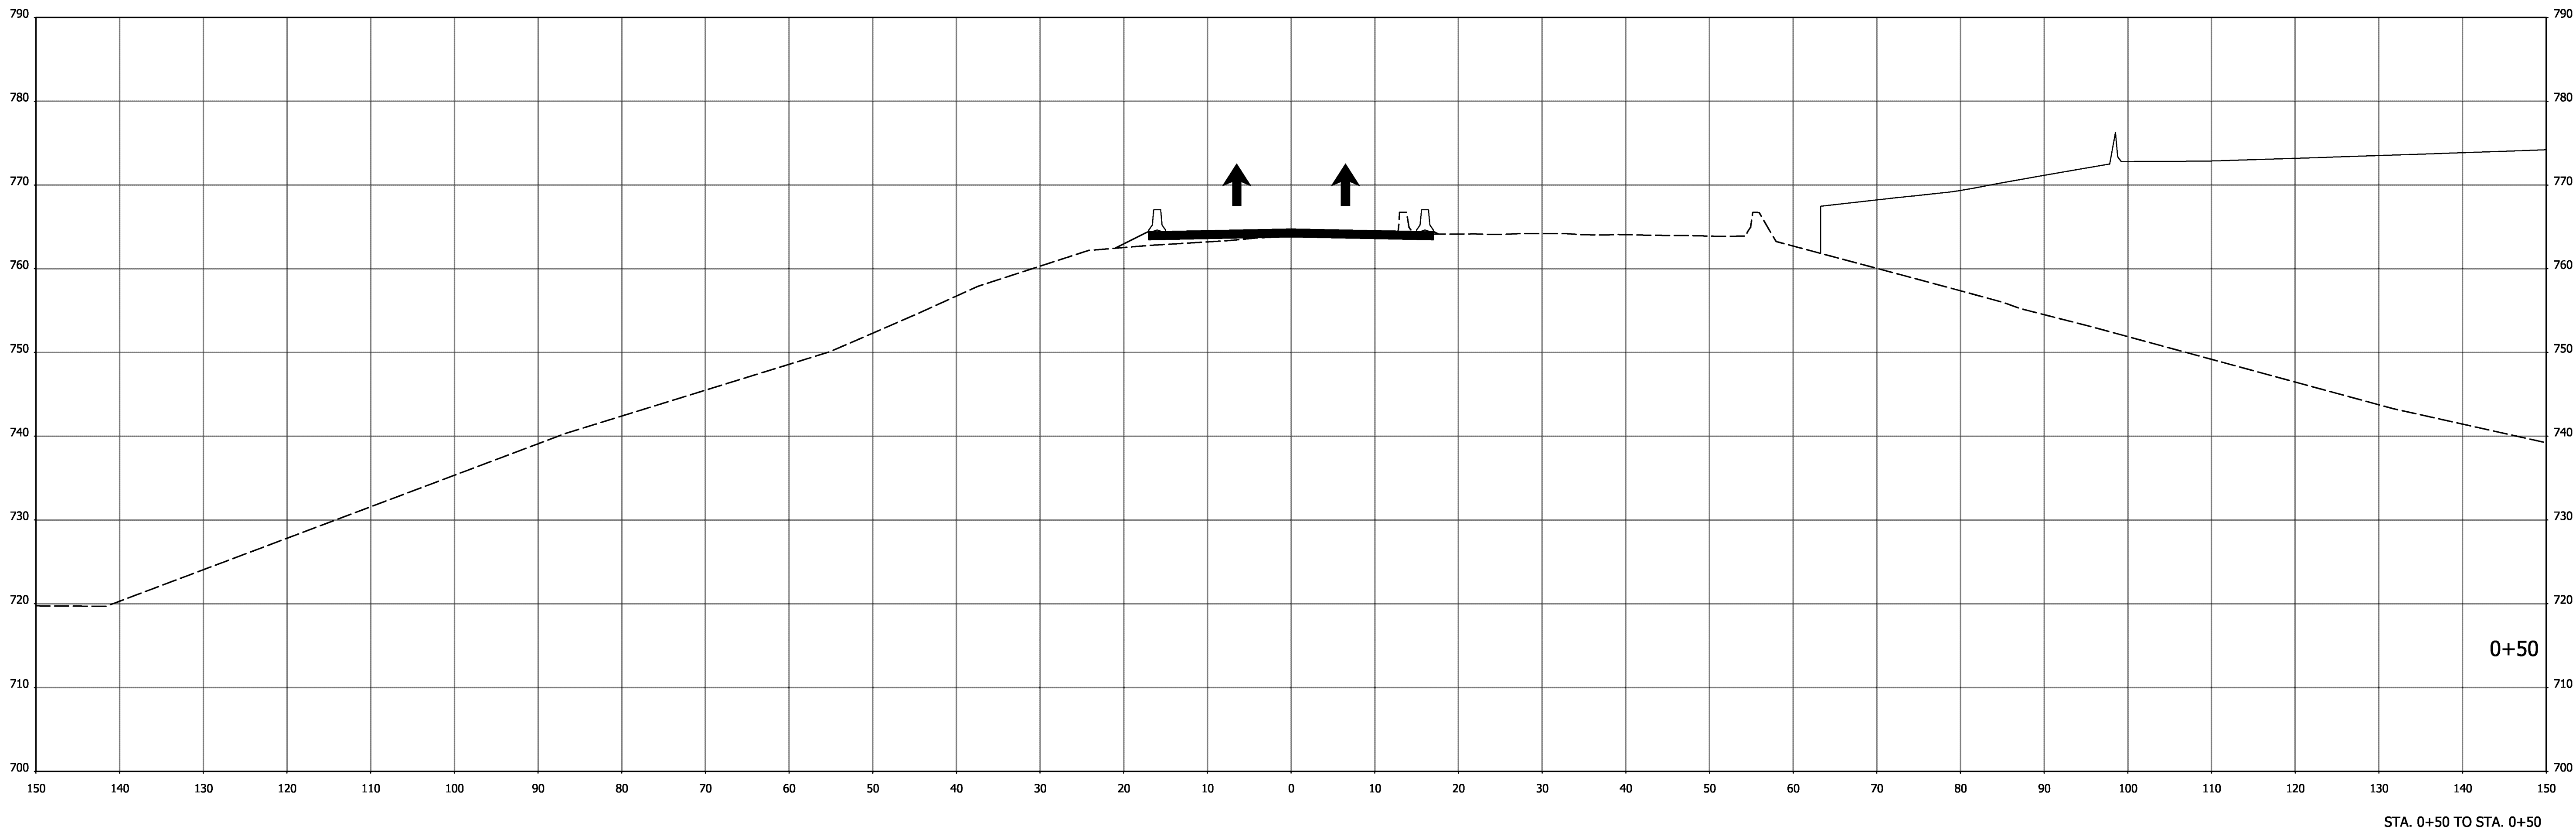

DRAFT
NOT FOR CONSTRUCTION

RECOMMENDED
FOR APPROVAL

DESIGN ENGINEER

DATE

DESIGNED: RAP

DRAWN: RAP

CHECKED: DJG

CHECKED: DJG

INDIANA
DEPARTMENT OF TRANSPORTATION

MAINTENANCE OF TRAFFIC
CROSS SECTION
Temp 1-1

HORIZONTAL SCALE

1"=10'

VERTICAL SCALE

1"=10'

BRIDGE FILE

DESIGNATION

1600808

SURVEY BOOK

ELECTRONIC

CONTRACT

B-36910


SHEETS

122 of 185

PROJECT

1600808

I:\2020\20201 11:44:53 PM\190088 INDOT North Split\09Road\04 Design files\02 DGN\Plans\1600808-MOT-5-XS01.dgn

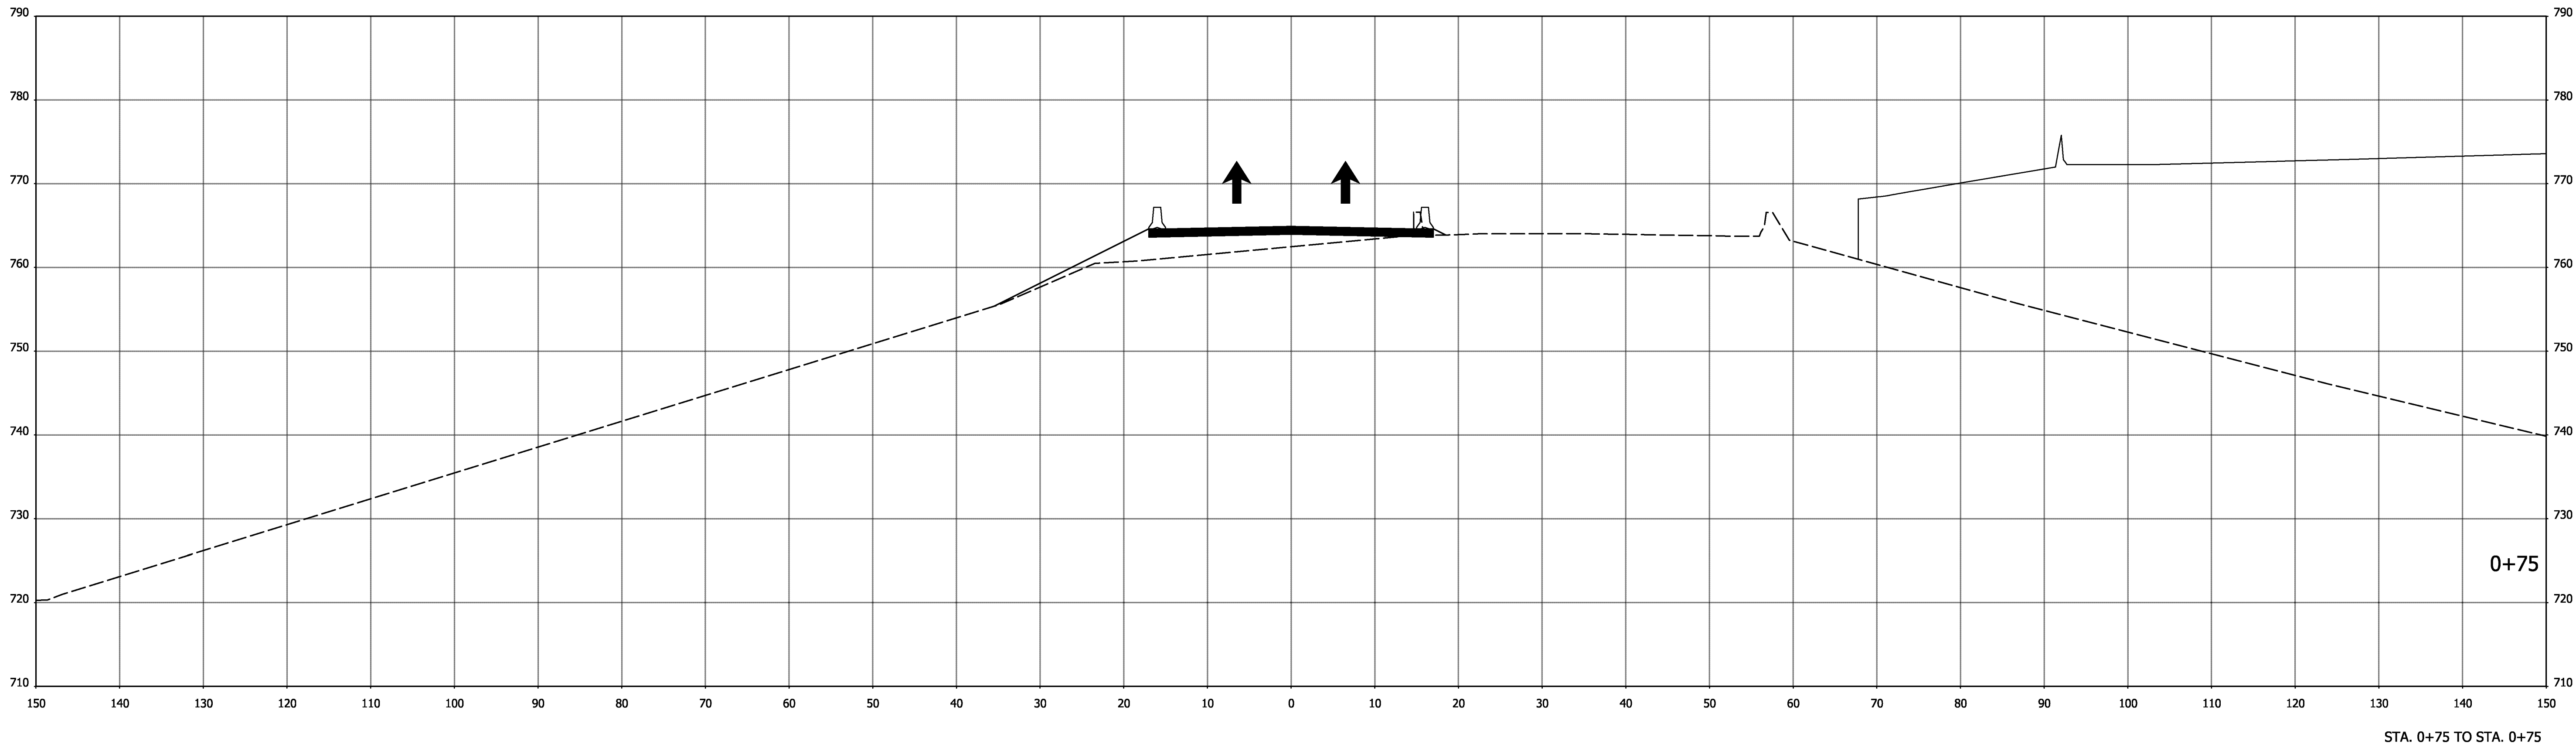

DRAFT
NOT FOR CONSTRUCTION


RECOMMENDED FOR APPROVAL _____	
DESIGNED: <u>RAP</u>	DRAWN: <u>RAP</u>
CHECKED: <u>DJG</u>	CHECKED: <u>DJG</u>

INDIANA
DEPARTMENT OF TRANSPORTATION

MAINTENANCE OF TRAFFIC
CROSS SECTION
Temp 1-1

HORIZONTAL SCALE 1"=10'		BRIDGE FILE	
VERTICAL SCALE 1"=10'		DESIGNATION 1600808	
SURVEY BOOK		SHEETS	
ELECTRONIC		123	of 185
CONTRACT B-36910		PROJECT 1600808	

I:\2020\201 11:44:53 PM\190088 INDOT North Split\09Road\04 Design files\02 DGN\Plans\1600808-MOT-5-XS01.dgn

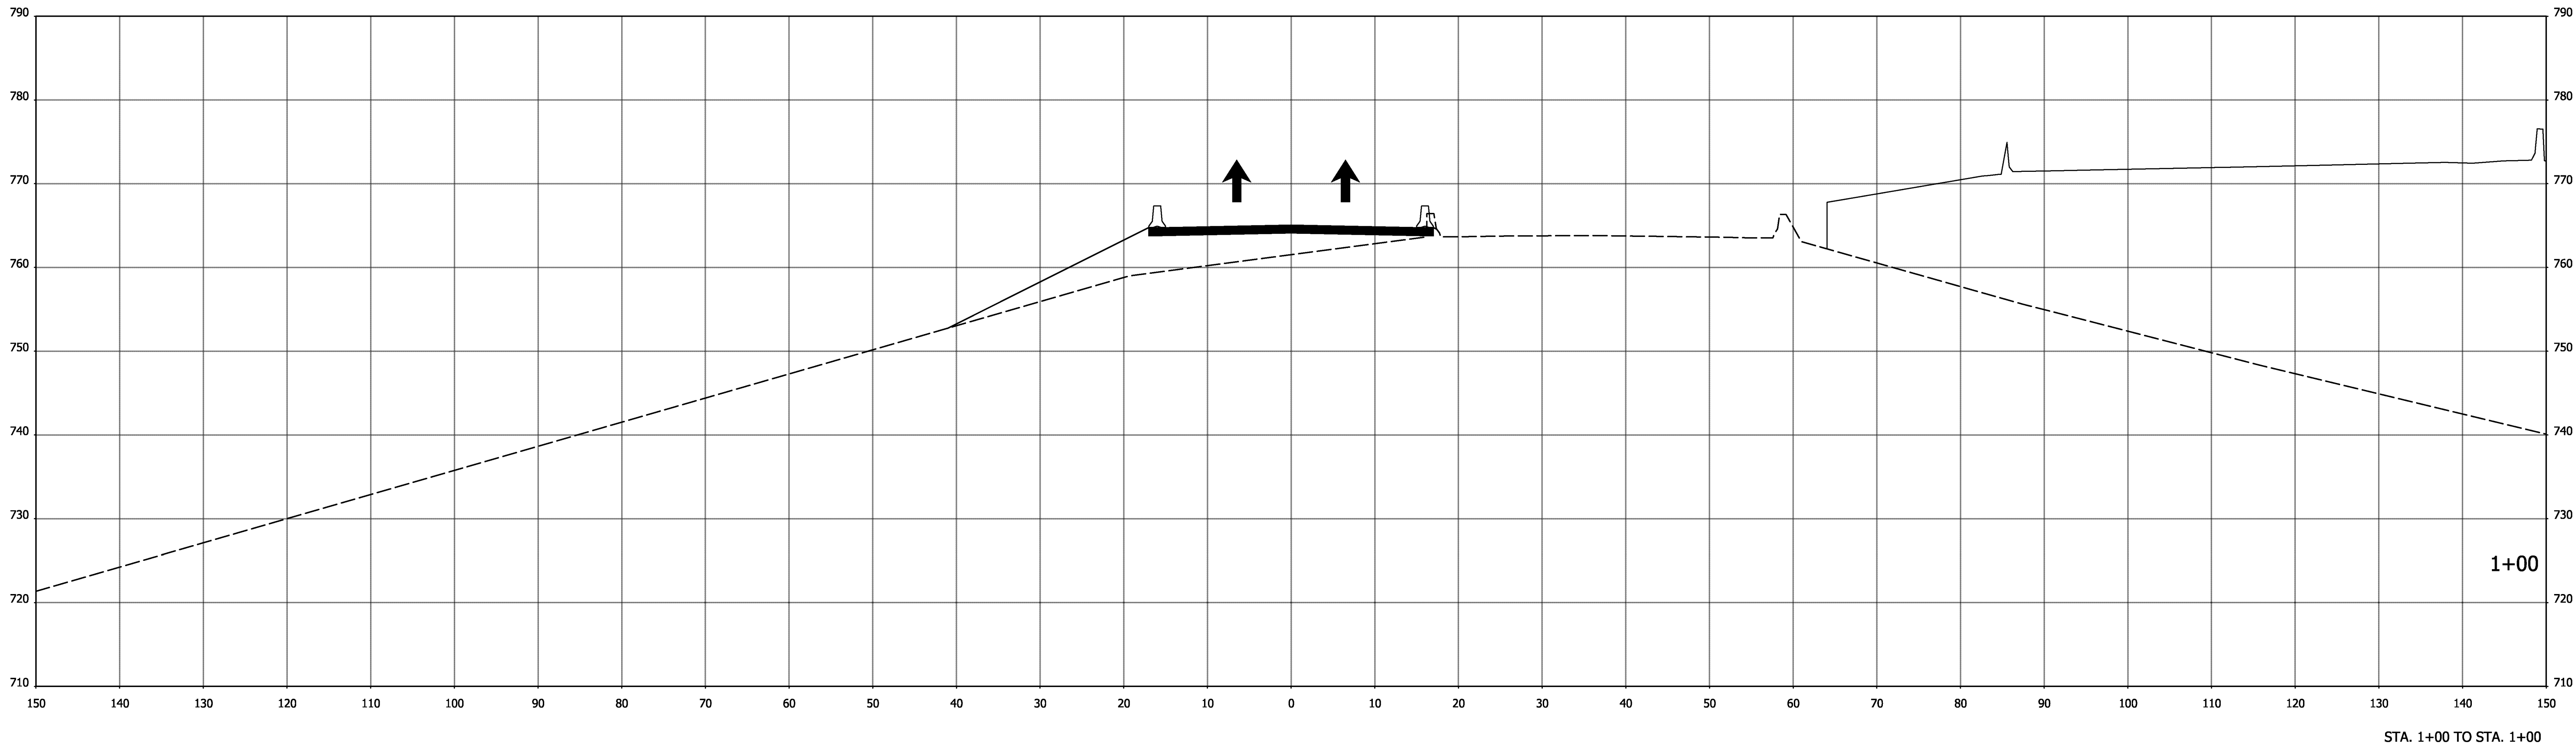


DRAFT
NOT FOR CONSTRUCTION

RECOMMENDED FOR APPROVAL _____	
DESIGNED: <u>RAP</u>	DRAWN: <u>RAP</u>
CHECKED: <u>DJG</u>	CHECKED: <u>DJG</u>

INDIANA DEPARTMENT OF TRANSPORTATION	
MAINTENANCE OF TRAFFIC CROSS SECTION Temp 1-1	

HORIZONTAL SCALE 1"=10'	
VERTICAL SCALE 1"=10'	
SURVEY BOOK ELECTRONIC CONTRACT B-36910	
BRIDGE FILE DESIGNATION 1600808	
SHEETS 124 of 185	
PROJECT 1600808	

I:\2/20/2020\11:44:54 PM\190088 INDOT North Split\09Road\04 Design files\02 DGN\Plans\1600808-MOT-5-XS01.dgn

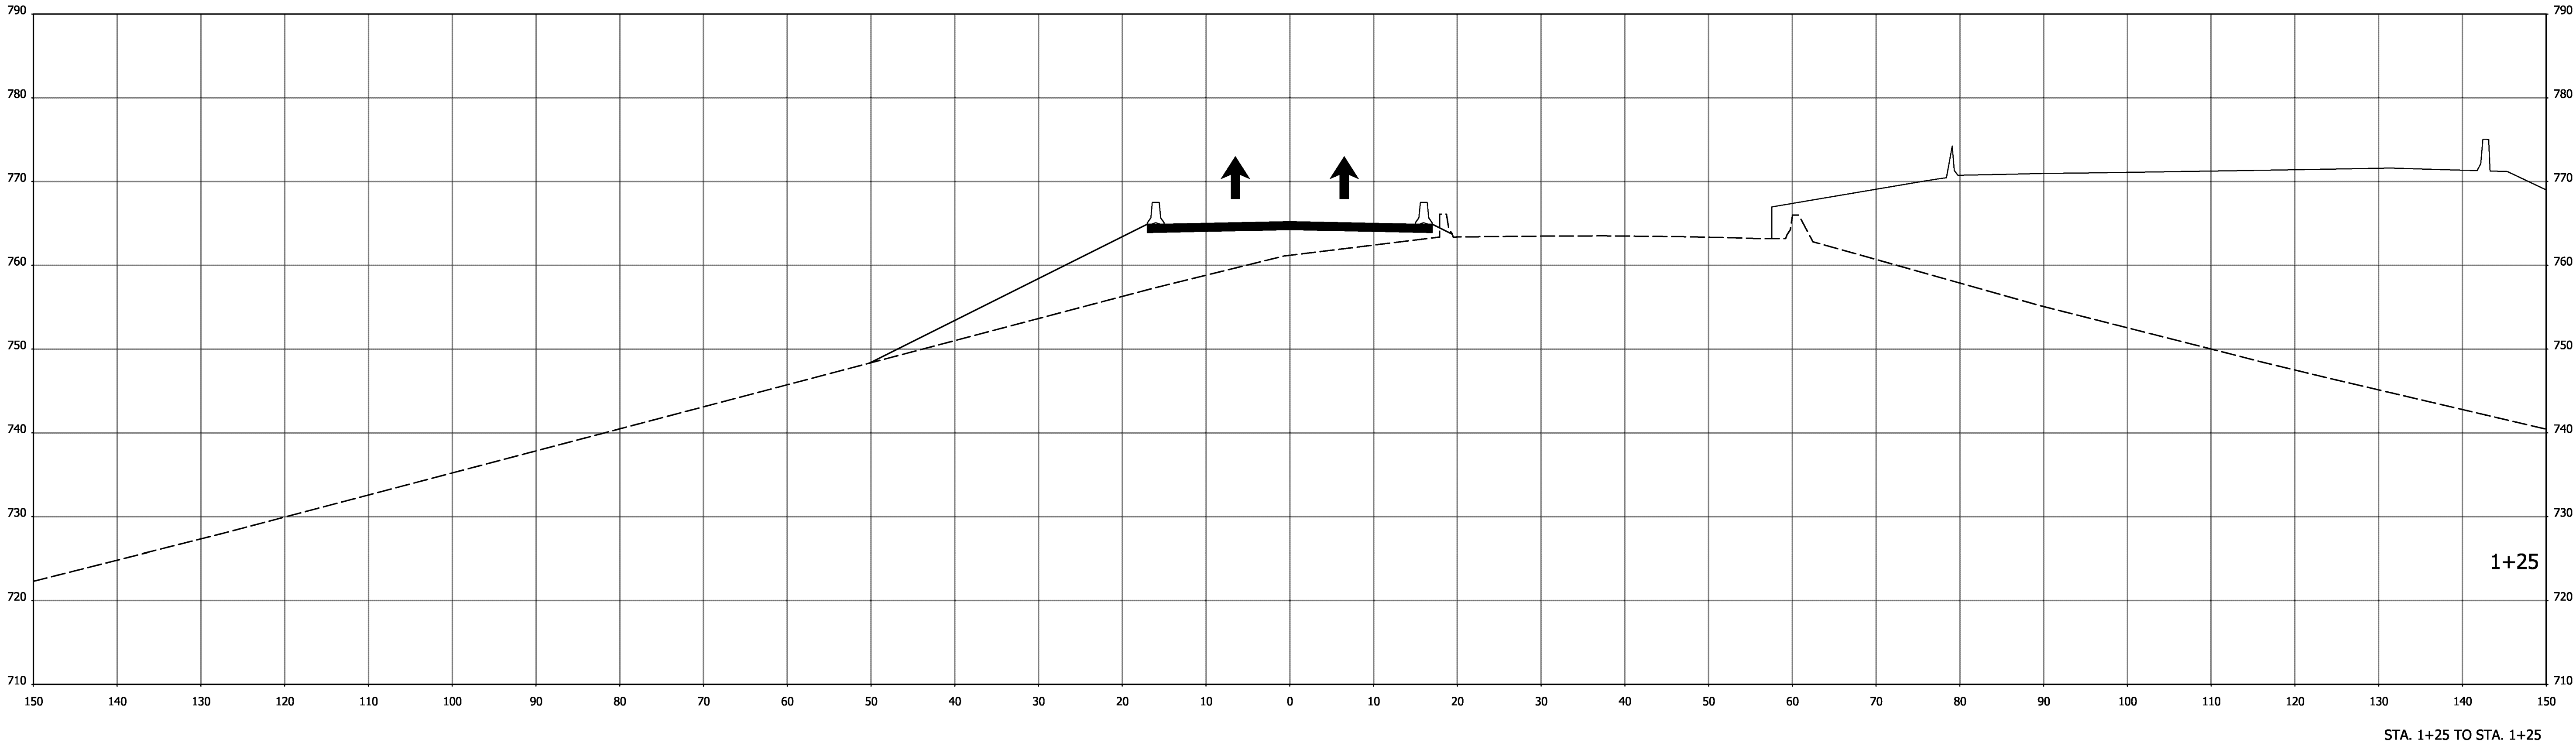


DRAFT
NOT FOR CONSTRUCTION

RECOMMENDED FOR APPROVAL _____	
DESIGNED: <u>RAP</u>	DRAWN: <u>RAP</u>
CHECKED: <u>DJG</u>	CHECKED: <u>DJG</u>

INDIANA DEPARTMENT OF TRANSPORTATION	
MAINTENANCE OF TRAFFIC CROSS SECTION Temp 1-1	

HORIZONTAL SCALE 1"=10'		BRIDGE FILE	
VERTICAL SCALE 1"=10'		DESIGNATION 1600808	
SURVEY BOOK		SHEETS	
ELECTRONIC		125	of 185
CONTRACT B-36910		PROJECT 1600808	

I:\2020\201 11:44:54 PM\190088 INDOT North Split\09Road\04 Design files\02 DGN\Plans\1600808-MOT-5-XS01.dgn

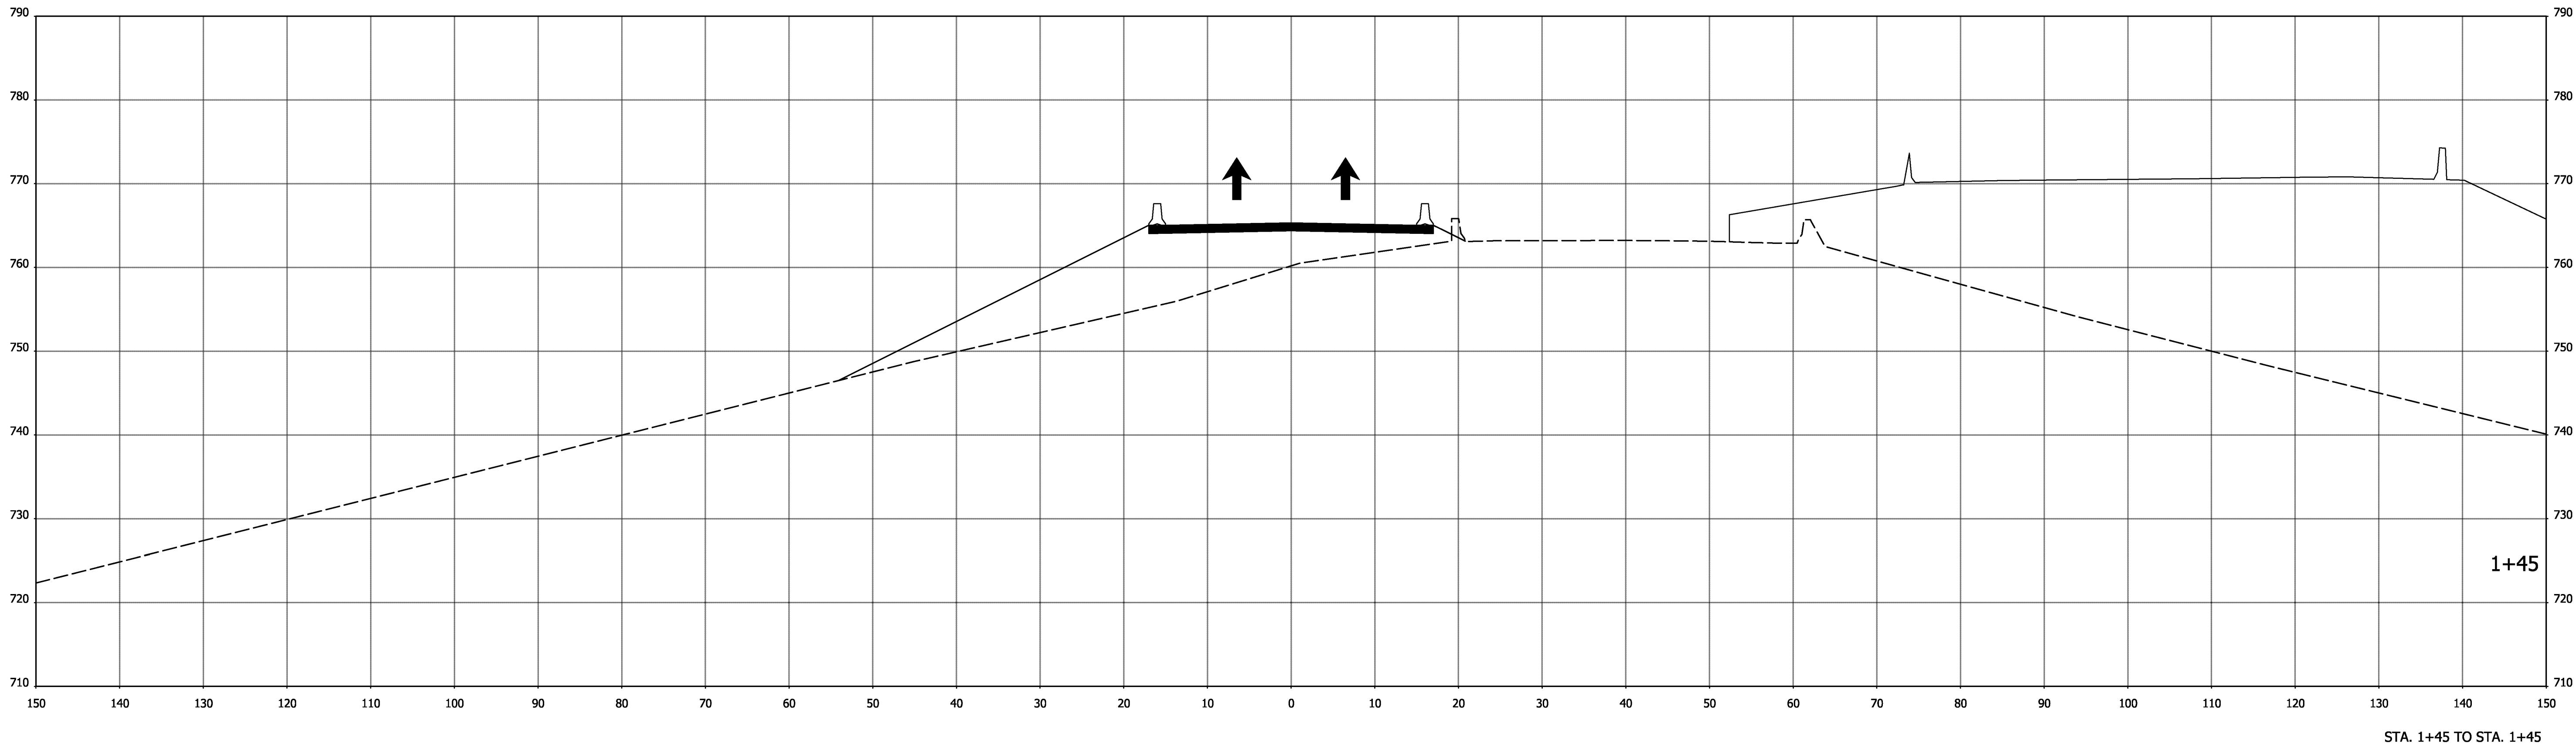

DRAFT
NOT FOR CONSTRUCTION


RECOMMENDED FOR APPROVAL _____	
DESIGNED: <u>RAP</u>	DRAWN: <u>RAP</u>
CHECKED: <u>DJG</u>	CHECKED: <u>DJG</u>

INDIANA
DEPARTMENT OF TRANSPORTATION

MAINTENANCE OF TRAFFIC
CROSS SECTION
Temp 1-1

HORIZONTAL SCALE 1"=10'		BRIDGE FILE	
VERTICAL SCALE 1"=10'		DESIGNATION 1600808	
SURVEY BOOK		SHEETS	
ELECTRONIC		126	of 185
CONTRACT B-36910		PROJECT 1600808	

I:\2020\20201 11:44:55 PM\190088 INDOT North Split\09Road\04 Design files\02 DGN\Plans\1600808-MOT-5-XS01.dgn

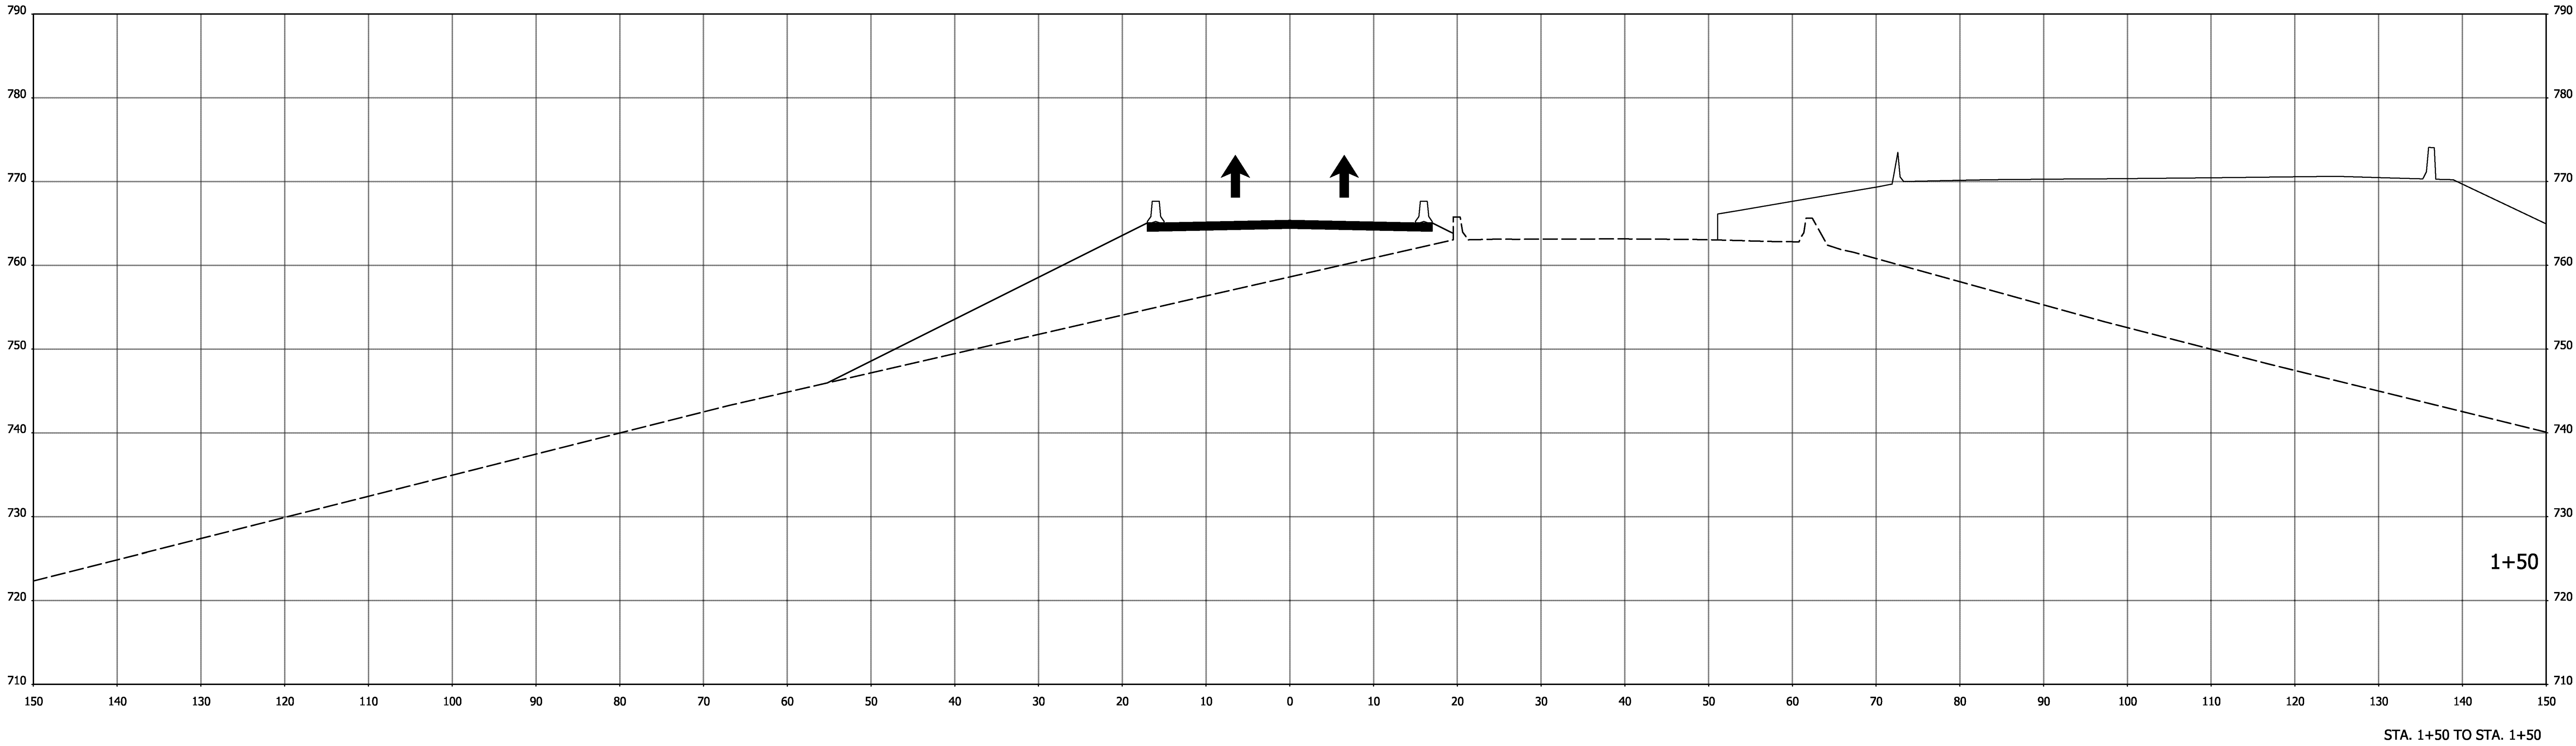


DRAFT
NOT FOR CONSTRUCTION

RECOMMENDED FOR APPROVAL _____	
DESIGNED: <u>RAP</u>	DRAWN: <u>RAP</u>
CHECKED: <u>DJG</u>	CHECKED: <u>DJG</u>

INDIANA DEPARTMENT OF TRANSPORTATION	
MAINTENANCE OF TRAFFIC CROSS SECTION Temp 1-1	

HORIZONTAL SCALE 1"=10'	BRIDGE FILE	
VERTICAL SCALE 1"=10'	DESIGNATION 1600808	
SURVEY BOOK	SHEETS	
ELECTRONIC	127	of 185
CONTRACT B-36910	PROJECT 1600808	

I:\2020\20201 11:44:55 PM\190088 INDOT North Split\09Road\04 Design files\02 DGN\Plans\1600808-MOT-5-XS01.dgn

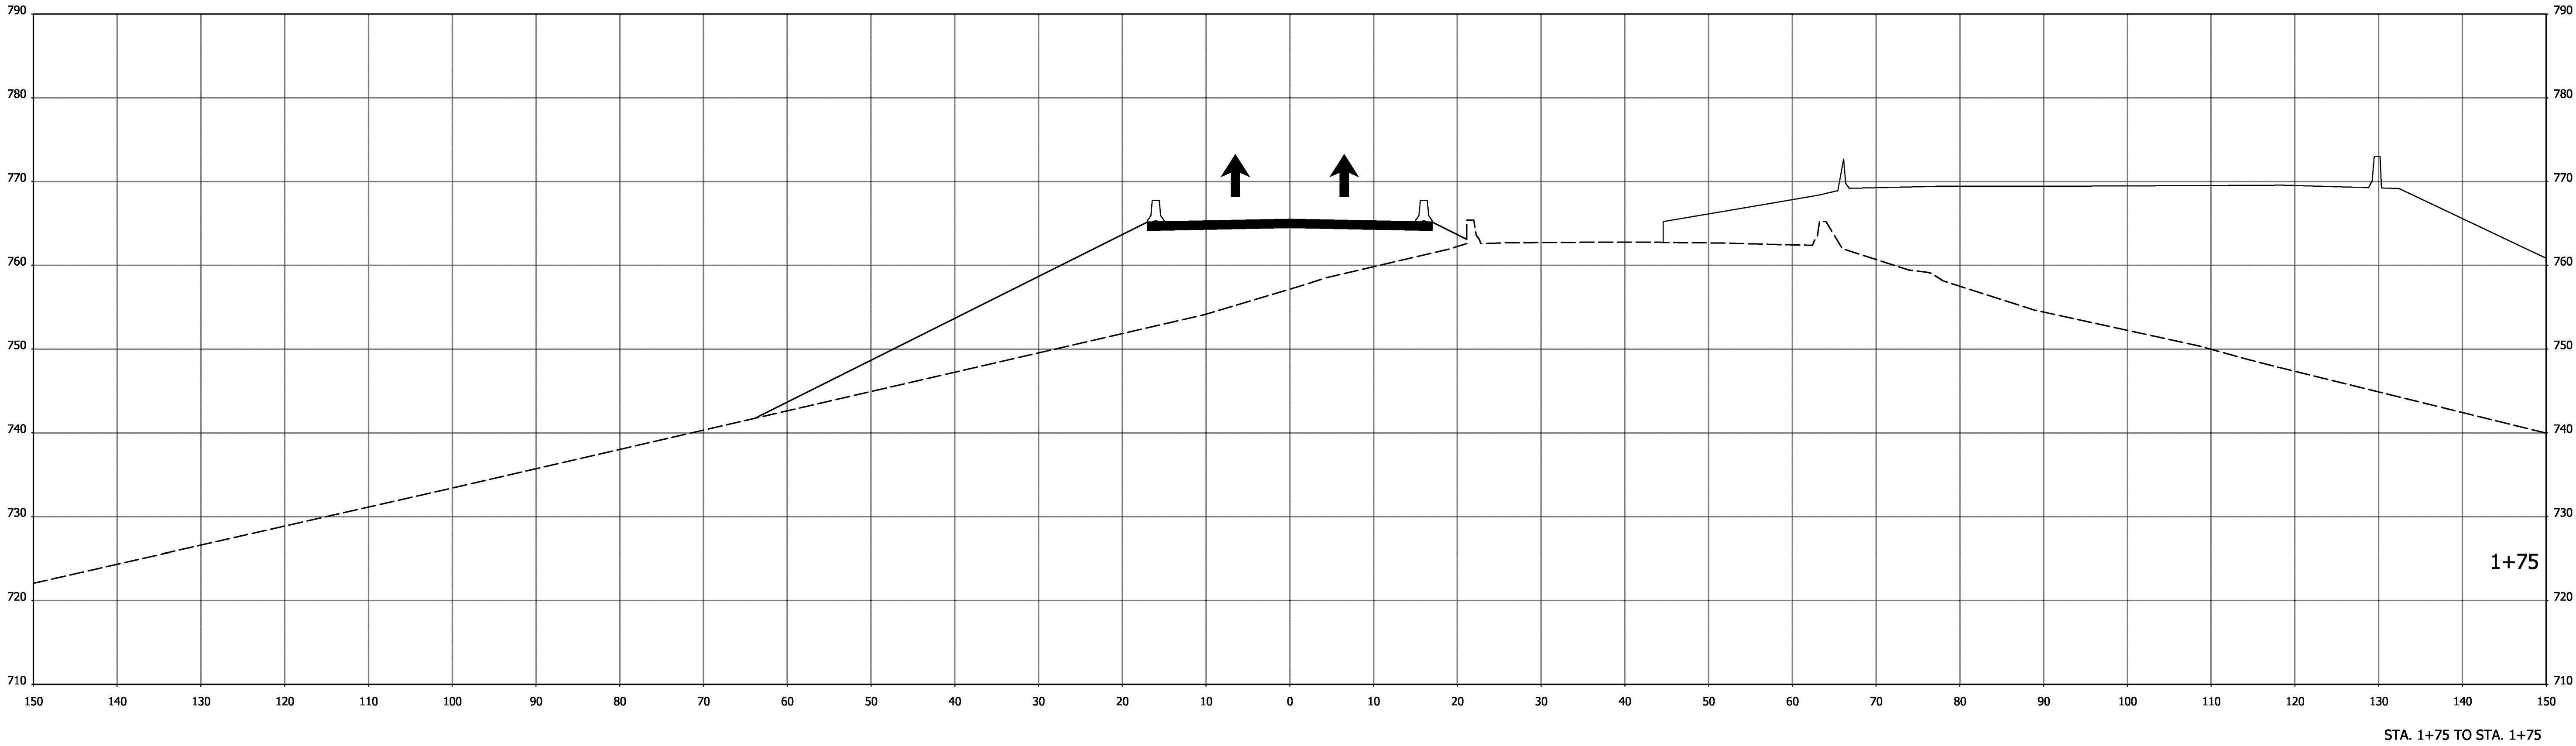


DRAFT
NOT FOR CONSTRUCTION

RECOMMENDED FOR APPROVAL _____	
DESIGNED: <u> RAP </u>	DRAWN: <u> RAP </u>
CHECKED: <u> DJG </u>	CHECKED: <u> DJG </u>

INDIANA DEPARTMENT OF TRANSPORTATION	
MAINTENANCE OF TRAFFIC CROSS SECTION Temp 1-1	

HORIZONTAL SCALE 1"=10'	BRIDGE FILE	
VERTICAL SCALE 1"=10'	DESIGNATION 1600808	
SURVEY BOOK	SHEETS	
ELECTRONIC	128	of 185
CONTRACT	PROJECT	
B-36910	1600808	

I:\2020\20201 11:44:56 PM\190088 INDOT North Split\09Road\04 Design files\02 DGN\Plans\1600808-MOT-5-XS01.dgn

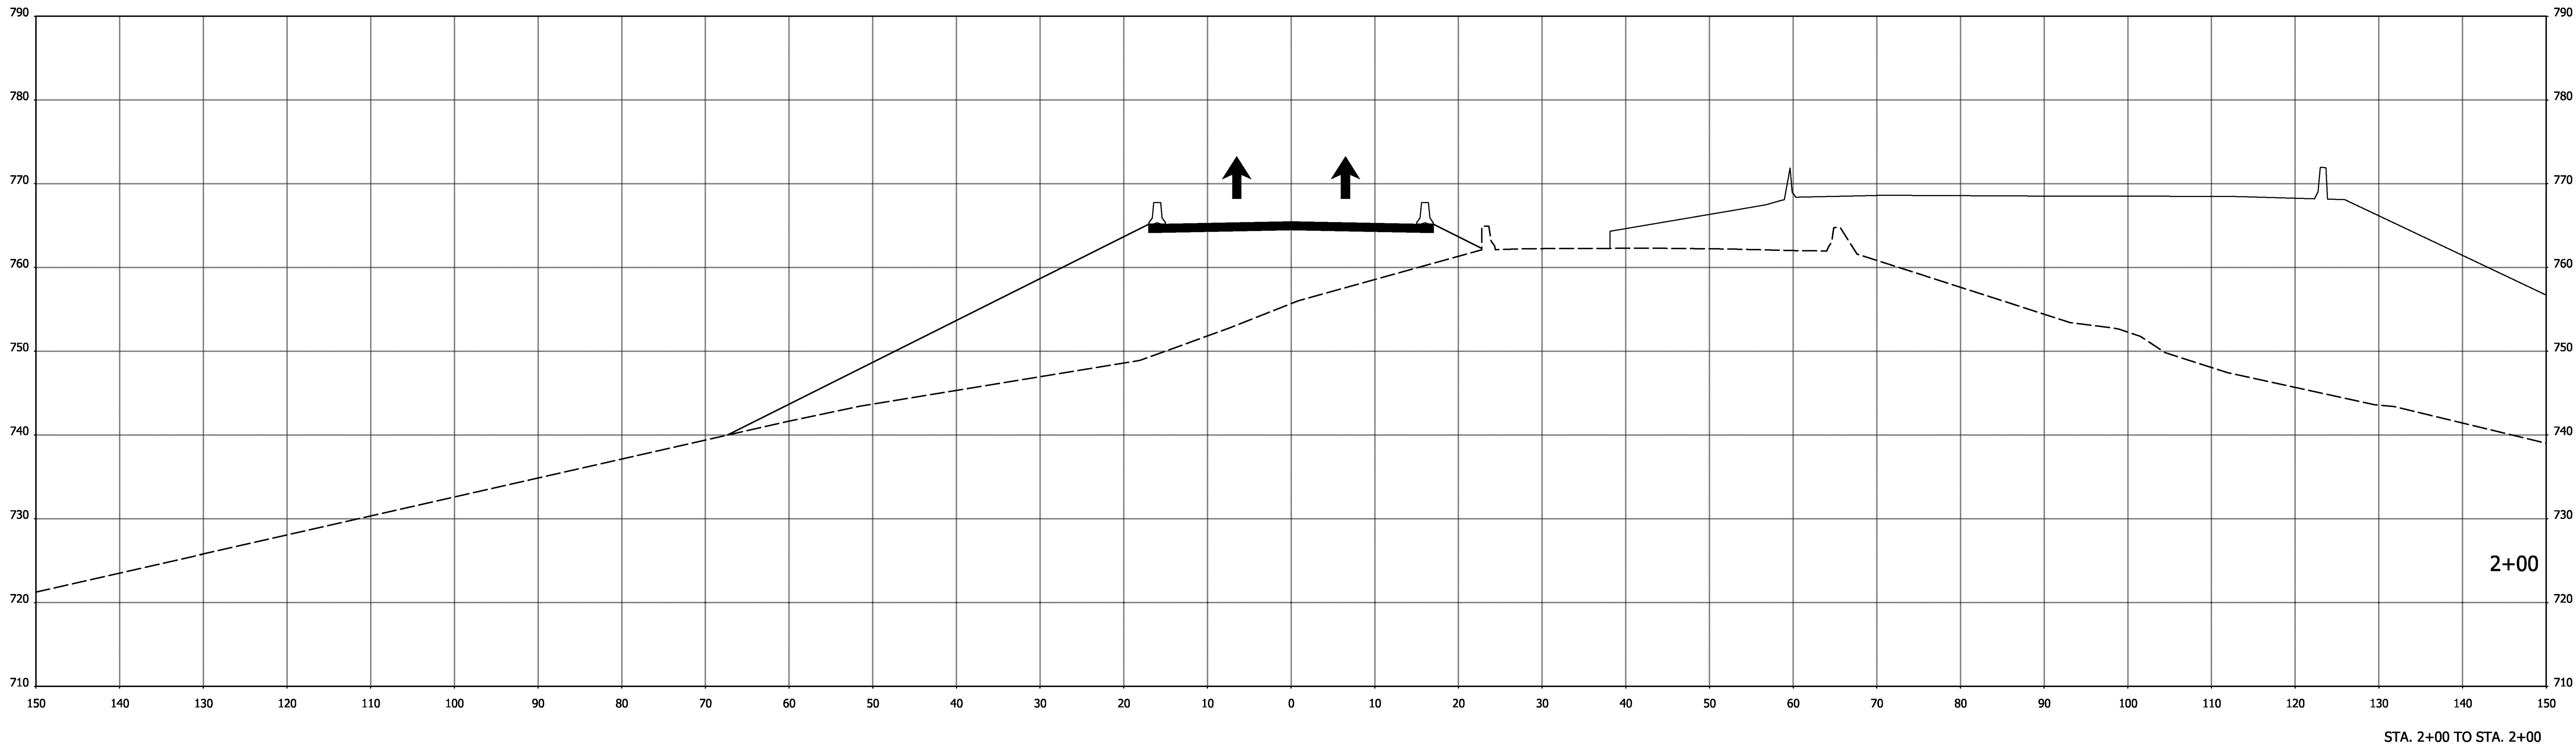


DRAFT
NOT FOR CONSTRUCTION

RECOMMENDED FOR APPROVAL _____	
DESIGNED: <u>RAP</u>	DRAWN: <u>RAP</u>
CHECKED: <u>DJG</u>	CHECKED: <u>DJG</u>

INDIANA DEPARTMENT OF TRANSPORTATION	
MAINTENANCE OF TRAFFIC CROSS SECTION Temp 1-1	

HORIZONTAL SCALE 1"=10'	
VERTICAL SCALE 1"=10'	
SURVEY BOOK ELECTRONIC CONTRACT B-36910	
BRIDGE FILE DESIGNATION 1600808	
SHEETS 129 of 185	
PROJECT 1600808	

I:\2020\20201 11:44:57 RMP\190088 INDOT North Split\09Road\04 Design files\02 DGN\Plans\1600808-MOT-5-XS01.dgn

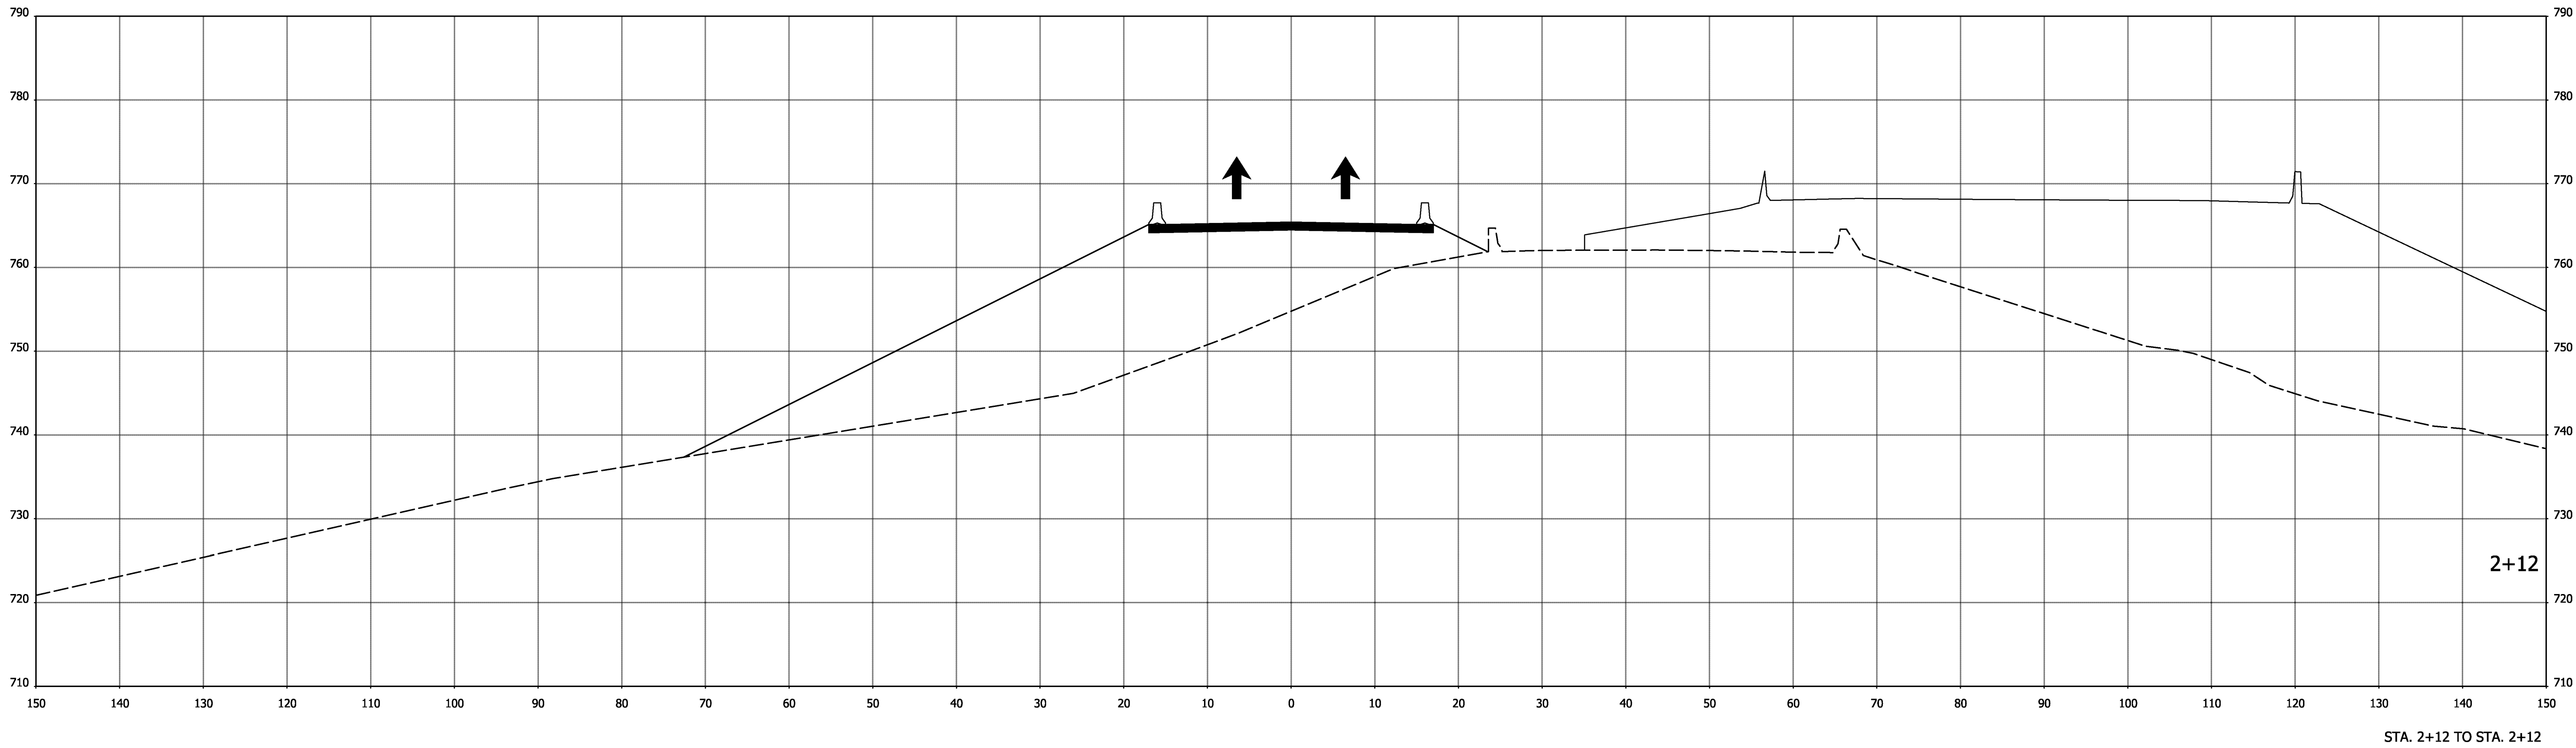

DRAFT
NOT FOR CONSTRUCTION


RECOMMENDED FOR APPROVAL _____	
DESIGNED: <u>RAP</u>	DRAWN: <u>RAP</u>
CHECKED: <u>DJG</u>	CHECKED: <u>DJG</u>

INDIANA
DEPARTMENT OF TRANSPORTATION

MAINTENANCE OF TRAFFIC
CROSS SECTION
Temp 1-1

HORIZONTAL SCALE 1"=10'		BRIDGE FILE	
VERTICAL SCALE 1"=10'		DESIGNATION 1600808	
SURVEY BOOK		SHEETS	
ELECTRONIC		130	of 185
CONTRACT B-36910		PROJECT 1600808	

I:\2020\201 11:44:57 RMP\190088 INDOT North Split\09Road\04 Design files\02 DGN\Plans\1600808-MOT-5-XS01.dgn

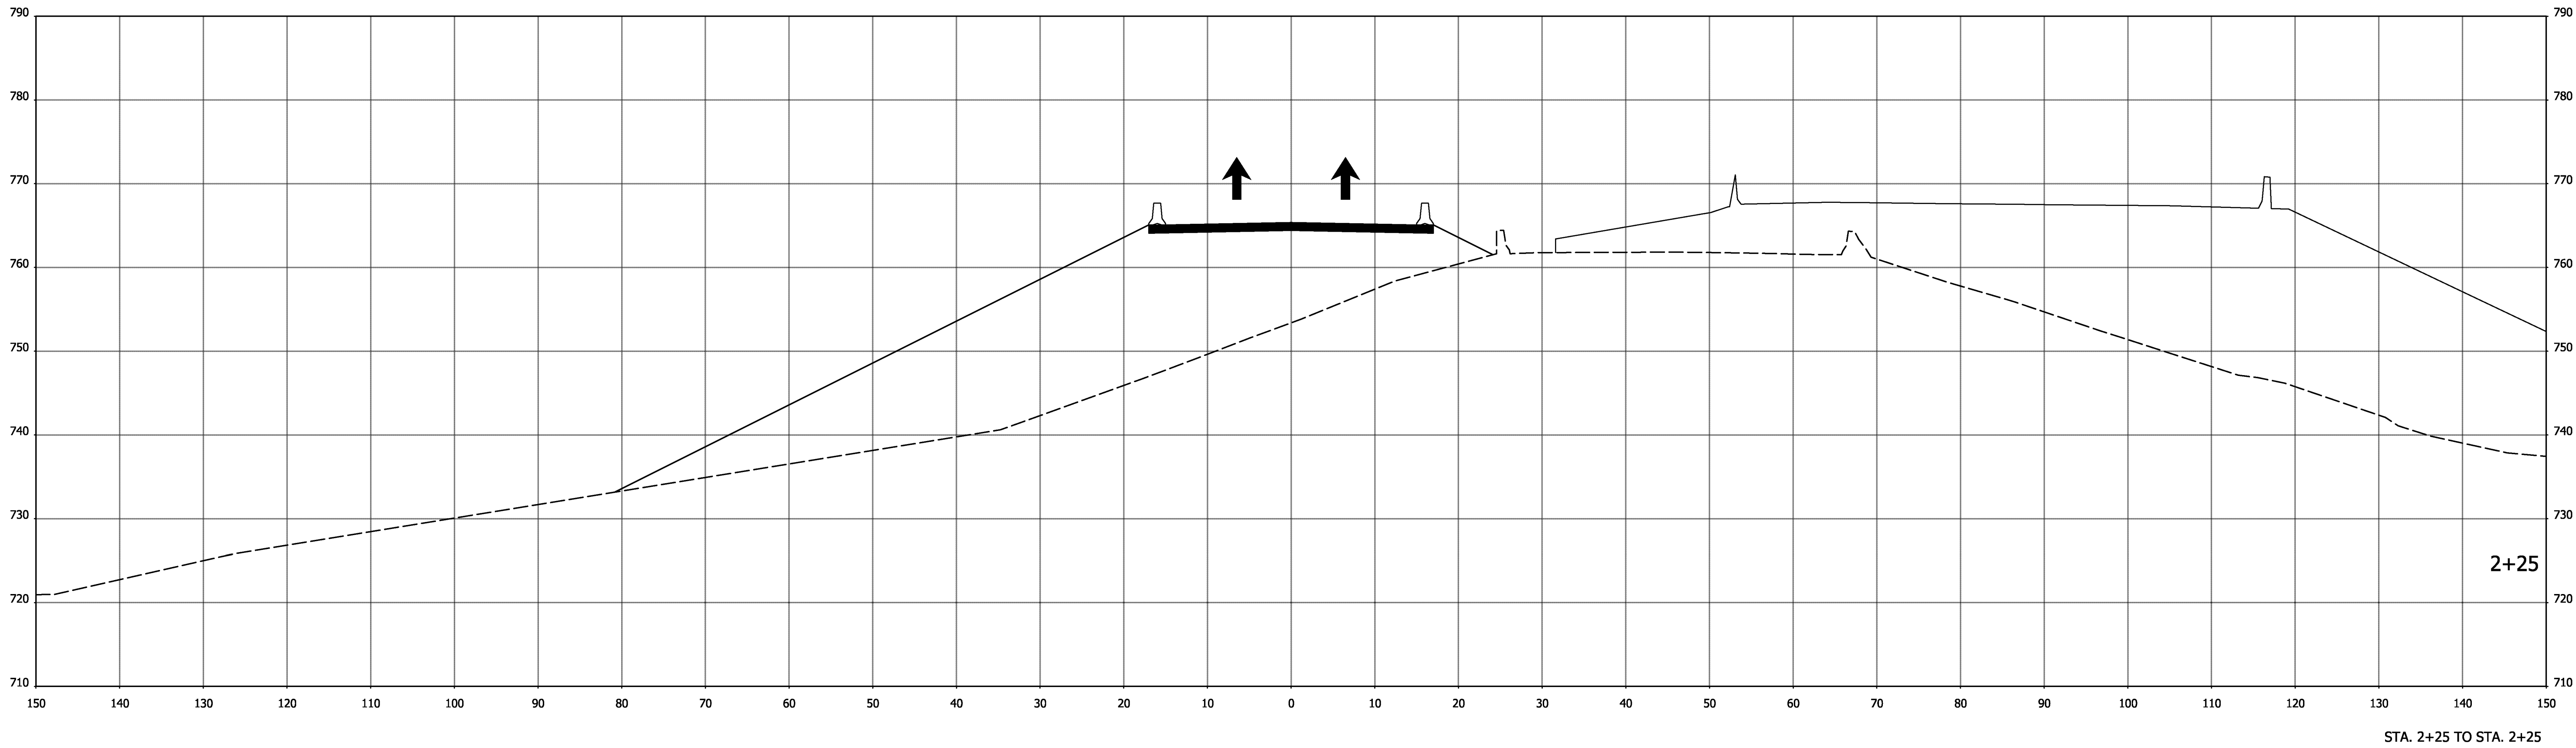

DRAFT
NOT FOR CONSTRUCTION


RECOMMENDED FOR APPROVAL _____	
DESIGNED: <u>RAP</u>	DRAWN: <u>RAP</u>
CHECKED: <u>DJG</u>	CHECKED: <u>DJG</u>

INDIANA
DEPARTMENT OF TRANSPORTATION

MAINTENANCE OF TRAFFIC
CROSS SECTION
Temp 1-1

HORIZONTAL SCALE 1"=10'		BRIDGE FILE	
VERTICAL SCALE 1"=10'		DESIGNATION 1600808	
SURVEY BOOK		SHEETS	
ELECTRONIC		131	of 185
CONTRACT B-36910		PROJECT 1600808	

I:\2020\201 11:44:58 PM\190088 INDOT North Split\09Road\04 Design files\02 DGN\Plans\1600808-MOT-5-XS01.dgn

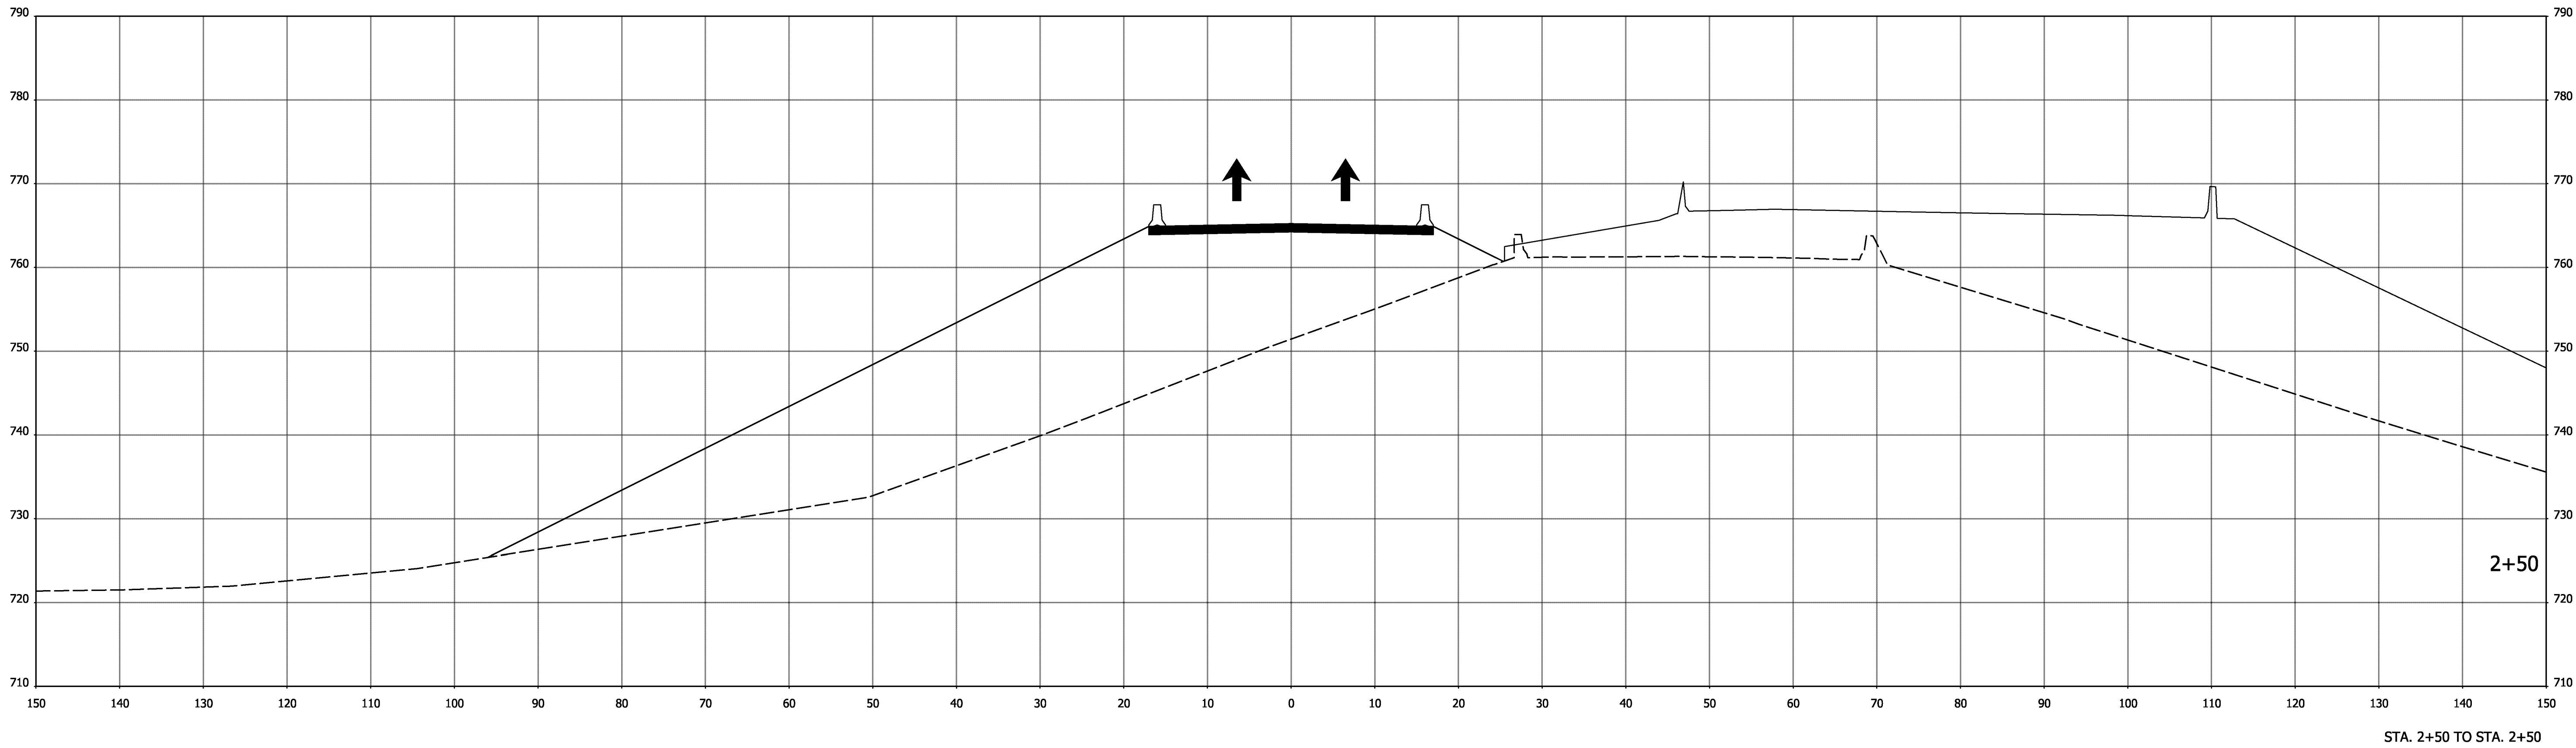

DRAFT
NOT FOR CONSTRUCTION



RECOMMENDED FOR APPROVAL _____	
DESIGNED: <u>RAP</u>	DRAWN: <u>RAP</u>
CHECKED: <u>DJG</u>	CHECKED: <u>DJG</u>

INDIANA
DEPARTMENT OF TRANSPORTATION

MAINTENANCE OF TRAFFIC
CROSS SECTION
Temp 1-1

HORIZONTAL SCALE 1"=10'	BRIDGE FILE		
VERTICAL SCALE 1"=10'	DESIGNATION 1600808		
SURVEY BOOK	SHEETS		
ELECTRONIC	132	of	185
CONTRACT	PROJECT		
B-36910	1600808		

I:\2020\20201 11:44:58 RMP\190088 INDOT North Split\09Road\04 Design files\02 DGN\Plans\1600808-MOT-5-XS01.dgn

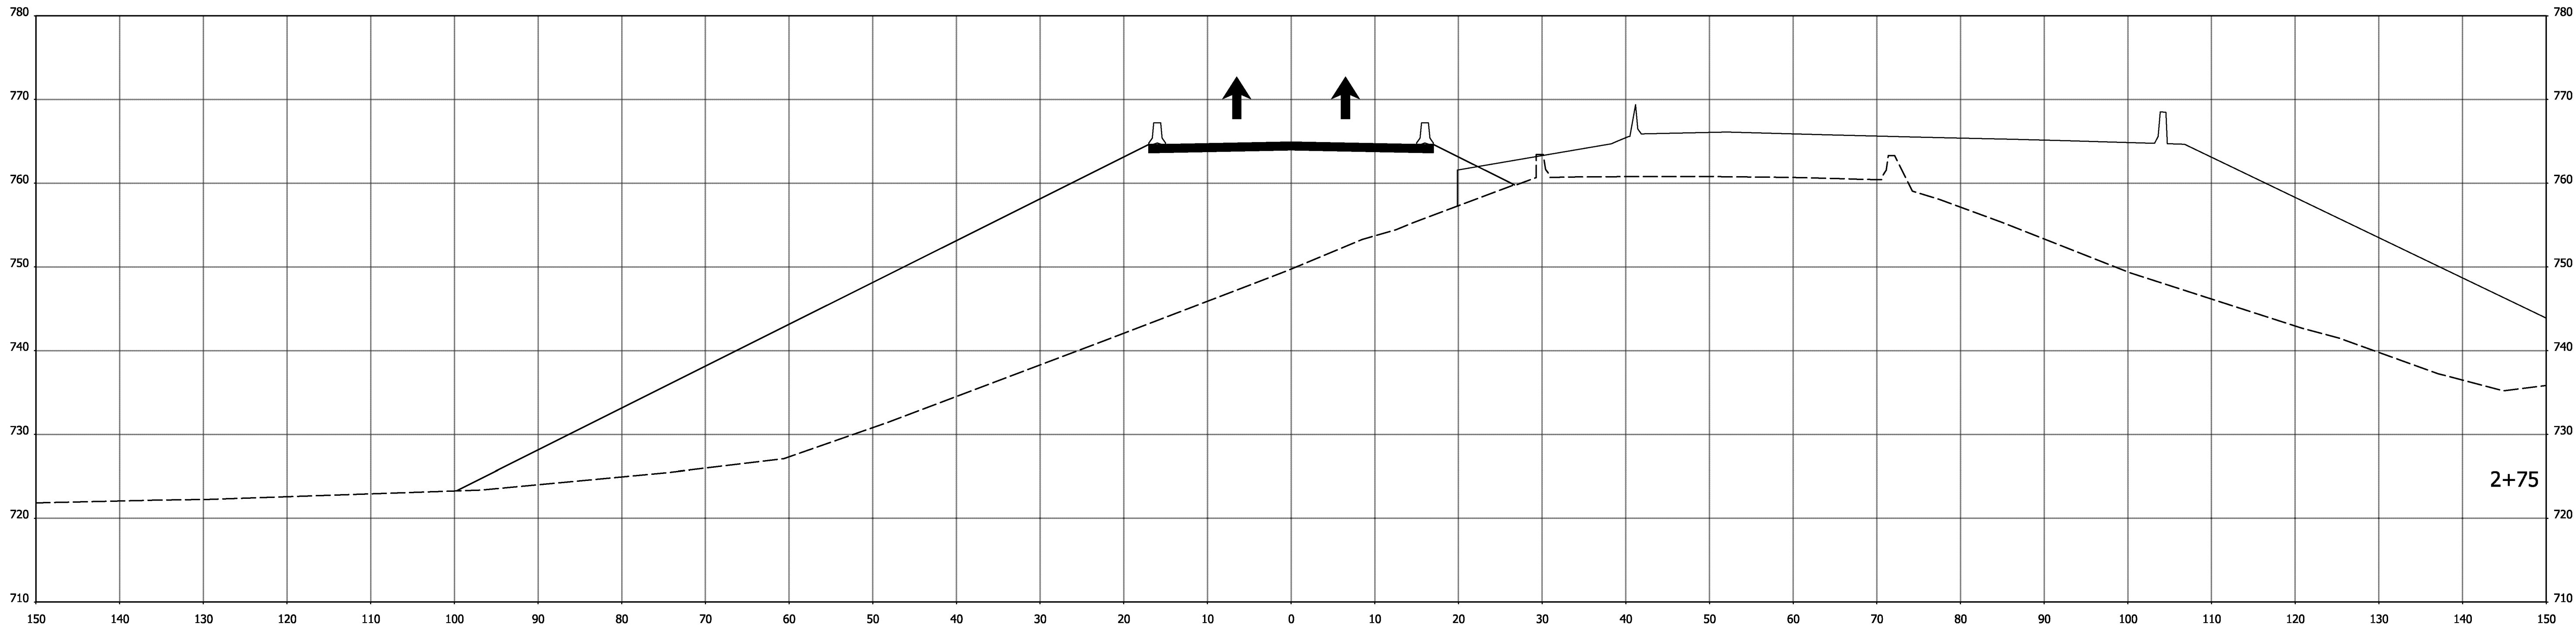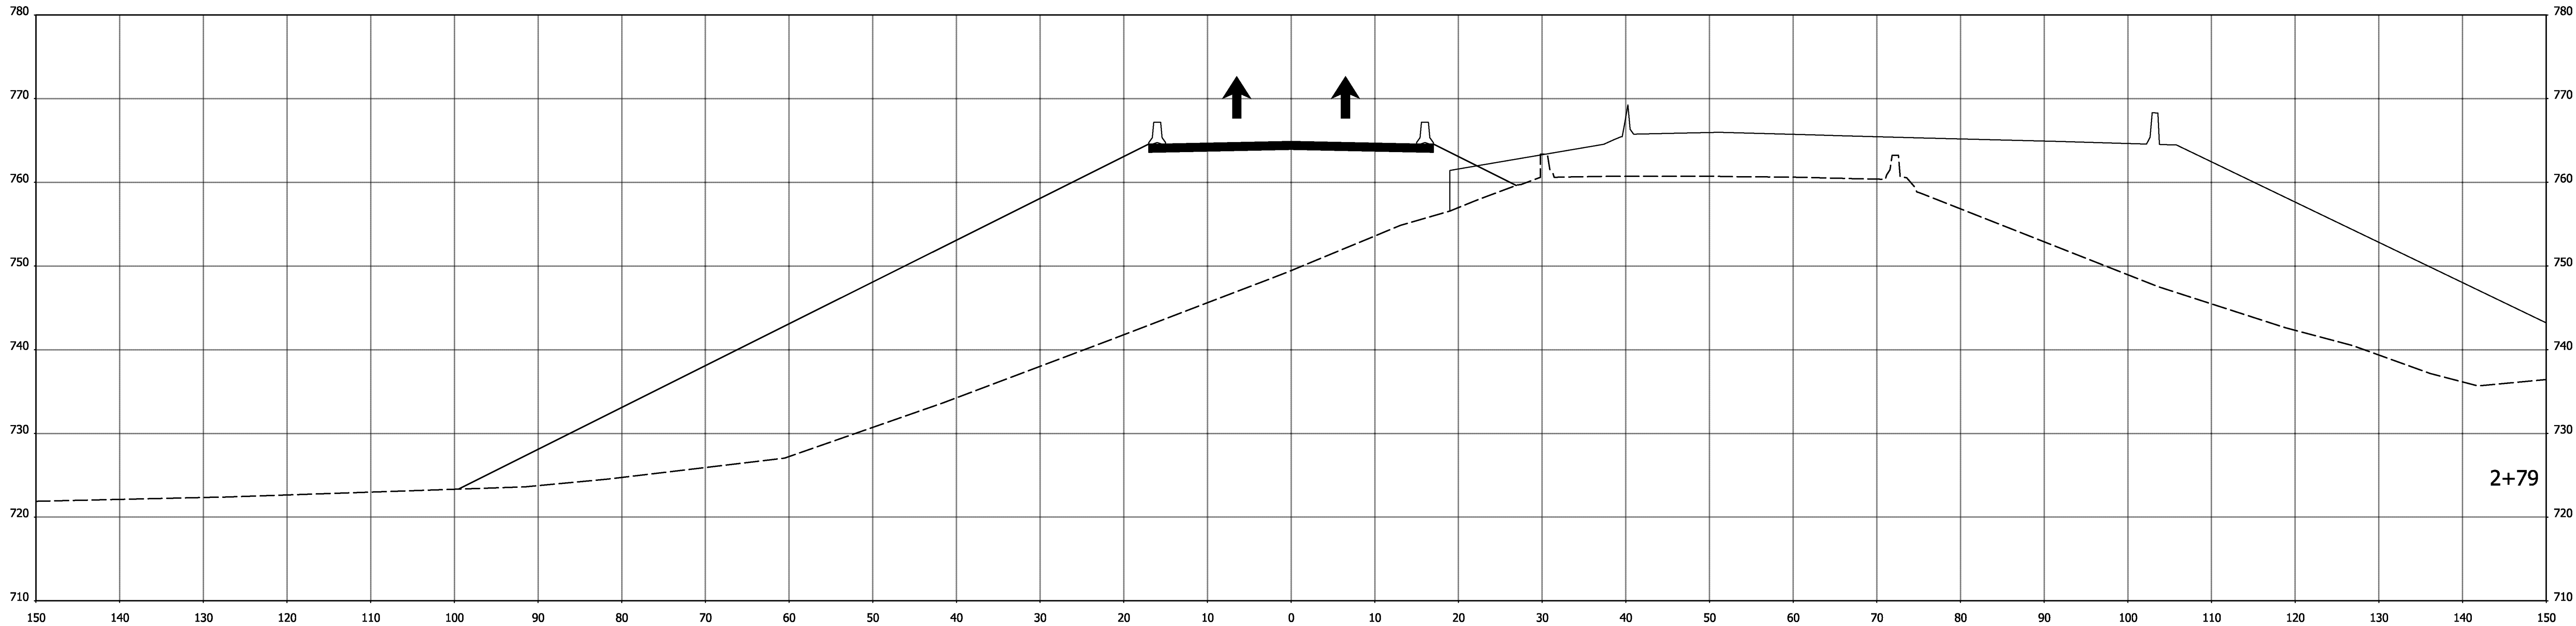

STA. 2+75 TO STA. 2+79

DRAFT
NOT FOR CONSTRUCTION

RECOMMENDED
FOR APPROVAL

DESIGN ENGINEER

DATE

DESIGNED: RAP

DRAWN: RAP

CHECKED: DJG

CHECKED: DJG

INDIANA
DEPARTMENT OF TRANSPORTATION

MAINTENANCE OF TRAFFIC
CROSS SECTION
Temp 1-1

HORIZONTAL SCALE

1"=10'

VERTICAL SCALE

1"=10'

BRIDGE FILE

DESIGNATION

1600808

SURVEY BOOK

ELECTRONIC

CONTRACT

B-36910



SHEETS

133 of 185

PROJECT

1600808

I:\2020\20201 11:44:59 PM\190088 INDOT North Split\09Road\04 Design files\02 DGN\Plans\1600808-MOT-5-XS01.dgn

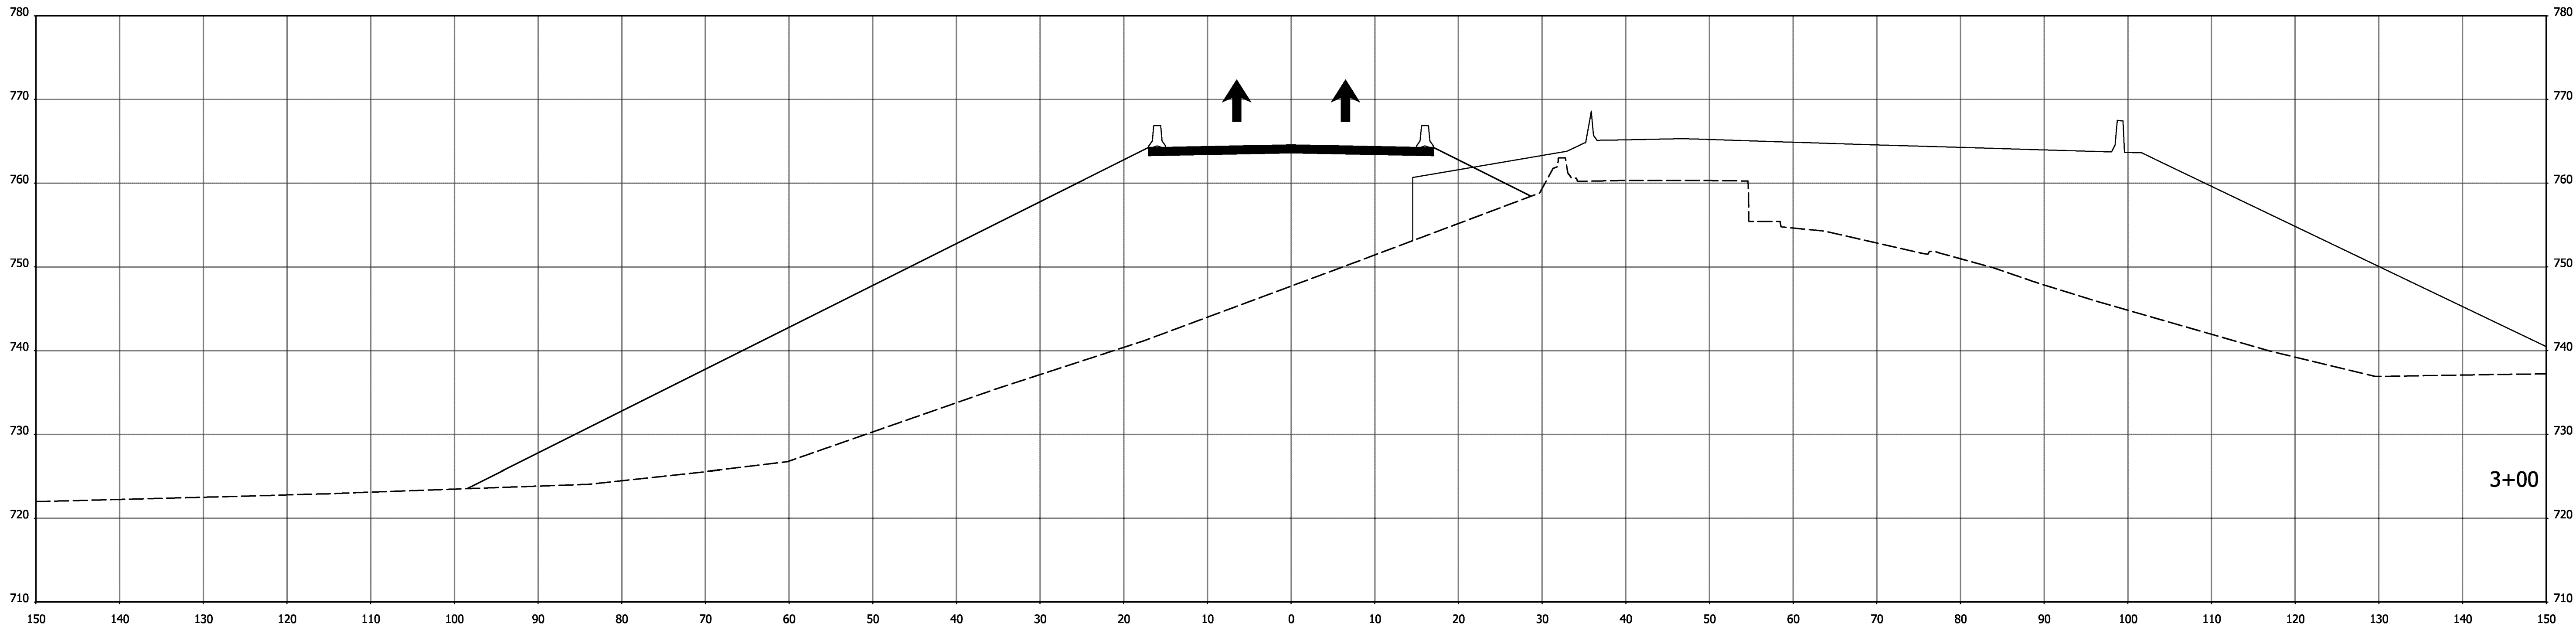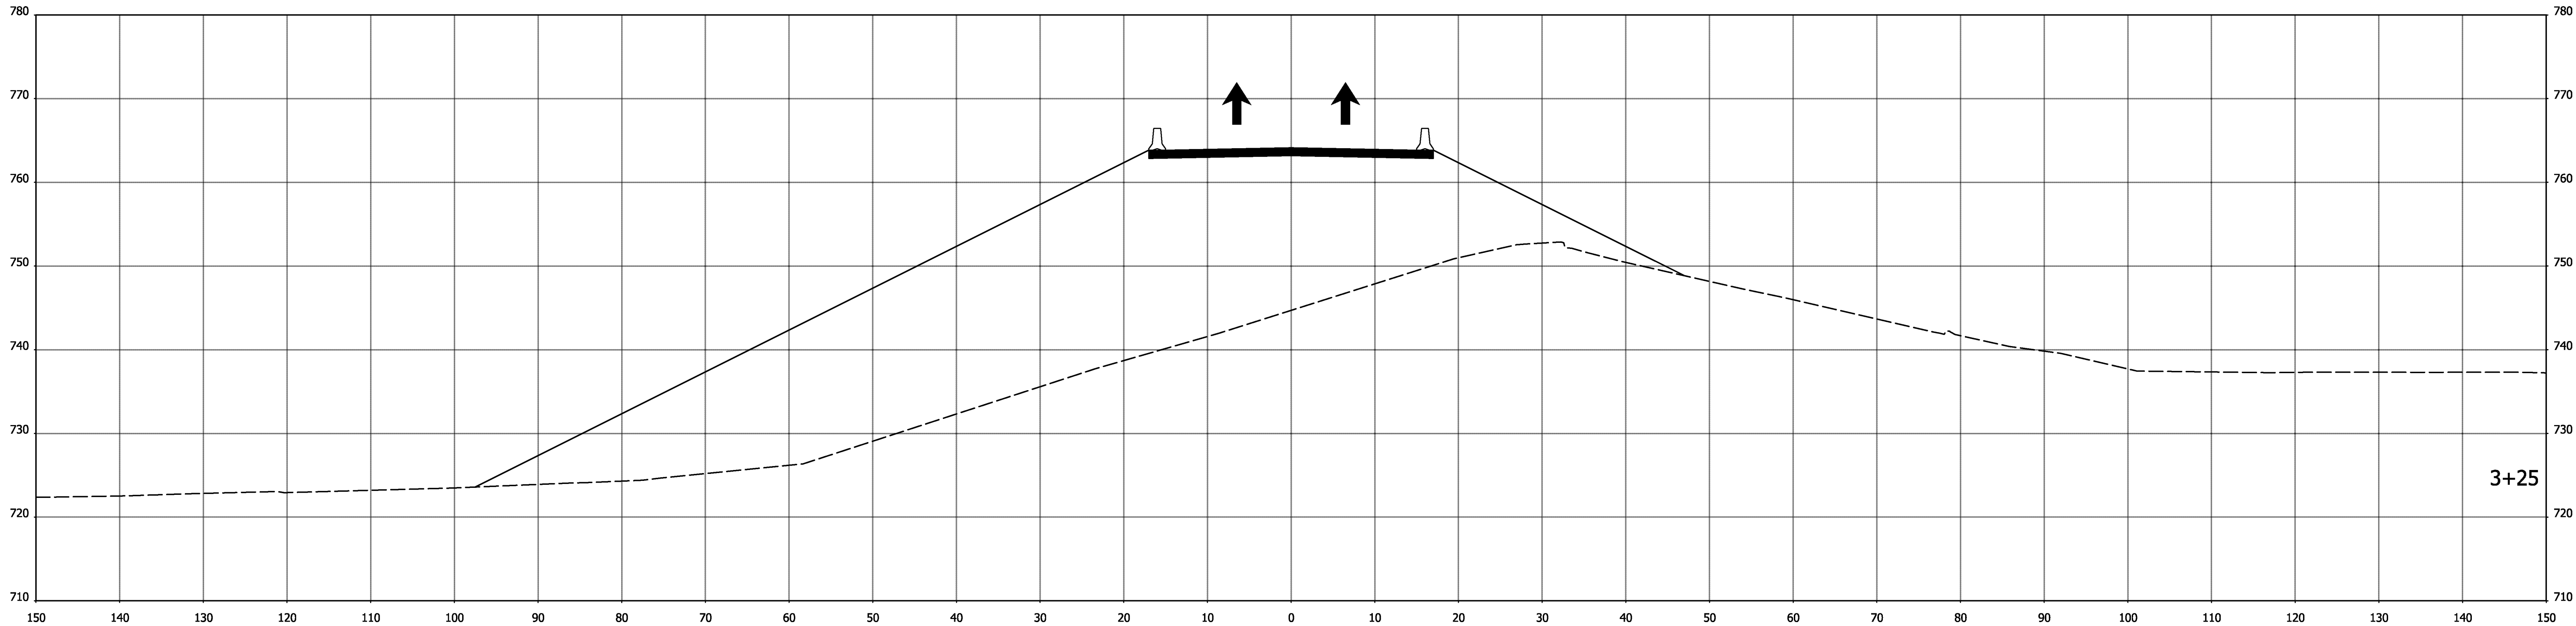

STA. 3+00 TO STA. 3+25

DRAFT
NOT FOR CONSTRUCTION

RECOMMENDED
FOR APPROVAL

DESIGN ENGINEER

DATE

DESIGNED: RAP

DRAWN: RAP

CHECKED: DJG

CHECKED: DJG

INDIANA
DEPARTMENT OF TRANSPORTATION

MAINTENANCE OF TRAFFIC
CROSS SECTION
Temp 1-1

HORIZONTAL SCALE

1"=10'

VERTICAL SCALE

1"=10'

BRIDGE FILE

DESIGNATION

1600808

SURVEY BOOK

ELECTRONIC

CONTRACT

B-36910



SHEETS

134 of 185

PROJECT

1600808

I:\2020\20201 11:44:59 PM\190088 INDOT North Split\09Road\04 Design files\02 DGN\Plans\1600808-MOT-5-XS01.dgn

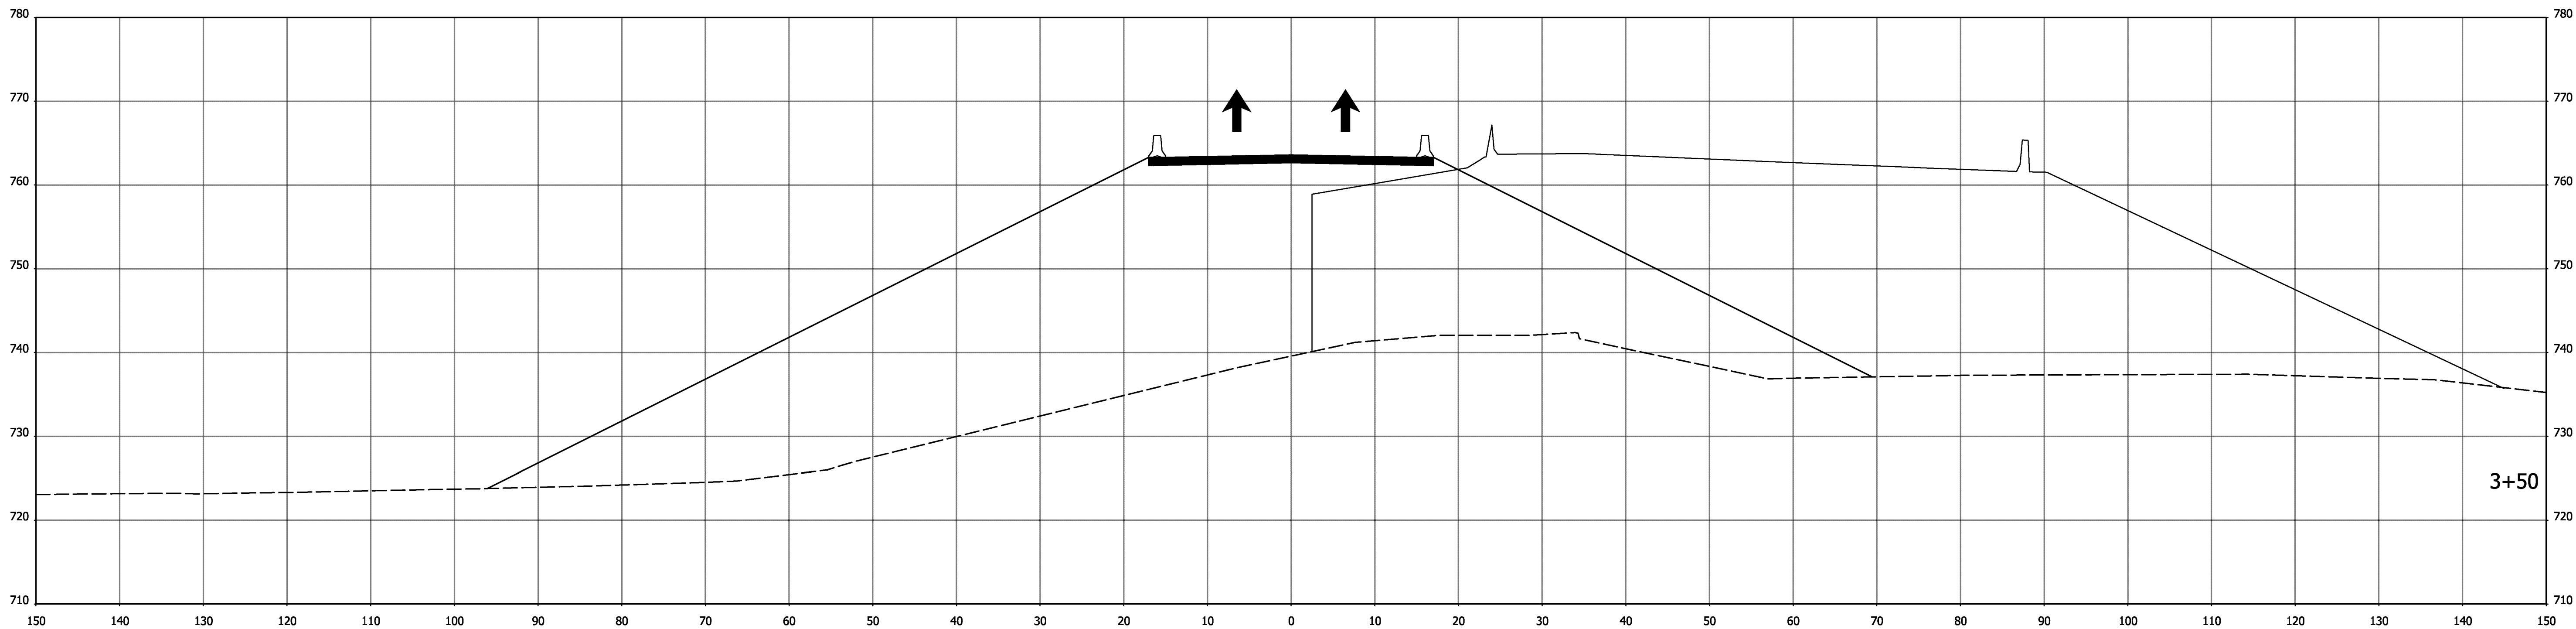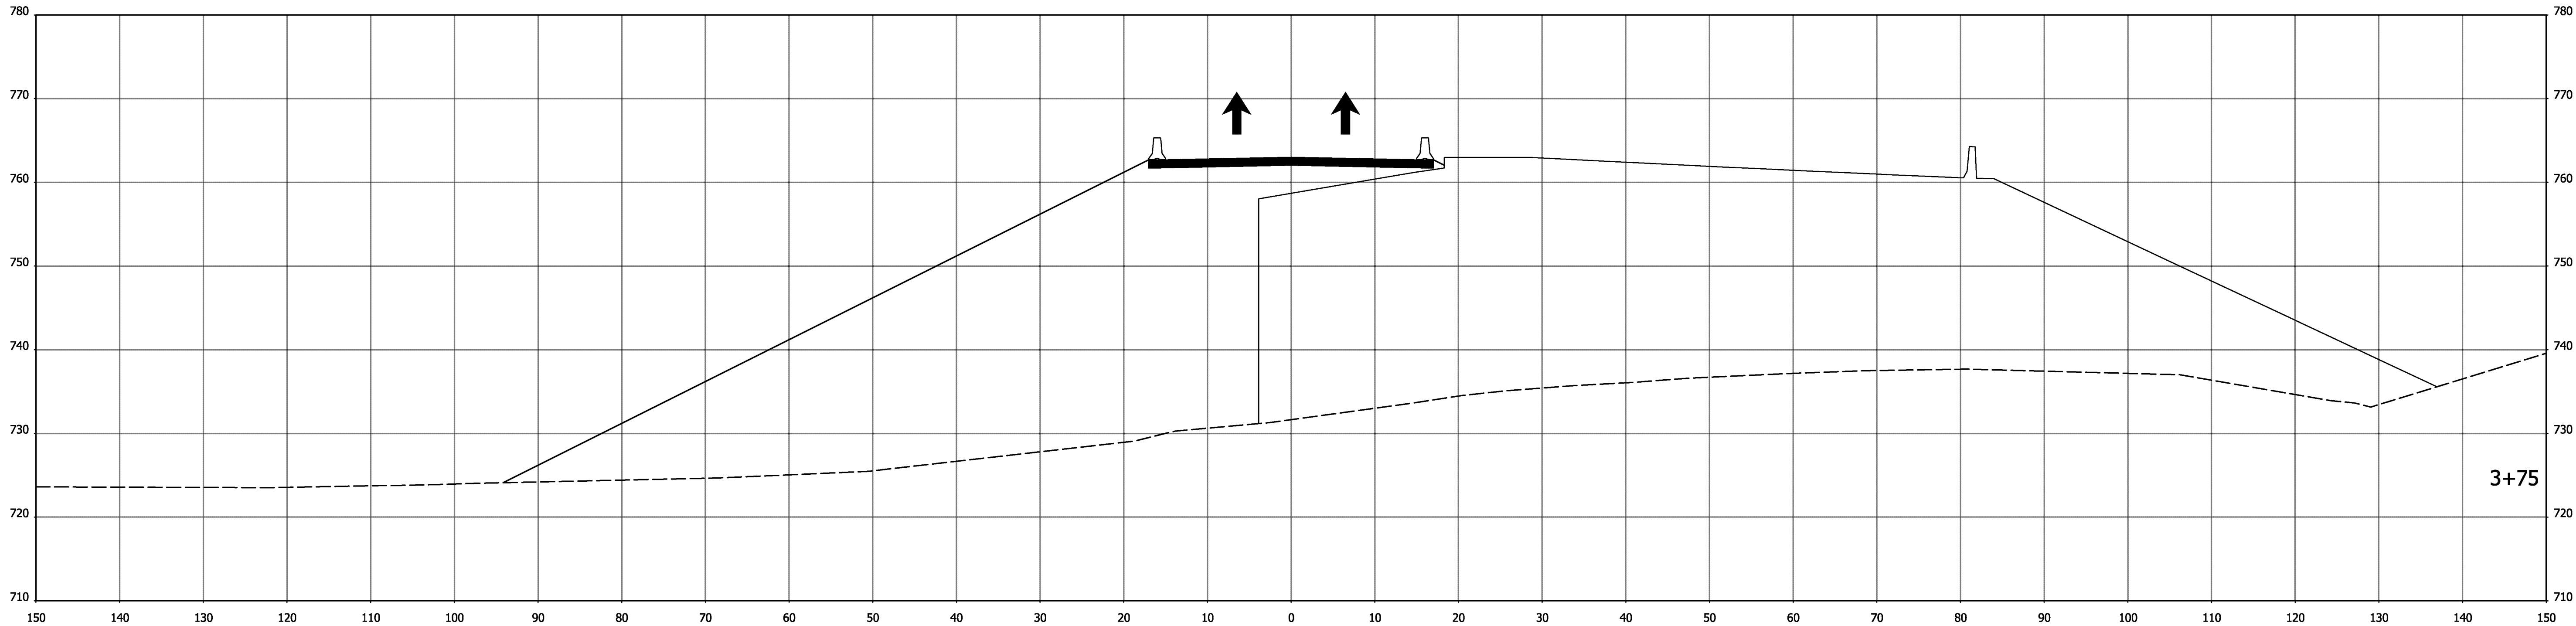

STA. 3+50 TO STA. 3+75

DRAFT
NOT FOR CONSTRUCTION

RECOMMENDED
FOR APPROVAL

DESIGN ENGINEER

DATE

DESIGNED: RAP

DRAWN: RAP

CHECKED: DJG

CHECKED: DJG

INDIANA
DEPARTMENT OF TRANSPORTATION

MAINTENANCE OF TRAFFIC
CROSS SECTION
Temp 1-1

HORIZONTAL SCALE

1"=10'

VERTICAL SCALE

1"=10'

BRIDGE FILE

DESIGNATION

1600808

SURVEY BOOK

ELECTRONIC

CONTRACT

B-36910



SHEETS

135 of 185

PROJECT

1600808

I:\2/20/2020 11:45:00 PM\190088 INDOT North Split\09Road\04 Design files\02 DGN\Plans\1600808-MOT-5-XS01.dgn

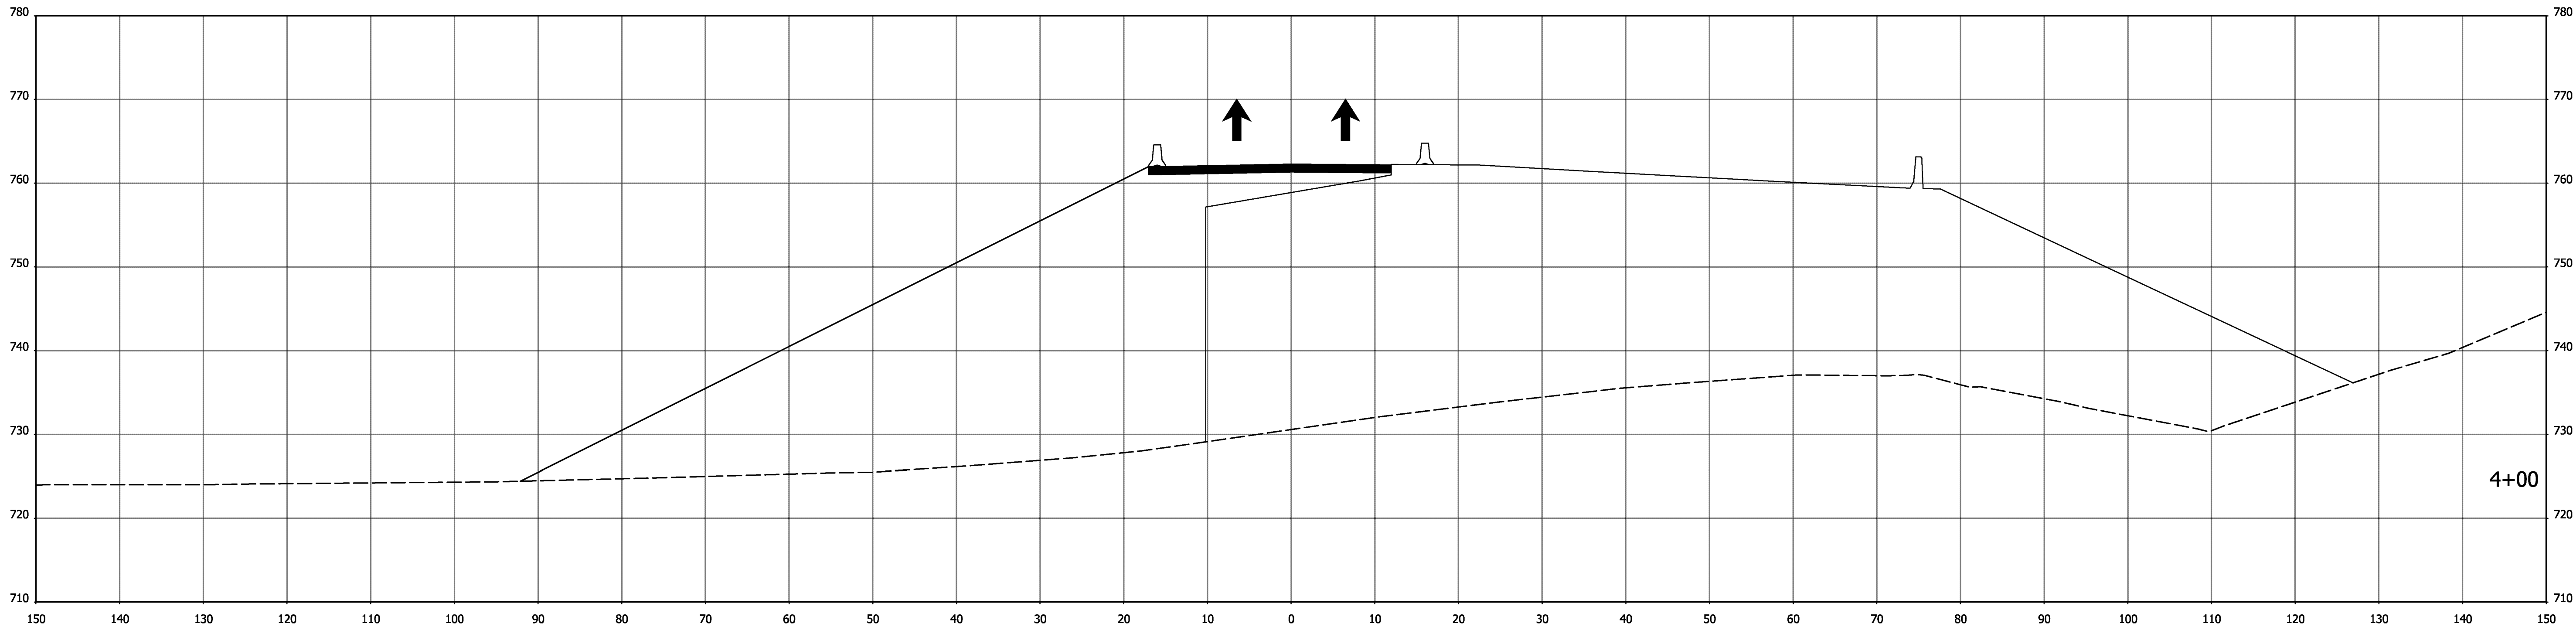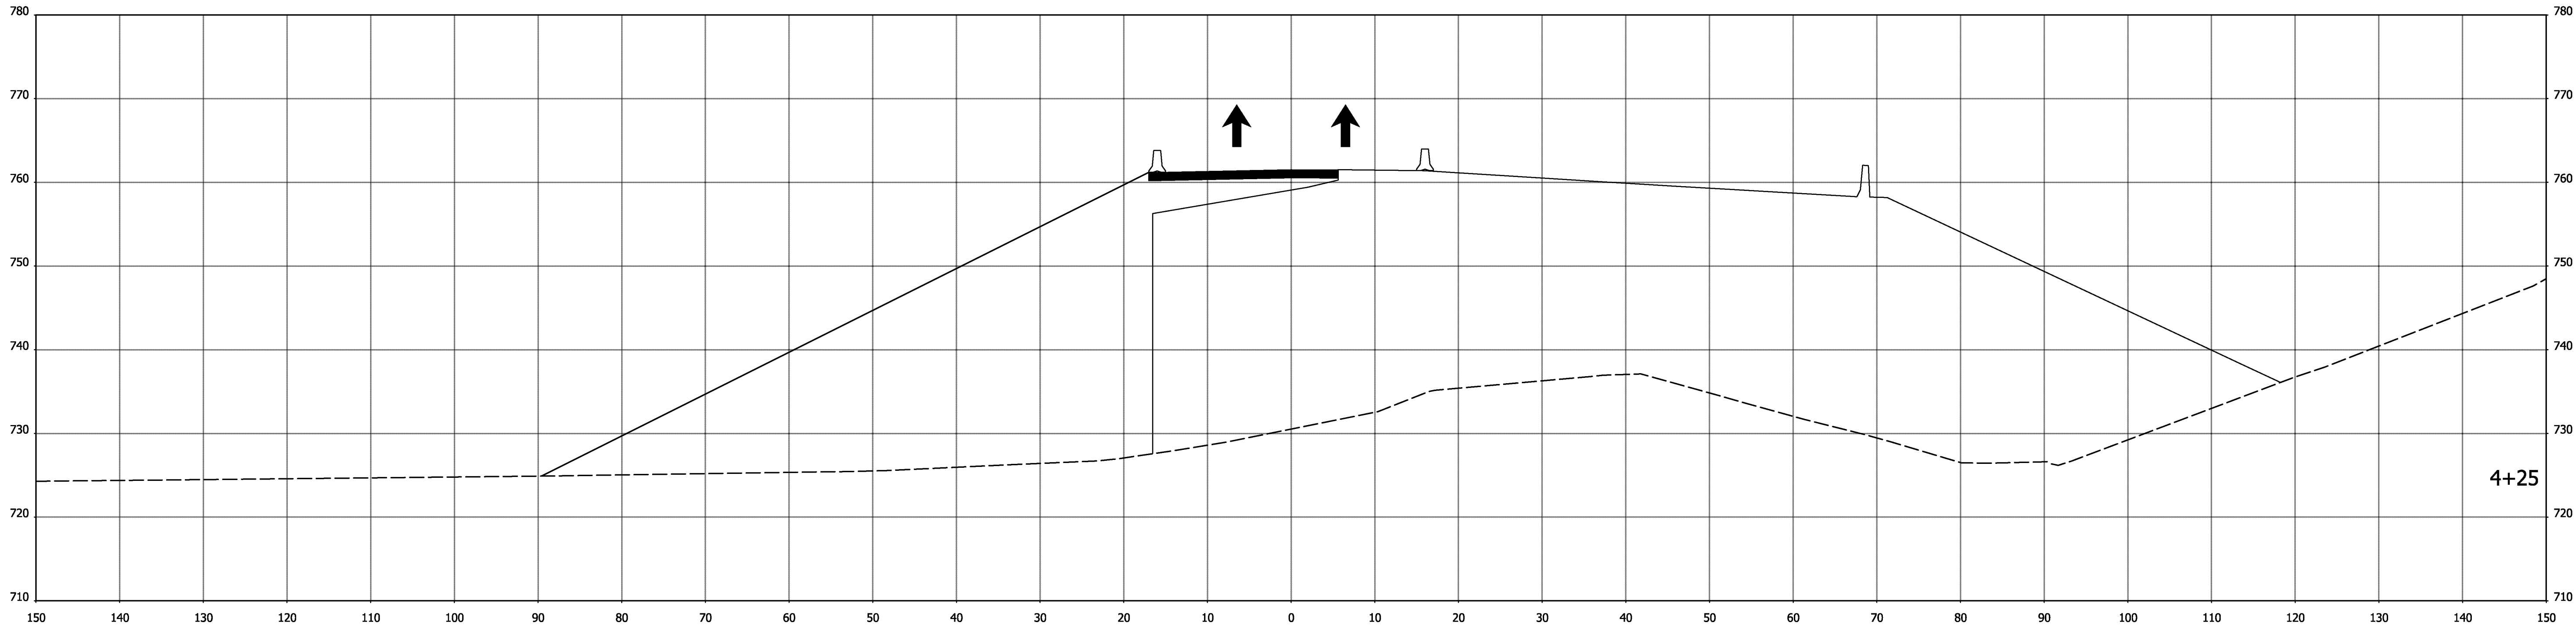

STA. 4+00 TO STA. 4+25

DRAFT
NOT FOR CONSTRUCTION

RECOMMENDED
FOR APPROVAL

DESIGN ENGINEER

DATE

DESIGNED: .RAP

DRAWN: RAP

CHECKED: .DJG

CHECKED: .DJG

INDIANA
DEPARTMENT OF TRANSPORTATION

MAINTENANCE OF TRAFFIC
CROSS SECTION
Temp 1-1

HORIZONTAL SCALE

1"=10'

VERTICAL SCALE

1"=10'

BRIDGE FILE

DESIGNATION

1600808

SURVEY BOOK

ELECTRONIC

CONTRACT

B-36910

SHEETS

136



of

185

PROJECT

1600808

I:\2020\20201 11:45:01 PMP\190088 INDOT North Split\09Road\04 Design files\02 DGN\Plans\1600808-MOT-5-XS01.dgn

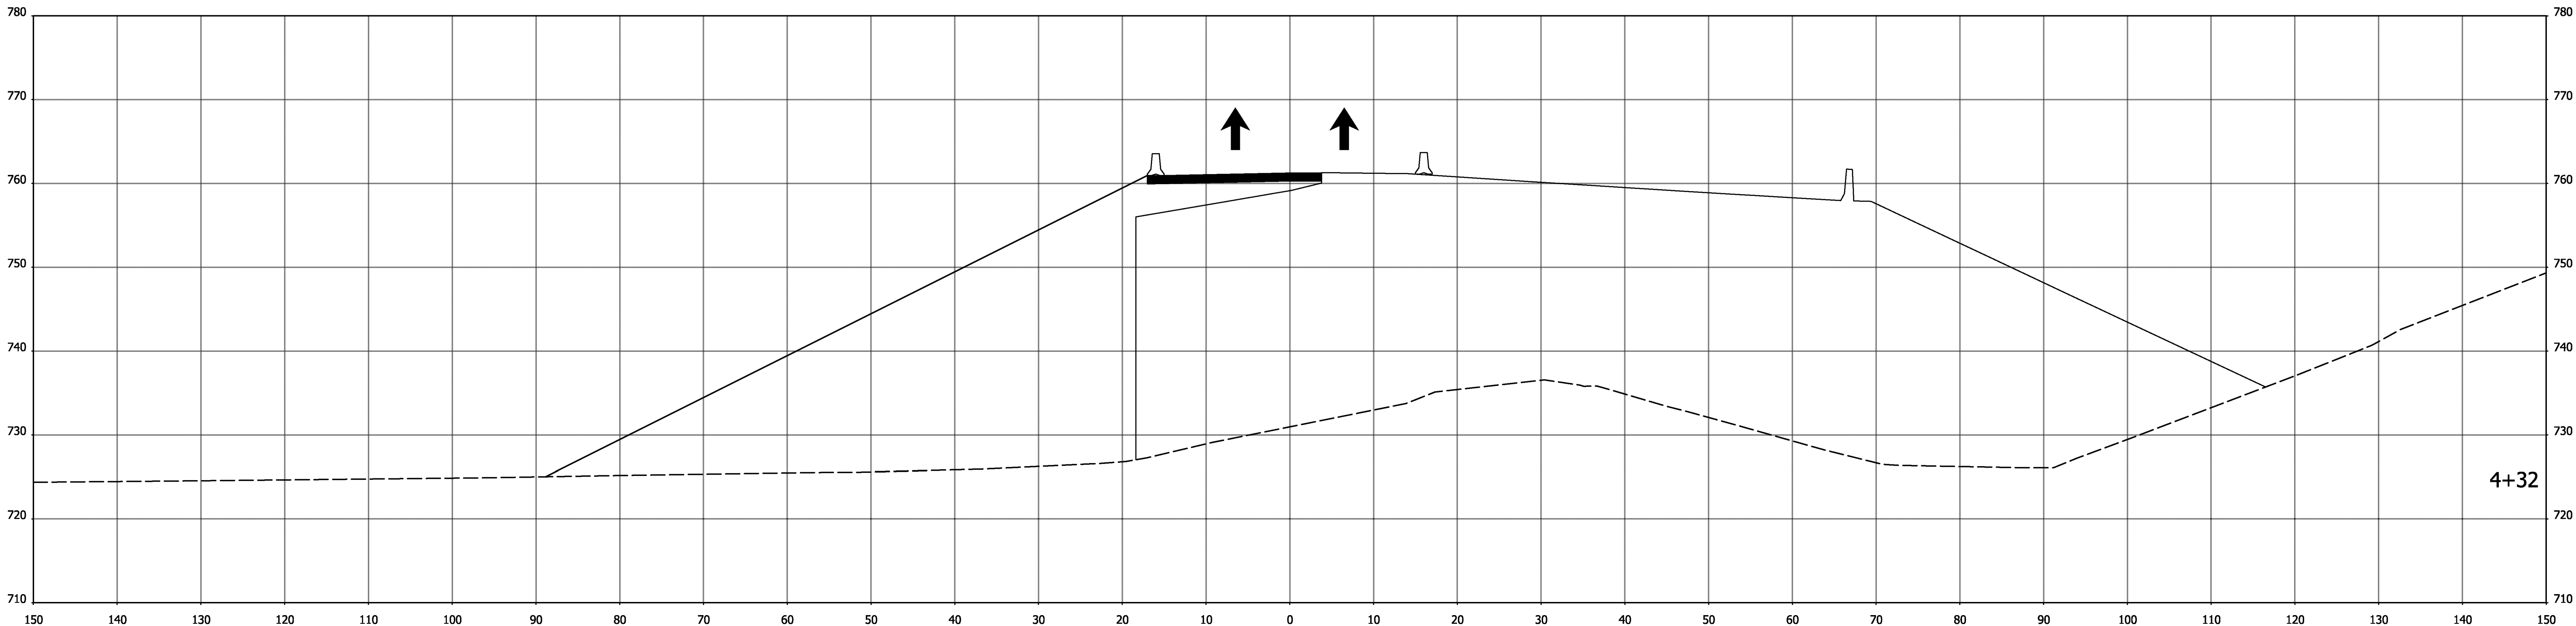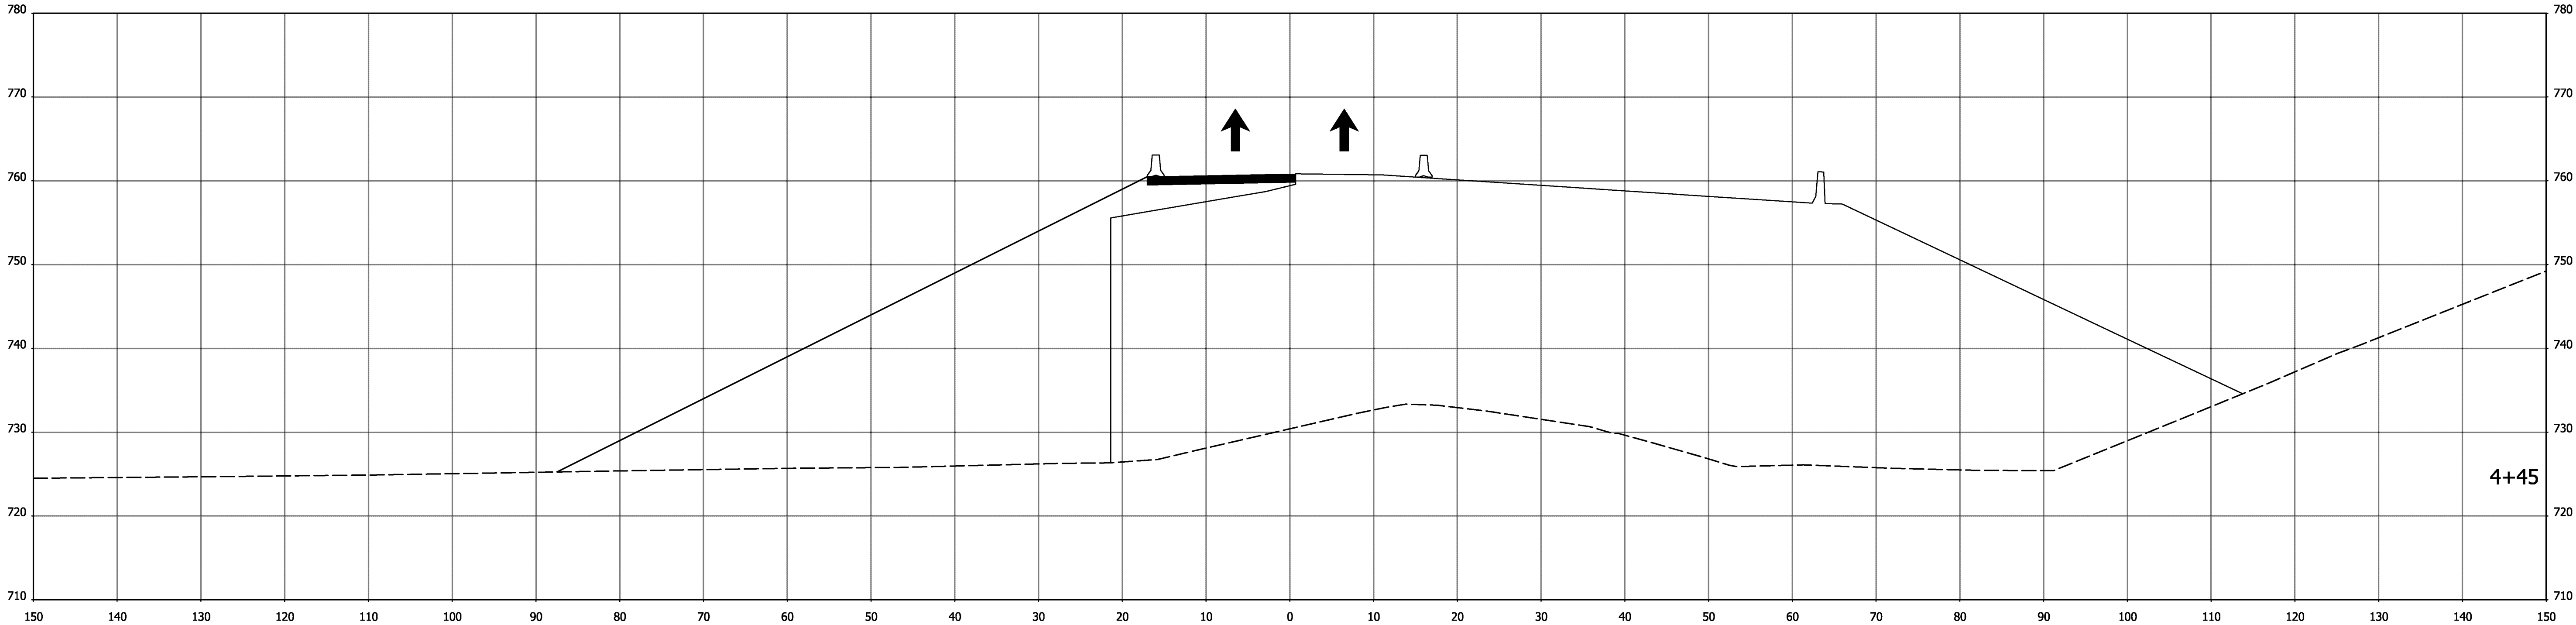

STA. 4+32 TO STA. 4+45

DRAFT
NOT FOR CONSTRUCTION

RECOMMENDED
FOR APPROVAL

DESIGN ENGINEER

DATE

DESIGNED: .RAP

DRAWN: RAP

CHECKED: .DJG

CHECKED: .DJG

INDIANA
DEPARTMENT OF TRANSPORTATION

MAINTENANCE OF TRAFFIC
CROSS SECTION
Temp 1-1

HORIZONTAL SCALE

1"=10'

VERTICAL SCALE

1"=10'

BRIDGE FILE

DESIGNATION

1600808

SURVEY BOOK

ELECTRONIC

CONTRACT

B-36910

SHEETS

137



of

185

PROJECT

1600808

I:\2020\20201 11:45:01 PMP\190088 INDOT North Split\09Road\04 Design files\02 DGN\Plans\1600808-MOT-5-XS01.dgn

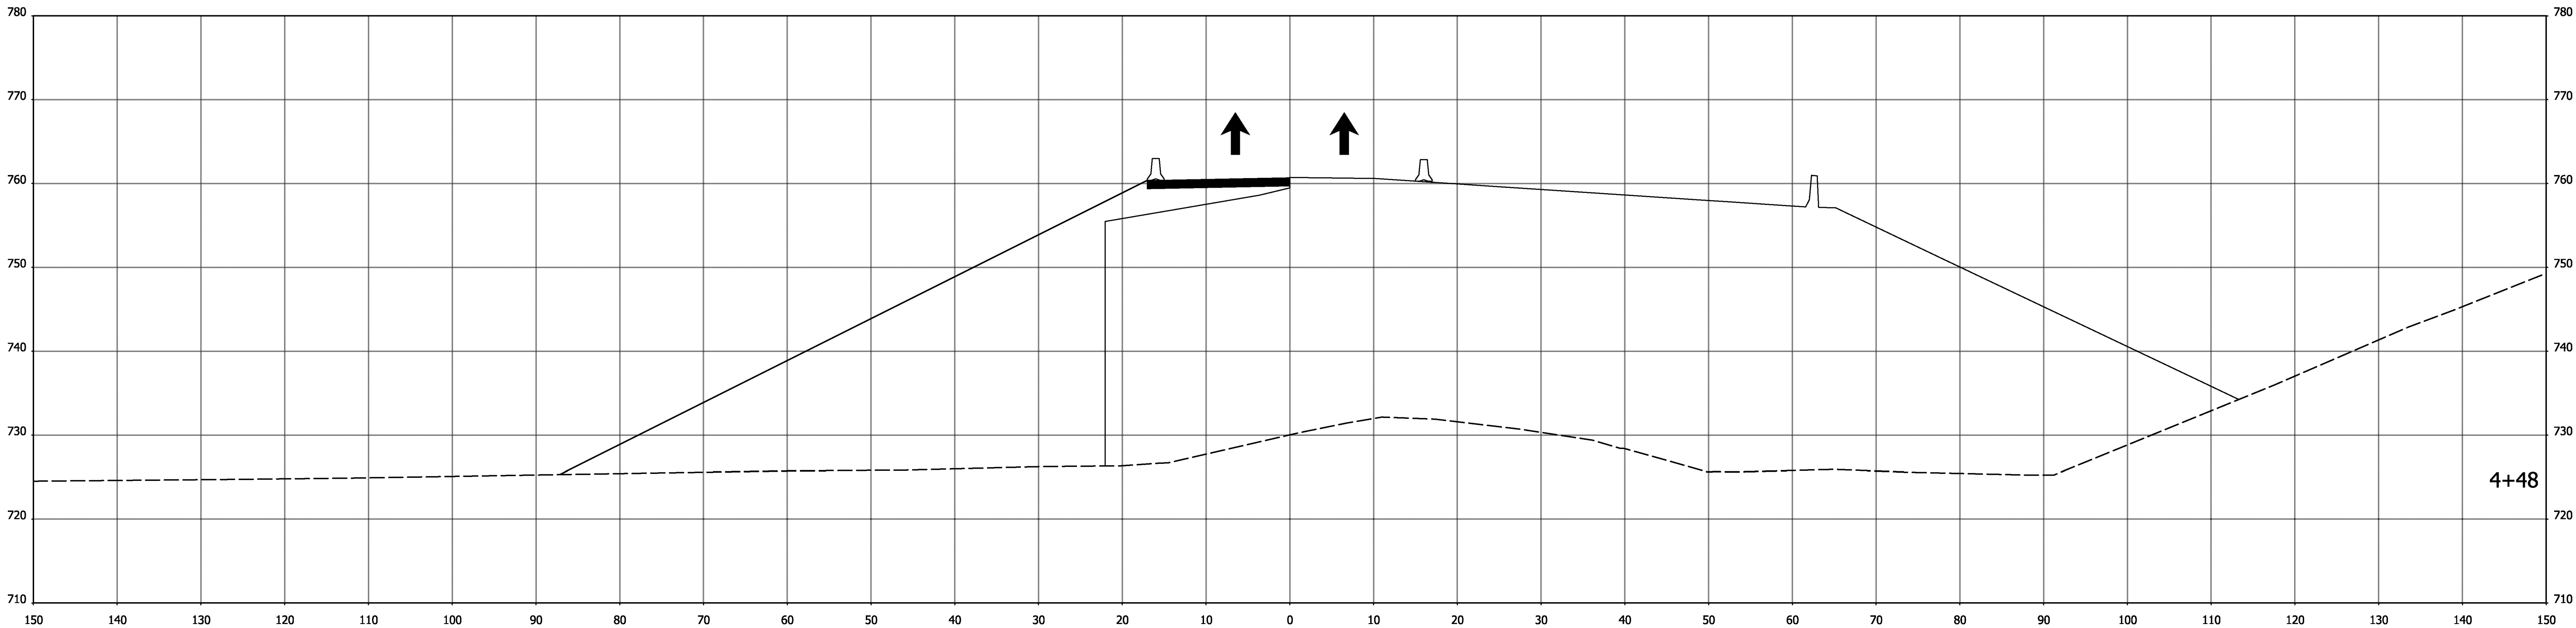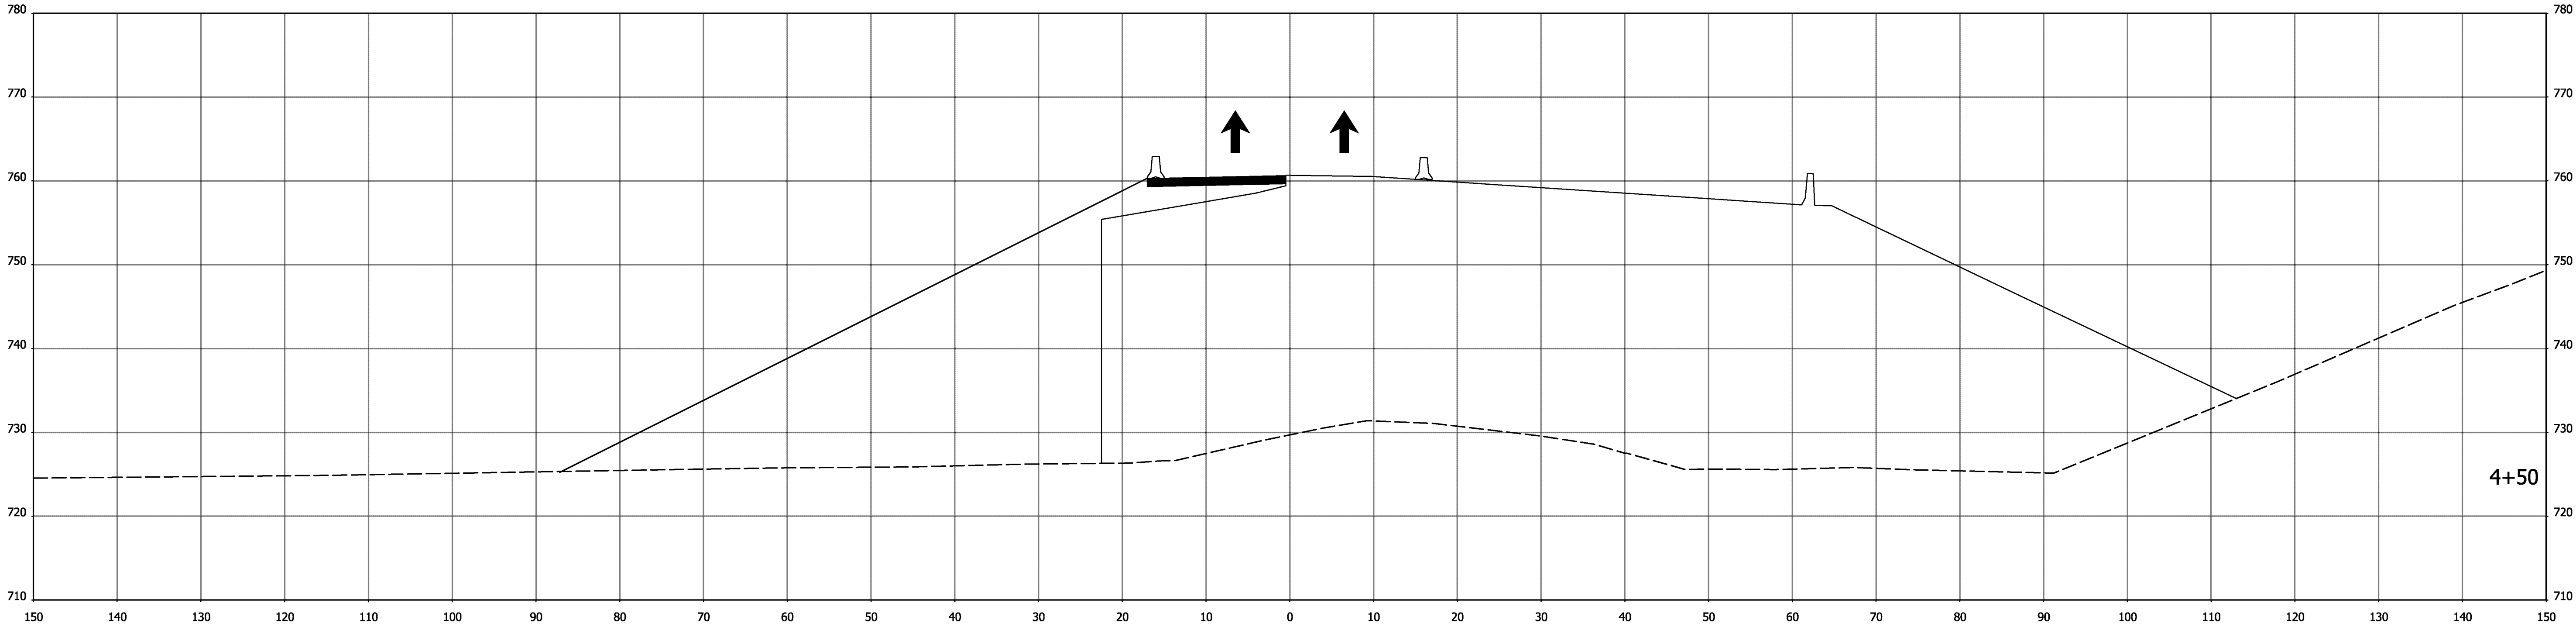

STA. 4+48 TO STA. 4+50

DRAFT
NOT FOR CONSTRUCTION

RECOMMENDED
FOR APPROVAL

DESIGN ENGINEER

DATE

DESIGNED: .RAP

DRAWN: RAP

CHECKED: .DJG

CHECKED: .DJG

INDIANA
DEPARTMENT OF TRANSPORTATION

MAINTENANCE OF TRAFFIC
CROSS SECTION
Temp 1-1

HORIZONTAL SCALE

1"=10'

VERTICAL SCALE

1"=10'

BRIDGE FILE

DESIGNATION

1600808

SURVEY BOOK

ELECTRONIC

CONTRACT

B-36910



SHEETS

138 of 185

PROJECT

1600808

I:\2020\201 11:45:02 BWP\190088 INDOT North Split\09Road\04 Design files\02 DGN\Plans\1600808-MOT-5-XS01.dgn

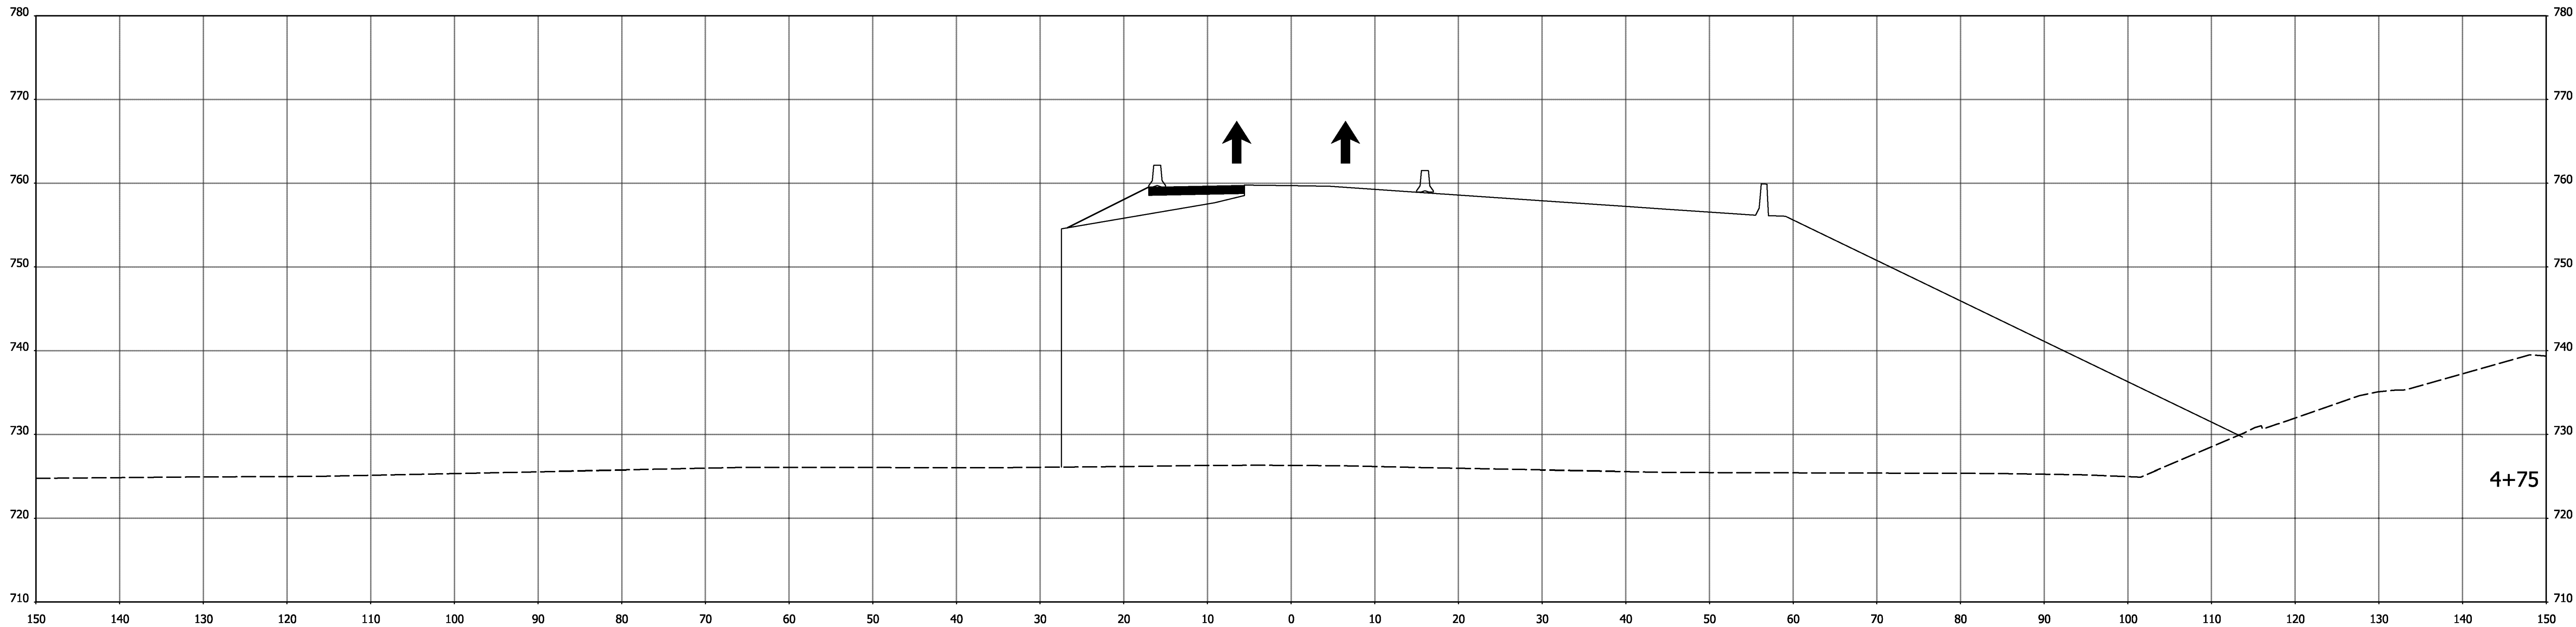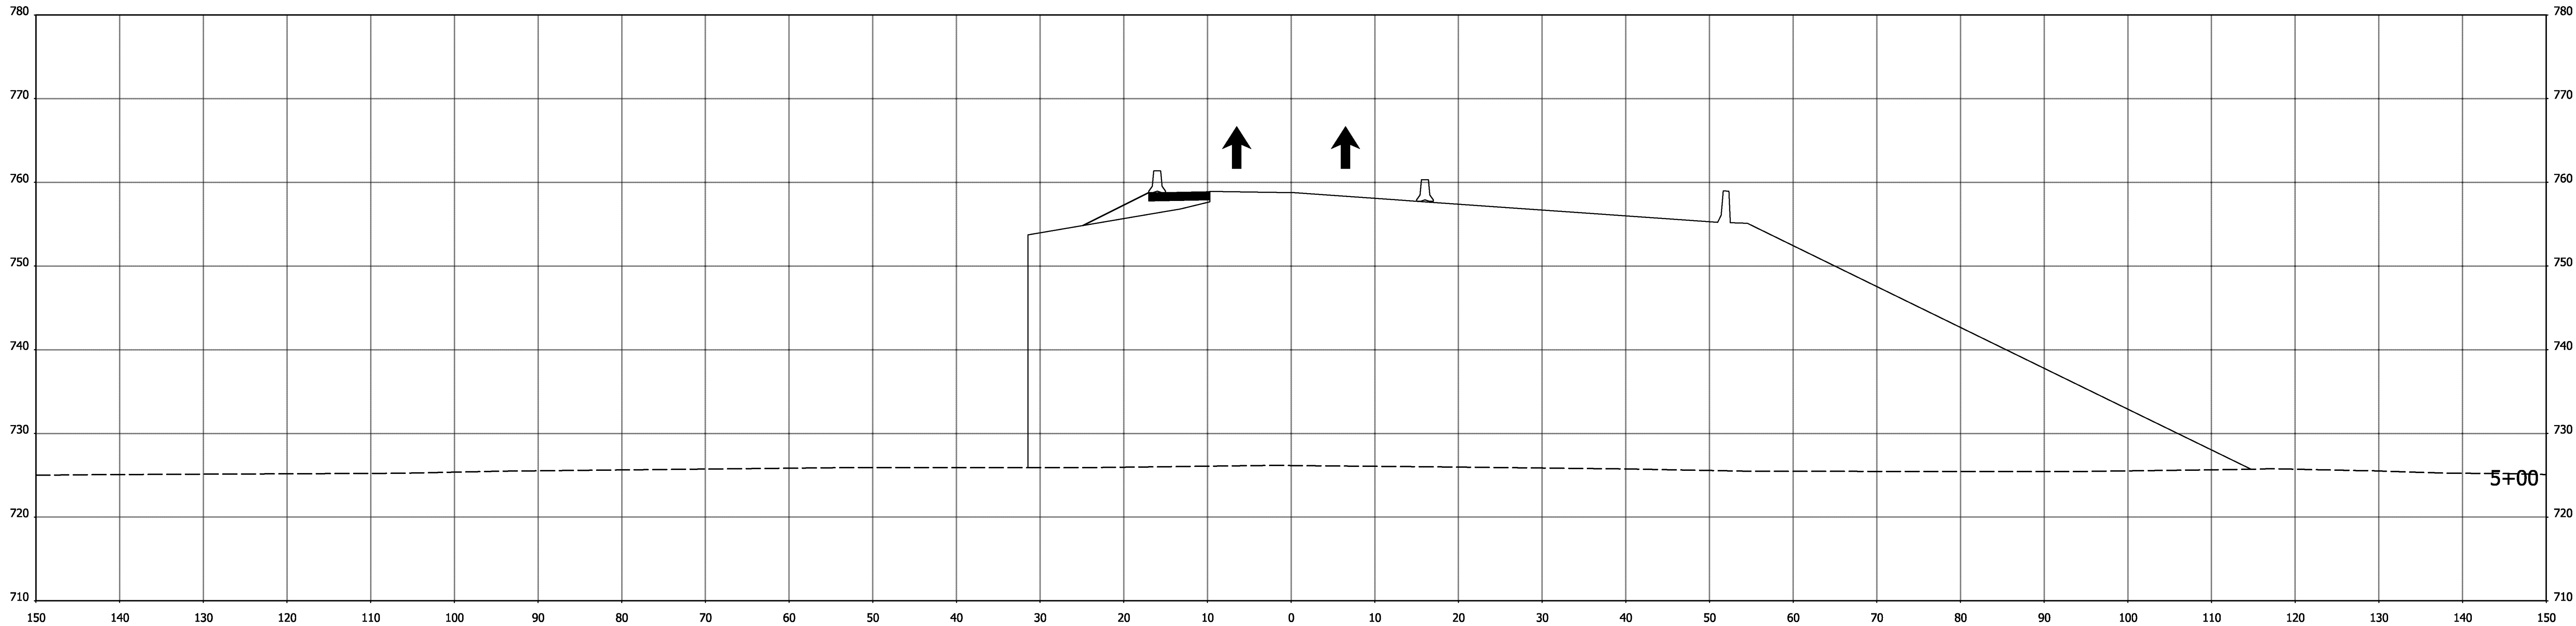

STA. 4+75 TO STA. 5+00

DRAFT
NOT FOR CONSTRUCTION



RECOMMENDED
FOR APPROVAL _____
DESIGN ENGINEER DATE

DESIGNED: RAP DRAWN: RAP
CHECKED: DJG CHECKED: DJG

INDIANA
DEPARTMENT OF TRANSPORTATION

MAINTENANCE OF TRAFFIC
CROSS SECTION
Temp 1-1

HORIZONTAL SCALE		BRIDGE FILE	
1"=10'			
VERTICAL SCALE		DESIGNATION	
1"=10'		1600808	
SURVEY BOOK		SHEETS	
ELECTRONIC		139	of 185
CONTRACT		PROJECT	
B-36910		1600808	

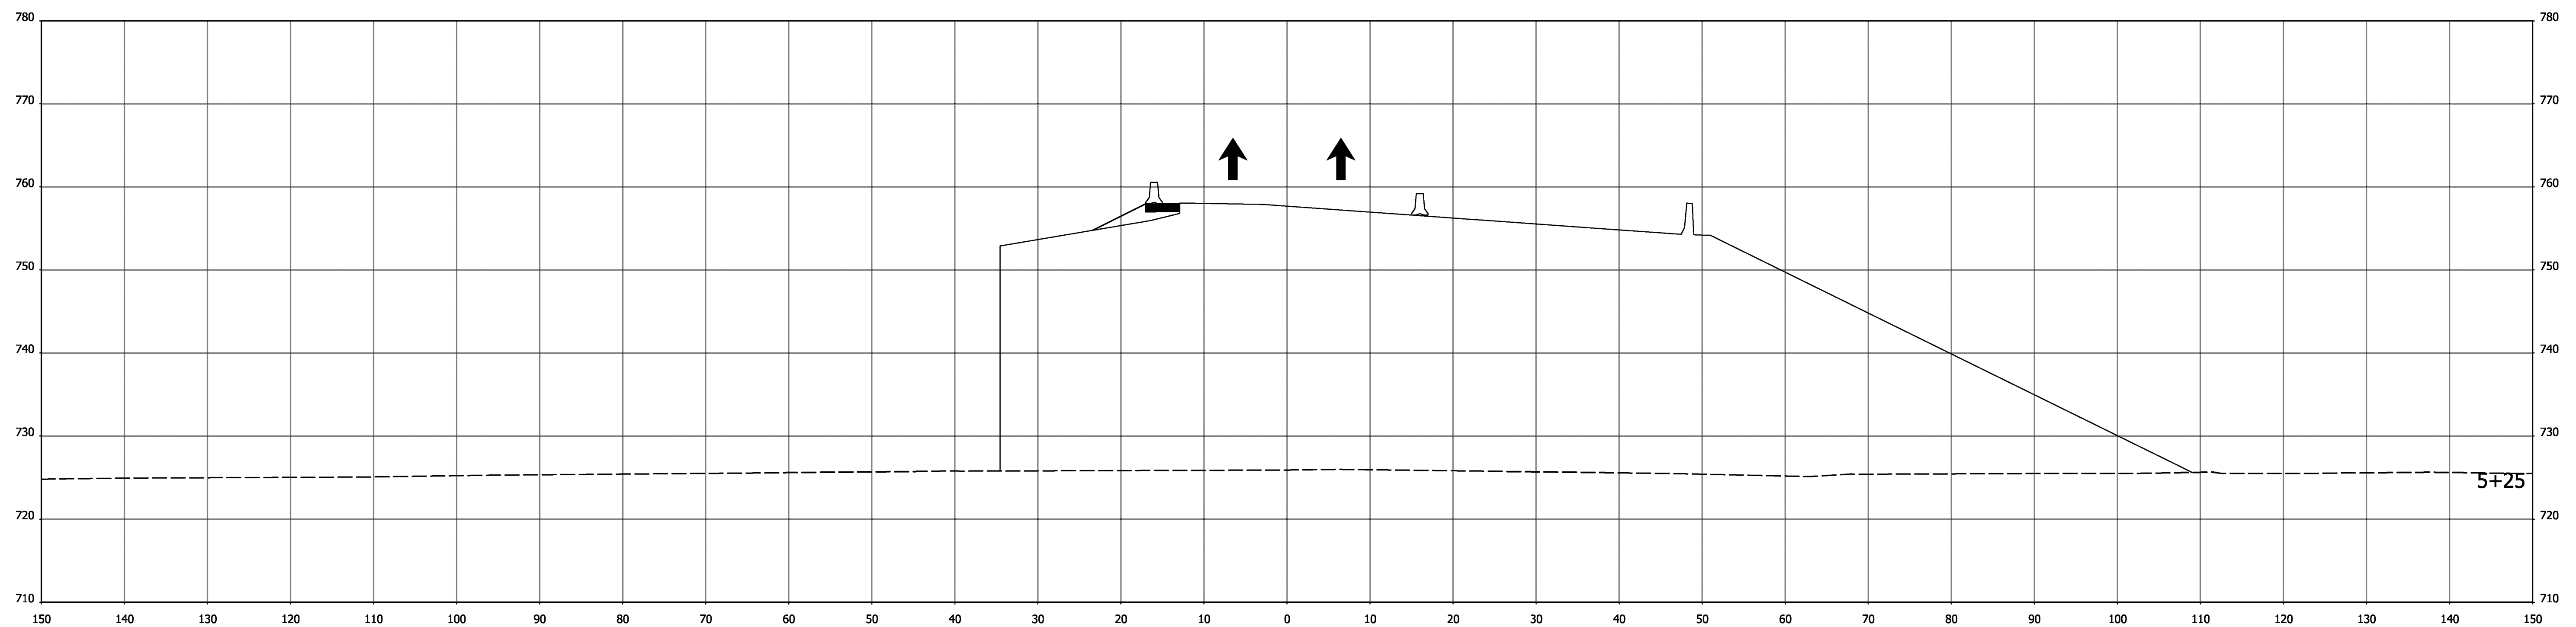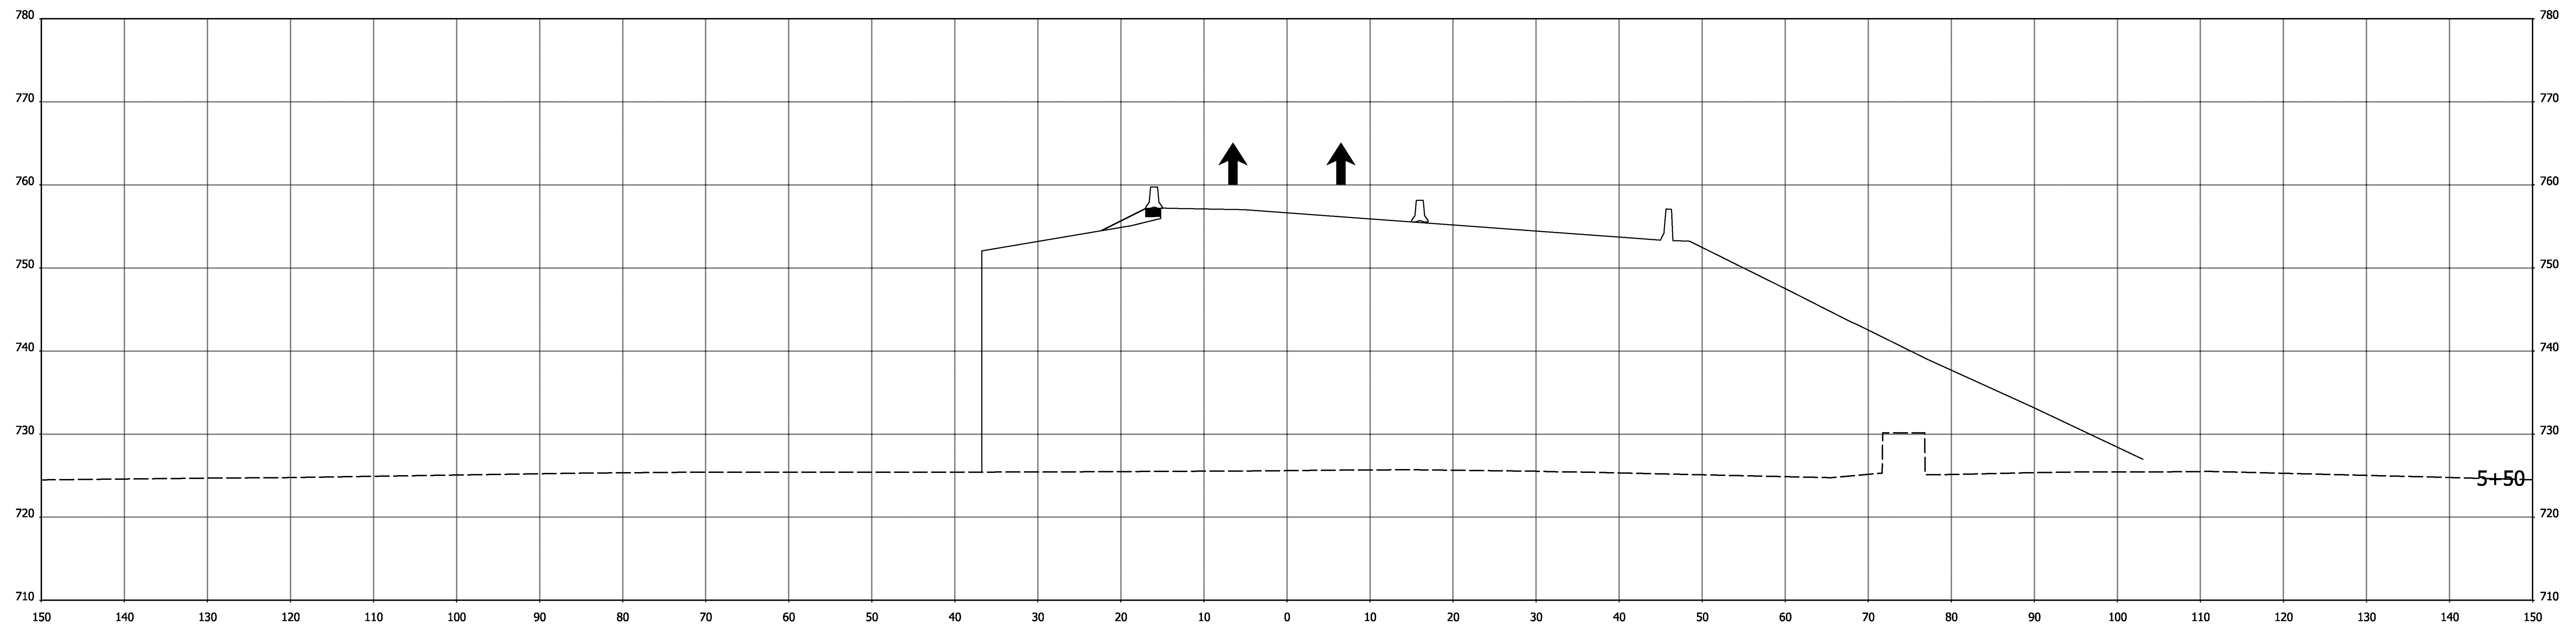

STA. 5+25 TO STA. 5+50

DRAFT
NOT FOR CONSTRUCTION

RECOMMENDED
FOR APPROVAL

DESIGN ENGINEER

DATE _____

DESIGNED: RAFDRAWN: RAP

CHECKED: DJG

CHECKED: DJ

INDIANA
DEPARTMENT OF TRANSPORTATION

MAINTENANCE OF TRAFFIC
CROSS SECTION
Temp 1-1

HORIZONTAL SCALE

$$1'' = 10'$$

VERTICAL SCALE

$$1'' = 10'$$

BRIDGE FILE

DESIGNATION

1600808

SURVEY BOOK

SHEETS

ELECTRONIC

	of	185
--	----	-----



CONTRACT

PROJECT

B-36910

1600808

I:\2020\20201 11:45:03 PM\190088 INDOT North Split\09Road\04 Design files\02 DGN\Plans\1600808-MOT-5-XS01.dgn

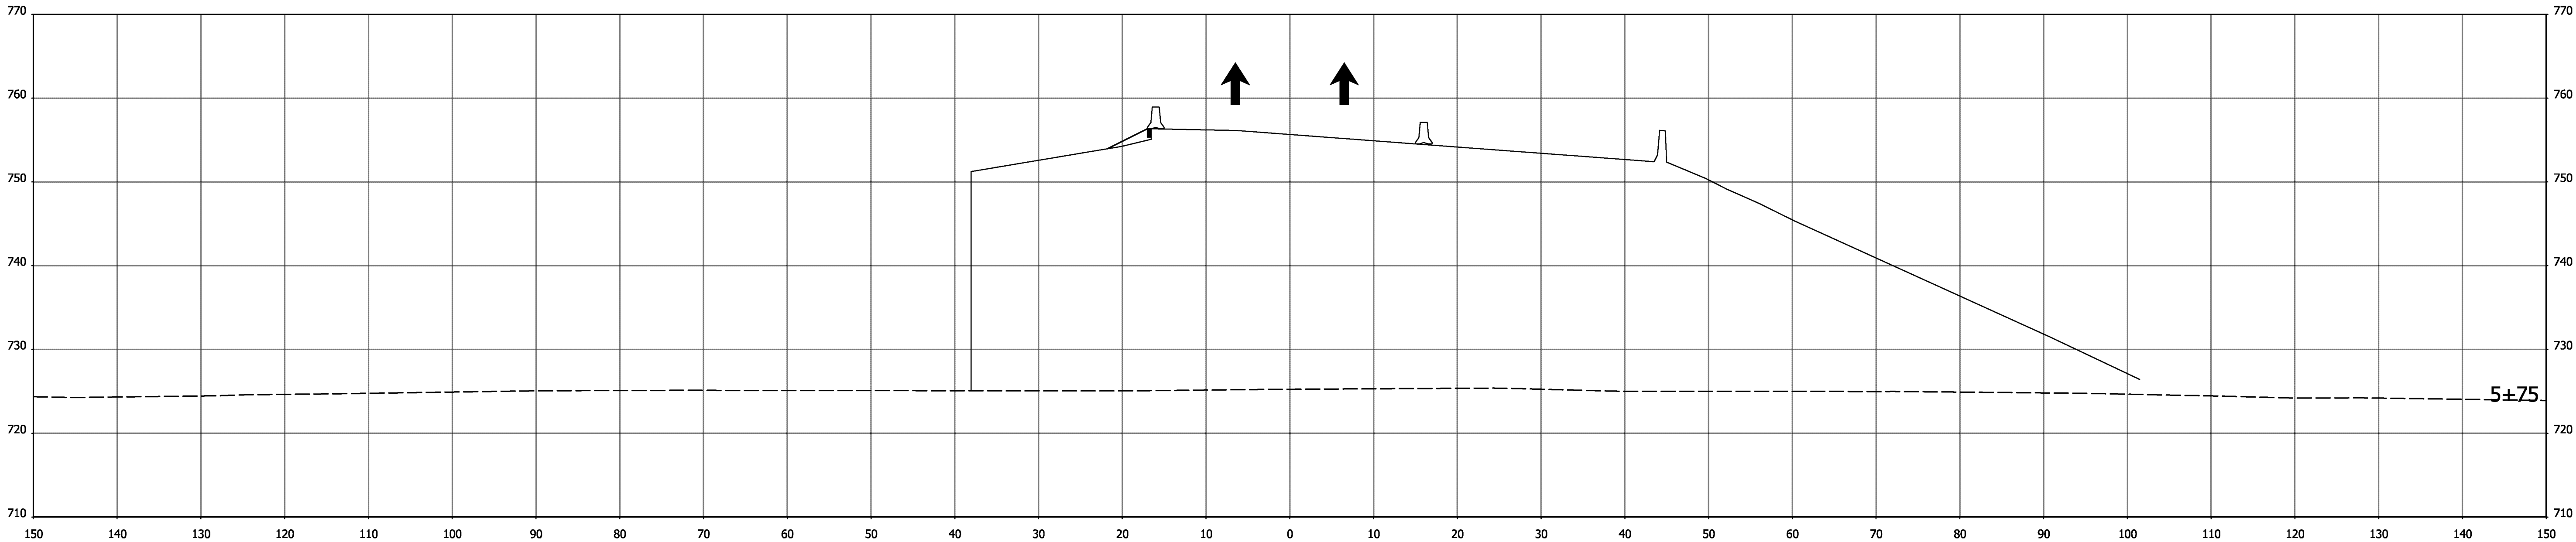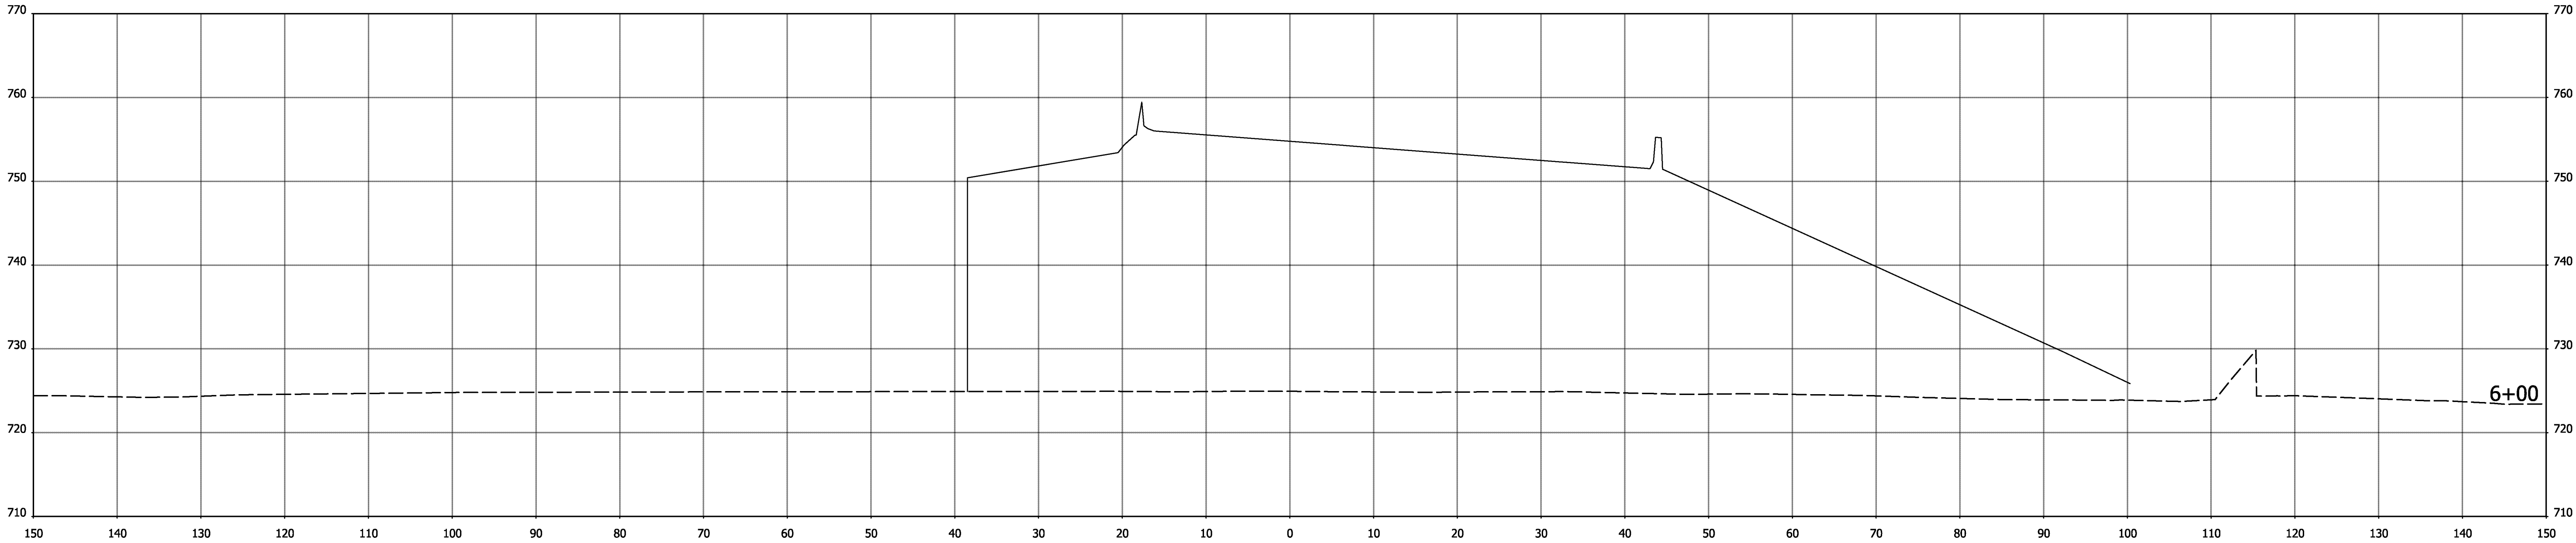

STA. 5+75 TO STA. 6+00

DRAFT
NOT FOR CONSTRUCTION

RECOMMENDED
FOR APPROVAL _____
DESIGN ENGINEER DATE

DESIGNED: RAP DRAWN: RAP




CHECKED: DJG CHECKED: DJG

INDIANA
DEPARTMENT OF TRANSPORTATION

MAINTENANCE OF TRAFFIC
CROSS SECTION
Temp 1-1

HORIZONTAL SCALE	BRIDGE FILE		
1"=10'			
VERTICAL SCALE	DESIGNATION		
1"=10'	1600808		
SURVEY BOOK	SHEETS		
ELECTRONIC	141	of	185
CONTRACT	PROJECT		
B-36910	1600808		

I:\2/20/2020 11:45:03 PM\190088 INDOT North Split\09Road\04 Design files\02 DGN\Plans\1600808-MOT-5-XS01.dgn

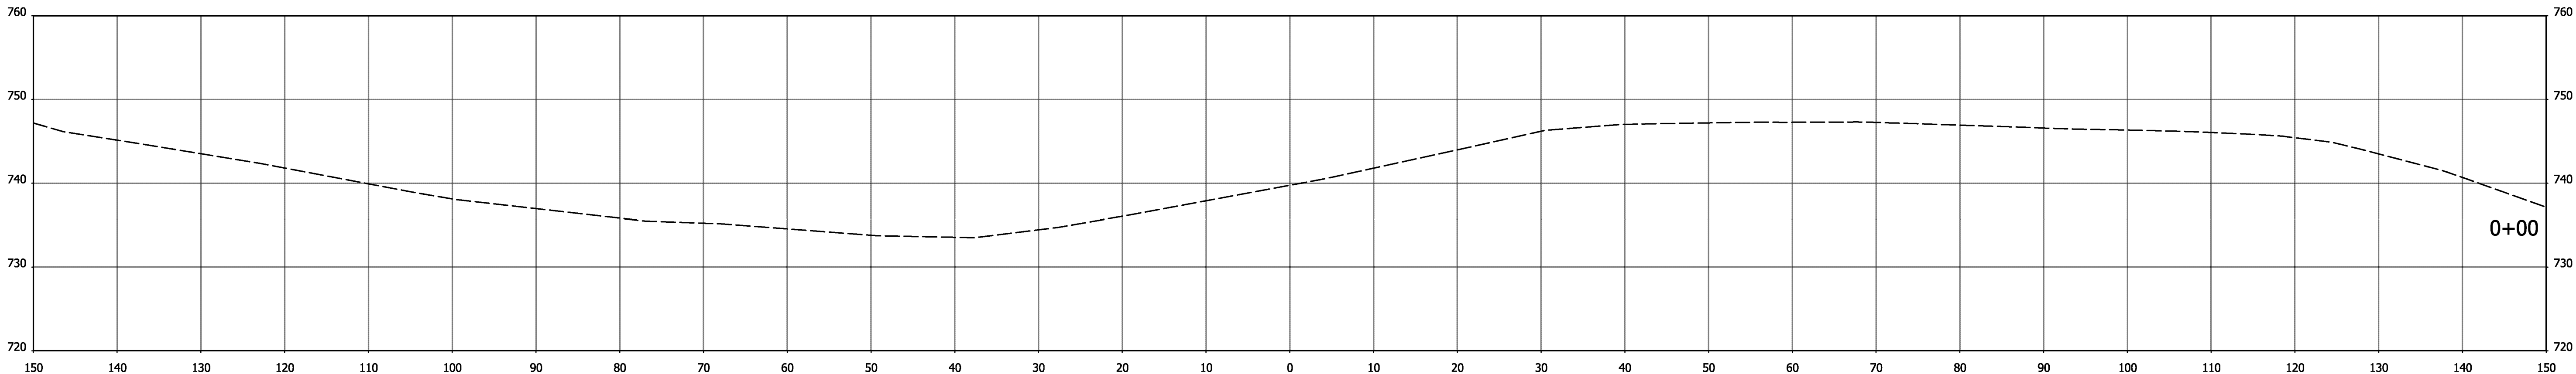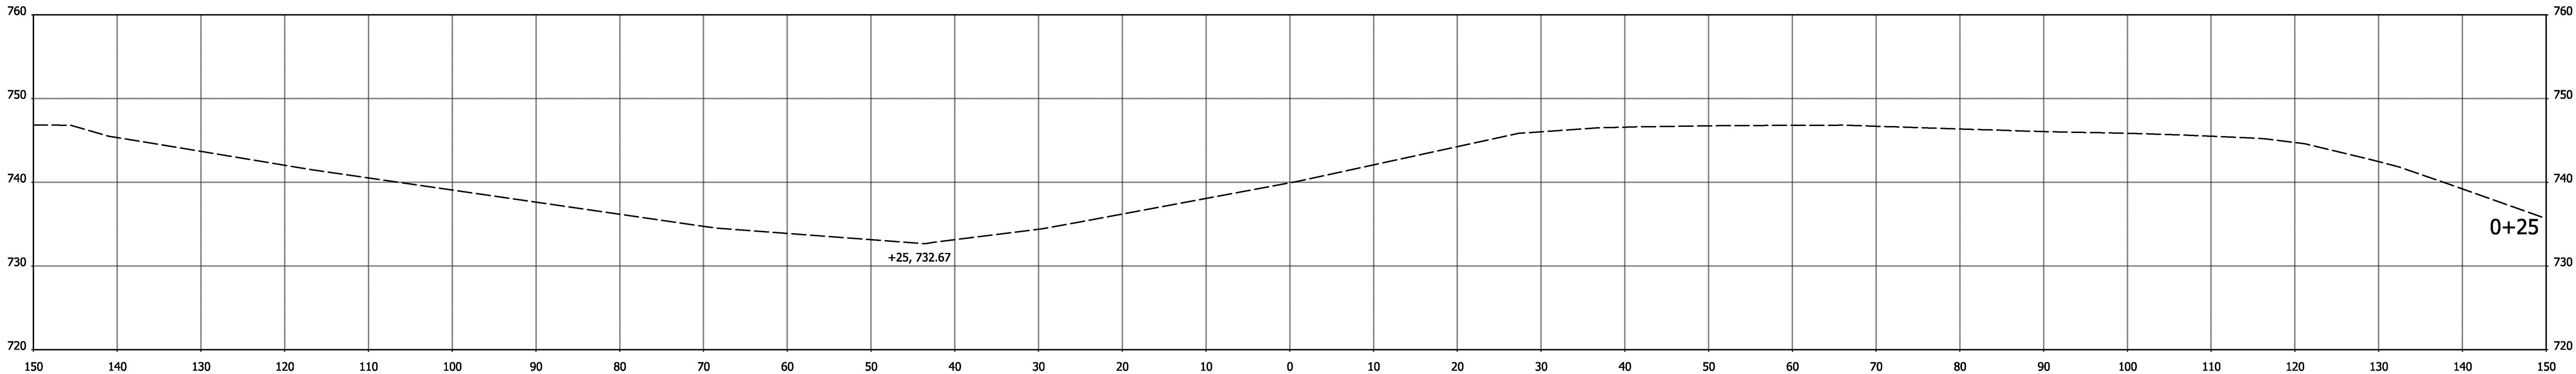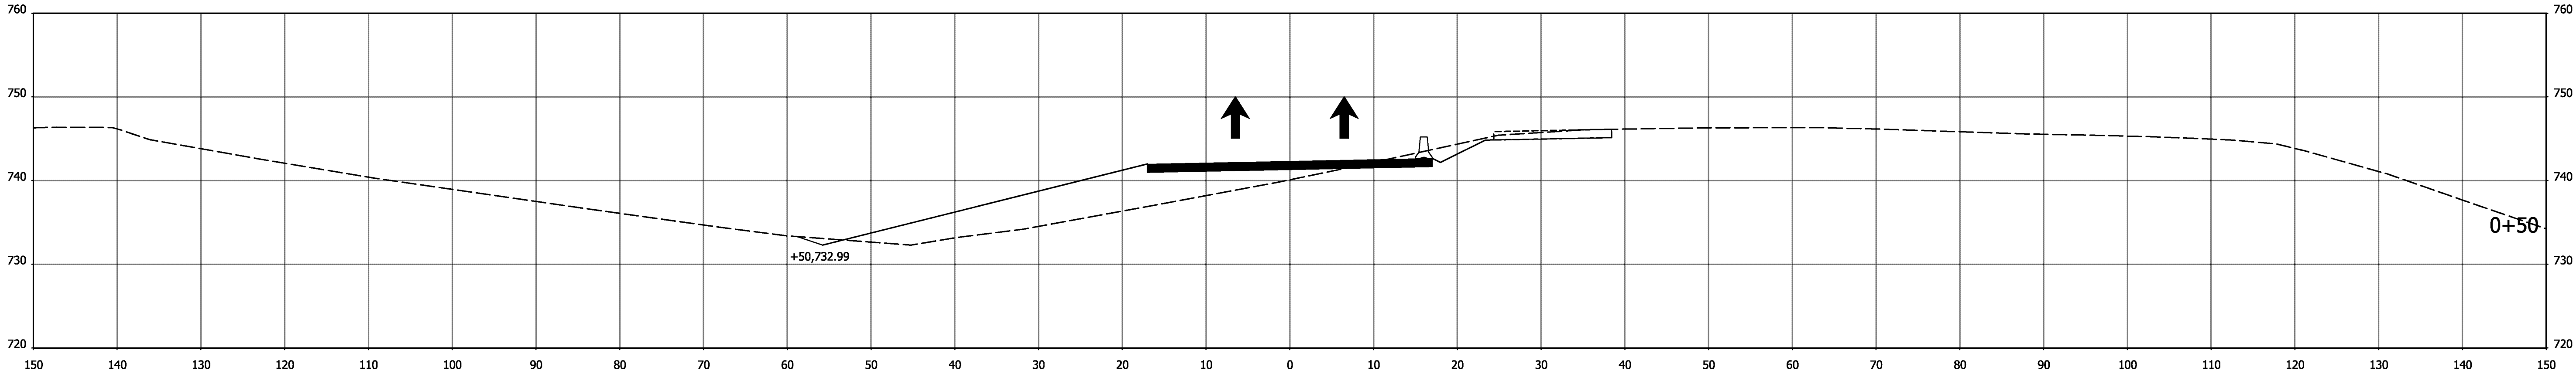

STA. 0+00 TO STA. 0+50

DRAFT
NOT FOR CONSTRUCTION

RECOMMENDED
FOR APPROVAL _____
DESIGN ENGINEER DATE

DESIGNED: _RAP_ DRAWN: RAP




CHECKED: _DJG_ CHECKED: _DJG_

INDIANA
DEPARTMENT OF TRANSPORTATION

MAINTENANCE OF TRAFFIC
CROSS SECTION
Temp 1-2

HORIZONTAL SCALE	BRIDGE FILE		
1"=10'			
VERTICAL SCALE	DESIGNATION		
1"=10'	1600808		
SURVEY BOOK	SHEETS		
ELECTRONIC	142	of	185
CONTRACT	PROJECT		
B-36910	1600808		

I:\2/20/2020 11:45:04 PM\190088 INDOT North Split\09Road\04 Design files\02 DGN\Plans\1600808-MOT-5-XS01.dgn

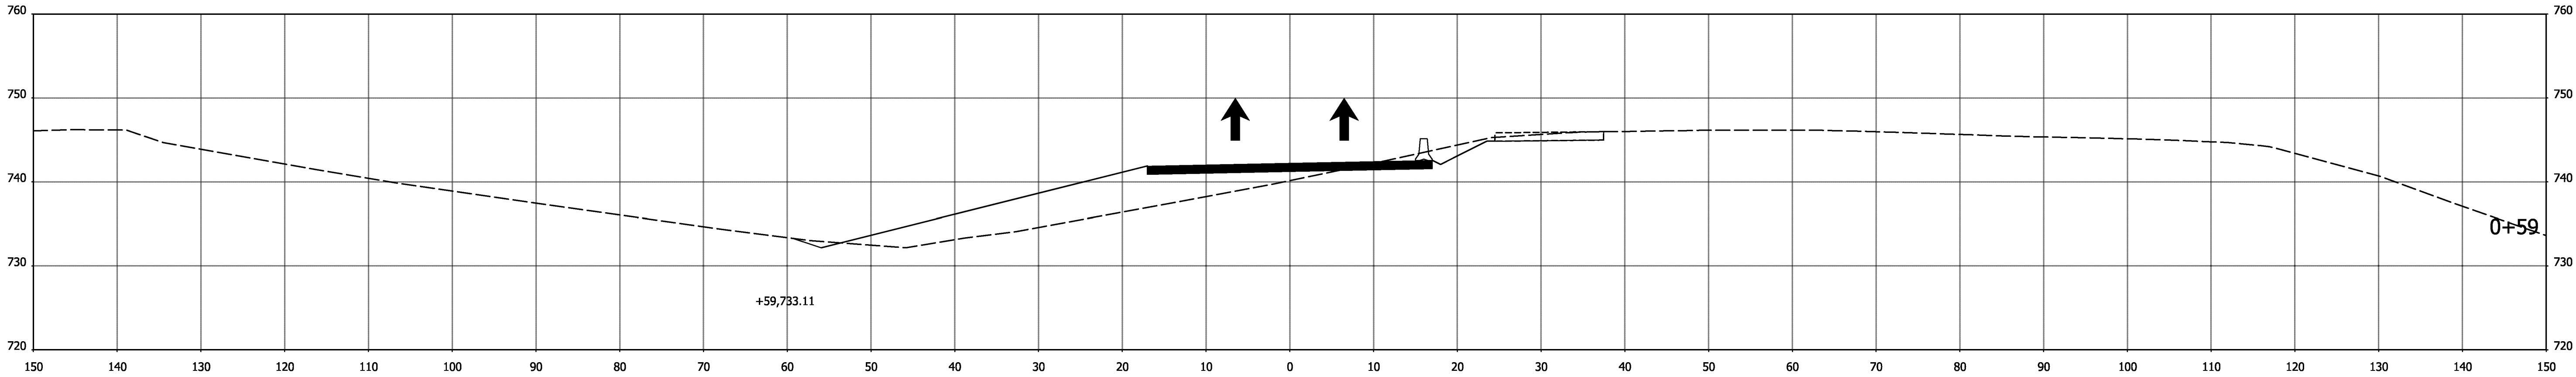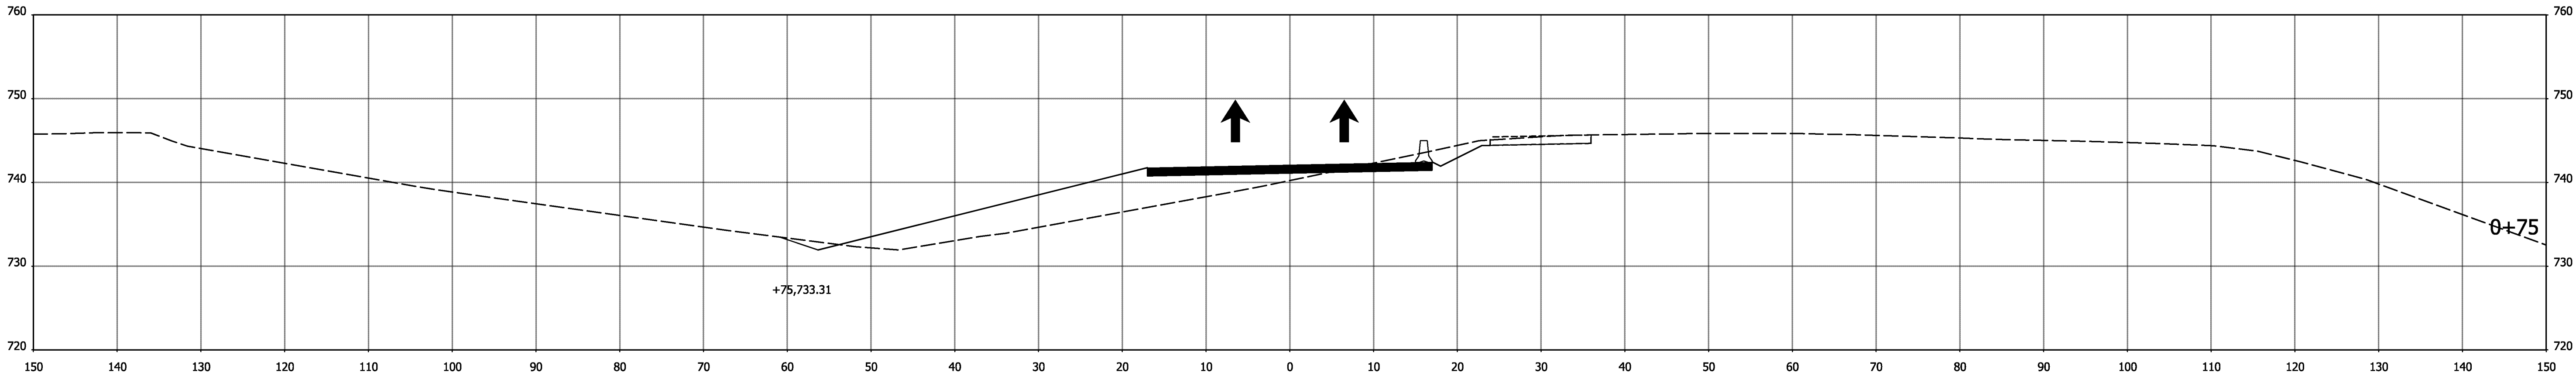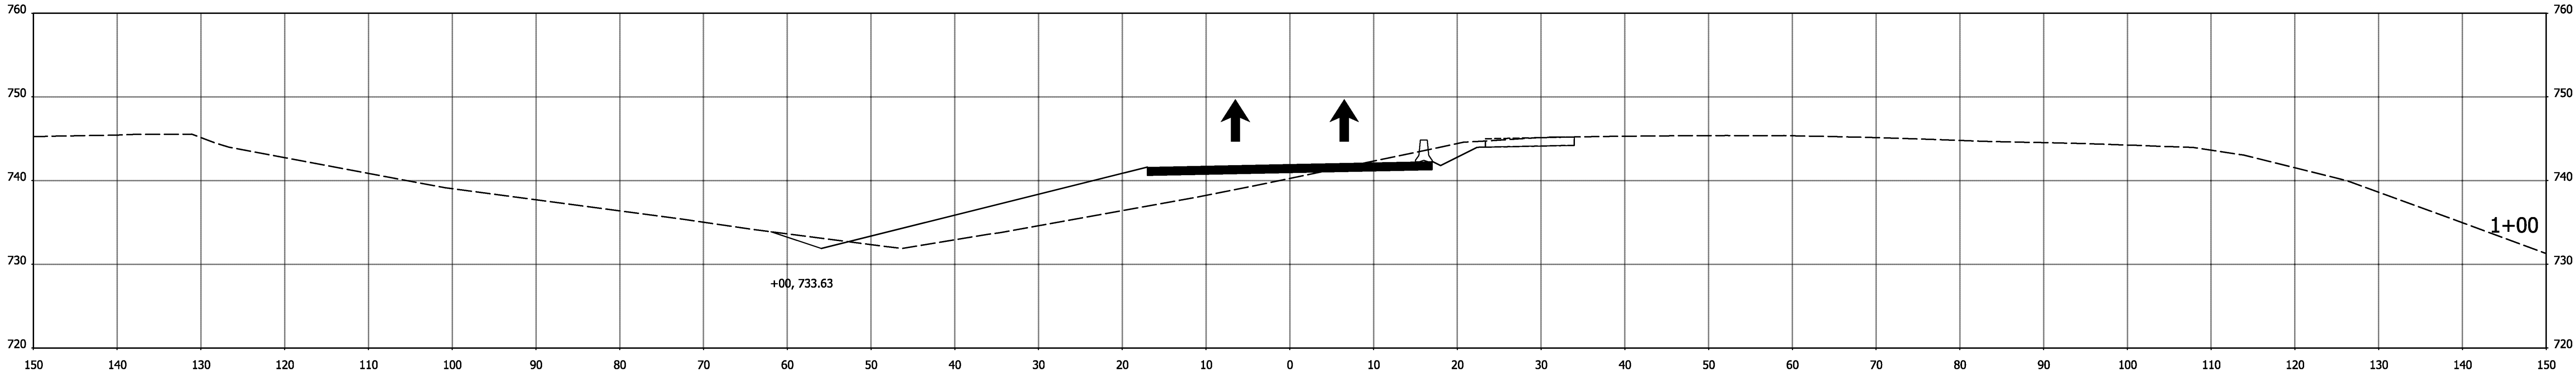

STA. 0+59 TO STA. 1+00

DRAFT
NOT FOR CONSTRUCTION

RECOMMENDED
FOR APPROVAL _____
DESIGN ENGINEER DATE

DESIGNED: RAP DRAWN: RAP



CHECKED: DJG CHECKED: DJG

INDIANA
DEPARTMENT OF TRANSPORTATION

MAINTENANCE OF TRAFFIC
CROSS SECTION
Temp 1-2

HORIZONTAL SCALE	BRIDGE FILE		
1"=10'			
VERTICAL SCALE	DESIGNATION		
1"=10'	1600808		
SURVEY BOOK	SHEETS		
ELECTRONIC	143	of	185
CONTRACT	PROJECT		
B-36910	1600808		

I:\2/20/2020 11:45:05 PM\190088 INDOT North Split\09Road\04 Design files\02 DGN\Plans\1600808-MOT-5-XS01.dgn

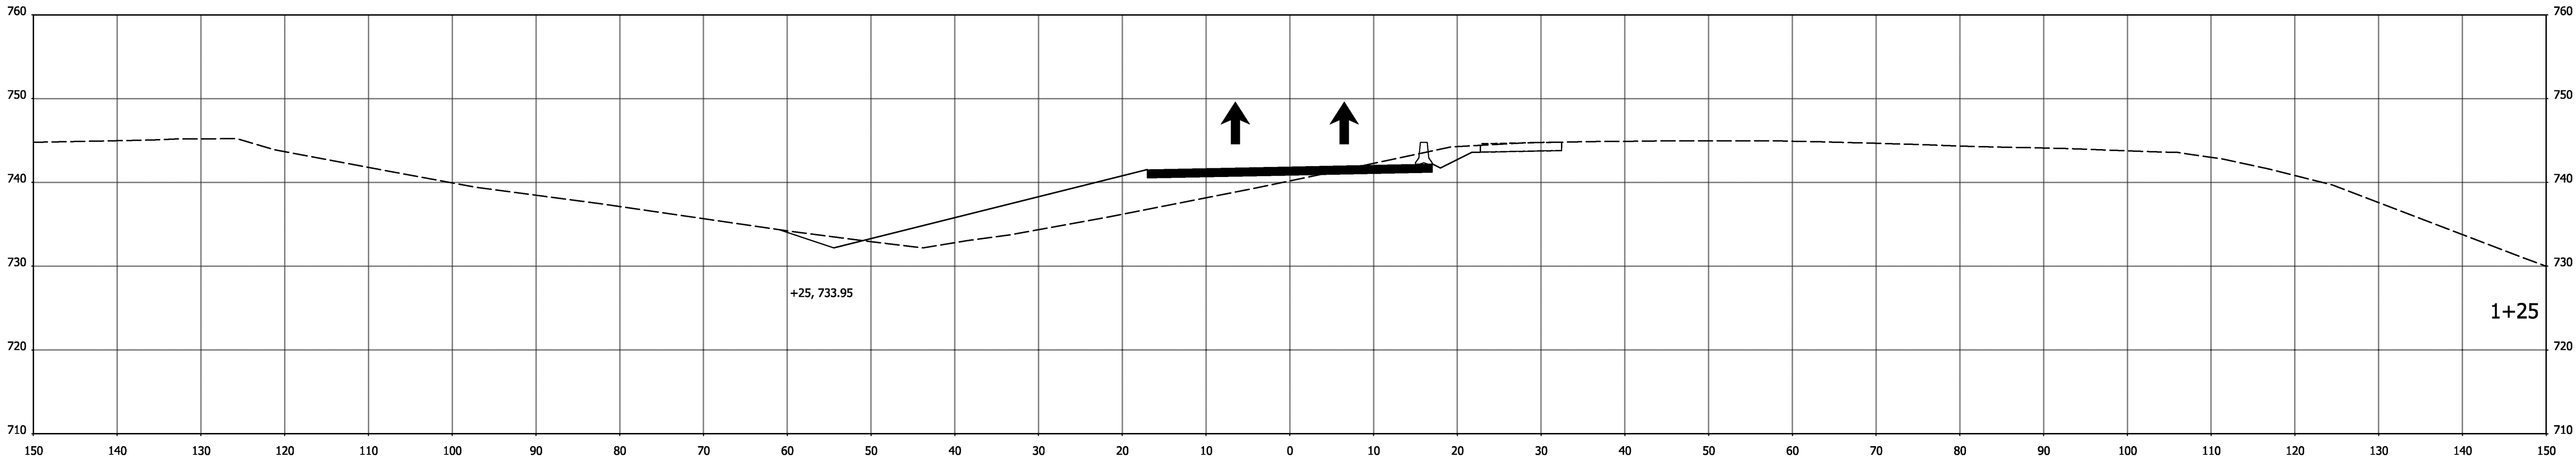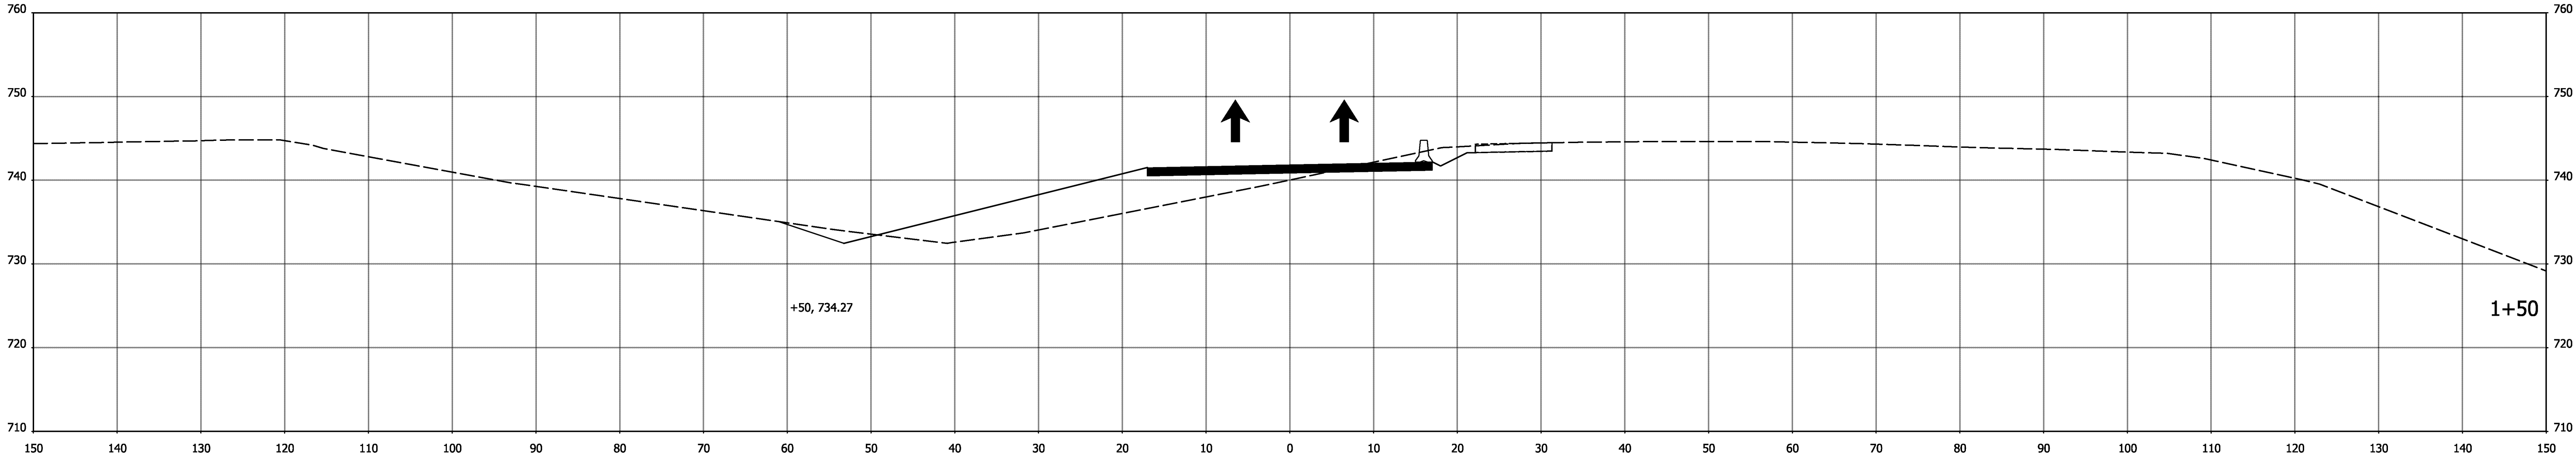

STA. 1+25 TO STA. 1+50

DRAFT
NOT FOR CONSTRUCTION

RECOMMENDED
FOR APPROVAL

DESIGN ENGINEER

DATE

DESIGNED: .RAP

DRAWN: RAP

CHECKED: .DJG

CHECKED: .DJG

INDIANA
DEPARTMENT OF TRANSPORTATION

MAINTENANCE OF TRAFFIC
CROSS SECTION
Temp 1-2

HORIZONTAL SCALE

1"=10'

VERTICAL SCALE

1"=10'

BRIDGE FILE

DESIGNATION

1600808

SURVEY BOOK

ELECTRONIC

CONTRACT

B-36910

SHEETS

144



of

185

PROJECT

1600808

I:\2/20/2020 11:45:05 PM\190088 INDOT North Split\09Road\04 Design files\02 DGN\Plans\1600808-MOT-5-XS01.dgn

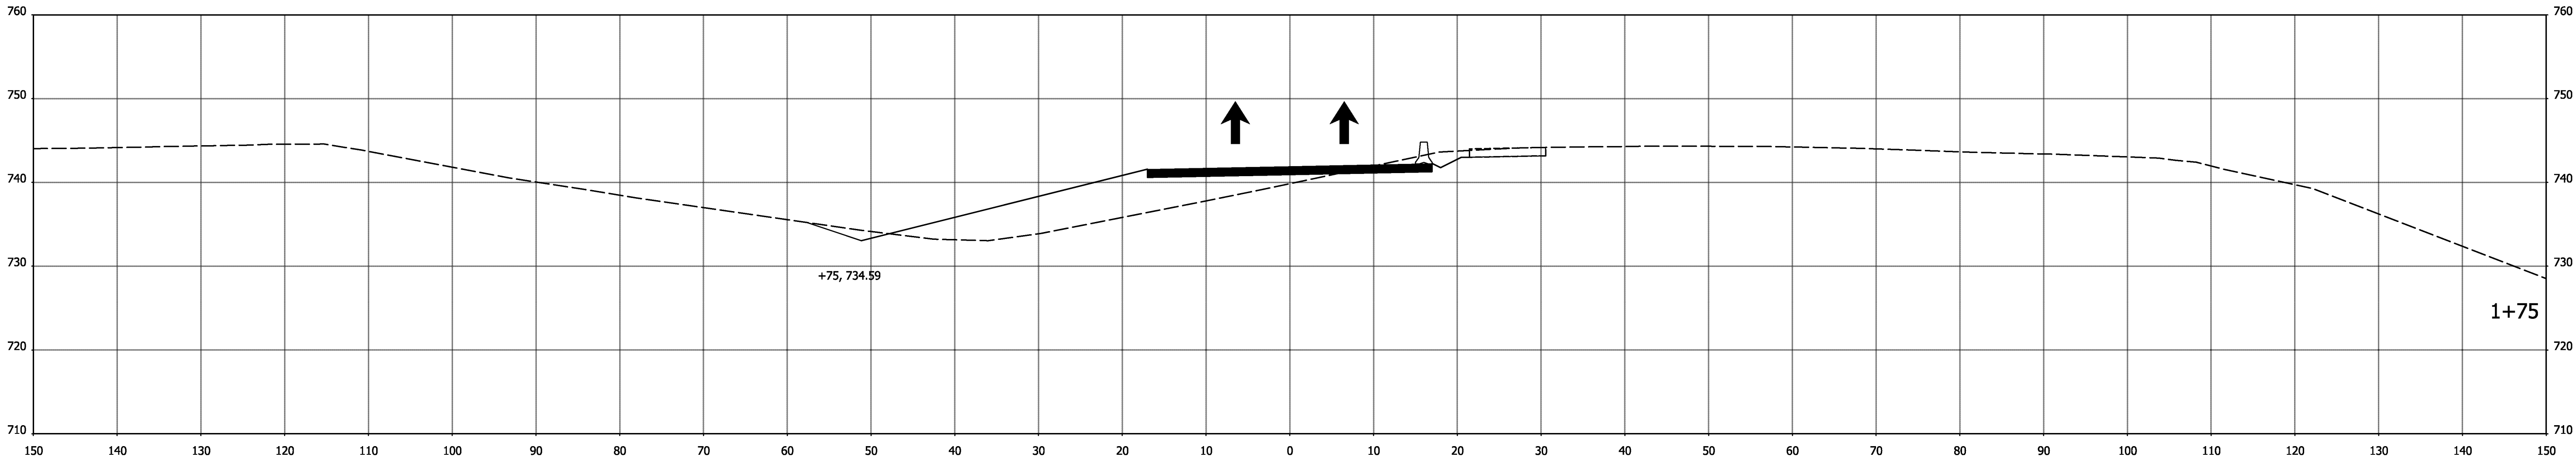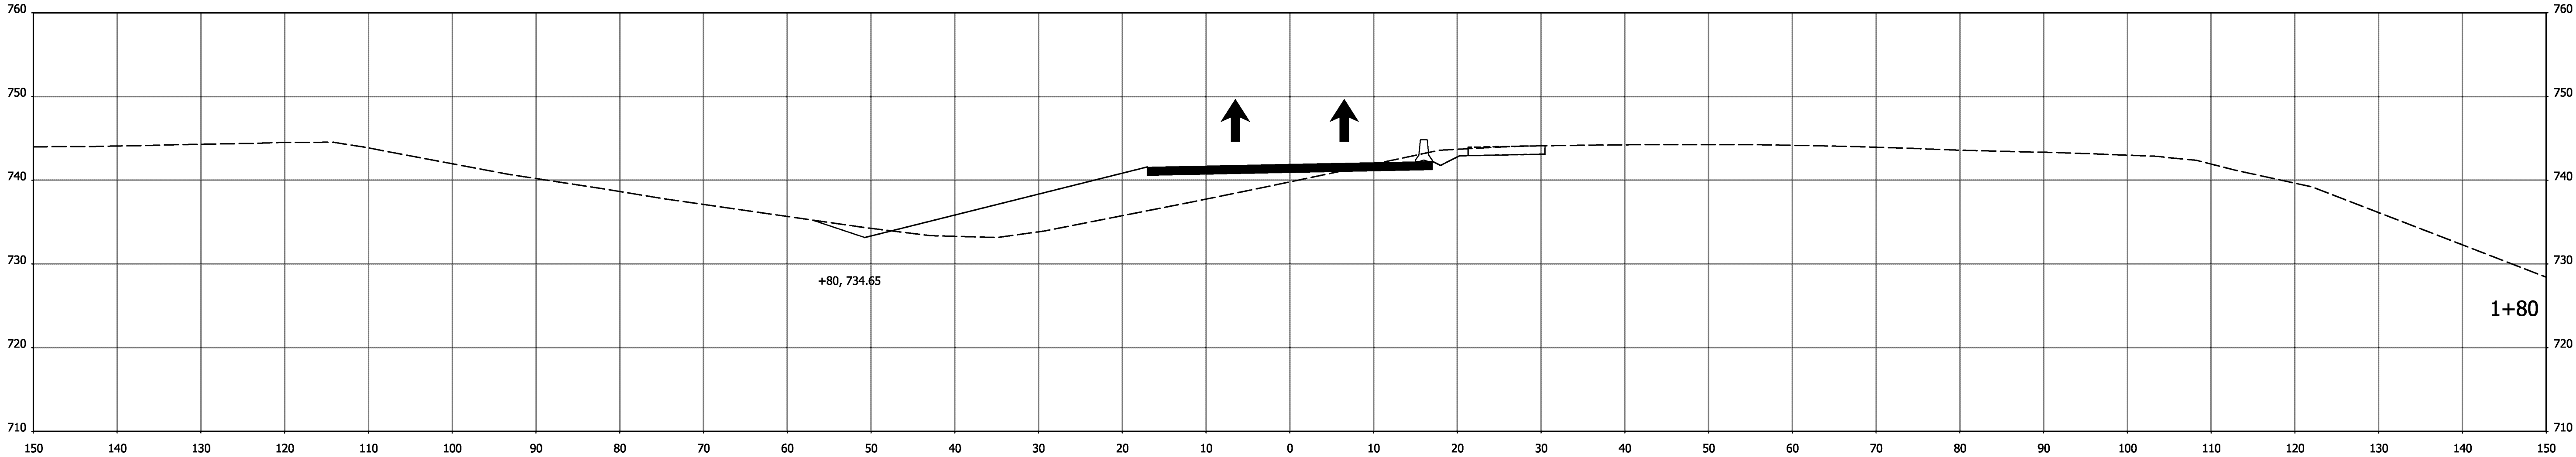

STA. 1+75 TO STA. 1+80

DRAFT
NOT FOR CONSTRUCTION

RECOMMENDED
FOR APPROVAL _____
DESIGN ENGINEER _____ DATE _____



DESIGNED: RAP DRAWN: RAP
CHECKED: DJG CHECKED: DJG

INDIANA
DEPARTMENT OF TRANSPORTATION

MAINTENANCE OF TRAFFIC
CROSS SECTION
Temp 1-2

HORIZONTAL SCALE		BRIDGE FILE	
1"=10'			
VERTICAL SCALE		DESIGNATION	
1"=10'		1600808	
SURVEY BOOK		SHEETS	
ELECTRONIC		145	of 185
CONTRACT		PROJECT	
B-36910		1600808	

I:\2/20/2020 11:45:06 PM\190088 INDOT North Split\09Road\04 Design files\02 DGN\Plans\1600808-MOT-5-XS01.dgn

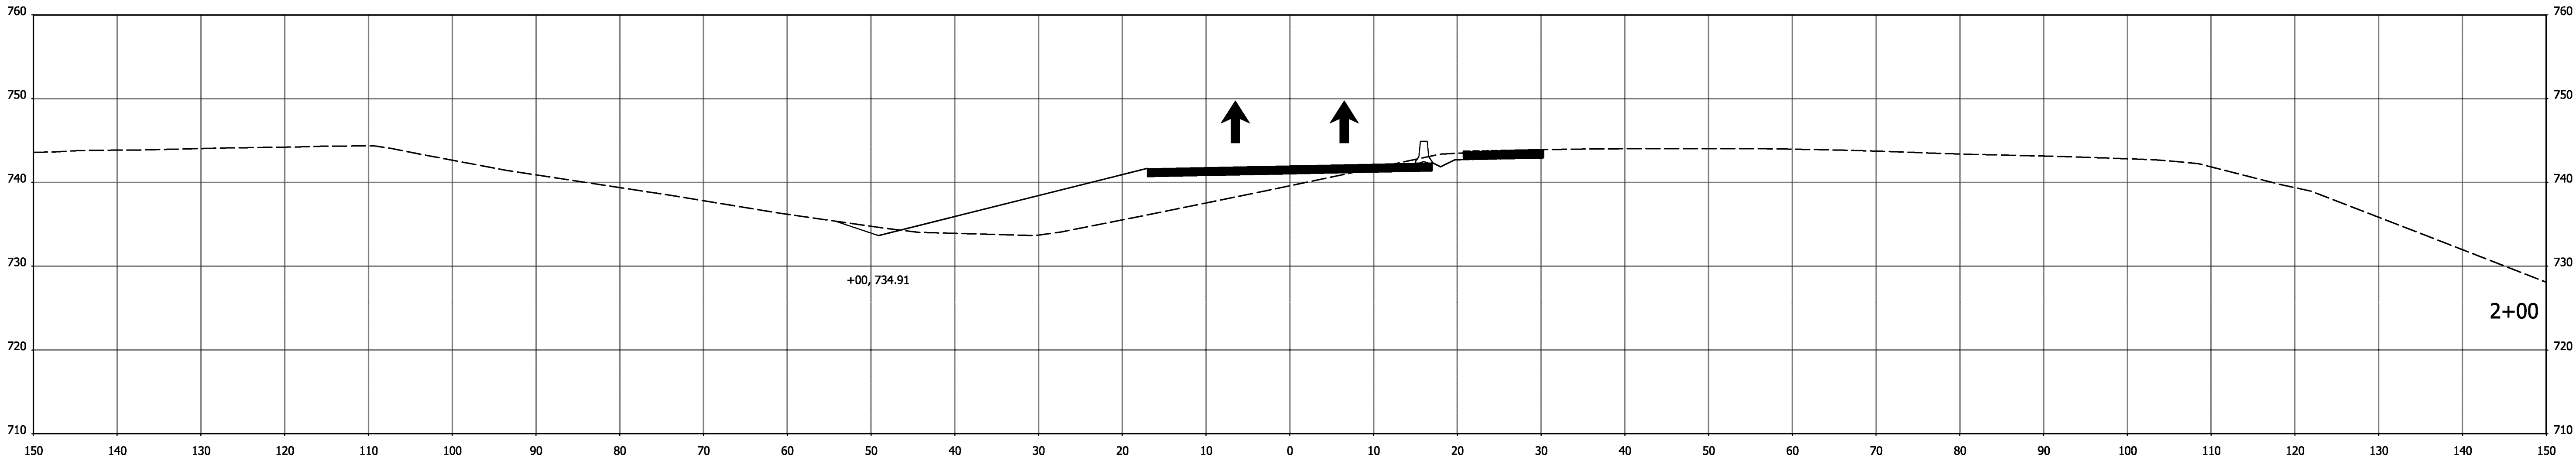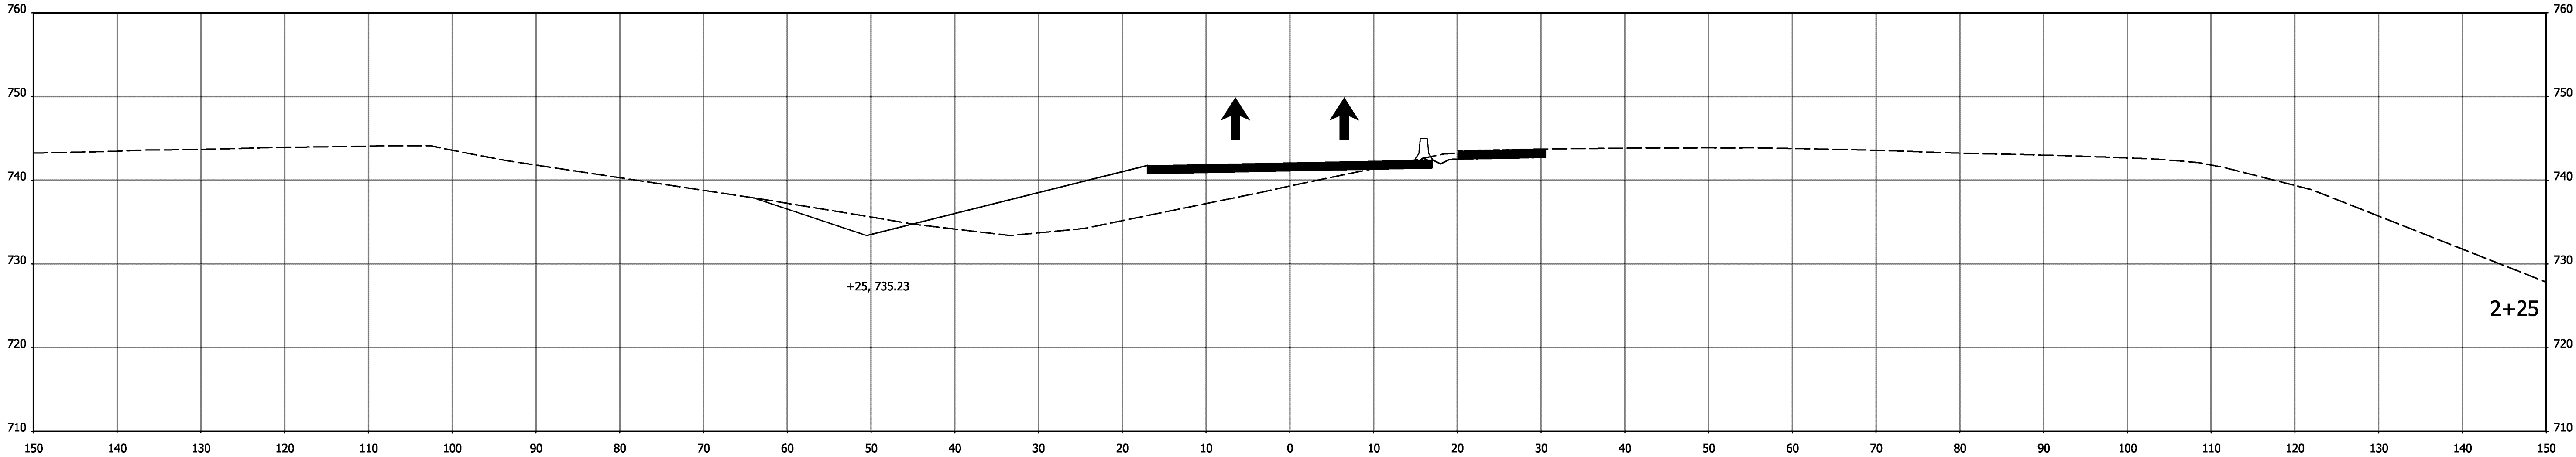

STA. 2+00 TO STA. 2+25

DRAFT
NOT FOR CONSTRUCTION

RECOMMENDED
FOR APPROVAL

DESIGN ENGINEER

DATE

DESIGNED: .RAP

DRAWN: .RAP

CHECKED: .DJG

CHECKED: .DJG

INDIANA
DEPARTMENT OF TRANSPORTATION

MAINTENANCE OF TRAFFIC
CROSS SECTION
Temp 1-2

HORIZONTAL SCALE

1"=10'

VERTICAL SCALE

1"=10'

BRIDGE FILE

DESIGNATION

1600808

SURVEY BOOK

ELECTRONIC

CONTRACT

B-36910



SHEETS

146 of 185

PROJECT

1600808

I:\2/20/2020\11:45:06 PM\190088 INDOT North Split\09Road\04 Design files\02 DGN\Plans\1600808-MOT-5-XS01.dgn

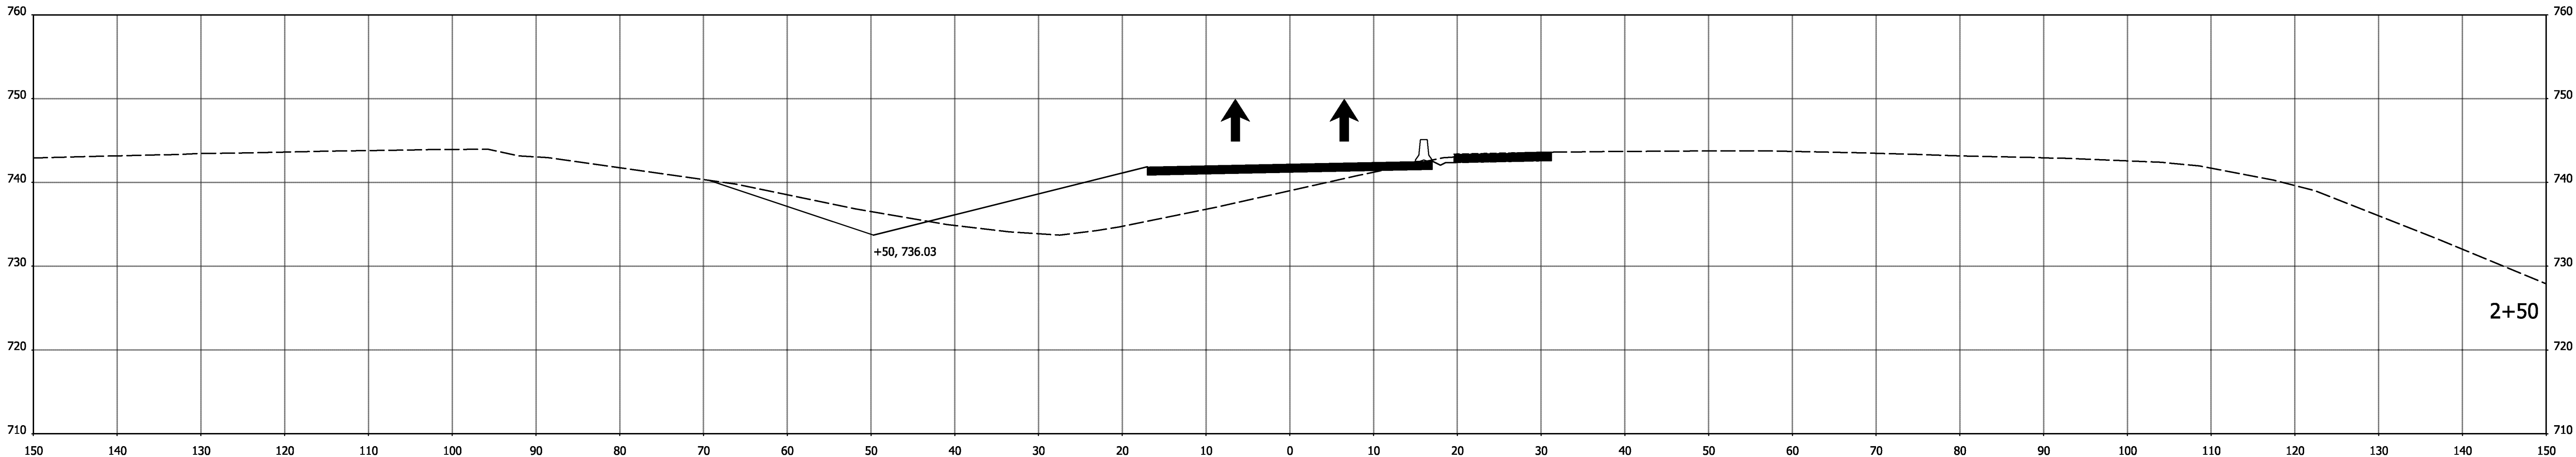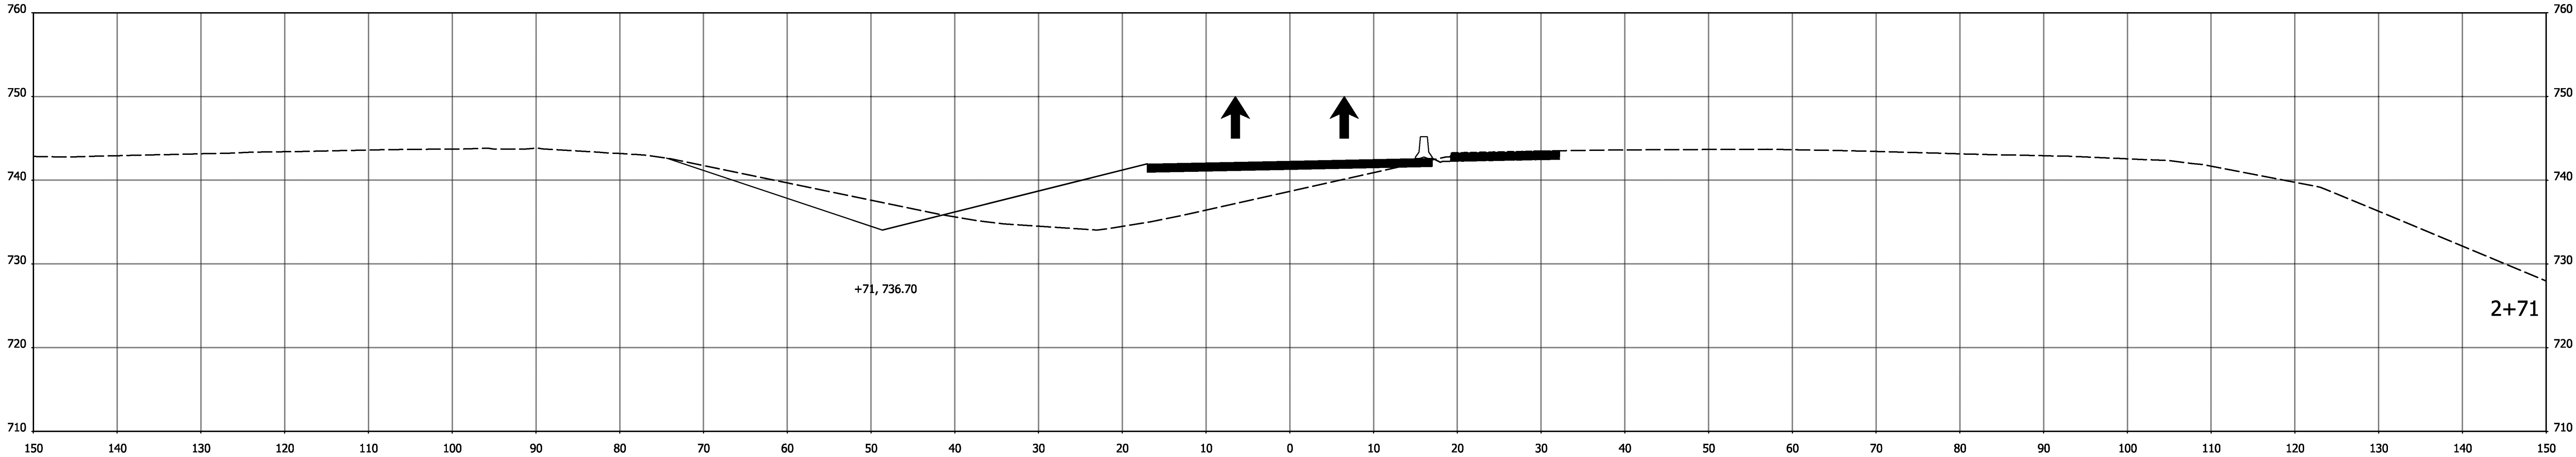

STA. 2+50 TO STA. 2+71

DRAFT
NOT FOR CONSTRUCTION

RECOMMENDED
FOR APPROVAL _____
DESIGN ENGINEER DATE

DESIGNED: .RAP DRAWN: RAP



CHECKED: .DJG CHECKED: .DJG

INDIANA
DEPARTMENT OF TRANSPORTATION

MAINTENANCE OF TRAFFIC
CROSS SECTION
Temp 1-2

HORIZONTAL SCALE		BRIDGE FILE	
1"=10'			
VERTICAL SCALE		DESIGNATION	
1"=10'		1600808	
SURVEY BOOK		SHEETS	
ELECTRONIC		147	of 185
CONTRACT		PROJECT	
B-36910		1600808	

I:\2/20/2020 11:45:07 RMP\190088 INDOT North Split\09Road\04 Design files\02 DGN\Plans\1600808-MOT-5-XS01.dgn

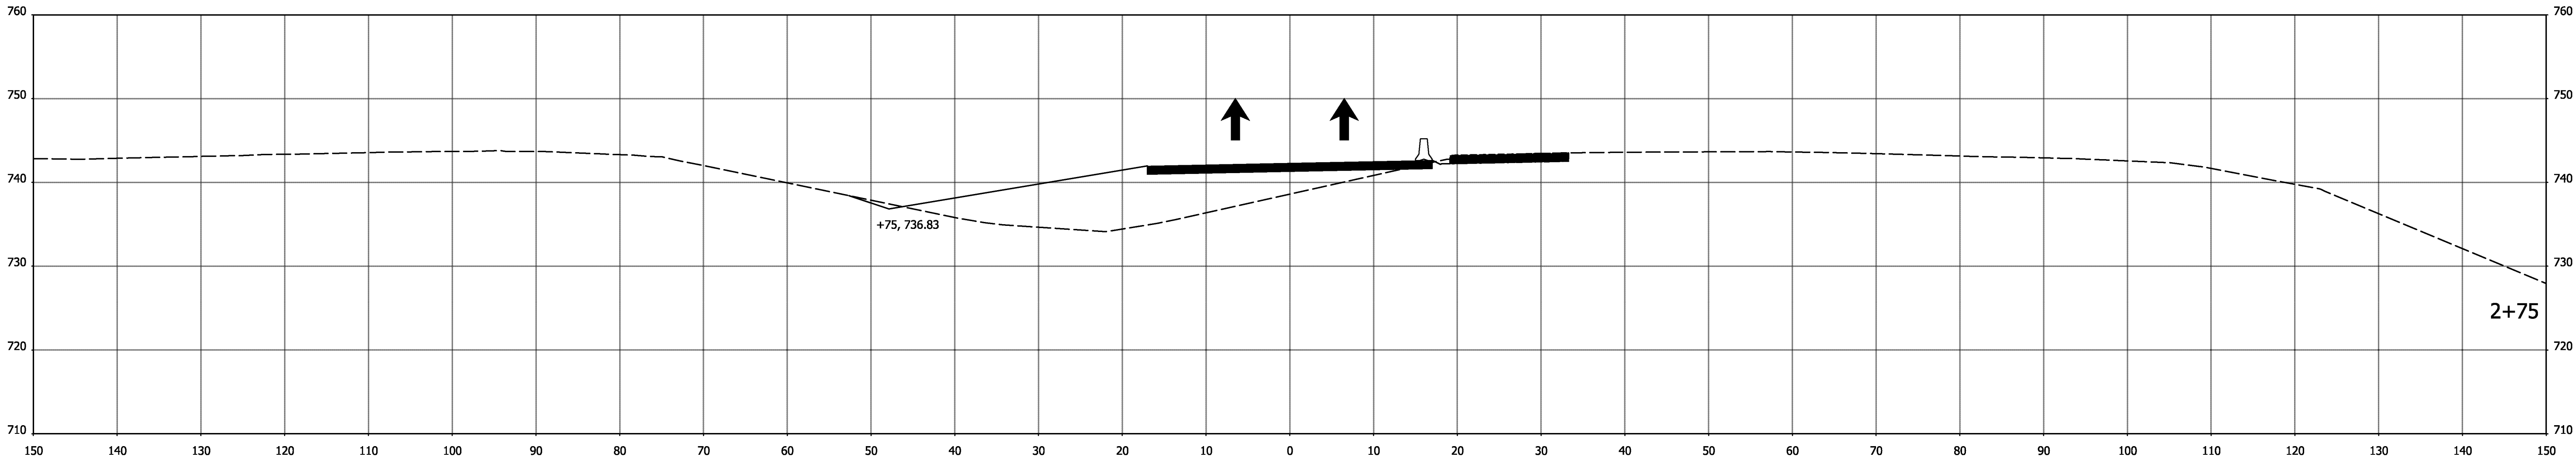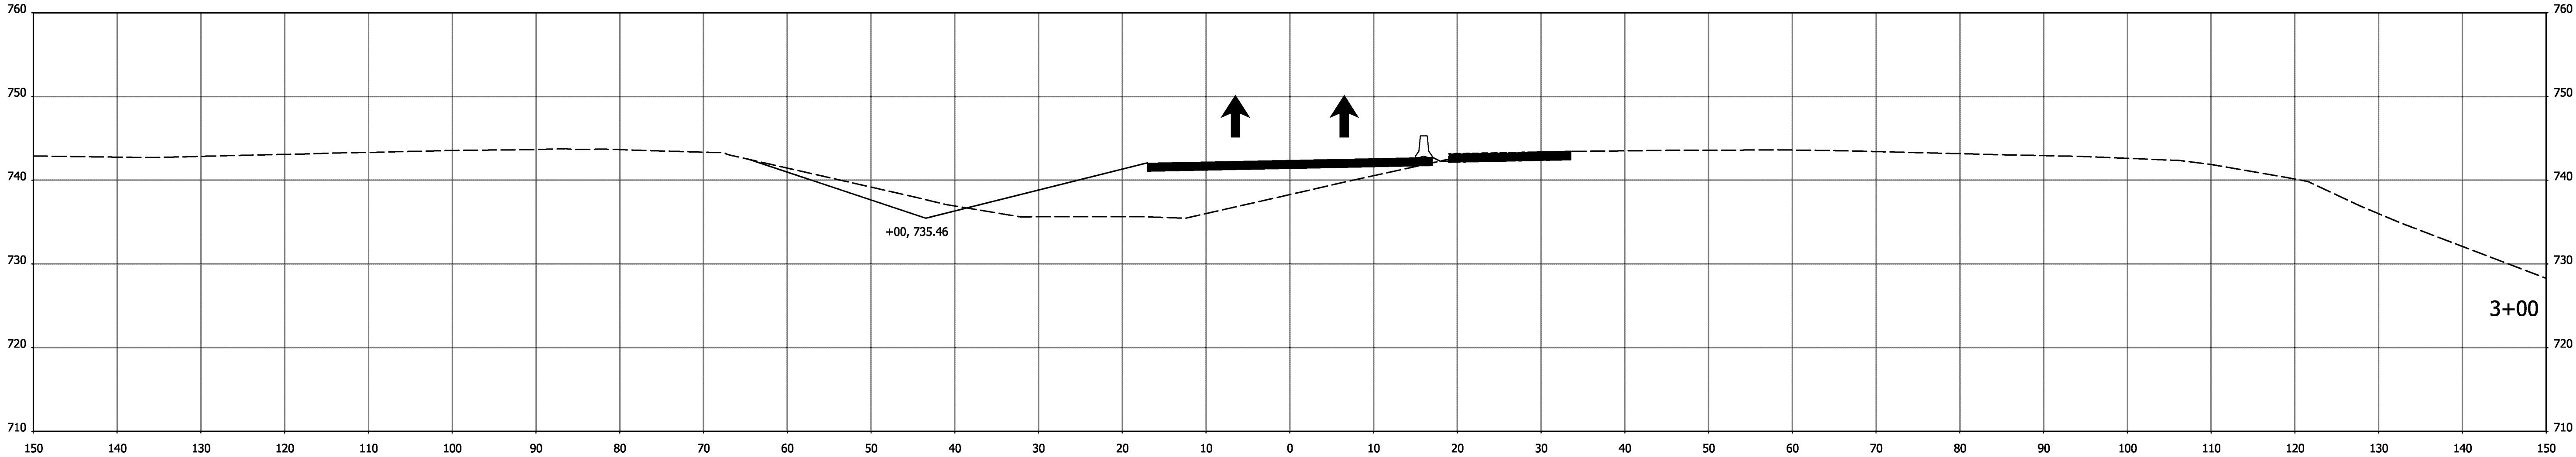

STA. 2+75 TO STA. 3+00

DRAFT
NOT FOR CONSTRUCTION

RECOMMENDED
FOR APPROVAL

DESIGN ENGINEER

DATE

DESIGNED: .RAP

DRAWN: RAP

CHECKED: .DJG

CHECKED: .DJG

INDIANA
DEPARTMENT OF TRANSPORTATION

MAINTENANCE OF TRAFFIC
CROSS SECTION
Temp 1-2

HORIZONTAL SCALE

1"=10'

VERTICAL SCALE

1"=10'

BRIDGE FILE

DESIGNATION

1600808

SURVEY BOOK

ELECTRONIC

CONTRACT

B-36910

SHEETS

148



of

185

PROJECT

1600808

I:\2020\20201 11:45:07 RMP\190088 INDOT North Split\09Road\04 Design files\02 DGN\Plans\1600808-MOT-5-XS01.dgn

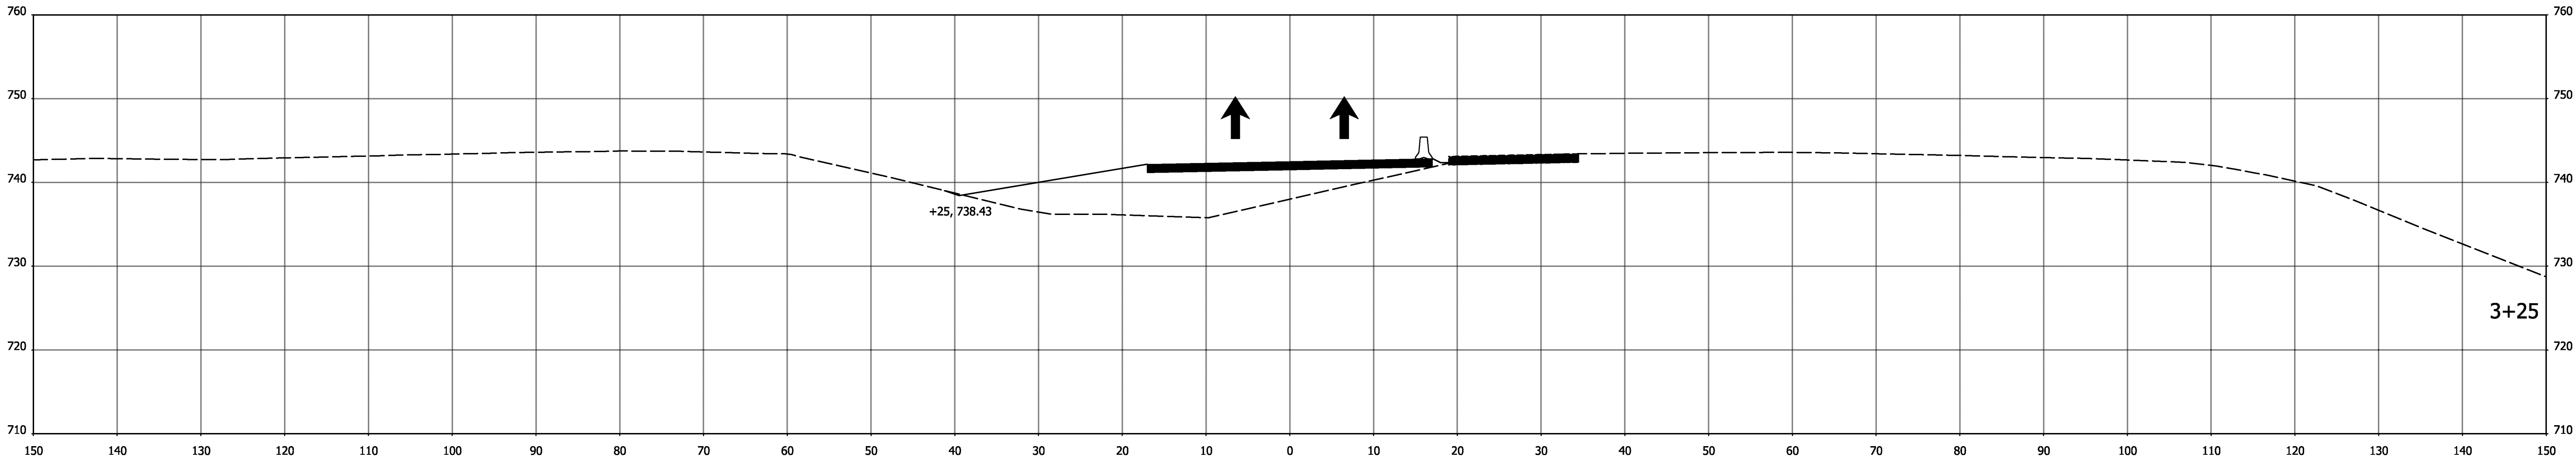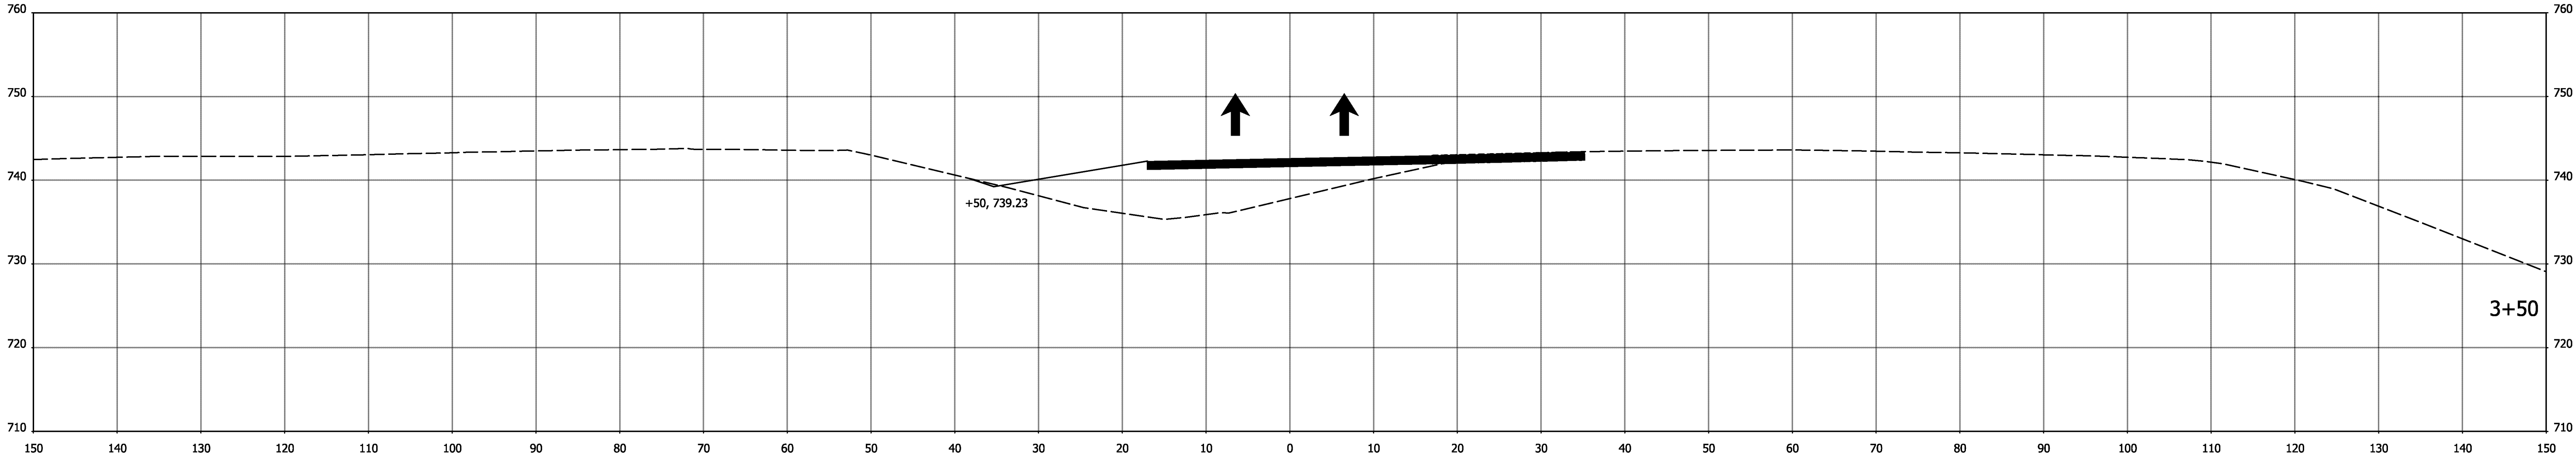

STA. 3+25 TO STA. 3+50

DRAFT
NOT FOR CONSTRUCTION

RECOMMENDED
FOR APPROVAL

DESIGN ENGINEER

DATE

DESIGNED: .RAP

DRAWN: RAP

CHECKED: .DJG

CHECKED: .DJG

INDIANA
DEPARTMENT OF TRANSPORTATION

MAINTENANCE OF TRAFFIC
CROSS SECTION
Temp 1-2

HORIZONTAL SCALE

1"=10'

VERTICAL SCALE

1"=10'

BRIDGE FILE

DESIGNATION

1600808

SURVEY BOOK

ELECTRONIC

CONTRACT

B-36910

SHEETS

149



of

185

PROJECT

1600808

I:\2/20/2020 11:45:08 AM\190088 INDOT North Split\09Road\04 Design files\02 DGN\Plans\1600808-MOT-5-XS01.dgn

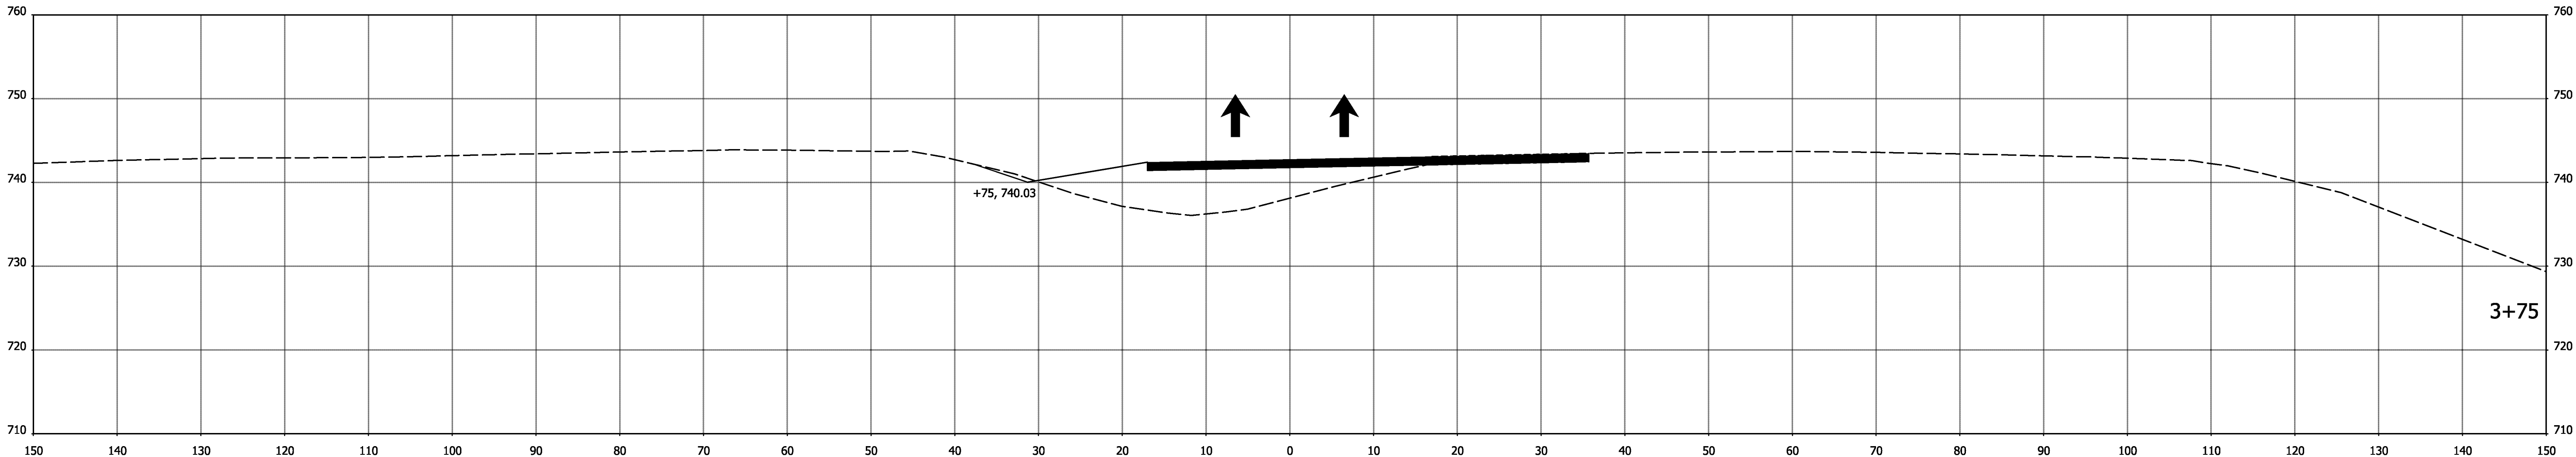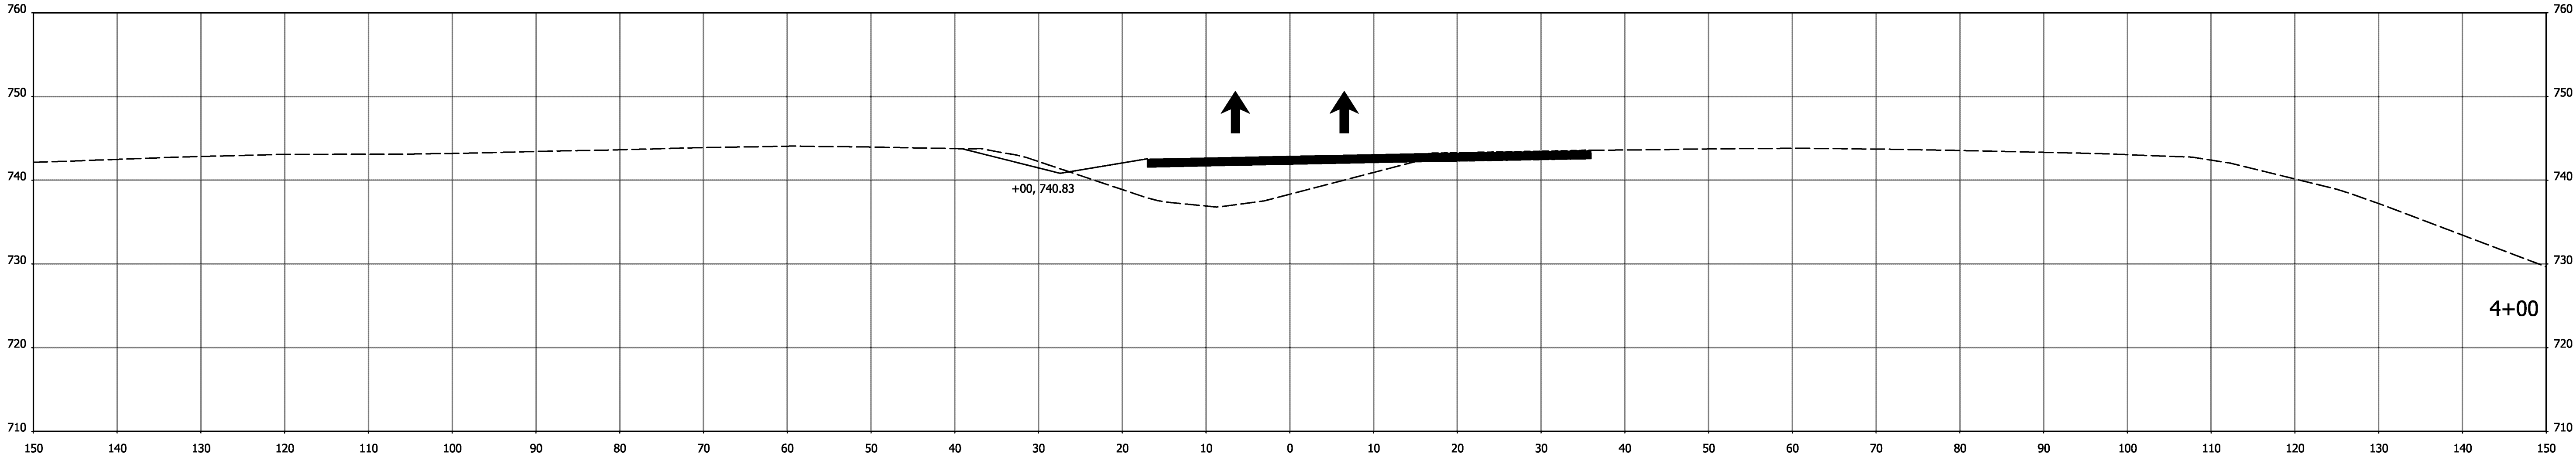

STA. 3+75 TO STA. 4+00

DRAFT
NOT FOR CONSTRUCTION

RECOMMENDED
FOR APPROVAL

DESIGN ENGINEER

DATE

DESIGNED: .RAP

DRAWN: RAP

CHECKED: .DJG

CHECKED: .DJG

INDIANA
DEPARTMENT OF TRANSPORTATION

MAINTENANCE OF TRAFFIC
CROSS SECTION
Temp 1-2

HORIZONTAL SCALE

1"=10'

VERTICAL SCALE

1"=10'

BRIDGE FILE

DESIGNATION

1600808

SURVEY BOOK

ELECTRONIC

CONTRACT

B-36910



SHEETS

150 of 185

PROJECT

1600808

I:\2/20/2020 11:45:09 PM\190088 INDOT North Split\09Road\04 Design files\02 DGN\Plans\1600808-MOT-5-XS01.dgn

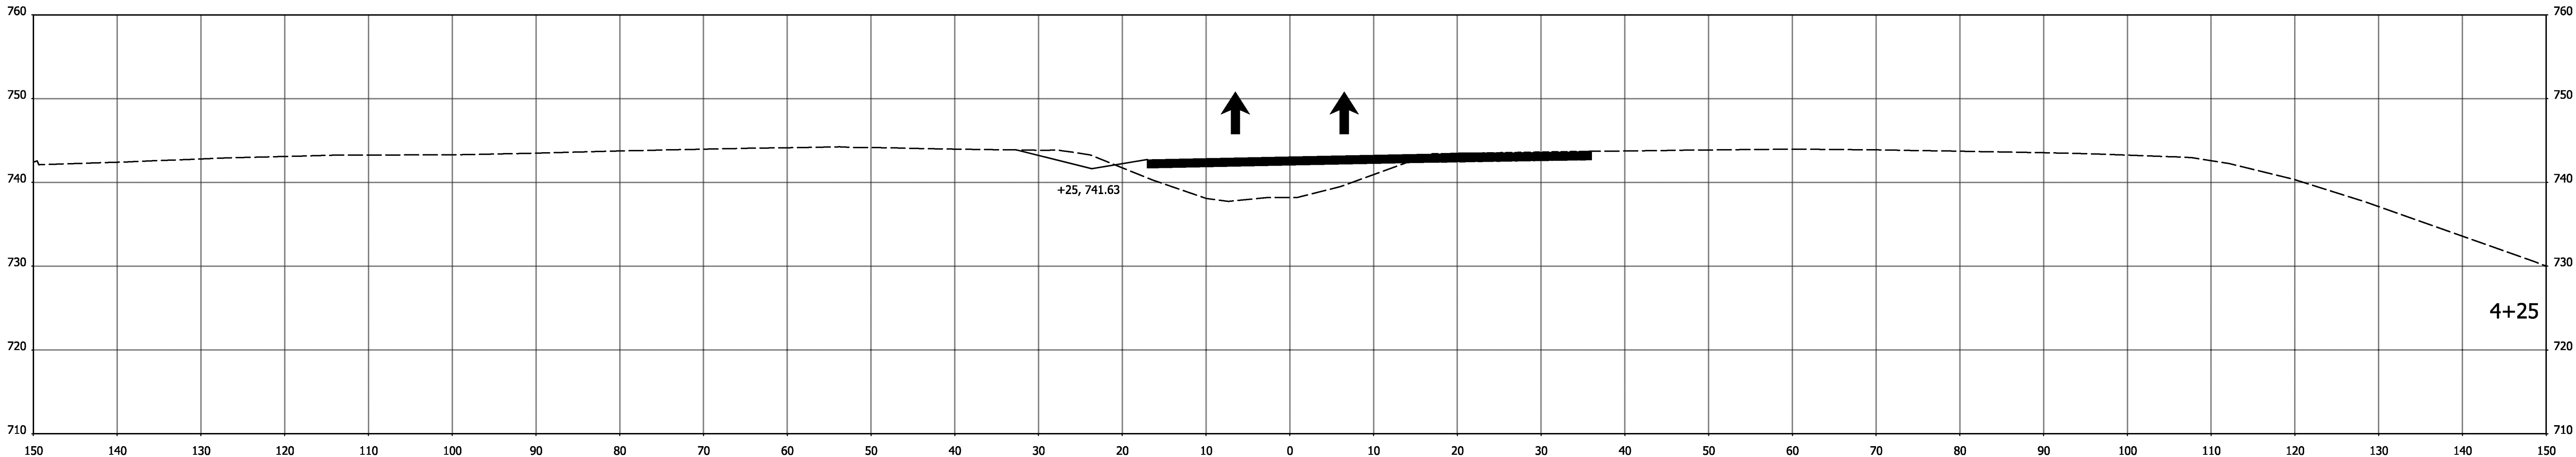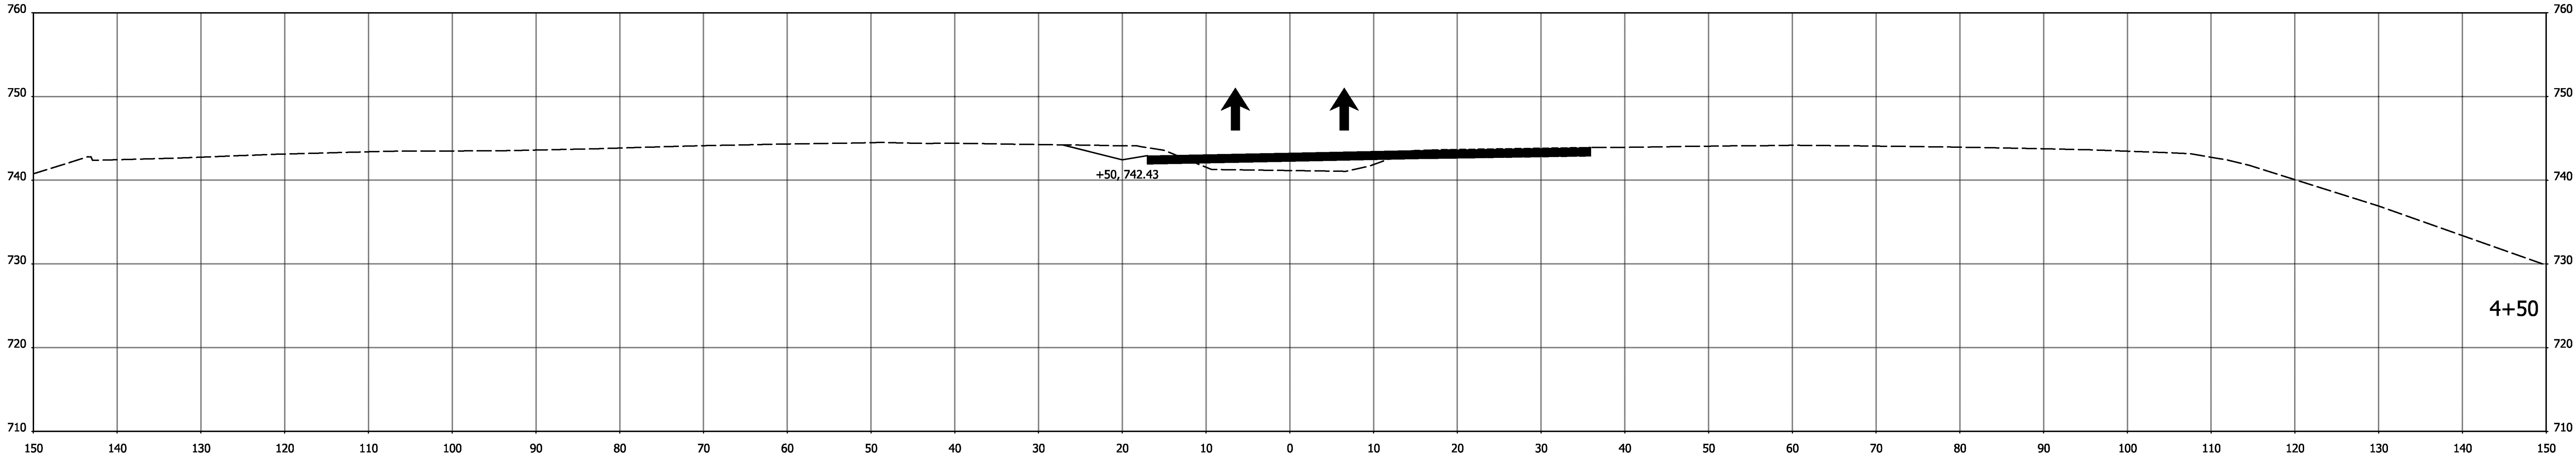

STA. 4+25 TO STA. 4+50

DRAFT
NOT FOR CONSTRUCTION

RECOMMENDED
FOR APPROVAL _____
DESIGN ENGINEER DATE

DESIGNED: RAP DRAWN: RAP



CHECKED: DJG CHECKED: DJG

INDIANA
DEPARTMENT OF TRANSPORTATION

MAINTENANCE OF TRAFFIC
CROSS SECTION
Temp 1-2

HORIZONTAL SCALE		BRIDGE FILE	
1"=10'			
VERTICAL SCALE		DESIGNATION	
1"=10'		1600808	
SURVEY BOOK		SHEETS	
ELECTRONIC		151	of 185
CONTRACT		PROJECT	
B-36910		1600808	

I:\2/20/2020 11:45:09 PM\190088 INDOT North Split\09Road\04 Design files\02 DGN\Plans\1600808-MOT-5-XS01.dgn

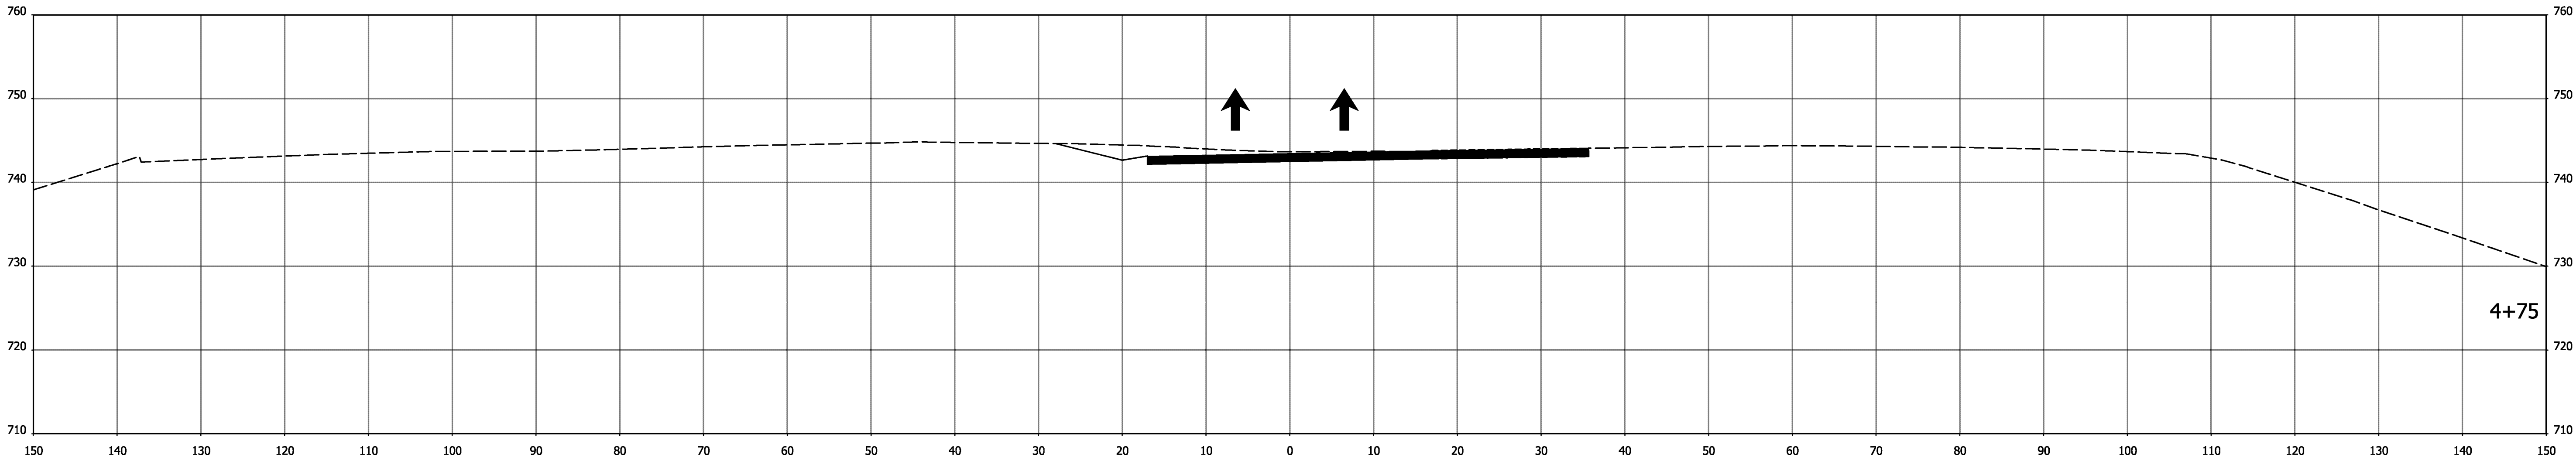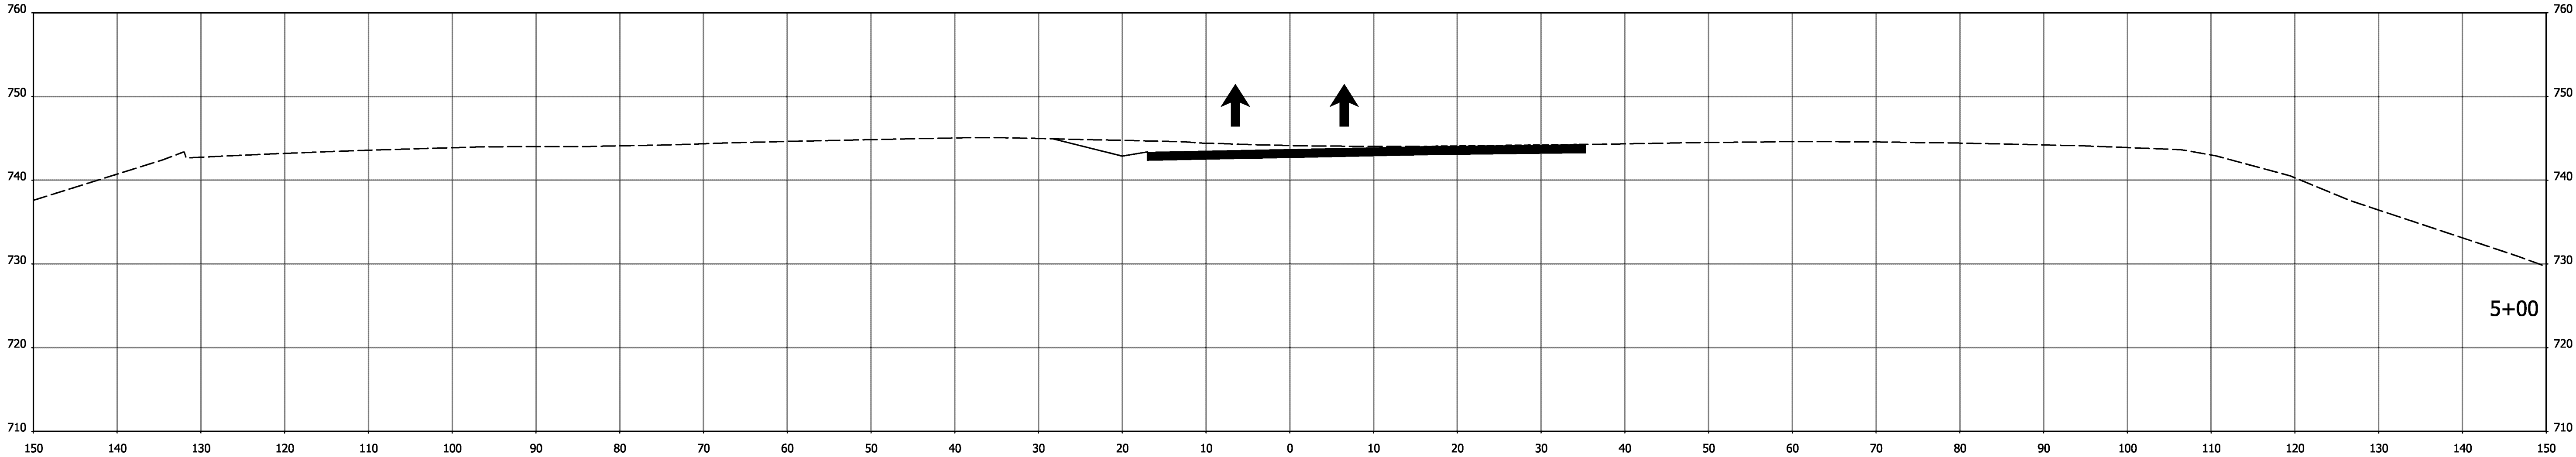

STA. 4+75 TO STA. 5+00

DRAFT
NOT FOR CONSTRUCTION

RECOMMENDED
FOR APPROVAL

DESIGN ENGINEER

DATE

DESIGNED: .RAP

DRAWN: RAP

CHECKED: .DJG

CHECKED: .DJG

INDIANA
DEPARTMENT OF TRANSPORTATION

MAINTENANCE OF TRAFFIC
CROSS SECTION
Temp 1-2

HORIZONTAL SCALE

1"=10'

VERTICAL SCALE

1"=10'

BRIDGE FILE

DESIGNATION

1600808

SURVEY BOOK

ELECTRONIC

CONTRACT

B-36910

SHEETS

152




of

185

PROJECT

1600808

I:\2/20/2020\11:45:10 PM\190088 INDOT North Split\09Road\04 Design files\02 DGN\Plans\1600808-MOT-5-XS01.dgn

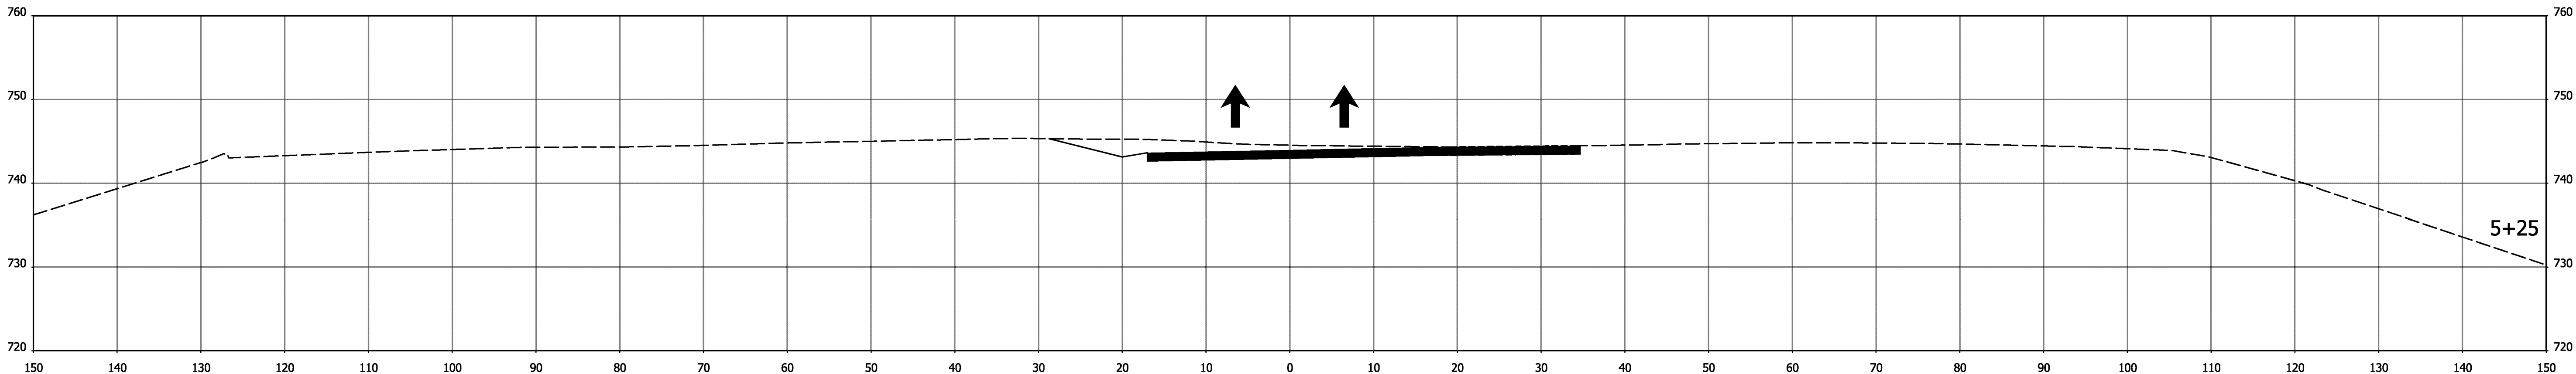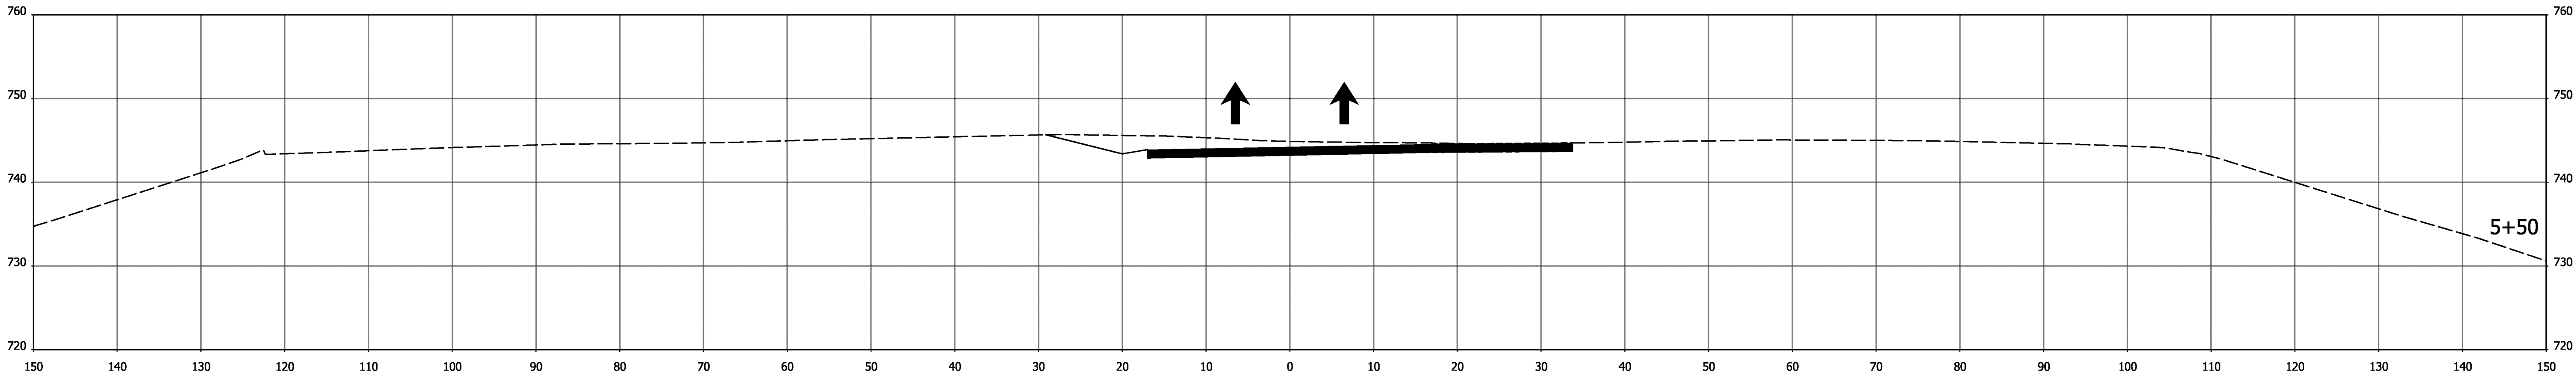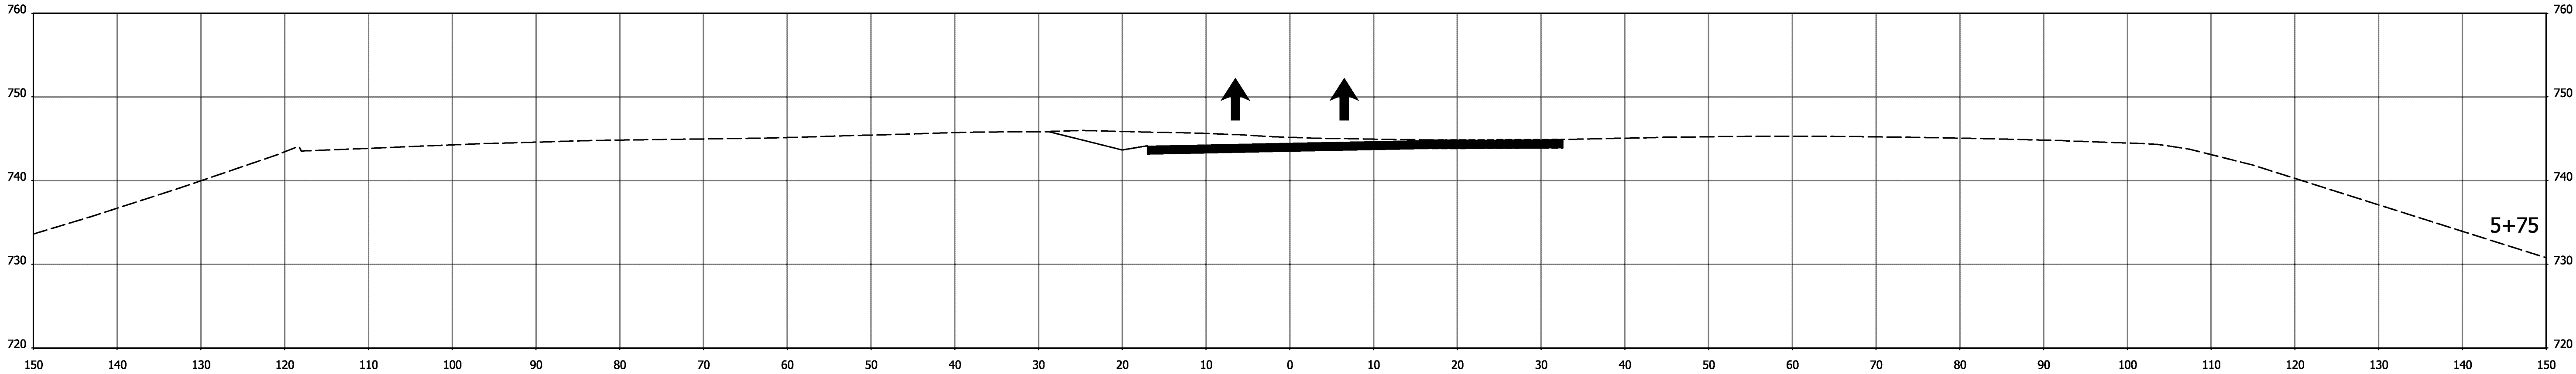

STA. 5+25 TO STA. 5+75

DRAFT
NOT FOR CONSTRUCTION

RECOMMENDED
FOR APPROVAL _____
DESIGN ENGINEER DATE

DESIGNED: _RAP_ DRAWN: RAP



CHECKED: _DJG_ CHECKED: _DJG_

INDIANA
DEPARTMENT OF TRANSPORTATION

MAINTENANCE OF TRAFFIC
CROSS SECTION
Temp 1-2

HORIZONTAL SCALE	BRIDGE FILE		
1"=10'			
VERTICAL SCALE	DESIGNATION		
1"=10'	1600808		
SURVEY BOOK	SHEETS		
ELECTRONIC	153	of	185
CONTRACT	PROJECT		
B-36910	1600808		

I:\2/20/2020\11:45:10 PM\190088 INDOT North Split\09Road\04 Design files\02 DGN\Plans\1600808-MOT-5-XS01.dgn

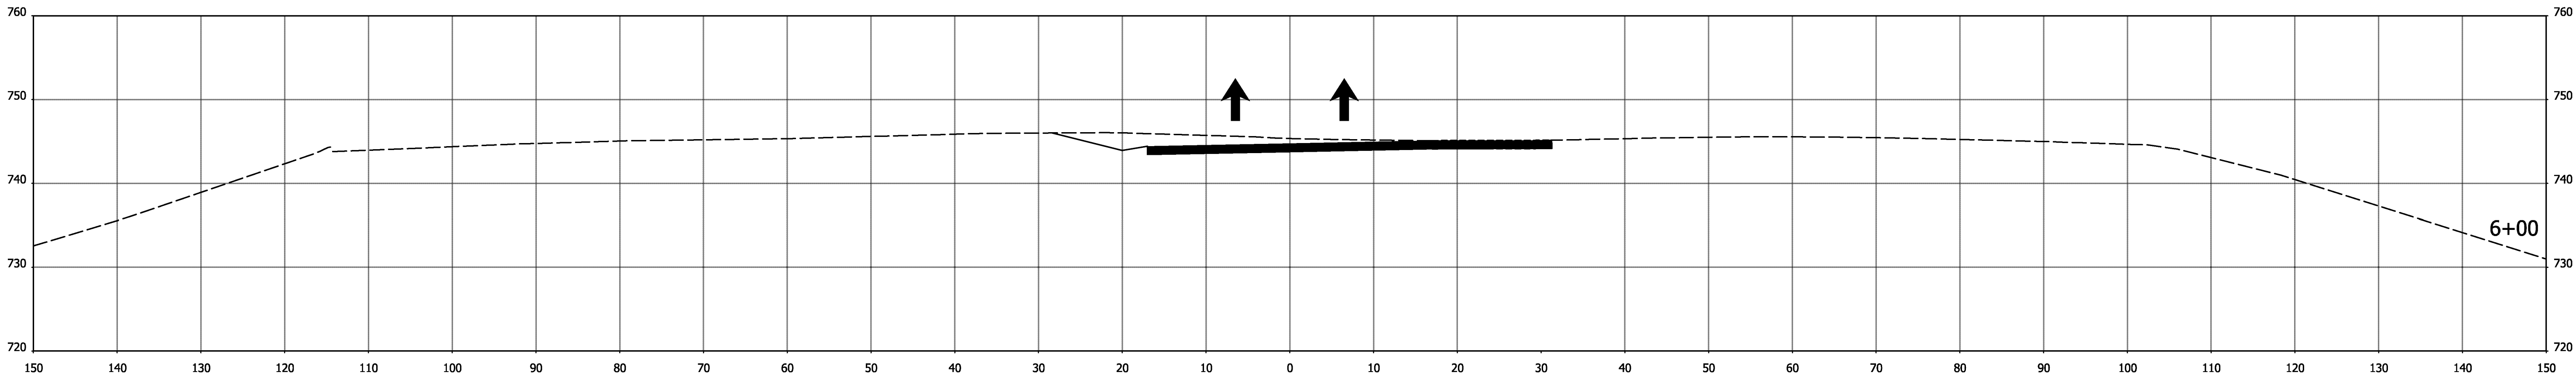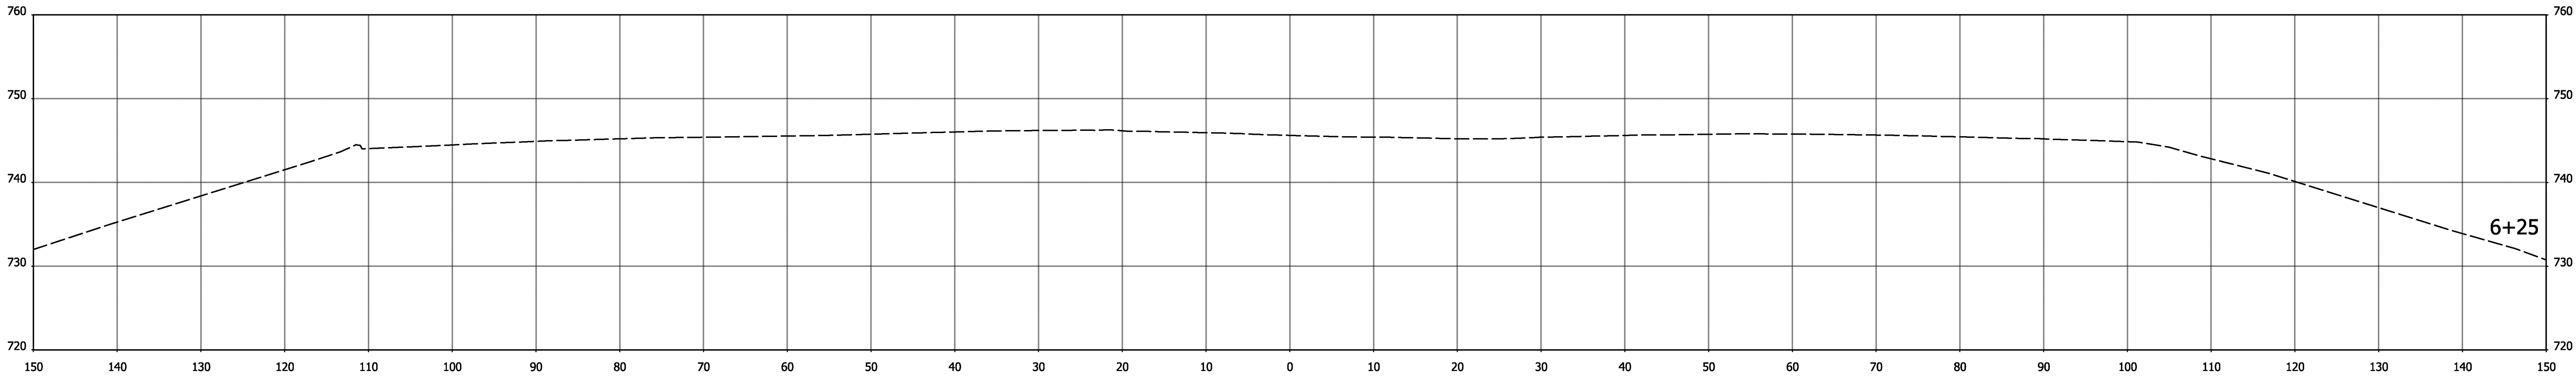

STA. 6+00 TO STA. 6+25

DRAFT
NOT FOR CONSTRUCTION

RECOMMENDED
FOR APPROVAL _____
DESIGN ENGINEER DATE


DESIGNED: RAP DRAWN: RAP
CHECKED: DJG CHECKED: DJG

INDIANA
DEPARTMENT OF TRANSPORTATION

MAINTENANCE OF TRAFFIC
CROSS SECTION
Temp 1-2

HORIZONTAL SCALE		BRIDGE FILE	
1"=10'			
VERTICAL SCALE		DESIGNATION	
1"=10'		1600808	
SURVEY BOOK		SHEETS	
ELECTRONIC		154	of 185
CONTRACT		PROJECT	
B-36910		1600808	

I:\2020\20201 11:45:11 PMP\190088 INDOT North Split\09Road\04 Design files\02 DGN\Plans\1600808-MOT-5-XS01.dgn

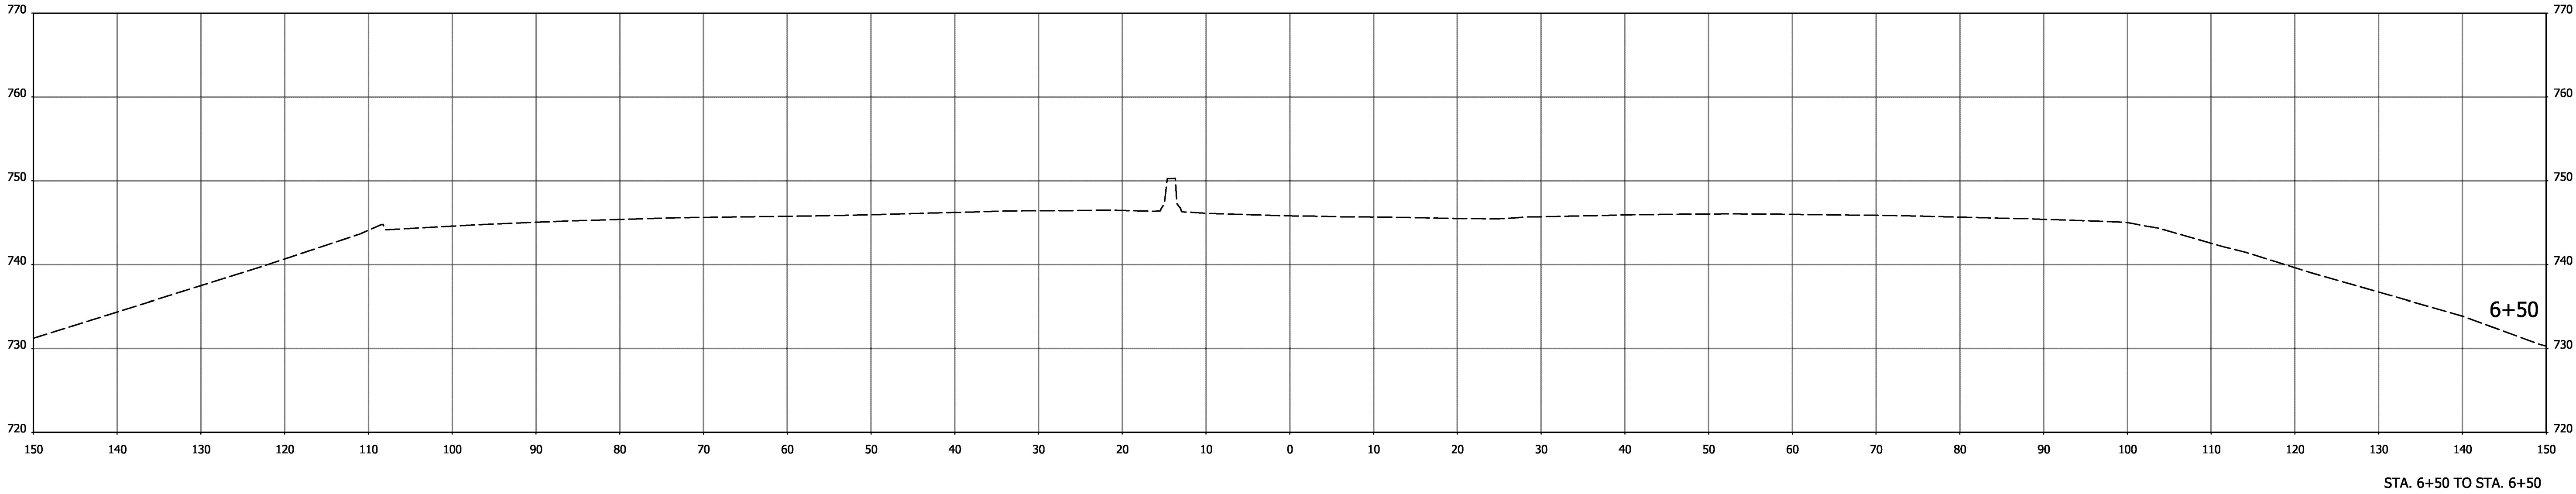



DRAFT
NOT FOR CONSTRUCTION

RECOMMENDED FOR APPROVAL _____	
DESIGNED: <u> RAP </u>	DRAWN: <u> RAP </u>
CHECKED: <u> DJG </u>	CHECKED: <u> DJG </u>

INDIANA DEPARTMENT OF TRANSPORTATION	
MAINTENANCE OF TRAFFIC CROSS SECTION Temp 1-2	

HORIZONTAL SCALE 1"=10'		BRIDGE FILE	
VERTICAL SCALE 1"=10'		DESIGNATION 1600808	
SURVEY BOOK		SHEETS	
ELECTRONIC		155	of 185
CONTRACT B-36910		PROJECT 1600808	

I:\2/20/2020 11:45:11 PMP\190088 INDOT North Split\09Road\04 Design files\02 DGN\Plans\1600808-MOT-5-XS01.dgn

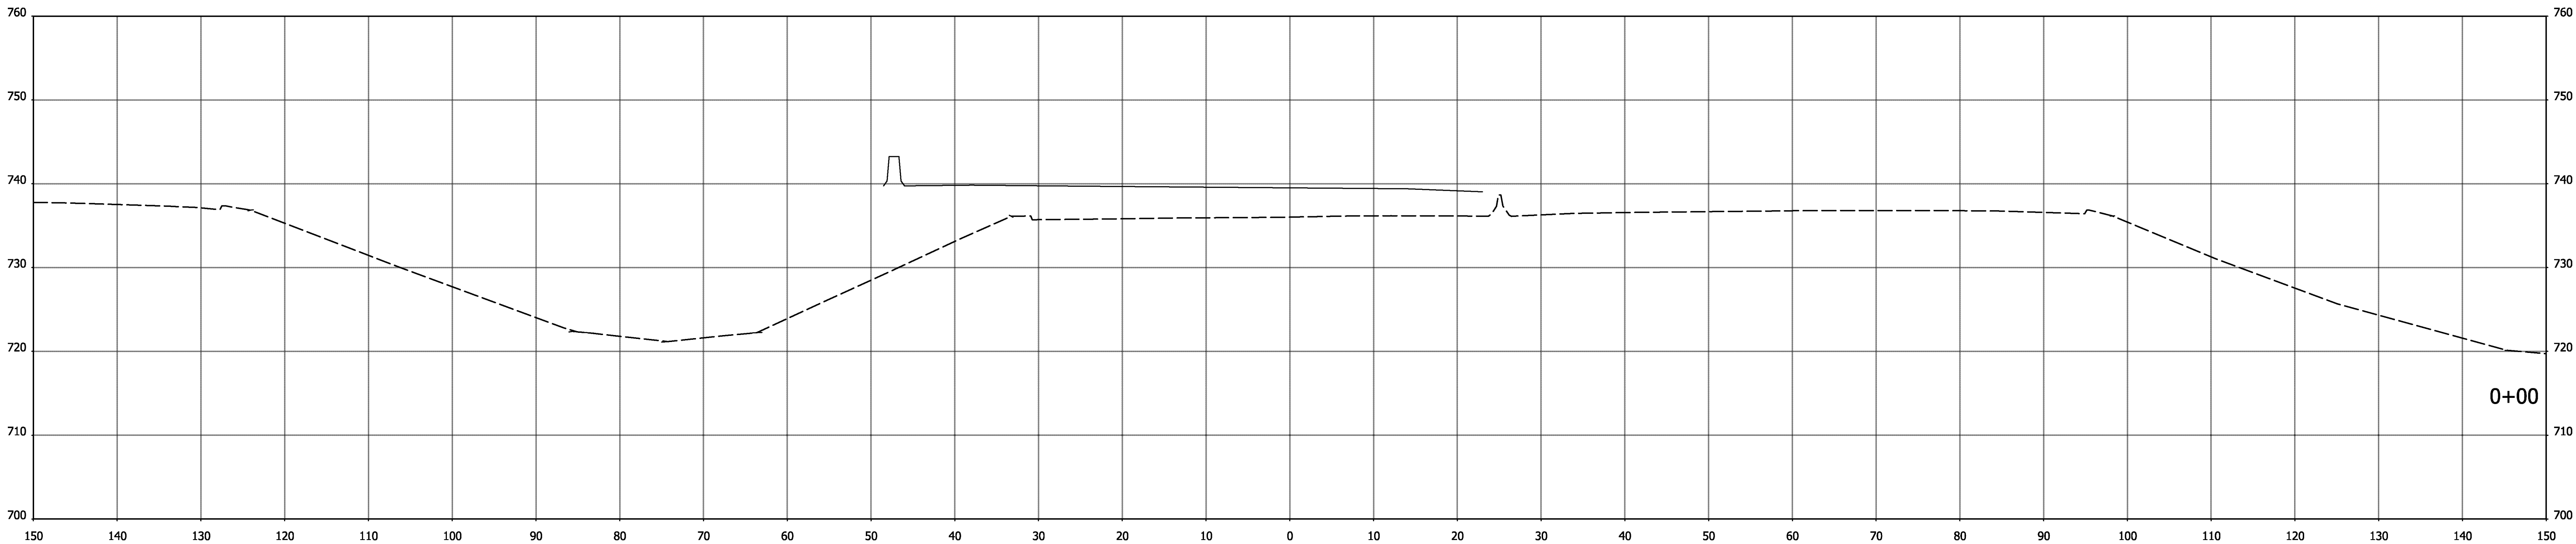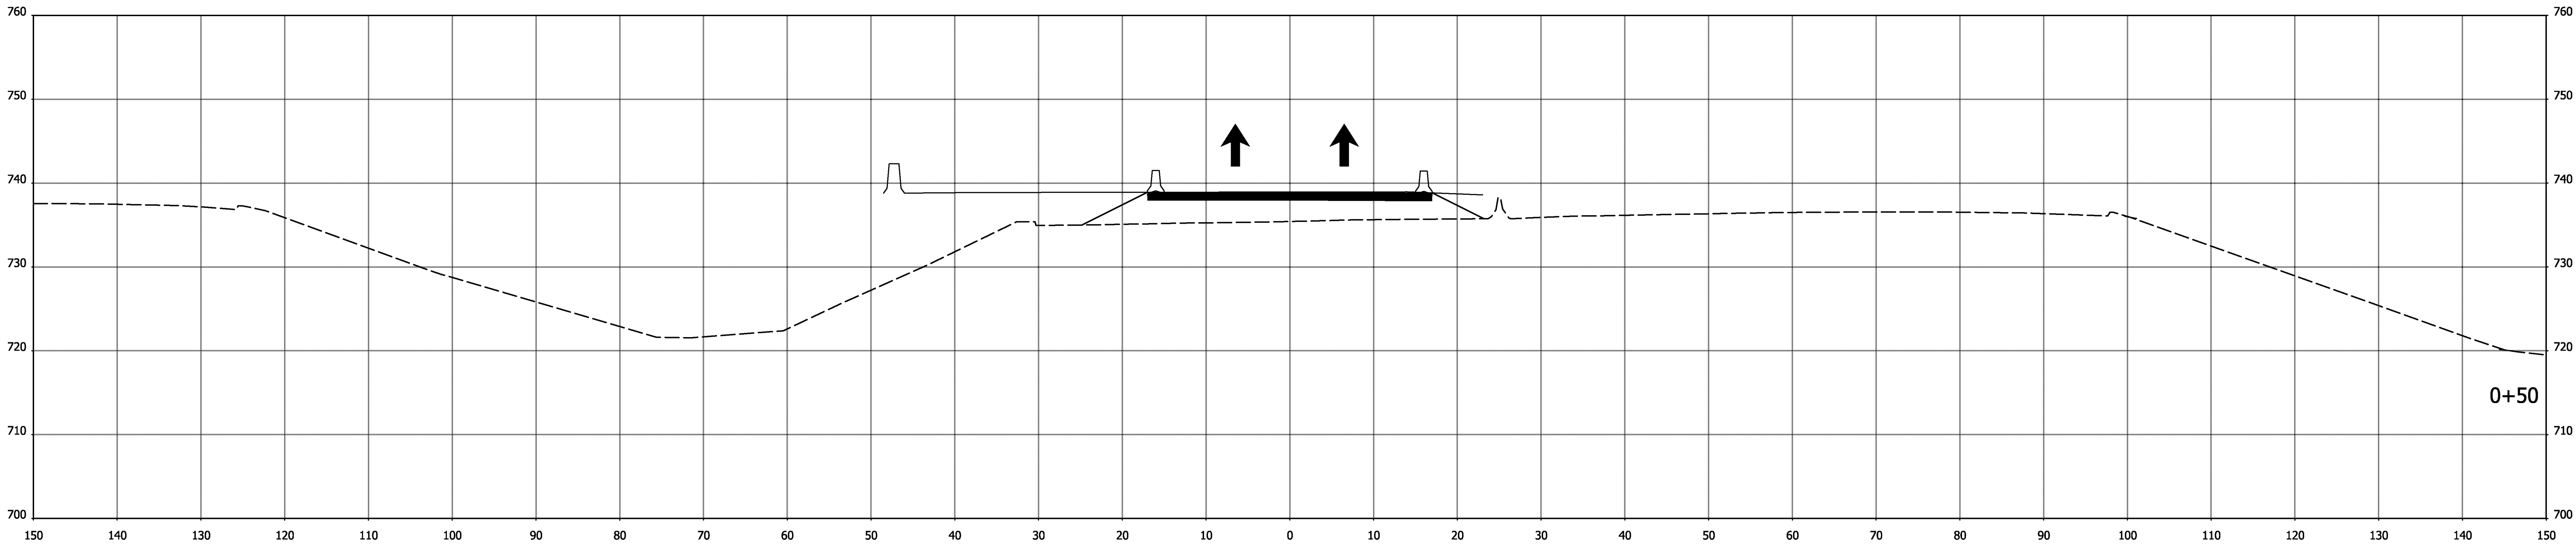

STA. 0+00 TO STA. 0+50

DRAFT
NOT FOR CONSTRUCTION

RECOMMENDED
FOR APPROVAL _____
DESIGN ENGINEER DATE

DESIGNED: RAP DRAWN: RAP



CHECKED: DJG CHECKED: DJG

INDIANA
DEPARTMENT OF TRANSPORTATION

MAINTENANCE OF TRAFFIC
CROSS SECTION
Temp 2A-1

HORIZONTAL SCALE	BRIDGE FILE		
1"=10'			
VERTICAL SCALE	DESIGNATION		
1"=10'	1600808		
SURVEY BOOK	SHEETS		
ELECTRONIC	156	of	185
CONTRACT	PROJECT		
B-36910	1600808		

I:\2/20/2020 11:45:12 PM\190088 INDOT North Split\09Road\04 Design files\02 DGN\Plans\1600808-MOT-5-XS01.dgn

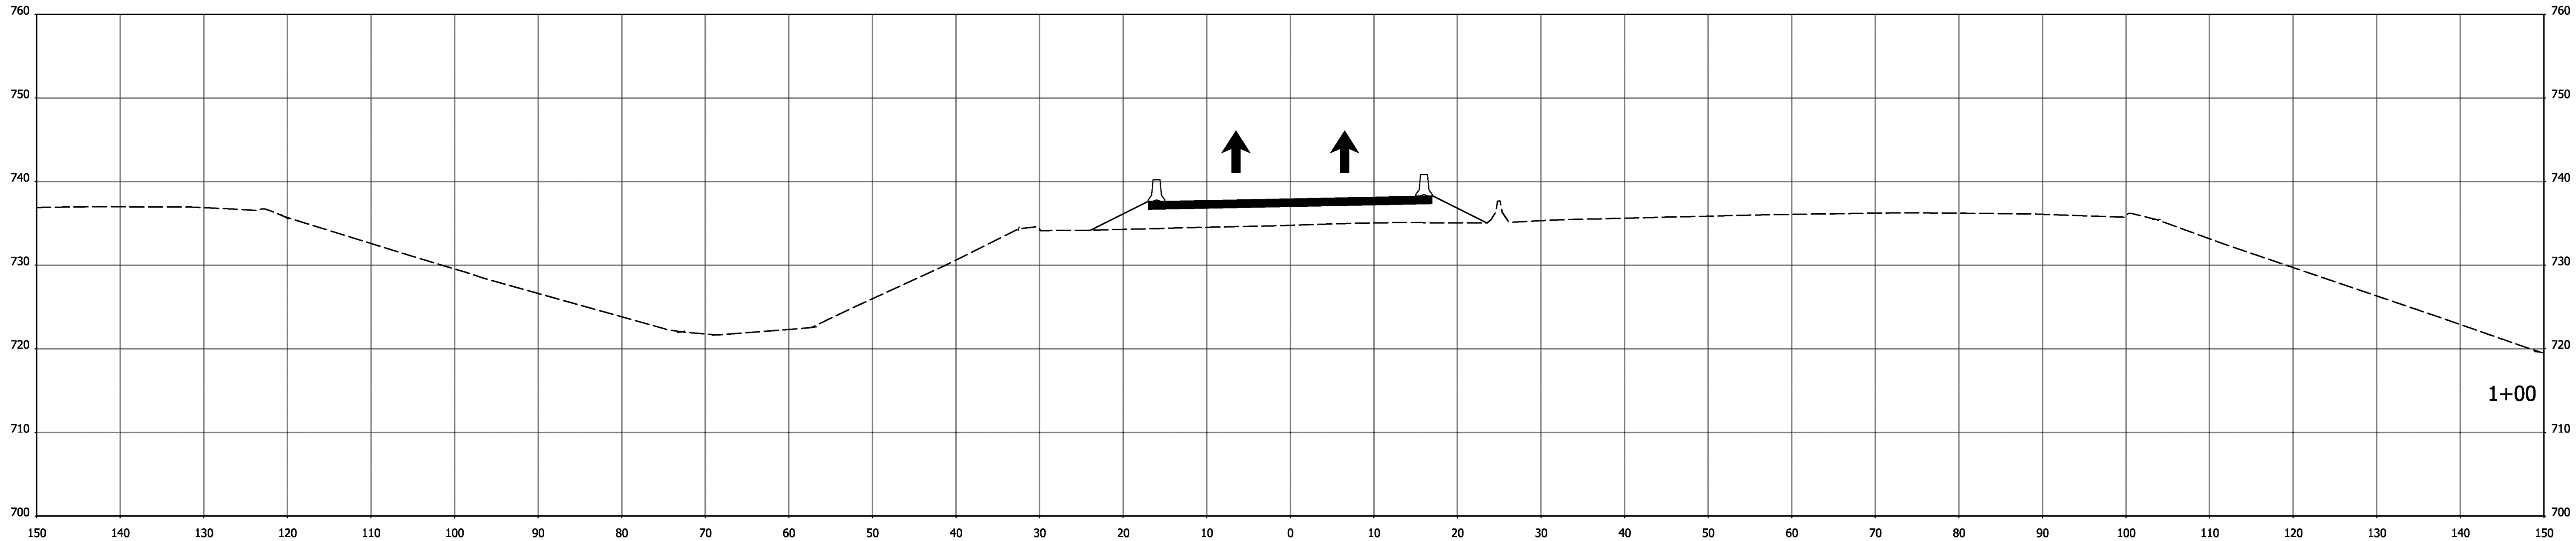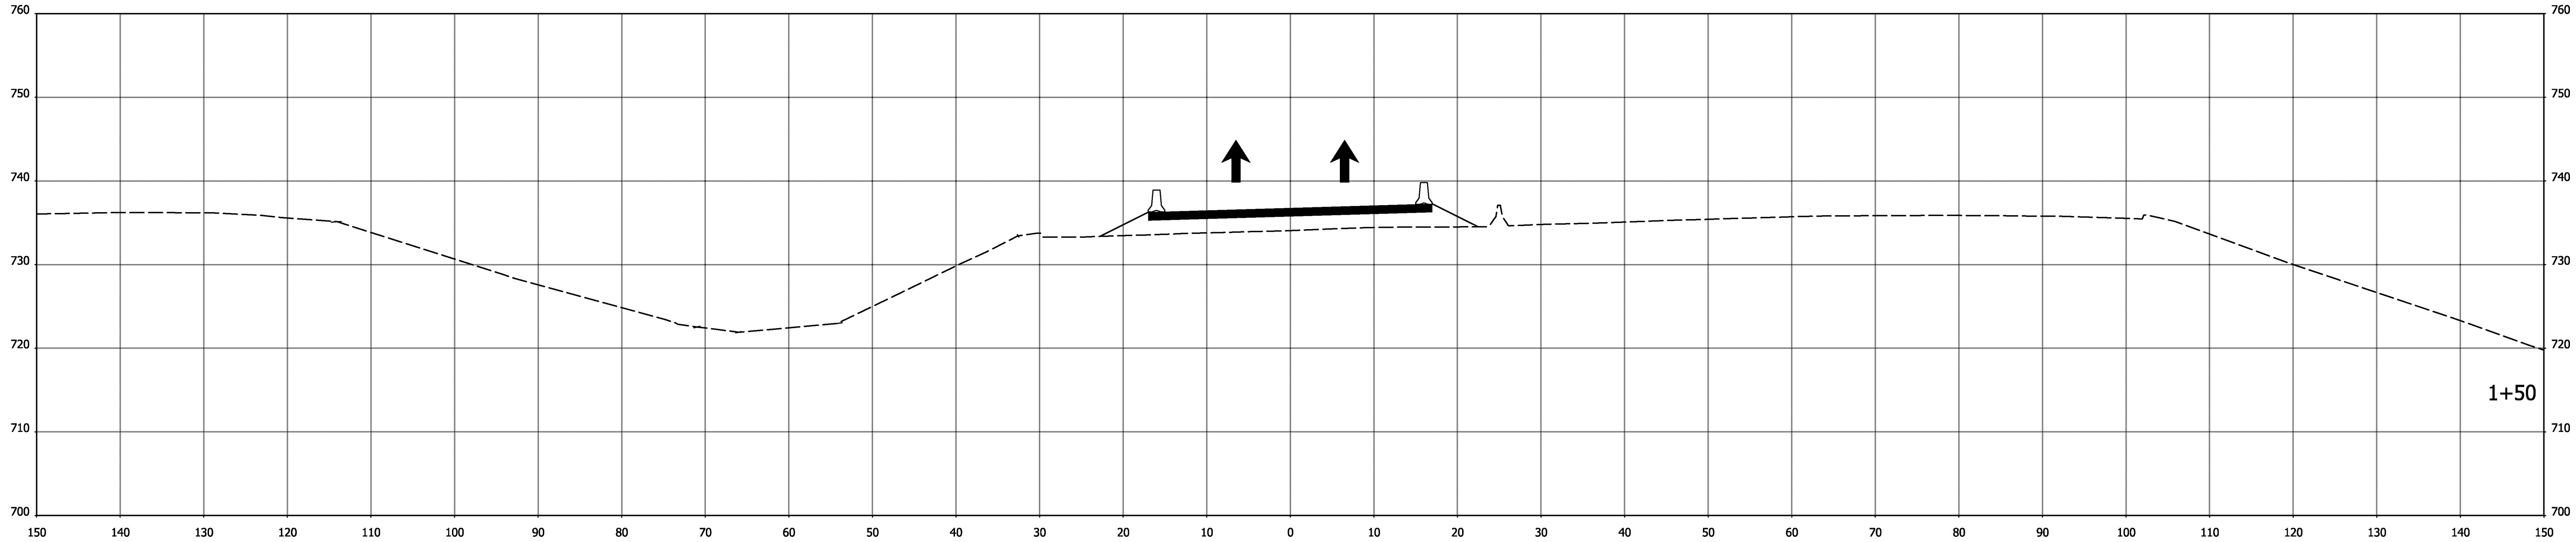

STA. 1+00 TO STA. 1+50

DRAFT
NOT FOR CONSTRUCTION

RECOMMENDED
FOR APPROVAL

DESIGN ENGINEER

DATE

DESIGNED: .RAP

DRAWN: .RAP

CHECKED: .DJG

CHECKED: .DJG

INDIANA
DEPARTMENT OF TRANSPORTATION

MAINTENANCE OF TRAFFIC
CROSS SECTION
Temp 2A-1

HORIZONTAL SCALE

1"=10'

VERTICAL SCALE

1"=10'

BRIDGE FILE

DESIGNATION

1600808

SURVEY BOOK

ELECTRONIC

CONTRACT

B-36910



SHEETS

157 of 185

PROJECT

1600808

I:\2/20/2020 11:45:13 AM\190088 INDOT North Split\09Road\04 Design files\02 DGN\Plans\1600808-MOT-5-XS01.dgn

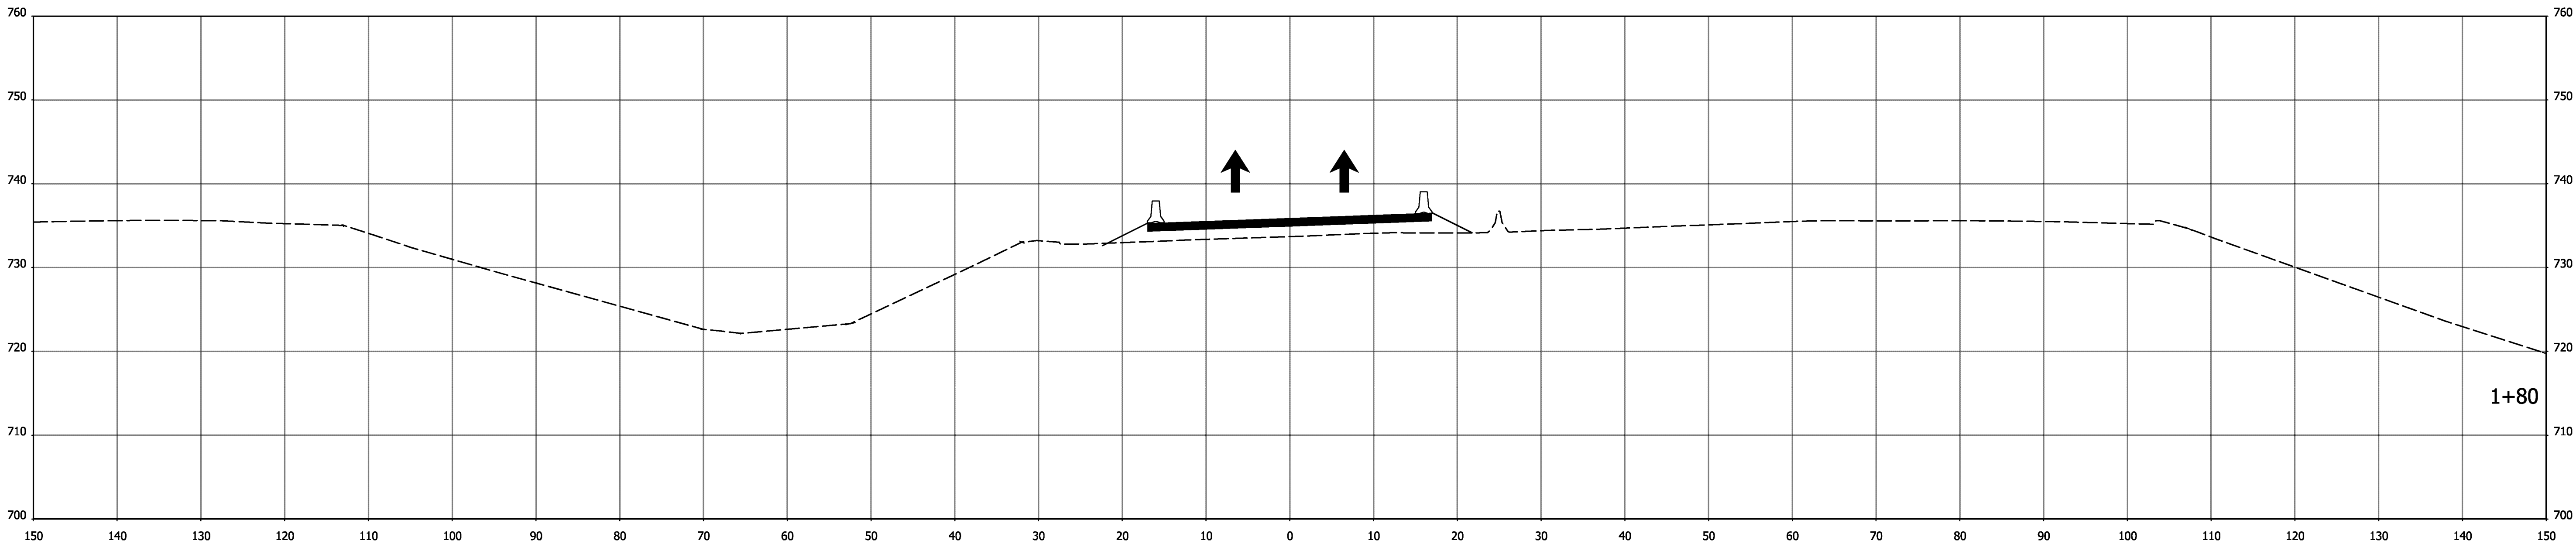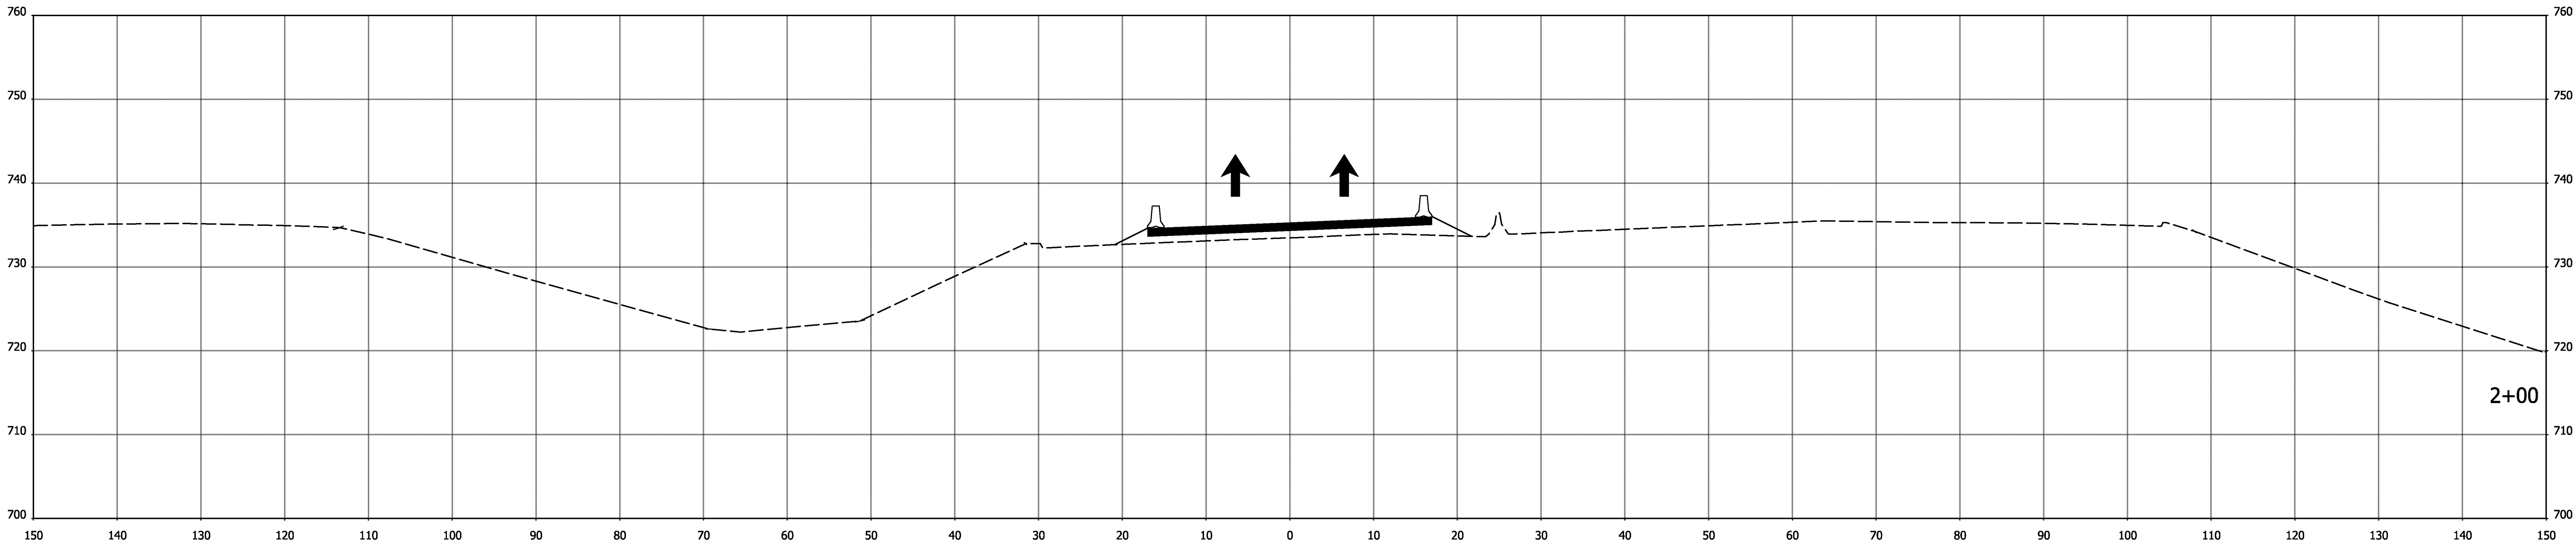

STA. 1+80 TO STA. 2+00

DRAFT
NOT FOR CONSTRUCTION

RECOMMENDED
FOR APPROVAL

DESIGN ENGINEER

DATE

DESIGNED: .RAP

DRAWN: RAP

CHECKED: .DJG

CHECKED: .DJG

INDIANA
DEPARTMENT OF TRANSPORTATION

MAINTENANCE OF TRAFFIC
CROSS SECTION
Temp 2A-1

HORIZONTAL SCALE

1"=10'

VERTICAL SCALE

1"=10'

BRIDGE FILE

DESIGNATION

1600808

SURVEY BOOK

ELECTRONIC

CONTRACT

B-36910



SHEETS

158 of 185

PROJECT

1600808

I:\2/20/2020 11:45:13 AM\190088 INDOT North Split\09Road\04 Design files\02 DGN\Plans\1600808-MOT-5-XS01.dgn

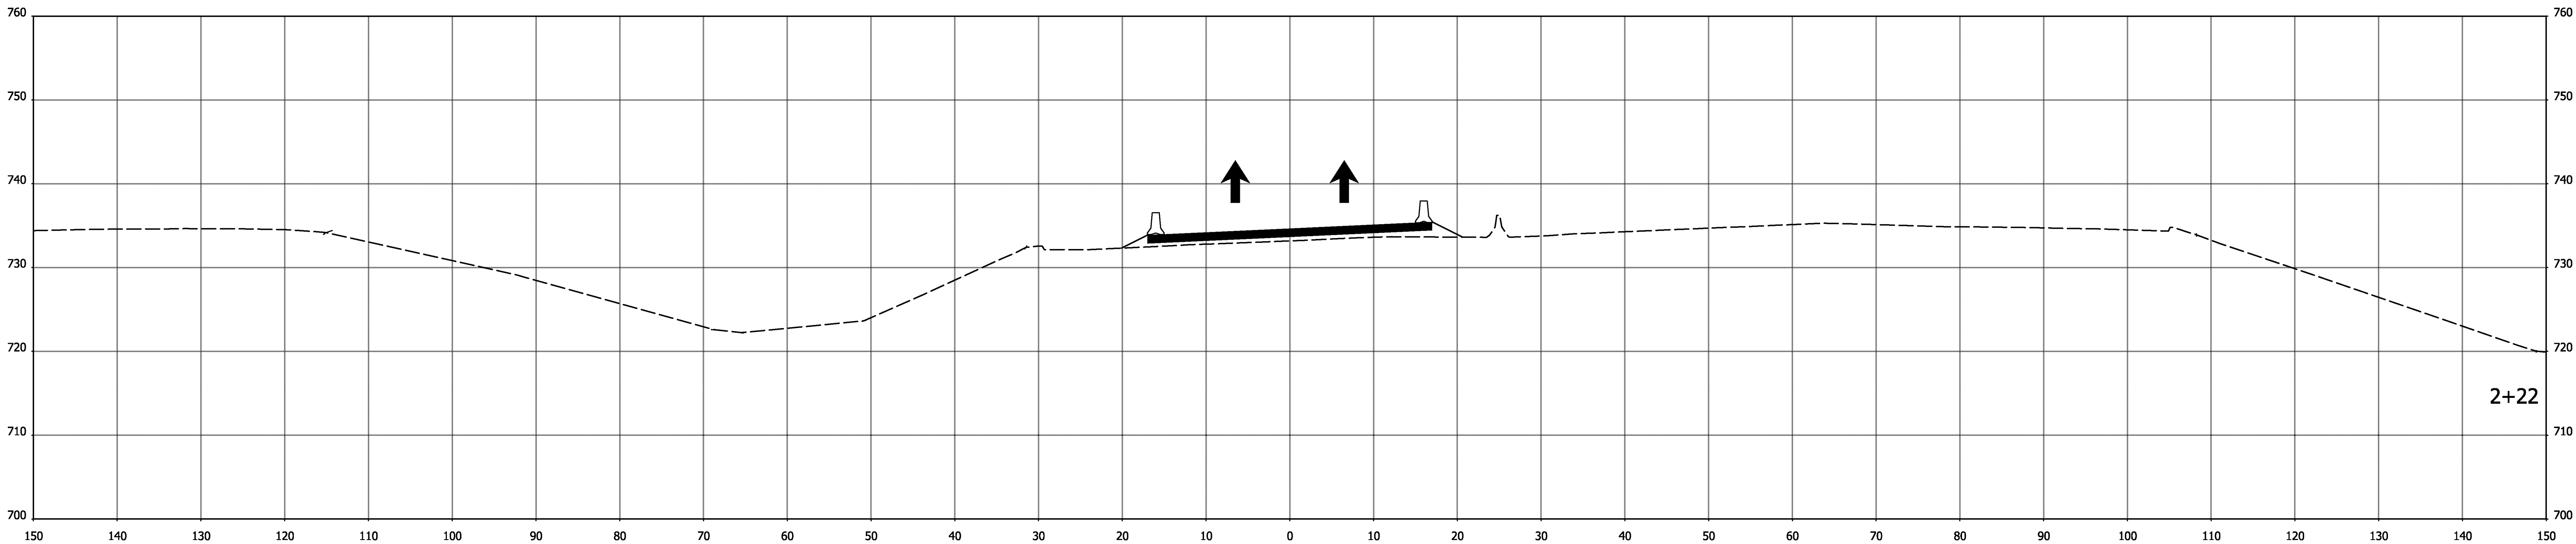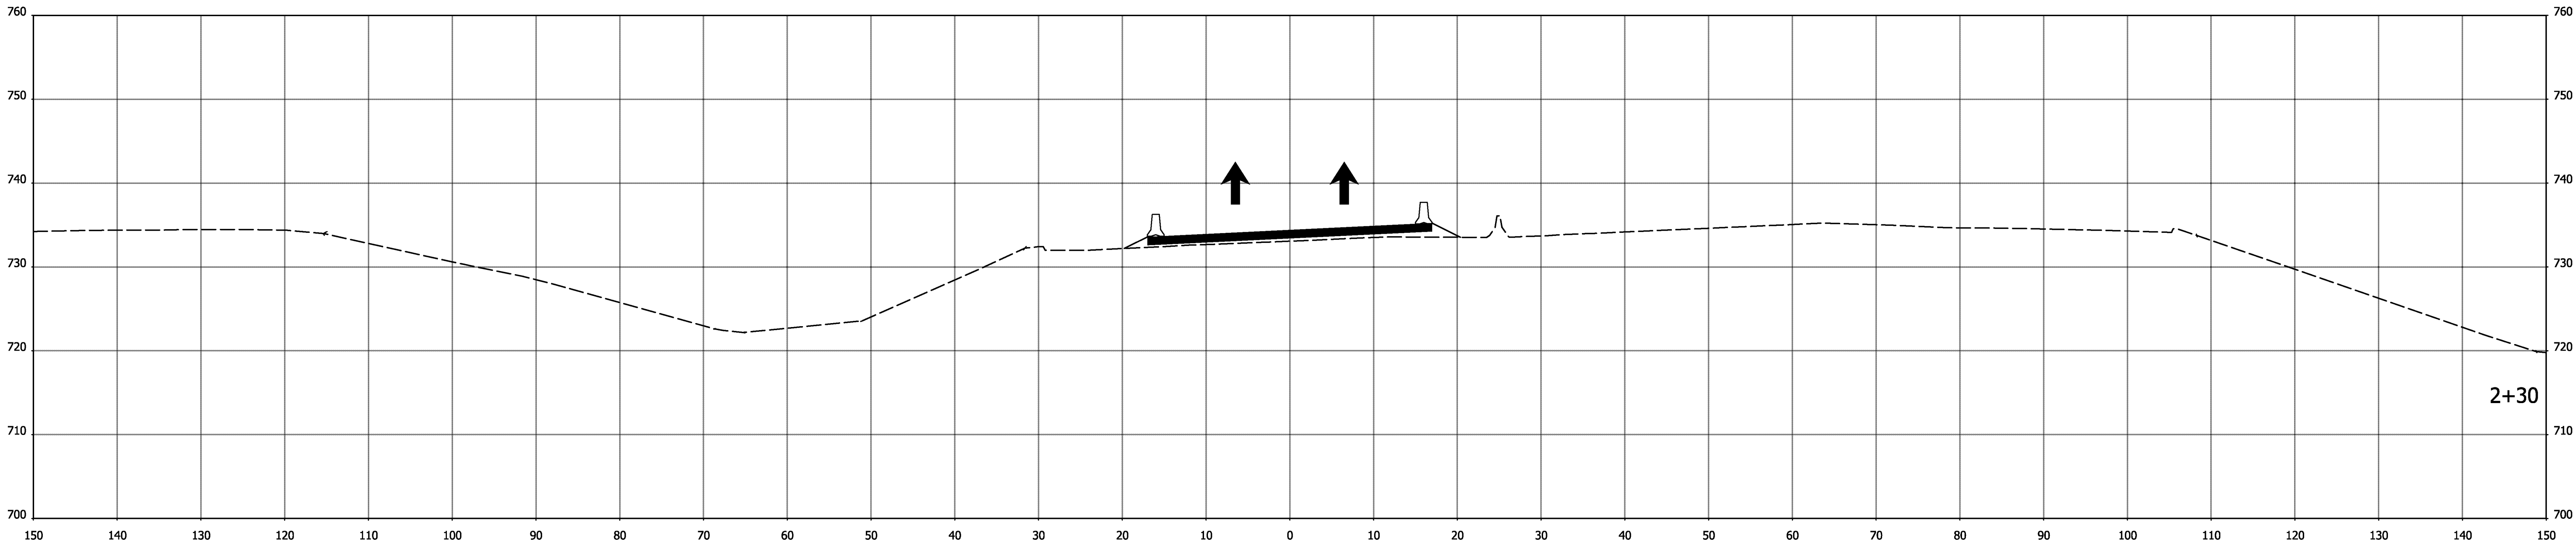

STA. 2+22 TO STA. 2+30

DRAFT
NOT FOR CONSTRUCTION

RECOMMENDED
FOR APPROVAL

DESIGN ENGINEER

DATE

DESIGNED: .RAP

DRAWN: RAP

CHECKED: .DJG

CHECKED: .DJG

INDIANA
DEPARTMENT OF TRANSPORTATION

MAINTENANCE OF TRAFFIC
CROSS SECTION
Temp 2A-1

HORIZONTAL SCALE

1"=10'

VERTICAL SCALE

1"=10'

BRIDGE FILE

DESIGNATION

1600808

SURVEY BOOK

ELECTRONIC

CONTRACT

B-36910



SHEETS

159 of 185

PROJECT

1600808

I:\2/20/2020 11:45:14 PM\190088 INDOT North Split\09Road\04 Design files\02 DGN\Plans\1600808-MOT-5-XS01.dgn

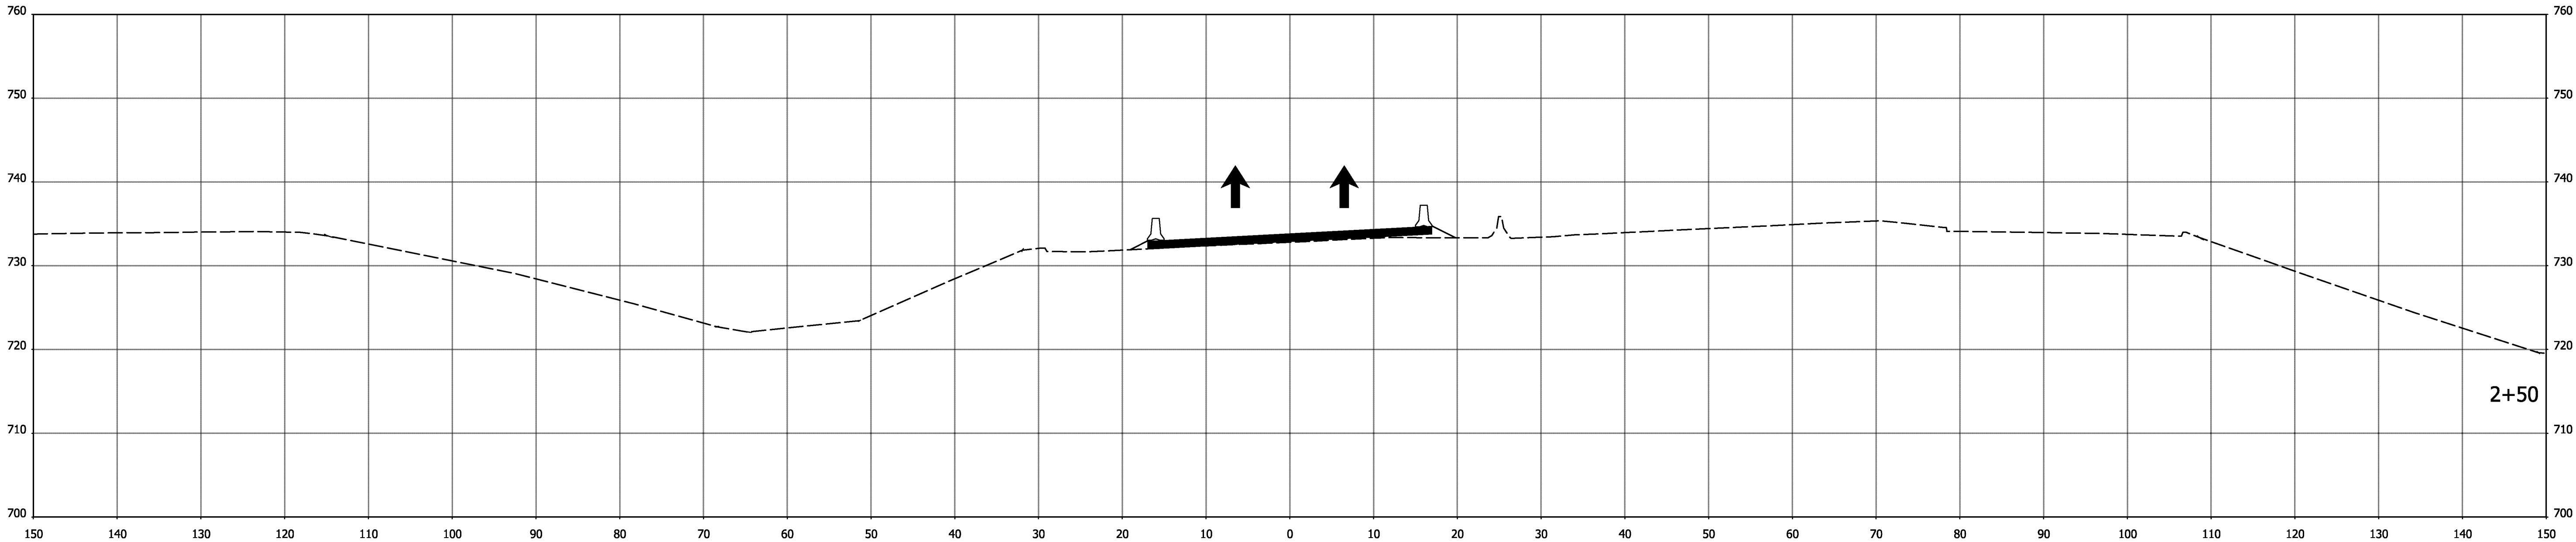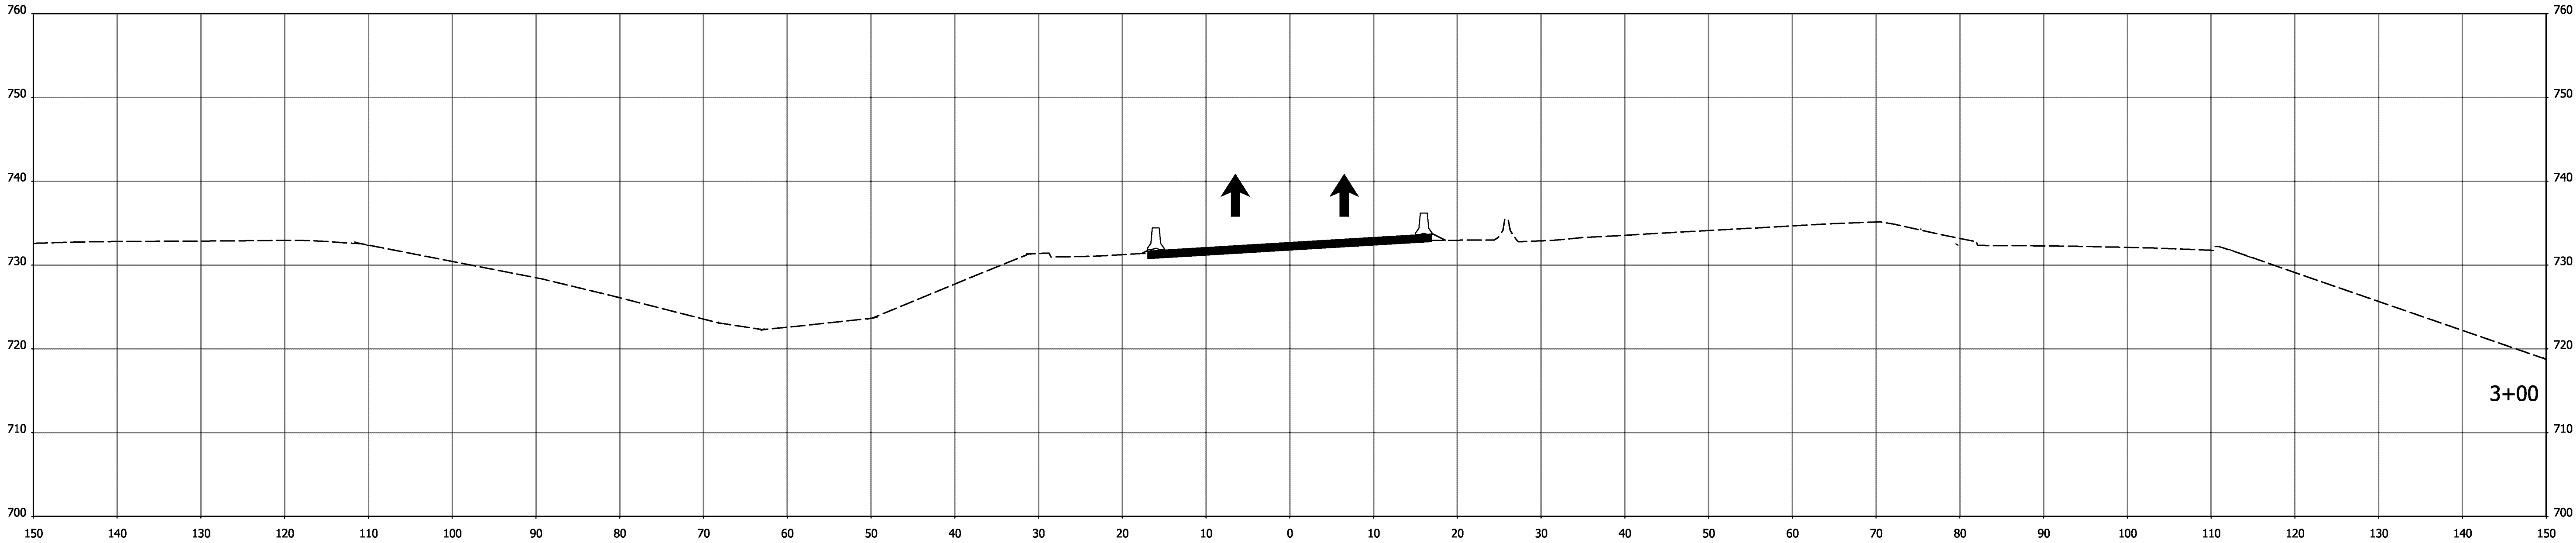

STA. 2+50 TO STA. 3+00

DRAFT
NOT FOR CONSTRUCTION

RECOMMENDED
FOR APPROVAL _____
DESIGN ENGINEER DATE

DESIGNED: RAP DRAWN: RAP



CHECKED: DJG CHECKED: DJG

INDIANA
DEPARTMENT OF TRANSPORTATION

MAINTENANCE OF TRAFFIC
CROSS SECTION
Temp 2A-1

HORIZONTAL SCALE	BRIDGE FILE		
1"=10'			
VERTICAL SCALE	DESIGNATION		
1"=10'	1600808		
SURVEY BOOK	SHEETS		
ELECTRONIC	160	of	185
CONTRACT	PROJECT		
B-36910	1600808		

I:\2/20/2020 11:45:14 PM\190088 INDOT North Split\09Road\04 Design files\02 DGN\Plans\1600808-MOT-5-XS01.dgn

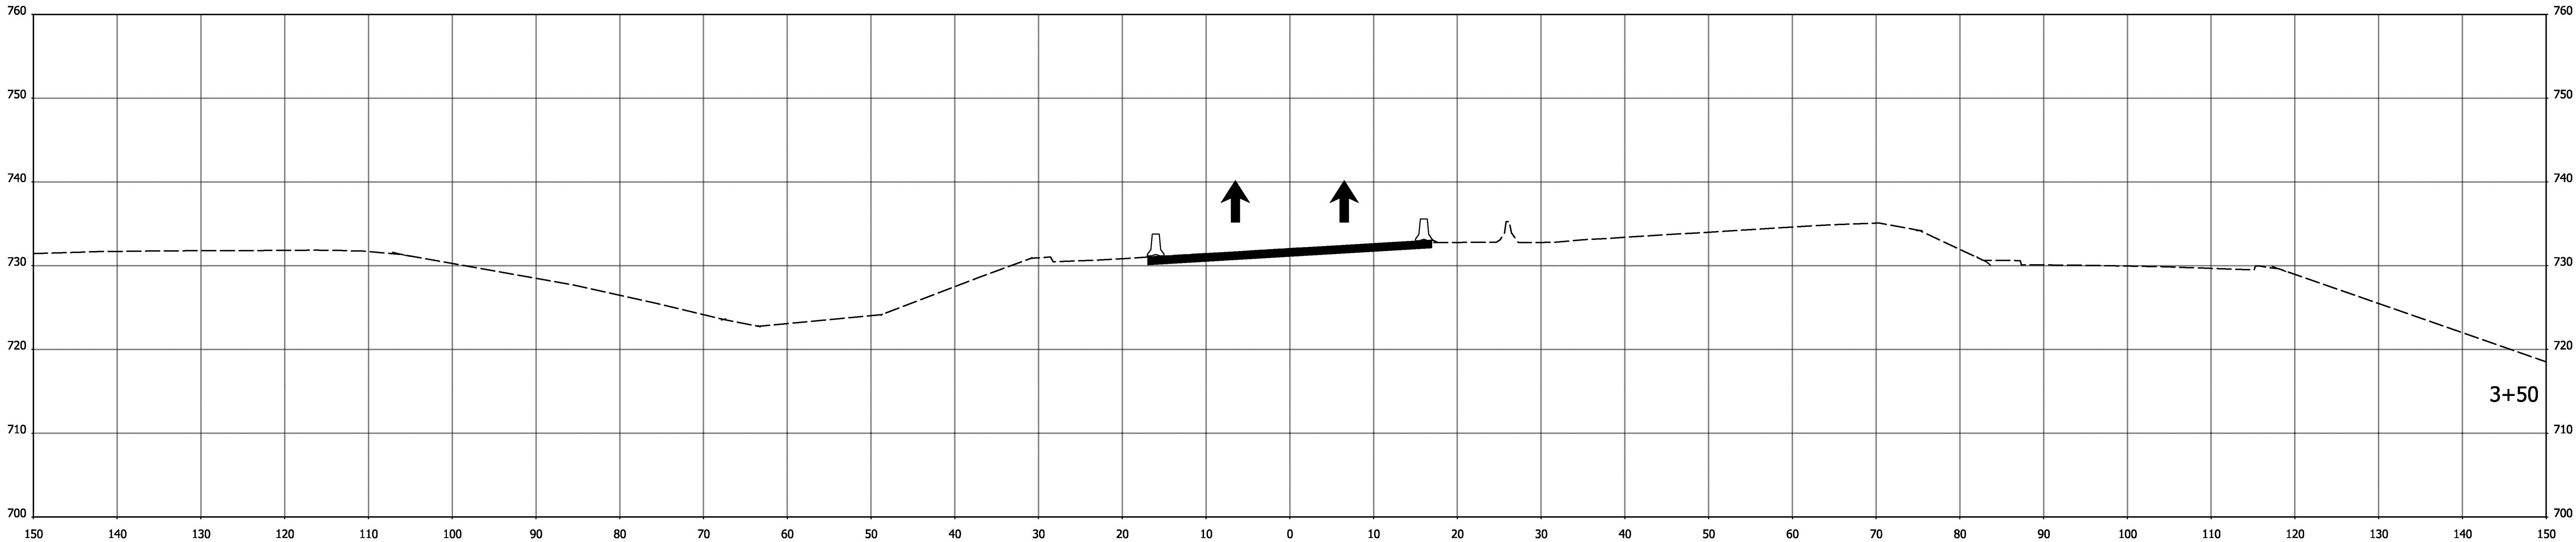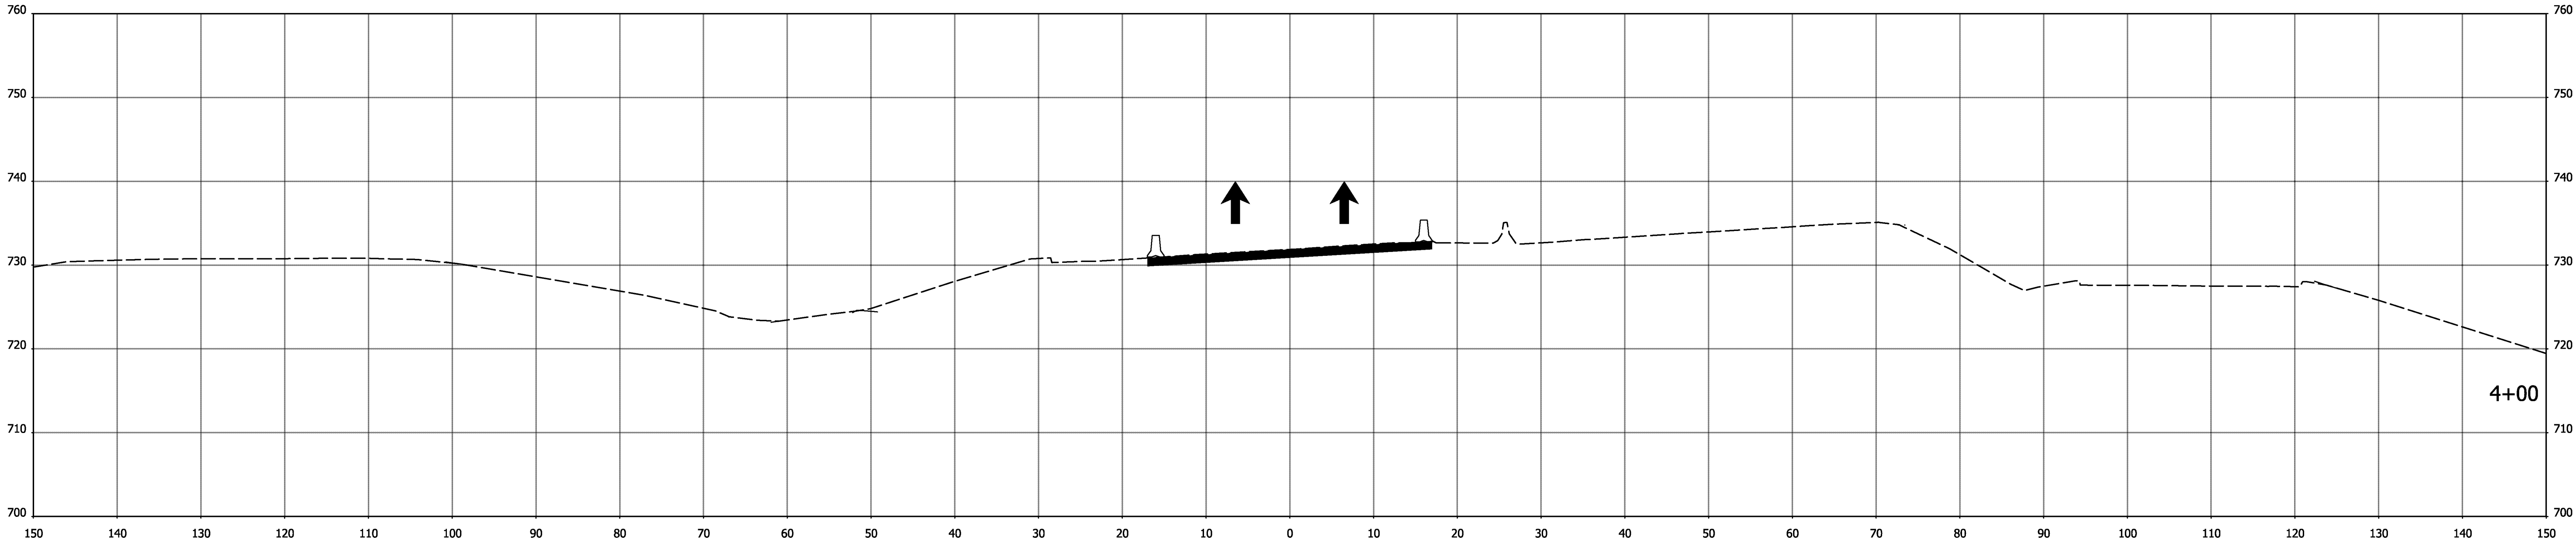

STA. 3+50 TO STA. 4+00

DRAFT
NOT FOR CONSTRUCTION

RECOMMENDED
FOR APPROVAL

DESIGN ENGINEER

DATE

DESIGNED: .RAP

DRAWN: RAP

CHECKED: .DJG

CHECKED: .DJG

INDIANA
DEPARTMENT OF TRANSPORTATION

MAINTENANCE OF TRAFFIC
CROSS SECTION
Temp 2A-1

HORIZONTAL SCALE

1"=10'

VERTICAL SCALE

1"=10'

BRIDGE FILE

DESIGNATION

1600808

SURVEY BOOK

ELECTRONIC

CONTRACT

B-36910



SHEETS

161 of 185

PROJECT

1600808

I:\2020\20201 11:45:15 PM\190088 INDOT North Split\09Road\04 Design files\02 DGN\Plans\1600808-MOT-5-XS01.dgn

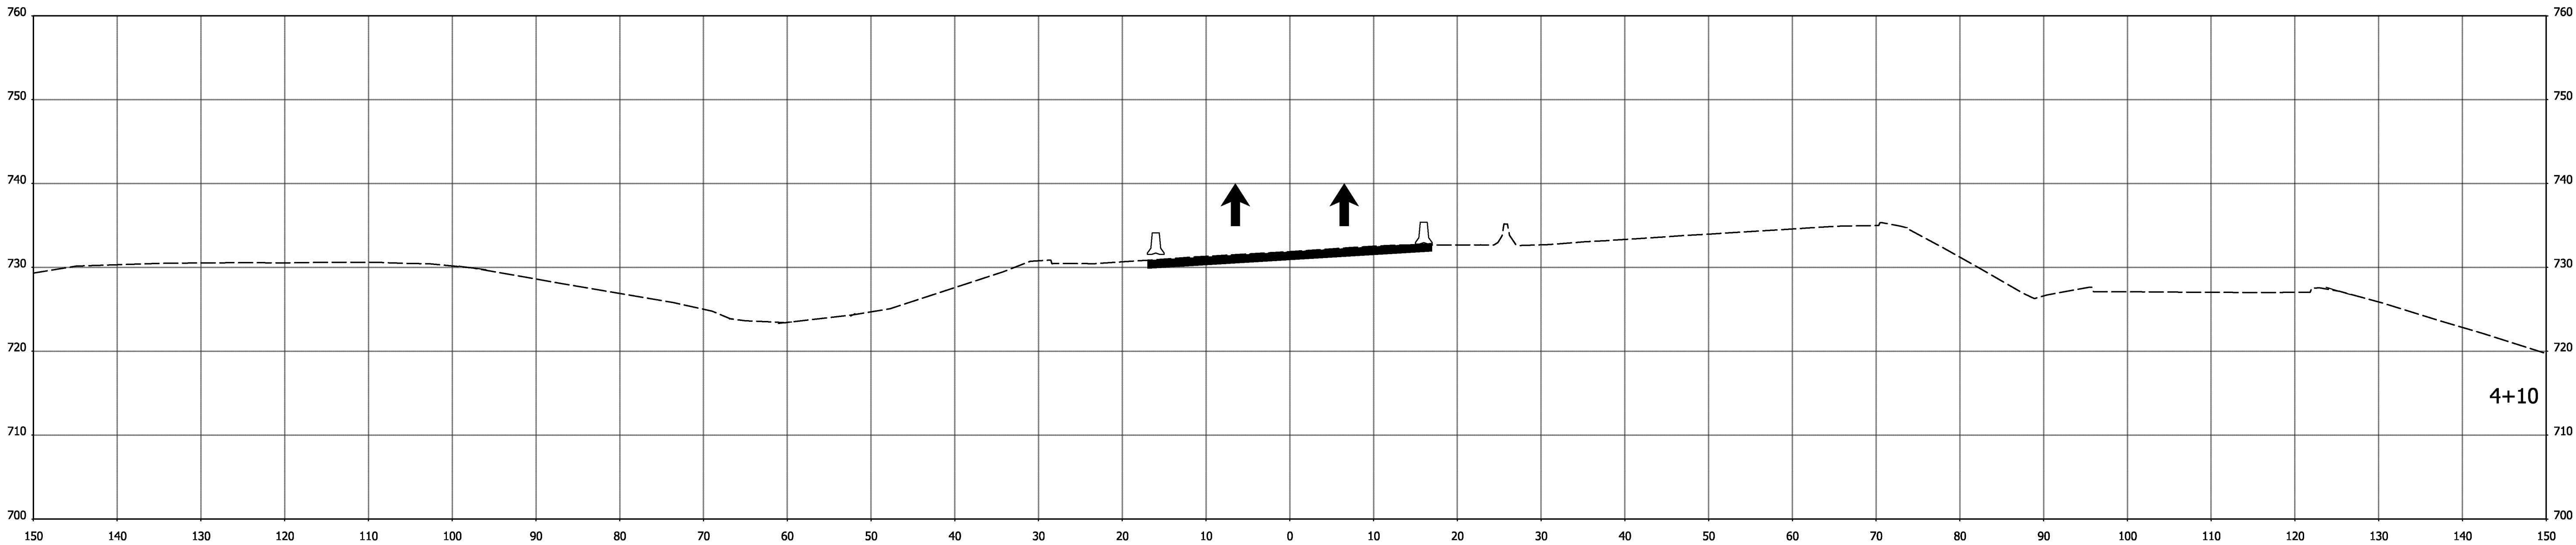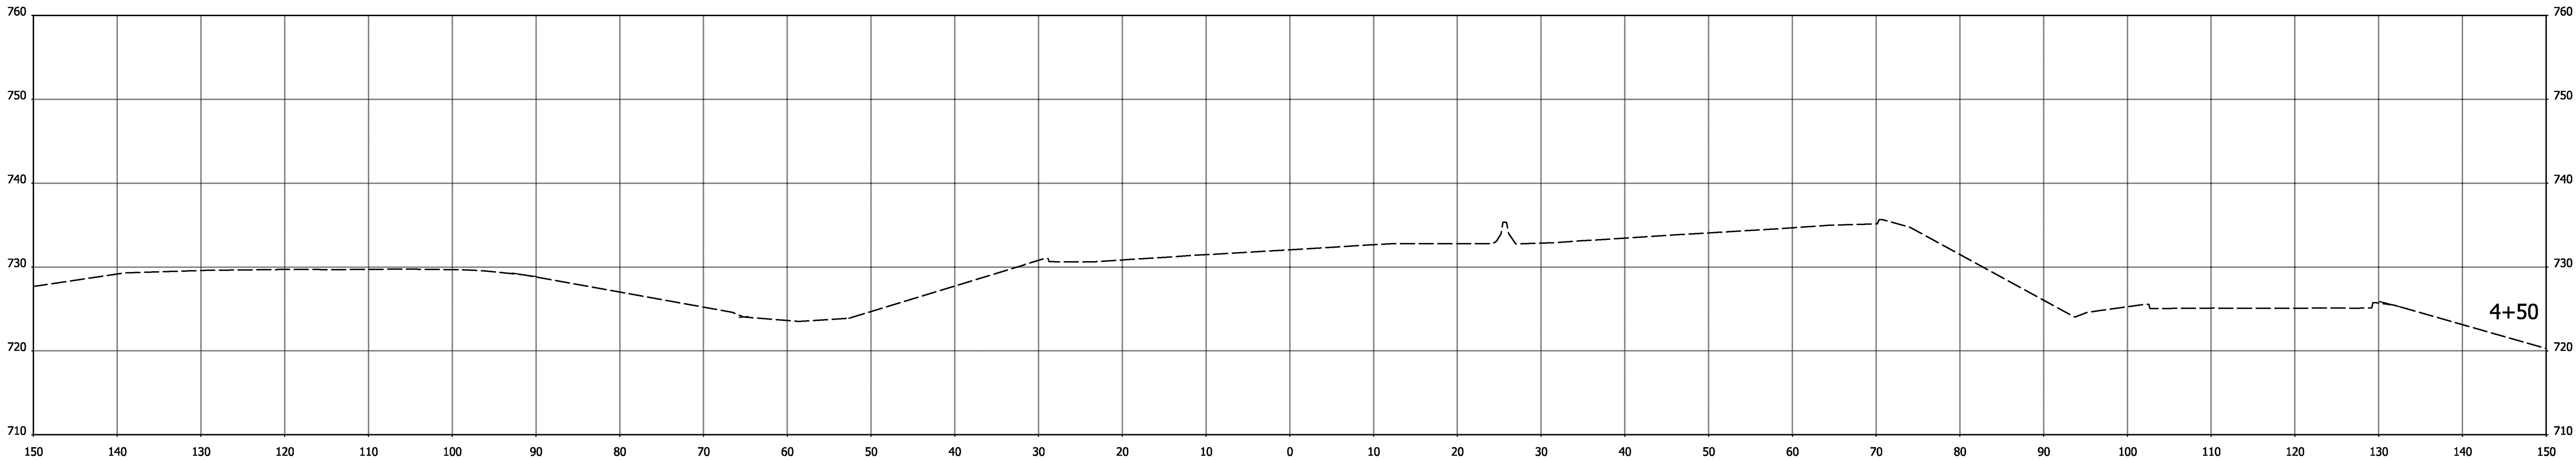

STA. 4+10 TO STA. 4+50

DRAFT
NOT FOR CONSTRUCTION

RECOMMENDED
FOR APPROVAL _____
DESIGN ENGINEER DATE

DESIGNED: RAP DRAWN: RAP



CHECKED: DJG CHECKED: DJG

INDIANA
DEPARTMENT OF TRANSPORTATION

MAINTENANCE OF TRAFFIC
CROSS SECTION
Temp 2A-1

HORIZONTAL SCALE		BRIDGE FILE	
1"=10'			
VERTICAL SCALE		DESIGNATION	
1"=10'		1600808	
SURVEY BOOK		SHEETS	
ELECTRONIC		162	of 185
CONTRACT		PROJECT	
B-36910		1600808	

I:\2/20/2020 11:45:16 PM\190088 INDOT North Split\09Road\04 Design files\02 DGN\Plans\1600808-MOT-5-XS01.dgn

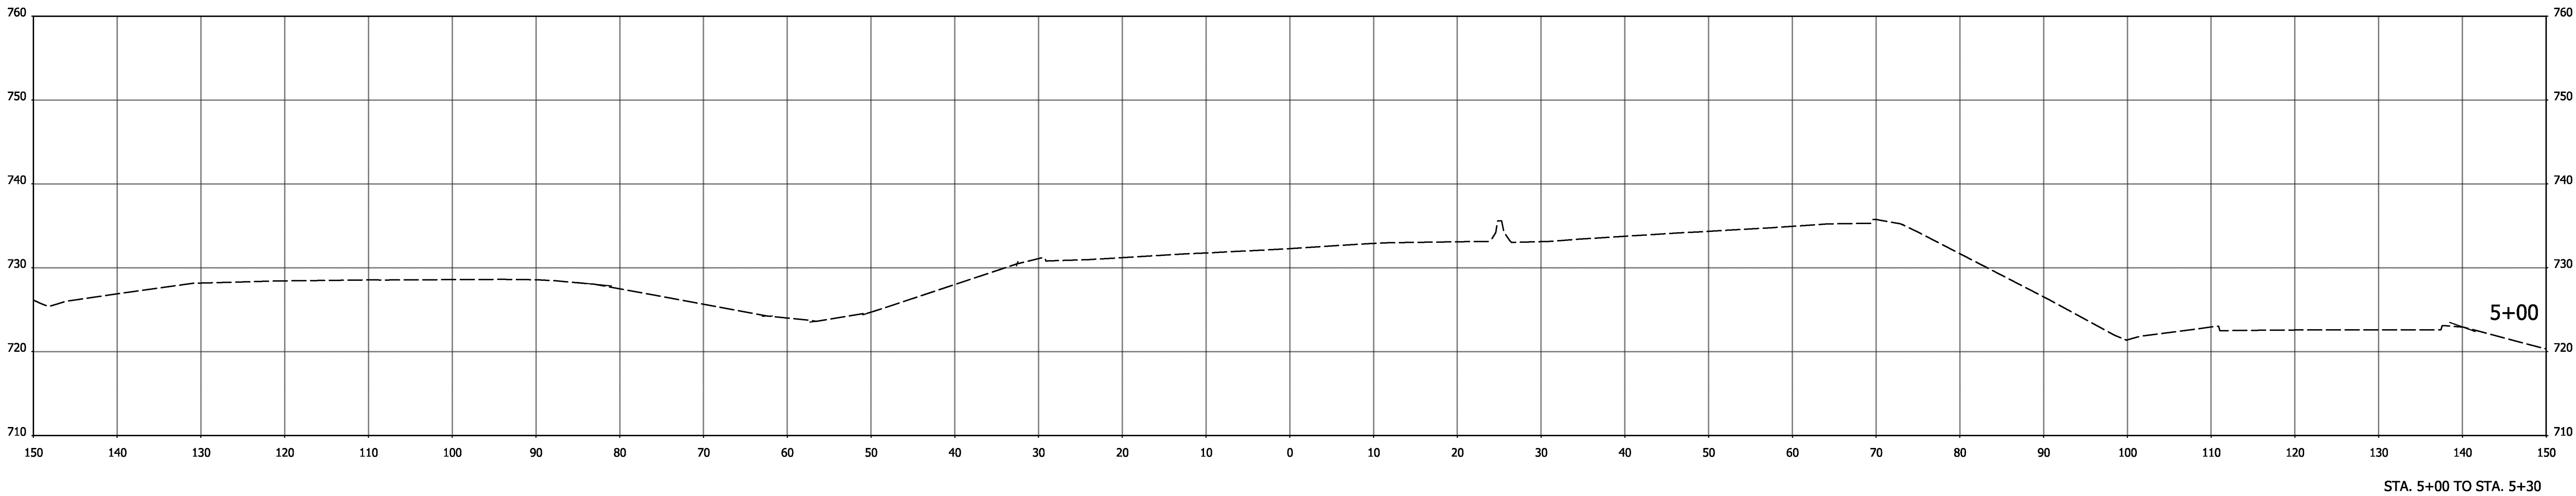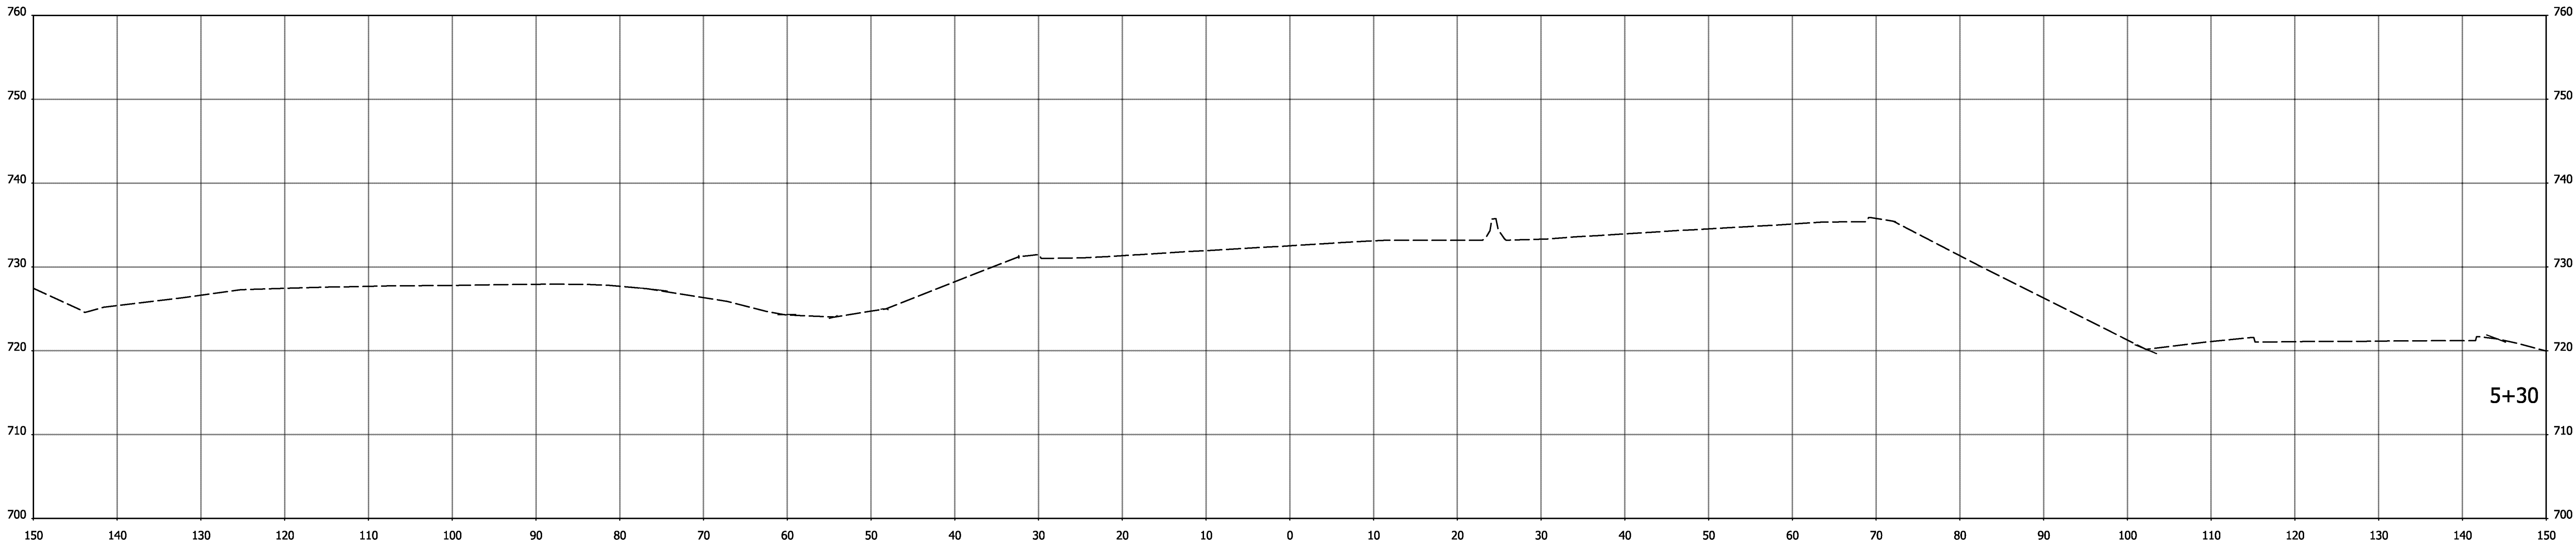

STA. 5+00 TO STA. 5+30

DRAFT
NOT FOR CONSTRUCTION

RECOMMENDED
FOR APPROVAL

DESIGN ENGINEER

DATE

DESIGNED: .RAP

DRAWN: RAP

CHECKED: .DJG

CHECKED: .DJG

INDIANA
DEPARTMENT OF TRANSPORTATION

MAINTENANCE OF TRAFFIC
CROSS SECTION
Temp 2A-1

HORIZONTAL SCALE

1"=10'

VERTICAL SCALE

1"=10'

BRIDGE FILE

DESIGNATION

1600808

SURVEY BOOK

ELECTRONIC

CONTRACT

B-36910



SHEETS

163 of 185

PROJECT

1600808

I:\2020\20201 11:45:16 PM\190088 INDOT North Split\09Road\04 Design files\02 DGN\Plans\1600808-MOT-5-XS01.dgn

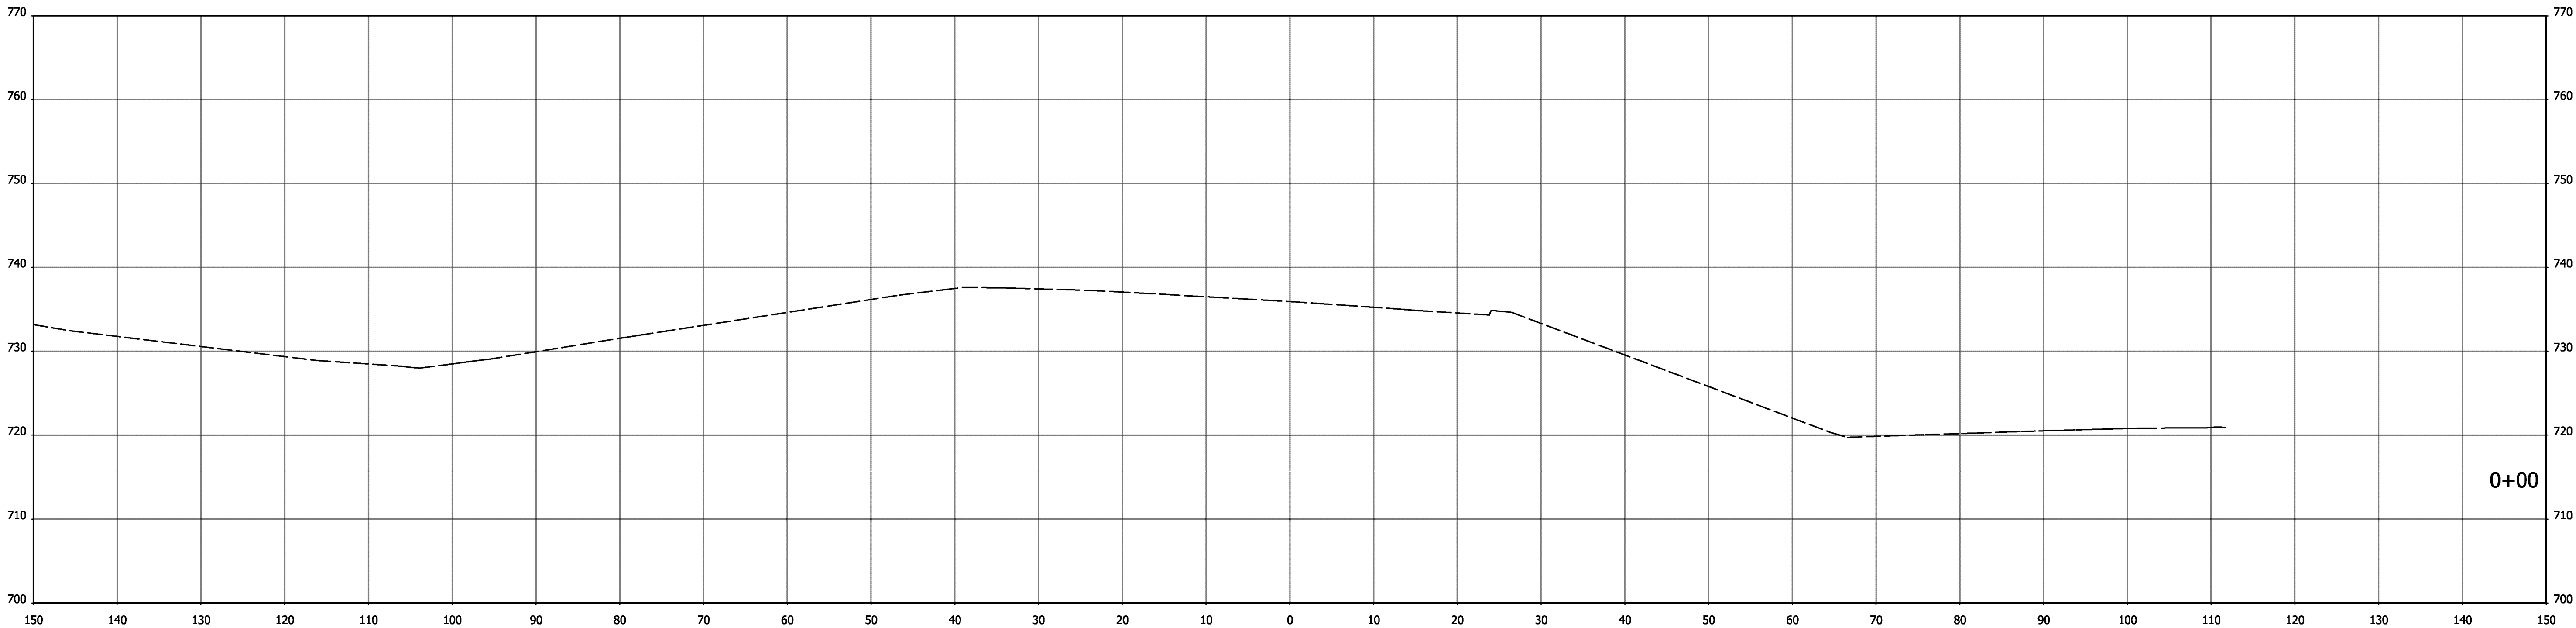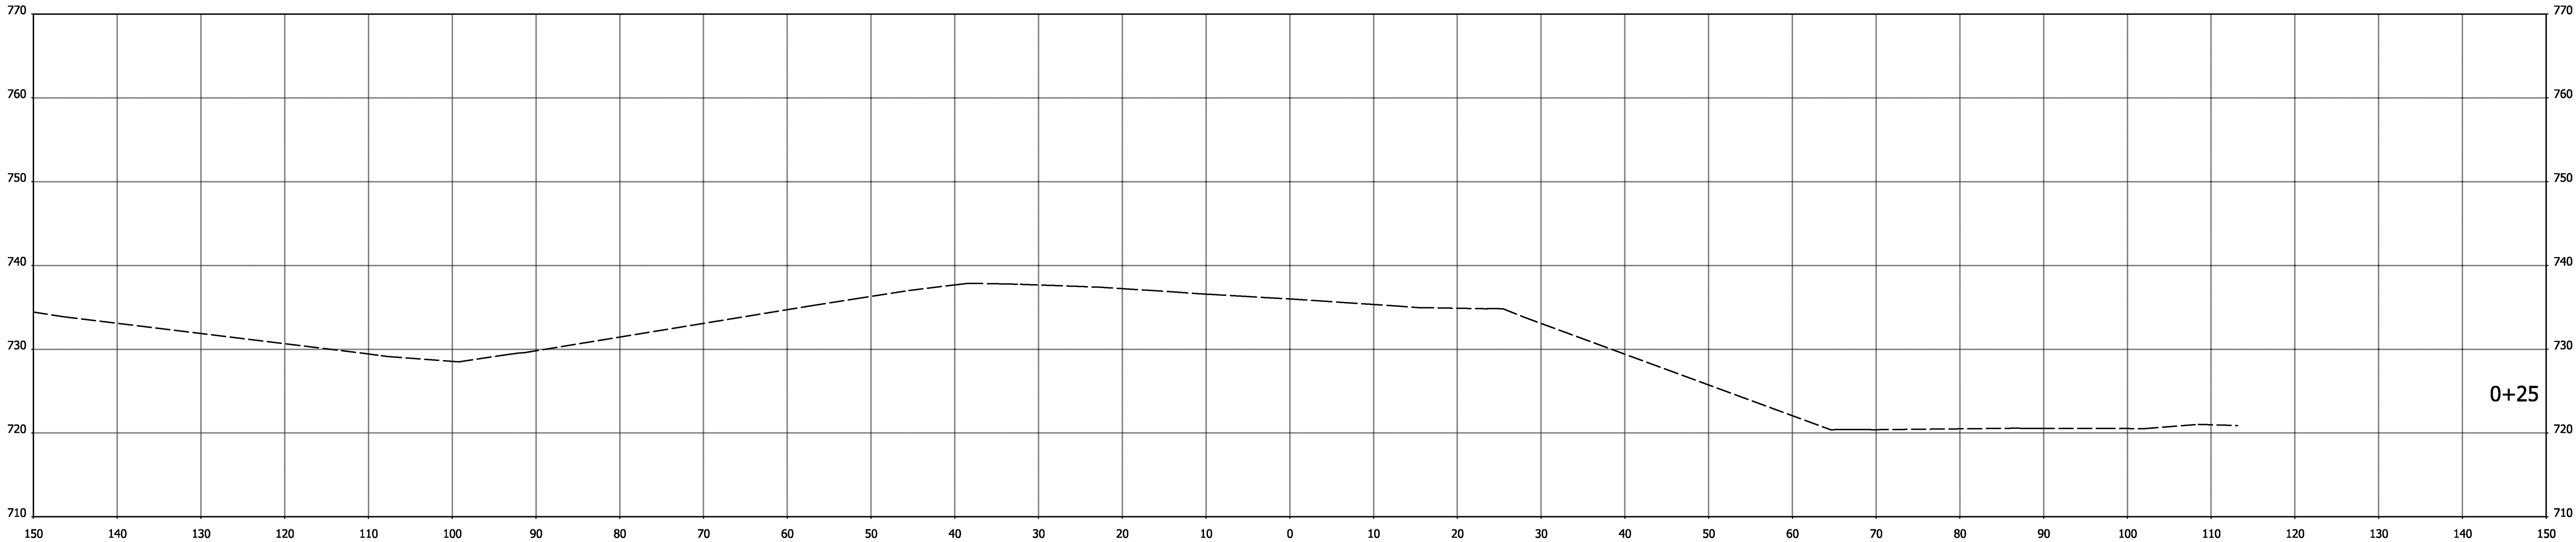

STA. 0+00 TO STA. 0+25

DRAFT
NOT FOR CONSTRUCTION

RECOMMENDED
FOR APPROVAL

DESIGN ENGINEER

DATE

DESIGNED: .RAP

DRAWN: .RAP

CHECKED: .DJG

CHECKED: .DJG

INDIANA
DEPARTMENT OF TRANSPORTATION

MAINTENANCE OF TRAFFIC
CROSS SECTION
Temp 2A-2

HORIZONTAL SCALE

1"=10'

VERTICAL SCALE

1"=10'

BRIDGE FILE

DESIGNATION

1600808

SURVEY BOOK

ELECTRONIC

CONTRACT

B-36910



SHEETS

164 of 185

PROJECT

1600808

I:\2020\20201 11:45:17 PM\190088 INDOT North Split\09Road\04 Design files\02 DGN\Plans\1600808-MOT-5-XS01.dgn

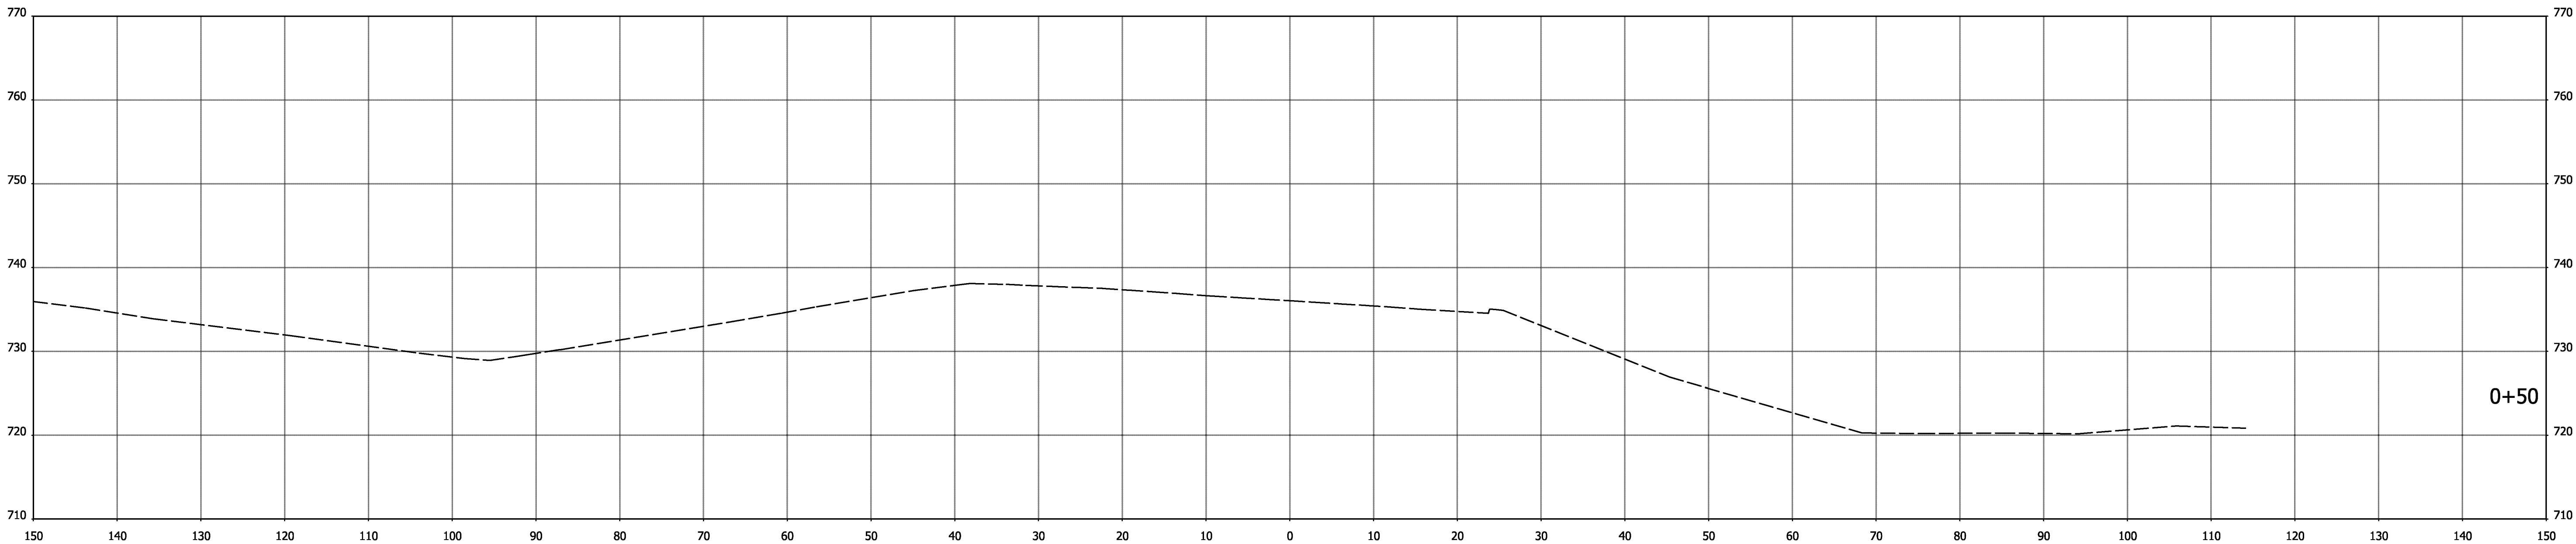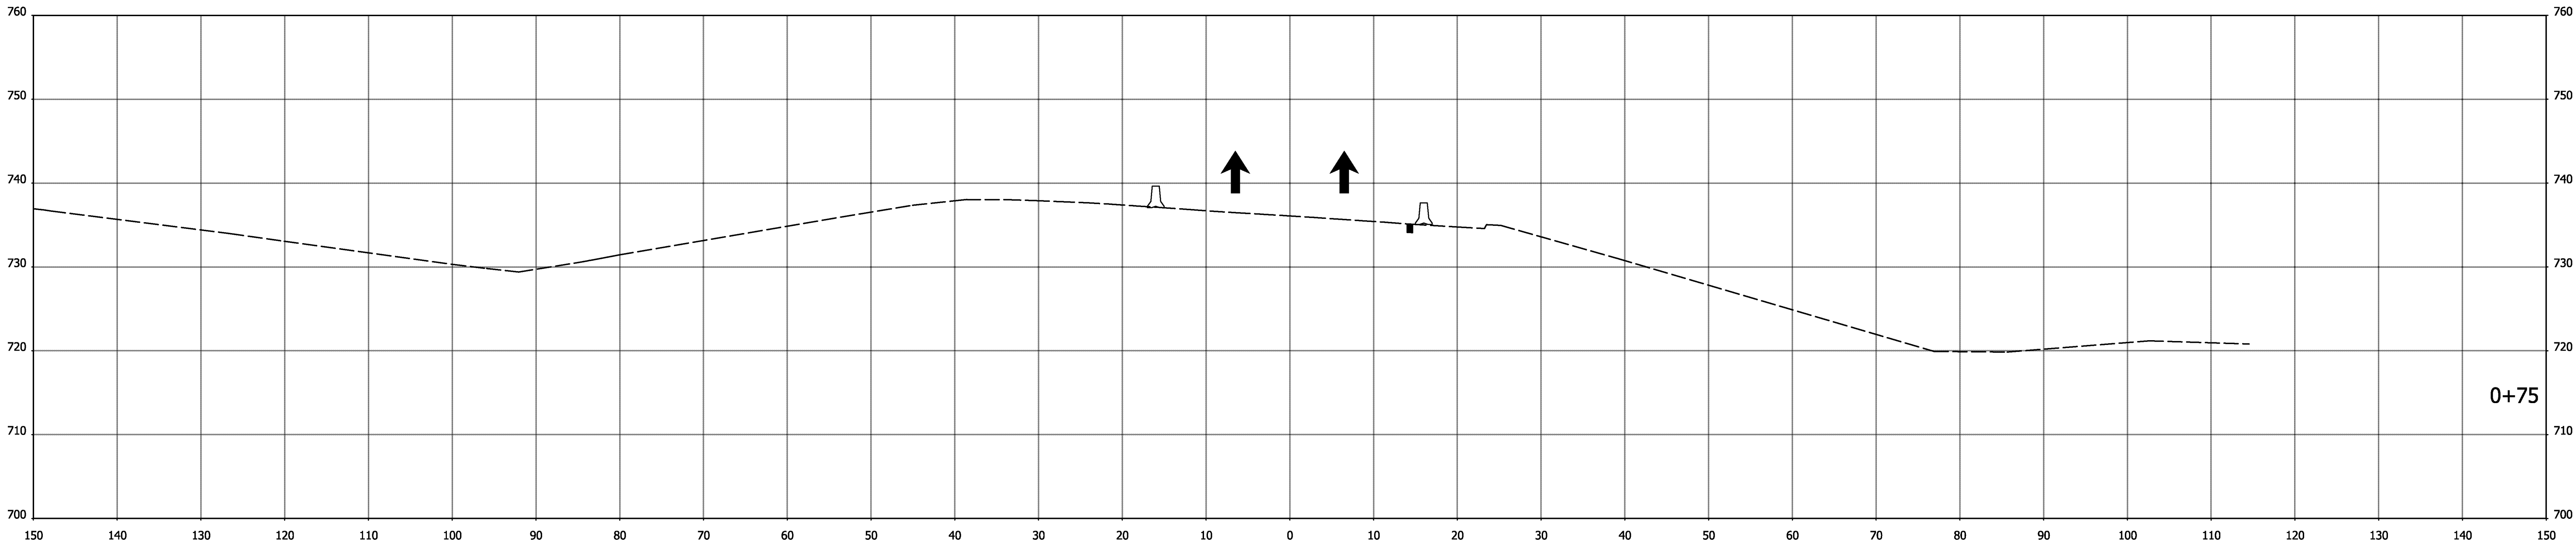

STA. 0+50 TO STA. 0+75

DRAFT
NOT FOR CONSTRUCTION

RECOMMENDED
FOR APPROVAL

DESIGN ENGINEER

DATE

DESIGNED: .RAP

DRAWN: RAP

CHECKED: .DJG

CHECKED: .DJG

INDIANA
DEPARTMENT OF TRANSPORTATION

MAINTENANCE OF TRAFFIC
CROSS SECTION
Temp 2A-2

HORIZONTAL SCALE

1"=10'

VERTICAL SCALE

1"=10'

BRIDGE FILE

DESIGNATION

1600808

SURVEY BOOK

ELECTRONIC

CONTRACT

B-36910



SHEETS

165 of 185

PROJECT

1600808

I:\2/20/2020 11:45:17 PM\190088 INDOT North Split\09Road\04 Design files\02 DGN\Plans\1600808-MOT-5-XS01.dgn

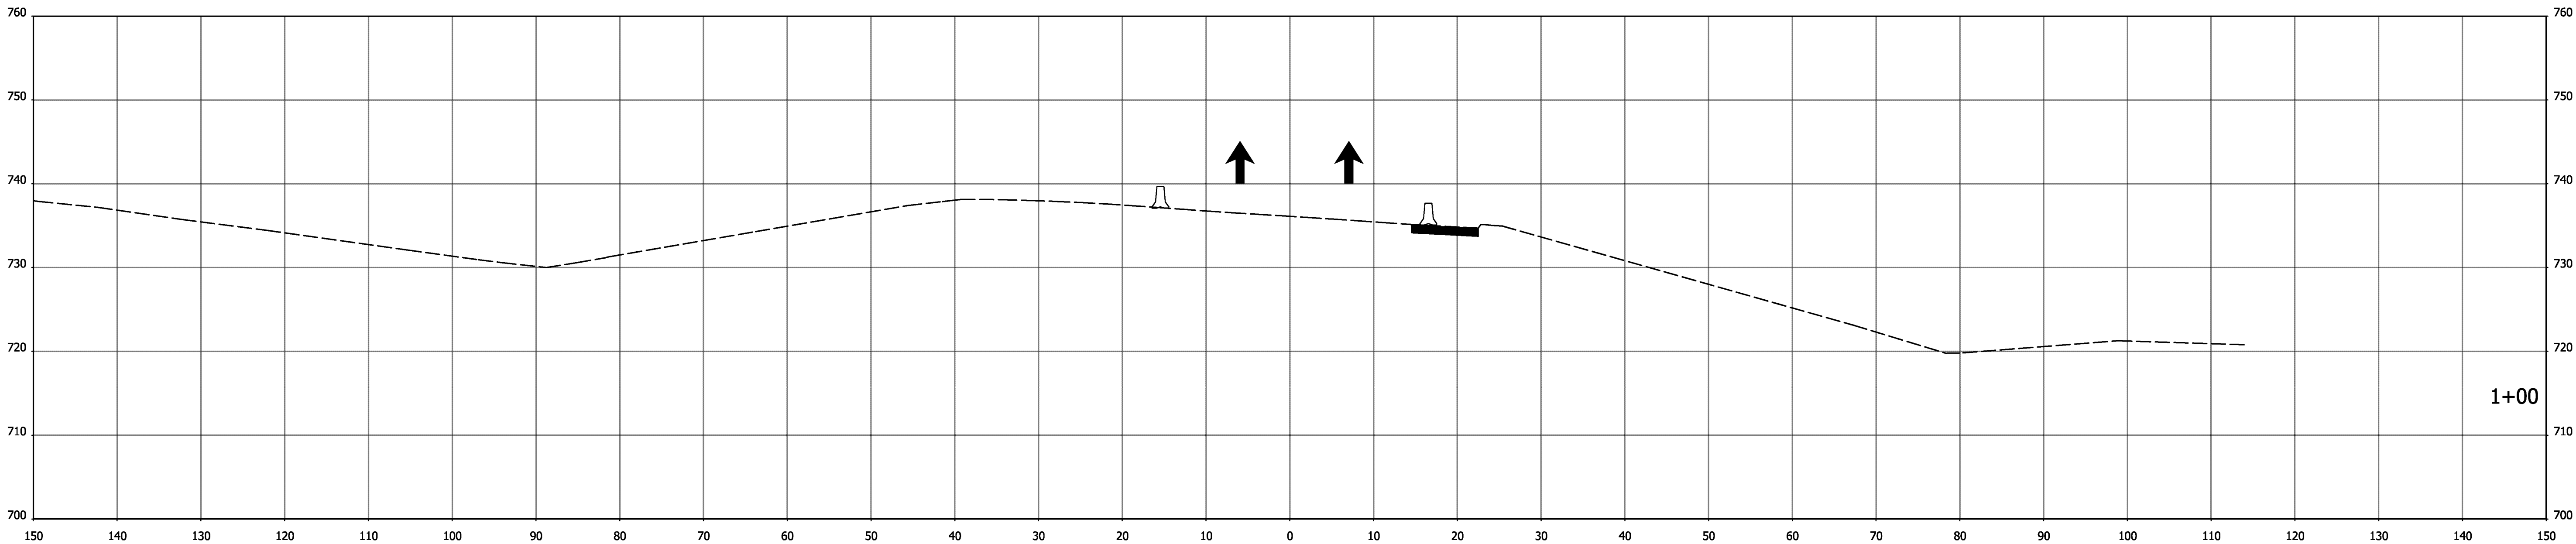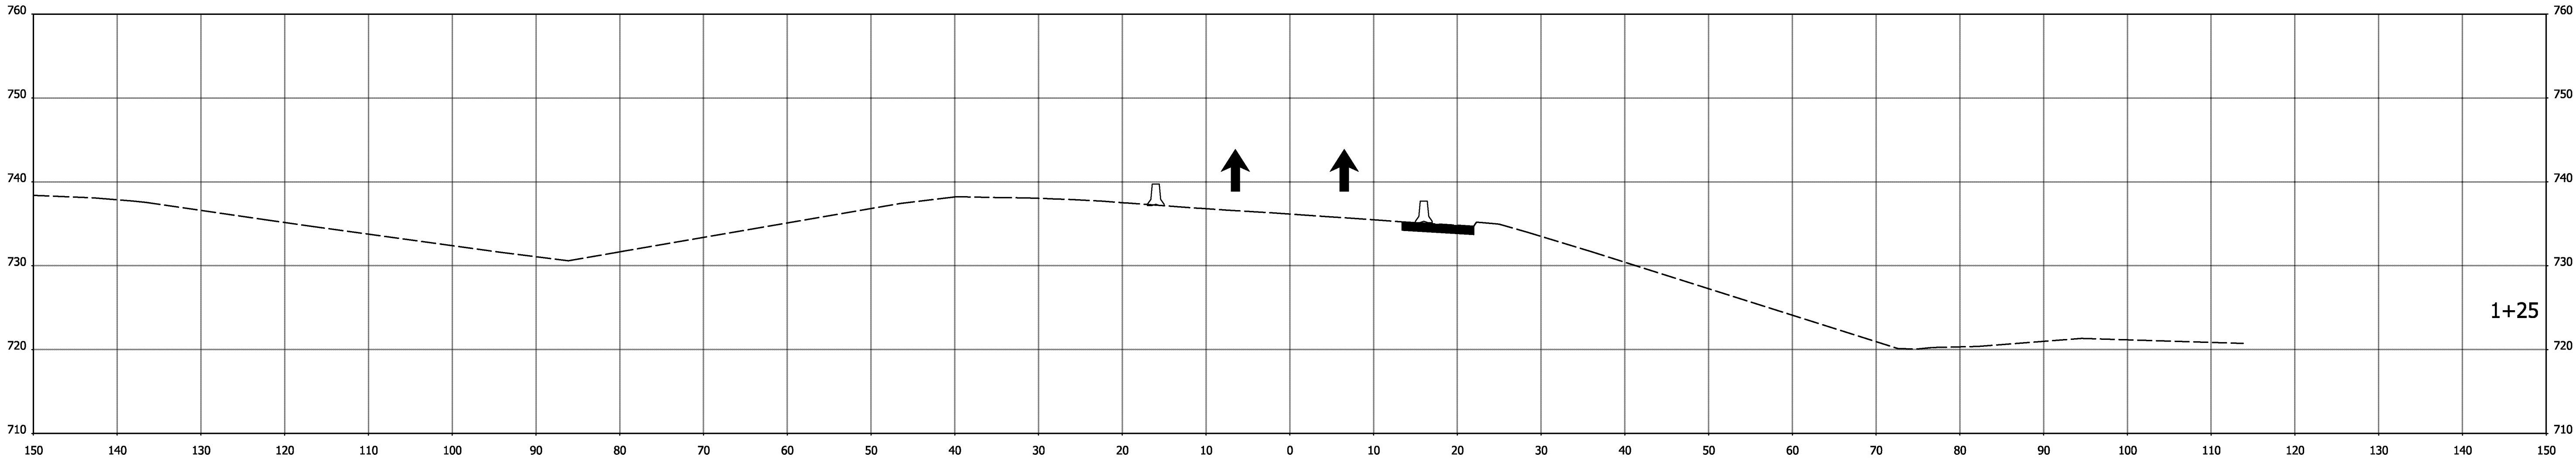

STA. 1+00 TO STA. 1+25

DRAFT
NOT FOR CONSTRUCTION

RECOMMENDED
FOR APPROVAL

DESIGN ENGINEER

DATE

DESIGNED: .RAP

DRAWN: RAP

CHECKED: .DJG

CHECKED: .DJG

INDIANA
DEPARTMENT OF TRANSPORTATION

MAINTENANCE OF TRAFFIC
CROSS SECTION
Temp 2A-2

HORIZONTAL SCALE

1"=10'

VERTICAL SCALE

1"=10'

BRIDGE FILE

DESIGNATION

1600808

SURVEY BOOK

ELECTRONIC

CONTRACT

B-36910



SHEETS

166 of 185

PROJECT

1600808

I:\2020\20201 11:45:18 PM\190088 INDOT North Split\09Road\04 Design files\02 DGN\Plans\1600808-MOT-5-XS01.dgn

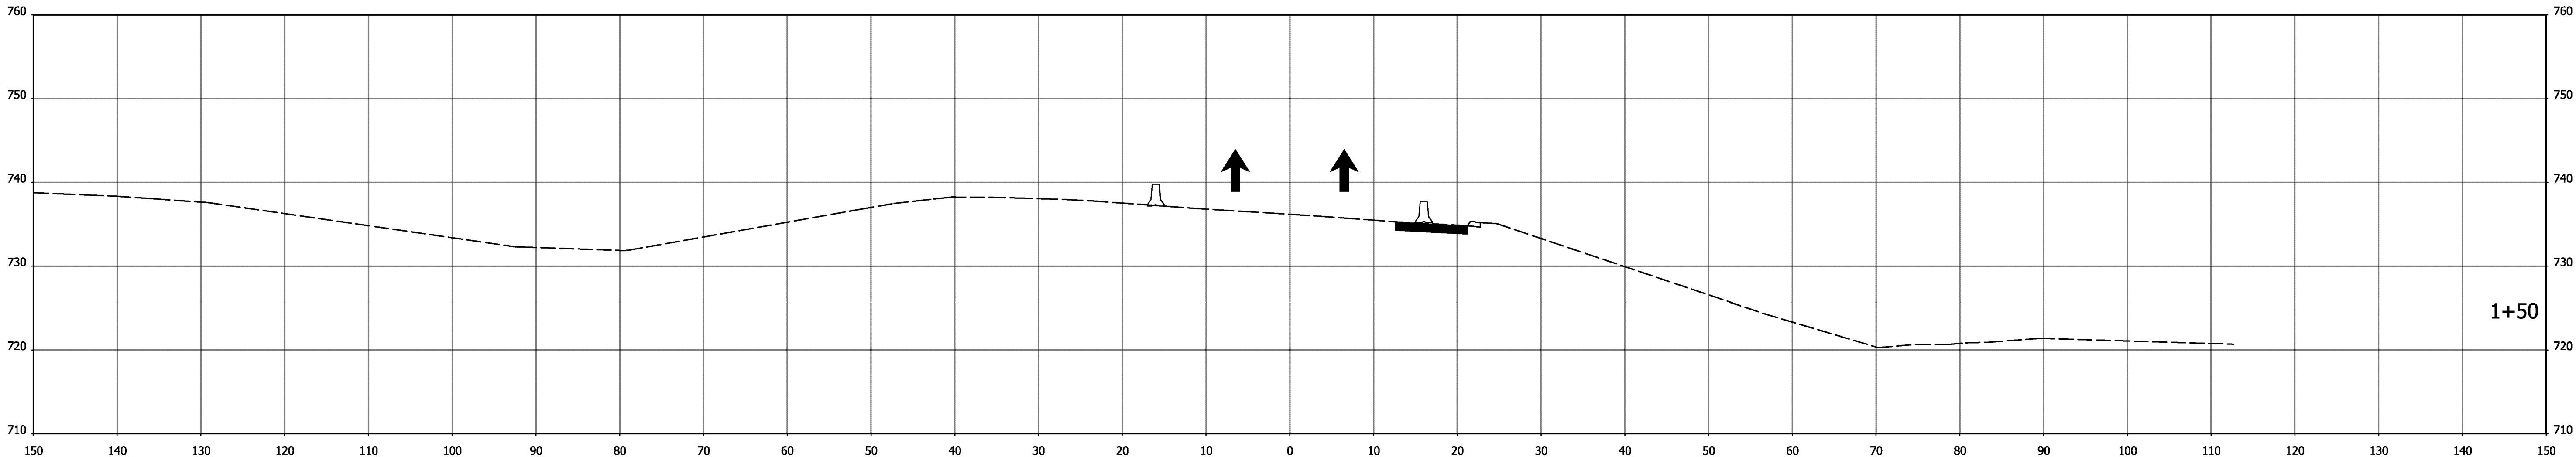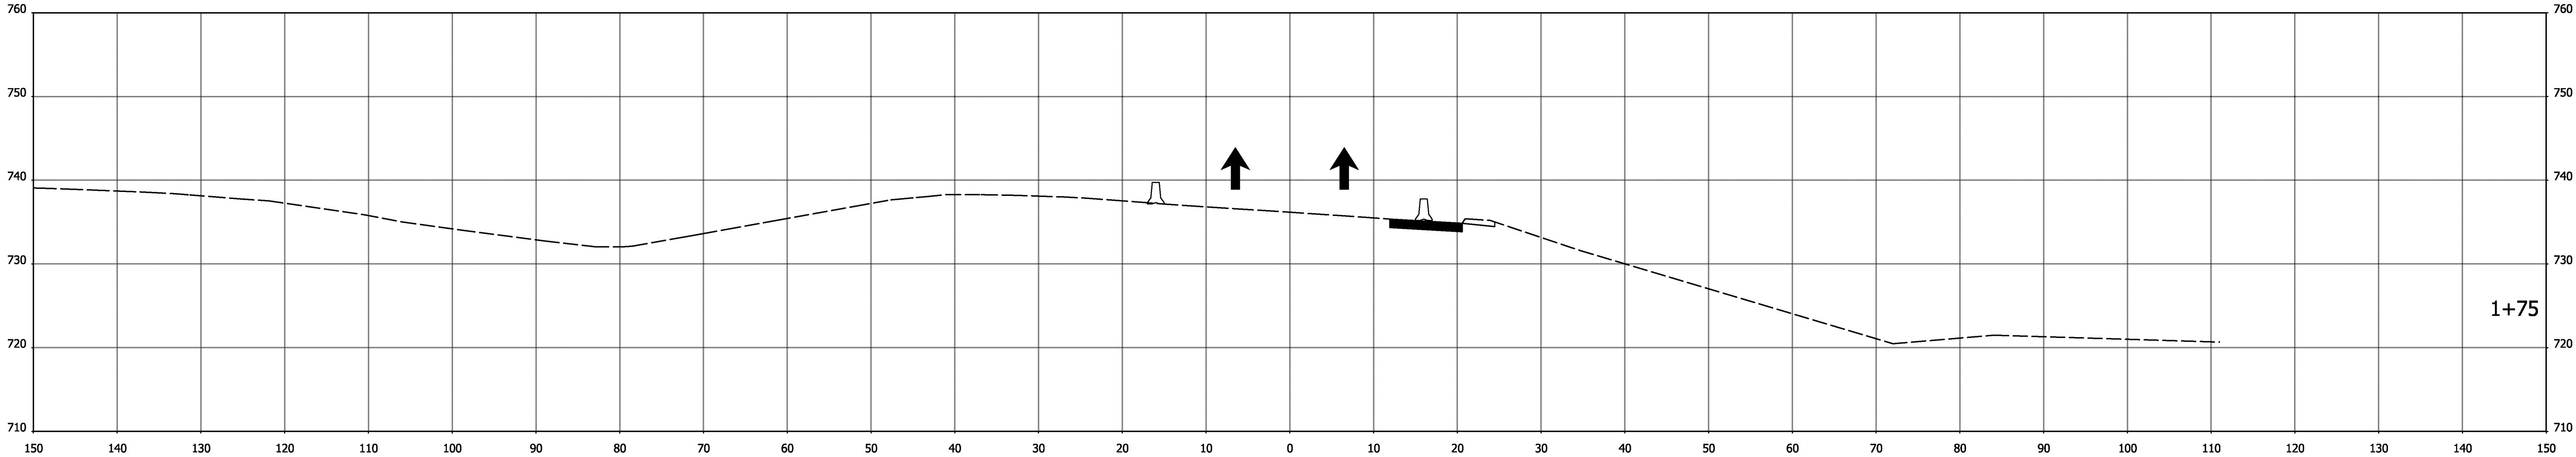

STA. 1+50 TO STA. 1+75

DRAFT
NOT FOR CONSTRUCTION

RECOMMENDED
FOR APPROVAL

DESIGN ENGINEER

DATE

DESIGNED: .RAP

DRAWN: RAP

CHECKED: .DJG

CHECKED: .DJG

INDIANA
DEPARTMENT OF TRANSPORTATION

MAINTENANCE OF TRAFFIC
CROSS SECTION
Temp 2A-2

HORIZONTAL SCALE

1"=10'

VERTICAL SCALE

1"=10'

BRIDGE FILE

DESIGNATION

1600808

SURVEY BOOK

ELECTRONIC

CONTRACT

B-36910

SHEETS

167



of

185

PROJECT

1600808

I:\2/20/2020 11:45:18 PM\190088 INDOT North Split\09Road\04 Design files\02 DGN\Plans\1600808-MOT-5-XS01.dgn

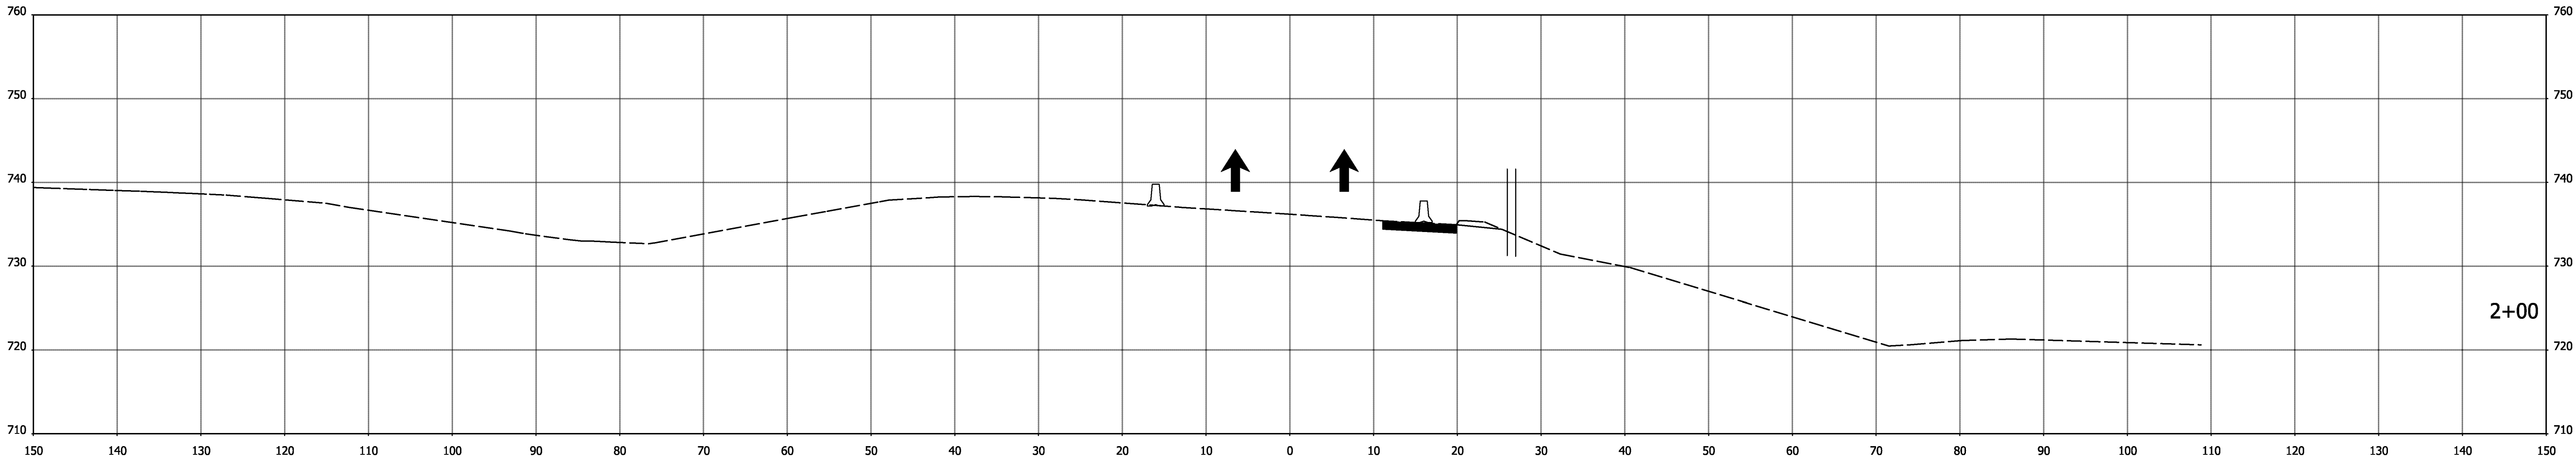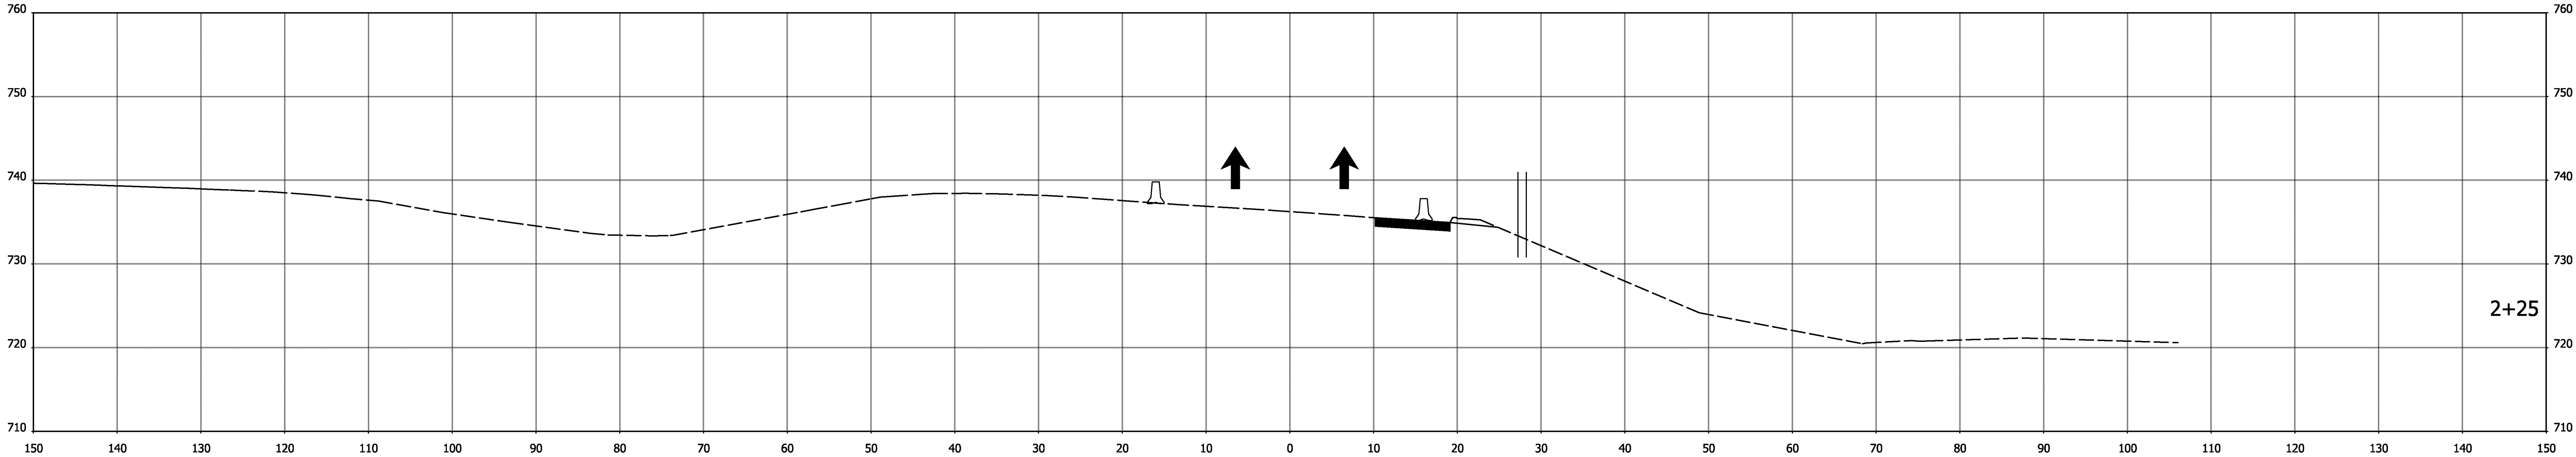

STA. 2+00 TO STA. 2+25

DRAFT
NOT FOR CONSTRUCTION

RECOMMENDED
FOR APPROVAL _____
DESIGN ENGINEER DATE



DESIGNED: _RAP_ DRAWN: RAP
CHECKED: _DJG_ CHECKED: _DJG_

INDIANA
DEPARTMENT OF TRANSPORTATION

MAINTENANCE OF TRAFFIC
CROSS SECTION
Temp 2A-2

HORIZONTAL SCALE		BRIDGE FILE	
1"=10'			
VERTICAL SCALE		DESIGNATION	
1"=10'		1600808	
SURVEY BOOK		SHEETS	
ELECTRONIC		168	of 185
CONTRACT		PROJECT	
B-36910		1600808	

I:\2020\20201 11:45:19 PM\190088 INDOT North Split\09Road\04 Design files\02 DGN\Plans\1600808-MOT-5-XS01.dgn

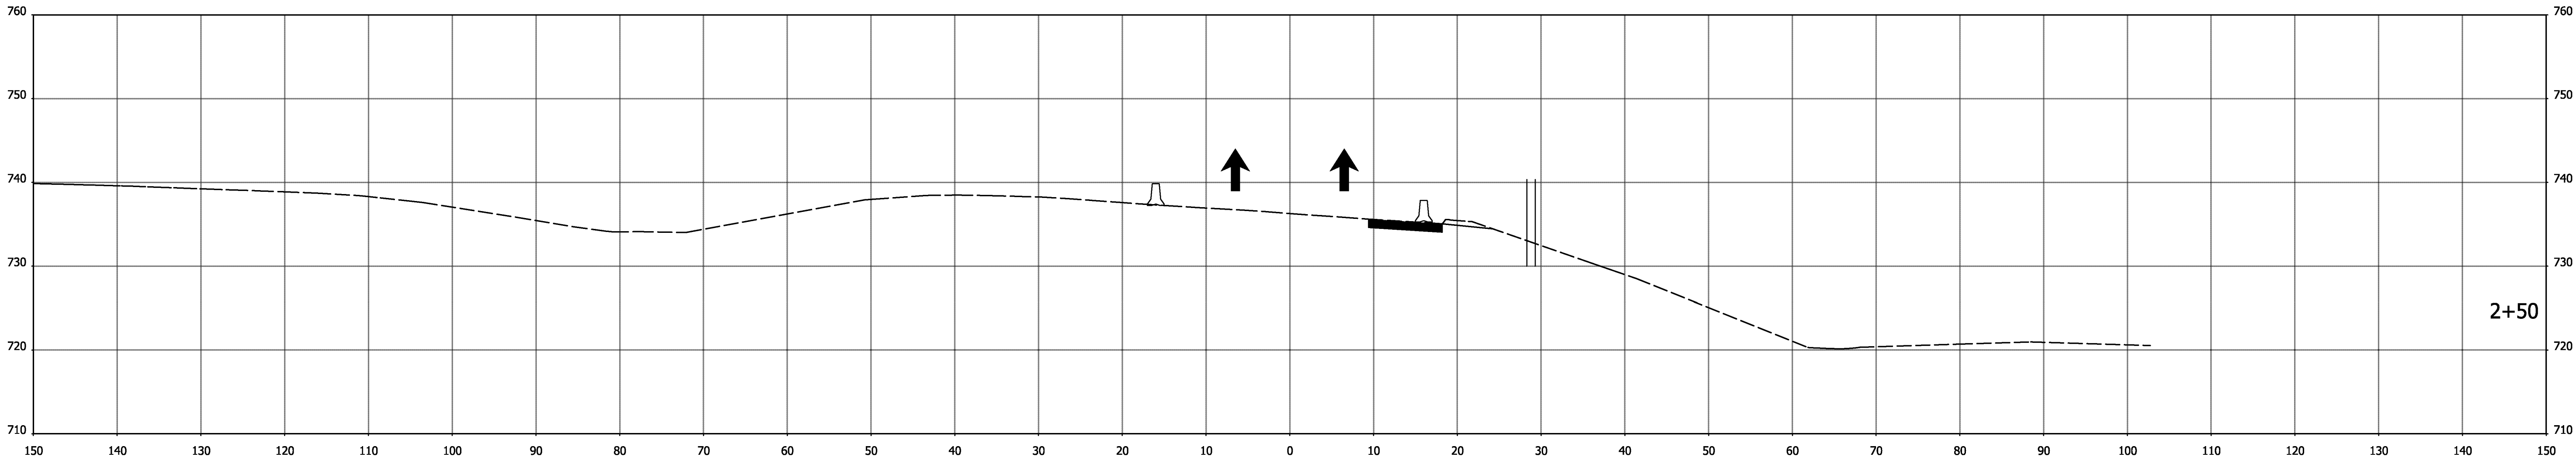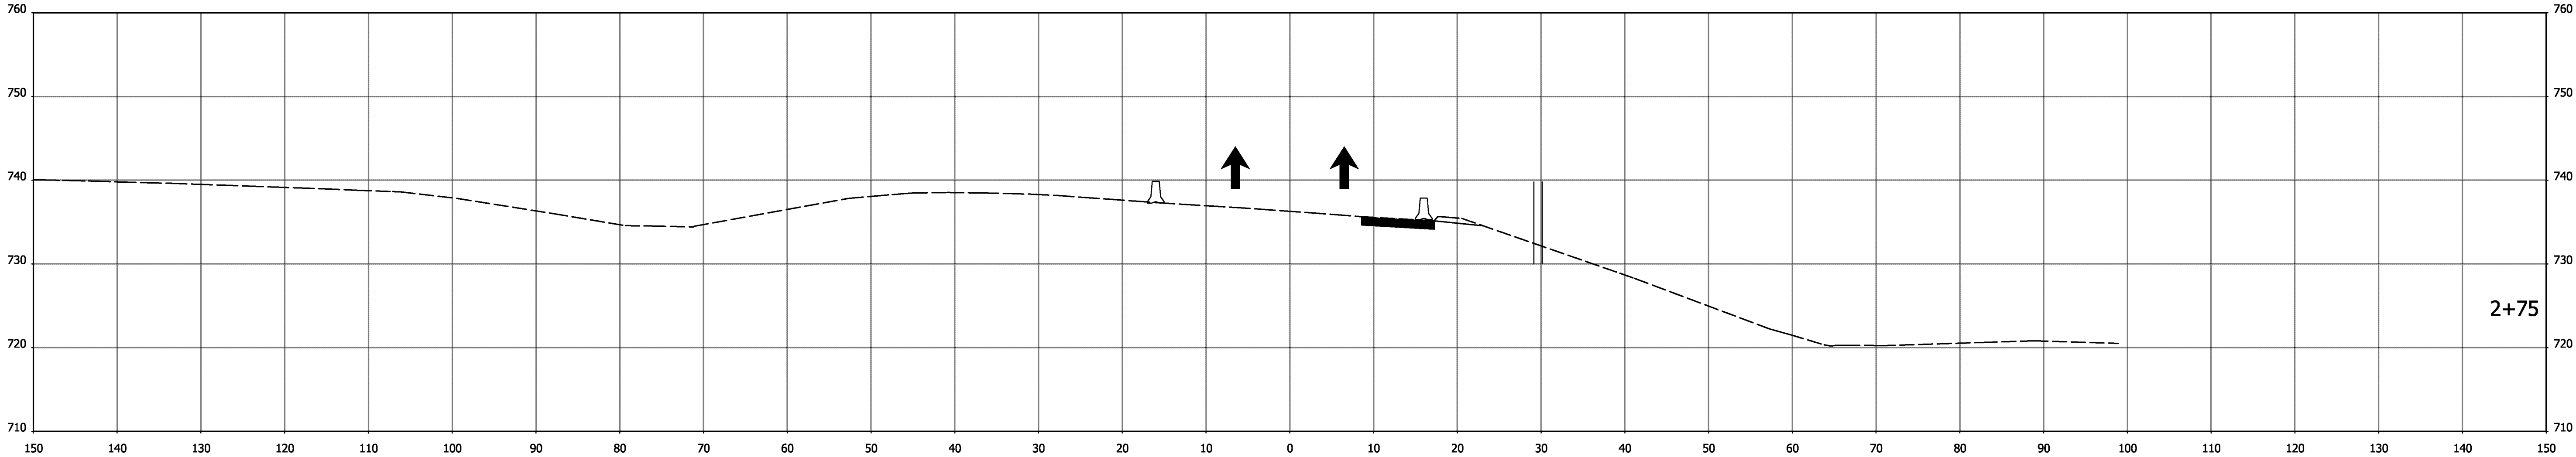

STA. 2+50 TO STA. 2+75

DRAFT
NOT FOR CONSTRUCTION

RECOMMENDED
FOR APPROVAL

DESIGN ENGINEER

DATE

DESIGNED: .RAP

DRAWN: .RAP

CHECKED: .DJG

CHECKED: .DJG

INDIANA
DEPARTMENT OF TRANSPORTATION

MAINTENANCE OF TRAFFIC
CROSS SECTION
Temp 2A-2

HORIZONTAL SCALE

1"=10'

VERTICAL SCALE

1"=10'

BRIDGE FILE

DESIGNATION

1600808

SURVEY BOOK

ELECTRONIC

CONTRACT

B-36910



SHEETS

169 of 185

PROJECT

1600808

I:\2/20/2020 11:45:20 PM\190088 INDOT North Split\09Road\04 Design files\02 DGN\Plans\1600808-MOT-5-XS01.dgn

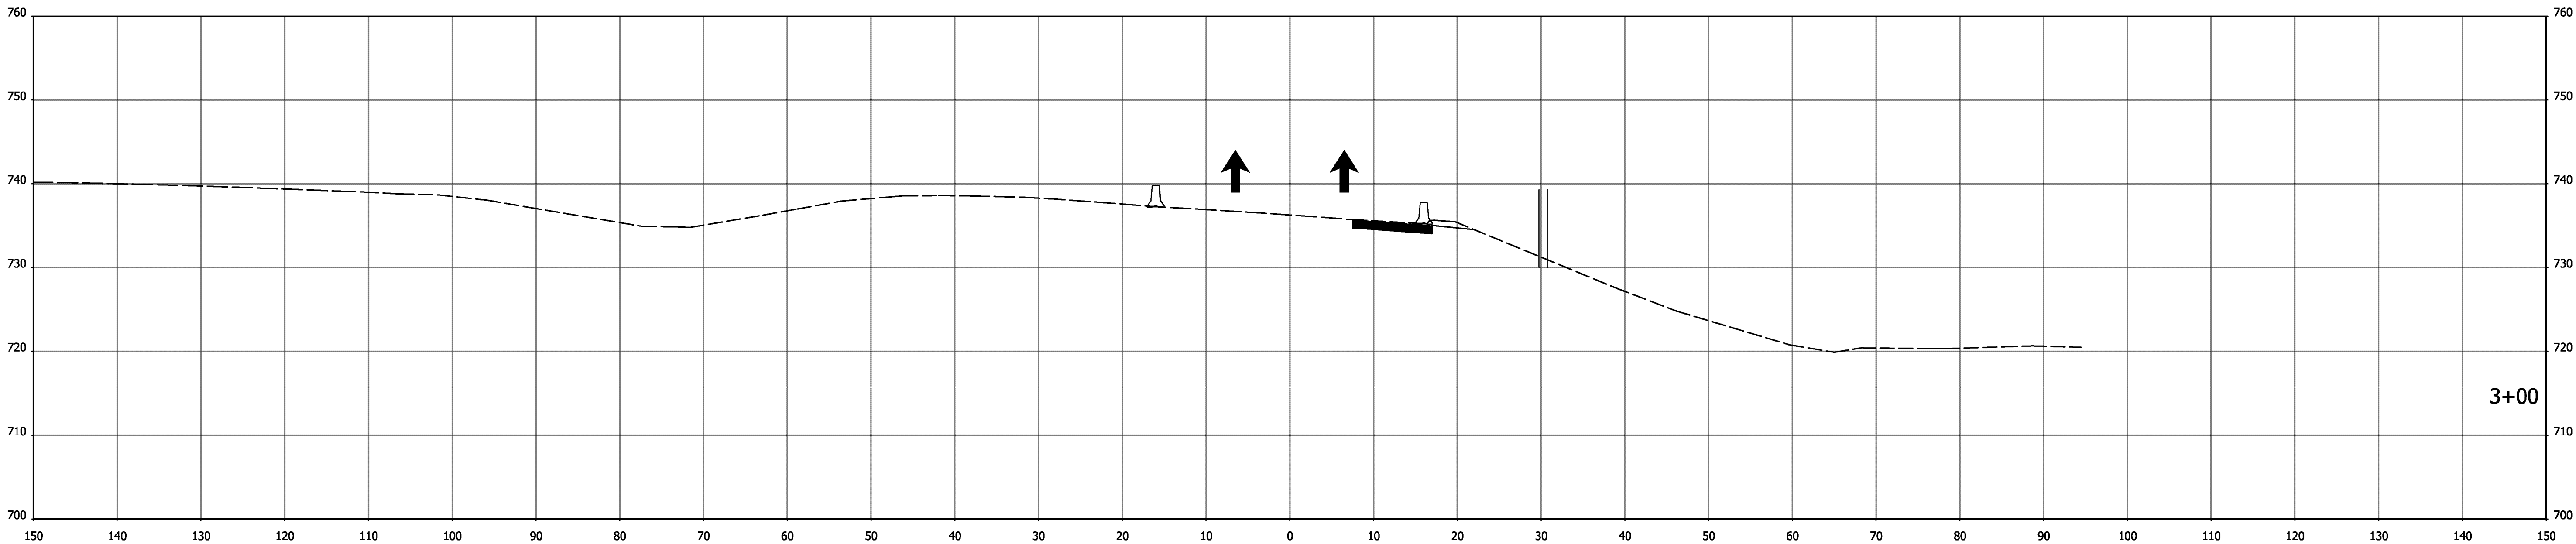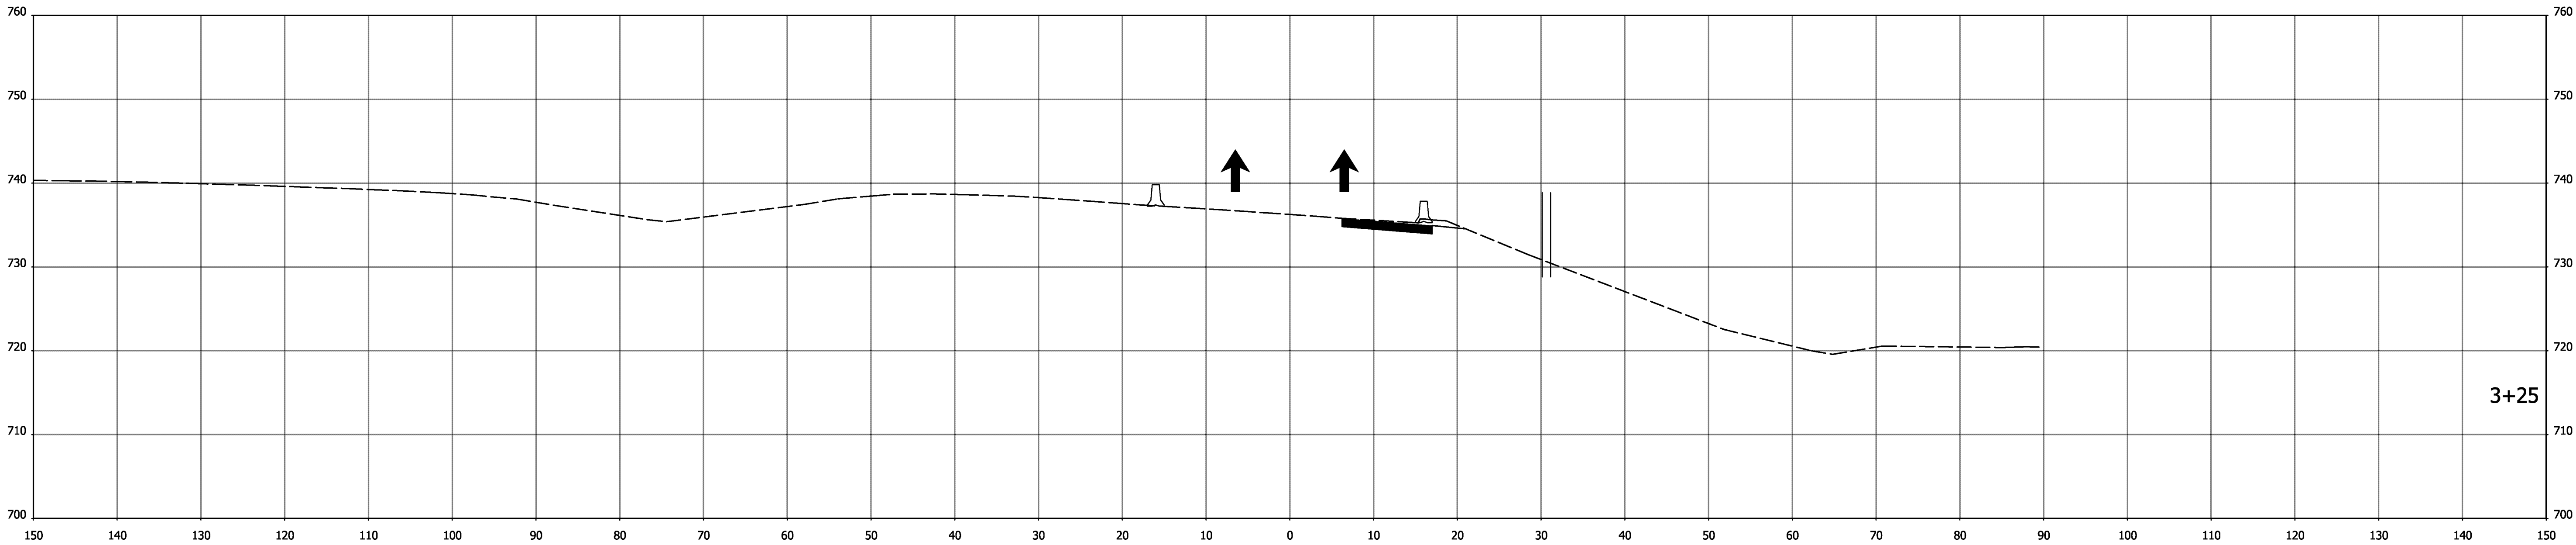

STA. 3+00 TO STA. 3+25

DRAFT
NOT FOR CONSTRUCTION

RECOMMENDED
FOR APPROVAL

DESIGN ENGINEER

DATE

DESIGNED: _RAP

DRAWN: RAP

CHECKED: _DJG

CHECKED: _DJG

INDIANA
DEPARTMENT OF TRANSPORTATION

MAINTENANCE OF TRAFFIC
CROSS SECTION
Temp 2A-2

HORIZONTAL SCALE

1"=10'

VERTICAL SCALE

1"=10'

BRIDGE FILE

DESIGNATION

1600808

SURVEY BOOK

ELECTRONIC

CONTRACT

B-36910



SHEETS

170 of 185

PROJECT

1600808

I:\2/20/2020 11:45:20 PM\190088 INDOT North Split\09Road\04 Design files\02 DGN\Plans\1600808-MOT-5-XS01.dgn

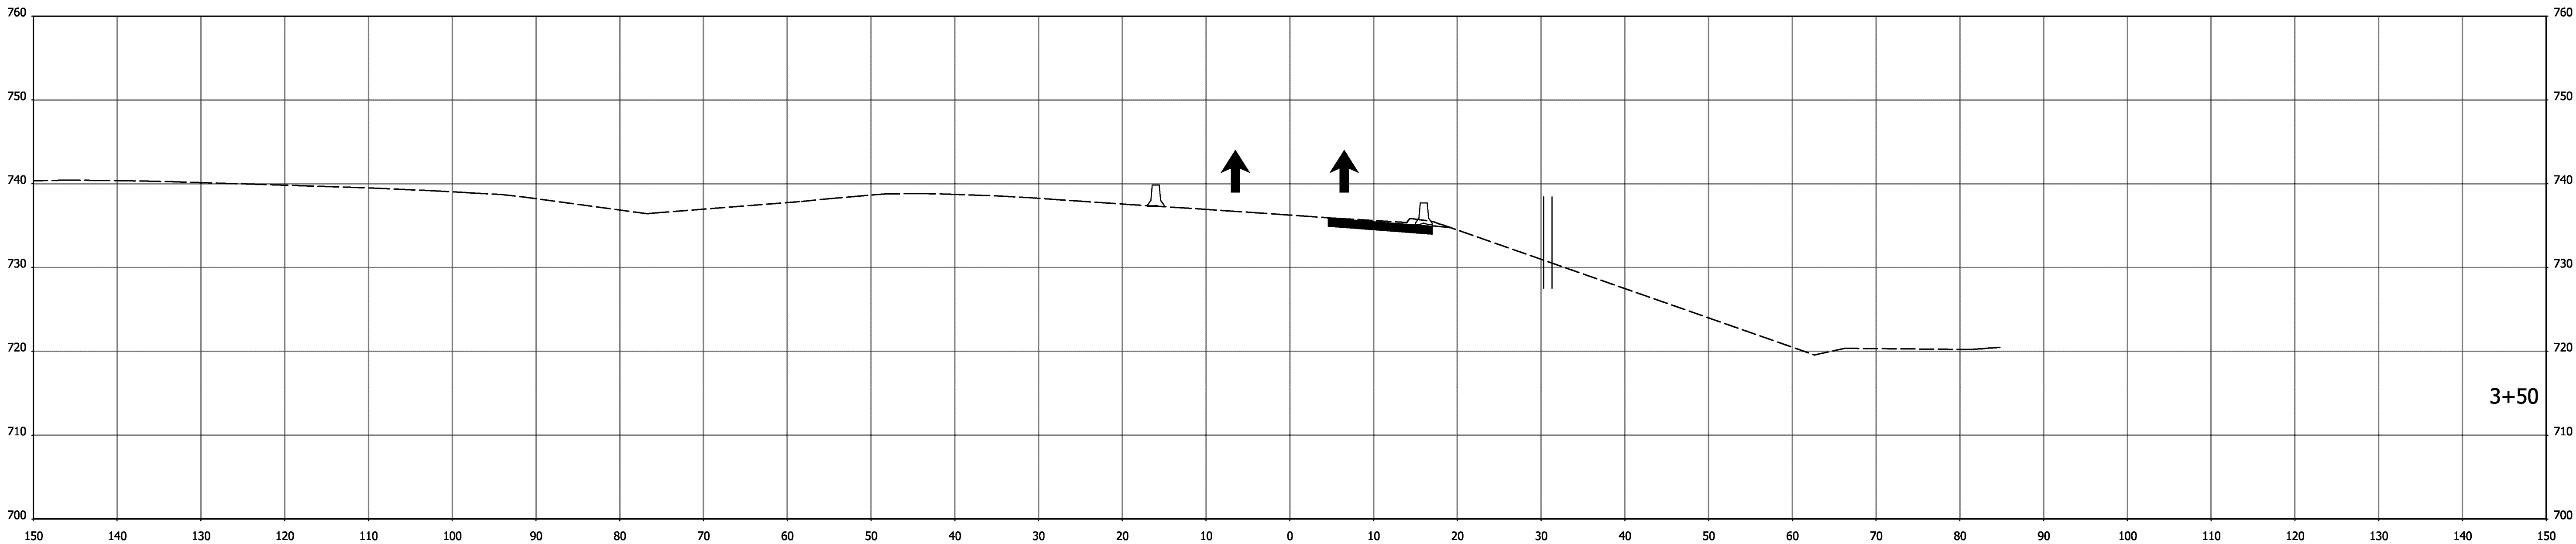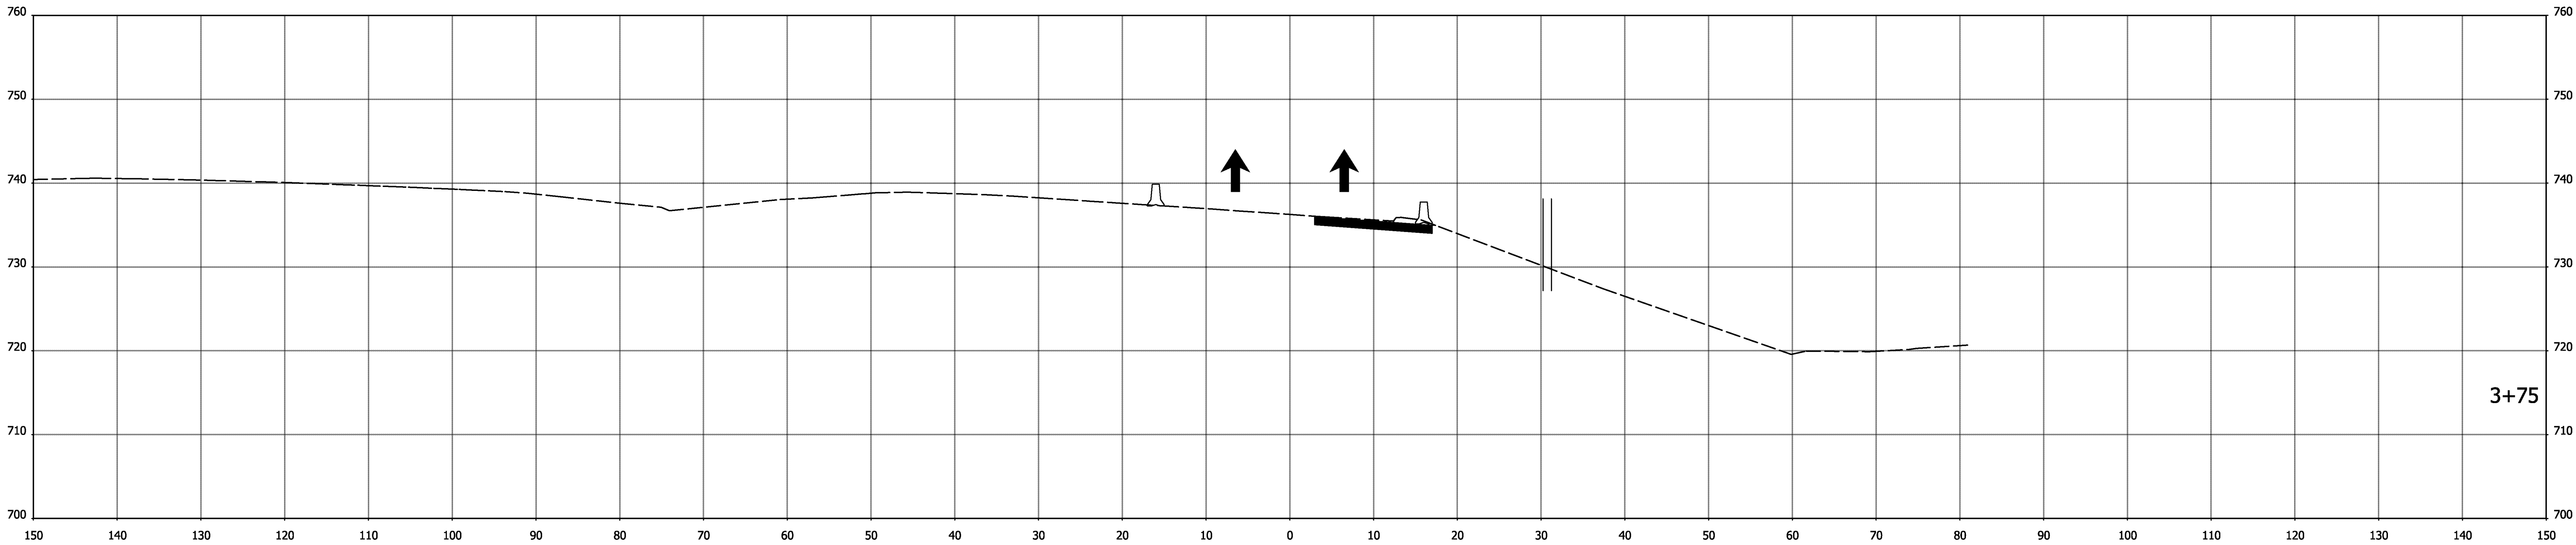

STA. 3+50 TO STA. 3+75

DRAFT
NOT FOR CONSTRUCTION

RECOMMENDED
FOR APPROVAL _____
DESIGN ENGINEER _____ DATE _____

DESIGNED: RAP DRAWN: RAP



CHECKED: DJG CHECKED: DJG

INDIANA
DEPARTMENT OF TRANSPORTATION

MAINTENANCE OF TRAFFIC
CROSS SECTION
Temp 2A-2

HORIZONTAL SCALE	BRIDGE FILE		
1"=10'			
VERTICAL SCALE	DESIGNATION		
1"=10'	1600808		
SURVEY BOOK	SHEETS		
ELECTRONIC	171	of	185
CONTRACT	PROJECT		
B-36910	1600808		

I:\2/20/2020 11:45:21 PMP\190088 INDOT North Split\09Road\04 Design files\02 DGN\Plans\1600808-MOT-5-XS01.dgn

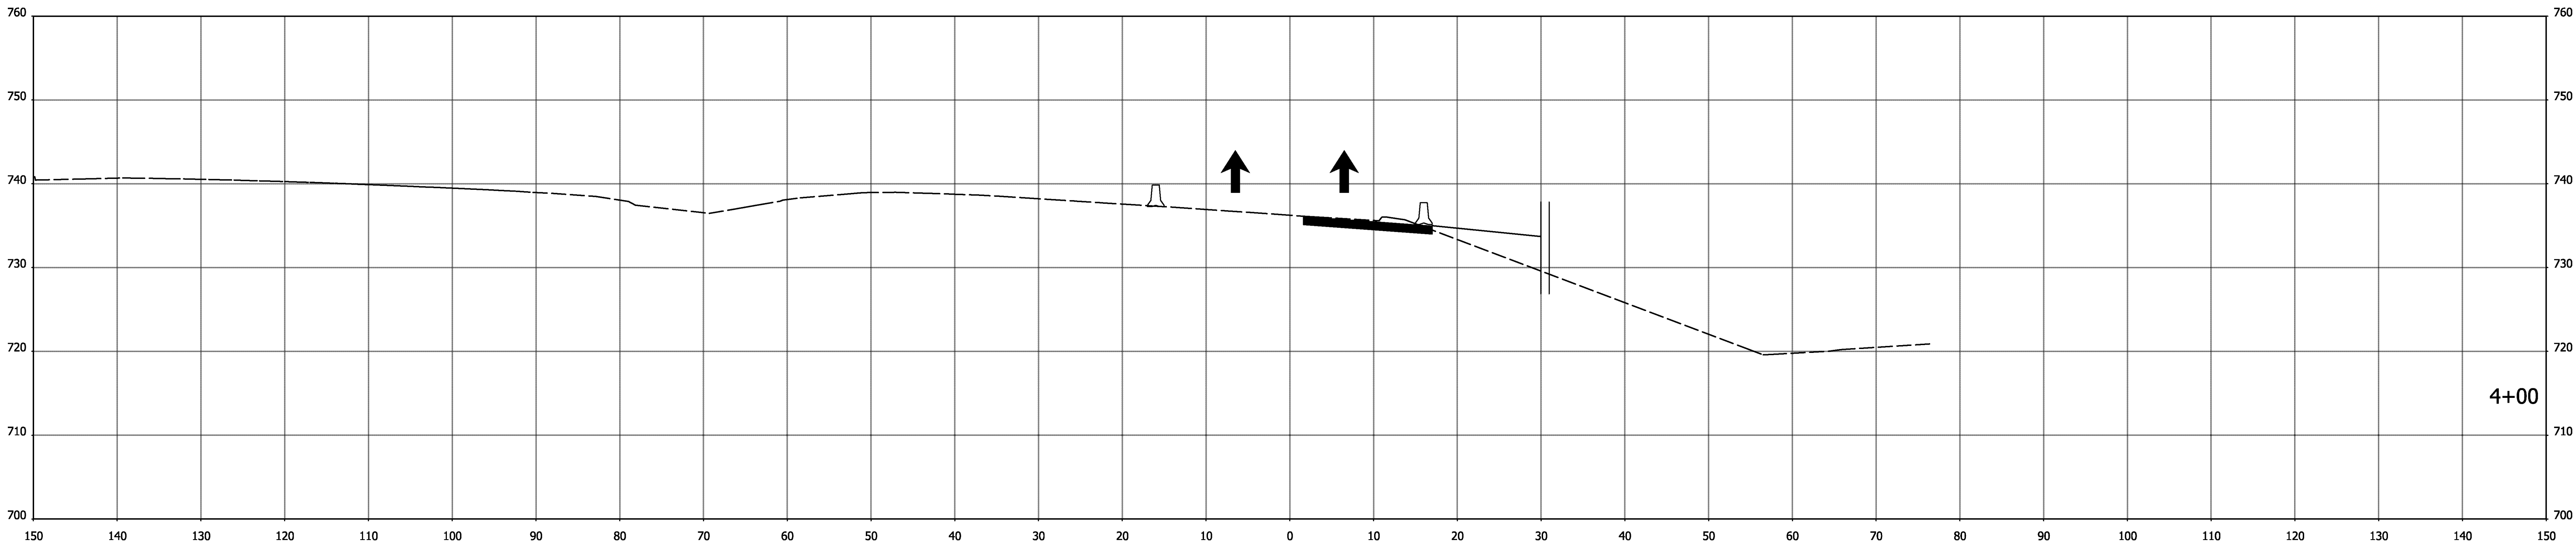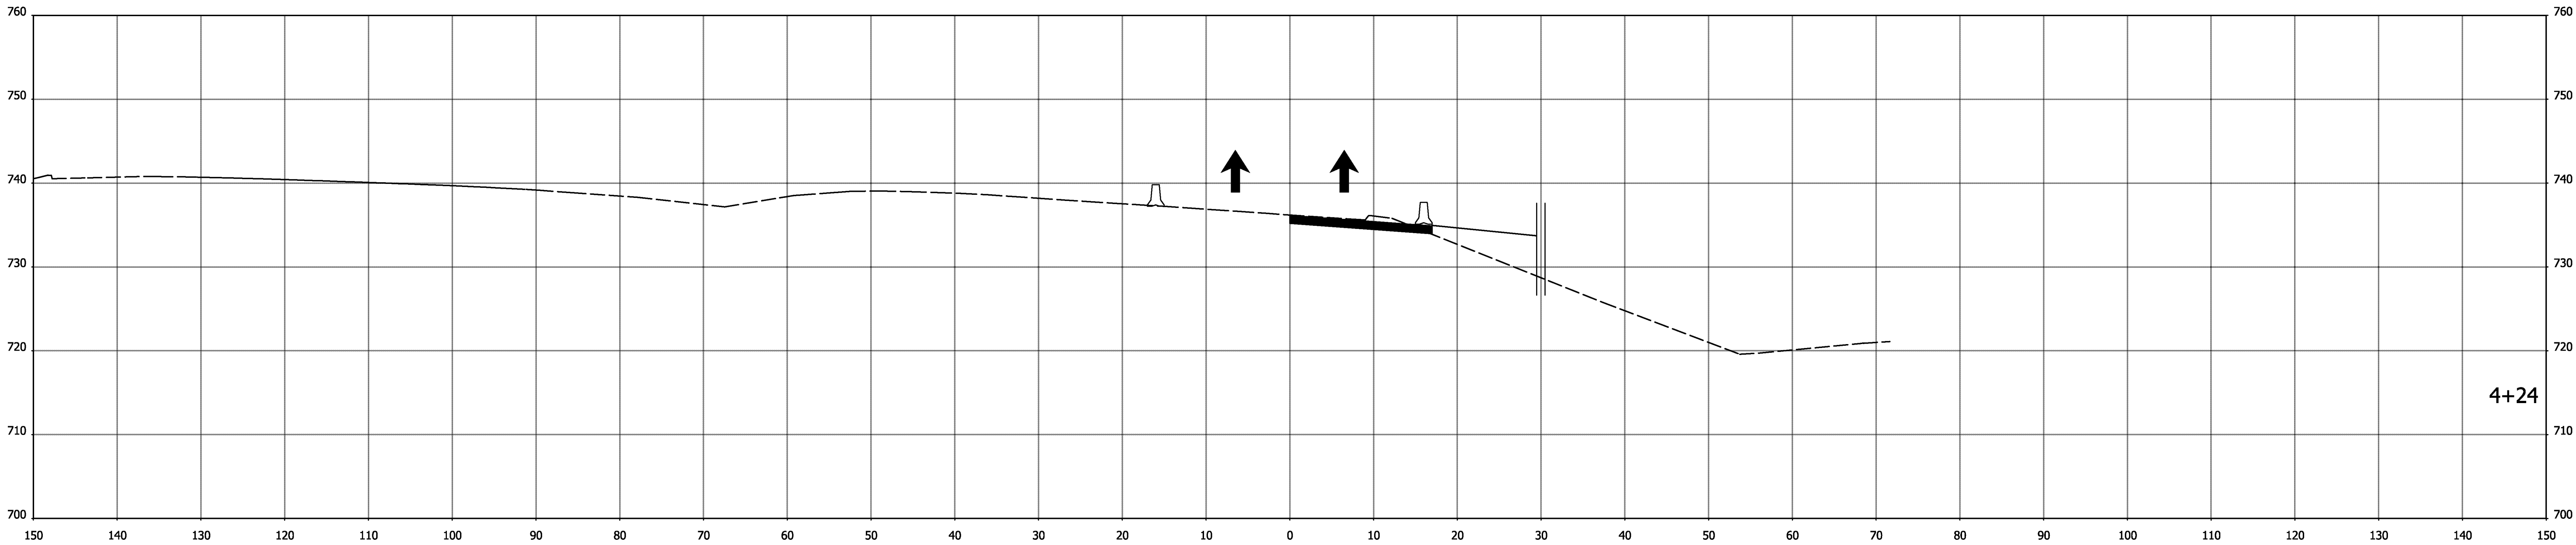

STA. 4+00 TO STA. 4+24

DRAFT
NOT FOR CONSTRUCTION

RECOMMENDED
FOR APPROVAL

DESIGN ENGINEER

DATE

DESIGNED: _RAP

DRAWN: RAP

CHECKED: _DJG

CHECKED: _DJG

INDIANA
DEPARTMENT OF TRANSPORTATION

MAINTENANCE OF TRAFFIC
CROSS SECTION
Temp 2A-2

HORIZONTAL SCALE

1"=10'

VERTICAL SCALE

1"=10'

BRIDGE FILE

DESIGNATION

1600808

SURVEY BOOK

ELECTRONIC

CONTRACT

B-36910



SHEETS

172 of 185

PROJECT

1600808

I:\2/20/2020 11:45:21 PMP\190088 INDOT North Split\09Road\04 Design files\02 DGN\Plans\1600808-MOT-5-XS01.dgn

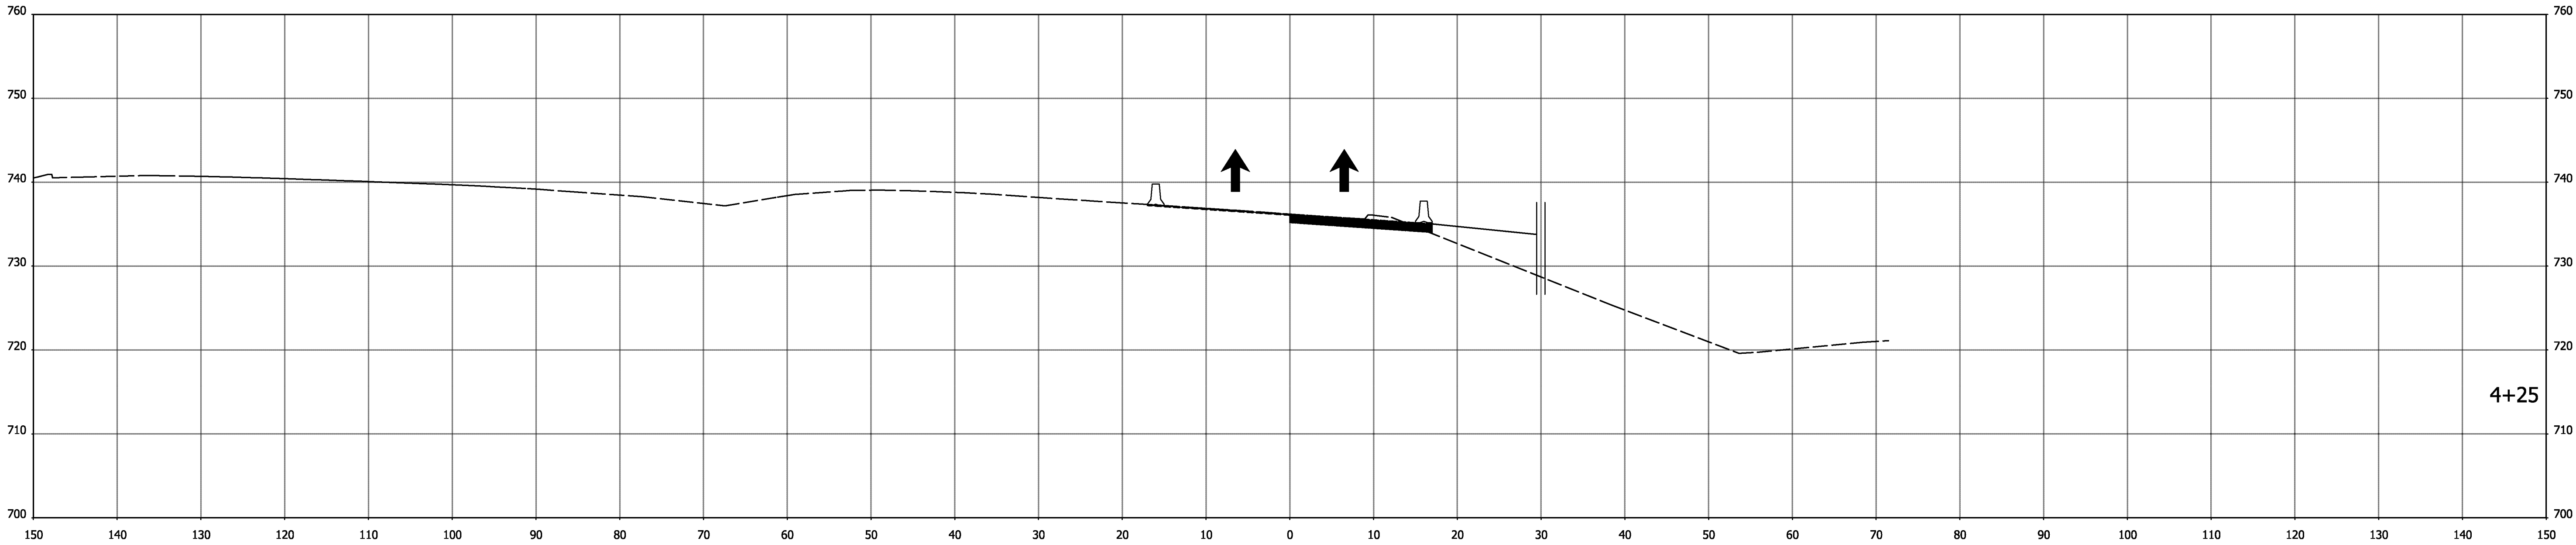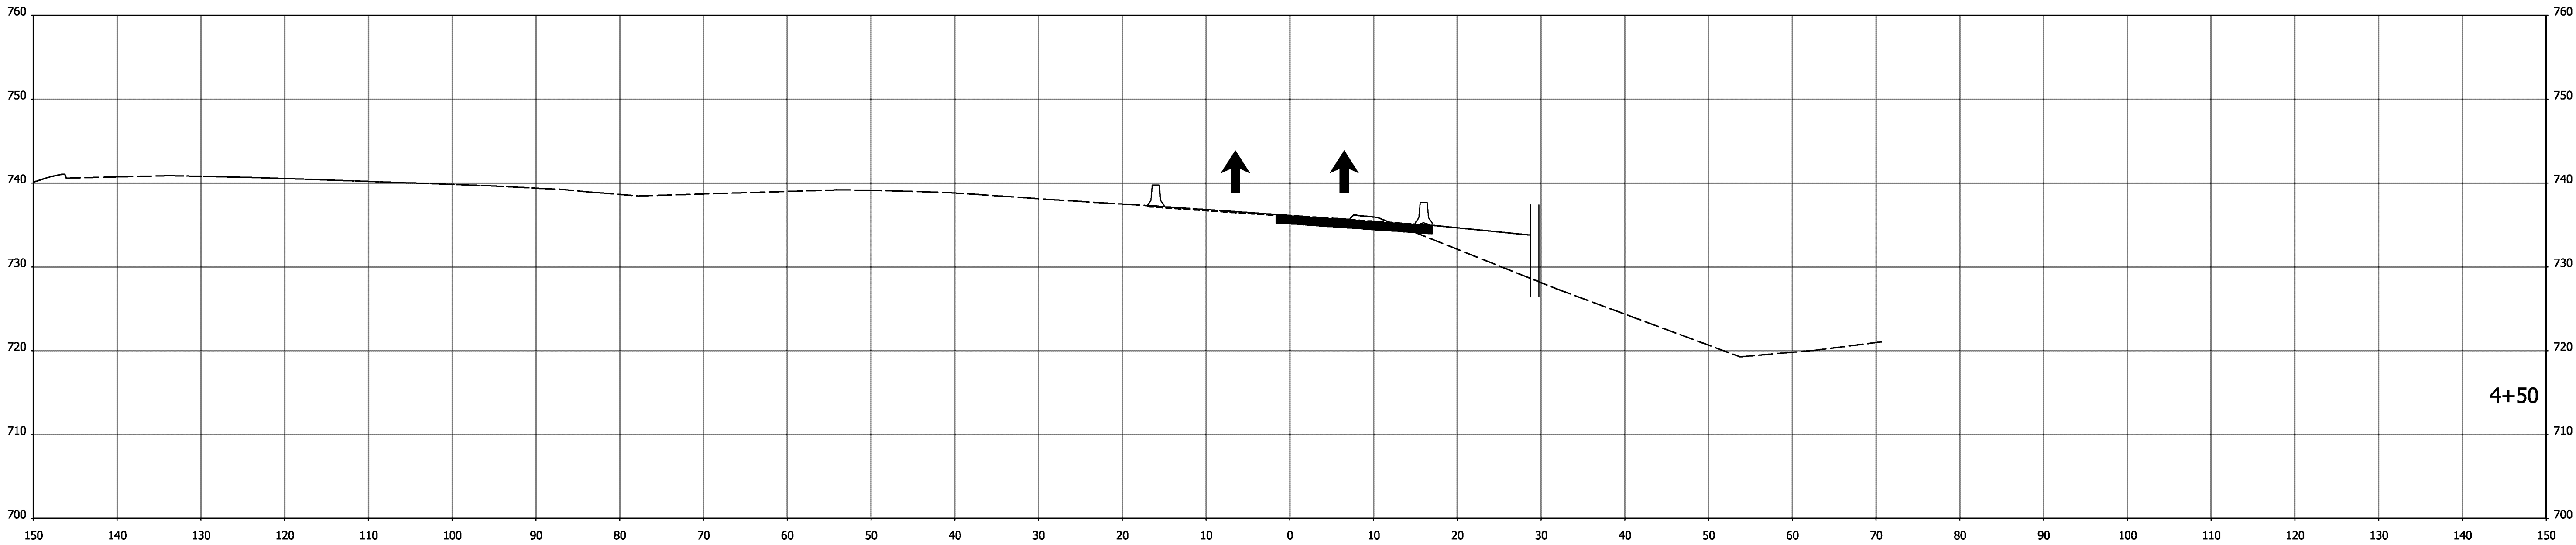

STA. 4+25 TO STA. 4+50

DRAFT
NOT FOR CONSTRUCTION

RECOMMENDED
FOR APPROVAL

DESIGN ENGINEER

DATE

DESIGNED: _RAP

DRAWN: RAP

CHECKED: _DJG

CHECKED: _DJG

INDIANA
DEPARTMENT OF TRANSPORTATION

MAINTENANCE OF TRAFFIC
CROSS SECTION
Temp 2A-2

HORIZONTAL SCALE

1"=10'

VERTICAL SCALE

1"=10'

BRIDGE FILE

DESIGNATION

1600808

SURVEY BOOK

ELECTRONIC

CONTRACT

B-36910



SHEETS

173 of 185

PROJECT

1600808

I:\2/20/2020 11:45:22 BMP\190088 INDOT North Split\09Road\04 Design files\02 DGN\Plans\1600808-MOT-5-XS01.dgn

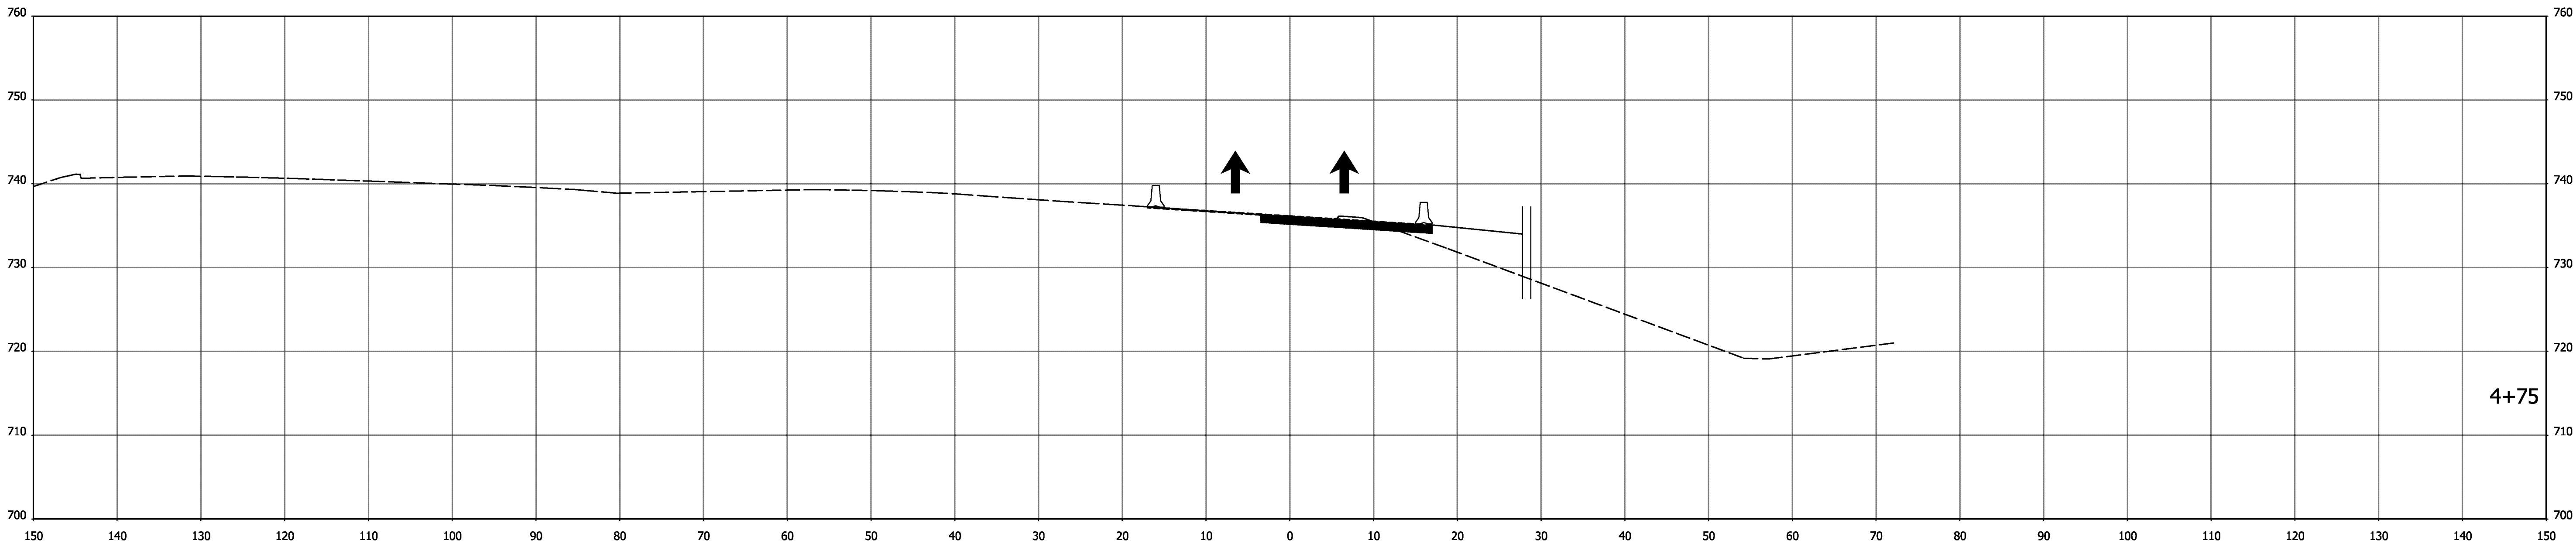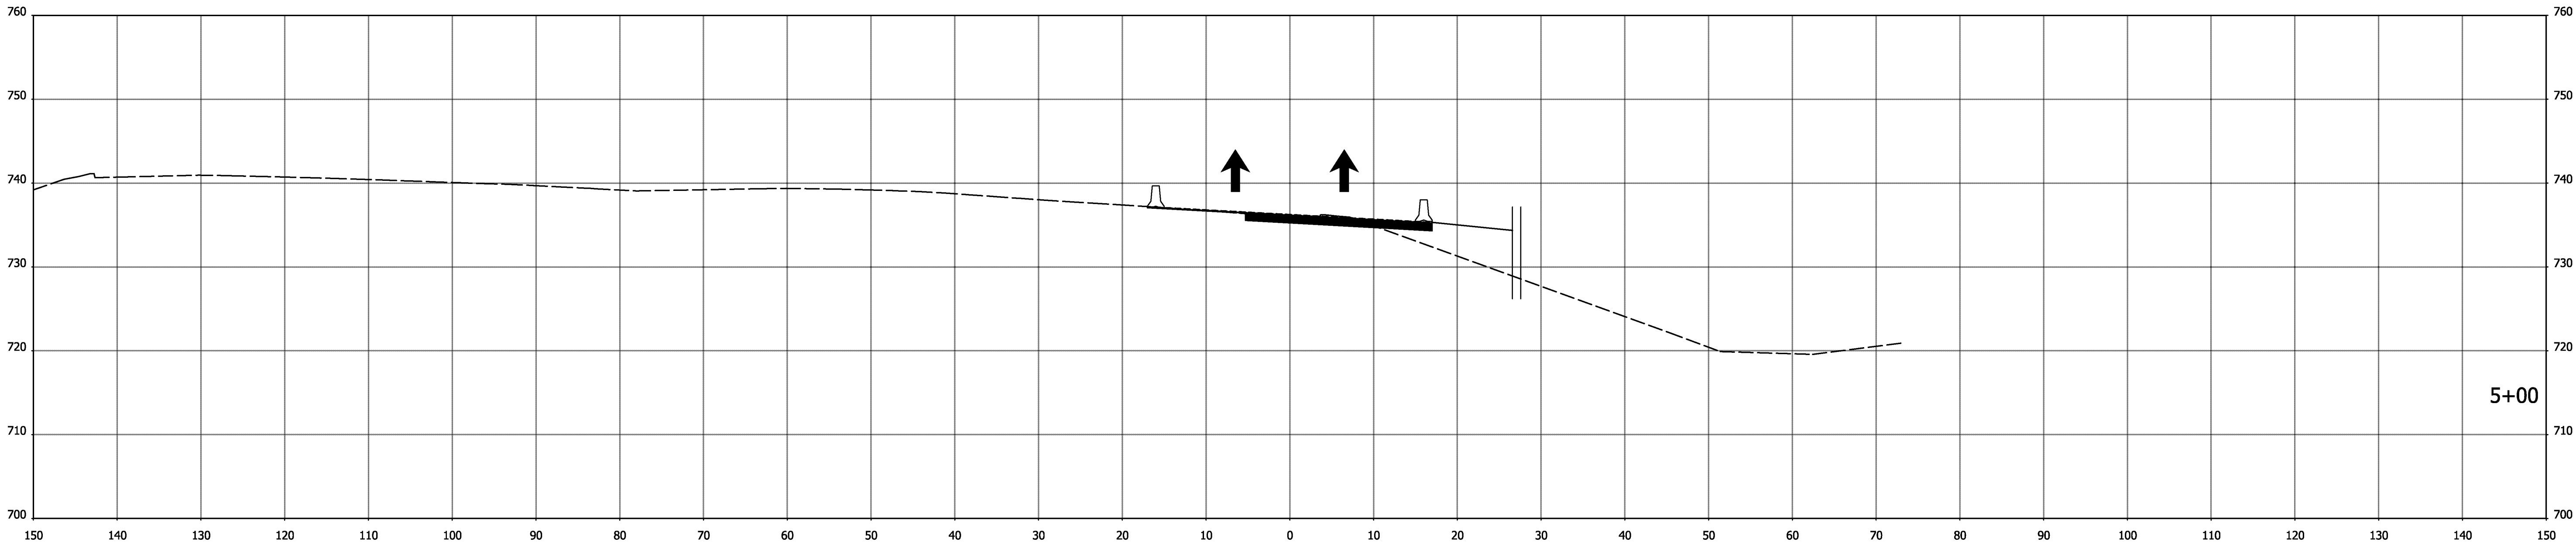

STA. 4+75 TO STA. 5+00

DRAFT
NOT FOR CONSTRUCTION

RECOMMENDED
FOR APPROVAL

DESIGN ENGINEER

DATE

DESIGNED: .RAP

DRAWN: RAP

CHECKED: .DJG

CHECKED: .DJG

INDIANA
DEPARTMENT OF TRANSPORTATION

MAINTENANCE OF TRAFFIC
CROSS SECTION
Temp 2A-2

HORIZONTAL SCALE

1"=10'

VERTICAL SCALE

1"=10'

BRIDGE FILE

DESIGNATION

1600808

SURVEY BOOK

ELECTRONIC

CONTRACT

B-36910

SHEETS

174



of

185

PROJECT

1600808

I:\2020\20201 11:45:22 PM\190088 INDOT North Split\09Road\04 Design files\02 DGN\Plans\1600808-MOT-5-XS01.dgn

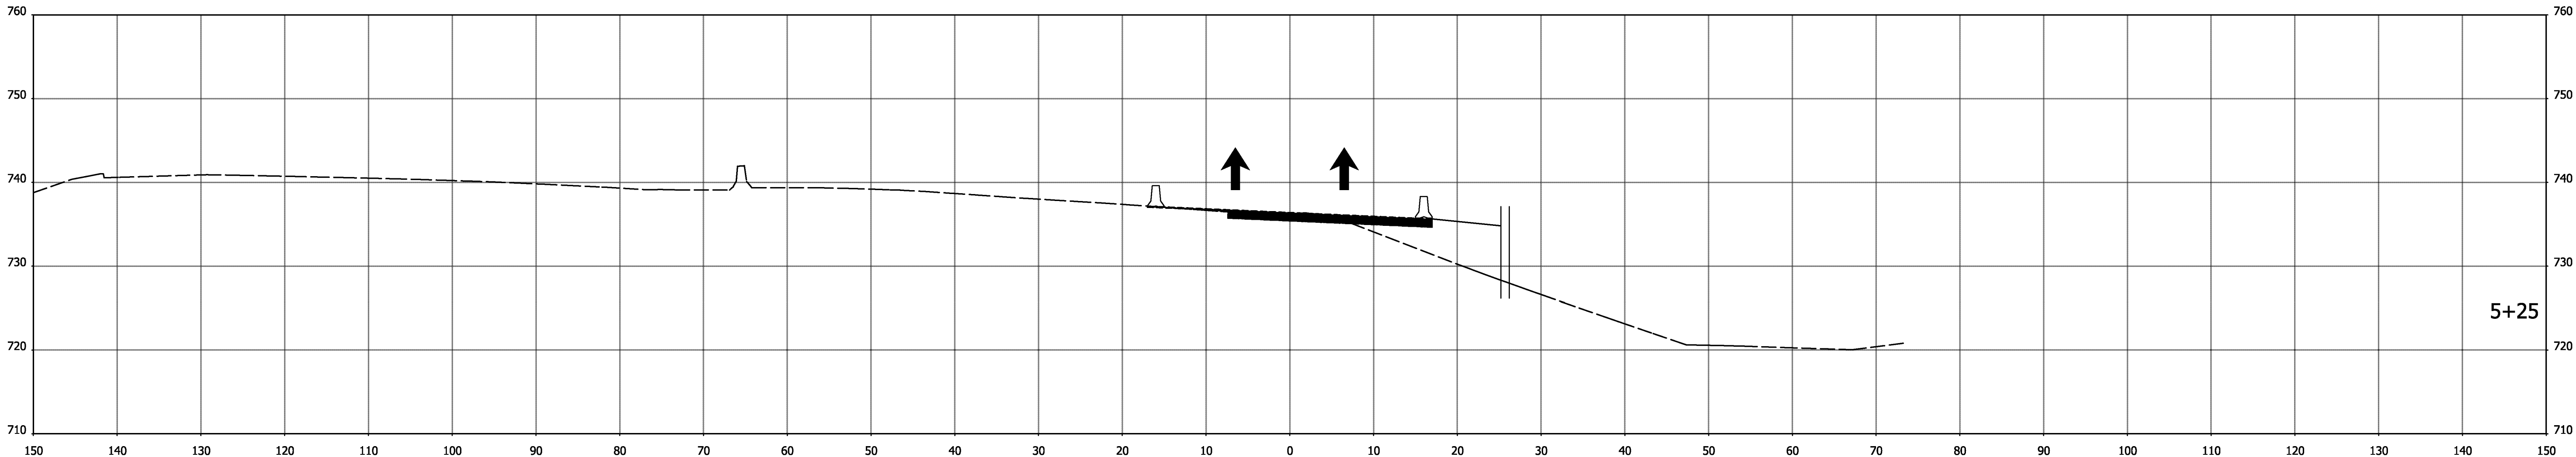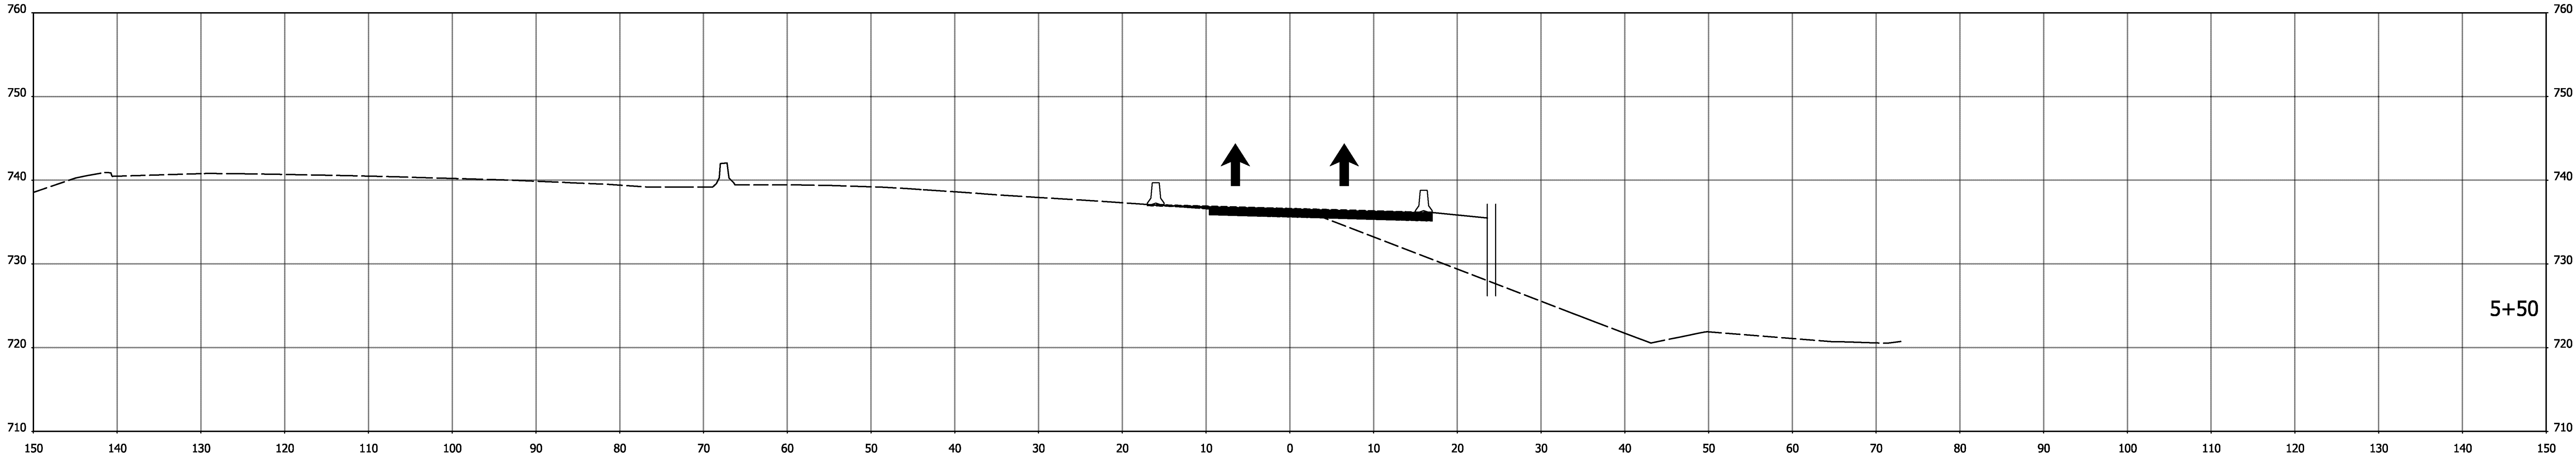

STA. 5+25 TO STA. 5+50

DRAFT
NOT FOR CONSTRUCTION

RECOMMENDED
FOR APPROVAL

DESIGN ENGINEER

DATE

DESIGNED: .RAP

DRAWN: RAP

CHECKED: .DJG

CHECKED: .DJG

INDIANA
DEPARTMENT OF TRANSPORTATION

MAINTENANCE OF TRAFFIC
CROSS SECTION
Temp 2A-2

HORIZONTAL SCALE

1"=10'

VERTICAL SCALE

1"=10'

BRIDGE FILE

DESIGNATION

1600808

SURVEY BOOK

ELECTRONIC

CONTRACT

B-36910



SHEETS

175 of 185

PROJECT

1600808

I:\20\2020\11-45\23 MP\190088 INDOT North Split\09Road\04 Design files\02 DGN\Plans\1600808-MOT-5-XS01.dgn

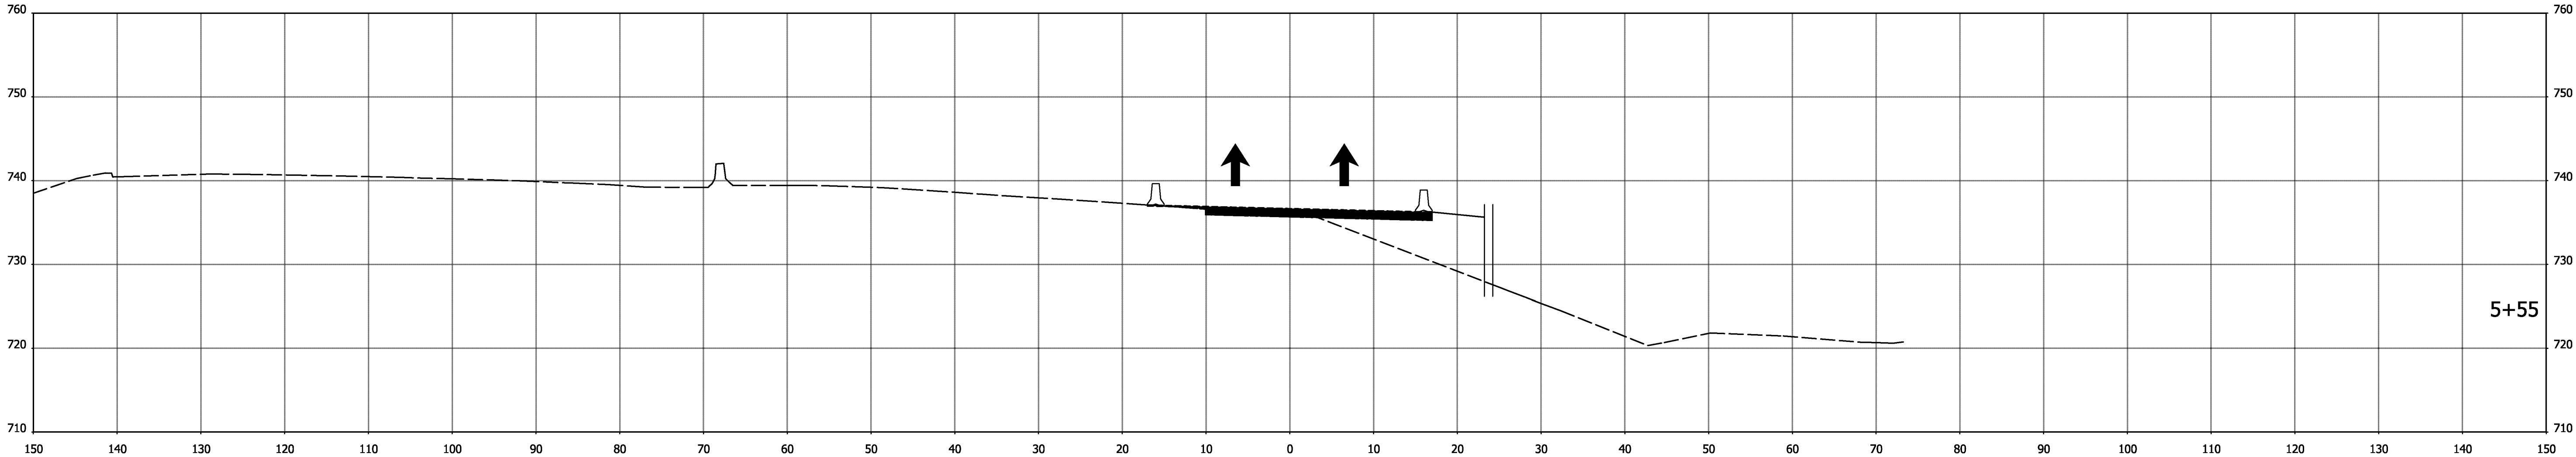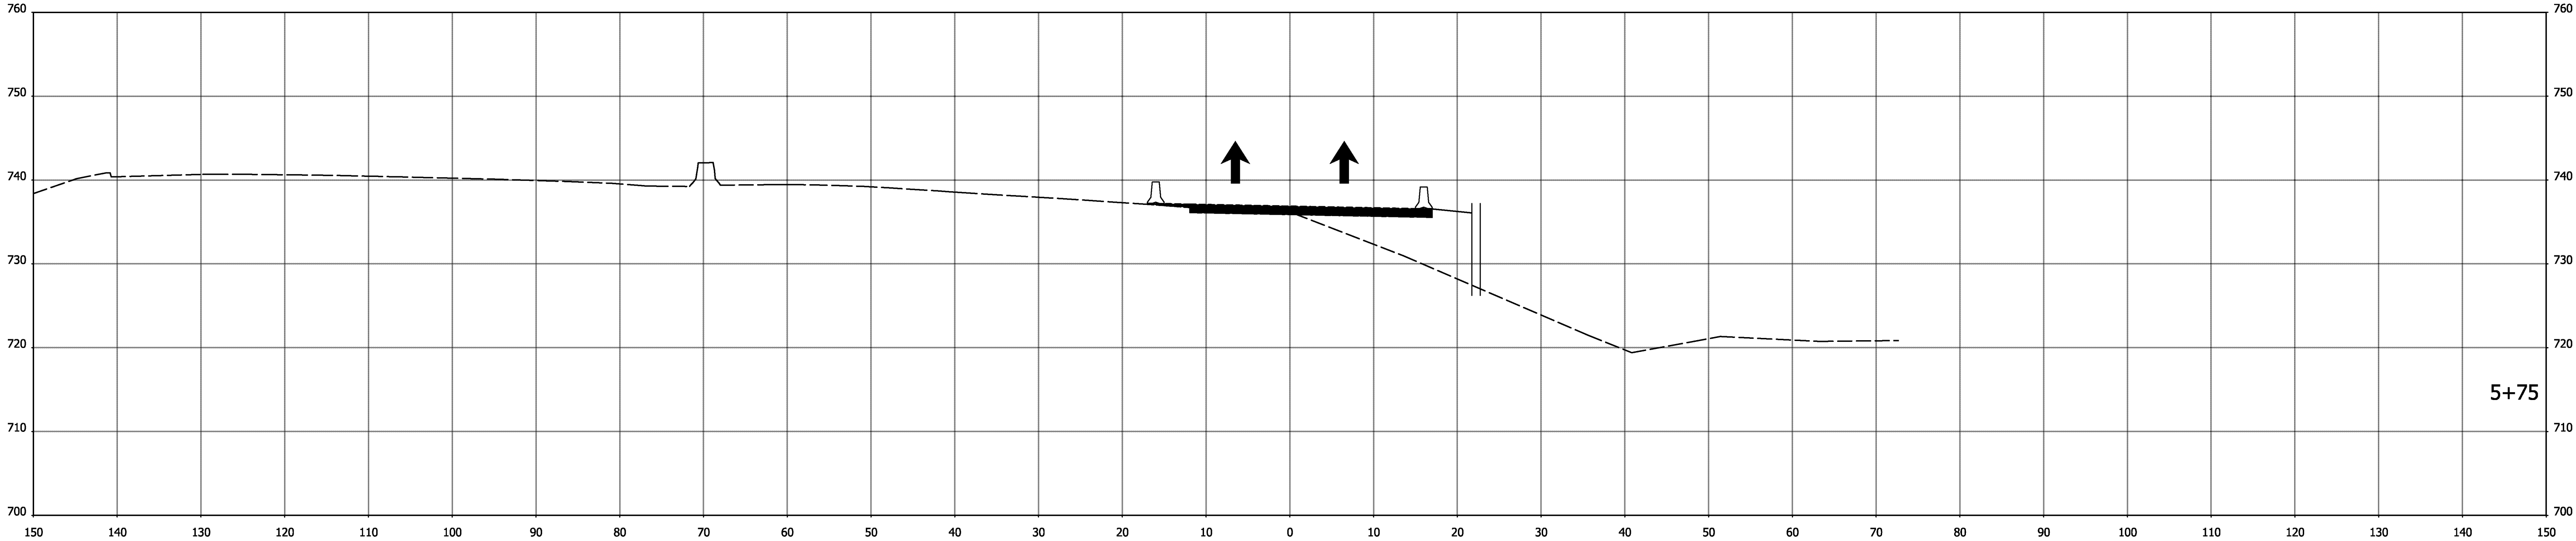

STA. 5+55 TO STA. 5+75

DRAFT
NOT FOR CONSTRUCTION

RECOMMENDED
FOR APPROVAL _____
DESIGN ENGINEER DATE



DESIGNED: .RAP DRAWN: RAP
CHECKED: .DJG CHECKED: .DJG

INDIANA
DEPARTMENT OF TRANSPORTATION

MAINTENANCE OF TRAFFIC
CROSS SECTION
Temp 2A-2

HORIZONTAL SCALE	BRIDGE FILE		
1"=10'			
VERTICAL SCALE	DESIGNATION		
1"=10'	1600808		
SURVEY BOOK	SHEETS		
ELECTRONIC	176	of	185
CONTRACT	PROJECT		
B-36910	1600808		

I:\2/20/2020 11:45:24 PM\190088 INDOT North Split\09Road\04 Design files\02 DGN\Plans\1600808-MOT-5-XS01.dgn

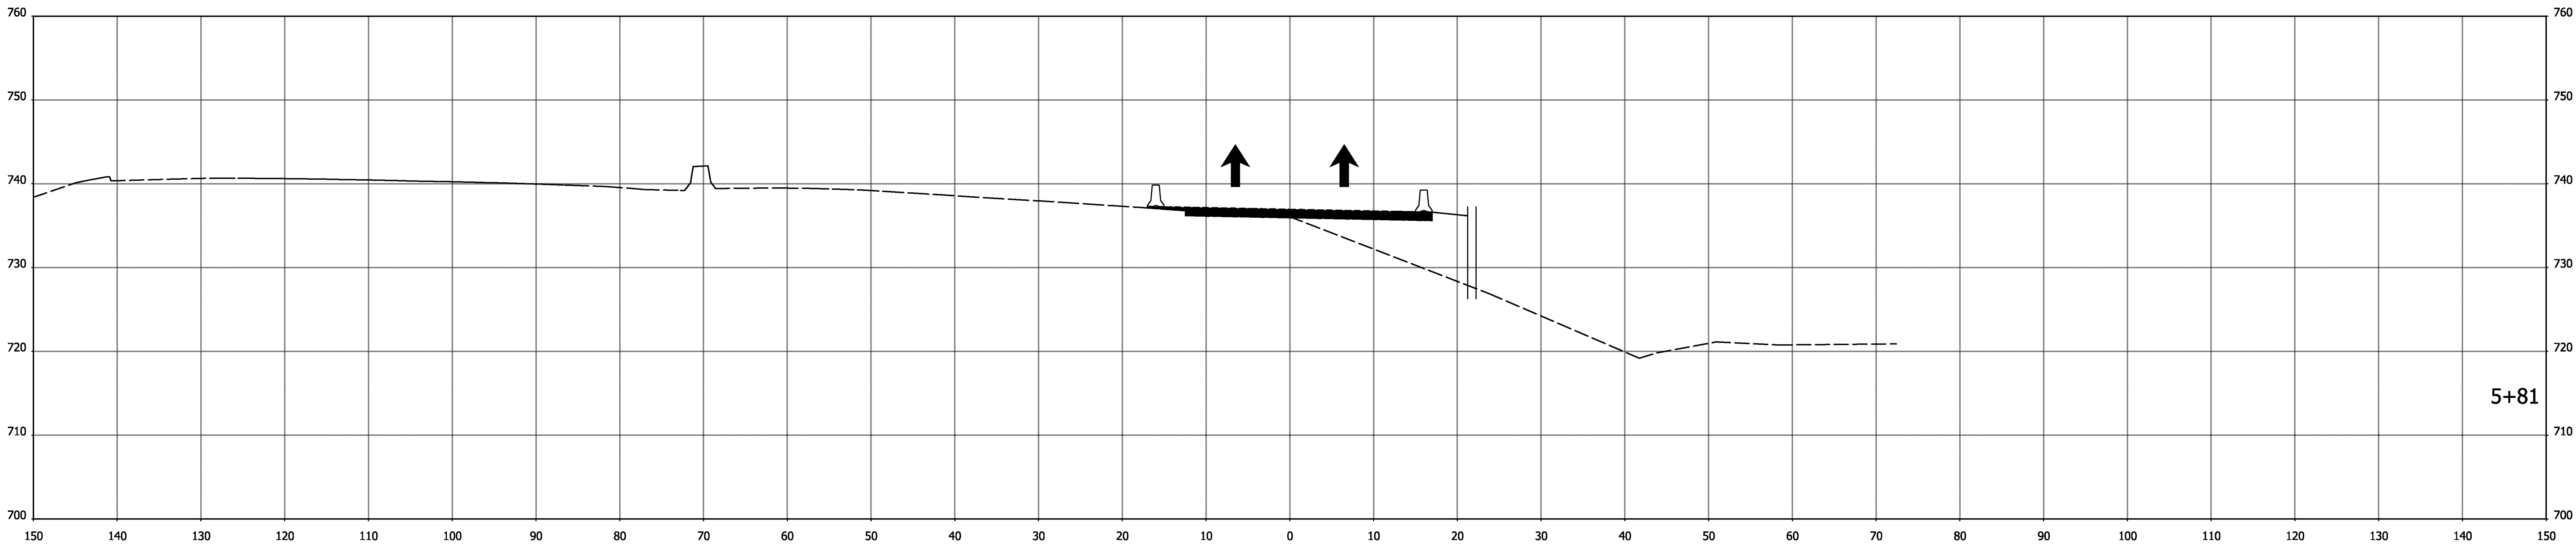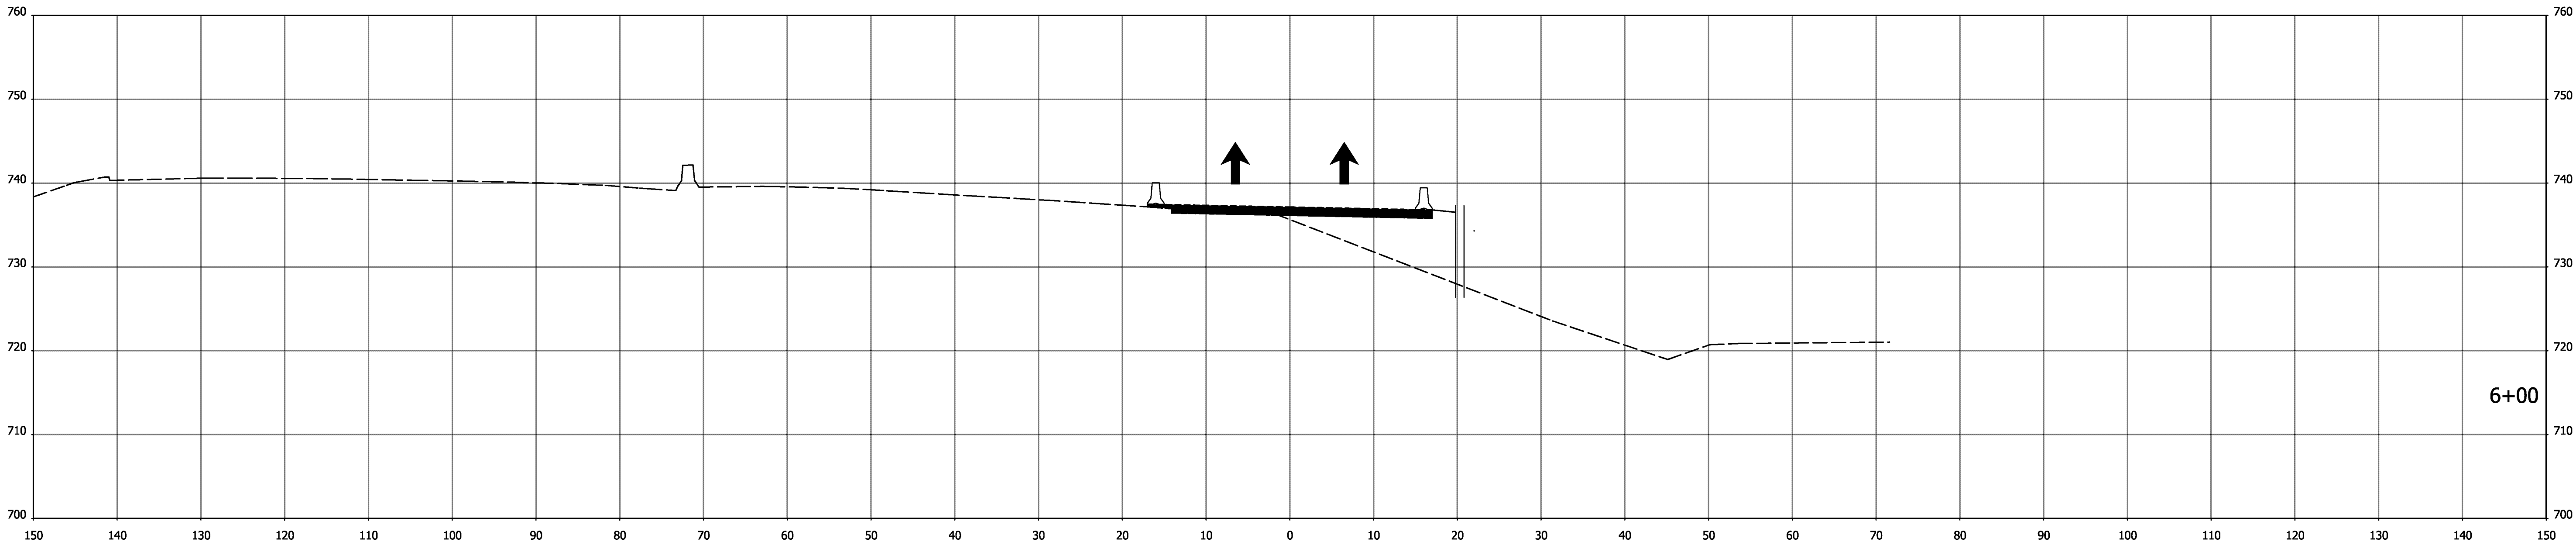

STA. 5+81 TO STA. 6+00

DRAFT
NOT FOR CONSTRUCTION

RECOMMENDED
FOR APPROVAL

DESIGN ENGINEER

DATE

DESIGNED: _RAP

DRAWN: RAP

CHECKED: _DJG

CHECKED: _DJG

INDIANA
DEPARTMENT OF TRANSPORTATION

MAINTENANCE OF TRAFFIC
CROSS SECTION
Temp 2A-2

HORIZONTAL SCALE

1"=10'

VERTICAL SCALE

1"=10'

BRIDGE FILE

DESIGNATION

1600808

SURVEY BOOK

ELECTRONIC

CONTRACT

B-36910



SHEETS

177 of 185

PROJECT

1600808

I:\2/20/2020 11:45:24 PM\190088 INDOT North Split\09Road\04 Design files\02 DGN\Plans\1600808-MOT-5-XS01.dgn

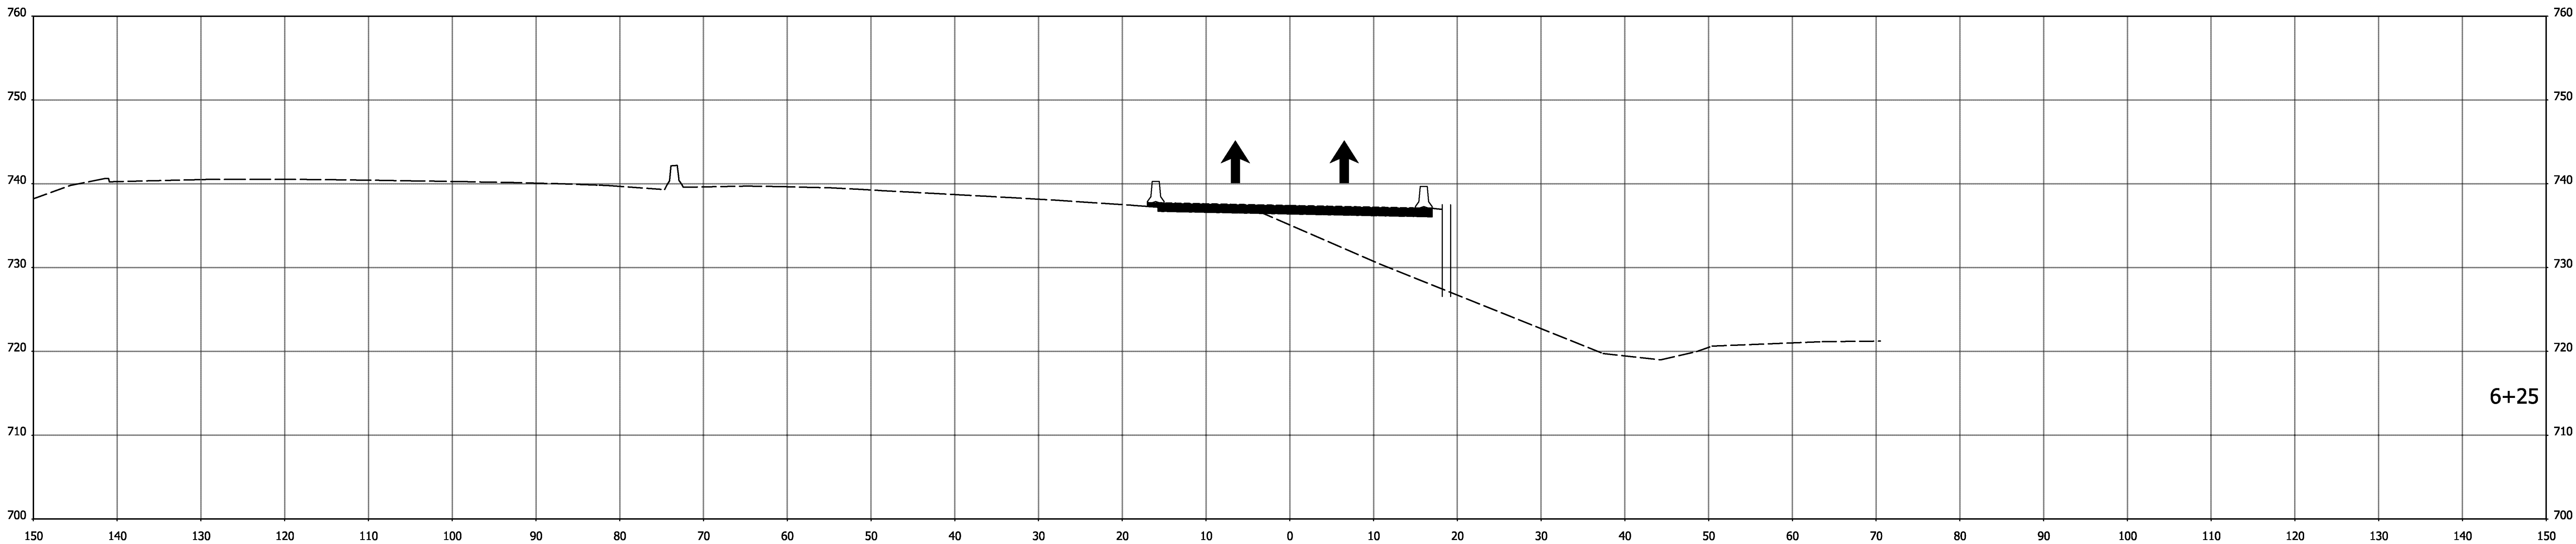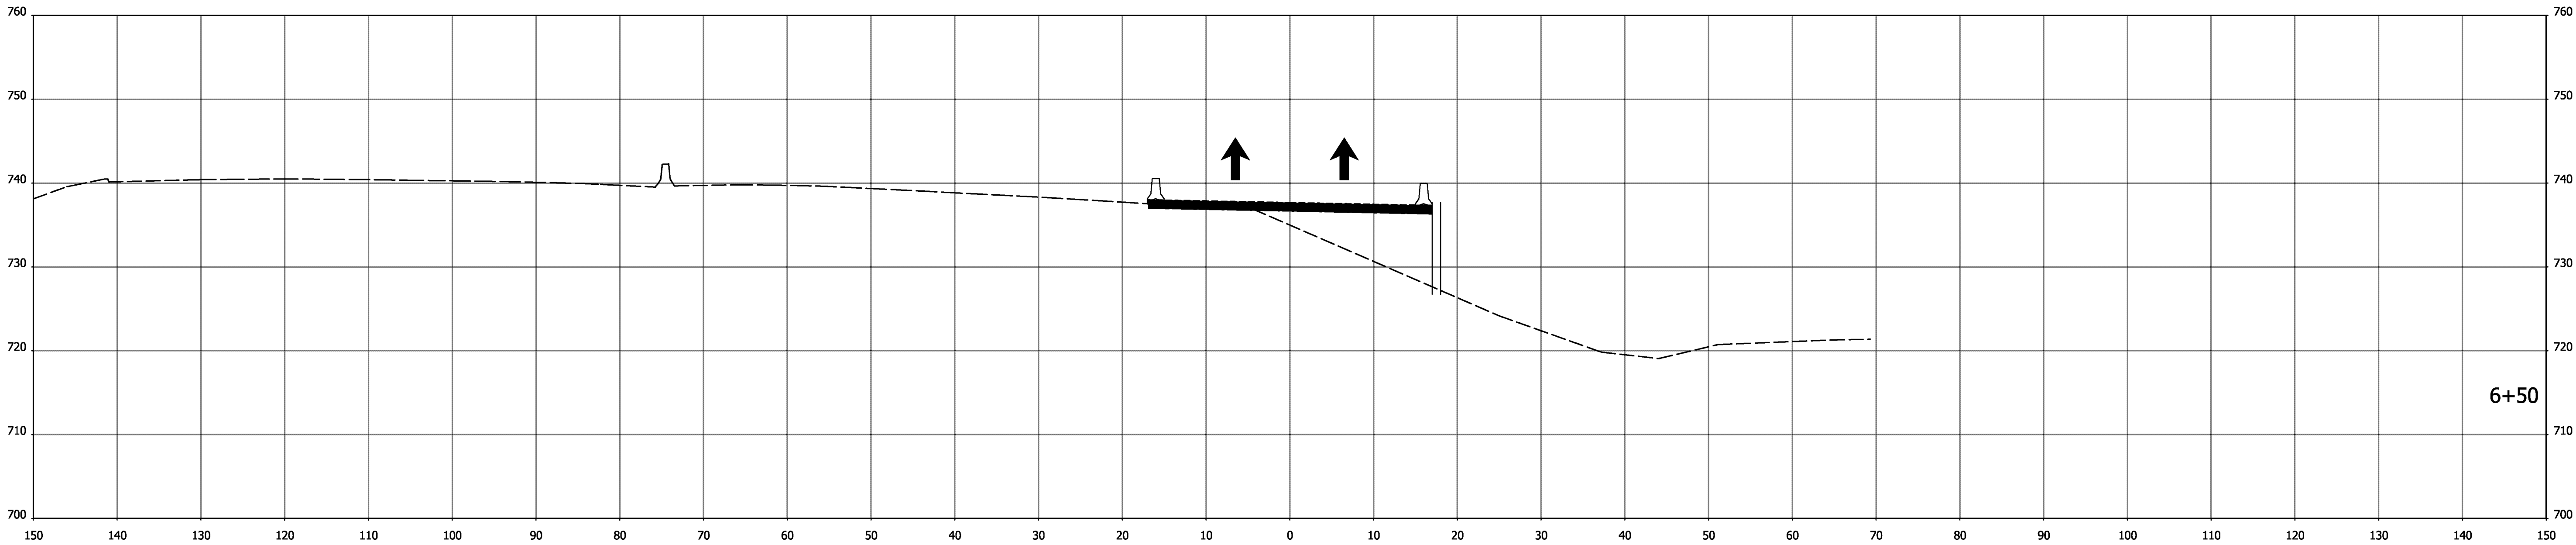

STA. 6+25 TO STA. 6+50

DRAFT
NOT FOR CONSTRUCTION

RECOMMENDED
FOR APPROVAL

DESIGN ENGINEER

DATE

DESIGNED: .RAP

DRAWN: RAP

CHECKED: .DJG

CHECKED: .DJG

INDIANA
DEPARTMENT OF TRANSPORTATION

MAINTENANCE OF TRAFFIC
CROSS SECTION
Temp 2A-2

HORIZONTAL SCALE

1"=10'

VERTICAL SCALE

1"=10'

BRIDGE FILE

DESIGNATION

1600808

SURVEY BOOK

ELECTRONIC

CONTRACT

B-36910



SHEETS

178 of 185

PROJECT

1600808

I:\2/20/2020\11:45:25 PM\190088 INDOT North Split\09Road\04 Design files\02 DGN\Plans\1600808-MOT-5-XS01.dgn

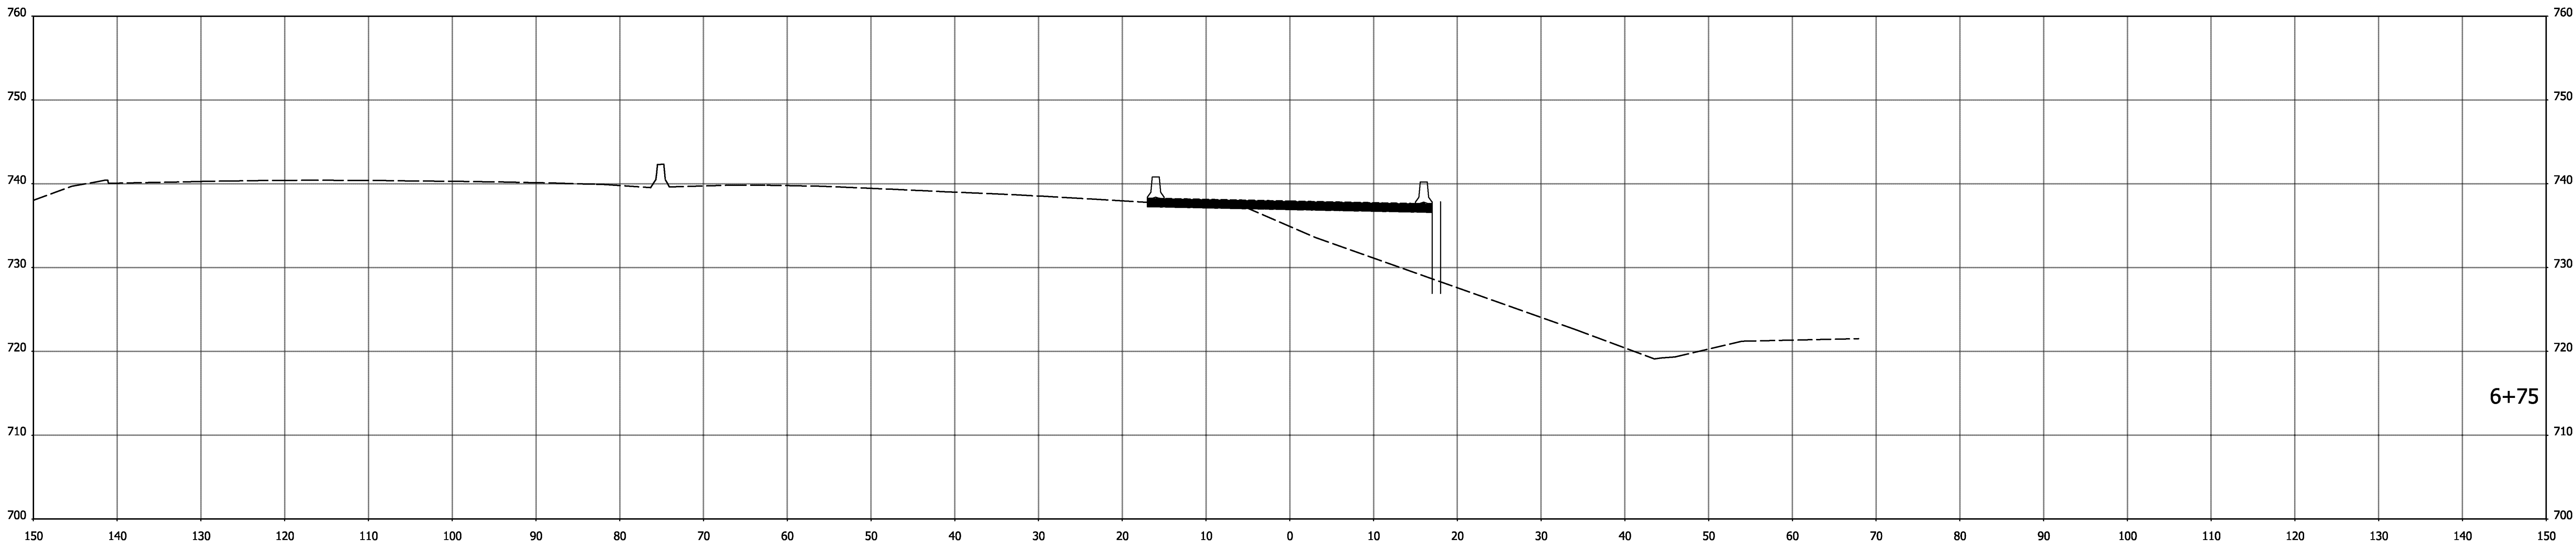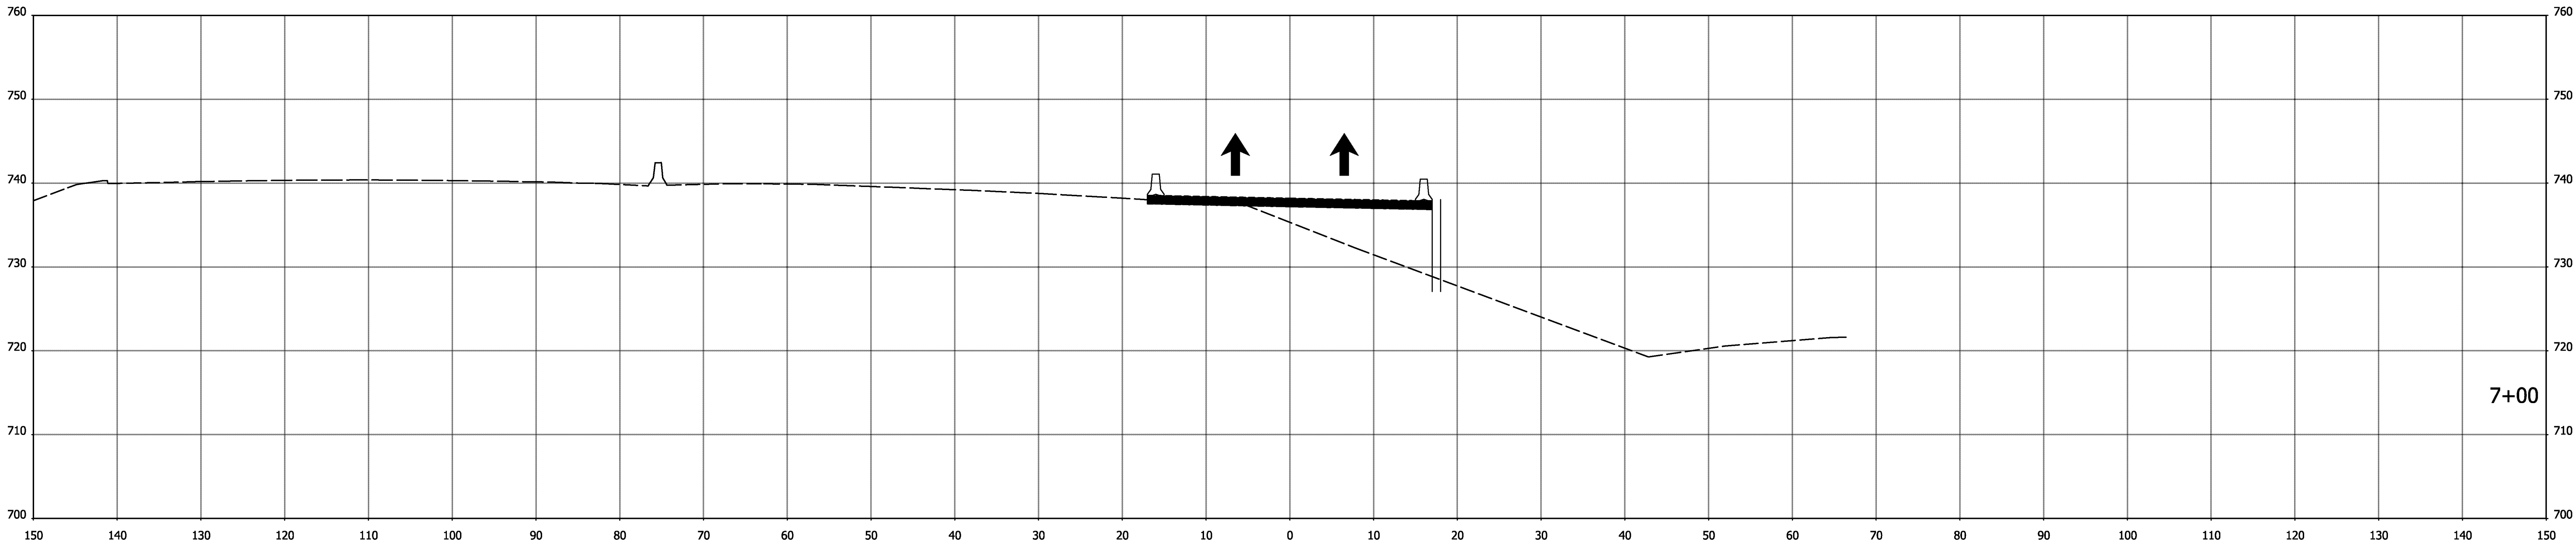

STA. 6+75 TO STA. 7+00

DRAFT
NOT FOR CONSTRUCTION

RECOMMENDED
FOR APPROVAL

DESIGN ENGINEER

DATE

DESIGNED: .RAP

DRAWN: RAP

CHECKED: .DJG

CHECKED: .DJG

INDIANA
DEPARTMENT OF TRANSPORTATION

MAINTENANCE OF TRAFFIC
CROSS SECTION
Temp 2A-2

HORIZONTAL SCALE

1"=10'

VERTICAL SCALE

1"=10'

BRIDGE FILE

DESIGNATION

1600808

SURVEY BOOK

ELECTRONIC

CONTRACT

B-36910

SHEETS



179

of

185

PROJECT

1600808

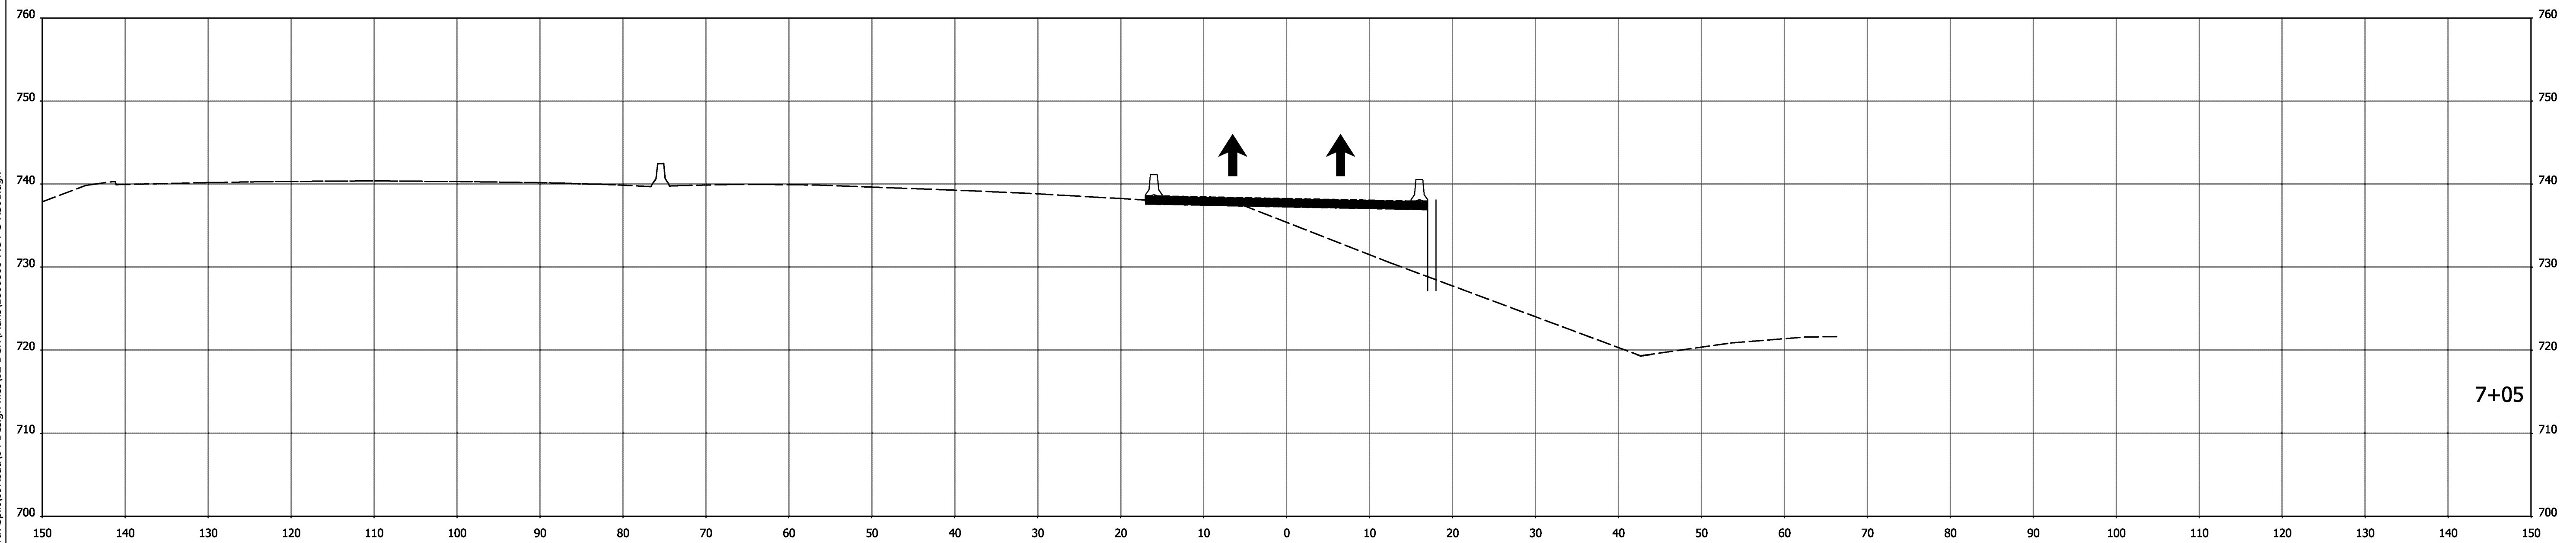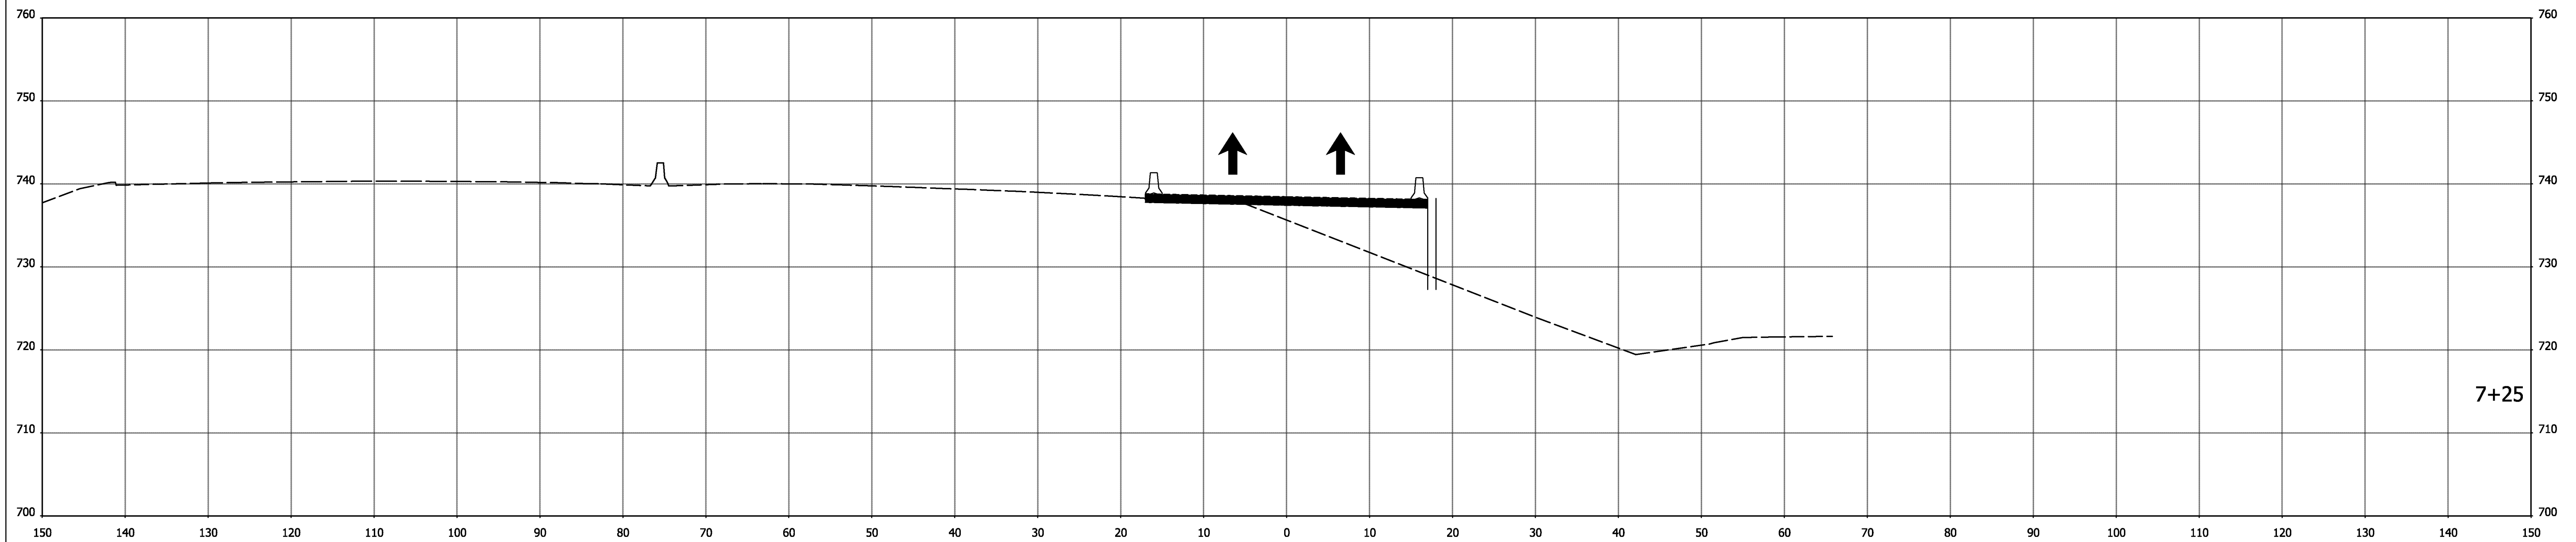

STA. 7+05 TO STA. 7+25

DRAFT
NOT FOR CONSTRUCTION

RECOMMENDED
FOR APPROVAL

DESIGN ENGINEER

DATE _____

DESIGNED: RAFDRAWN: RAP

CHECKED: DJG

CHECKED: DJO

INDIANA
DEPARTMENT OF TRANSPORTATION

MAINTENANCE OF TRAFFIC
CROSS SECTION
Temp 2A-2

HORIZONTAL SCALE

$$1'' = 10'$$

VERTICAL SCALE

1"=10'

BRIDGE FILE

DESIGNATION



1600808

SHEETS

	of	185
--	----	-----

PROJECT

I:\2/20/2020 11:45:26 PM\190088 INDOT North Split\09Road\04 Design files\02 DGN\Plans\1600808-MOT-5-XS01.dgn

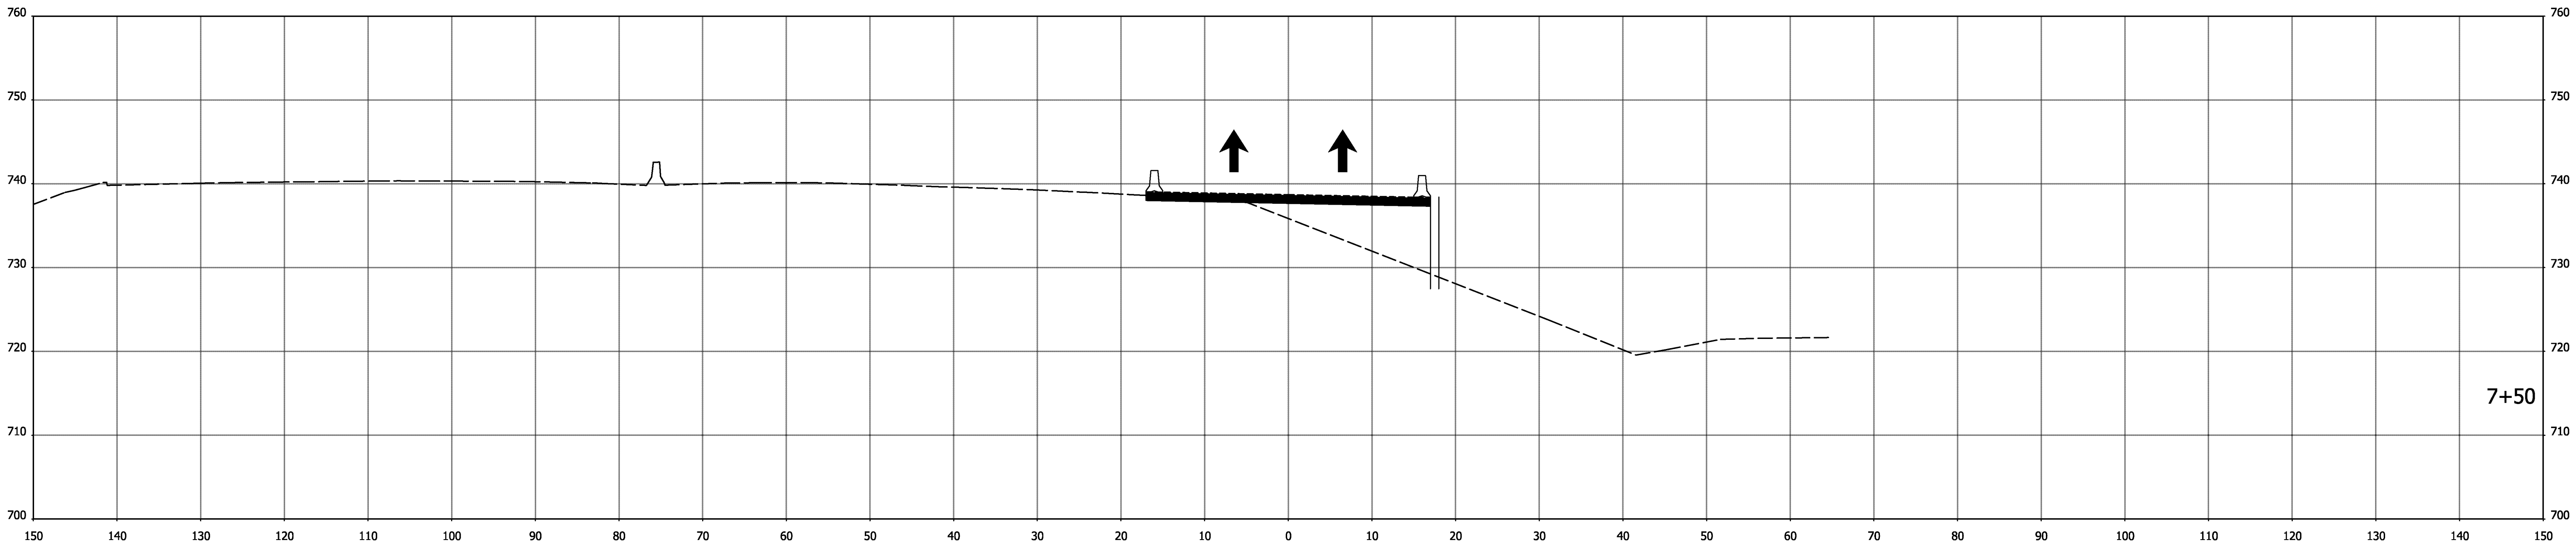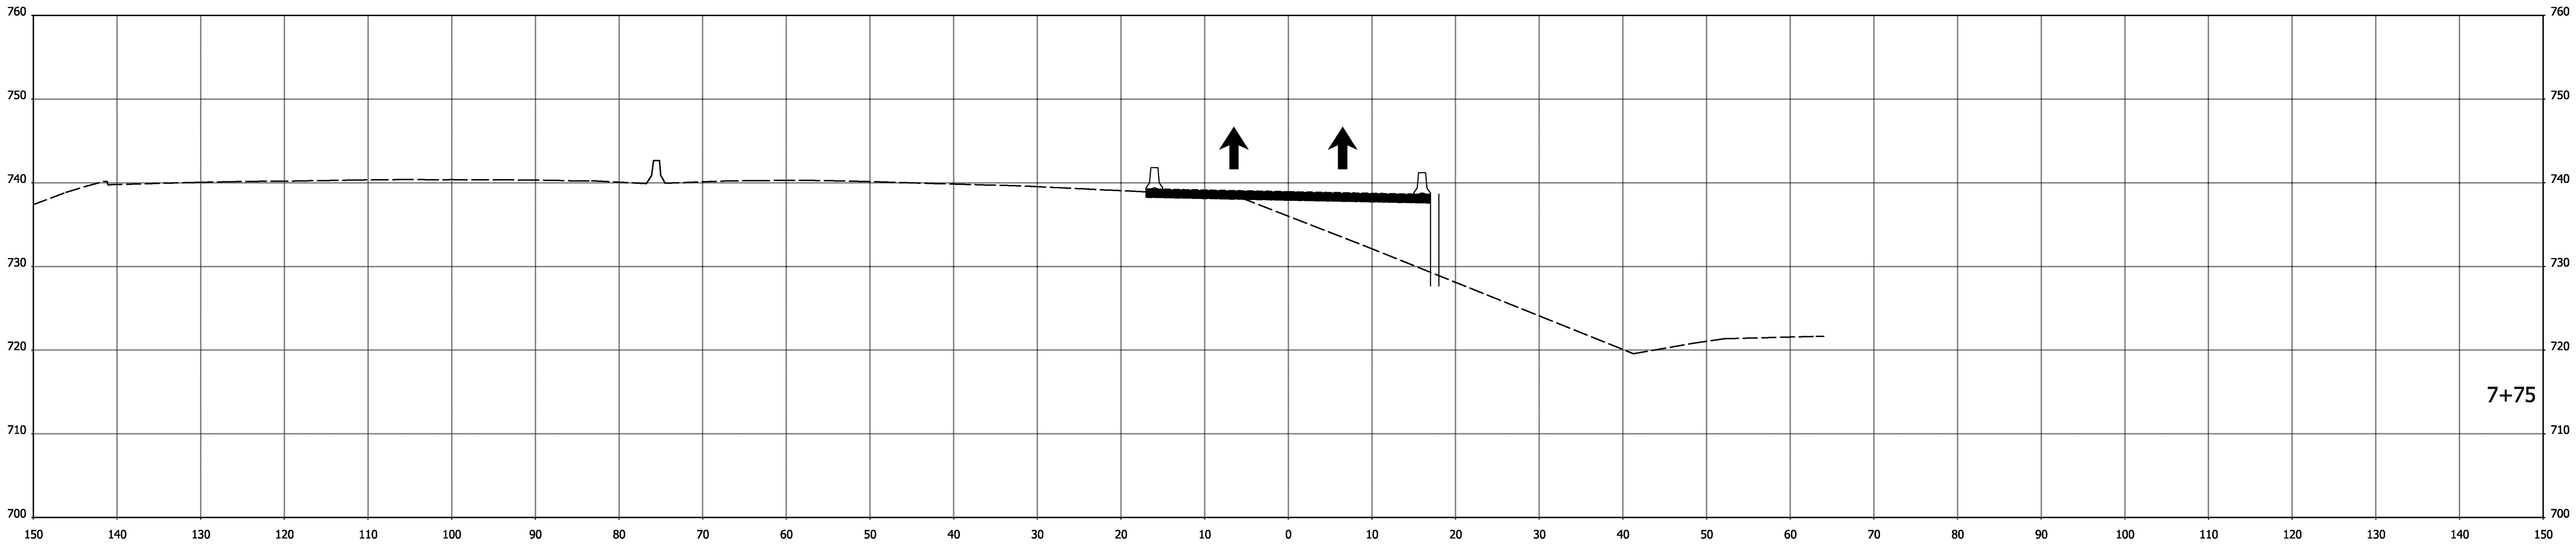

STA. 7+50 TO STA. 7+75

DRAFT
NOT FOR CONSTRUCTION

RECOMMENDED
FOR APPROVAL

DESIGN ENGINEER

DATE

DESIGNED: .RAP

DRAWN: RAP

CHECKED: .DJG

CHECKED: .DJG

INDIANA
DEPARTMENT OF TRANSPORTATION

MAINTENANCE OF TRAFFIC
CROSS SECTION
Temp 2A-2

HORIZONTAL SCALE

1"=10'

VERTICAL SCALE

1"=10'

BRIDGE FILE

DESIGNATION

1600808

SURVEY BOOK

ELECTRONIC

CONTRACT

B-36910



SHEETS

181 of 185

PROJECT

1600808

I:\2/20/2020 11:45:27 RMP\190088 INDOT North Split\09Road\04 Design files\02 DGN\Plans\1600808-MOT-5-XS01.dgn

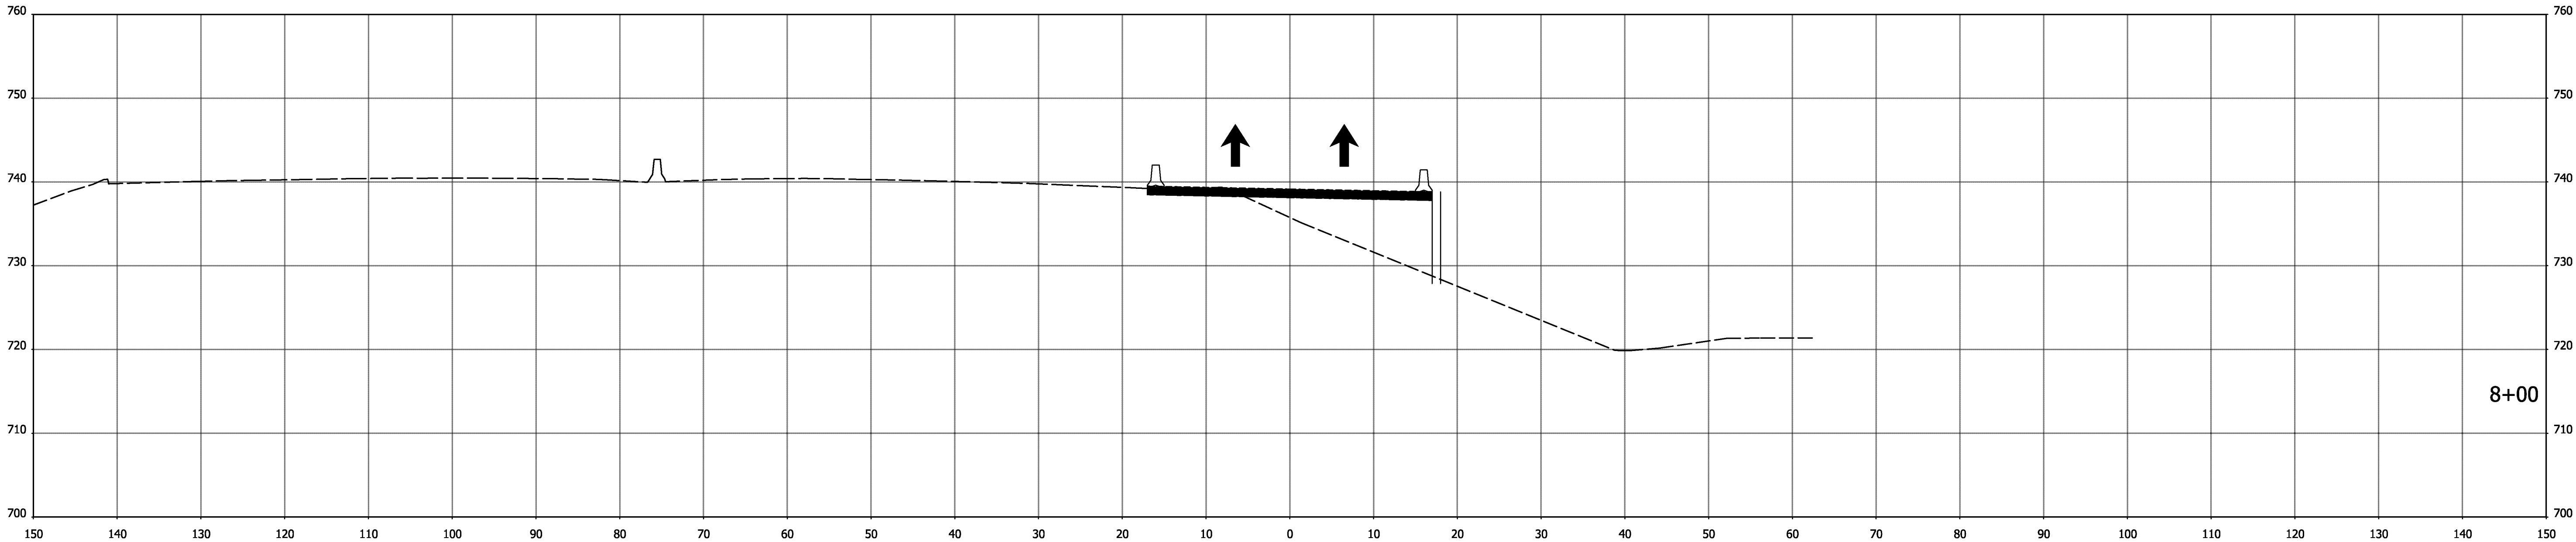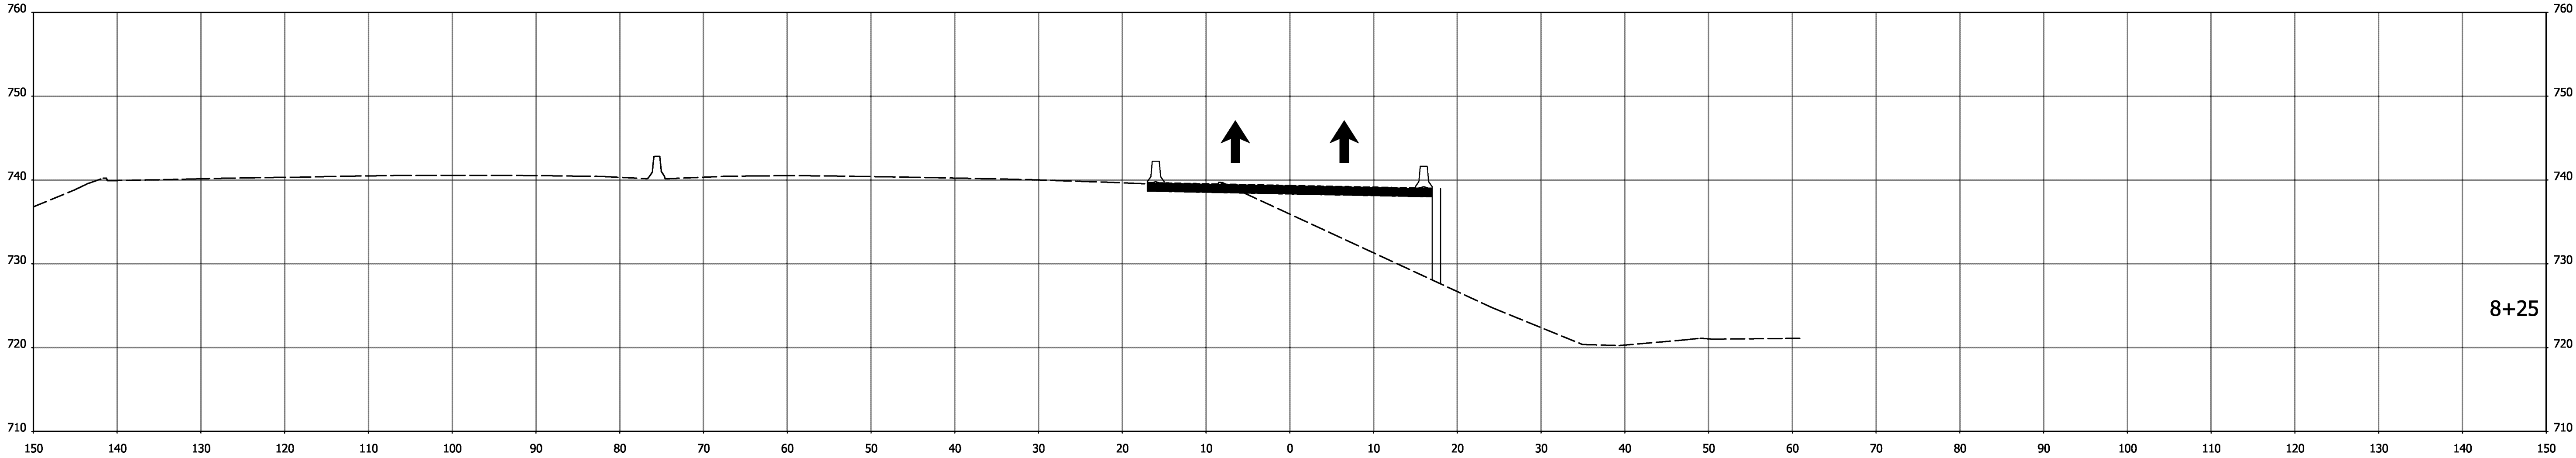

STA. 8+00 TO STA. 8+25

DRAFT
NOT FOR CONSTRUCTION

RECOMMENDED
FOR APPROVAL

DESIGN ENGINEER

DATE

DESIGNED: .RAP

DRAWN: RAP

CHECKED: .DJG

CHECKED: .DJG

INDIANA
DEPARTMENT OF TRANSPORTATION

MAINTENANCE OF TRAFFIC
CROSS SECTION
Temp 2A-2

HORIZONTAL SCALE

1"=10'

VERTICAL SCALE

1"=10'

BRIDGE FILE

DESIGNATION

1600808

SURVEY BOOK

ELECTRONIC

CONTRACT

B-36910



SHEETS

182 of 185

PROJECT

1600808

I:\20\2020\11:45:27 RMP\190088 INDOT North Split\09Road\04 Design files\02 DGN\Plans\1600808-MOT-5-XS01.dgn

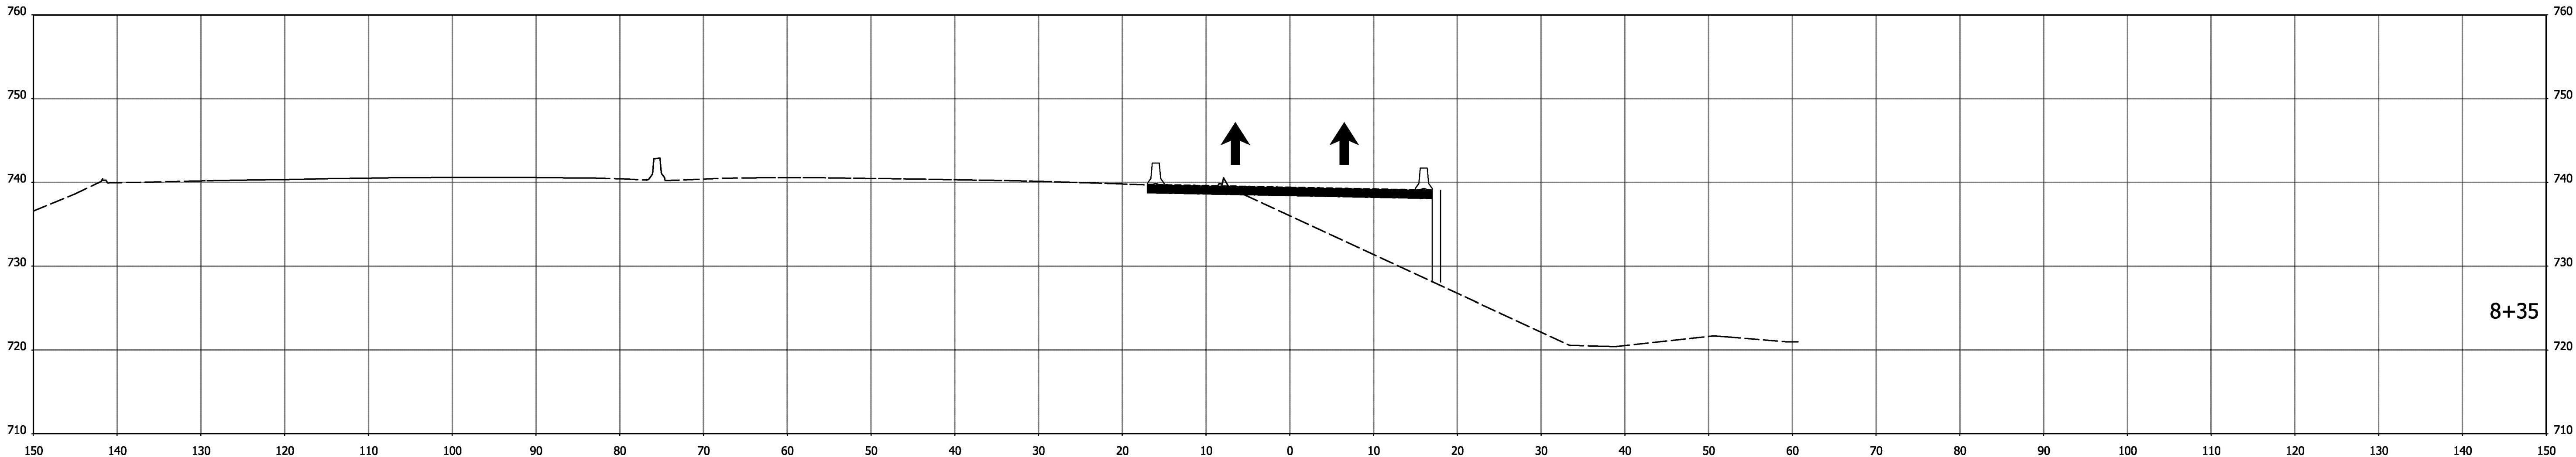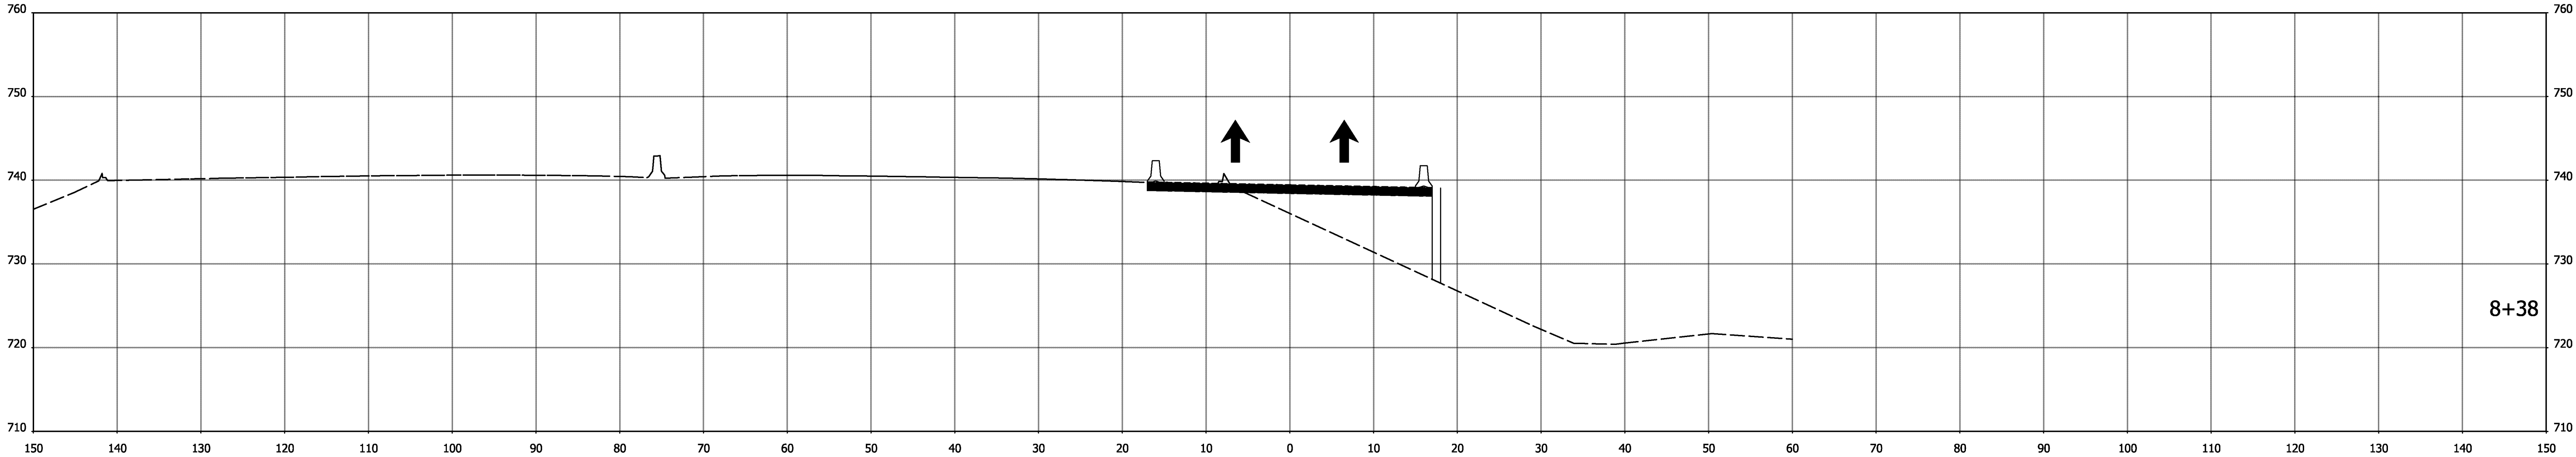

STA. 8+35 TO STA. 8+38

DRAFT
NOT FOR CONSTRUCTION

RECOMMENDED
FOR APPROVAL

DESIGN ENGINEER

DATE

DESIGNED: .RAP

DRAWN: RAP

CHECKED: .DJG

CHECKED: .DJG

INDIANA
DEPARTMENT OF TRANSPORTATION

MAINTENANCE OF TRAFFIC
CROSS SECTION
Temp 2A-2

HORIZONTAL SCALE

1"=10'

VERTICAL SCALE

1"=10'

BRIDGE FILE

DESIGNATION

1600808

SURVEY BOOK

ELECTRONIC

CONTRACT

B-36910

SHEETS

183



of

185

PROJECT

1600808

I:\2020\20201 11:45:28 PM\190088 INDOT North Split\09Road\04 Design files\02 DGN\Plans\1600808-MOT-5-XS01.dgn

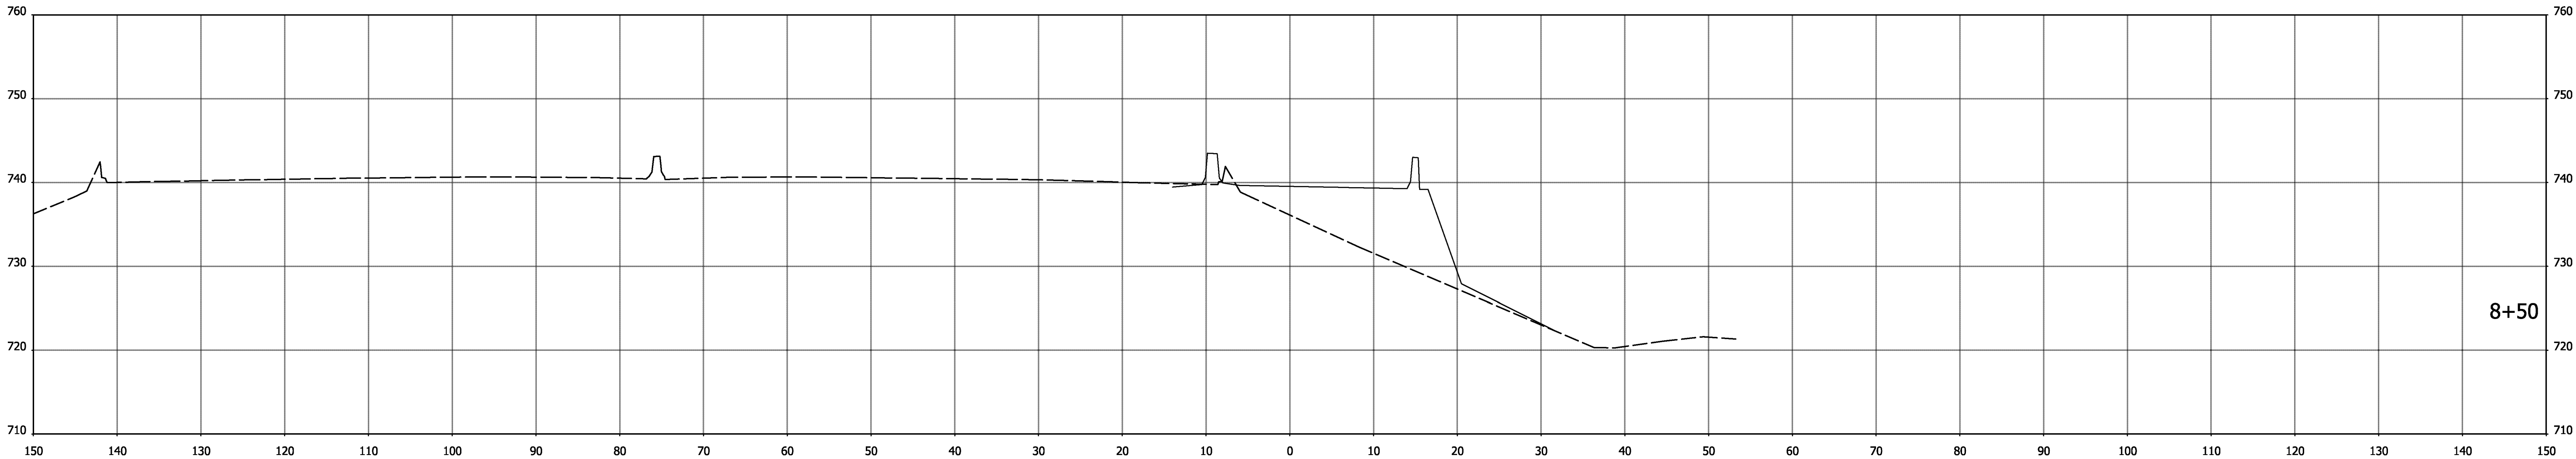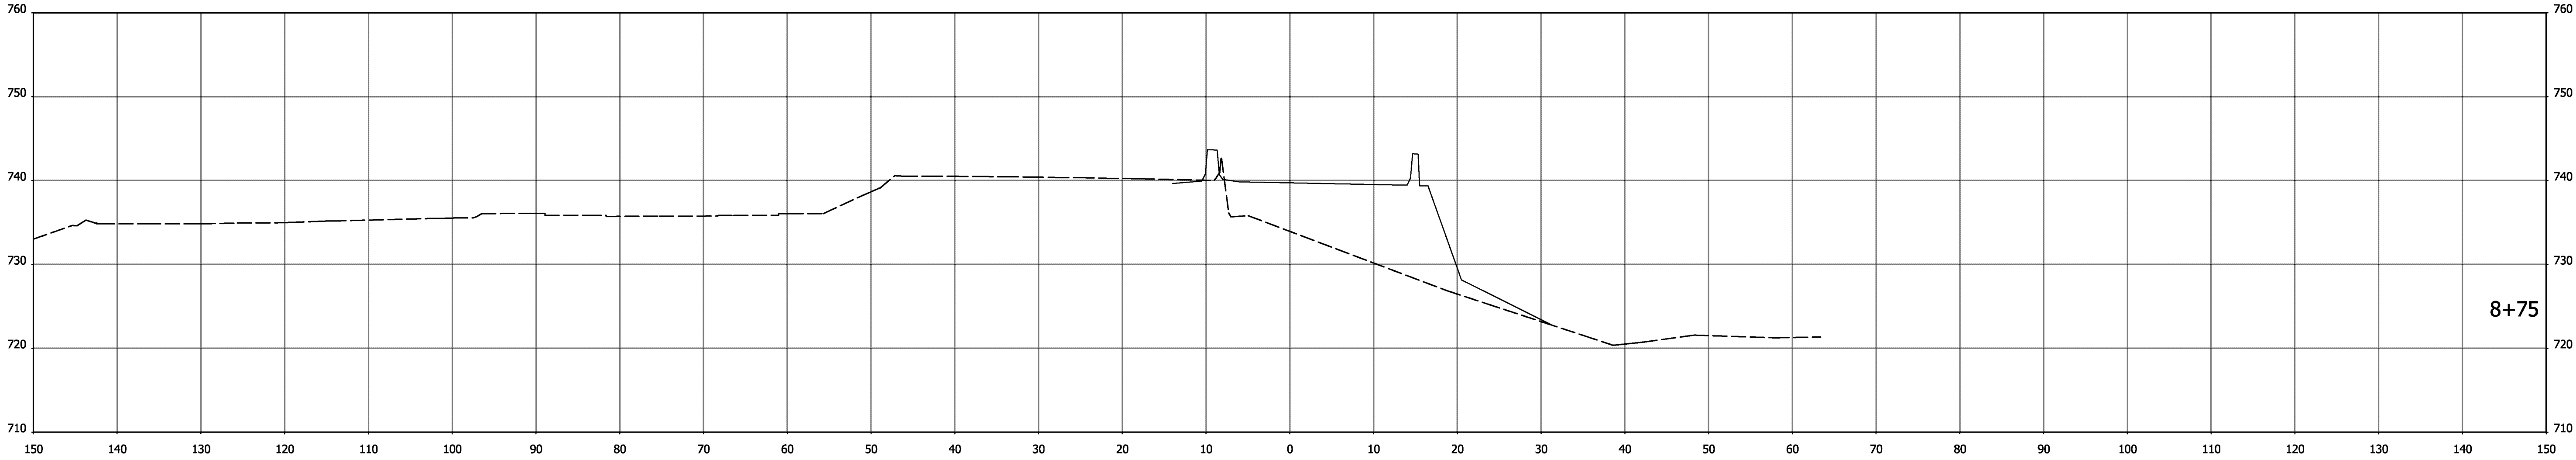

STA. 8+50 TO STA. 8+75

DRAFT
NOT FOR CONSTRUCTION

RECOMMENDED
FOR APPROVAL

DESIGN ENGINEER

DATE

DESIGNED: RAP

DRAWN: RAP

CHECKED: DJG

CHECKED: DJG

INDIANA
DEPARTMENT OF TRANSPORTATION

MAINTENANCE OF TRAFFIC
CROSS SECTION
Temp 2A-2

HORIZONTAL SCALE

1"=10'

VERTICAL SCALE

1"=10'

BRIDGE FILE

DESIGNATION

1600808

SURVEY BOOK

ELECTRONIC

CONTRACT

B-36910

SHEETS

184


of

185

PROJECT

1600808

I:\2020\20201 11:45:28 PM\190088 INDOT North Split\09Road\04 Design files\02 DGN\Plans\1600808-MOT-5-XS01.dgn

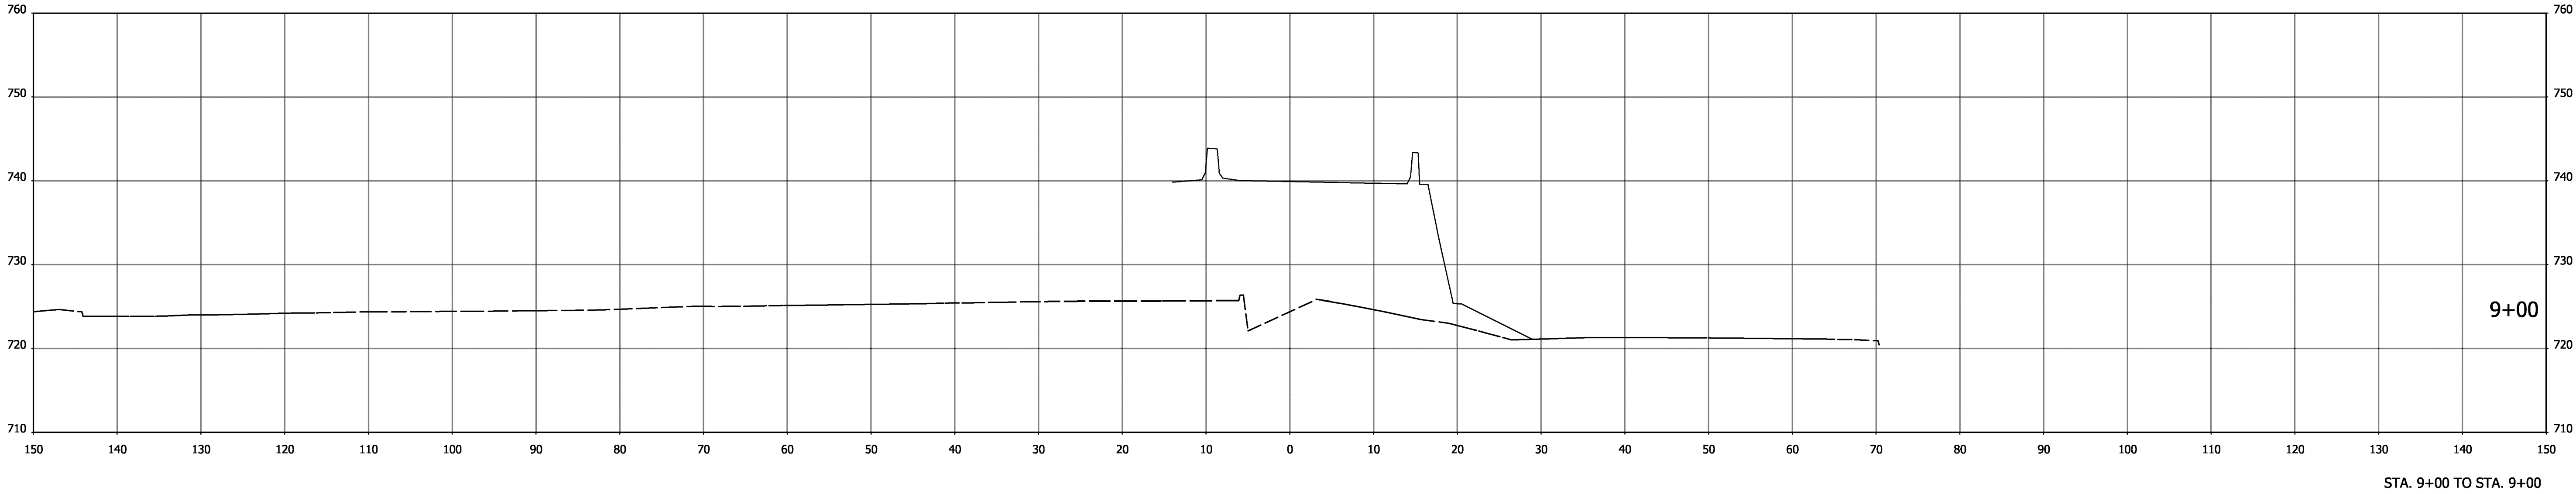

DRAFT
NOT FOR CONSTRUCTION

RECOMMENDED
FOR APPROVAL

DESIGN ENGINEER

DATE

DESIGNED: RAP

DRAWN: RAP

CHECKED: DJG

CHECKED: DJG

INDIANA
DEPARTMENT OF TRANSPORTATION

MAINTENANCE OF TRAFFIC
CROSS SECTION
Temp 2A-2

HORIZONTAL SCALE

1"=10'

VERTICAL SCALE

1"=10'

BRIDGE FILE

DESIGNATION

1600808

SURVEY BOOK

ELECTRONIC

CONTRACT

B-36910

SHEETS

185

of

185

PROJECT

1600808