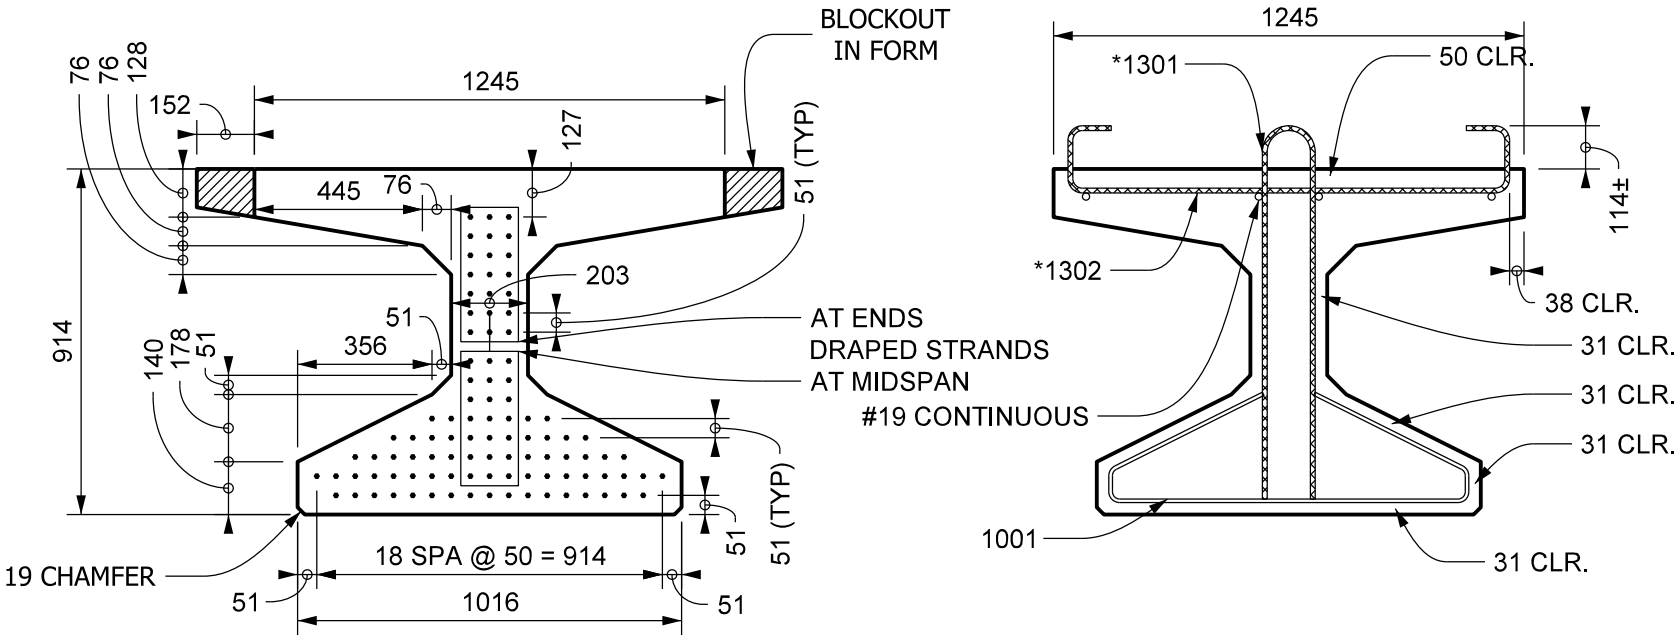

NOTES:

1. ▨ *DENOTES EPOXY-COATED BARS

2. LOCATE HOLDDOWNS 1524 EACH SIDE OF CENTER LINE OF BEAM

3. ALL DIMENSIONS ARE IN MILLIMETERS.

BULB-TEE BEAM TYPE BT 914 x 1245 SECTIONS SHOWING PRESTRESSING AND MILD REINFORCING STEEL

Figure 63-14G(1)