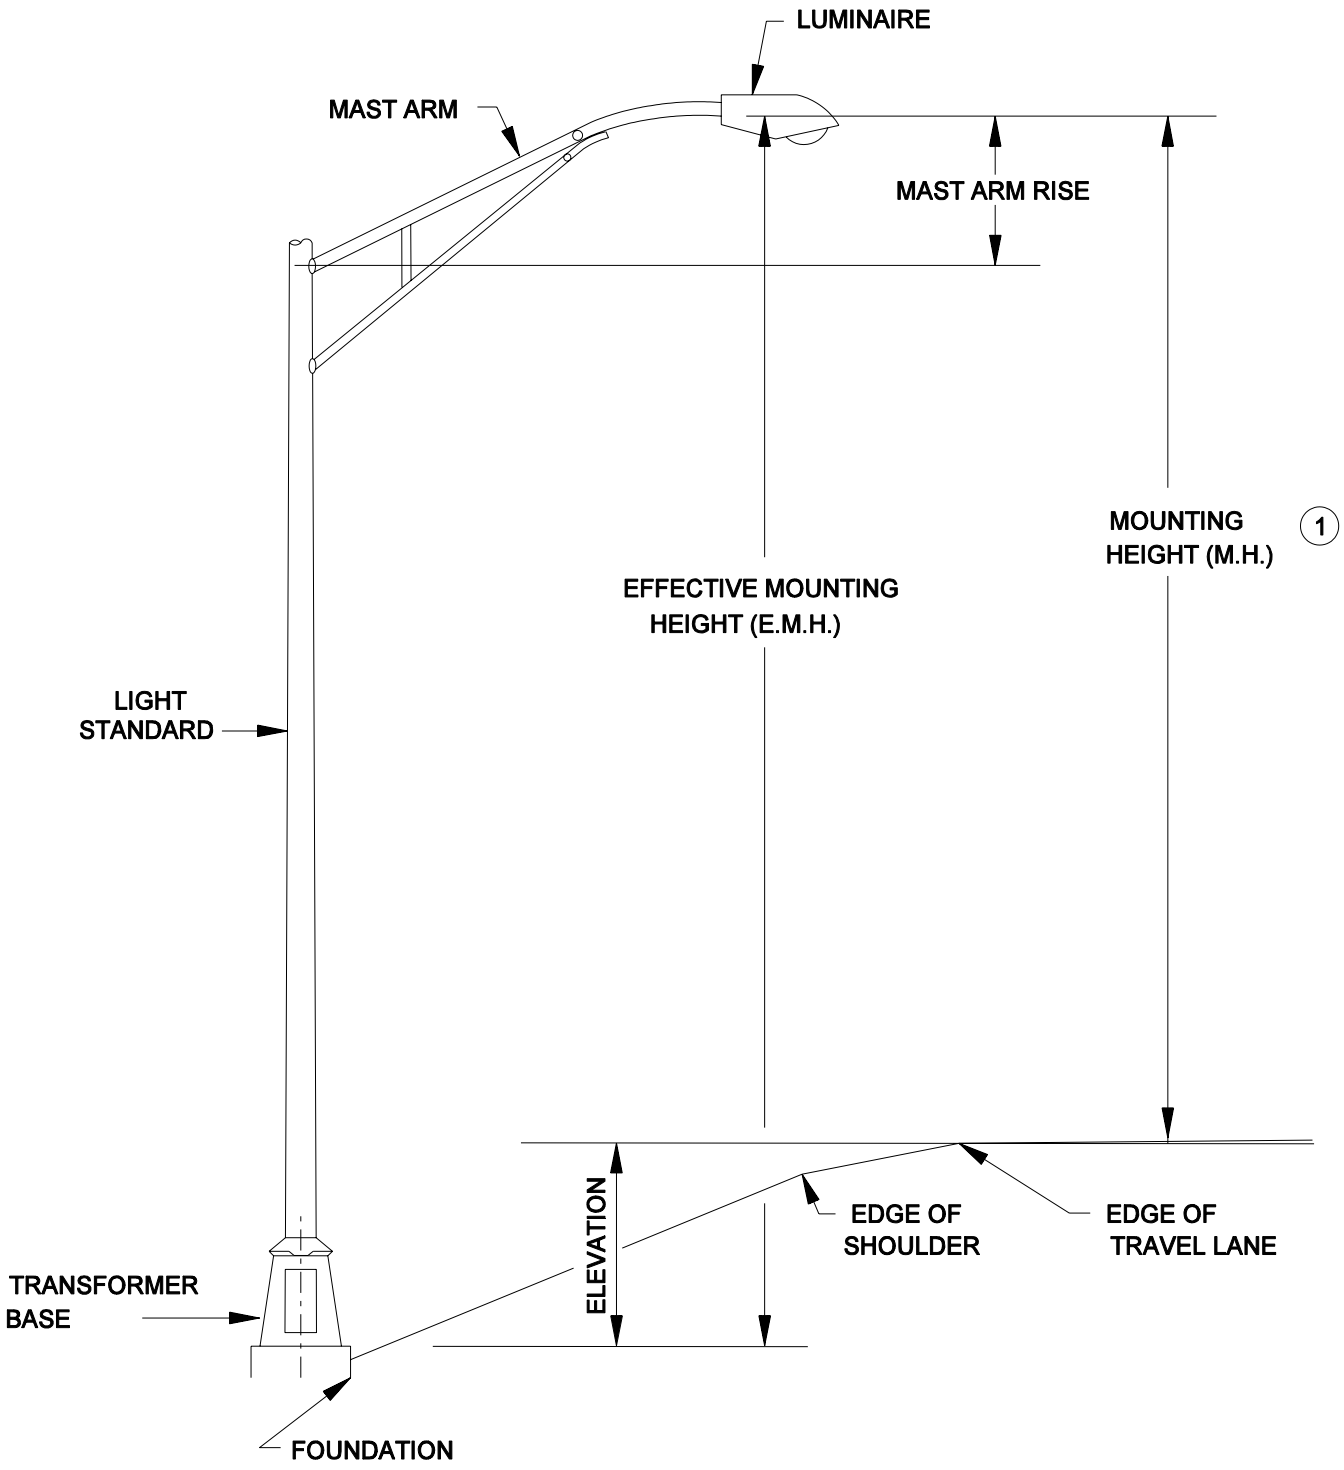

1 INDOT TYPICALLY USES MOUNTING HEIGHTS OF 12 m.

TYPICAL LUMINAIRE

Figure 78-3A