GENERAL NOTES

1. See Standard Drawing 801-TCLG-01 for Legend and General Notes.

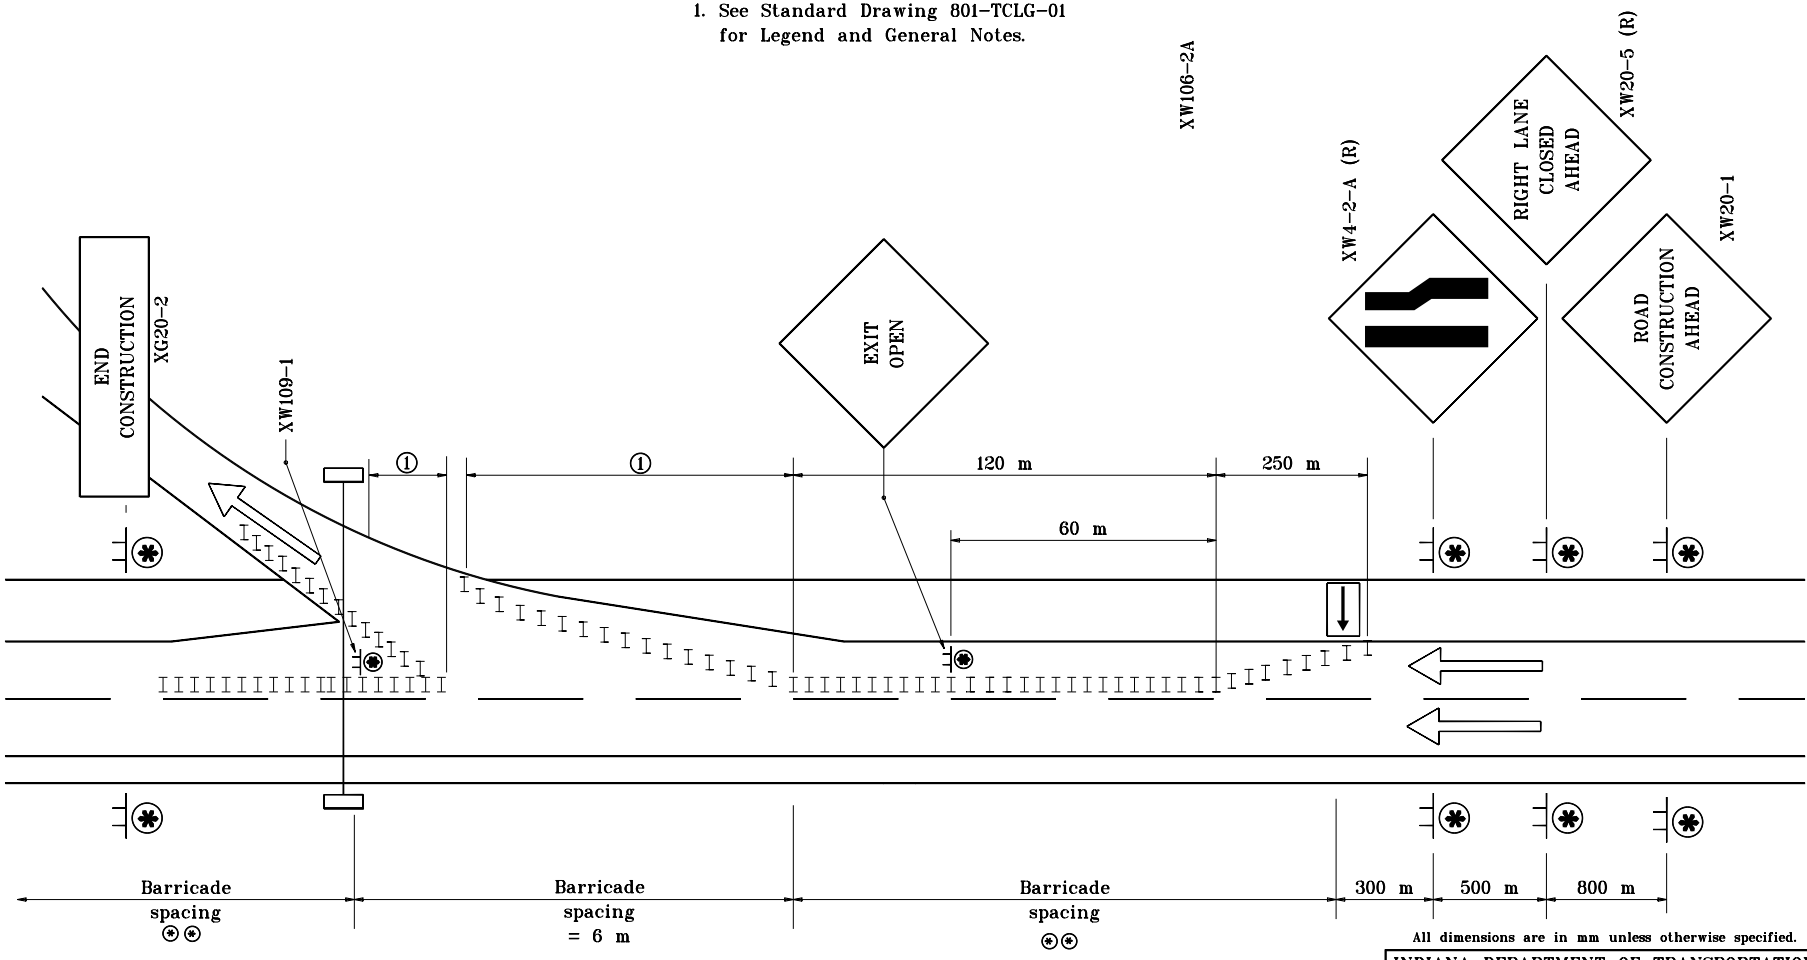

All dimensions are in mm unless otherwise specified.

MULTI-LANE DIVIDED HIGHWAY

INDIANA DEPARTMENT OF TRANSPORTATION

TRAFFIC CONTROL FOR OVERHEAD SIGN INSTALLATION

MAY 1997

STANDARD DRAWING NO. **801-TCLC-15**

Archived

/s/ Anthony L. Uremovich 5-01-97
DESIGN STANDARDS ENGINEER DATE

/s/ Donald W. Lucas 5-01-97
CHIEF HIGHWAY ENGINEER DATE

Source Sheet: MT9J

DESIGN STANDARDS ENGINEER