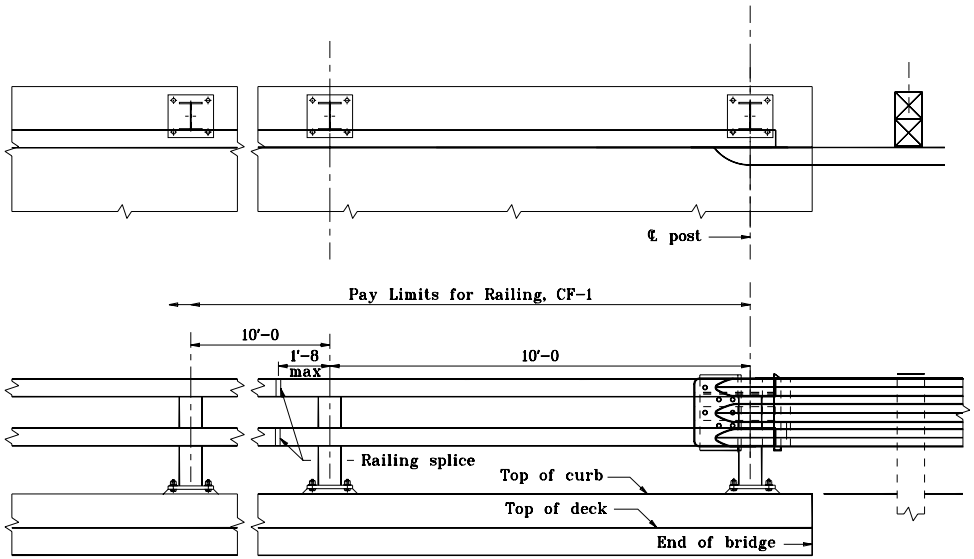

ELEVATION

NOTES

1. Guardrail connection may be omitted on exit end of one-way structure when omitted in detail plans.
2. For end panel reinforcement and curb details not shown, see Drawing E 706-TUTM-05.
3. Railing units shall be continuous over 2 or more posts.
4. See Standard Drawing E 706-BRTM-02 for Base Plate details, Anchor Plate details, Railing Splice details and Tube Size details.
5. See Standard Drawing E 601-TBGC-01 and E 601-TBGC-02 for Thrie-Beam components.
6. See Standard Drawing E 703-BRST-01 for standard 180° bar bending detail.
7. See Standard Drawing E 601-TTGT-01 and E 601-TTGT-02 for Guardrail Transition, TGT.
8. All reinforcing bars designated "E" shall be epoxy coated.

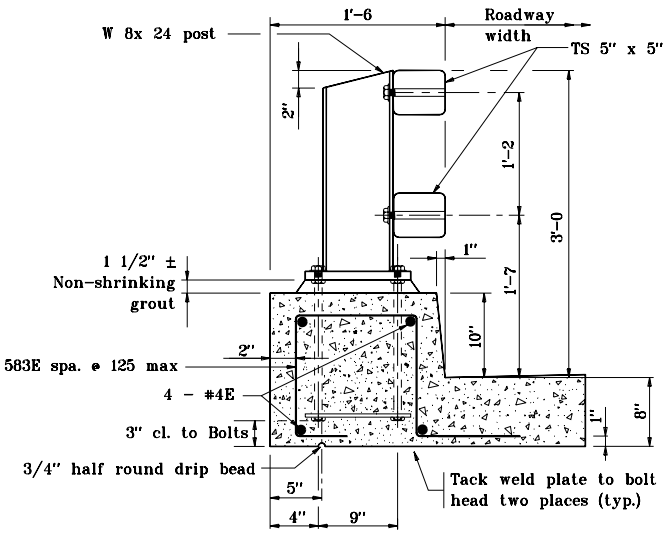

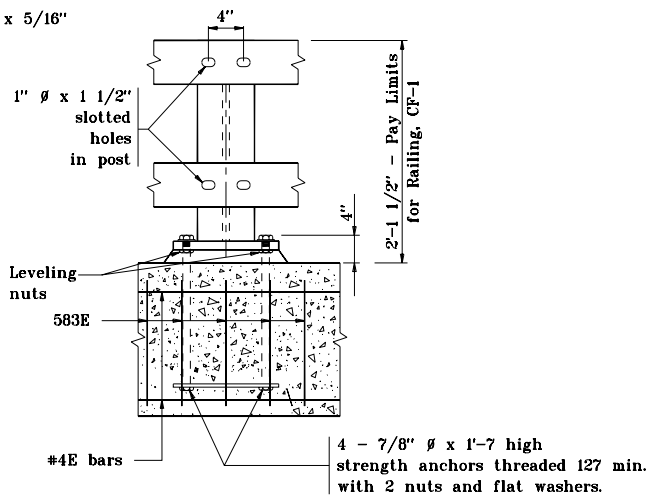

CURB AND POST DETAILS

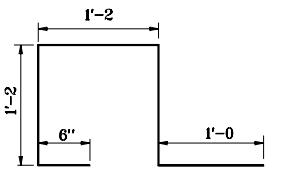

583E x 5'-0

INDIANA DEPARTMENT OF TRANSPORTATION

RAILING, CF-1

JANUARY 2001

STANDARD DRAWING NO. E 706-BRTM-01

ANTHONY L. UREMOVICH REGISTERED No. 18095 STATE OF INDIANA PROFESSIONAL ENGINEER

DESIGN STANDARDS ENGINEER

/s/ Anthony L. Uremovich — DESIGN STANDARDS ENGINEER — 1-02-01 DATE

/s/ Firooz Zandi — CHIEF HIGHWAY ENGINEER — 1-02-01 DATE