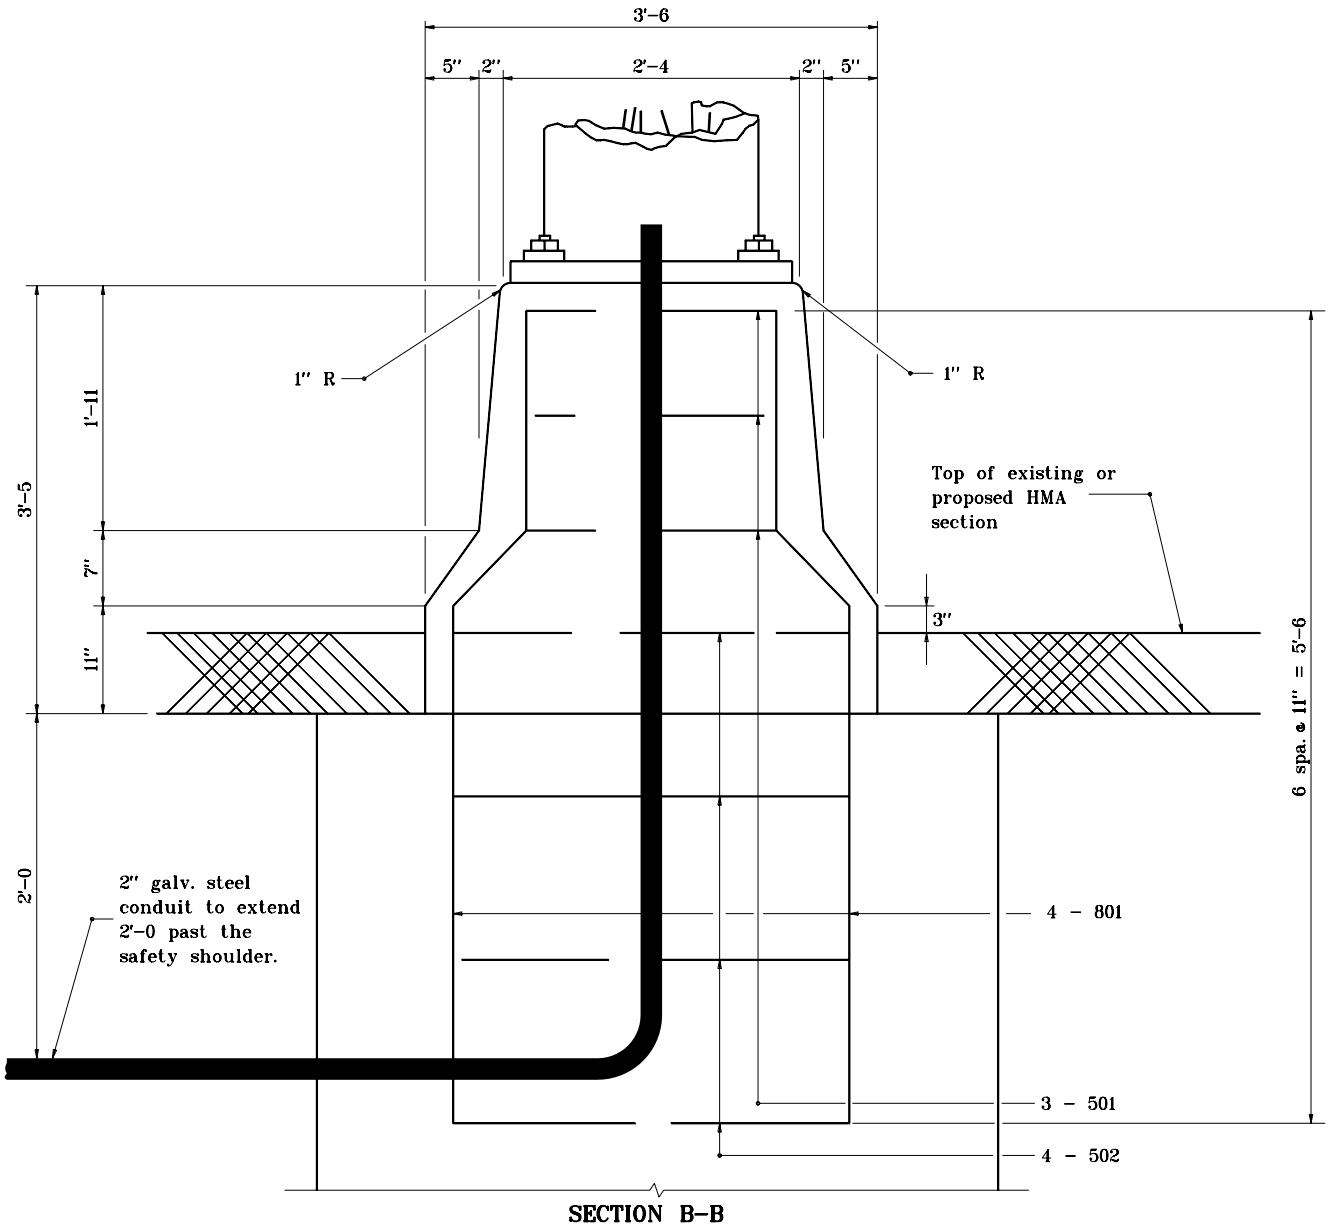

SECTION B-B

GENERAL NOTES

1. See Standard Drawing E 802-SNFT-01 for bending diagrams.

INDIANA DEPARTMENT OF TRANSPORTATION

DOUBLE ARM SIGN STRUCTURE MEDIAN FOUNDATION

SEPTEMBER 2001

STANDARD DRAWING NO. **E 802-SNFT-03**

ANTHONY L. UREMOVICH REGISTERED No. 18095 STATE OF INDIANA PROFESSIONAL ENGINEER

DESIGN STANDARDS ENGINEER

/s/ Anthony L. Uremovich 9-04-01
DESIGN STANDARDS ENGINEER — DATE

/s/ Firooz Zandi 9-04-01
CHIEF HIGHWAY ENGINEER — DATE