GENERAL NOTES

1. See Standard Drawing 720-SDCP-02 for casting details.
2. See Standard Drawing 720-SDCP-03 for casting details.
3. M10 X 40 stainless steel nonthreaded hex head bolt with locknut washer. (typ.)
4. Class A concrete, 150 min. thick. (typ.)
5. Cleanout ports shall be spaced at 75 m or as shown on plans.

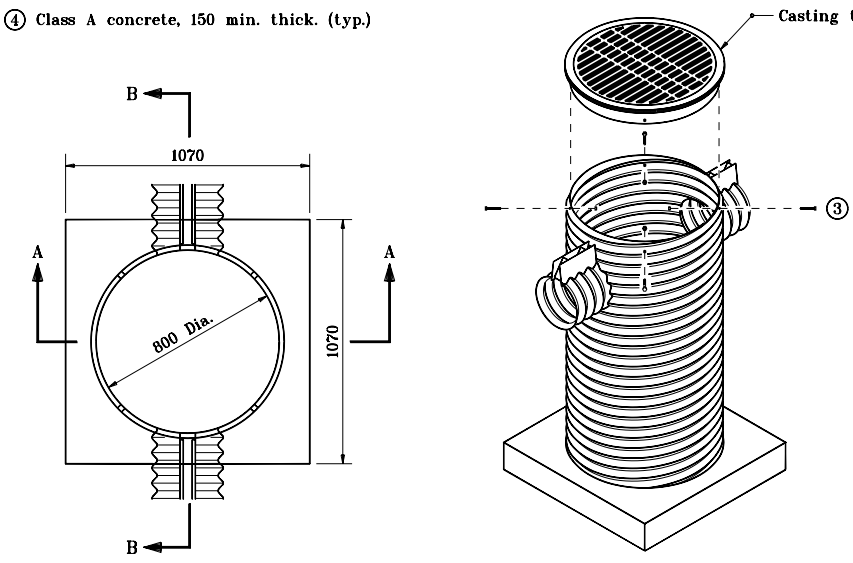

PLAN

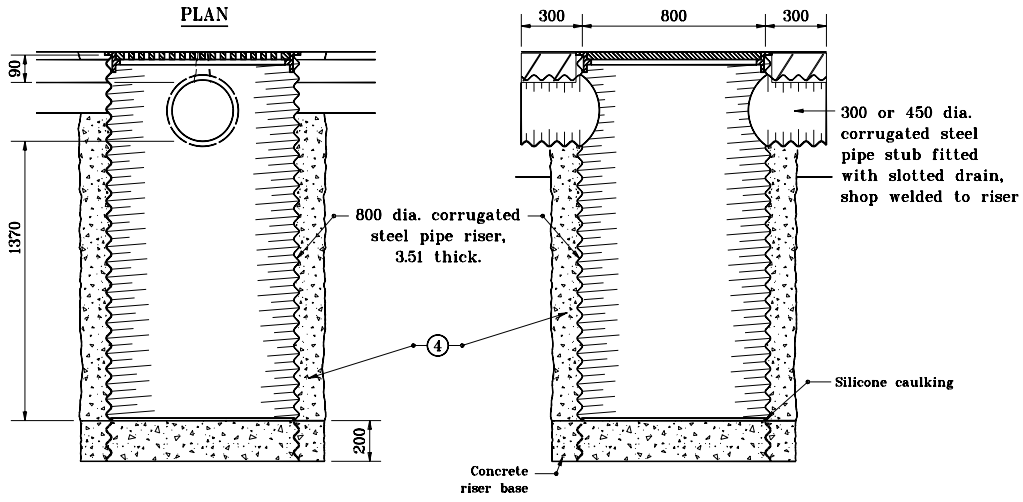

TYPE I
STEEL PIPE PORT

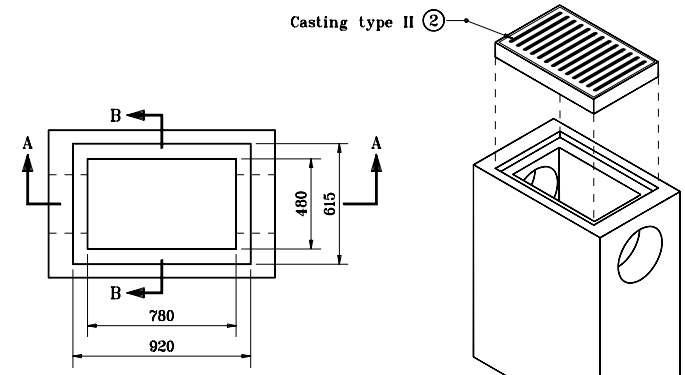

PLAN

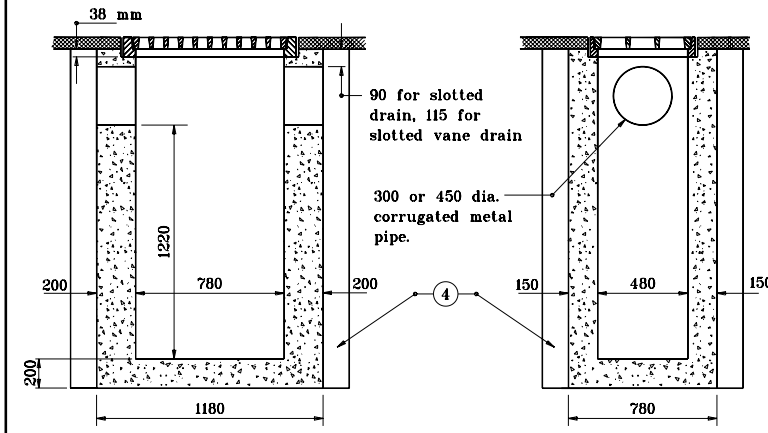

SECTION A-A

SECTION B-B

TYPE II
CONCRETE BOX PORT

All dimensions are in mm unless otherwise specified.

INDIANA DEPARTMENT OF TRANSPORTATION

SLOTTED DRAIN PIPE CLEANOUT PORT

JANUARY 1999

STANDARD DRAWING NO. 720-SDCP-01

ANTHONY L. UREMOVICH REGISTERED No. 18095 STATE OF INDIANA PROFESSIONAL ENGINEER

DESIGN STANDARDS ENGINEER

/s/ Anthony L. Uremovich 1-04-99
DESIGN STANDARDS ENGINEER DATE

/s/ Donald W. Lucas 1-04-99
CHIEF HIGHWAY ENGINEER DATE

Source Sheet: None