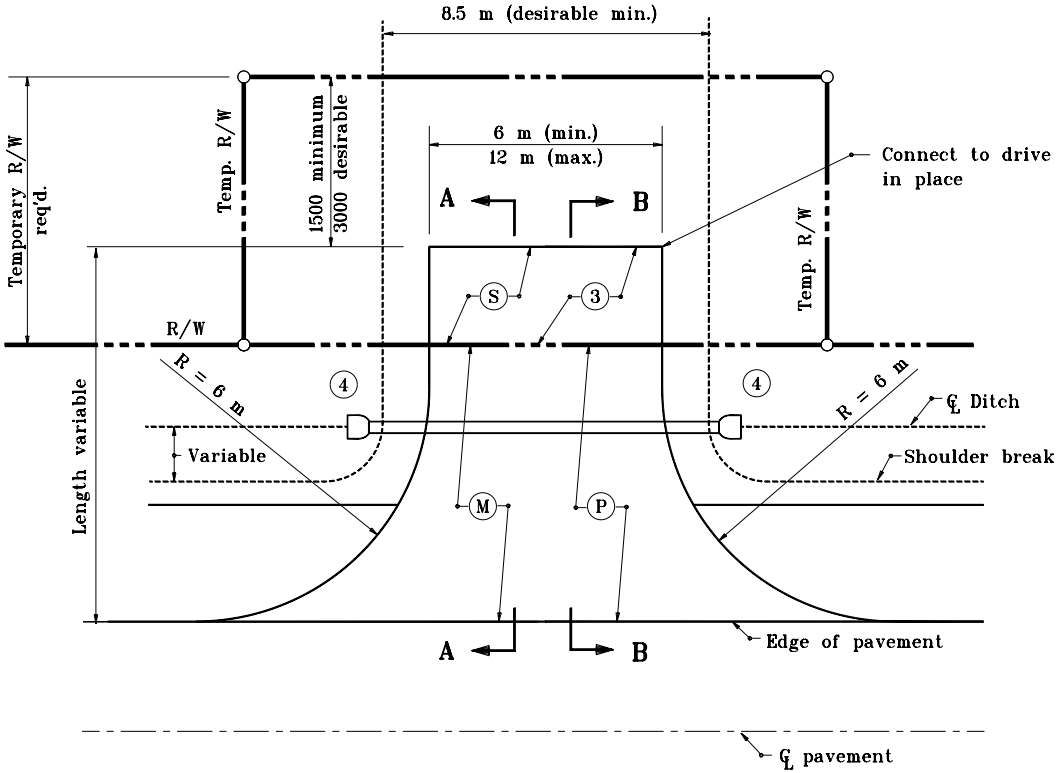

PLAN VIEW

COMMERCIAL

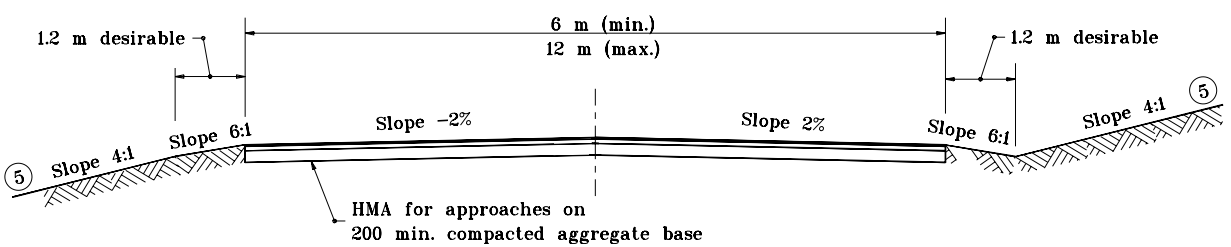

CROSS SECTION

NOTES :

1. The driveway detailed on this sheet shall be used under the following conditions:
   – the mainline shoulder is paved and is less than 2.4 m in with
   – the mainline shoulder is not paved
2. See Standard Drawing 610–DRIV–07 for General Notes.
3. See Standard Drawing 610–DRIV–06 for Sections A–A and B–B.

LEGEND

(M) Limits of HMA for approaches

(P) Limits of compacted aggregate base

(S) Equivalent to surface in place

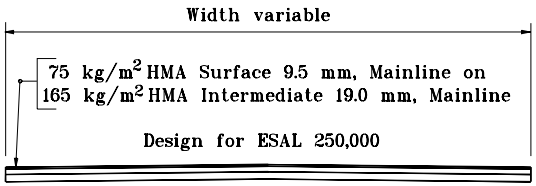

HMA FOR APPROACHES

TYPICAL SECTION

All dimensions are in mm unless otherwise specified.

INDIANA DEPARTMENT OF TRANSPORTATION

CLASS IV DRIVE

SEPTEMBER 1999

STANDARD DRAWING NO. **610–DRIV–09**

ANTHONY L. UREMOVICH REGISTERED No. 18095 STATE OF INDIANA PROFESSIONAL ENGINEER

DESIGN STANDARDS ENGINEER

/s/ Anthony L. Uremovich 9–01–99
DESIGN STANDARDS ENGINEER DATE

/s/ Donald W. Lucas 9–01–99
CHIEF HIGHWAY ENGINEER DATE

Source Sheet: MH1