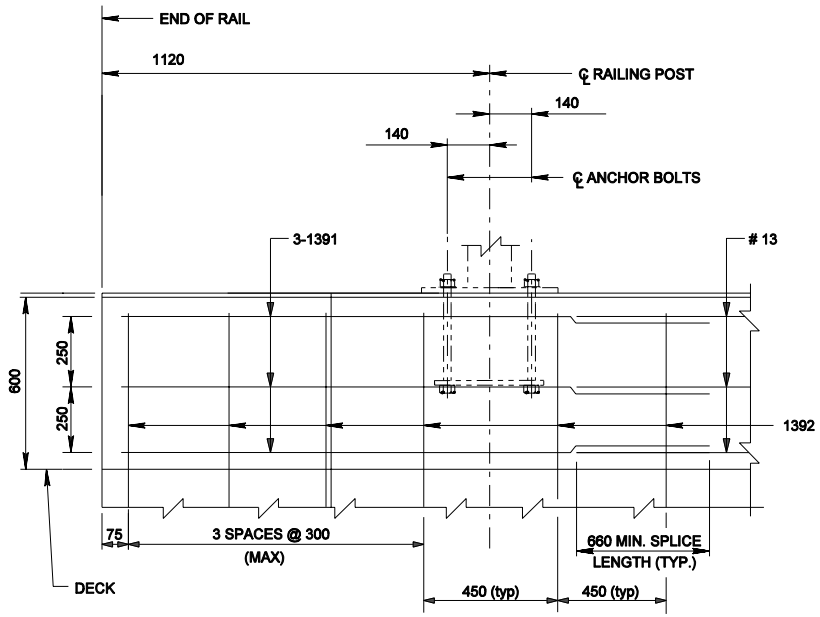

ELEVATION VIEW

CONCRETE RAIL TERMINATION SECTION

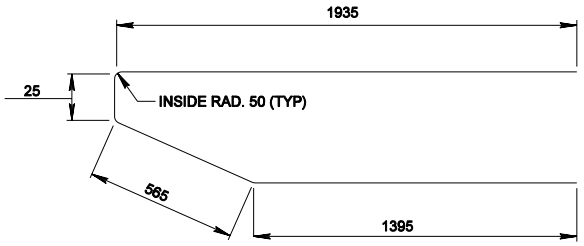

1391 X 1480

(PLAN VIEW AT END OF RAILING)

All dimensions are in mm unless otherwise specfied

INDIANA DEPARTMENT OF TRANSPORTATION

CONCRETE BRIDGE RAILING TYPE TF-2

SEPTEMBER 2005

STANDARD DRAWING NO. 706-BRTF-04

RICHARD L. VanCLEAVE REGISTERED No. 9750 STATE OF INDIANA PROFESSIONAL ENGINEER

DESIGN STANDARDS ENGINEER

/s/ Richard L. VanCleave 9-01-05
DESIGN STANDARDS ENGINEER DATE

/s/ Richard K. Smutzer 9-01-05
CHIEF HIGHWAY ENGINEER DATE