NOTES:

1. $1\frac{3}{8}$" HOLES FOR $1\frac{1}{8}$" ANCHOR BOLT.
2. SEE STANDARD SPECIFICATION 711.36

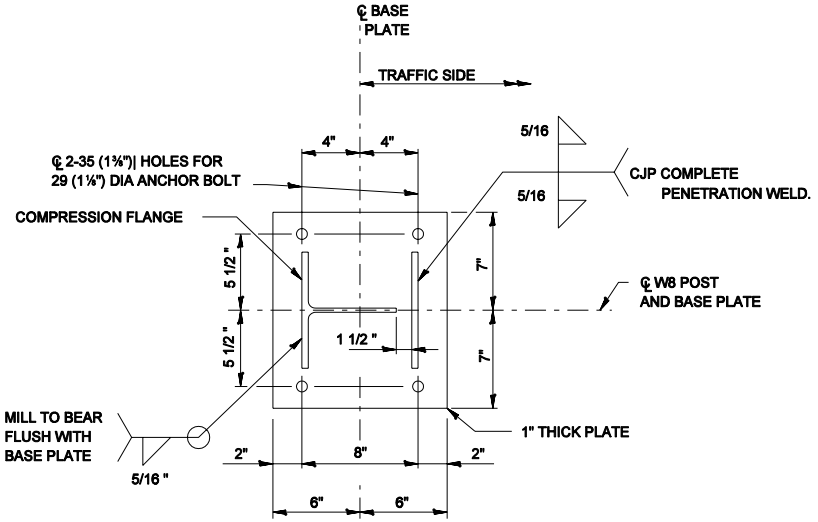

POST TO BASE PLATE DETAIL

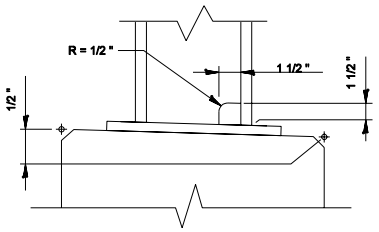

DRAIN HOLE DETAIL

INDIANA DEPARTMENT OF TRANSPORTATION

CONCRETE BRIDGE RAILING
TYPE TF-2

SEPTEMBER 2005

STANDARD DRAWING NO. E 706-BRTF-09

RICHARD L. VanCLEAVE REGISTERED No. 9750 STATE OF INDIANA PROFESSIONAL ENGINEER

DESIGN STANDARDS ENGINEER

/s/ Richard L. VanCleave 9-01-05
DESIGN STANDARDS ENGINEER DATE

/s/ Richard K. Smutzer 9-01-05
CHIEF HIGHWAY ENGINEER DATE