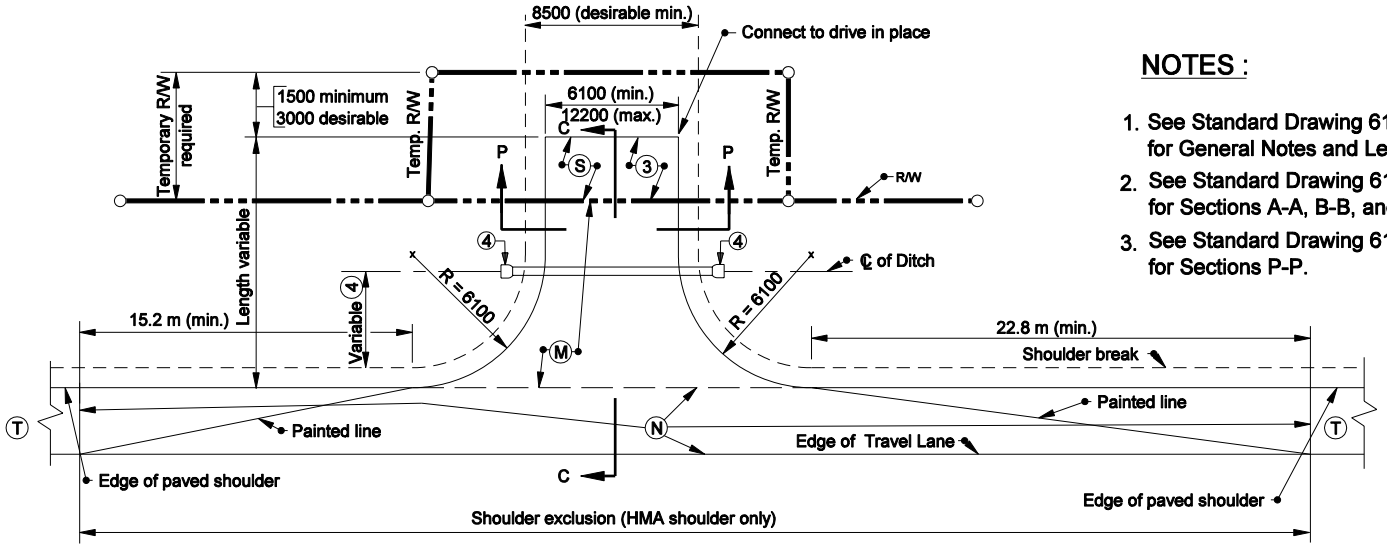

PLAN VIEW

(PAVED SHOULDER 2400 OR GREATER IN WIDTH)

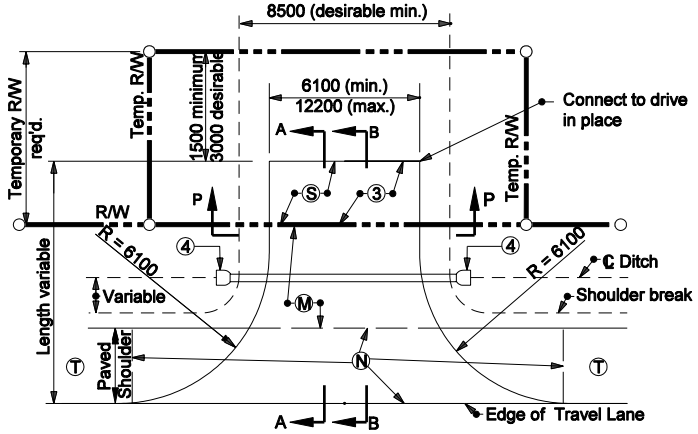

PLAN VIEW

(PAVED SHOULDER LESS THAN 2400 IN WIDTH OR UNPAVED SHOULDER)

NOTES :

1. See Standard Drawing 610-DRIV-13 for General Notes and Legend.
2. See Standard Drawing 610-DRIV-10 for Sections A-A, B-B, and C-C.
3. See Standard Drawing 610-DRIV-09 for Sections P-P.

LEGEND

Ⓜ 90 kg/m^2 HMA Surface Type A on
150 kg/m^2 HMA Intermediate Type A on
200 mm compacted aggregate base
or
150 mm. PCC on
150 mm. compacted aggregate base

Ⓝ Thicker of drive or shoulder section

Ⓢ Equivalent to surface in place

Ⓣ Plan shoulder section

All Dimension are in mm unless otherwise specfied

INDIANA DEPARTMENT OF TRANSPORTATION

CLASS IV DRIVE

MARCH 2006

STANDARD DRAWING NO. 610-DRIV-04

RICHARD L. VanCLEAVE REGISTERED No. 9750 STATE OF INDIANA PROFESSIONAL ENGINEER

DESIGN STANDARDS ENGINEER

/s/ Richard L. VanCleave 3-01-06
DESIGN STANDARDS ENGINEER DATE

/s/ Richard K. Smutzer 3-01-06
CHIEF HIGHWAY ENGINEER DATE