
NOTE:

1. Where Lean Concrete Base (LCB) is substituted for 9" Subbase for PCCP, under a reinforced conrete bridge approach (RCBA), preformed expansion joint filler shall be placed as shown.

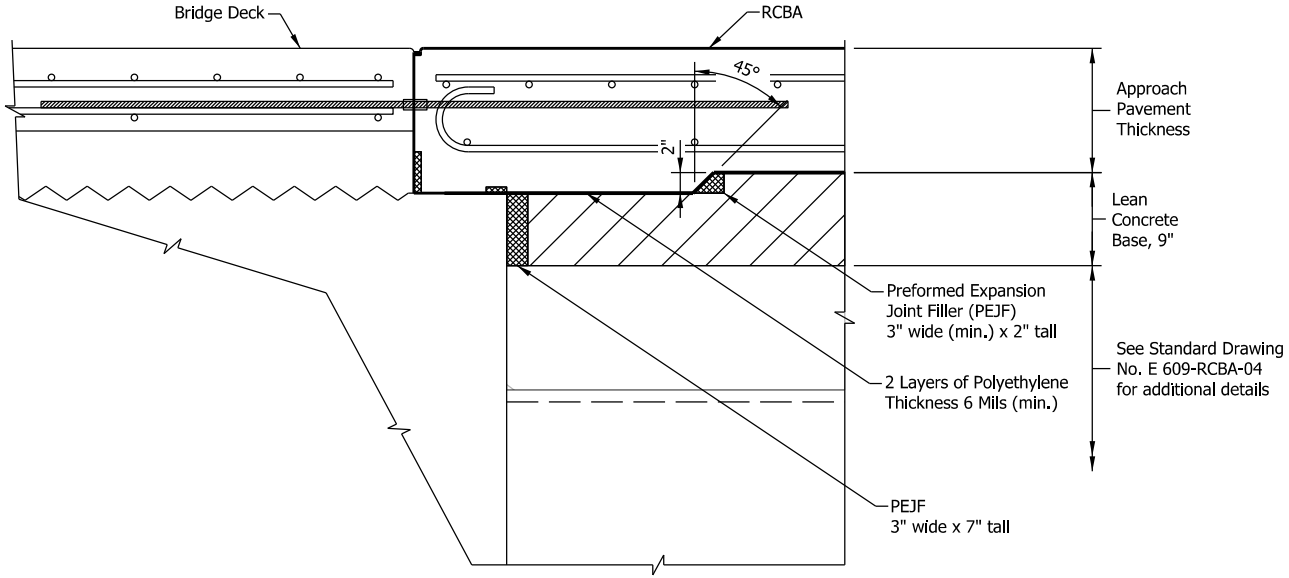

PAVEMENT LEDGE DETAIL

INDIANA DEPARTMENT OF TRANSPORTATION

LEAN CONCRETE BASE (LCB) SUBSTITUTION FOR 9" SUBBASE FOR PCCP DETAILS

RPD 309-R-793d 1 of 1

12-01-2026