77+50

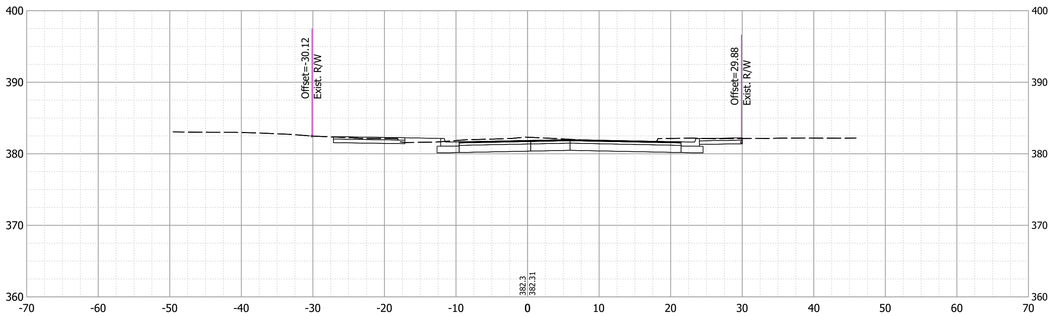

78+06

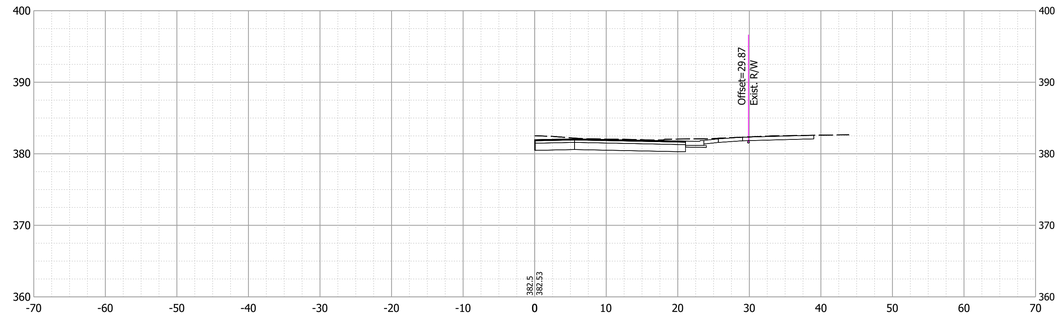

77+00

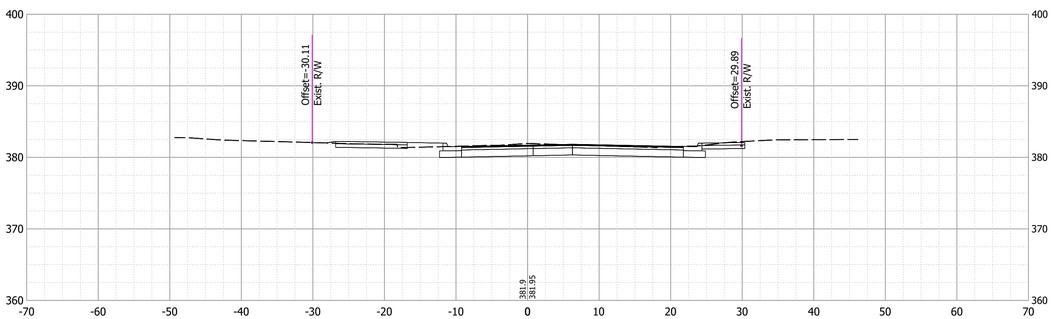

78+00

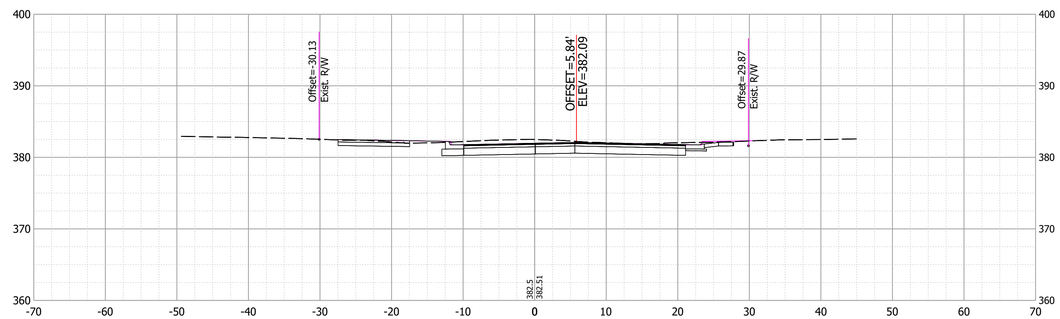

Date: Aug 22, 2022, 2:45pm User Name: dwayne
File: S:\2017\1172-0093\Road\CAD_Phase 3\CrossSect\Xsec Line A Phase 3_Part 2.dwg

RECOMMENDED FOR APPROVAL _____ DESIGN ENGINEER --/--/-- DATE	INDIANA DEPARTMENT OF TRANSPORTATION	HORIZONTAL SCALE 1"=10' / BRIDGE FILE N/A / VERTICAL SCALE 1"=10' / DESIGNATION 1801726
DESIGNED: DAS / DRAWN: DAS / CHECKED: JAW / CHECKED: JAF	CROSS SECTIONS - LINE "A" & LINE "PR-A"	SURVEY BOOK / SHEETS ---- of -- / CONTRACT R-41599 / PROJECT 1801726

78+50

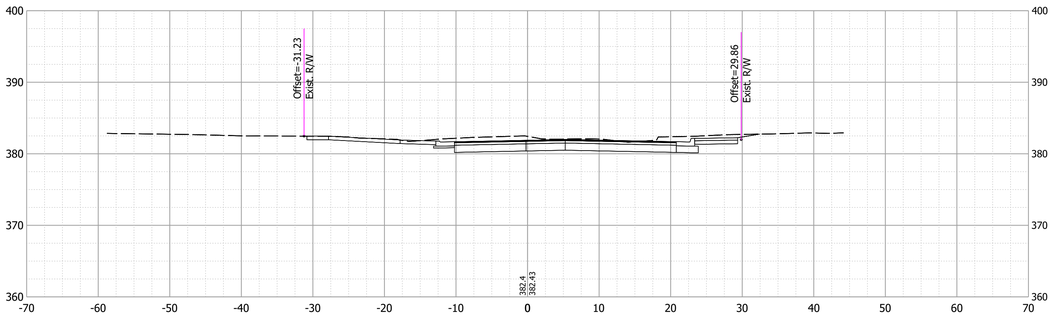

79+00

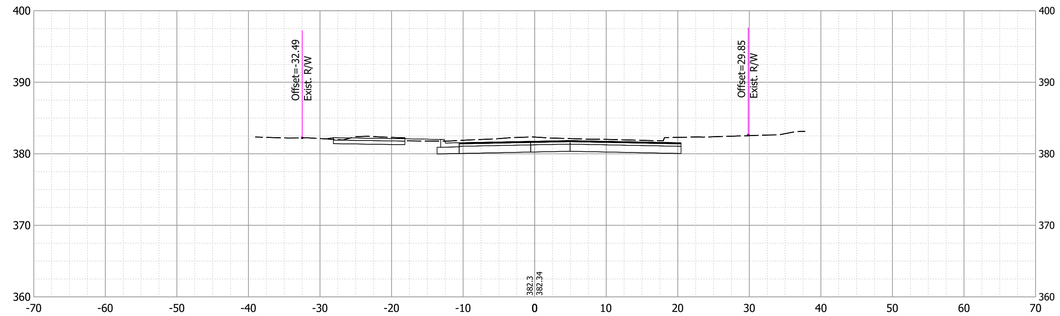

78+42

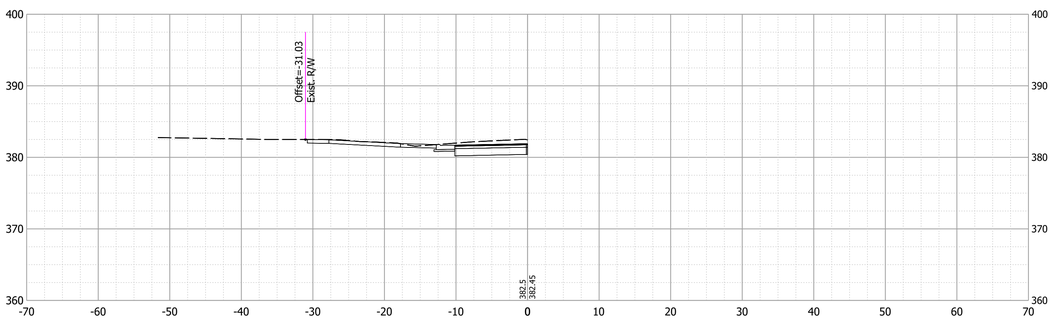

78+81

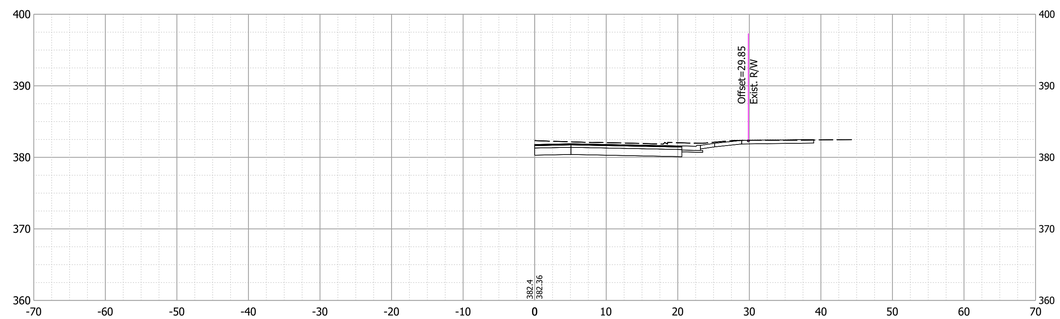

Date: Aug 22, 2022, 2:45pm User Name: dwayne
File: S:\2017\1172-0093\Road\CAD_Phase 3\CrossSect\Xsec Line A Phase 3_Part 2.dwg

RECOMMENDED FOR APPROVAL _____ --/--/--
DESIGN ENGINEER DATE

DESIGNED: DAS DRAWN: DAS
CHECKED: JAW CHECKED: JAF

INDIANA
DEPARTMENT OF TRANSPORTATION

CROSS SECTIONS - LINE "A" & LINE "PR-A"

HORIZONTAL SCALE	BRIDGE FILE
1"=10'	N/A
VERTICAL SCALE	DESIGNATION
1"=10'	1801726
SURVEY BOOK	SHEETS
	---- of --
CONTRACT	PROJECT
R-41599	1801726

79+72

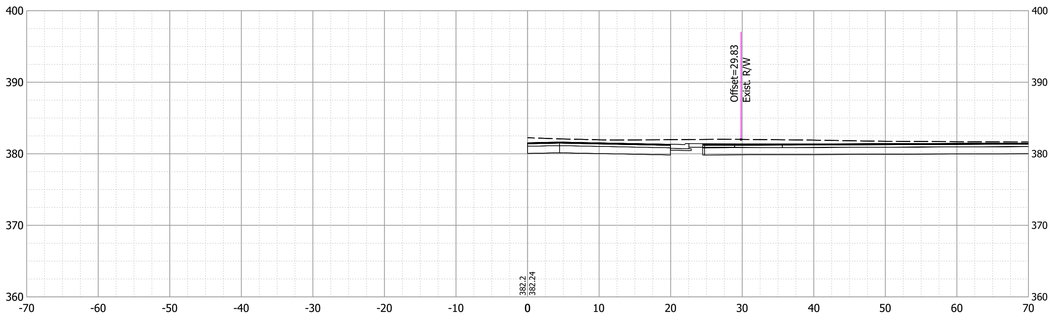

80+38

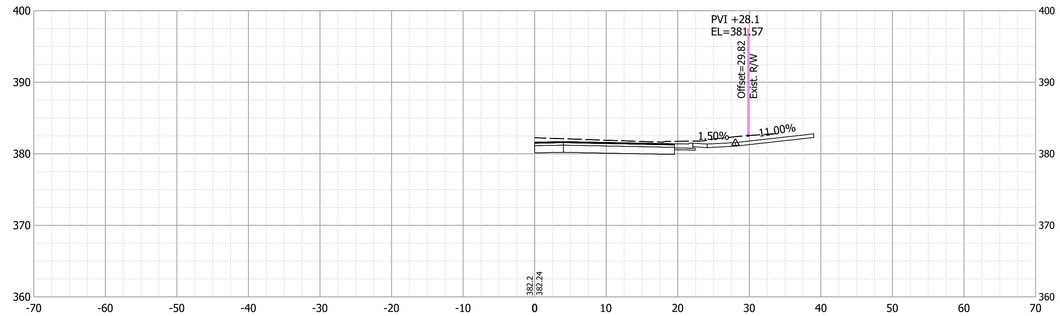

79+50

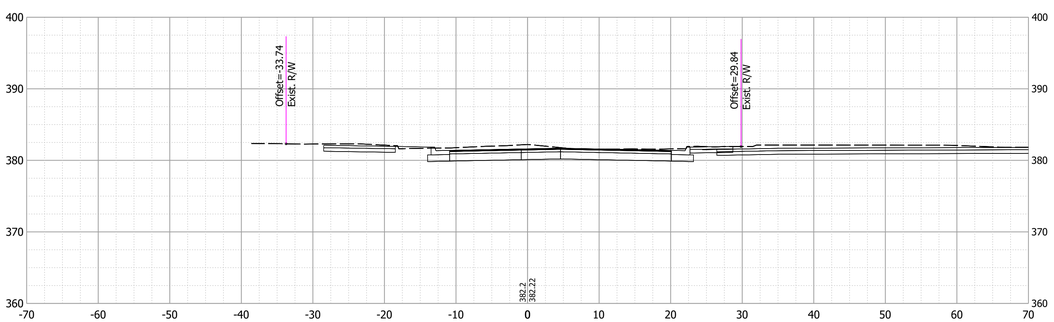

80+00

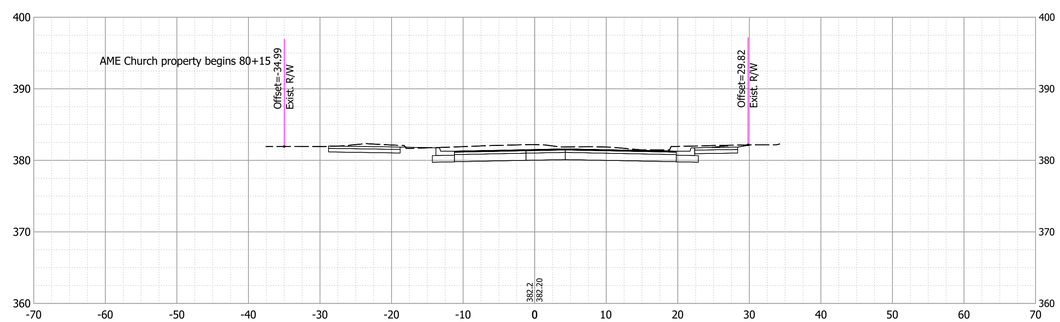

Date: Aug 22, 2022, 2:46pm User Name: dwayne
File: S:\2017\1172-0093\Road\CAD_Phase 3\CrossSect\Xsec Line A Phase 3_Part 2.dwg

RECOMMENDED FOR APPROVAL _____ DESIGN ENGINEER	--/--/-- DATE	INDIANA DEPARTMENT OF TRANSPORTATION	HORIZONTAL SCALE: 1"=10' / BRIDGE FILE: N/A
			VERTICAL SCALE: 1"=10' / DESIGNATION: 1801726
DESIGNED: DAS	DRAWN: DAS	CROSS SECTIONS - LINE "A" & LINE "PR-A"	SURVEY BOOK: / SHEETS: ---- of --
CHECKED: JAW	CHECKED: JAF		CONTRACT: R-41599 / PROJECT: 1801726

81+10

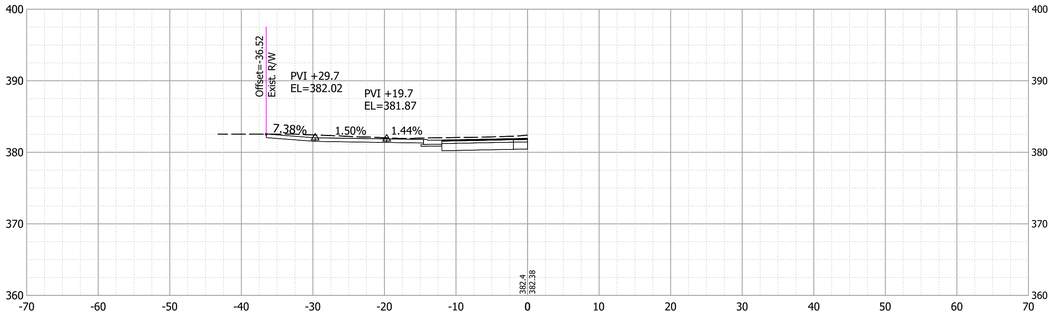

81+46

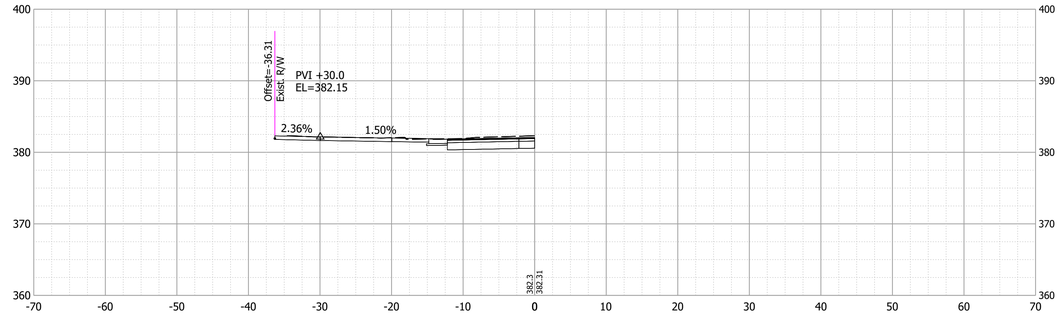

81+00

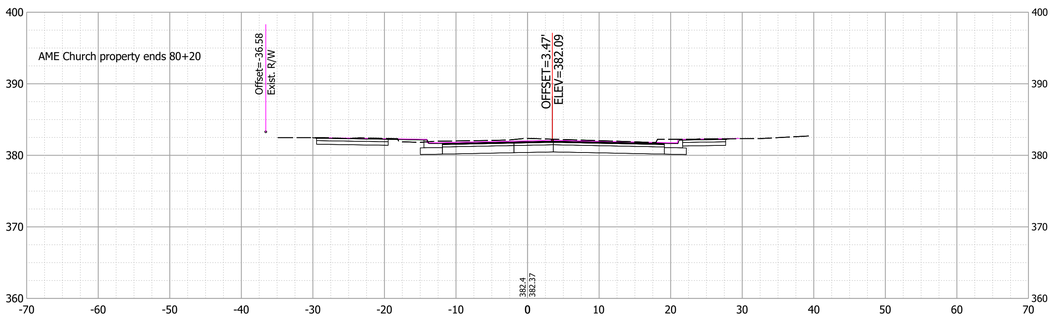

81+32

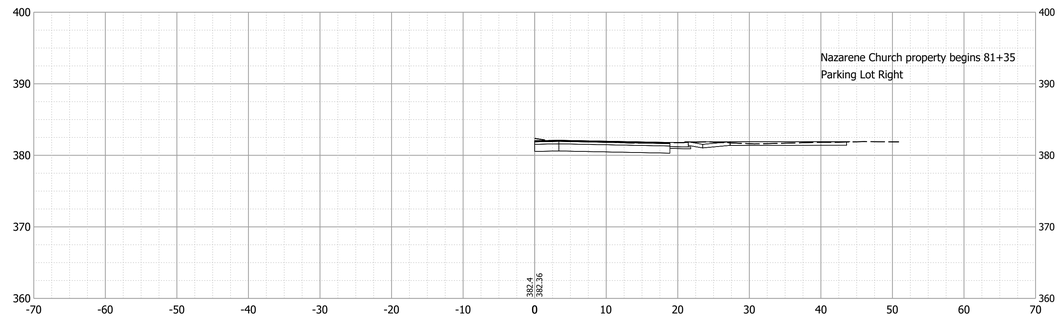

80+50

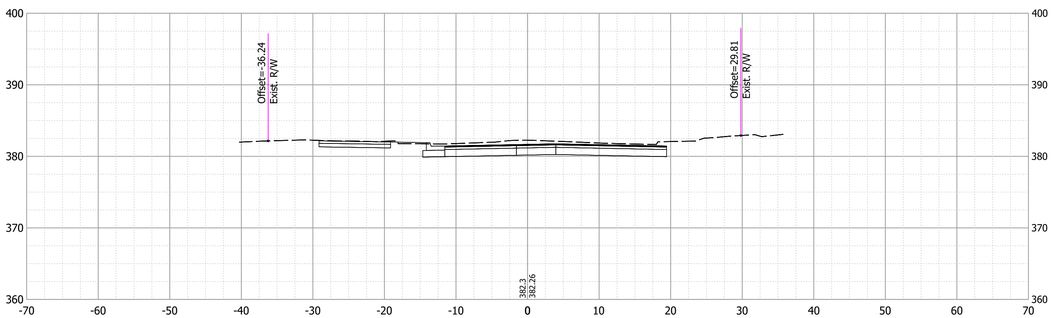

81+25

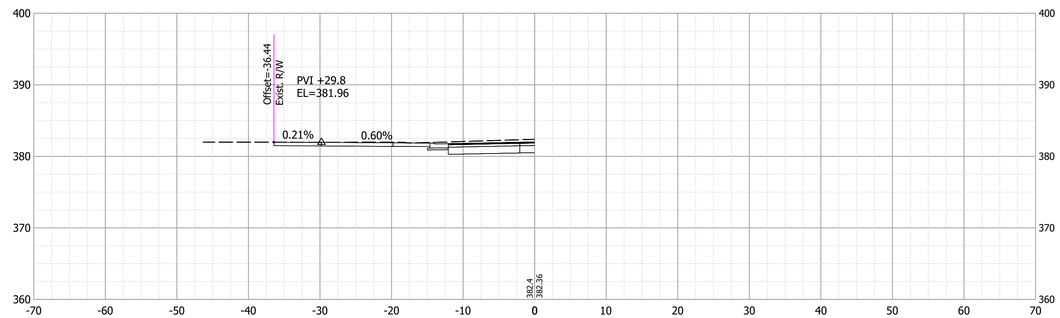

Date: Aug 22, 2022, 2:46pm User Name: dwayne
File: S:_2017\117-0049\Road\CAD_Phase 3\CrossSect\Xsec Line A Phase 3_Part 2.dwg

RECOMMENDED FOR APPROVAL _____ DESIGN ENGINEER	--/--/-- DATE	INDIANA DEPARTMENT OF TRANSPORTATION	HORIZONTAL SCALE 1"=10' / BRIDGE FILE N/A / VERTICAL SCALE 1"=10' / DESIGNATION 1801726
DESIGNED: DAS	DRAWN: DAS	CROSS SECTIONS - LINE "A" & LINE "PR-A"	SURVEY BOOK / SHEETS ---- of --
CHECKED: JAW	CHECKED: JAF		CONTRACT R-41599 / PROJECT 1801726

82+00

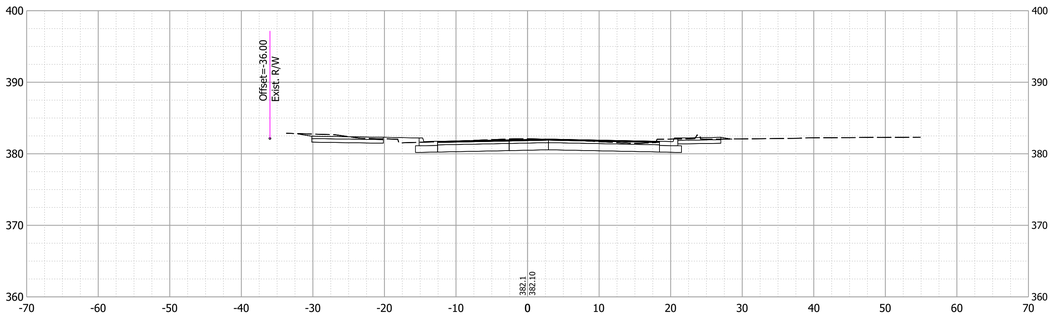

82+91

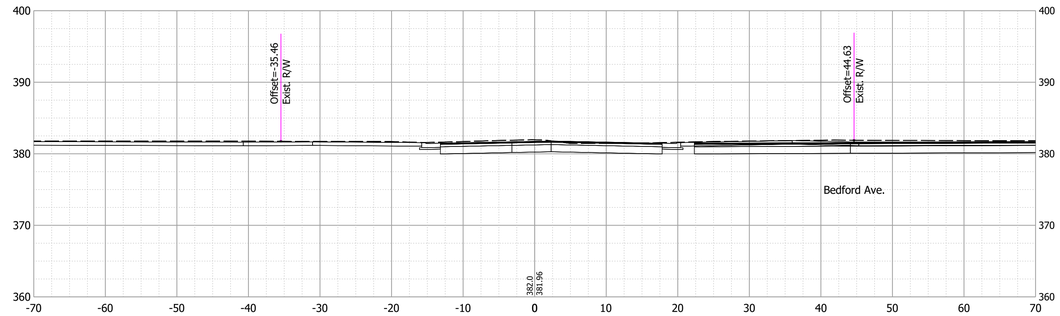

81+50

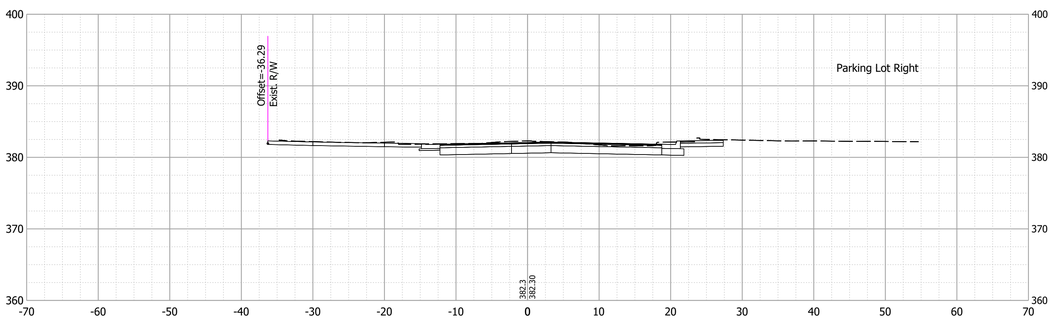

82+50

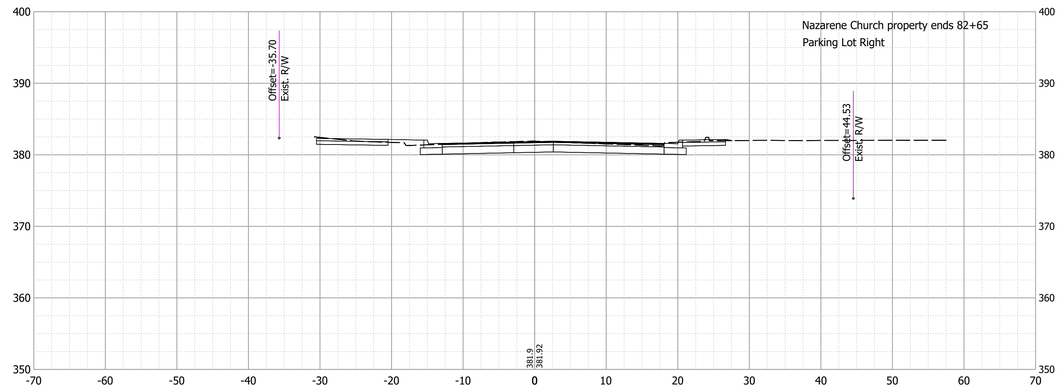

Date: Aug 22, 2022, 2:46pm User Name: dwayne
File: S:\L2017\1172-0093\Road\CAD_Phase 3\CrossSect\Vec Line A Phase 3_Part 2.dwg

RECOMMENDED FOR APPROVAL _____ --/--/--
DESIGN ENGINEER DATE

DESIGNED: DAS DRAWN: DAS
CHECKED: JAW CHECKED: JAF

INDIANA
DEPARTMENT OF TRANSPORTATION

HORIZONTAL SCALE	BRIDGE FILE
"=_'	N/A
VERTICAL SCALE	DESIGNATION
"=_'	1801726
SURVEY BOOK	SHEETS
	---- of --
CONTRACT	PROJECT
R-41599	1801726

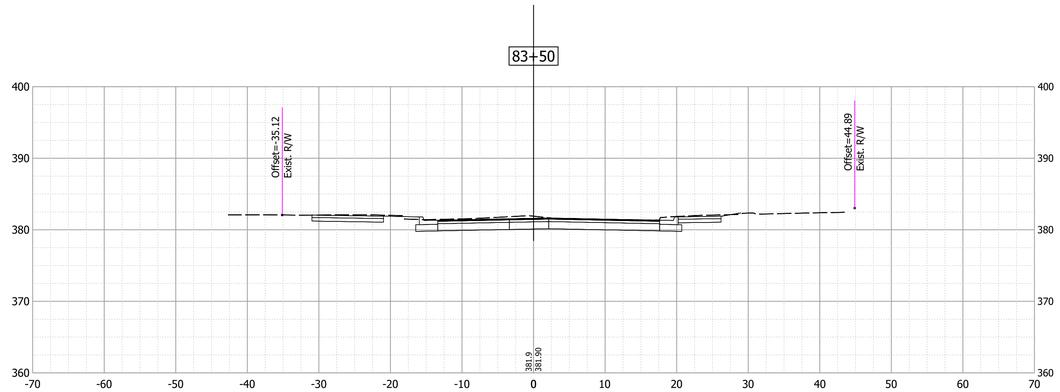

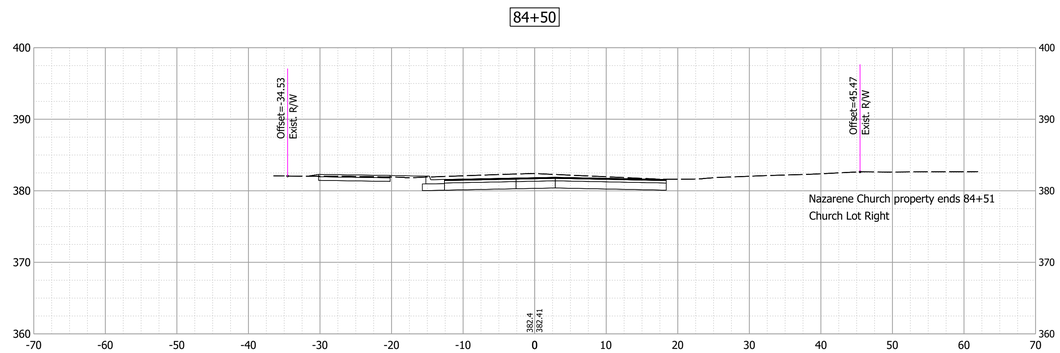

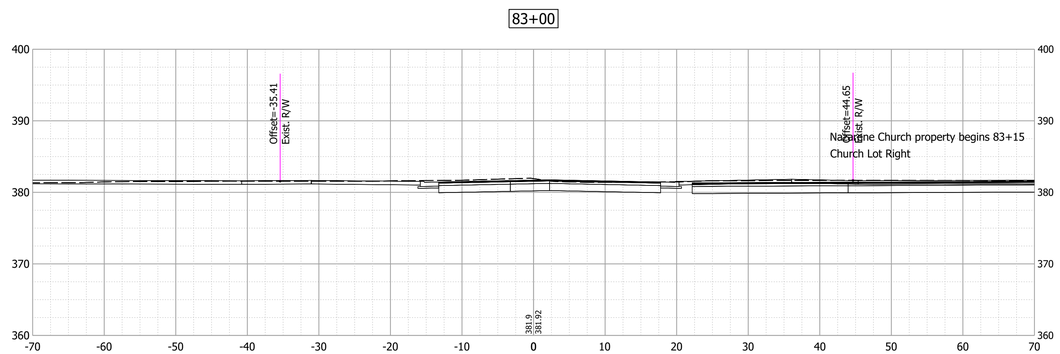

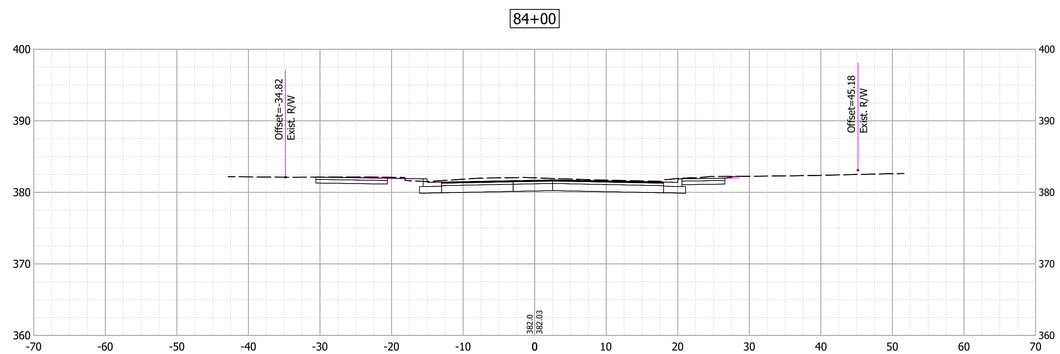

Date: Aug 22, 2022, 2:47pm User Name: dwayne
File: S:\L2017\1172-0093\Road\CAD_Phase 3\CrossSect\Xsec Line A Phase 3_Part 2.dwg

RECOMMENDED FOR APPROVAL _____ --/--/--
DESIGN ENGINEER DATE

DESIGNED: DAS DRAWN: DAS
CHECKED: JAW CHECKED: JAF

INDIANA
DEPARTMENT OF TRANSPORTATION

CROSS SECTIONS - LINE "A" & LINE "PR-A"

HORIZONTAL SCALE	BRIDGE FILE
1"=10'	N/A
VERTICAL SCALE	DESIGNATION
1"=10'	1801726
SURVEY BOOK	SHEETS
	---- of --
CONTRACT	PROJECT
R-41599	1801726

85+16

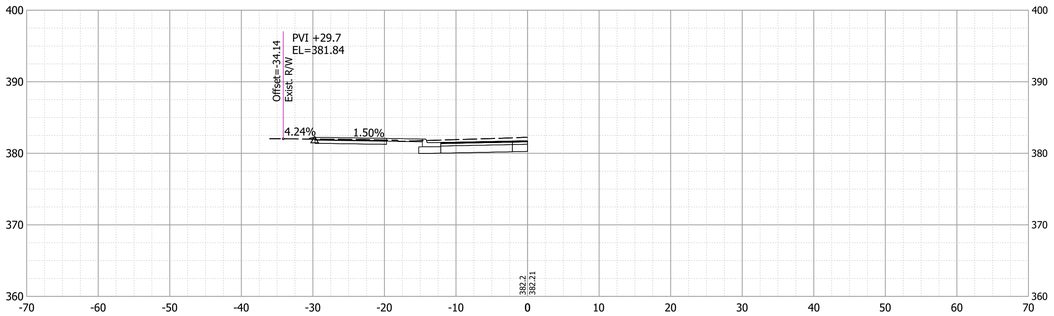

85+00

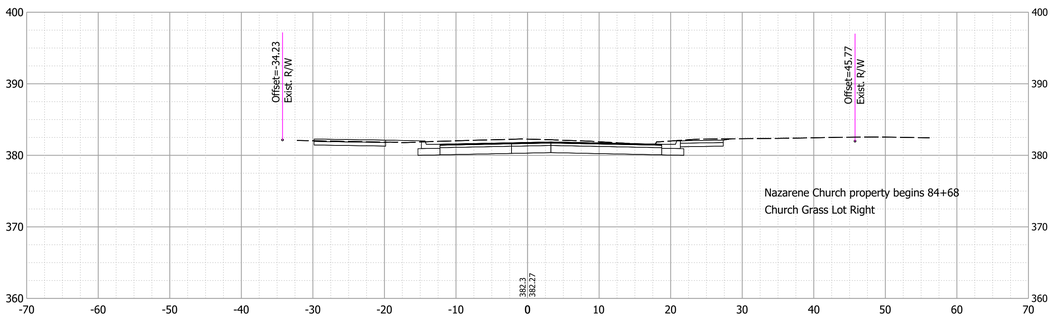

85+50

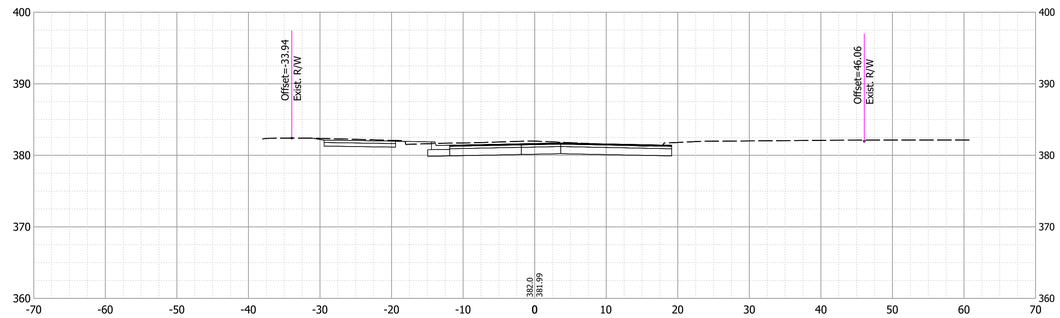

84+56

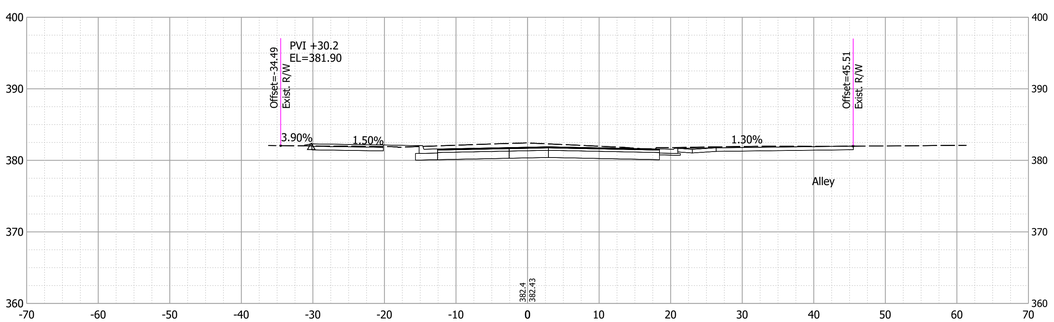

85+37

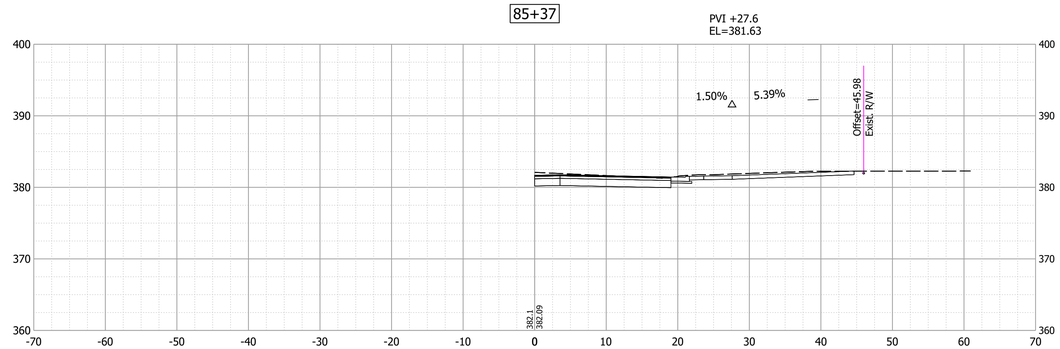

Date: Aug 22, 2022, 2:47pm User Name: dwayne
File: S:\L2017\1172040\Road\CAD_Phase 3\CrossSect\Xsec Line A Phase 3_Part 2.dwg

RECOMMENDED FOR APPROVAL _____ DESIGN ENGINEER	--/--/-- DATE	INDIANA DEPARTMENT OF TRANSPORTATION	HORIZONTAL SCALE: 1"=10' / BRIDGE FILE: N/A
			VERTICAL SCALE: 1"=10' / DESIGNATION: 1801726
DESIGNED: DAS	DRAWN: DAS	CROSS SECTIONS - LINE "A" & LINE "PR-A"	SURVEY BOOK: / SHEETS: ---- of --
CHECKED: JAW	CHECKED: JAF		CONTRACT: R-41599 / PROJECT: 1801726

86+25

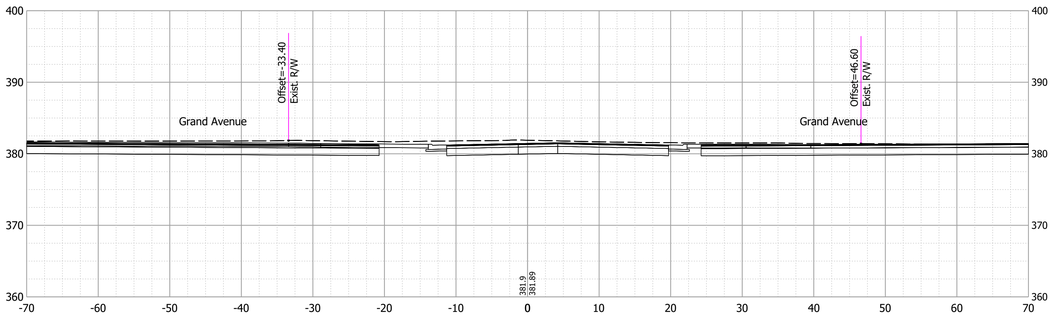

86+50

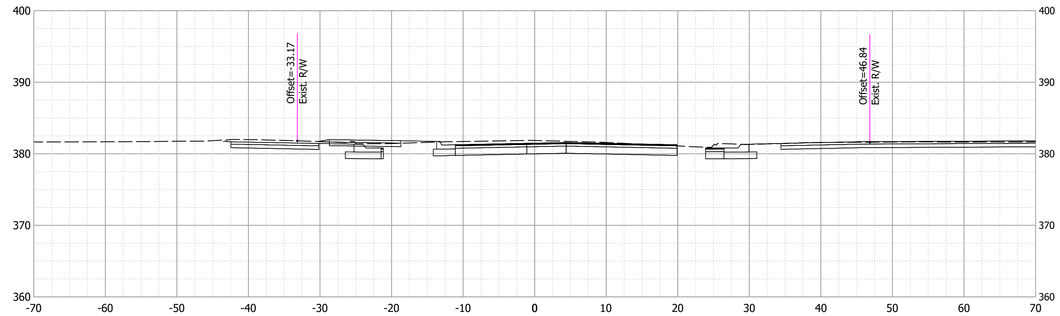

86+00

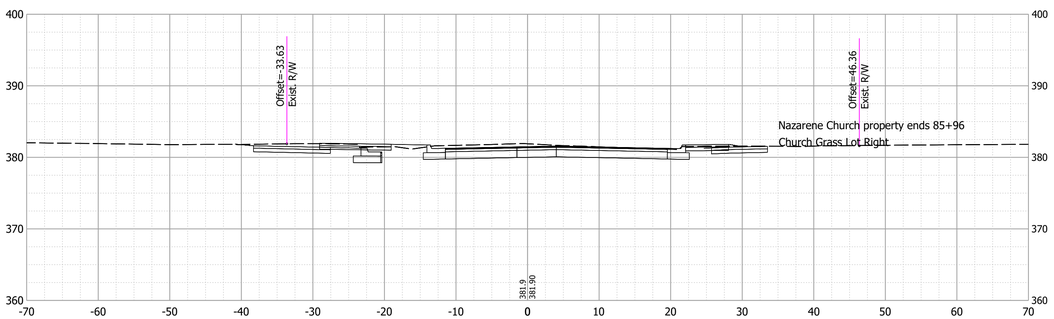

86+25

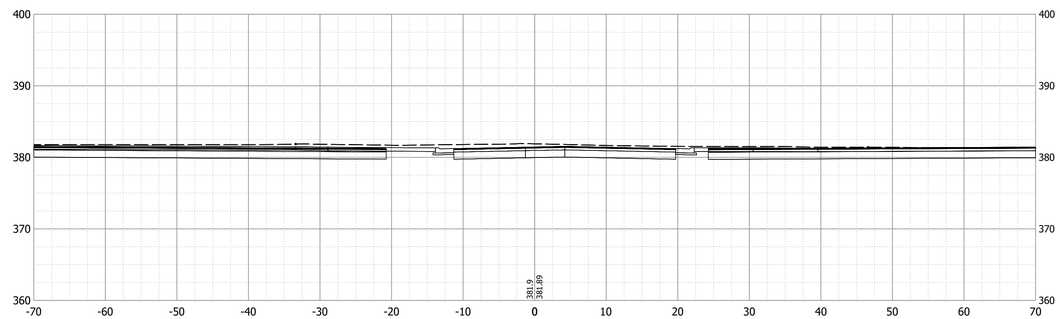

Date: Aug 22, 2022, 2:47pm User Name: dwayne
File: S:\2017\1172-0093\Road\CAD_Phase 3\CrossSect\Xsec Line A Phase 3_Part 2.dwg

RECOMMENDED FOR APPROVAL _____ --/--/--
DESIGN ENGINEER DATE

DESIGNED: DAS DRAWN: DAS
CHECKED: JAW CHECKED: JAF

INDIANA
DEPARTMENT OF TRANSPORTATION

CROSS SECTIONS - LINE "A" & LINE "PR-A"

HORIZONTAL SCALE	BRIDGE FILE
1"=10'	N/A
VERTICAL SCALE	DESIGNATION
1"=10'	1801726
SURVEY BOOK	SHEETS
	---- of --
CONTRACT	PROJECT
R-41599	1801726

87+50

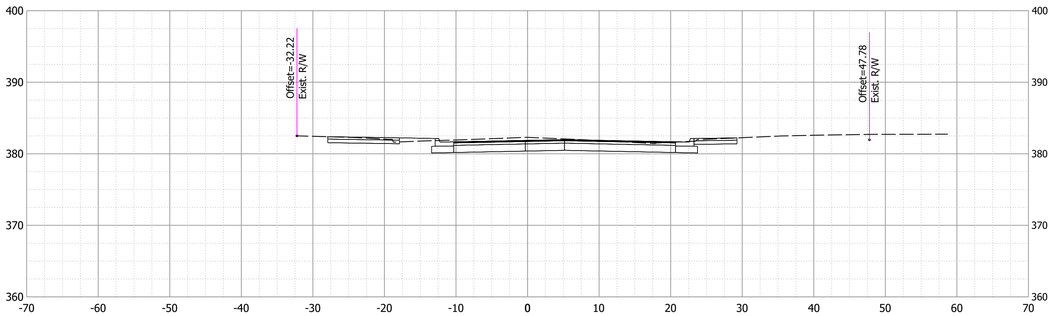

88+32

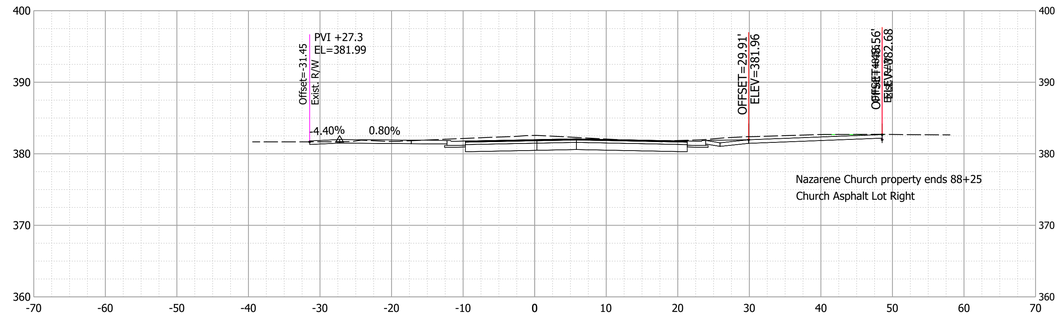

87+00

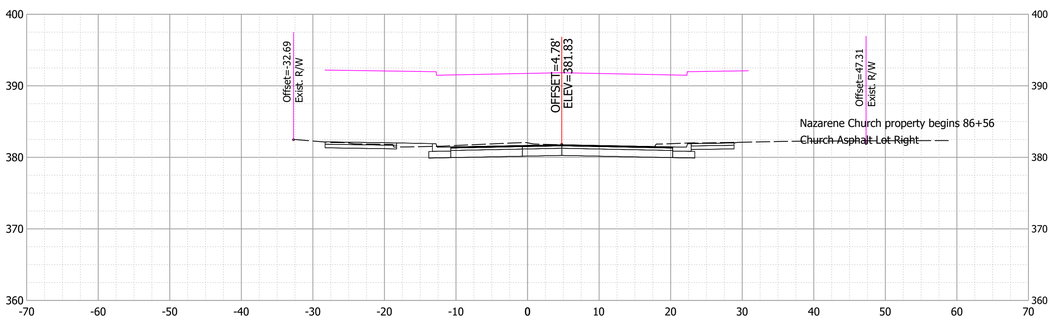

88+00

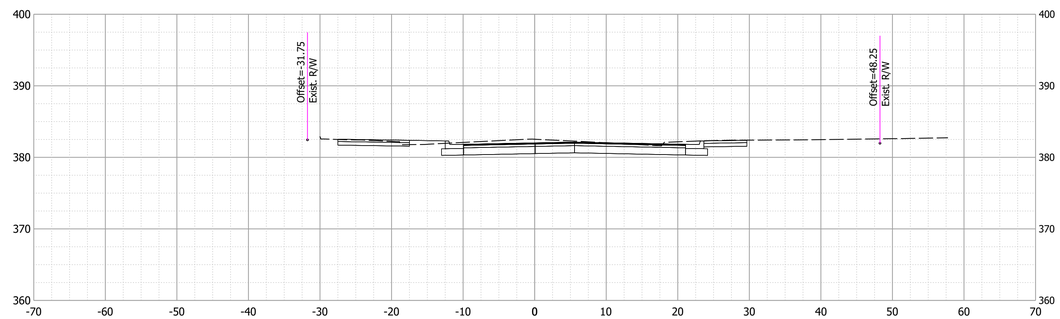

Date: Aug 22, 2022, 2:48pm User Name: dwayne
File: S:\2017\1172-0043\Road\CAD_Phase 3\CrossSect\Xsec Line A Phase 3_Part 2.dwg

RECOMMENDED FOR APPROVAL _____ DESIGN ENGINEER	--/--/-- DATE	INDIANA DEPARTMENT OF TRANSPORTATION	HORIZONTAL SCALE "=_' / BRIDGE FILE N/A
			VERTICAL SCALE "=_' / DESIGNATION 1801726
DESIGNED: DAS	DRAWN: DAS	-----	SURVEY BOOK / SHEETS ---- of --
CHECKED: JAW	CHECKED: JAF		CONTRACT R-41599 / PROJECT 1801726

88+69

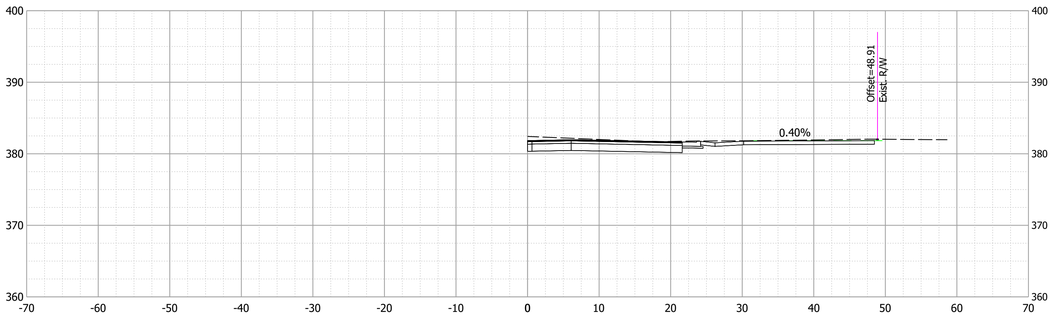

89+00

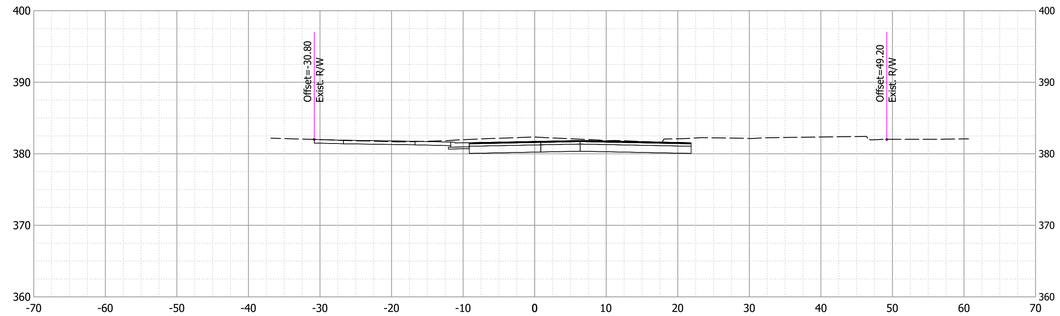

88+50

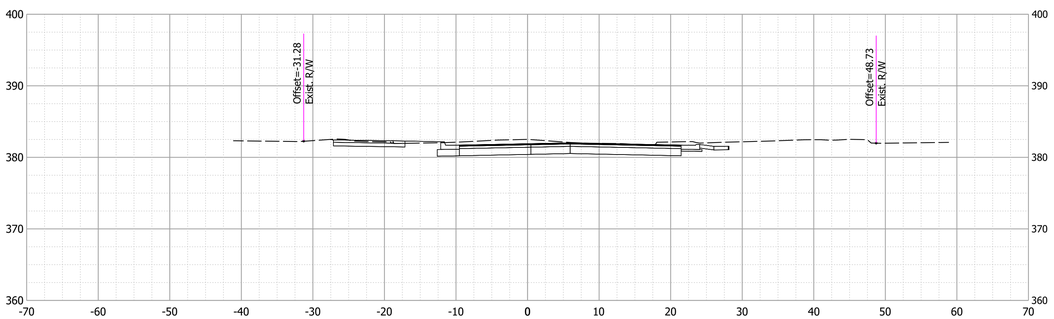

88+87

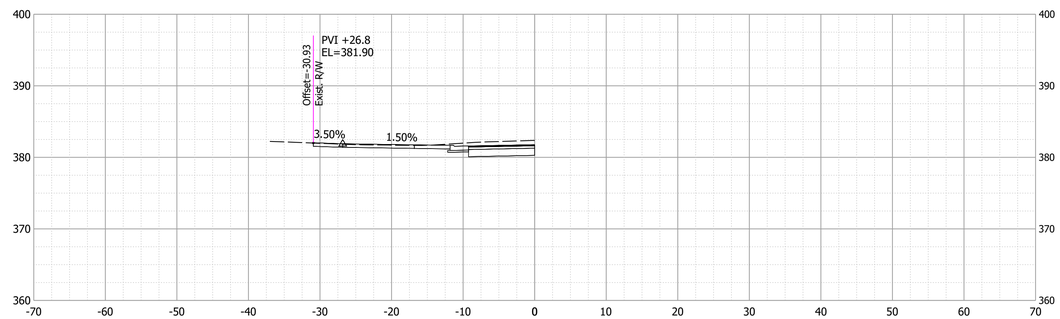

Date: Aug 22, 2022, 2:48pm User Name: dwayne
File: S:\2017\1172-06\3\Road\CAD_Phase 3\CrossSect\Xsec Line A Phase 3_Part 2.dwg

RECOMMENDED FOR APPROVAL _____ --/--/--
DESIGN ENGINEER DATE

DESIGNED: DAS DRAWN: DAS
CHECKED: JAW CHECKED: JAF

INDIANA
DEPARTMENT OF TRANSPORTATION

CROSS SECTIONS - LINE "A" & LINE "PR-A"

HORIZONTAL SCALE	BRIDGE FILE
1"=10'	N/A
VERTICAL SCALE	DESIGNATION
1"=10'	1801726
SURVEY BOOK	SHEETS
	---- of --
CONTRACT	PROJECT
R-41599	1801726

89+57

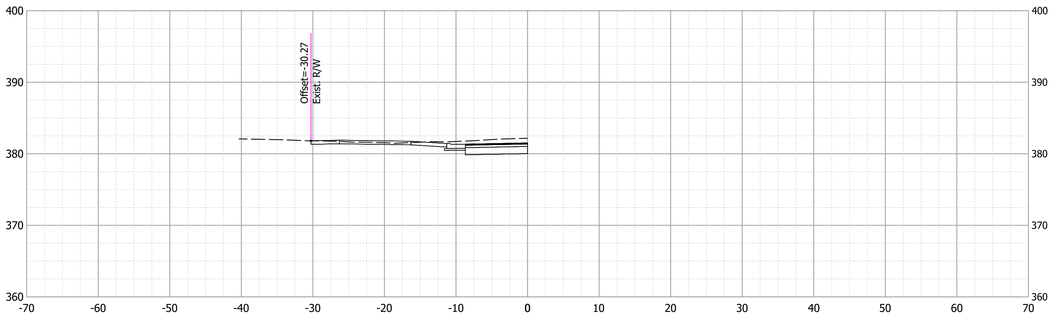

90+39

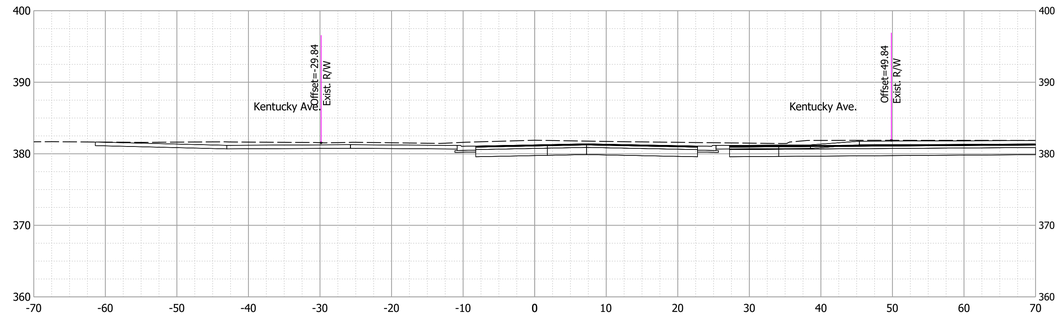

89+50

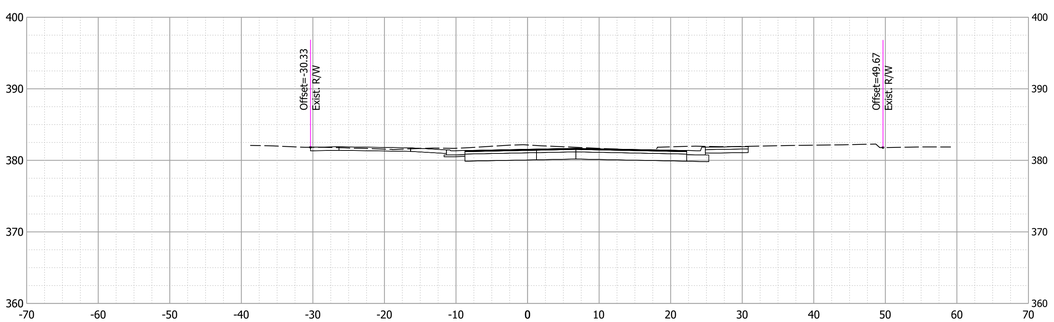

90+00

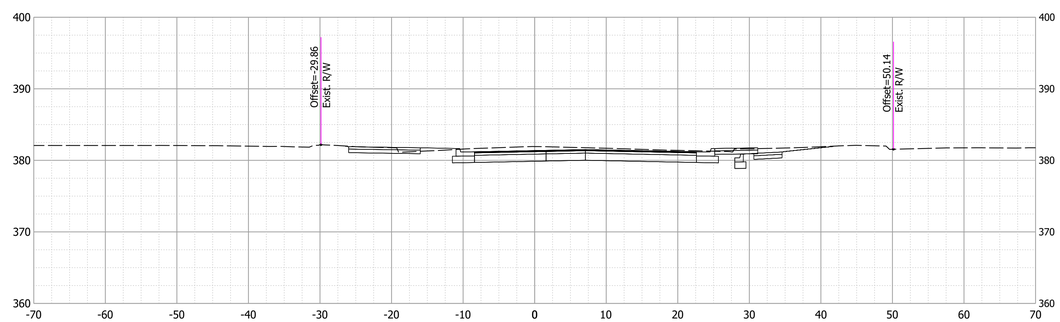

Date: Aug 22, 2022, 2:48pm User Name: dwayne
File: S:\2017\1172-0093\Road\CAD_Phase 3\CrossSect\Xsec Line A Phase 3_Part 2.dwg

RECOMMENDED FOR APPROVAL _____ DESIGN ENGINEER	--/--/-- DATE	INDIANA DEPARTMENT OF TRANSPORTATION	HORIZONTAL SCALE: 1"=10' / BRIDGE FILE: N/A
			VERTICAL SCALE: 1"=10' / DESIGNATION: 1801726
DESIGNED: DAS	DRAWN: DAS	CROSS SECTIONS - LINE "A" & LINE "PR-A"	SURVEY BOOK: ---- / SHEETS: of --
CHECKED: JAW	CHECKED: JAF		CONTRACT: R-41599 / PROJECT: 1801726

91+00

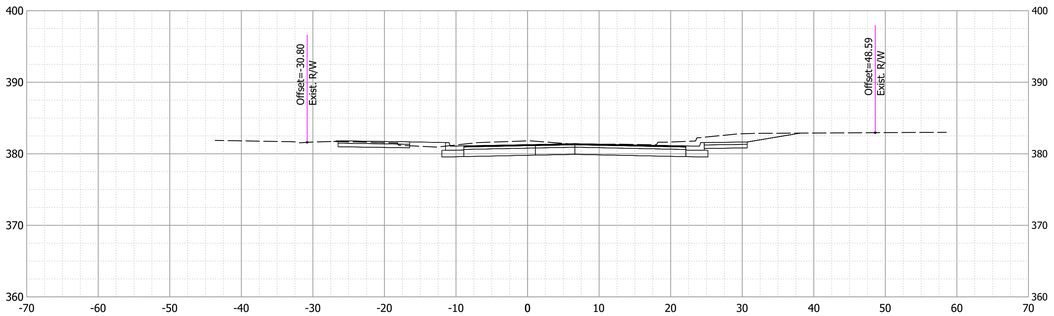

91+63

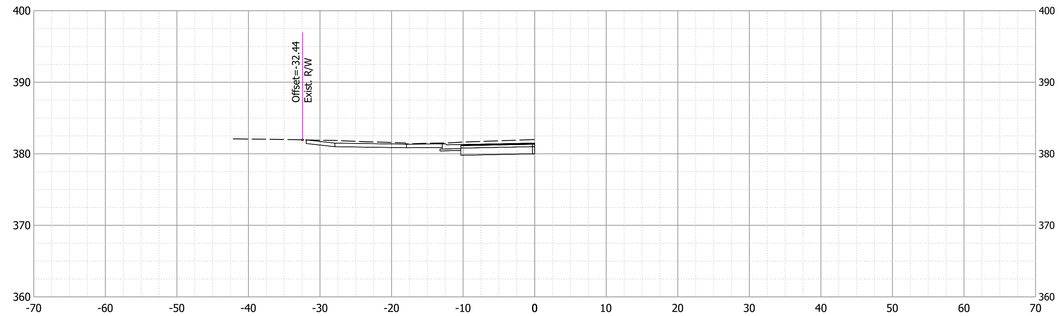

90+50

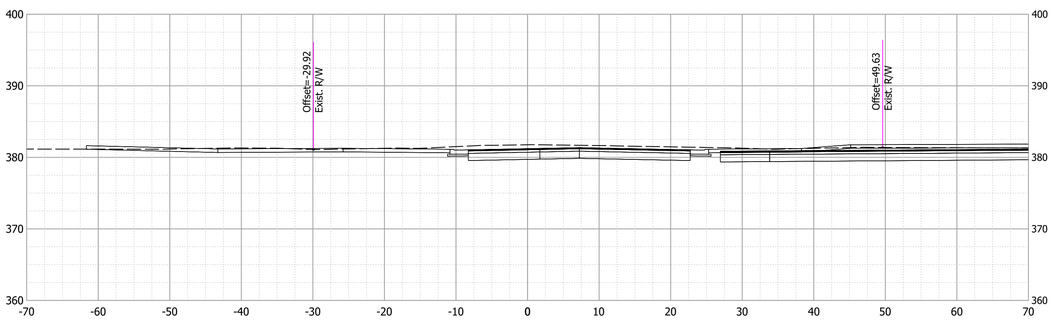

91+50

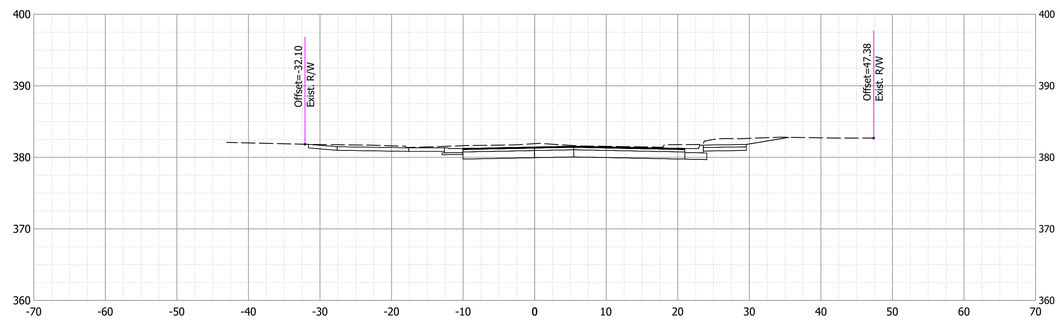

Date: Aug 22, 2022, 2:49pm User Name: dwayne
File: S:\2017\1172-0093\Road\CAD_Phase 3\CrossSect\Xsec Line A Phase 3_Part 2.dwg

RECOMMENDED FOR APPROVAL _____ --/--/--
DESIGN ENGINEER DATE

DESIGNED: DAS DRAWN: DAS
CHECKED: JAW CHECKED: JAF

INDIANA
DEPARTMENT OF TRANSPORTATION

CROSS SECTIONS - LINE "A" & LINE "PR-A"

HORIZONTAL SCALE	BRIDGE FILE
1"=10'	N/A
VERTICAL SCALE	DESIGNATION
1"=10'	1801726
SURVEY BOOK	SHEETS
	---- of --
CONTRACT	PROJECT
R-41599	1801726

92+25

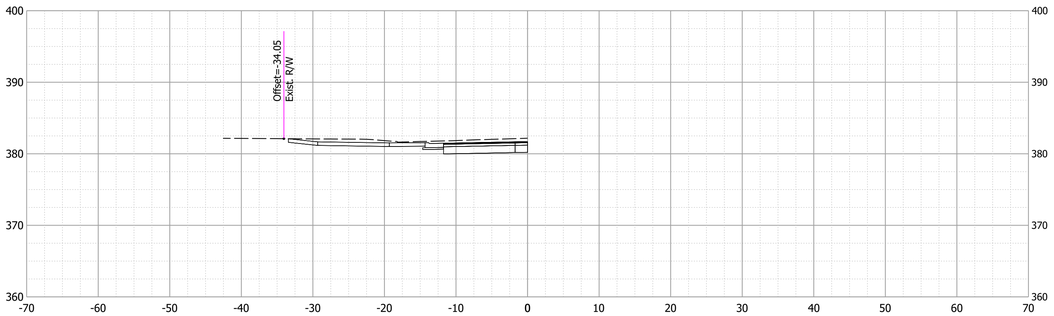

92+58

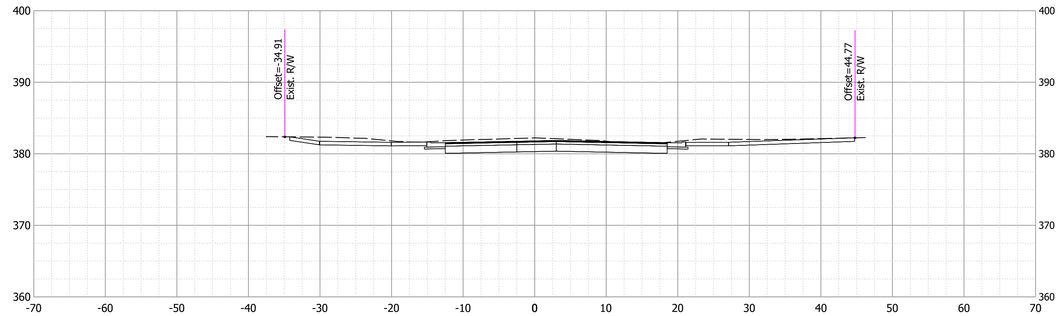

92+00

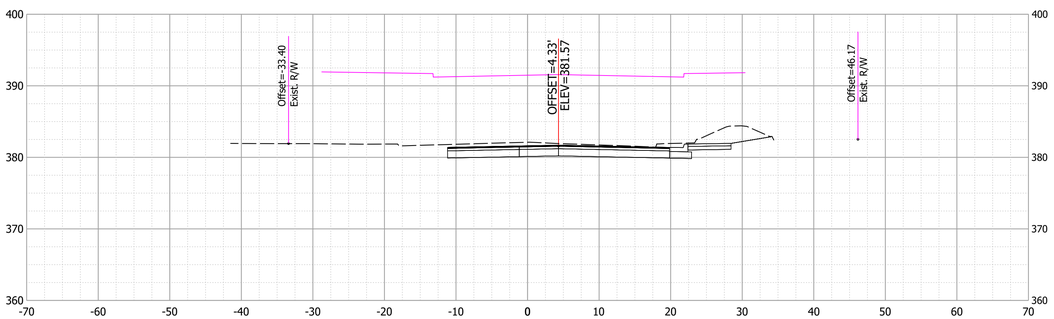

92+50

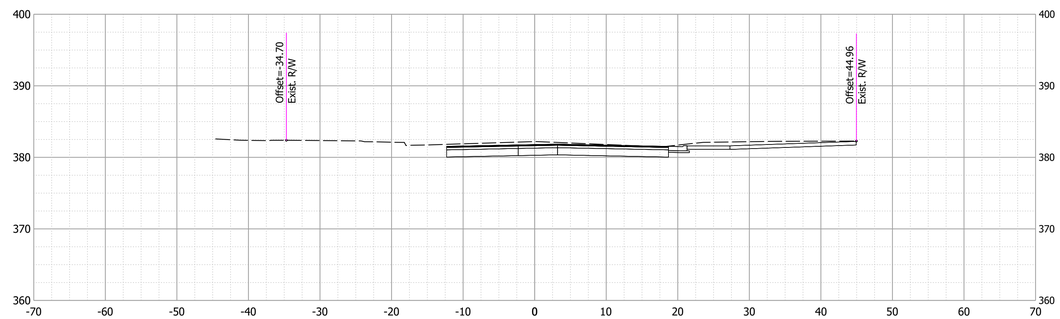

Date: Aug 22, 2022, 2:49pm User Name: dwayne
File: S:\2017\1172-0093\Road\CAD_Phase 3\CrossSect\Xsec Line A Phase 3_Part 2.dwg

RECOMMENDED FOR APPROVAL _____ DESIGN ENGINEER --/--/-- DATE	INDIANA DEPARTMENT OF TRANSPORTATION	HORIZONTAL SCALE 1"=10'	BRIDGE FILE N/A
		VERTICAL SCALE 1"=10'	DESIGNATION 1801726
DESIGNED: DAS / DRAWN: DAS	CROSS SECTIONS - LINE "A" & LINE "PR-A"	SURVEY BOOK	SHEETS ---- of --
CHECKED: JAW / CHECKED: JAF		CONTRACT R-41599	PROJECT 1801726

92+90

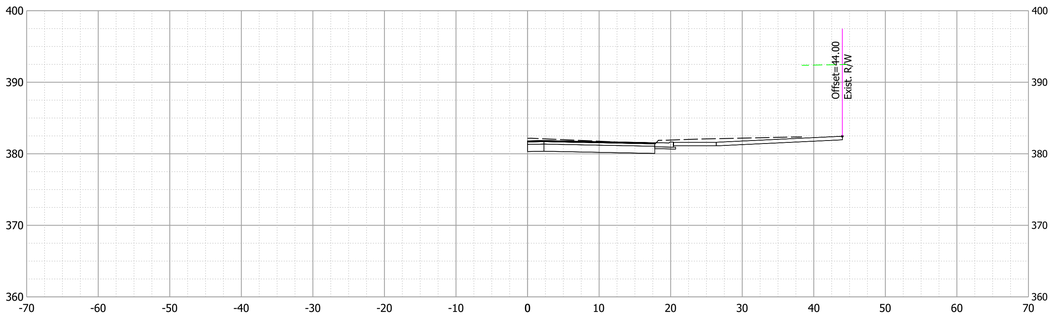

93+50

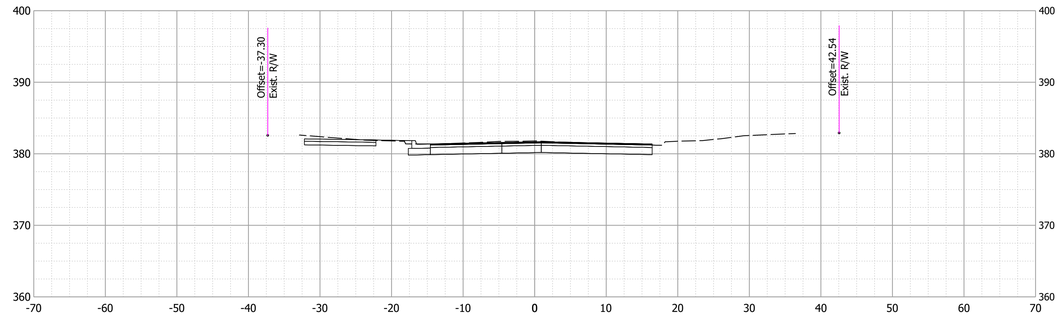

92+77

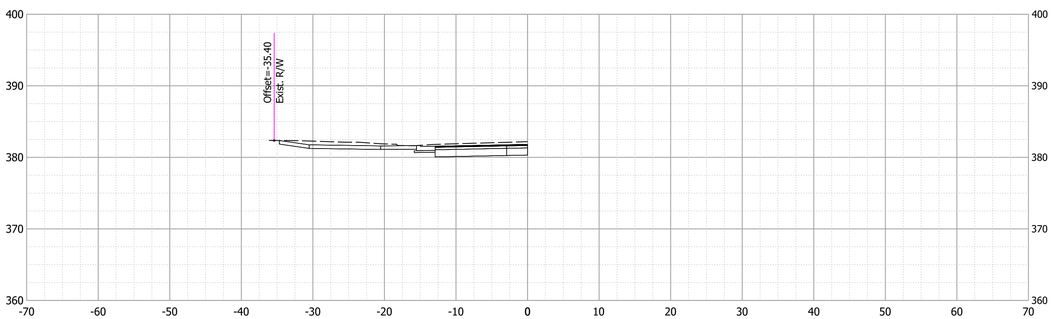

93+00

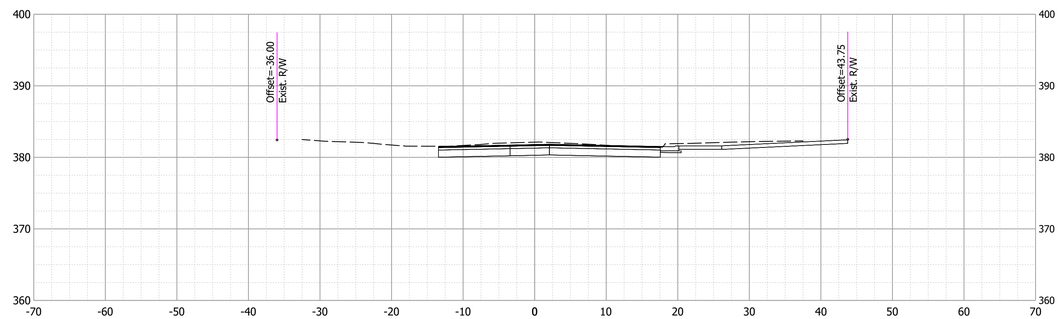

Date: Aug 22, 2022, 2:49pm User Name: dwayne
File: S:\2017\1172-0093\Road\CAD_Phase 3\CrossSect\Xsec Line A Phase 3_Part 2.dwg

RECOMMENDED FOR APPROVAL _____ DESIGN ENGINEER	--/--/-- DATE	INDIANA DEPARTMENT OF TRANSPORTATION
DESIGNED: DAS	DRAWN: DAS	CROSS SECTIONS - LINE "A" & LINE "PR-A"
CHECKED: JAW	CHECKED: JAF	

HORIZONTAL SCALE	BRIDGE FILE
1"=10'	N/A
VERTICAL SCALE	DESIGNATION
1"=10'	1801726
SURVEY BOOK	SHEETS
	---- of --
CONTRACT	PROJECT
R-41599	1801726

94+00

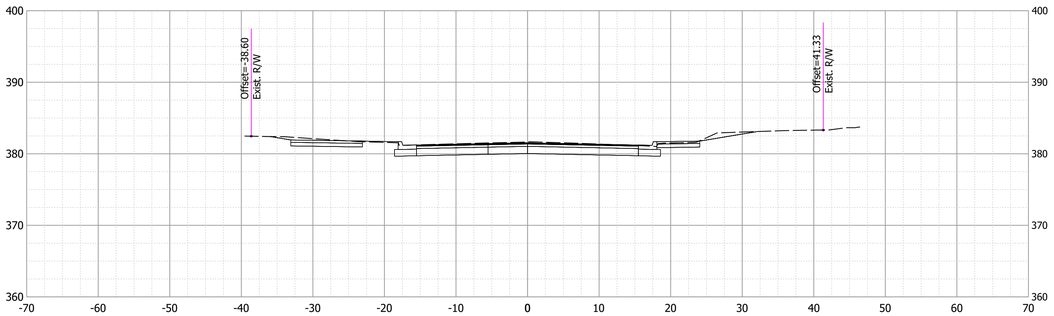

94+78

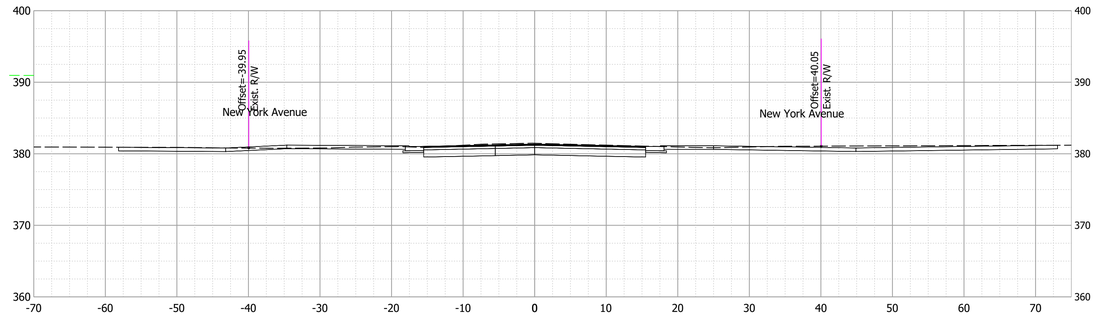

93+84

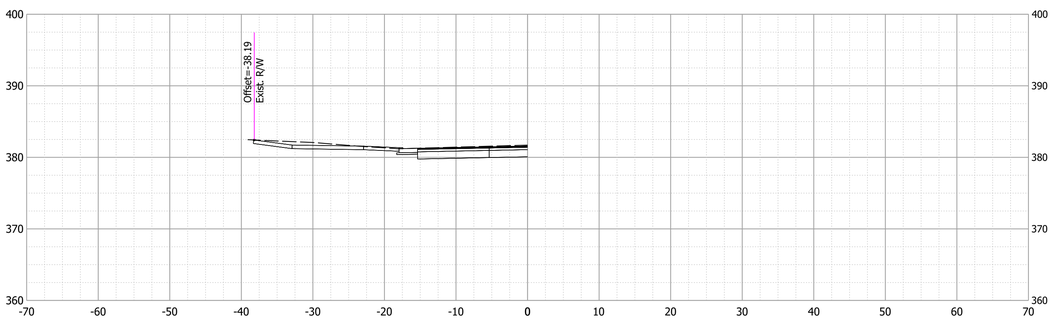

94+50

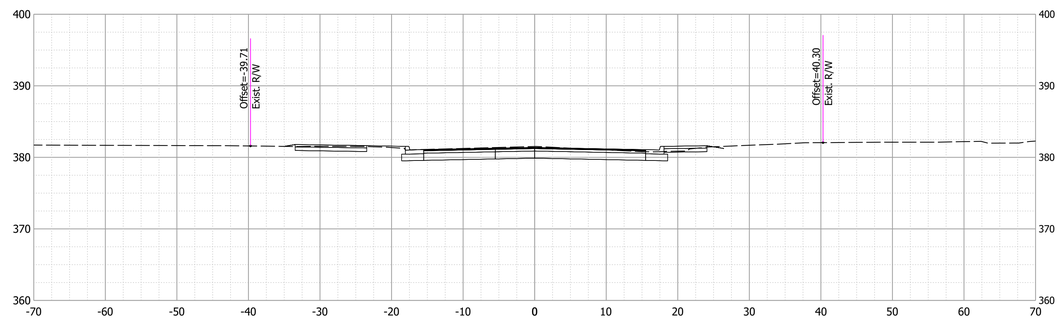

Date: Aug 22, 2022, 2:50pm User Name: dwayne
File: S:\2017\1172-06\Road\CAD_Phase 3\CrossSect\Xsec Line A Phase 3_Part 2.dwg

RECOMMENDED FOR APPROVAL _____ --/--/--
DESIGN ENGINEER DATE

DESIGNED: DAS DRAWN: DAS
CHECKED: JAW CHECKED: JAF

INDIANA
DEPARTMENT OF TRANSPORTATION

CROSS SECTIONS - LINE "A" & LINE "PR-A"

HORIZONTAL SCALE	BRIDGE FILE
1"=10'	N/A
VERTICAL SCALE	DESIGNATION
1"=10'	1801726
SURVEY BOOK	SHEETS
	---- of --
CONTRACT	PROJECT
R-41599	1801726

95+50

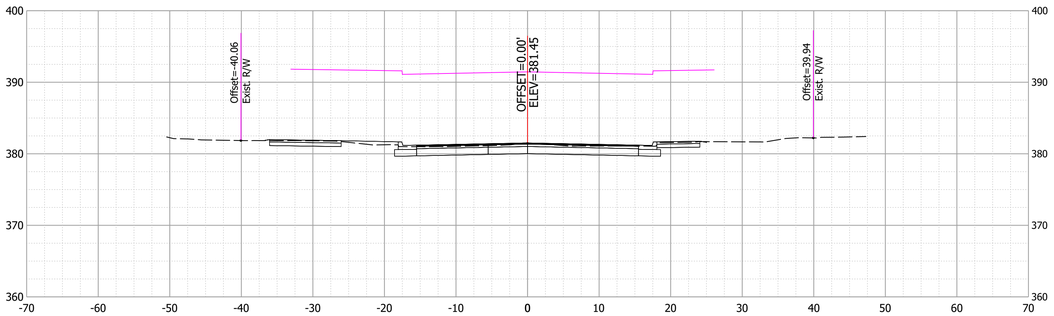

96+05

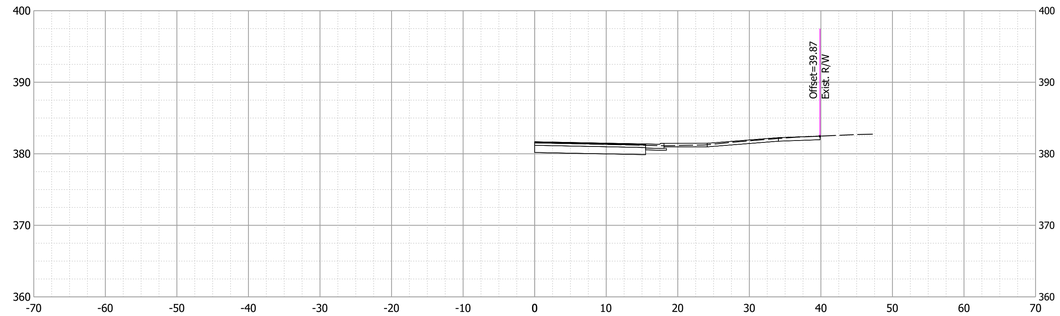

95+00

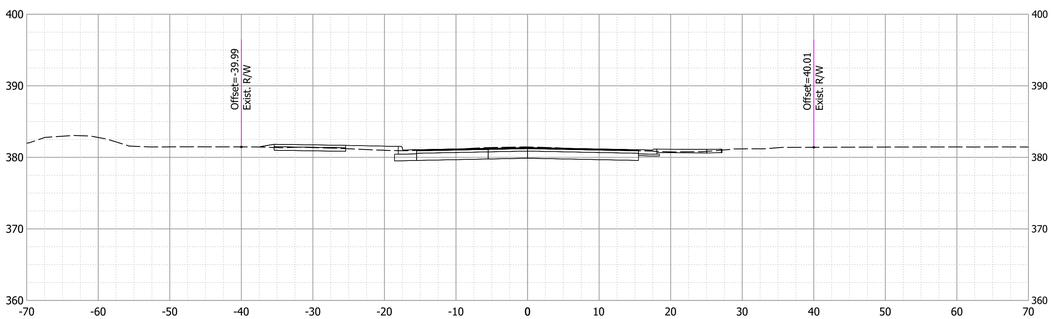

96+00

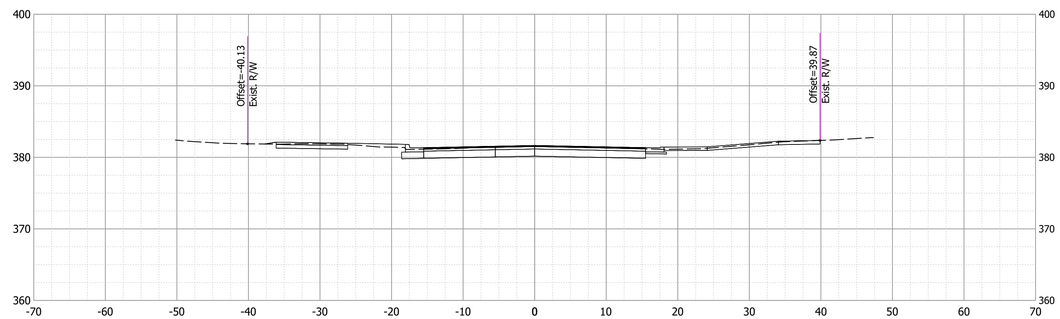

Date: Aug 22, 2022, 2:50pm User Name: dwayne
File: S:\2017\1172-069\Road\CAD_Phase 3\CrossSect\Vec Line A Phase 3_Part 2.dwg

RECOMMENDED FOR APPROVAL _____ --/--/--
DESIGN ENGINEER DATE

DESIGNED: DAS DRAWN: DAS
CHECKED: JAW CHECKED: JAF

INDIANA
DEPARTMENT OF TRANSPORTATION

CROSS SECTIONS - LINE "A" & LINE "PR-A"

HORIZONTAL SCALE	BRIDGE FILE
1"=10'	N/A
VERTICAL SCALE	DESIGNATION
1"=10'	1801726
SURVEY BOOK	SHEETS
	---- of --
CONTRACT	PROJECT
R-41599	1801726

96+50

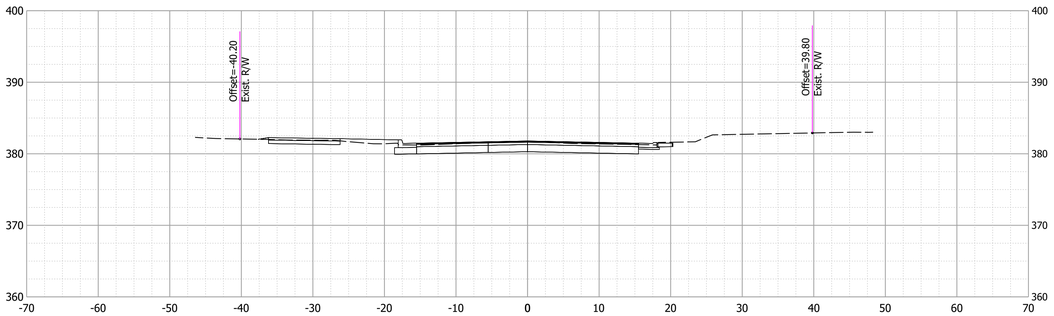

97+00

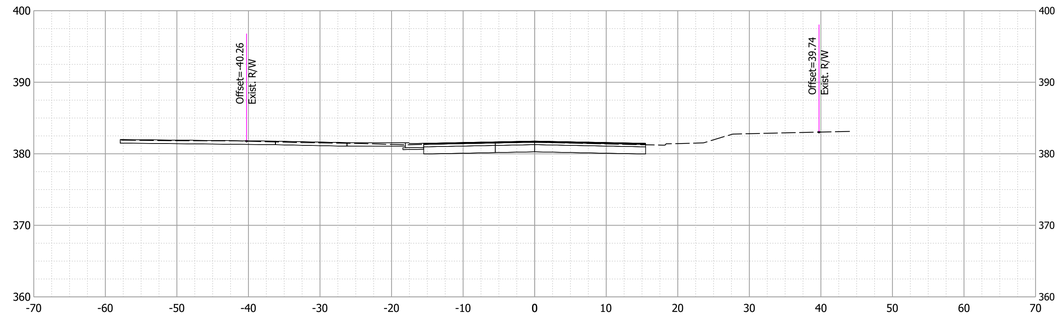

96+42

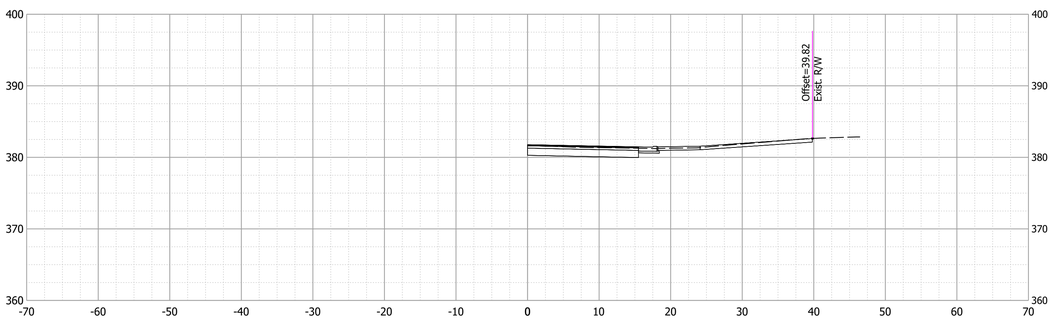

96+91

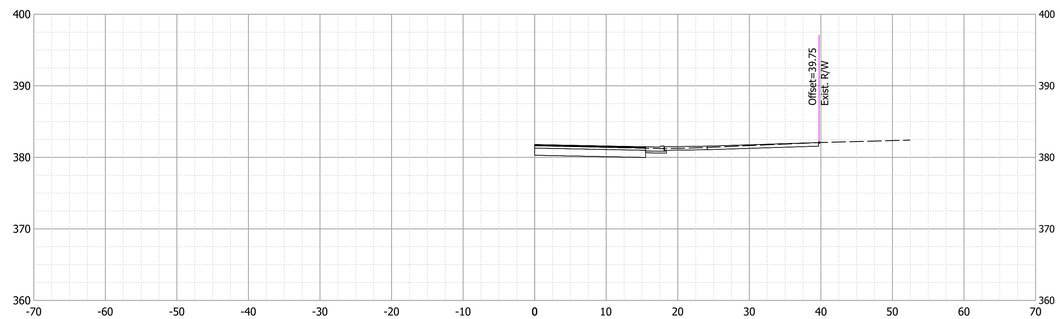

Date: Aug 22, 2022, 2:50pm User Name: dwayne
File: S:\2017\1172-0093\Road\CAD_Phase 3\CrossSect\Xsec Line A Phase 3_Part 2.dwg

RECOMMENDED FOR APPROVAL _____ --/--/--
DESIGN ENGINEER DATE

DESIGNED: DAS DRAWN: DAS
CHECKED: JAW CHECKED: JAF

INDIANA
DEPARTMENT OF TRANSPORTATION

CROSS SECTIONS - LINE "A" & LINE "PR-A"

HORIZONTAL SCALE	BRIDGE FILE
1"=10'	N/A
VERTICAL SCALE	DESIGNATION
1"=10'	1801726
SURVEY BOOK	SHEETS
	---- of --
CONTRACT	PROJECT
R-41599	1801726

97+50

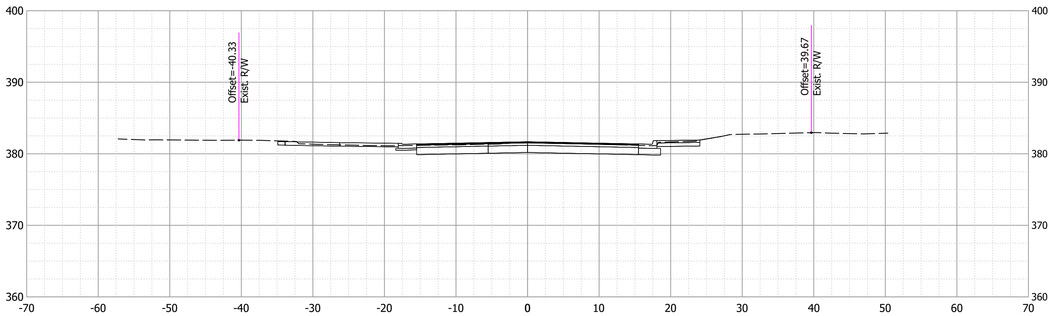

98+00

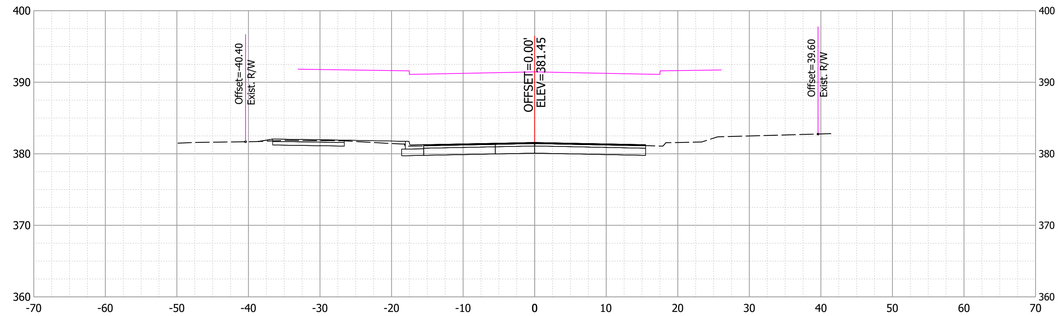

97+18

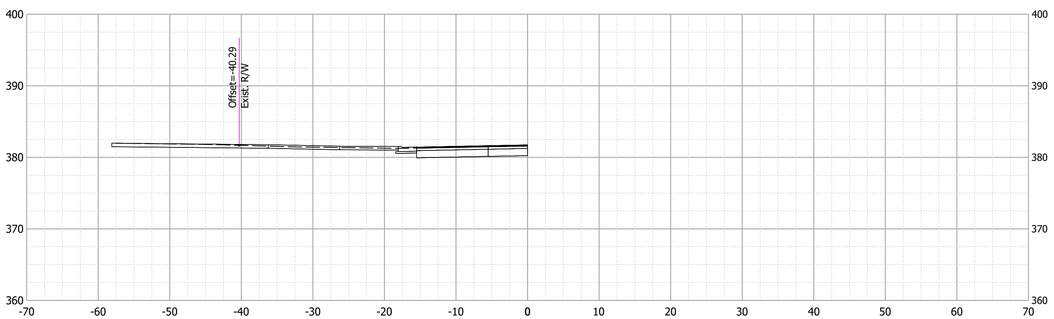

97+77

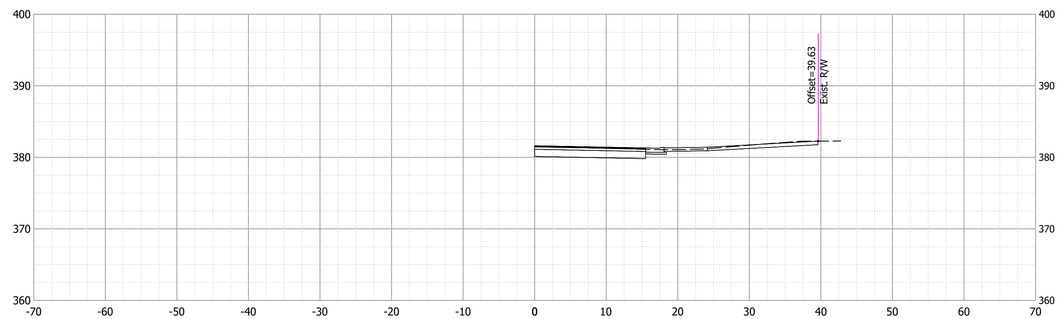

Date: Aug 22, 2022, 2:51pm User Name: dwayne
File: S:\2017\1172-0093\Road\CAD_Phase 3\CrossSect\Xsec Line A Phase 3_Part 2.dwg

RECOMMENDED FOR APPROVAL _____ DESIGN ENGINEER --/--/-- DATE	INDIANA DEPARTMENT OF TRANSPORTATION	HORIZONTAL SCALE 1"=10' / BRIDGE FILE N/A / VERTICAL SCALE 1"=10' / DESIGNATION 1801726
DESIGNED: DAS / DRAWN: DAS / CHECKED: JAW / CHECKED: JAF	CROSS SECTIONS - LINE "A" & LINE "PR-A"	SURVEY BOOK / SHEETS ---- of -- / CONTRACT R-41599 / PROJECT 1801726

98+61

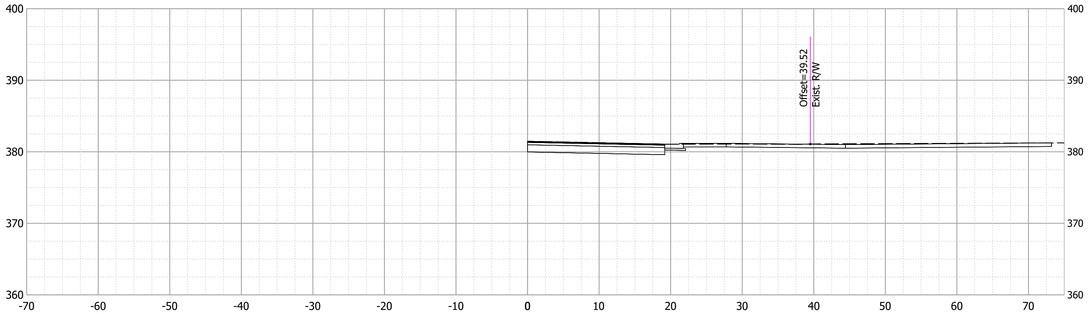

99+50

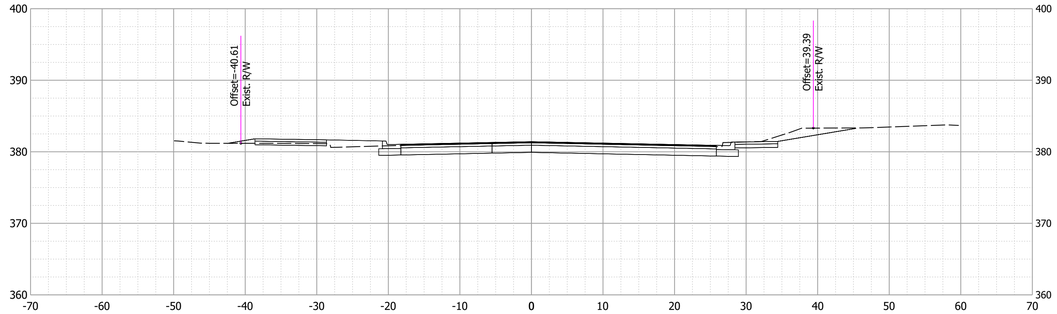

98+50

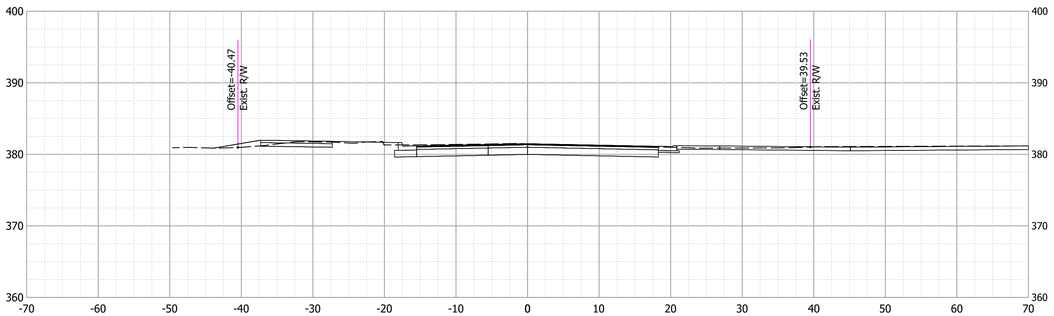

99+00

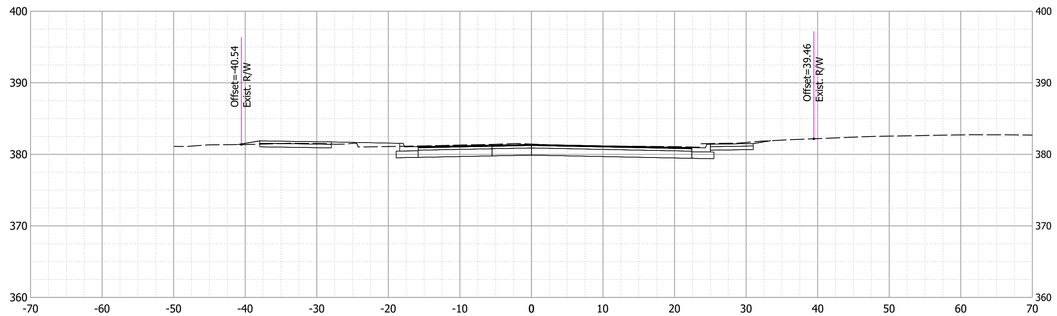

Date: Aug 22, 2022, 2:51pm User Name: dwayne
File: S:\2017\1172-0093\Road\CAD_Phase 3\CrossSect\Xsec Line A Phase 3_Part 2.dwg

RECOMMENDED FOR APPROVAL _____ --/--/--
DESIGN ENGINEER DATE

DESIGNED: DAS DRAWN: DAS
CHECKED: JAW CHECKED: JAF

INDIANA
DEPARTMENT OF TRANSPORTATION

CROSS SECTIONS - LINE "A" & LINE "PR-A"

HORIZONTAL SCALE	BRIDGE FILE
1"=10'	N/A
VERTICAL SCALE	DESIGNATION
1"=10'	1801726
SURVEY BOOK	SHEETS
	---- of --
CONTRACT	PROJECT
R-41599	1801726

100+17

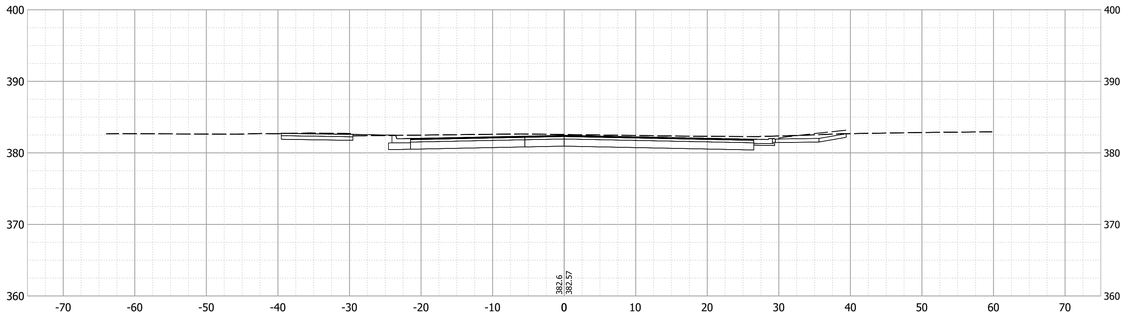

101+00

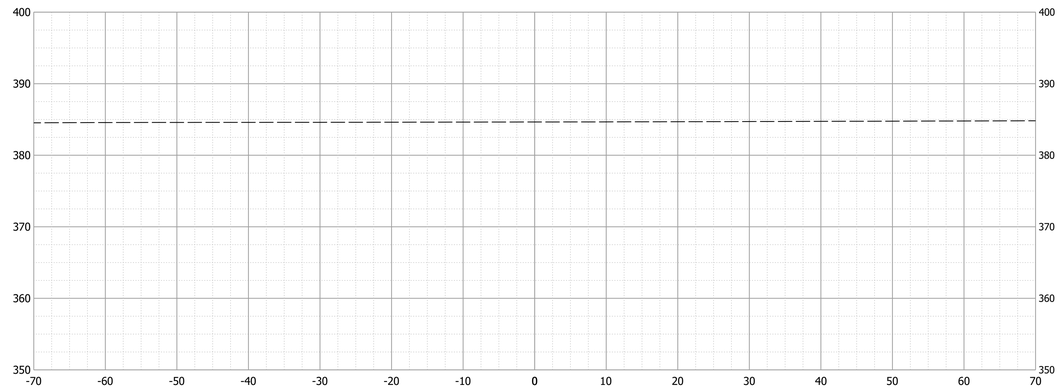

100+00

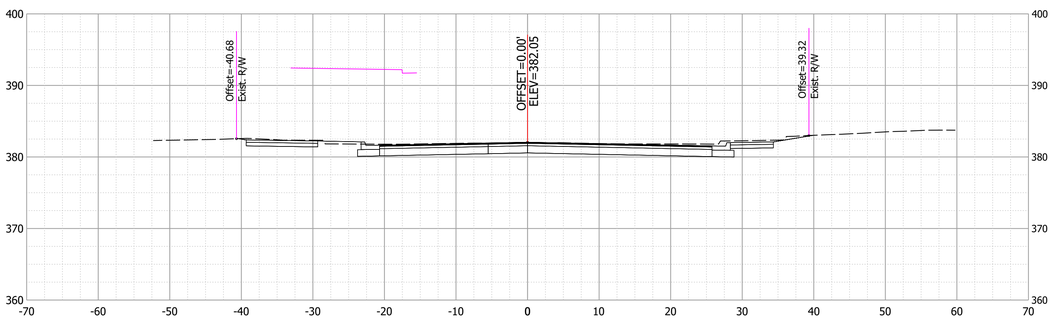

99+79

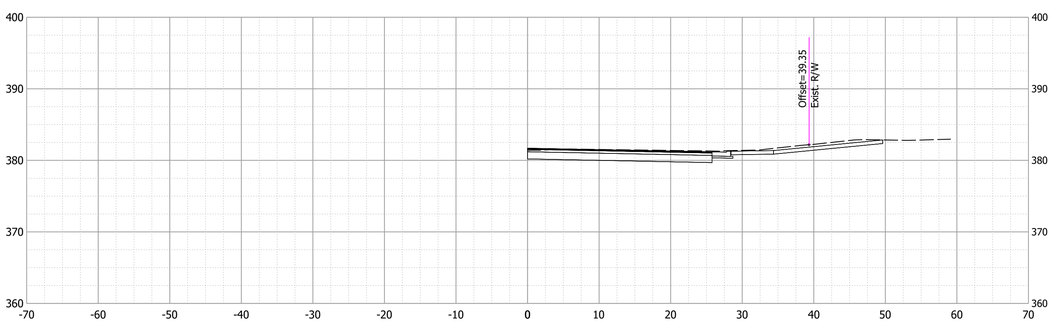

100+50

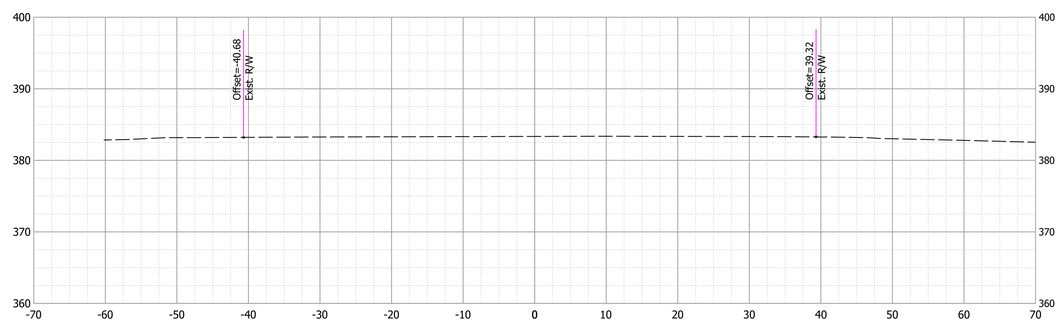

Date: Aug 22, 2022, 2:51pm User Name: dwayne
File: S:\2017\1172-0093\Road\CAD_Phase 3\CrossSect\Xsec Line A Phase 3_Part 2.dwg

RECOMMENDED FOR APPROVAL _____ DESIGN ENGINEER	--/--/-- DATE	INDIANA DEPARTMENT OF TRANSPORTATION	HORIZONTAL SCALE: 1"=10' / BRIDGE FILE: N/A
			VERTICAL SCALE: 1"=10' / DESIGNATION: 1801726
DESIGNED: DAS	DRAWN: DAS	CROSS SECTIONS - LINE "A" & LINE "PR-A"	SURVEY BOOK: / SHEETS: ---- of --
CHECKED: JAW	CHECKED: JAF		CONTRACT: R-41599 / PROJECT: 1801726

49+00

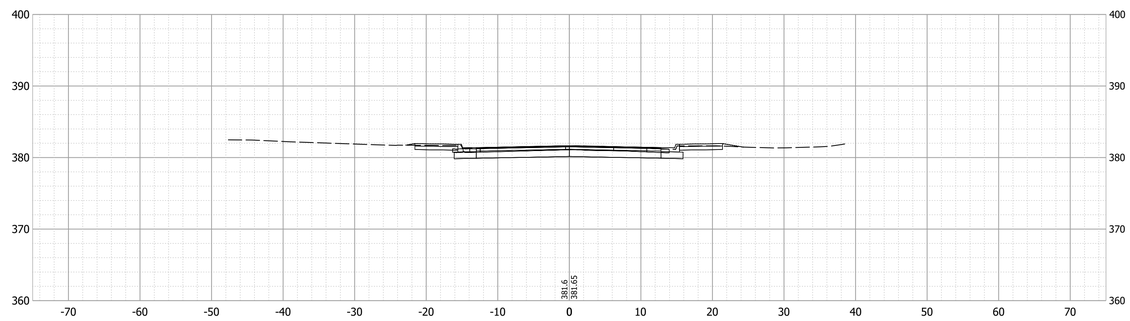

49+80

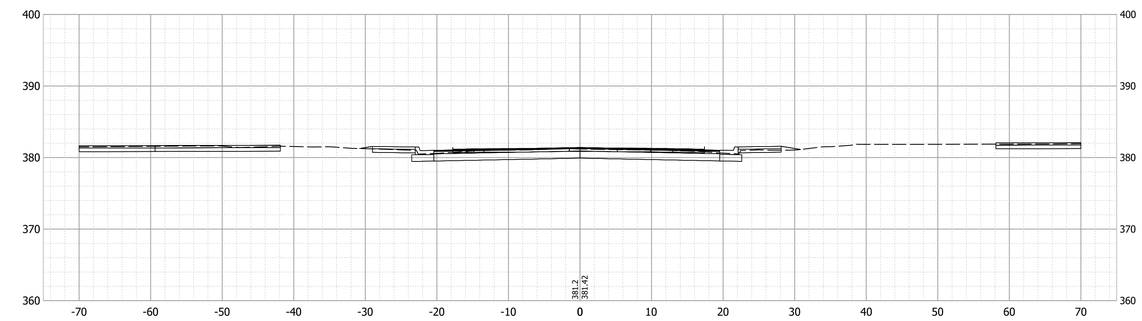

48+50

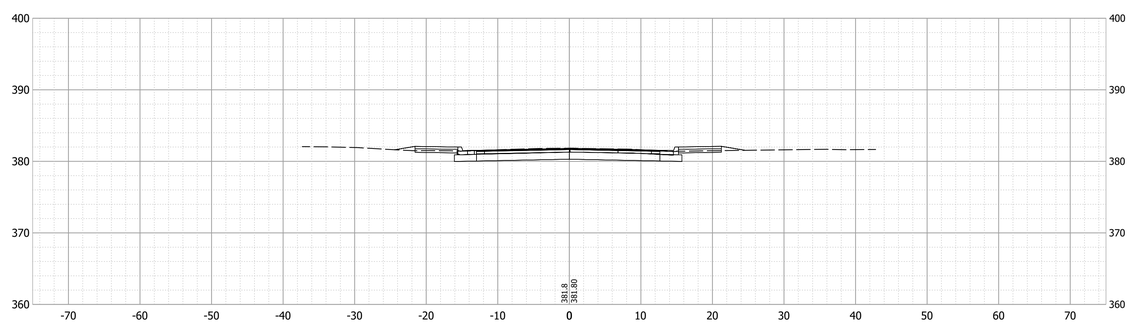

49+50

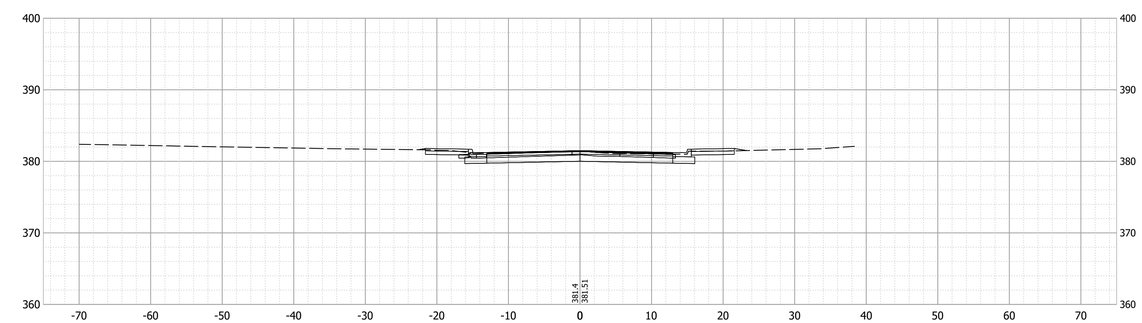

Date: Aug 22, 2022, 2:52pm User Name: dwayne
File: S:_2017\1\1-0049\Road\CAD_Phase 5\CrossSect\Xsec Line S-10-PR-A.dwg

RECOMMENDED FOR APPROVAL _____ DESIGN ENGINEER	--/--/-- DATE	INDIANA DEPARTMENT OF TRANSPORTATION	HORIZONTAL SCALE: 1"=10' / BRIDGE FILE: N/A
			VERTICAL SCALE: 1"=10' / DESIGNATION: 1801726
DESIGNED: DAS	DRAWN: DAS	CROSS SECTIONS - LINE "S-10-PR-A"	SURVEY BOOK: / SHEETS: ---- of --
CHECKED: JAW	CHECKED: JAF		CONTRACT: R-41599 / PROJECT: 1801726

48+50

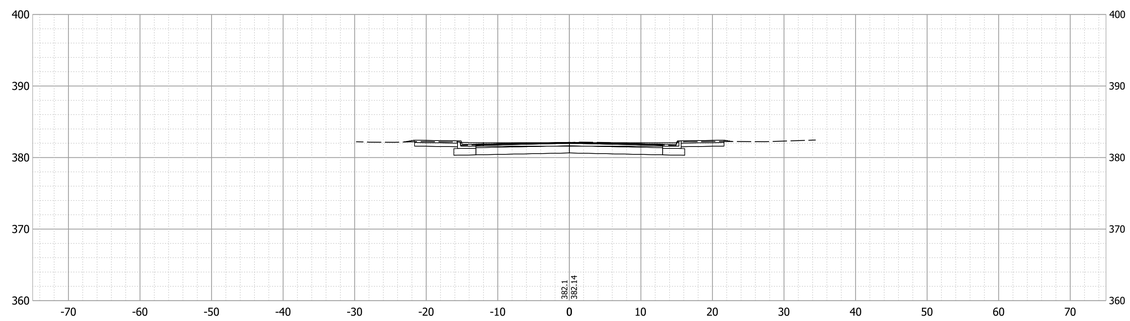

49+00

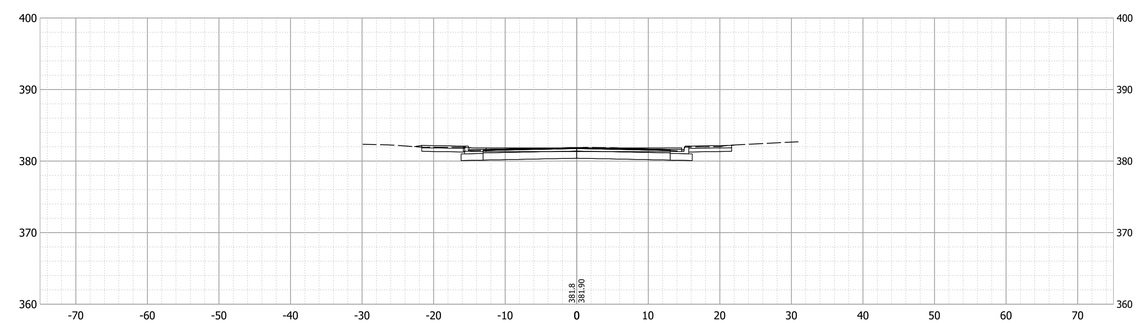

48+30

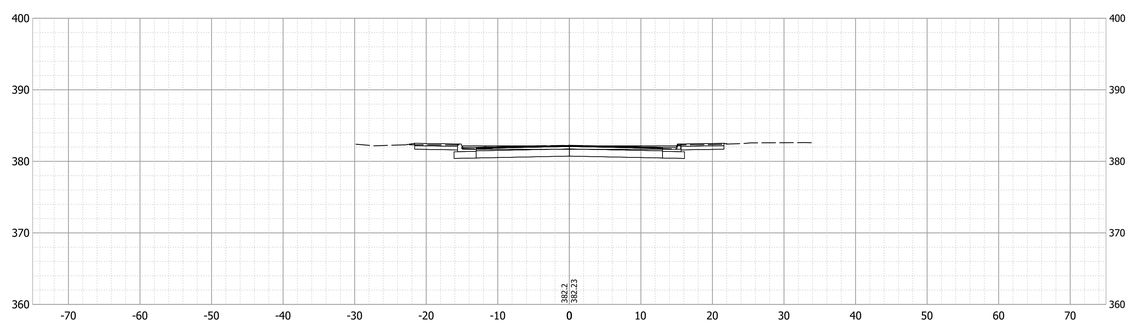

Date: Aug 22, 2022, 2:52pm User Name: dwayne
File: S:_2017\1170843\Road\CAD_Phase 5\CrossSect\Xsec Line S-11-PR-A.dwg

RECOMMENDED FOR APPROVAL _____ --/--/--
DESIGN ENGINEER DATE

DESIGNED: DAS DRAWN: DAS
CHECKED: JAW CHECKED: JAF

INDIANA
DEPARTMENT OF TRANSPORTATION

CROSS SECTIONS - LINE "S-11-PR-A"

HORIZONTAL SCALE	BRIDGE FILE
1"=10'	N/A
VERTICAL SCALE	DESIGNATION
1"=10'	1801726
SURVEY BOOK	SHEETS
	---- of --
CONTRACT	PROJECT
R-41599	1801726

49+70

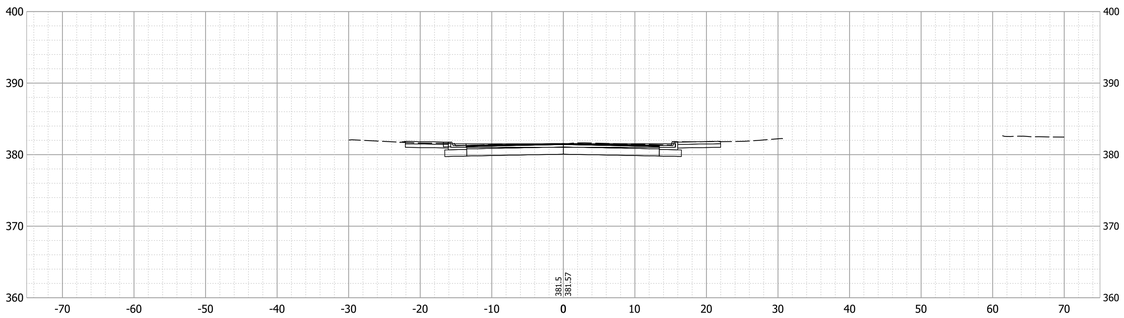

49+50

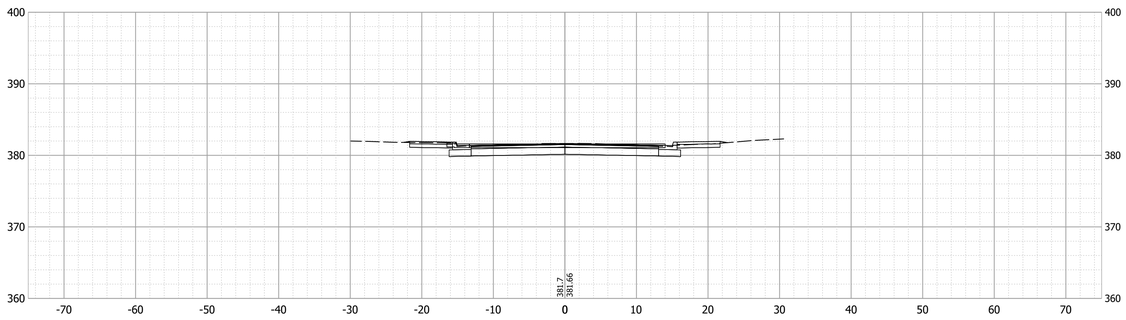

Date: Aug 22, 2022, 2:52pm User Name: dwayne
File: S:_2017\1172649\Road\CAD_Phase 5\CrossSect\Xsec Line S-11-PR-A.dwg

RECOMMENDED FOR APPROVAL _____ DESIGN ENGINEER	--/--/-- DATE	INDIANA DEPARTMENT OF TRANSPORTATION	HORIZONTAL SCALE: 1"=10' / BRIDGE FILE: N/A
			VERTICAL SCALE: 1"=10' / DESIGNATION: 1801726
DESIGNED: DAS	DRAWN: DAS	CROSS SECTIONS - LINE "S-11-PR-A"	SURVEY BOOK: / SHEETS: ---- of --
CHECKED: JAW	CHECKED: JAF		CONTRACT: R-41599 / PROJECT: 1801726

48+50

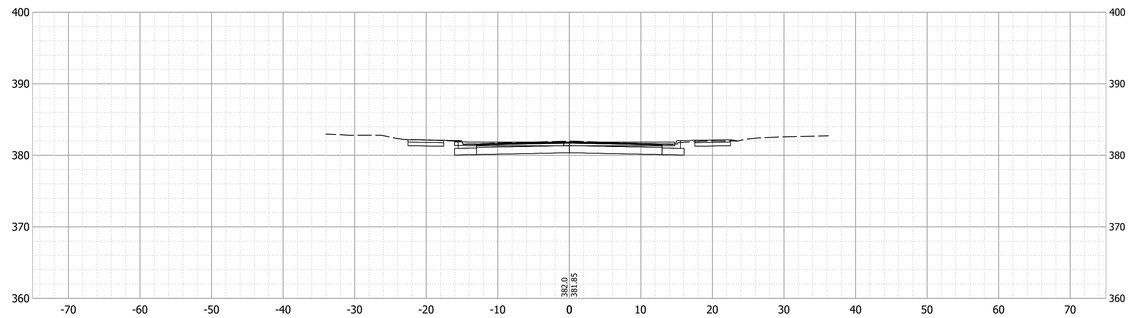

48+00

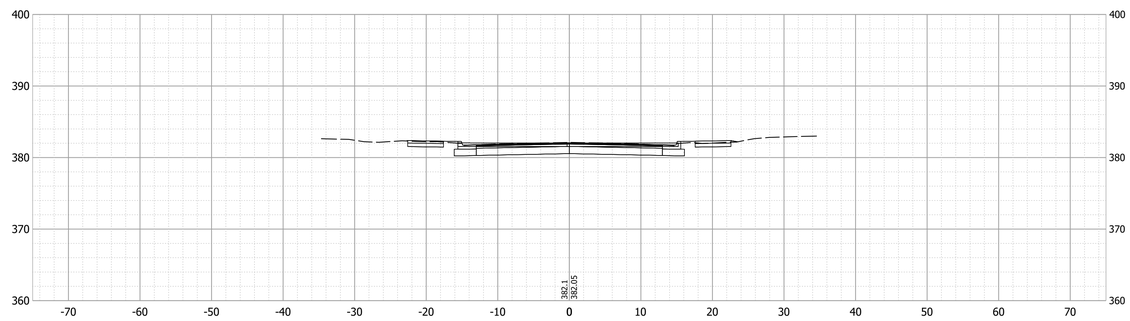

47+65

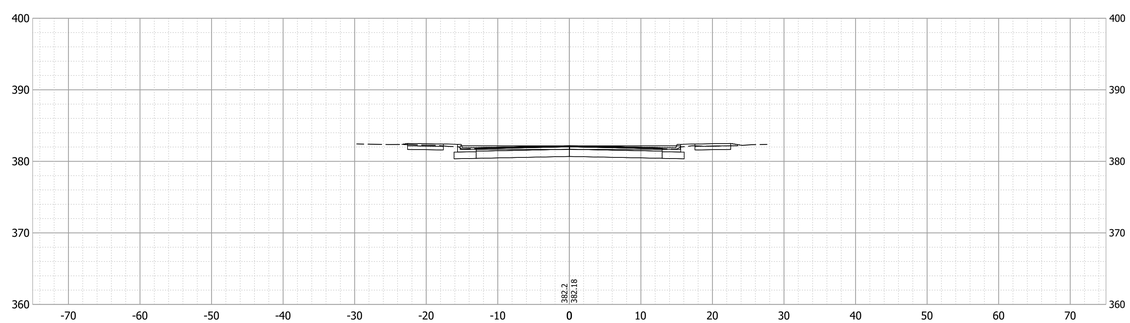

48+72

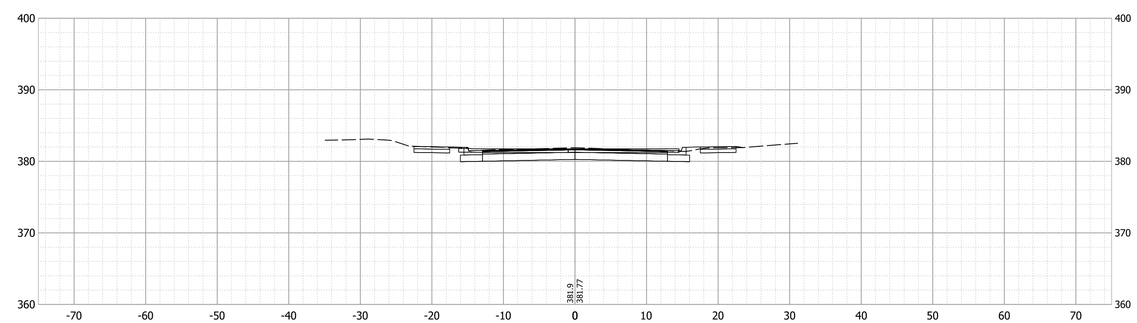

Date: Aug 22, 2022, 2:53pm User Name: dwayne
File: S:_2017\1\1-0843\Road\CAD_Phase 5\CrossSect\Xsec Line S-13-PR-A.dwg

RECOMMENDED FOR APPROVAL _____ --/--/--
DESIGN ENGINEER DATE

DESIGNED: DAS DRAWN: DAS
CHECKED: JAW CHECKED: JAF

INDIANA
DEPARTMENT OF TRANSPORTATION

CROSS SECTIONS - LINE "S-13-PR-A"

HORIZONTAL SCALE	BRIDGE FILE
1"=10'	N/A
VERTICAL SCALE	DESIGNATION
1"=10'	1801726
SURVEY BOOK	SHEETS
	---- of --
CONTRACT	PROJECT
R-41599	1801726

49+50

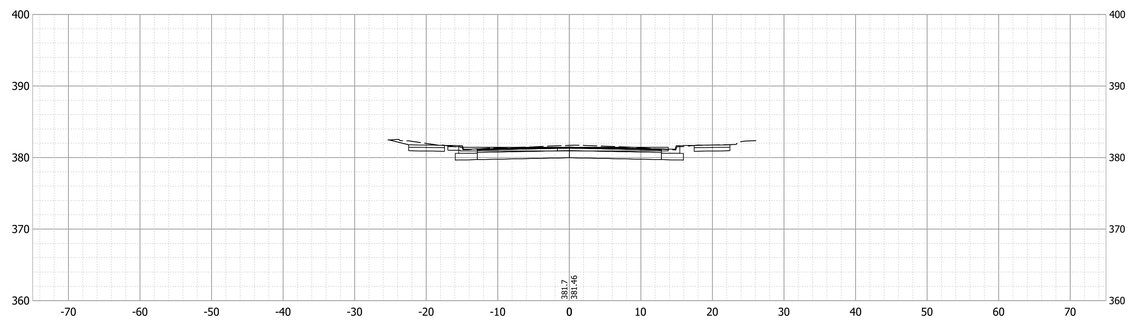

49+00

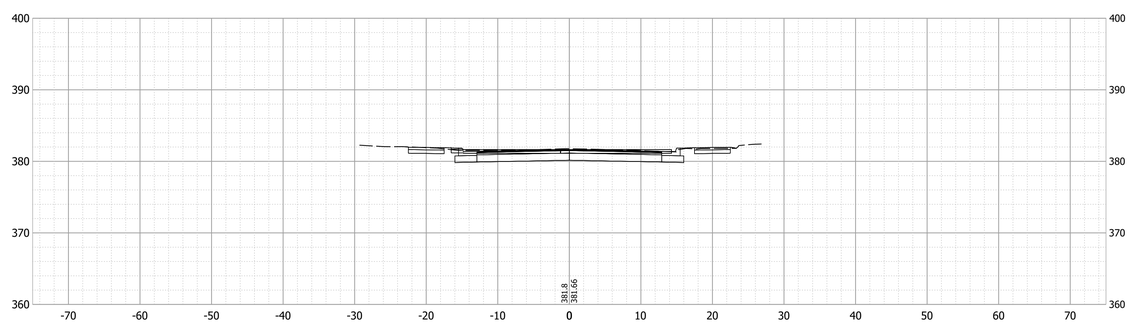

49+70

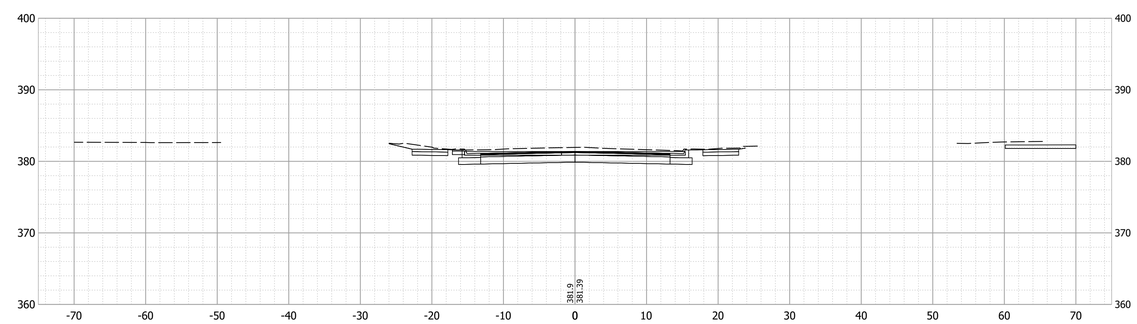

Date: Aug 22, 2022, 2:53pm User Name: dwayne
File: S:_2017\1\1-0843\Road\CAD_Phase 5\CrossSect\Xsec Line S-13-PR-A.dwg

RECOMMENDED FOR APPROVAL _____ DESIGN ENGINEER	--/--/-- DATE	INDIANA DEPARTMENT OF TRANSPORTATION	HORIZONTAL SCALE: 1"=10' / BRIDGE FILE: N/A
			VERTICAL SCALE: 1"=10' / DESIGNATION: 1801726
DESIGNED: DAS	DRAWN: DAS	CROSS SECTIONS - LINE "S-13-PR-A"	SURVEY BOOK: / SHEETS: ---- of --
CHECKED: JAW	CHECKED: JAF		CONTRACT: R-41599 / PROJECT: 1801726

49+00

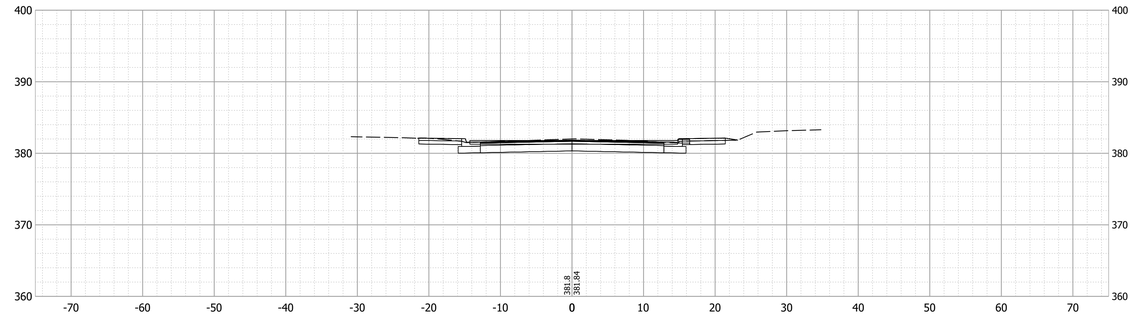

48+50

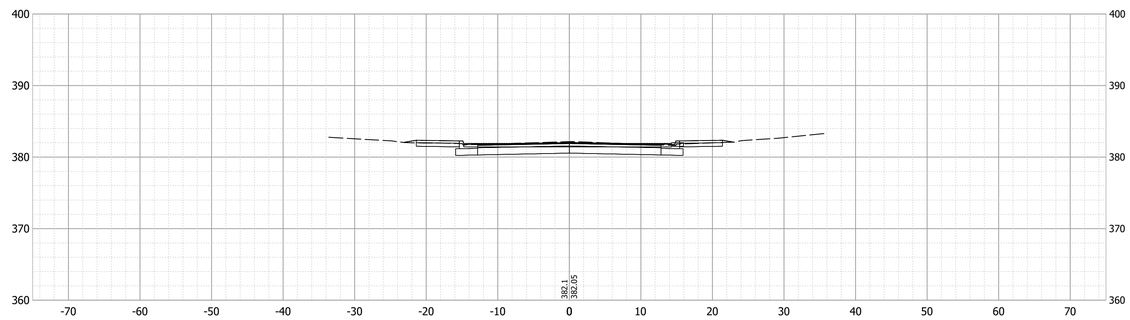

48+87

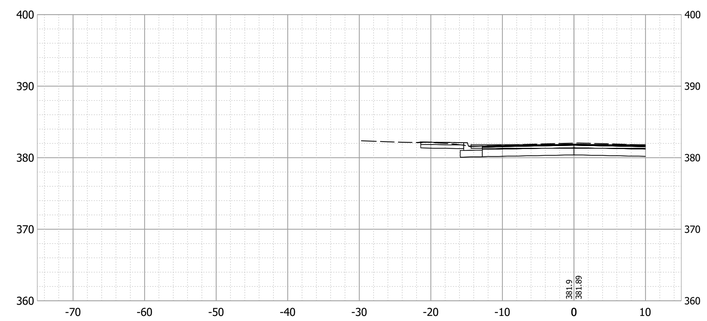

48+00

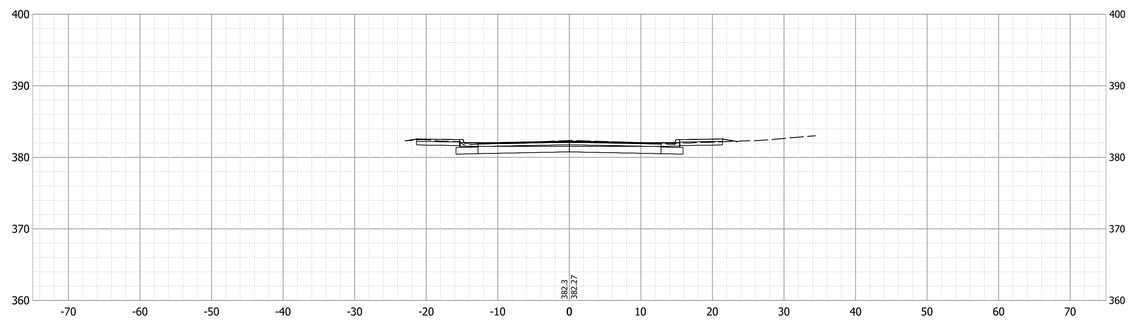

Date: Aug 22, 2022, 2:53pm User Name: dwayne
File: S:_2017\1172649\Road\CAD_Phase 5\CrossSect\Xsec Line S-14-PR-A.dwg

RECOMMENDED FOR APPROVAL _____ DESIGN ENGINEER	--/--/-- DATE	INDIANA DEPARTMENT OF TRANSPORTATION	HORIZONTAL SCALE 1"=10' / BRIDGE FILE N/A / VERTICAL SCALE 1"=10' / DESIGNATION 1801726
DESIGNED: DAS	DRAWN: DAS	CROSS SECTIONS - LINE "S-14-PR-A"	SURVEY BOOK / SHEETS ---- of --
CHECKED: JAW	CHECKED: JAF		CONTRACT R-41599 / PROJECT 1801726

49+70

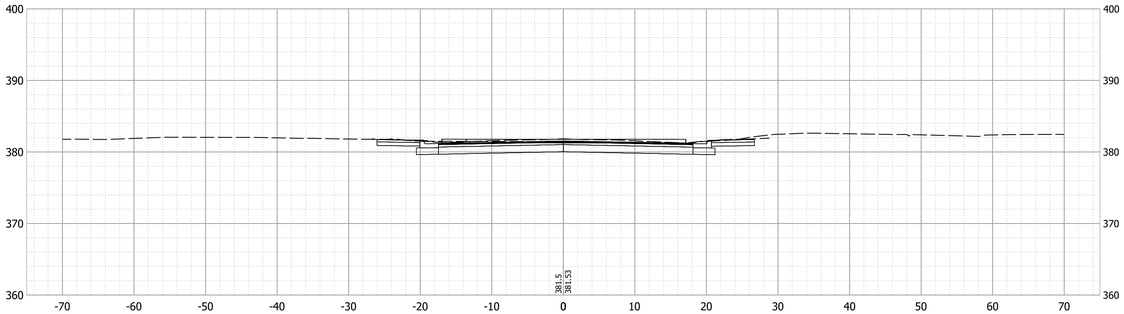

49+50

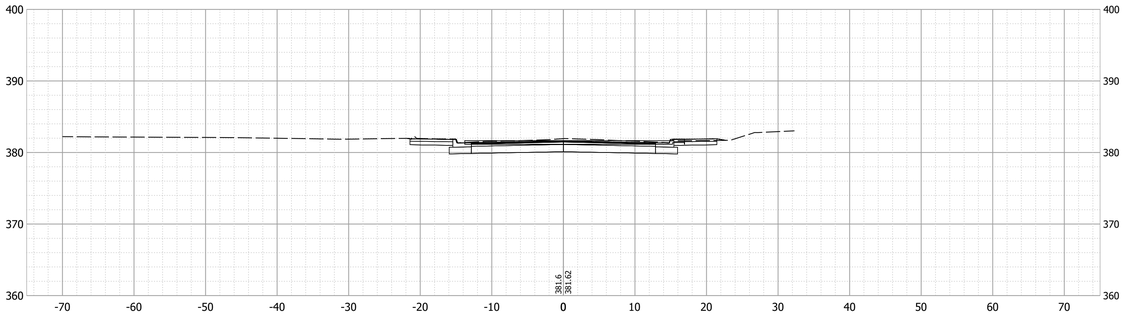

Date: Aug 22, 2022, 2:54pm User Name: dwayne
File: S:_2017\1126949\Road\CAD_Phase 2\CrossSect\Xsec Line S-14-PR-A.dwg

RECOMMENDED FOR APPROVAL _____ DESIGN ENGINEER	--/--/-- DATE	INDIANA DEPARTMENT OF TRANSPORTATION	HORIZONTAL SCALE: 1"=10' / BRIDGE FILE: N/A
			VERTICAL SCALE: 1"=10' / DESIGNATION: 1801726
DESIGNED: DAS	DRAWN: DAS	CROSS SECTIONS - LINE "S-14-PR-A"	SURVEY BOOK: / SHEETS: ---- of --
CHECKED: JAW	CHECKED: JAF		CONTRACT: R-41599 / PROJECT: 1801726

48+50

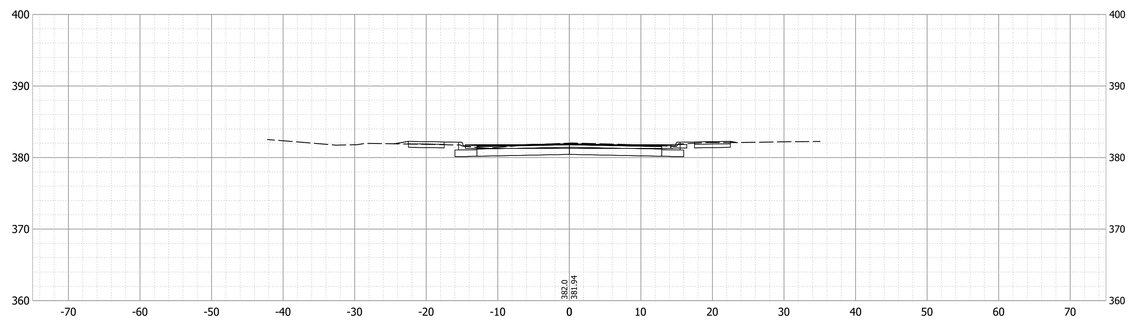

49+15

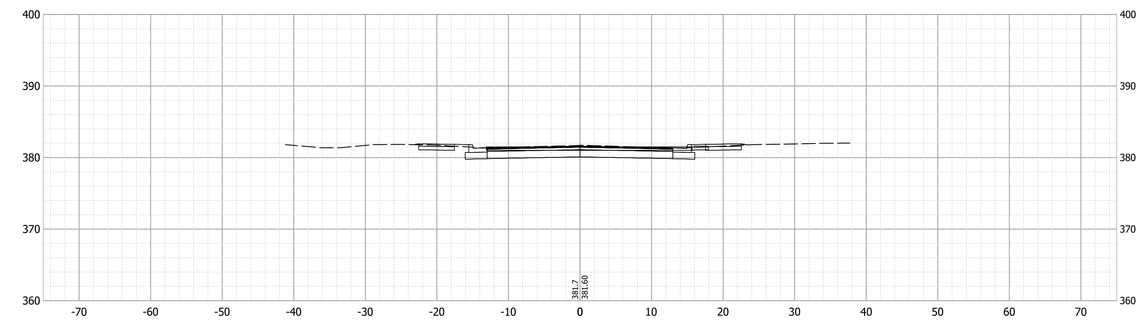

48+10

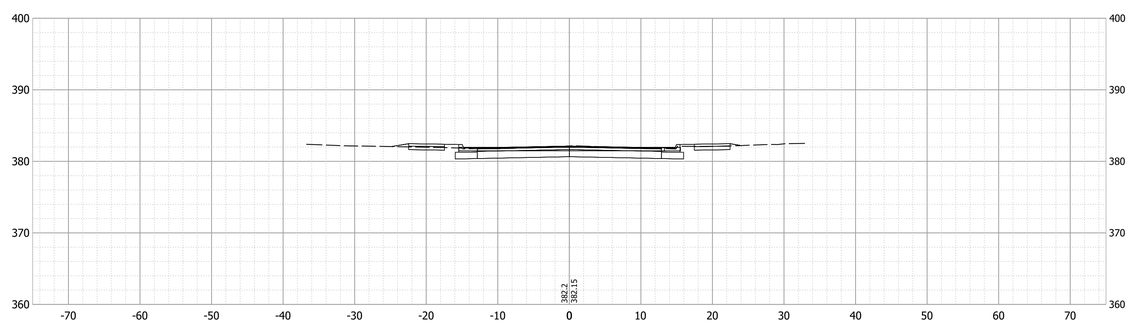

49+00

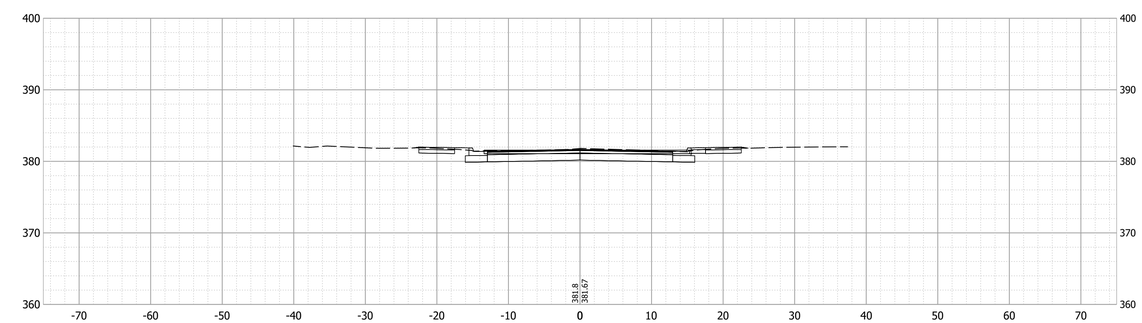

Date: Aug 22, 2022, 2:55pm User Name: dwayne
File: S:_2017\1\1-0049\Road\CAD_Phase 5\CrossSect\Xsec Line S-16-PR-A.dwg

RECOMMENDED FOR APPROVAL _____ --/--/--
DESIGN ENGINEER DATE

DESIGNED: DAS DRAWN: DAS
CHECKED: JAW CHECKED: JAF

INDIANA
DEPARTMENT OF TRANSPORTATION

CROSS SECTIONS - LINE "S-16-PR-A"

HORIZONTAL SCALE	BRIDGE FILE
1"=10'	N/A
VERTICAL SCALE	DESIGNATION
1"=10'	1801726
SURVEY BOOK	SHEETS
	---- of --
CONTRACT	PROJECT
R-41599	1801726

49+70

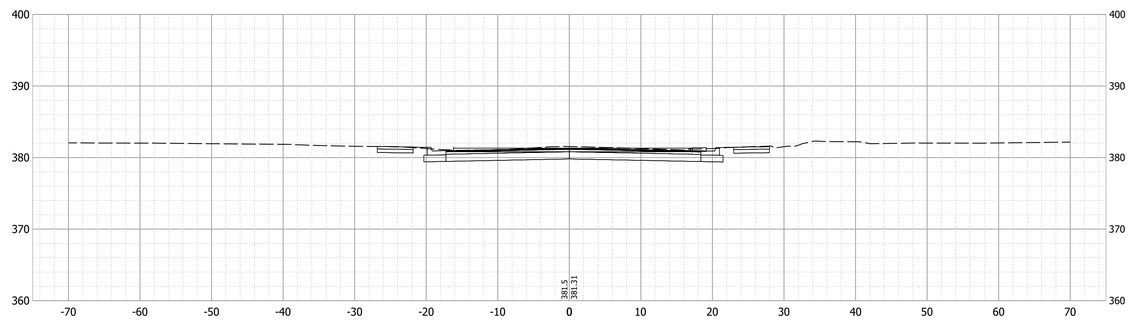

49+50

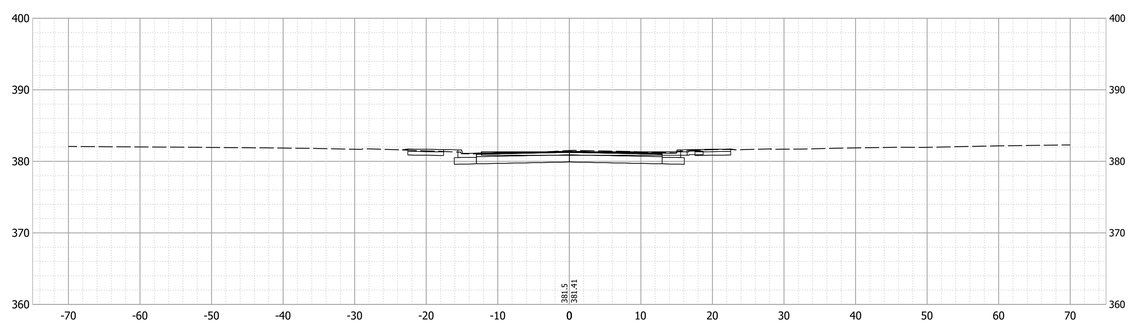

Date: Aug 22, 2022, 2:56pm User Name: dwayne
File: S:_2017\1170813\Road\CAD_Phase 5\CrossSect\Xsec Line S-16-PR-A.dwg

RECOMMENDED FOR APPROVAL _____ --/--/--
DESIGN ENGINEER DATE

DESIGNED: DAS DRAWN: DAS
CHECKED: JAW CHECKED: JAF

INDIANA
DEPARTMENT OF TRANSPORTATION

CROSS SETIONS - LINE "S-16-PR-A"

HORIZONTAL SCALE	BRIDGE FILE
1"=10'	N/A
VERTICAL SCALE	DESIGNATION
1"=10'	1801726
SURVEY BOOK	SHEETS
	---- of --
CONTRACT	PROJECT
R-41599	1801726

50+75

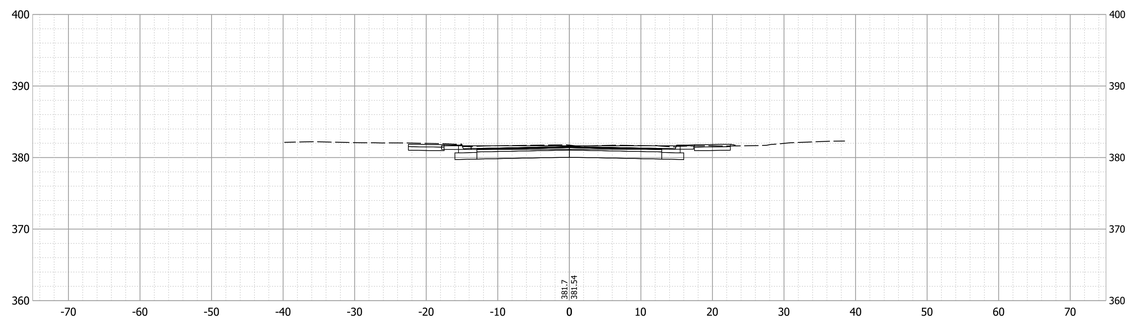

51+19

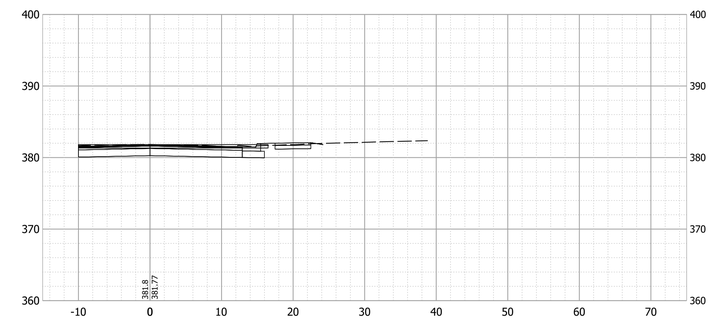

50+40

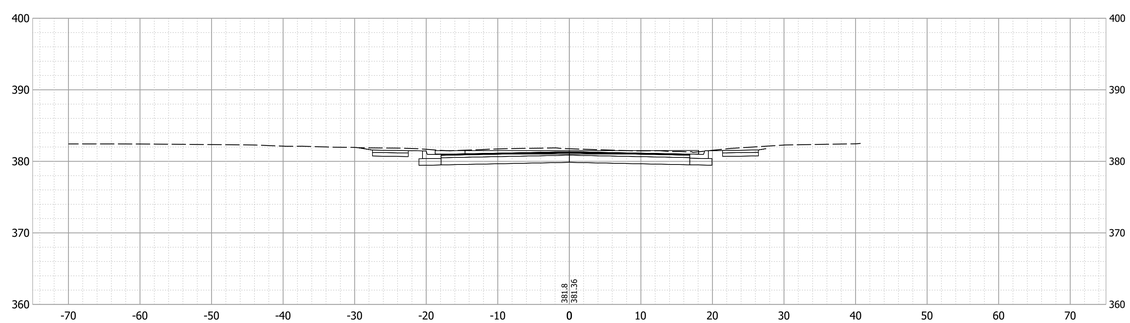

51+00

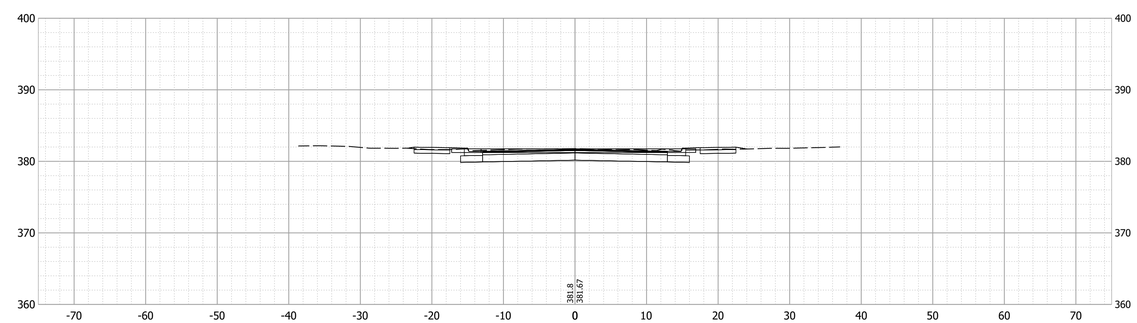

Date: Aug 22, 2022, 2:57pm User Name: dwayne
File: S:_2017\1\1-0049\Road\CAD_Phase 5\CrossSect\Xsec Line S-17-PR-A.dwg

RECOMMENDED FOR APPROVAL _____ --/--/--
DESIGN ENGINEER DATE

DESIGNED: DAS DRAWN: DAS
CHECKED: JAW CHECKED: JAF

INDIANA
DEPARTMENT OF TRANSPORTATION

CROSS SECTIONS - LINE "S-17-PR-A"

HORIZONTAL SCALE	BRIDGE FILE
1"=10'	N/A
VERTICAL SCALE	DESIGNATION
1"=10'	1801726
SURVEY BOOK	SHEETS
	---- of --
CONTRACT	PROJECT
R-41599	1801726

51+69

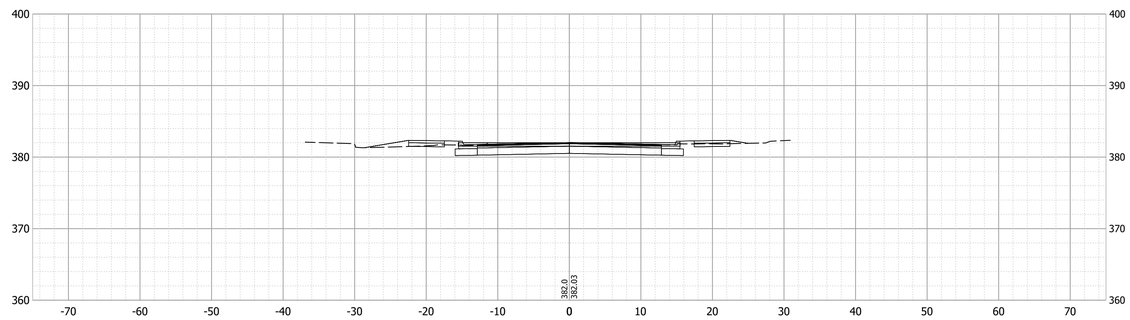

51+50

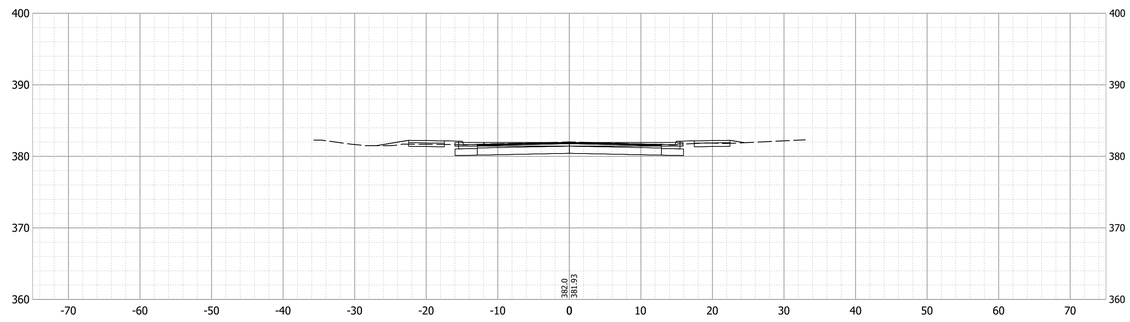

Date: Aug 22, 2022, 2:58pm User Name: dwayne
File: S:_2017\1172649\Road\CAD_Phase 3\CrossSect\Xsec Line S-17-PR-A.dwg

RECOMMENDED FOR APPROVAL ____ DESIGN ENGINEER	--/--/-- DATE	INDIANA DEPARTMENT OF TRANSPORTATION	HORIZONTAL SCALE 1"=10' / BRIDGE FILE N/A / VERTICAL SCALE 1"=10' / DESIGNATION 1801726
DESIGNED: DAS	DRAWN: DAS	CROSS SECTIONS - LINE "S-17-PR-A"	SURVEY BOOK / SHEETS ---- of --
CHECKED: JAW	CHECKED: JAF		CONTRACT R-41599 / PROJECT 1801726

48+27

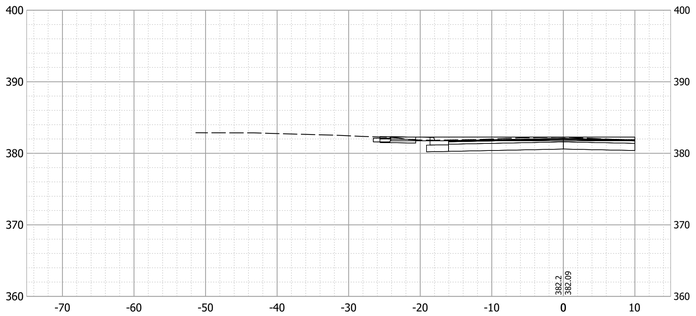

48+00

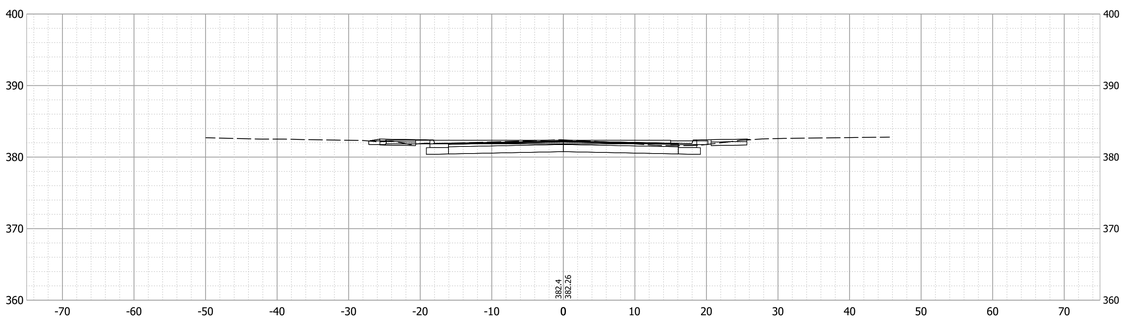

48+85

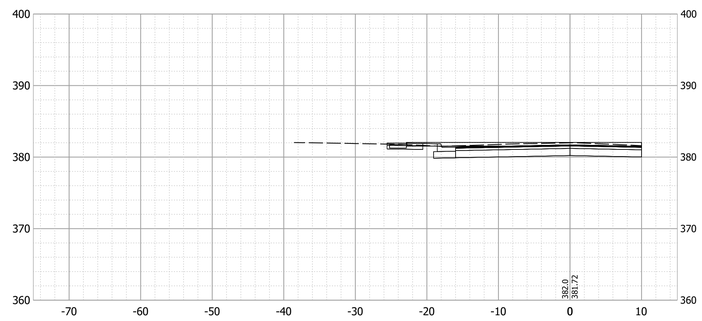

47+65

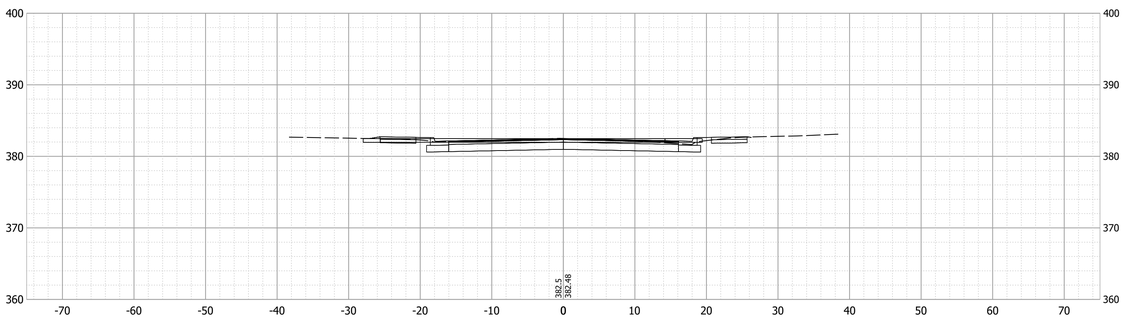

48+50

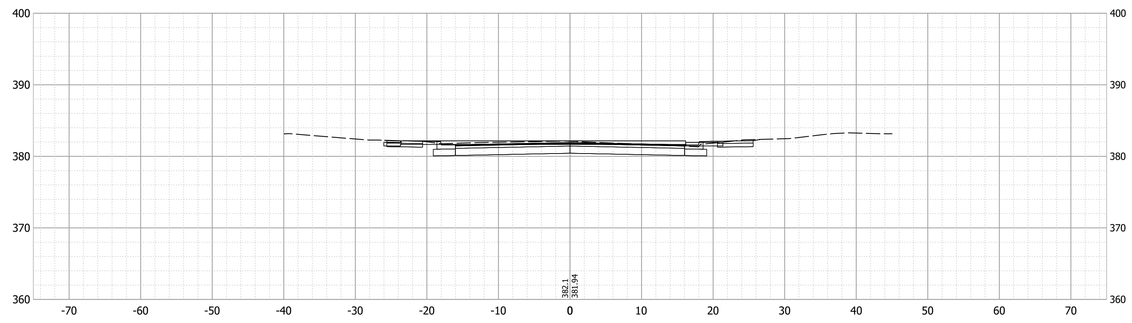

Date: Aug 22, 2022, 2:58pm User Name: dwayne
File: S:_2017\1172649\Road\CAD_Phase 5\CrossSect\Xsec Line S-18-PR-A.dwg

RECOMMENDED FOR APPROVAL _____ DESIGN ENGINEER	--/--/-- DATE	INDIANA DEPARTMENT OF TRANSPORTATION	HORIZONTAL SCALE: 1"=10' / BRIDGE FILE: N/A
			VERTICAL SCALE: 1"-10' / DESIGNATION: 1801726
DESIGNED: DAS	DRAWN: DAS	CROSS SECTIONS - LINE "S-18-PR-A"	SURVEY BOOK: / SHEETS: ---- of --
CHECKED: JAW	CHECKED: JAF		CONTRACT: R-41599 / PROJECT: 1801726

49+50

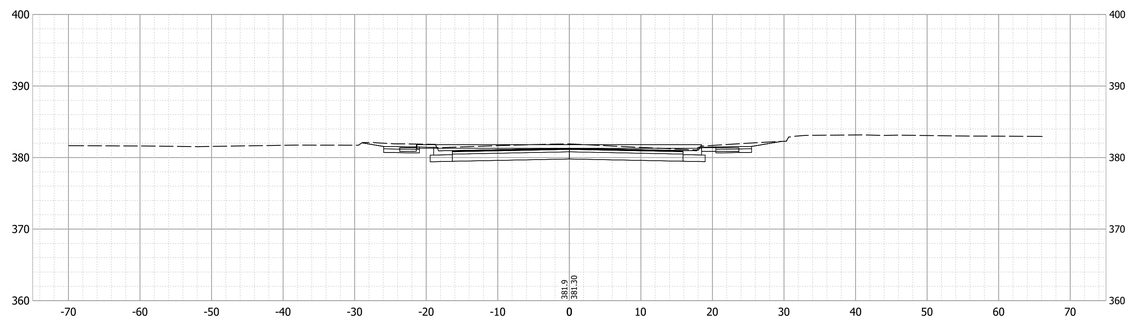

49+00

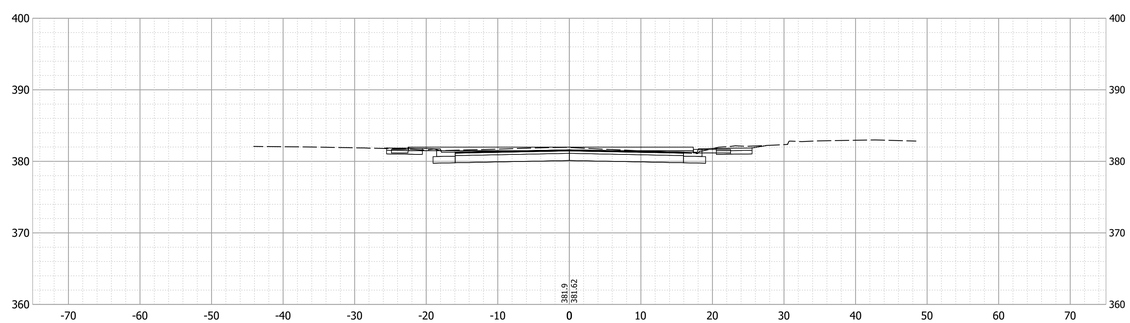

49+70

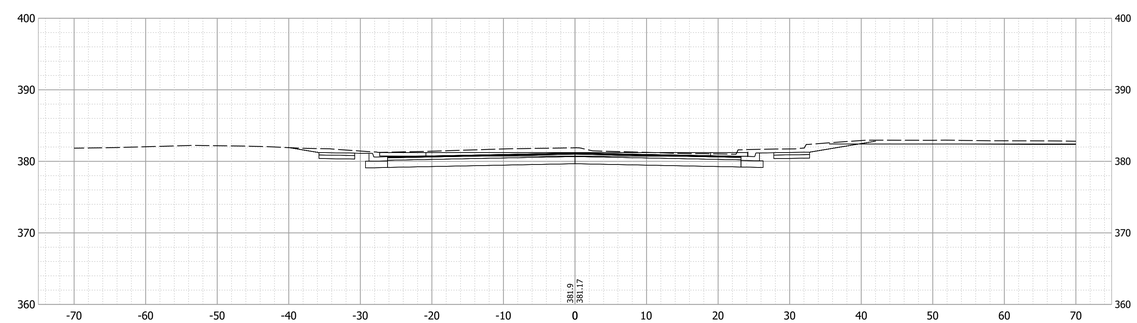

Date: Aug 22, 2022, 2:59pm User Name: dwayne
File: S:_2017\1\1-0049\Road\CAD_Phase 5\CrossSect\Xsec Line S-18-PR-A.dwg

RECOMMENDED FOR APPROVAL _____ --/--/--
DESIGN ENGINEER DATE

DESIGNED: DAS DRAWN: DAS
CHECKED: JAW CHECKED: JAF

INDIANA
DEPARTMENT OF TRANSPORTATION

CROSS SECTIONS - LINE "S-18-PR-A"

HORIZONTAL SCALE	BRIDGE FILE
1"=10'	N/A
VERTICAL SCALE	DESIGNATION
1"=10'	1801726
SURVEY BOOK	SHEETS
	---- of --
CONTRACT	PROJECT
R-41599	1801726