



Indiana Department of Environmental Management
Office of Water Quality
Waterways Section

Publication Date:

August 17, 2026 (Make sure date
is not on a weekend or State
Holiday)

IDEM Permit Number:

WQC001504

PUBLIC NOTICE

Closing Date:

September 05, 2026

Corps of Engineers ID Number: N/A

To all interested parties:

This letter shall serve as a formal notice of the receipt of an application for Section 401 Water Quality Certification by the Indiana Department of Environmental Management (IDEM). The purpose of the notice is to inform the public of active applications submitted for water quality certification under Section 401 of the Clean Water Act (33 U.S.C. § 1341) and to solicit comments and information on any impacts to water quality related to the proposed project. IDEM will evaluate whether the project complies with Indiana's water quality standards as set forth at 327 IAC 2.

- | | | | |
|---------------------------------|--|------------------|---|
| 1. Applicant: | Allen Collins
CenterPoint Energy Company
Po Box 209
Evansville, IN, 47702 | 2. Agent: | David Duncan
Lochmueller Group
6200 Vogel Rd
Evansville, IN, 47715 |
| 3. Project Location: | Rockport, IN, 47635
Latitude: 37.9006
Longitude: -87.0503 | | |
| 4. Affected Waterbodies: | Wetland A-1 and Wetland B-1 | | |
| 5. Project Description: | CPEC is proceeding with the Y-72 Maintenance Project that will replace and relocate six (6) high-voltage powerline structures requiring impacts to Wetland A-1 (emergent) and Wetland B-1 (scrub-shrub). Total cumulative permanent impacts to water resources include 0.0018 ac for placement of 43.5 cyd of powerline structures and concrete. | | |

Total cumulative temporary impacts to water resources include 0.72 ac for construction access. No temporary fill is anticipated.

For additional information visit the Regulatory ePortal at: <https://waterquality.idem.in.gov>

Comment Period:

Any person or entity who wishes to submit comments or information relevant to the aforementioned project may do so by the closing date noted above. Only comments or information related to water quality or potential impacts of the project on water quality can be considered by IDEM in the water quality certification review process.

Public Hearing:


Any person may submit a written request that a public hearing be held to consider issues related to water quality in connection with the project detailed in this notice. The request for a hearing should be submitted within the comment period to be considered timely. The request should also state the reason for the public hearing as specifically as possible to assist IDEM in determining whether a public hearing is warranted.

Questions?

You can view application documents on IDEM's Regulatory ePortal website. Go to waterquality.idem.in.gov. Once there, click on the box that says "Site Map Explorer". This will open a new browser tab. In the "Search" box on the left, type "Centerpoint Y-72 Maintenance Project", then click on the site when it shows up underneath the search box. The box will expand and show information about the site. Under the "Documents" tab in this box, you'll be able to find and download documents related to the project.

Submit requests for additional information and written comments to WaterwaysComments@idem.IN.gov. In the subject line of the email, please include the IDEM ID Number listed in the top right corner of the first page of this public notice. Indicate if you wish to receive a copy of IDEM's final decision. Comments and inquiries may also be forwarded to -

Office of Water Quality
Indiana Department of Environmental Management
100 North Senate Avenue, IGCN 1255
Indianapolis, Indiana 46204-2251

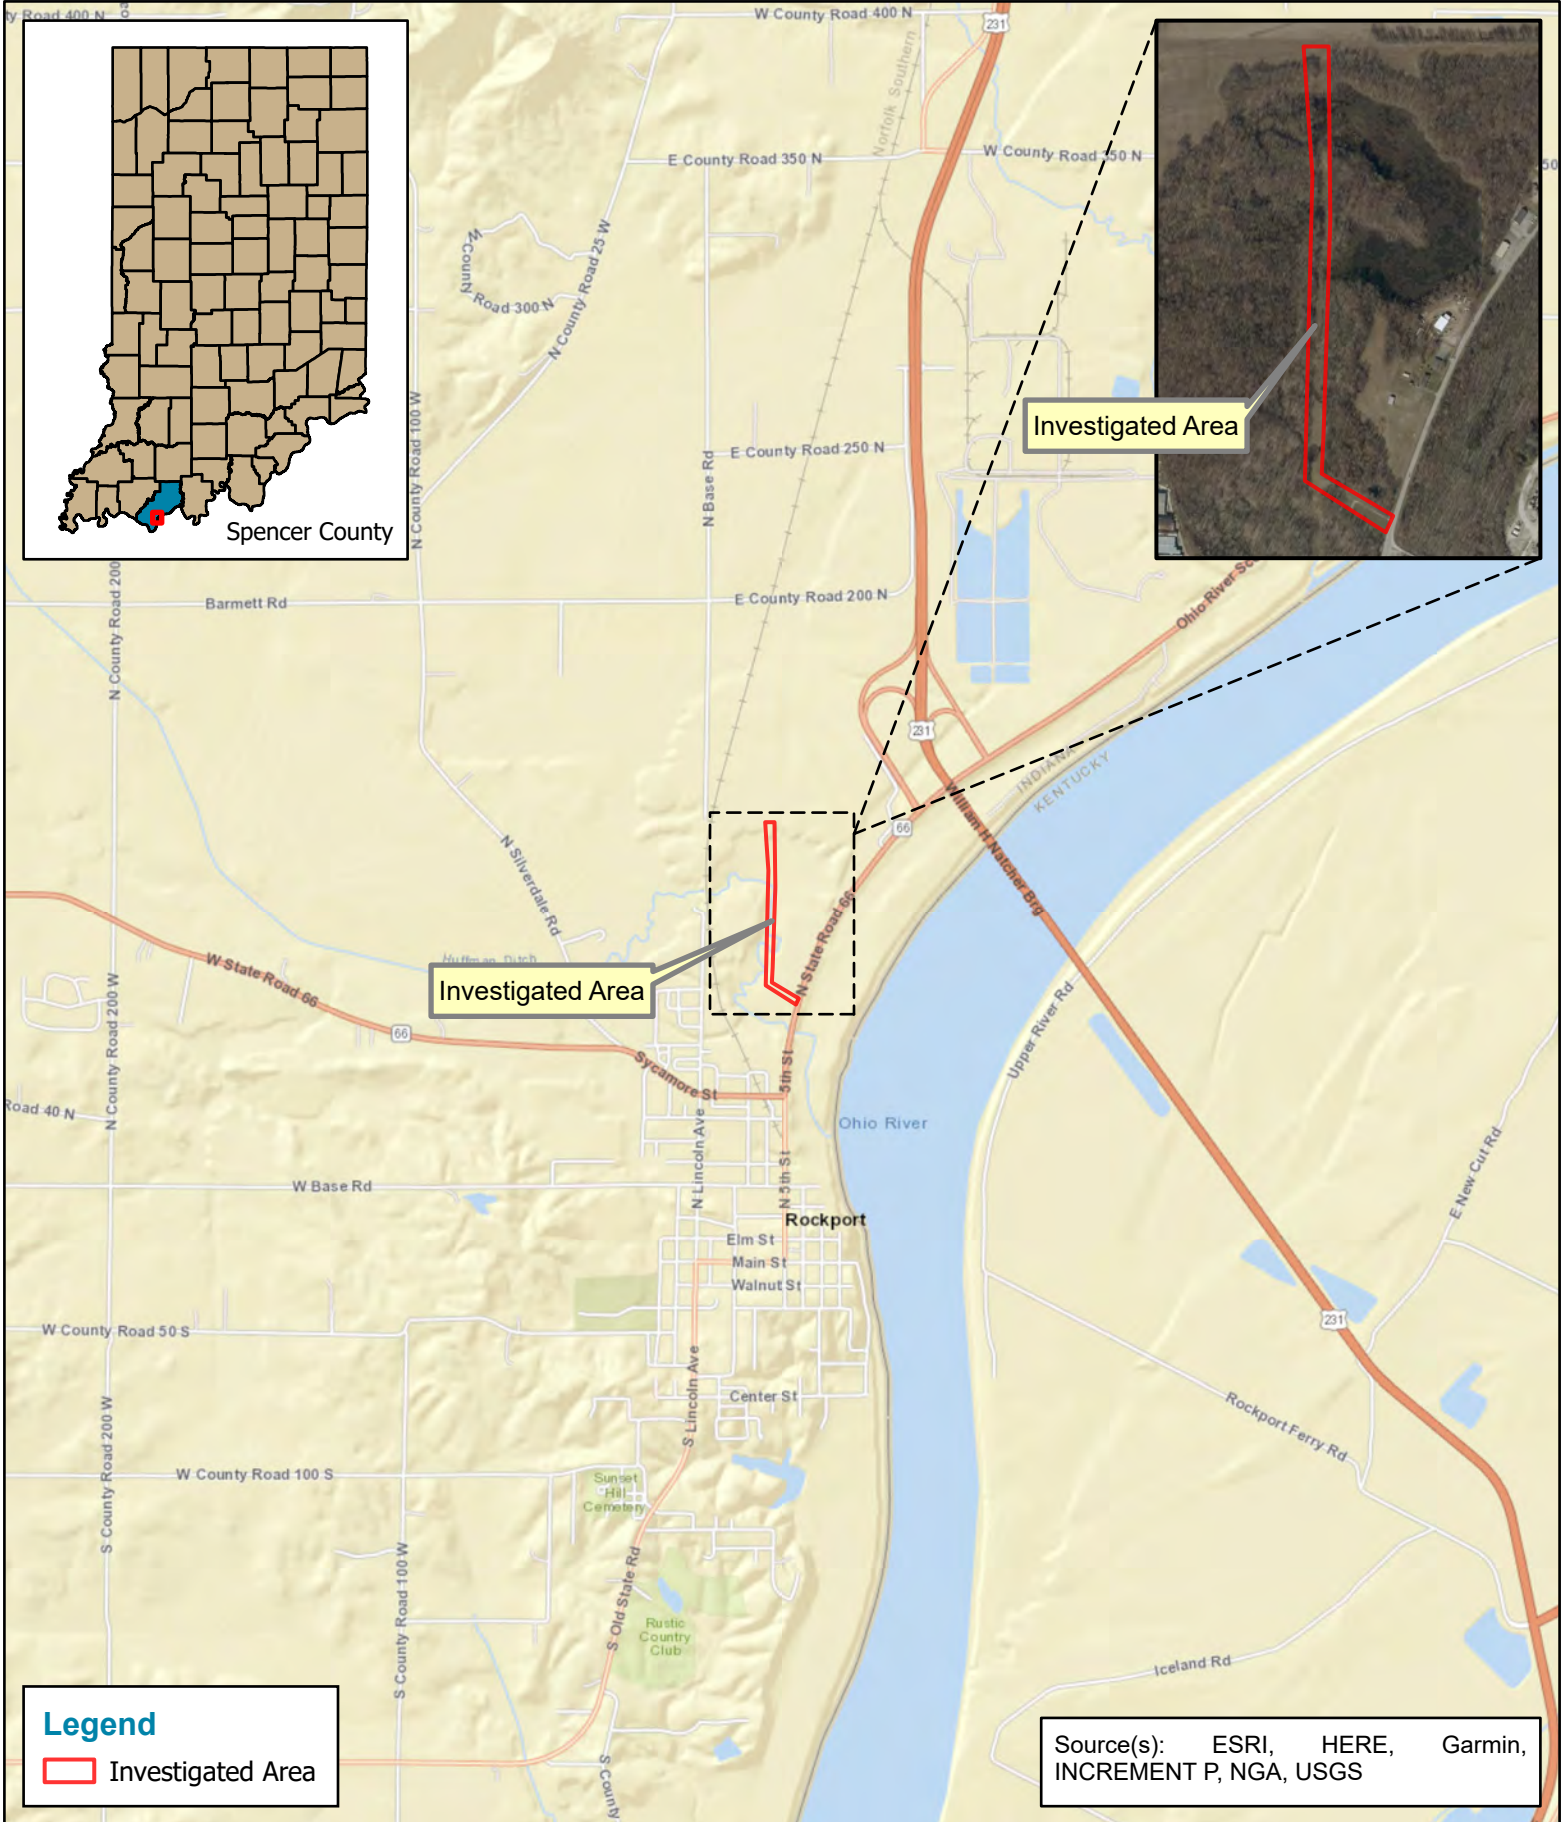

6200 Vogel Road
 Evansville, Indiana 47715
 Phone: (812) 479-6200
 Toll Free: (800) 423-7411

Location Map Waters Investigation



0 0.5 1
 Miles




County: Spencer
 Township: Ohio
 State: Indiana

CPEC Y-72
 Pole Replacement
 Created: 3/30/2026, DFleck

Permanent Impacts

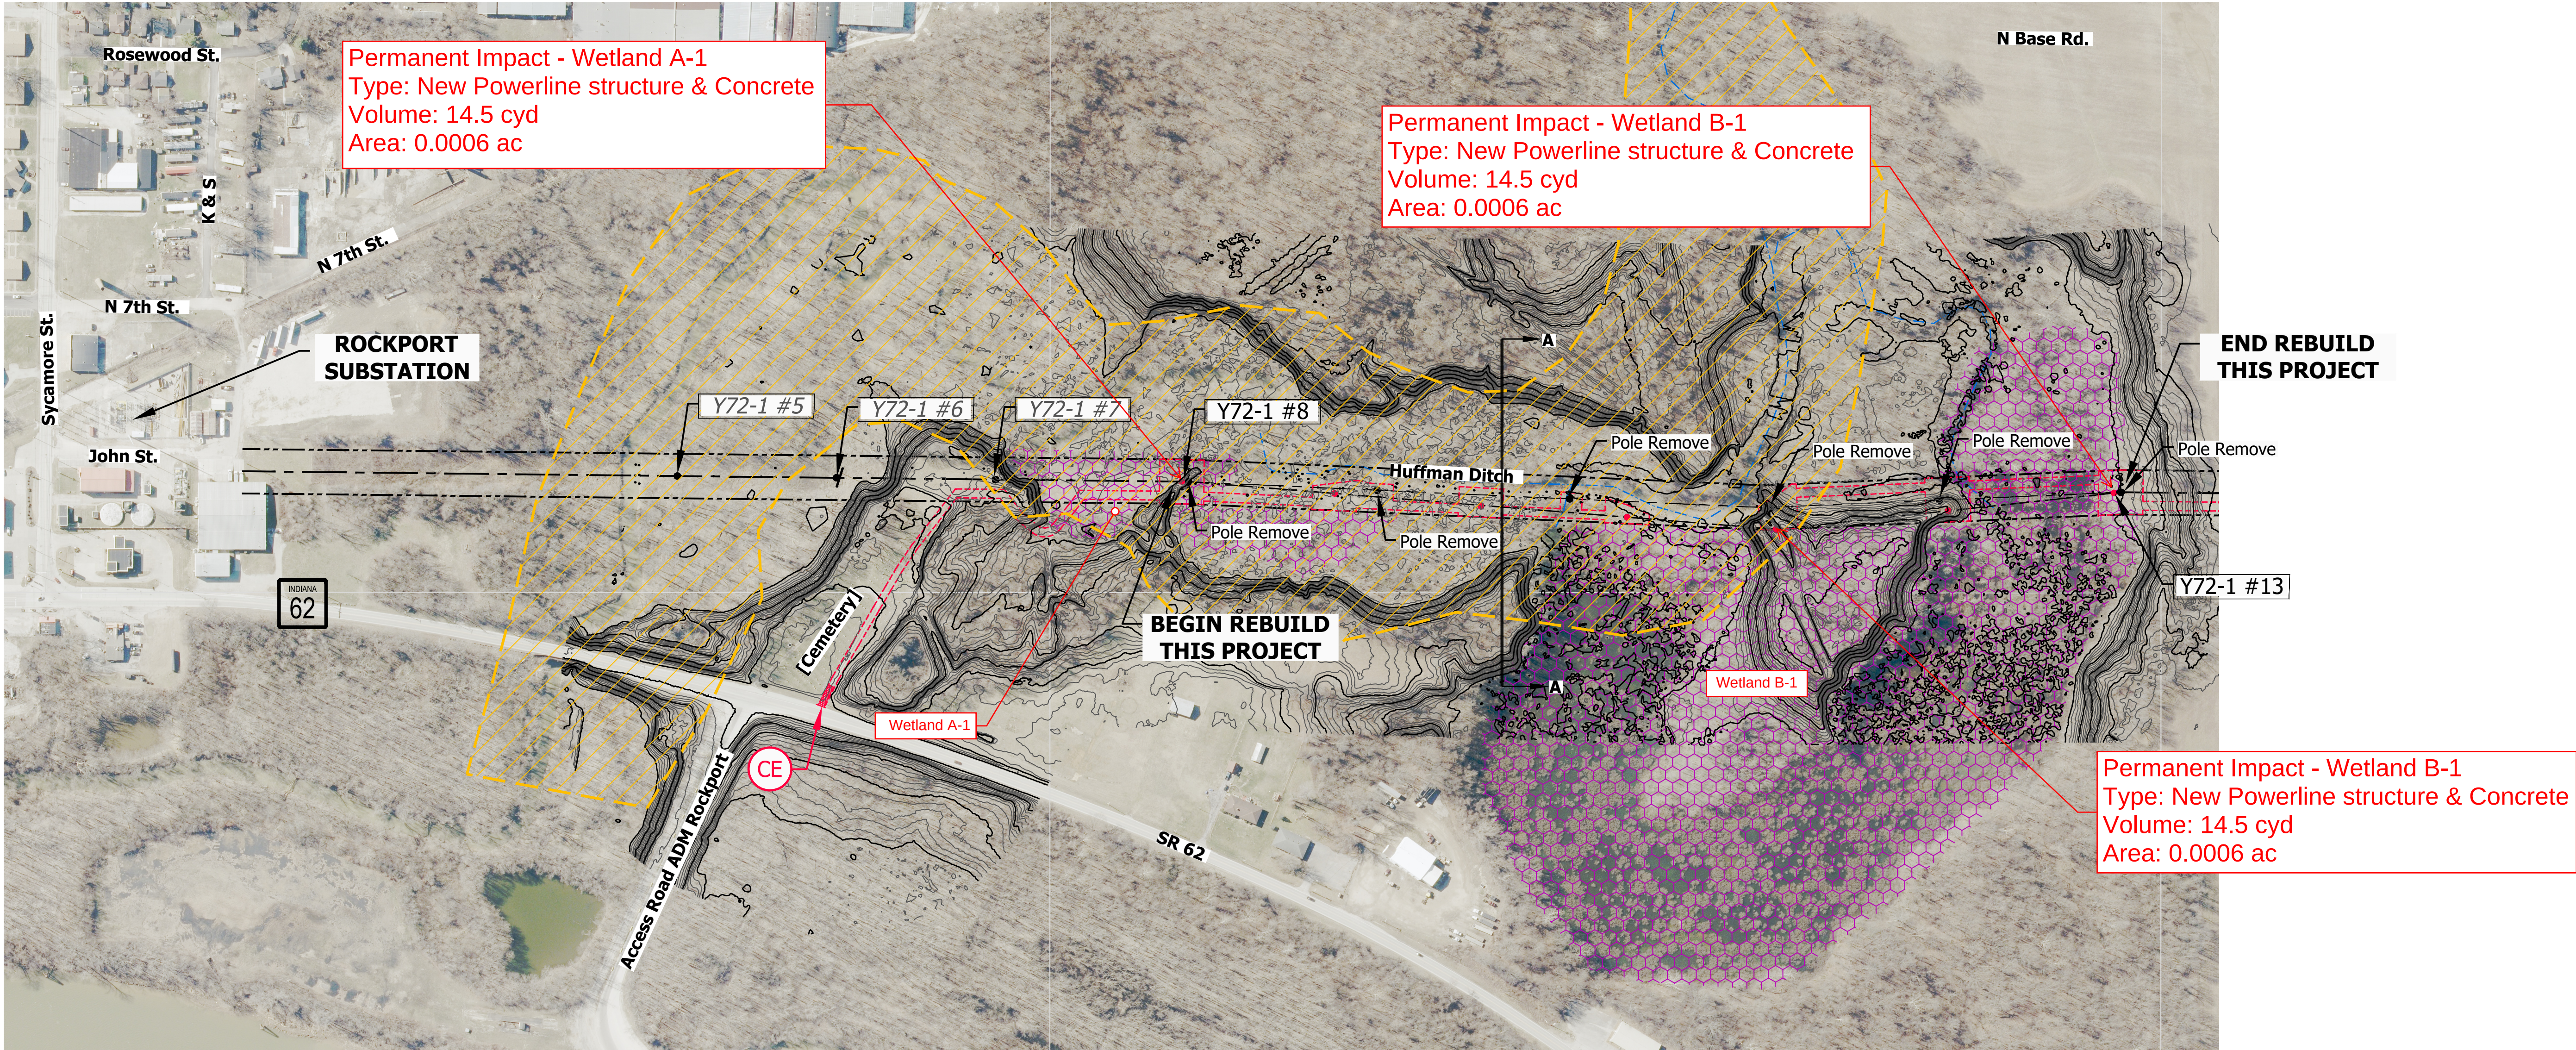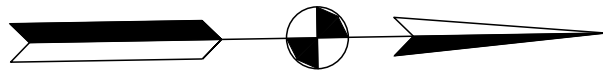

FLOODWAY CROSS SECTION A-A PLAN VIEW
SCALE: 1"=200'

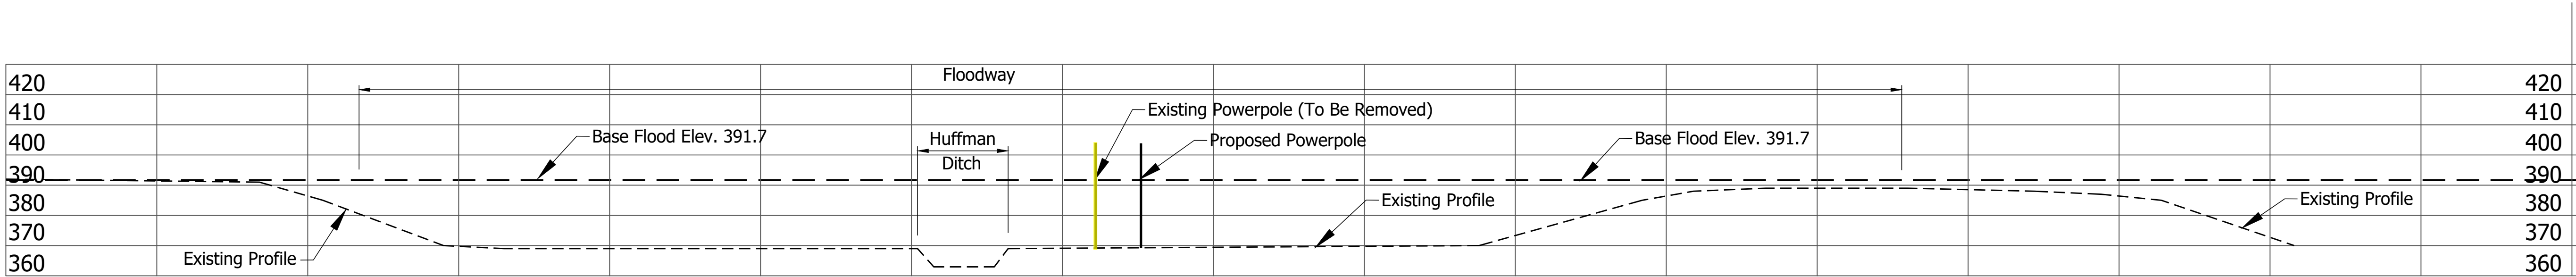

FLOODWAY CROSS SECTION A-A
SCALE: Horiz. 1"=30'
Vert. 1"=30'

Date: Jul 31, 2026 9:47am User Name: rap
File: K:\Production\Files\2026\126-0015\Departments\Enviro\Permits\CSCP\Design\Crat\1260015 Plan.dwg

LEGEND - CONSTRUCTION ACTIVITIES

- Work Area
- Approx. Easement
- Existing Structure To Be Replaced
- Existing Structure (No Work)
- [Existing Structure to Be Removed Are Noted]

- Floodway
- Field Mapped Wetlands

Revision No.	Description	Date
1		
2		
3		
4		
5		
6		
7		
8		
9		
10		

6200 Vogel Road
Evansville, Indiana 47715
Phone: 812.479.6200
Toll Free: 800.423.7411

CenterPoint Energy
Y72-1 69KV
ROCKPORT SUB TO CHRISNEY SUB LINE REBUILD
ROCKPORT, INDIANA
SPENCER COUNTY

FLOODWAY CROSS SECTION A-A

HORIZ. SCALE As Shown	PROJECT --
VERT. SCALE --	DATE: 07/31/26
DRAWN BY R.A.P.	ISSUED:
DESIGNED BY D.L.D.	SHEET
LOCH. GROUP PROJ. 126-0015	