



Indiana Department of Environmental Management

Office of Water Quality

Waterways Section

Publication Date:
October 13, 2026

IDEM Permit Number:
2024-142-55-MMR-X

Closing Date:
November 03, 2026

PUBLIC NOTICE

Corps of Engineers ID Number: 2022-00322-sjk

To all interested parties:

This letter shall serve as a formal notice of the receipt of an application for Section 401 Water Quality Certification by the Indiana Department of Environmental Management (IDEM). The purpose of the notice is to inform the public of active applications submitted for water quality certification under Section 401 of the Clean Water Act (33 U.S.C. § 1341) and to solicit comments and information on any impacts to water quality related to the proposed project. IDEM will evaluate whether the project complies with Indiana's water quality standards as set forth at 327 IAC 2.

- | | | | |
|--------------------------------|--|------------------|--|
| 1. Applicant: | Timothy Kenney

7601 West 79th Street
Bridgeview, IL, 60455 | 2. Agent: | Brian Moench
Moench Engineering P.C.
4000 Clarks Creek Rd
Plainfield, IN, 46052 |
| 3. Project Location: | 10203 N Mann Rd, Mooresville, IN, 46158
Latitude: 39.568697
Longitude: -86.282153 | | |
| 4. Affected Waterbody: | Sinking Creek | | |
| 5. Project Description: | Proposed temporary impacts include 150 linear feet (LF) of open cut along Sinking Creek to allow for dredge relocation. Within the 150 LF of temporary impacts, an open cut is proposed several feet below the thalweg of Sinking Creek for installation of three equalizer pipes between the two ponds; this area will be backfilled with clean earthen fill. In addition, proposed temporary impacts are to include the installation of 10 LF of riprap for scour protection. Proposed permanent impacts include installation of a 14'x 5' corrugated metal half pipe (66 LF along Sinking Creek) to allow for transportation of mobile equipment and an 18" dredge pipe contained within a 60" HDPE. After the dredge relocation activities are complete, the remaining 84 LF (150 LF – 66 LF = 84 LF) will be restored to original grade. The areas of disturbance along the banks of Sinking Creek are to be reseeded with a native riparian seed mix post-construction | | |

For additional information visit the Regulatory ePortal at: <https://waterquality.idem.in.gov>

Comment Period: Any person or entity who wishes to submit comments or information relevant to the aforementioned project may do so by the closing date noted above. Only comments or information related to water quality or potential impacts of the project on water quality can be considered by IDEM in the water quality certification review process.


Public Hearing: Any person may submit a written request that a public hearing be held to consider issues related to water quality in connection with the project detailed in this notice. The request for a hearing should be submitted within the comment period to be considered timely. The request should also state the reason for the public hearing as specifically as possible to assist IDEM in determining whether a public hearing is warranted.

Questions?

You can view application documents on IDEM's Regulatory ePortal website. Go to waterquality.idem.in.gov. Once there, click on the box that says "Site Map Explorer". This will open a new browser tab. In the "Search" box on the left, type "VCNA Prairie Aggregates - McCarty Parcel Expansion", then click on the site when it shows up underneath the search box. The box will expand and show information about the site. Under the "Documents" tab in this box, you'll be able to find and download documents related to the project.

Submit requests for additional information and written comments to WaterwaysComments@idem.IN.gov. In the subject line of the email, please include the IDEM ID Number listed in the top right corner of the first page of this public notice. Indicate if you wish to receive a copy of IDEM's final decision. Comments and inquiries may also be forwarded to -

Office of Water Quality
Indiana Department of Environmental Management
100 North Senate Avenue, IGCN 1255
Indianapolis, Indiana 46204-2251

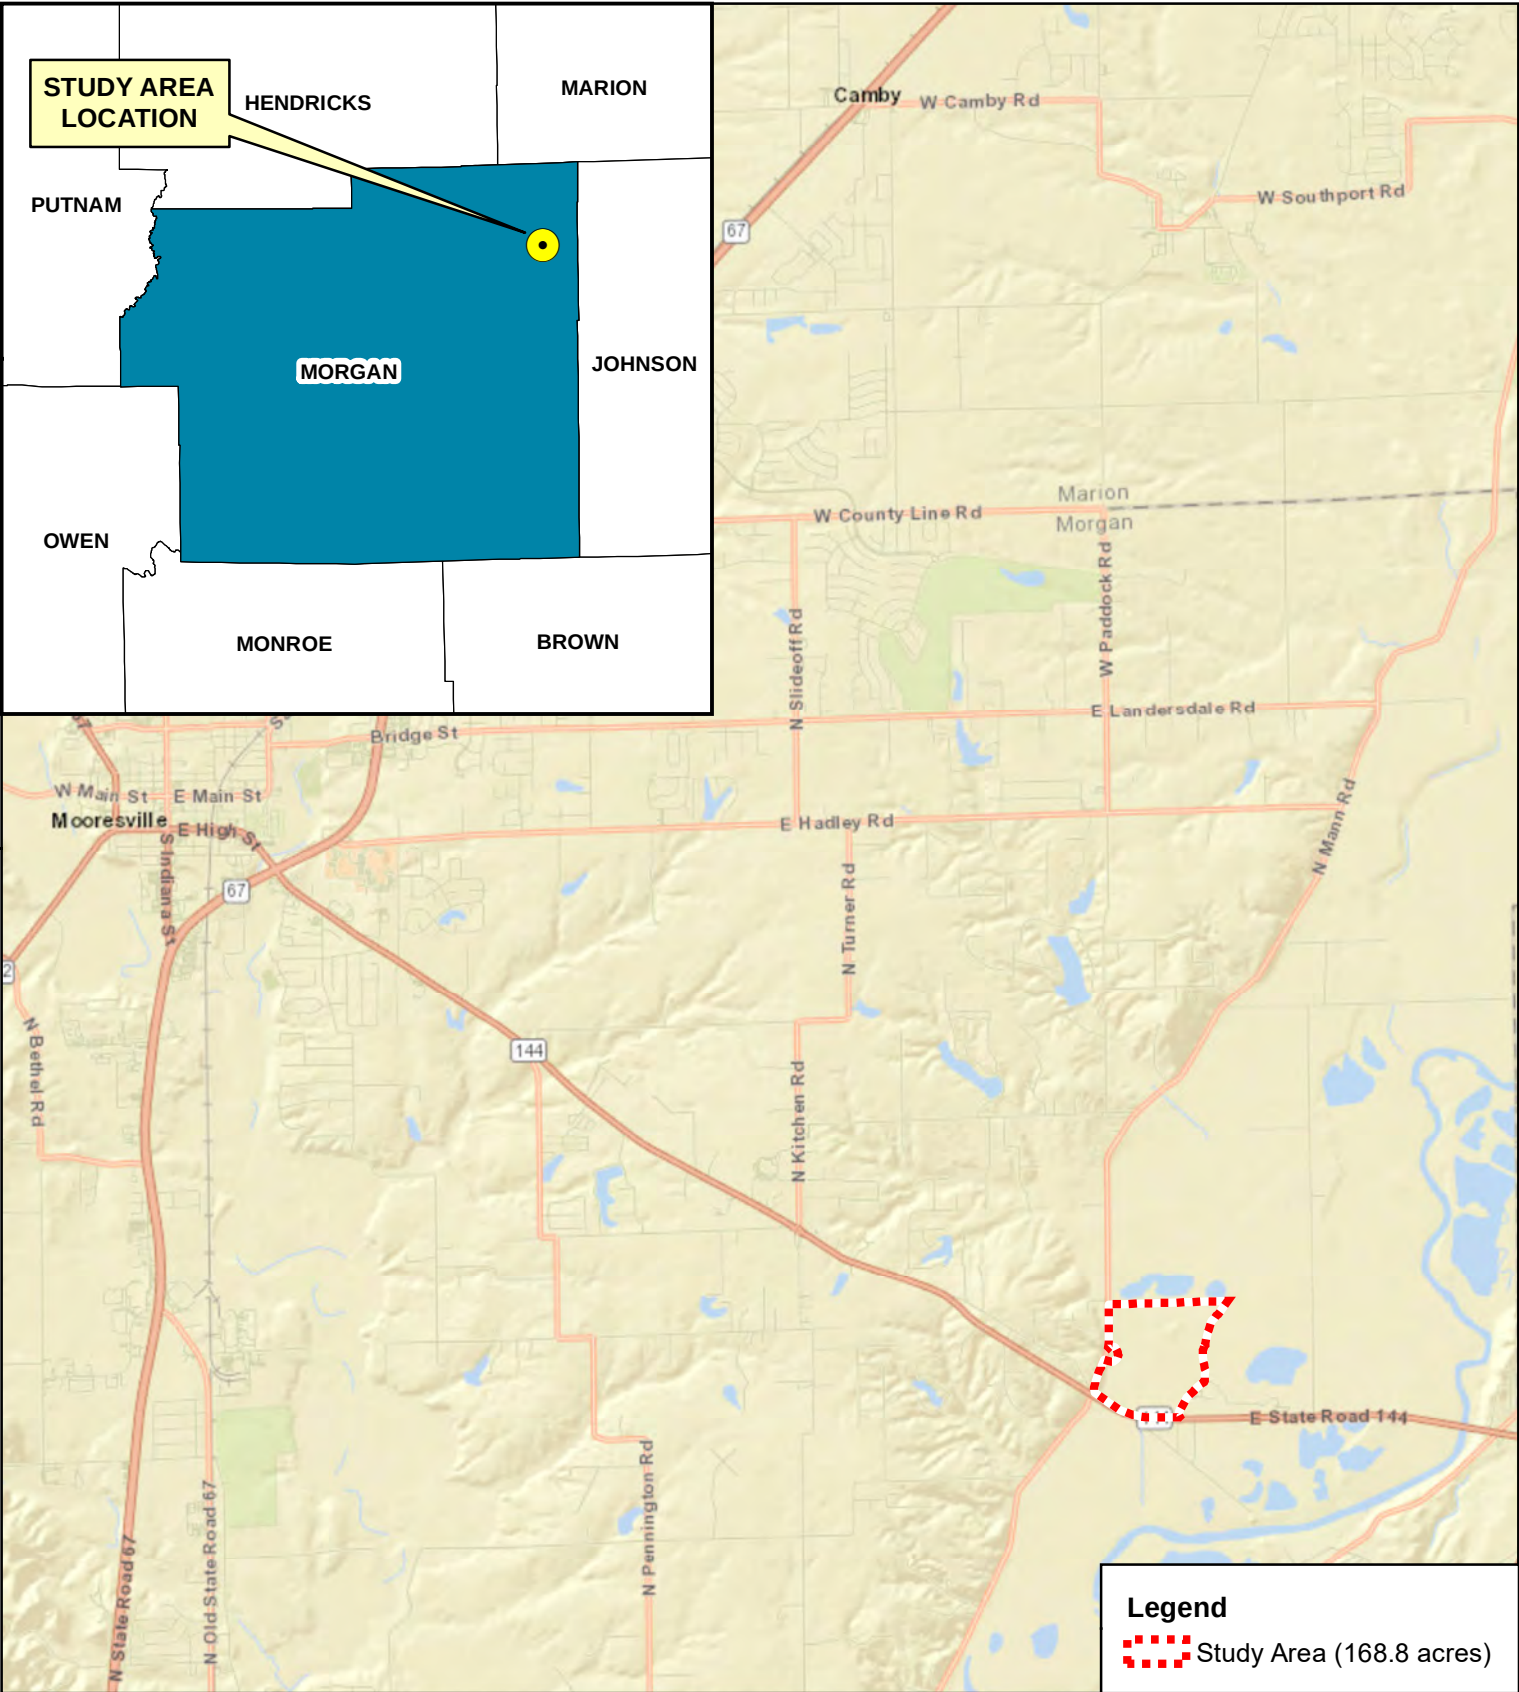


0 2,500 5,000 10,000
Feet

1 in = 5,000 feet

Esri, HERE, Garmin, USGS, Intermap, INCREMENT P, NRCan, Esri Japan, METI, Esri China (Hong Kong), Esri Korea, Esri (Thailand), NGCC, (c) OpenStreetMap contributors, and the GIS User Community

Attachment 2:
Study Area Location Map

NE of N Mann Road and IN-144
Madison Township
Morgan County, Indiana

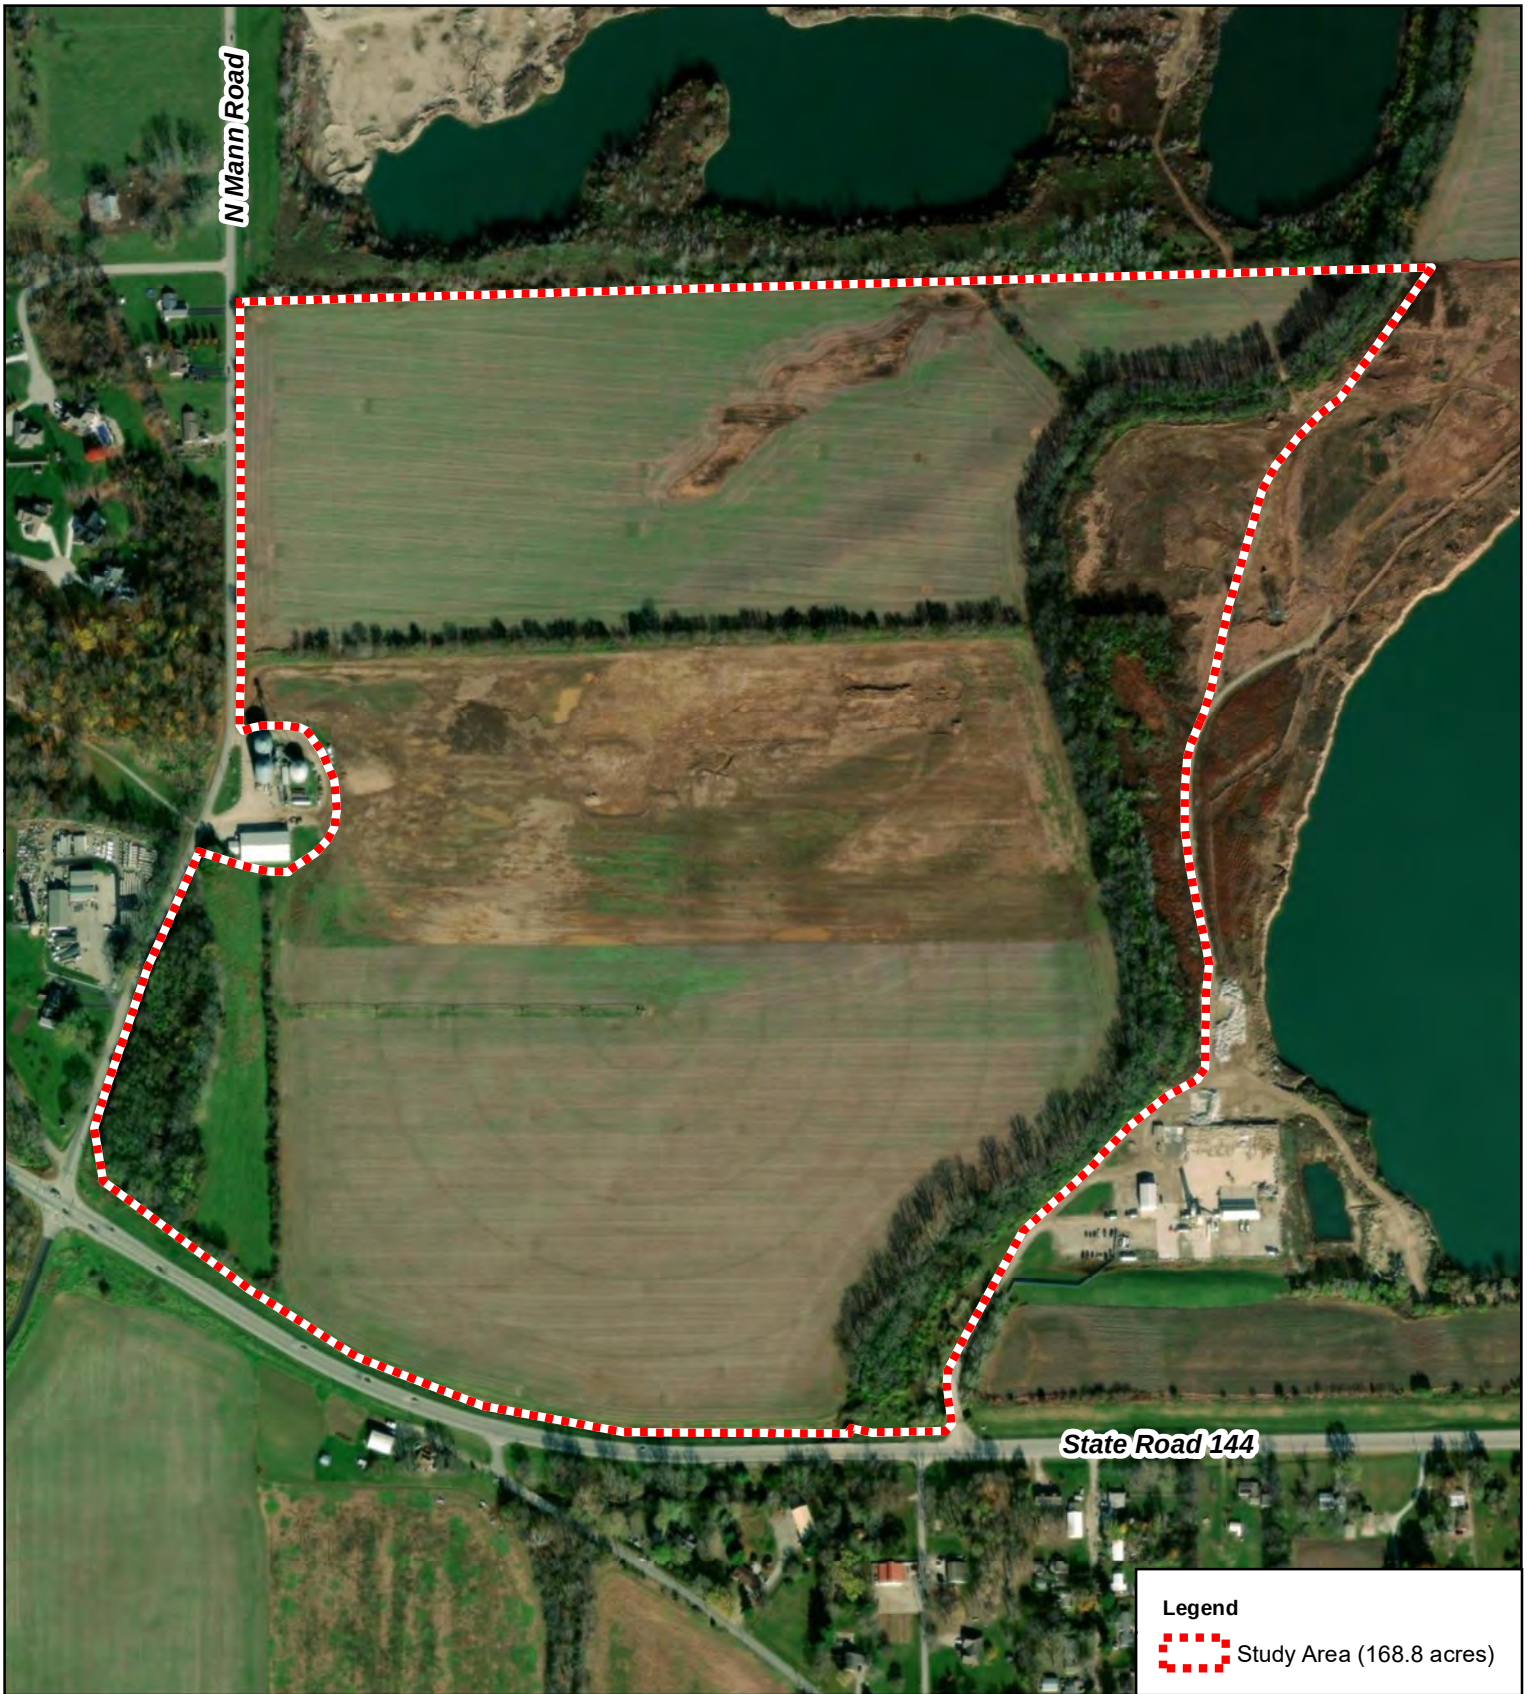


0 250 500 1,000
Feet
1 in = 500 feet

Indiana Office of Information Technology, Indiana University Spatial
Data Portal, UITS, Woolpert Inc.; Esri, Redlands CA
Imagery Date: 2021

Attachment 3:
Study Area on Aerial Photograph (2021)

NE of N Mann Road and IN-144
Madison Township
Morgan County, Indiana

Z:\20318 - VNCA Prairie McCarthy Parcel Permits (Waverly) Design\DWG's\Current Set\20318_XNASR.dwg 2/9/2024 11:48:41 AM AutoCAD PDF (General Documentation).pcr

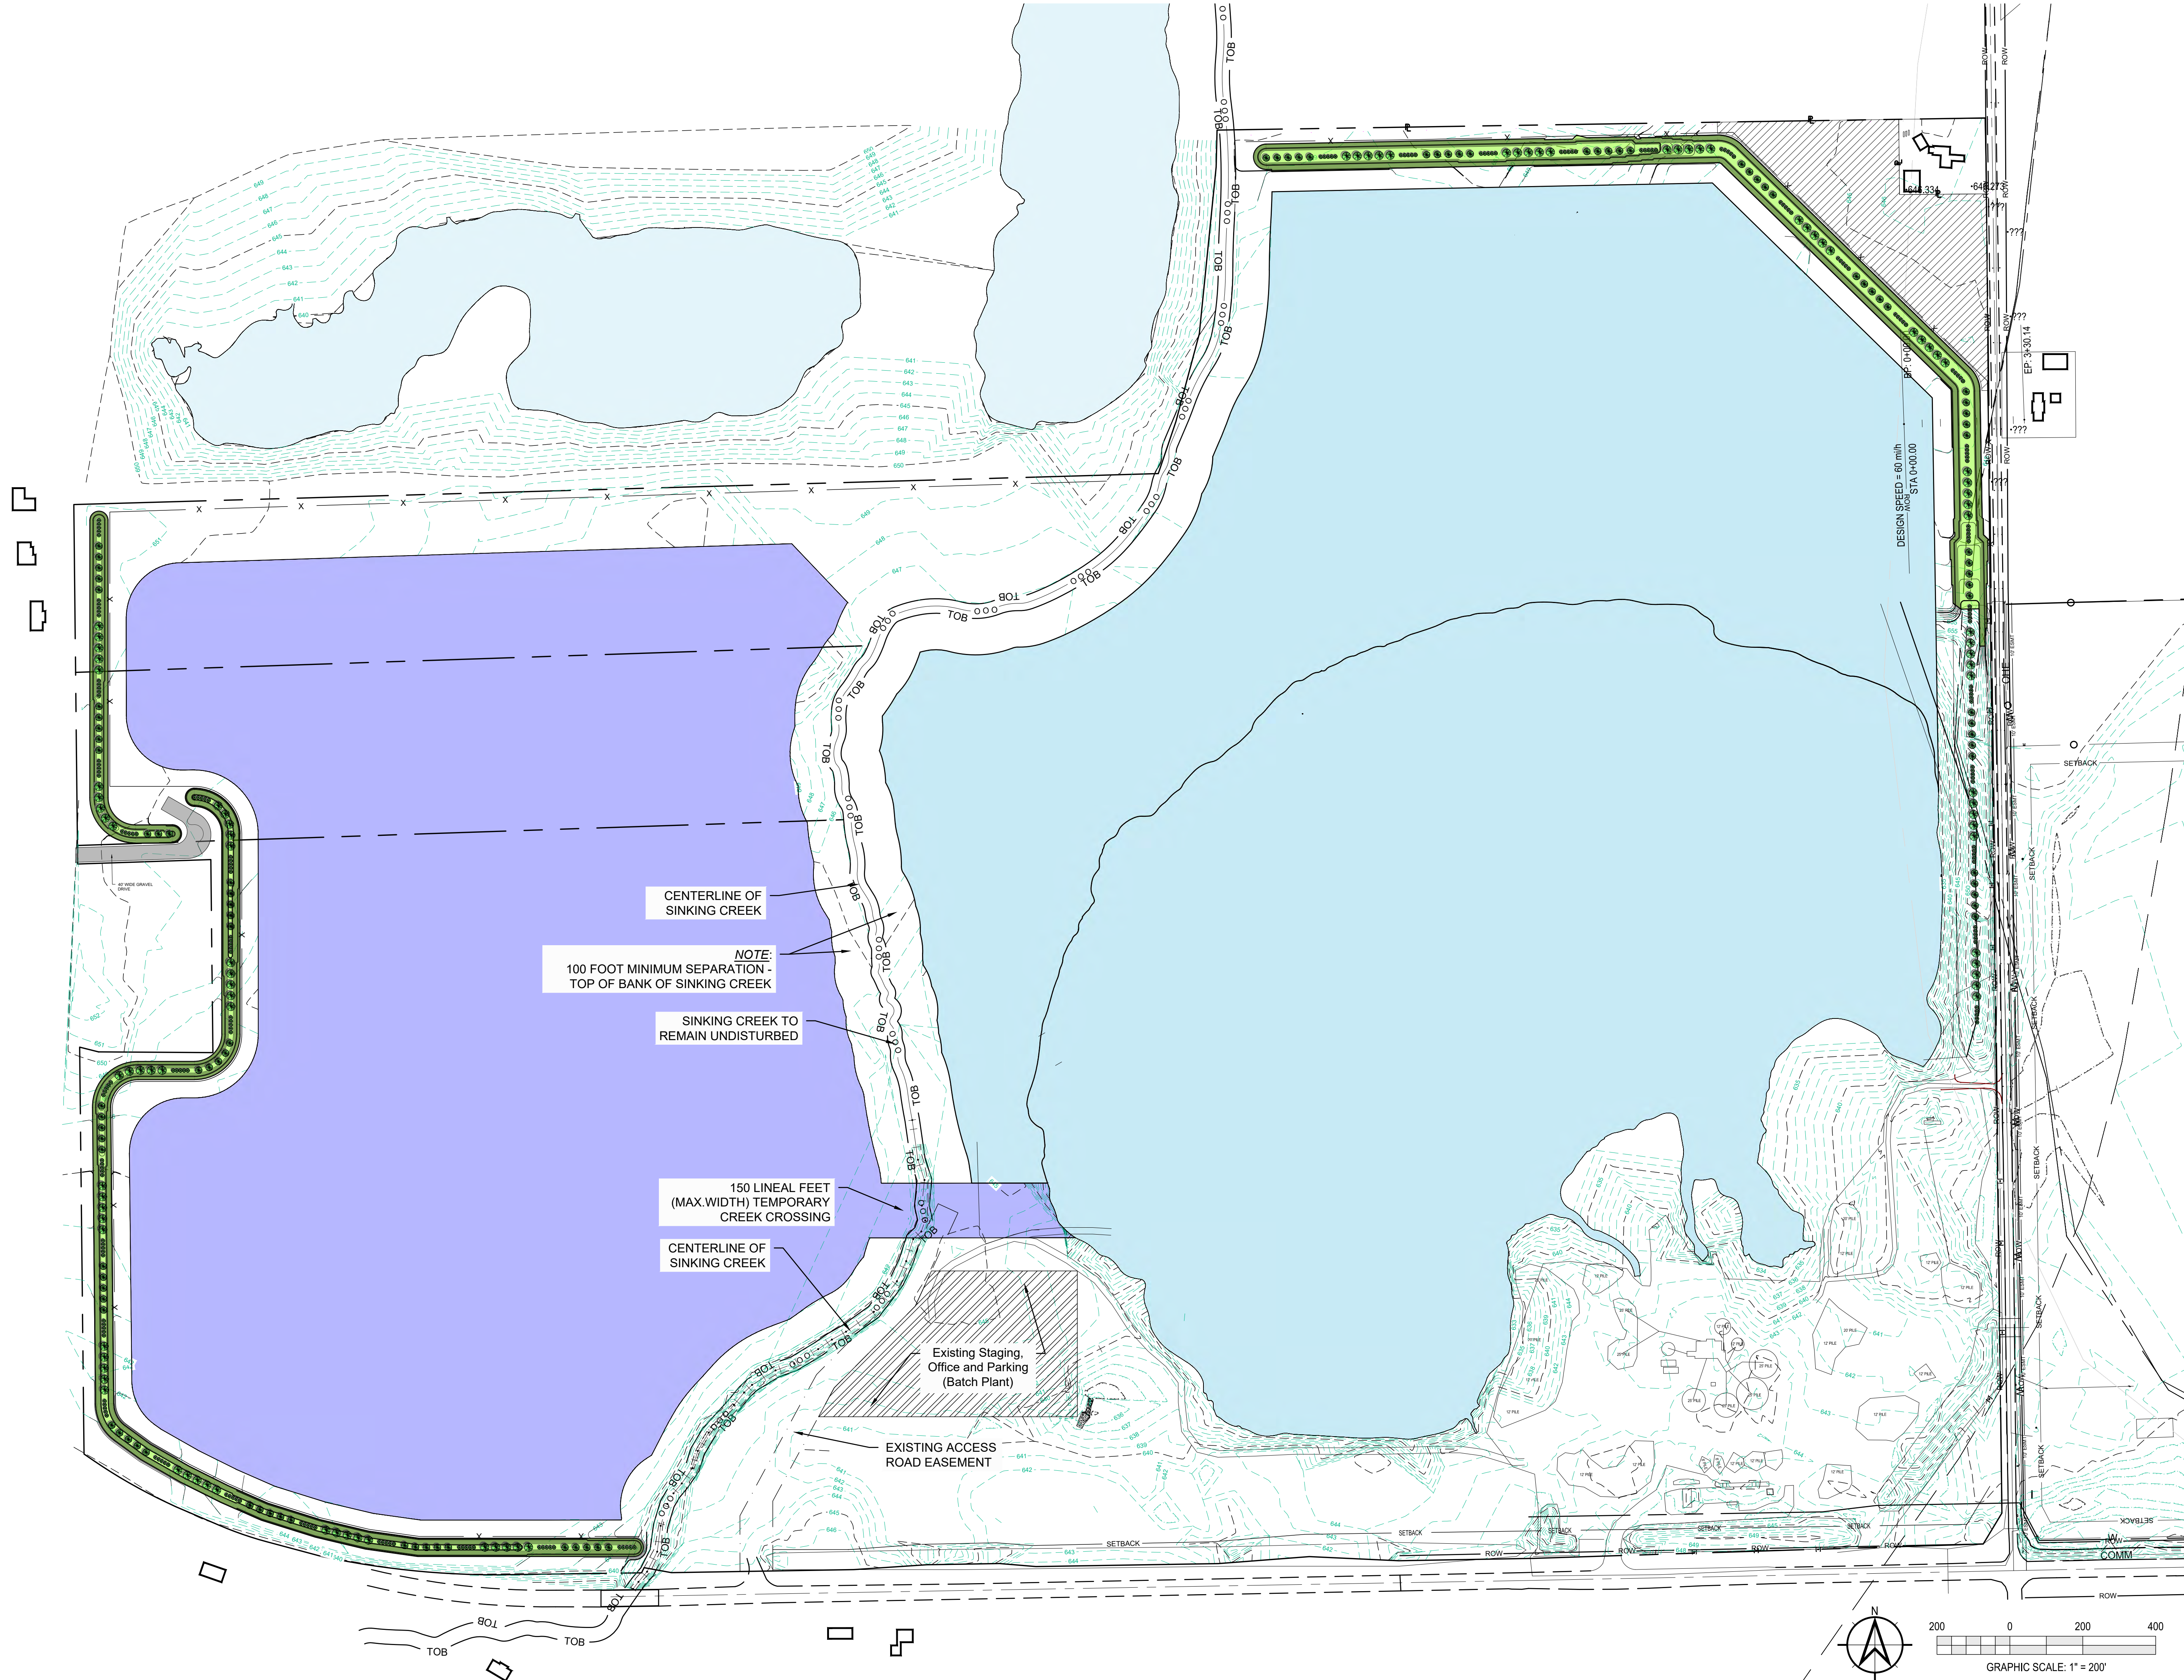



Moench Engineering
4000 Clarks Creek Road
Plainfield, Indiana 46168
(317) 837-2767
(317) 837-7266 (Fax)

THESE DRAWINGS ARE GIVEN IN CONFIDENCE AND SHALL BE USED ONLY IN PURSUANT TO THE AGREEMENT WITH
MOENCH ENGINEERING, P.C.
NO OTHER USE OR DUPLICATION MAY BE MADE WITHOUT THE PRIOR WRITTEN CONSENT OF **MOENCH ENGINEERING, P.C.**
ALL OTHER COPYRIGHT AND COMMON LAW RIGHTS ARE HEREBY SPECIFICALLY RESERVED.

VNCA Prairie McCarthy Parcel Permits
8366 East State Road 144
Mooreville, Indiana, 46158

OVERALL SITE DEVELOPMENT



PRELIMINARY

REVISIONS:

DRAWN BY: 91
CHECKED BY: BEM
PROJECT NUMBER: 20318
DATE: 2/9/2024
SHEET NUMBER:

OSD-1

Z:\20318 - VNCA Prairie McCarty Parcel Permits (Waverly)\Design\DWG's\Current_Sst\20318_XBASE.dwg 2/9/2024 11:48:49 AM AutoCAD PDF (General Documentation).pcr

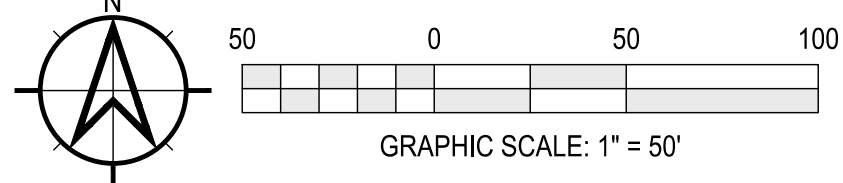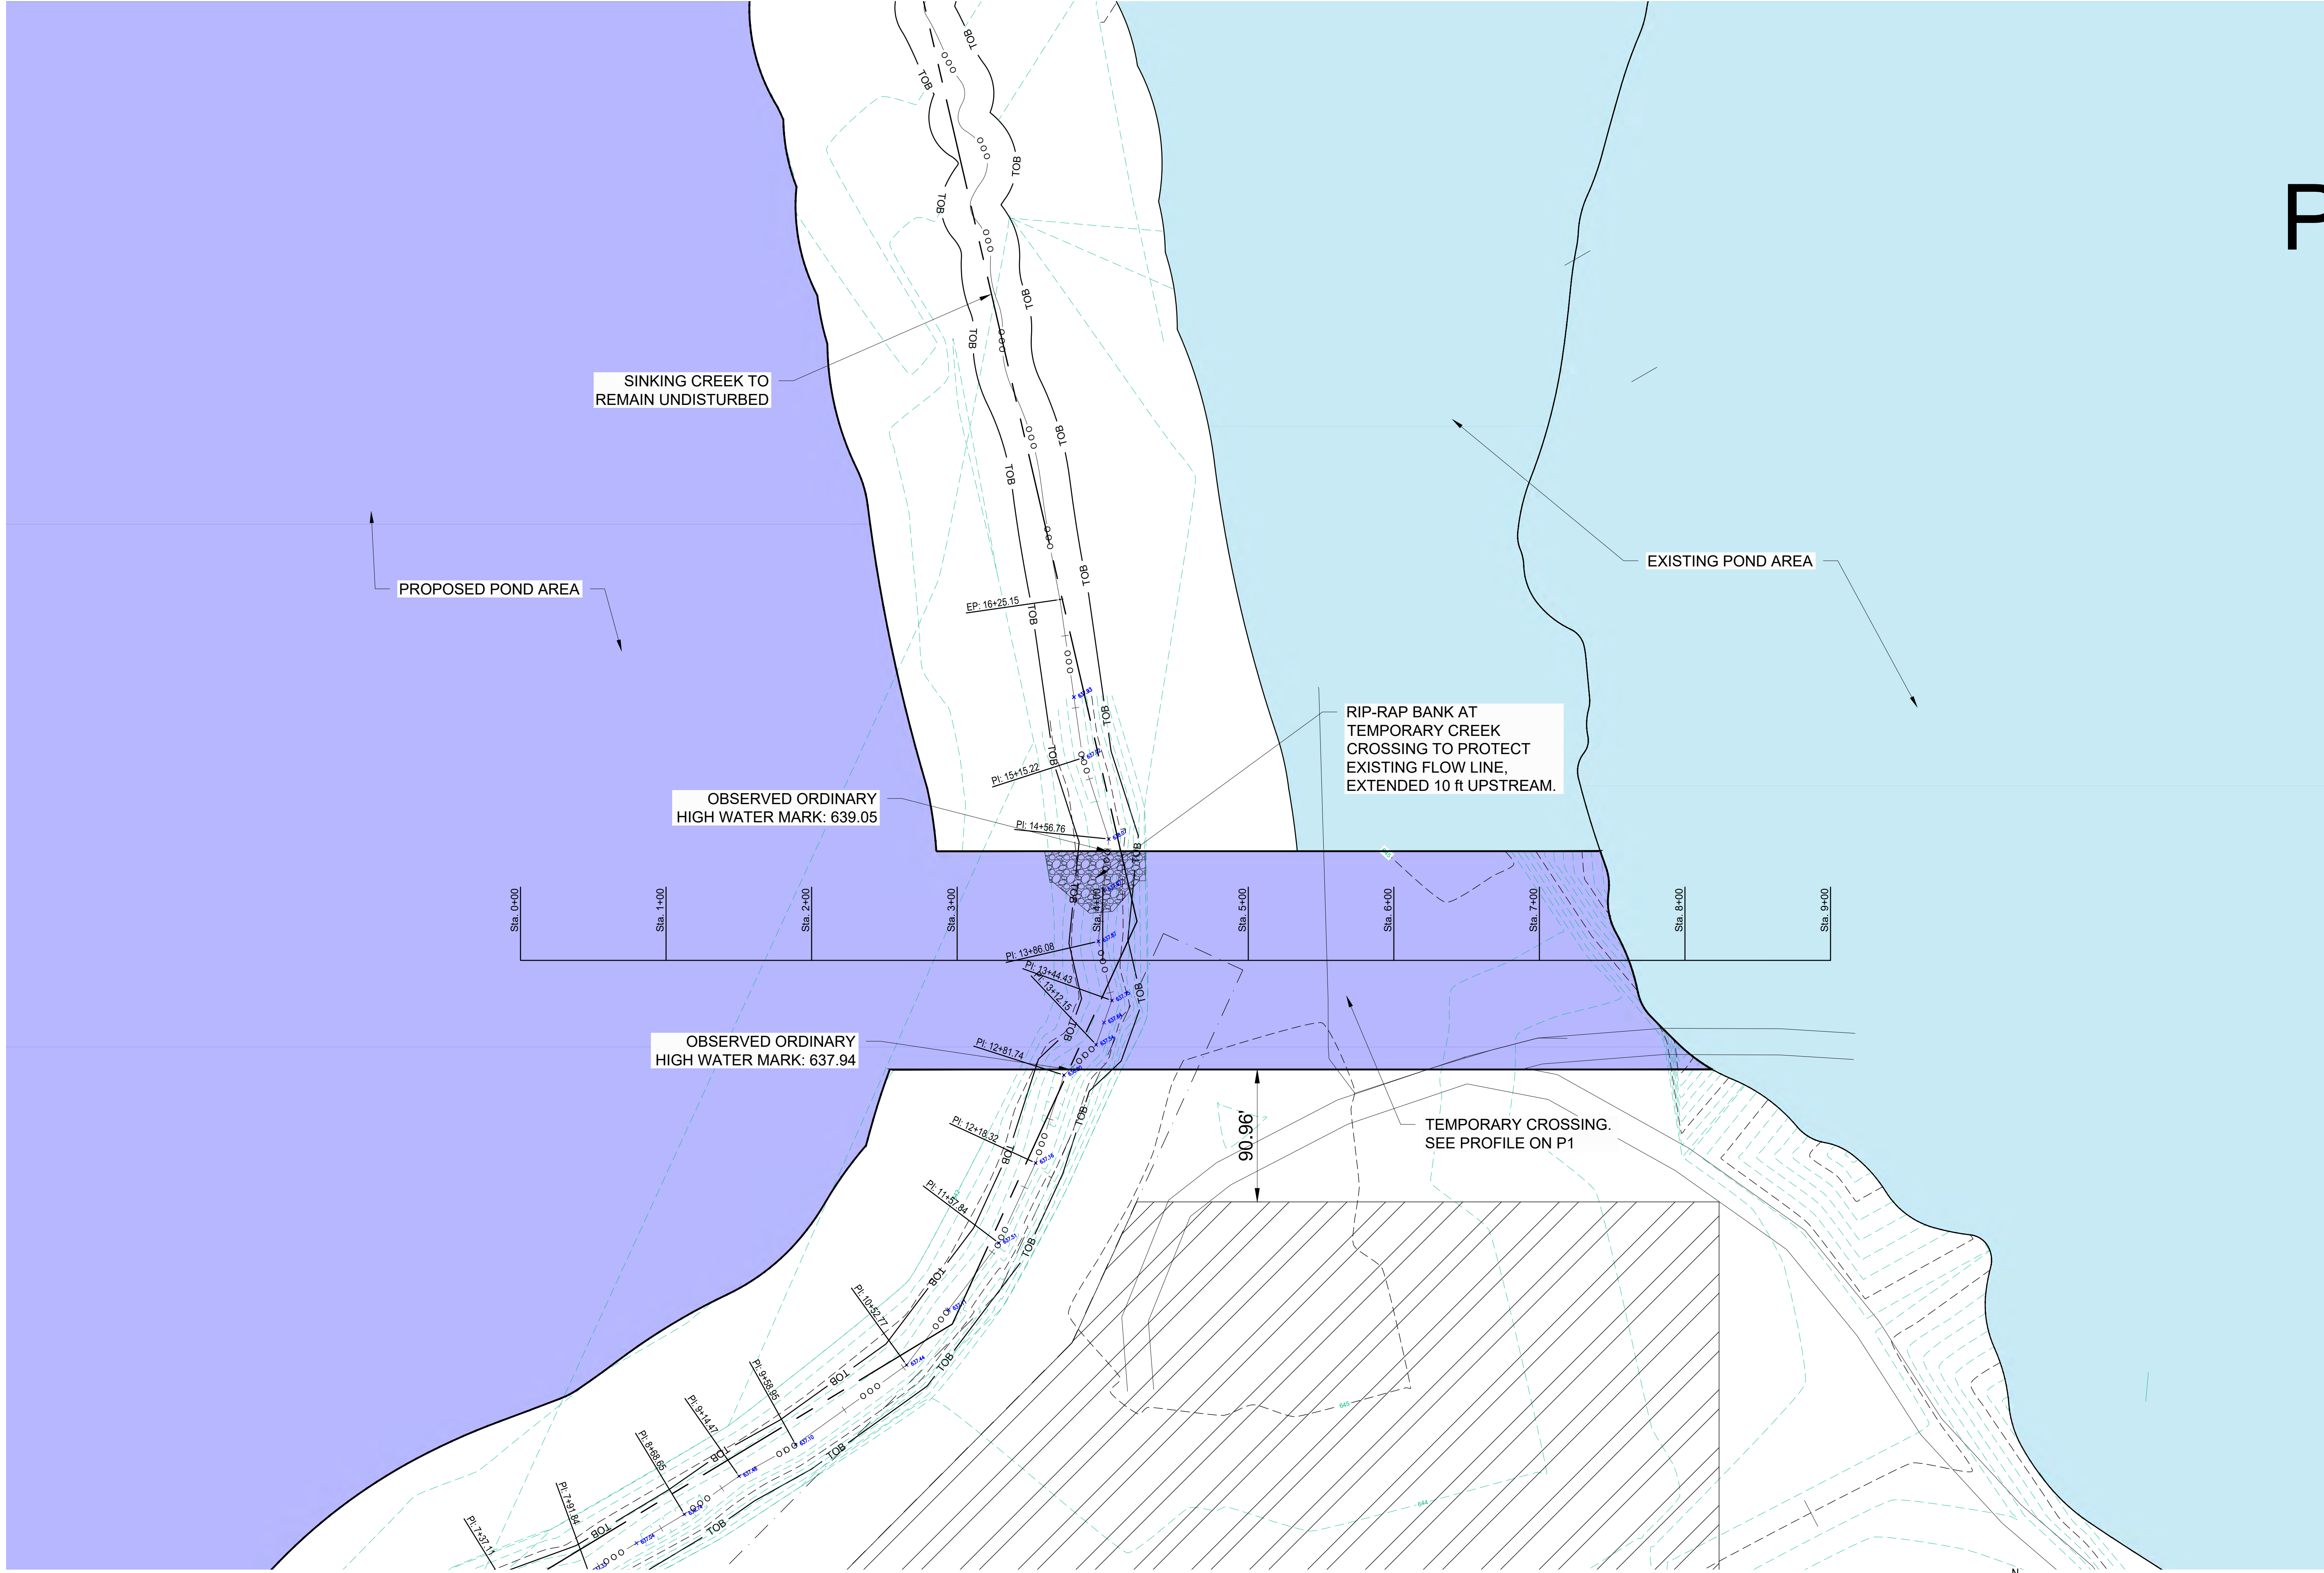



Moench Engineering
4000 Clarks Creek Road
Plainfield, Indiana 46168
(317) 837-2767
(317) 837-7266 (Fax)

THESE DRAWINGS ARE GIVEN IN CONFIDENCE AND SHALL BE USED ONLY IN PURSUANT TO THE AGREEMENT WITH
MOENCH ENGINEERING, P.C.
NO OTHER USE OR DUPLICATION MAY BE MADE WITHOUT THE PRIOR WRITTEN CONSENT OF **MOENCH ENGINEERING, P.C.**
ALL OTHER COPYRIGHT AND COMMON LAW RIGHTS ARE HEREBY SPECIFICALLY RESERVED.

VNCA Prairie McCarty Parcel Permits
8366 East State Road 144
Mooreville, Indiana, 46158

PROPOSED TEMPORARY SINKING CREEK CROSSING

PRELIMINARY

REVISIONS:			


DRAWN BY: sji
CHECKED BY: BEM
PROJECT NUMBER: 20318
DATE: 2/9/2024
SHEET NUMBER:
C1

Z:\20318 - VNCA Prairie McCarthy Parcel Permits (Waverly)\Design\DWG's\Current - SA\20318_VNCASE.dwg 2/9/2024 11:40:59 AM AutoCAD PDF (General Documentation).pcr

Species	Common Name	Indicator Status
Graminoids		
Carex stipata	stalk-grained sedge	FACW
Carex tribuloides	awl-fruited oval sedge	FACW
Carex vulpinoidea.	fox sedge	FACW
Elymus virginicus	Virginia wild rye	FACW
Glyceria striata	fowl manna grass	OBL
Juncus effusus	common rush	OBL
Juncus tenuis	poverty rush	FAC
Leersia virginica	Virginia cutgrass	FACW
Scirpus pendulus	nodding bulrush	FACW
Spartina pectinata	prairie cordgrass	FACW

Forbs		
Asclepias syriaca	common milkweed	FACU
Asclepias incarnata	swamp milkweed	OBL
Asclepias tuberosa	butterfly milkweed	UPL
Coreopsis tripteris	tall coreopsis	FAC
Cryptotaenia canadensis	Canadian honewort	FAC
Geum canadense	white avens	FAC
Physostegia virginiana	obedient plant	FACW
Penstemon digitalis	foxglove beardtongue	FAC
Pycnanthemum tenuifolium	narrowleaf mountain mint	FAC
Pycnanthemum virginianum	common mountain mint	FACW
Rudbeckia laciniata	cutleaf coneflower	FACW
Senna hebecarpa	wild senna	FACW
Thalictrum dasycarpum	purple meadow rue	FACW
Solidago gigantea	late goldenrod	FACW
Symphyotrichum lanceolatum	White paniced aster	FAC
Symphyotrichum novae-angliae	New England aster	FACW
Verbena hastatablue	vervain	FACW

Table 1: Riparian Seed Mix

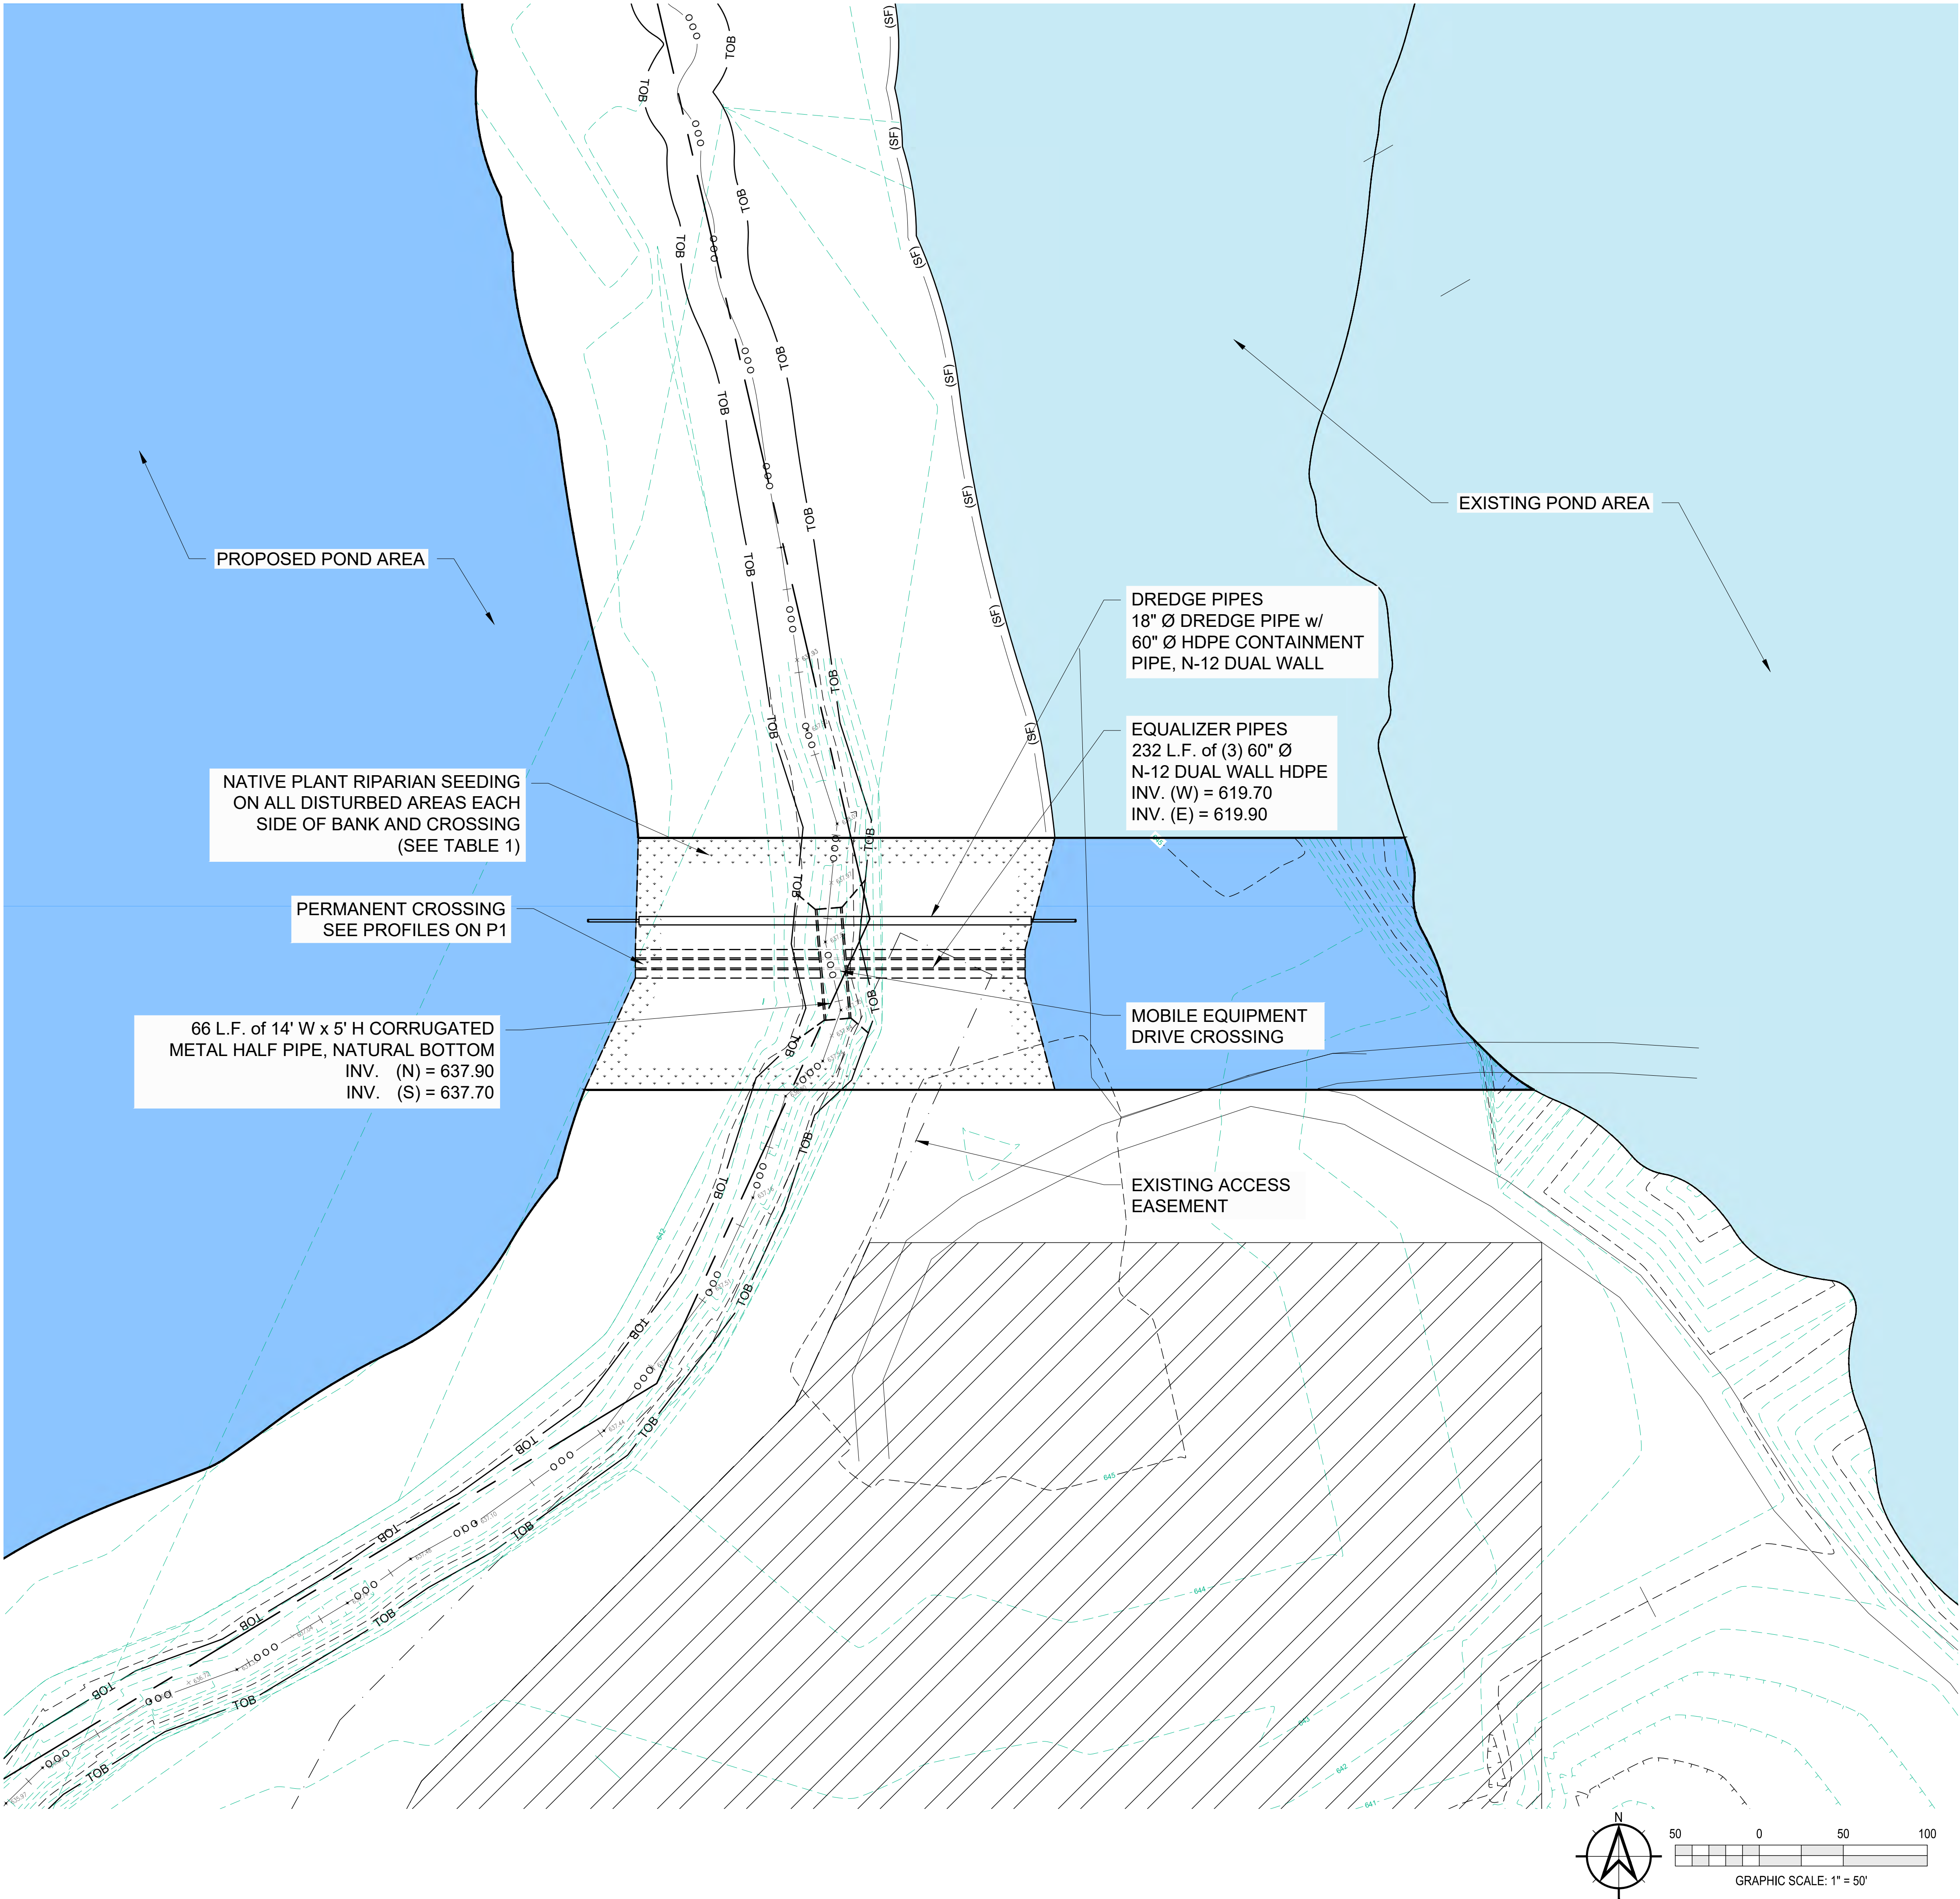



Moench Engineering
4000 Clarks Creek Road
Plainfield, Indiana 46168
(317) 837-2767
(317) 837-7266 (Fax)

THESE DRAWINGS ARE GIVEN IN CONFIDENCE AND SHALL BE USED ONLY IN PURSUANT TO THE AGREEMENT WITH
MOENCH ENGINEERING, P.C.
NO OTHER USE OR DUPLICATION MAY BE MADE WITHOUT THE PRIOR WRITTEN CONSENT OF
MOENCH ENGINEERING, P.C.
ALL OTHER COPYRIGHT AND COMMON LAW RIGHTS ARE HEREBY SPECIFICALLY RESERVED.

VNCA Prairie McCarthy Parcel Permits
8366 East State Road 144
Mooreville, Indiana, 46158


PROPOSED PERMANENT SINKING CREEK CROSSING

PRELIMINARY


REVISIONS:

NO.	DESCRIPTION	DATE


DRAWN BY:	sjf
CHECKED BY:	BEM
PROJECT NUMBER:	20318
DATE:	2/9/2024
SHEET NUMBER:	C2

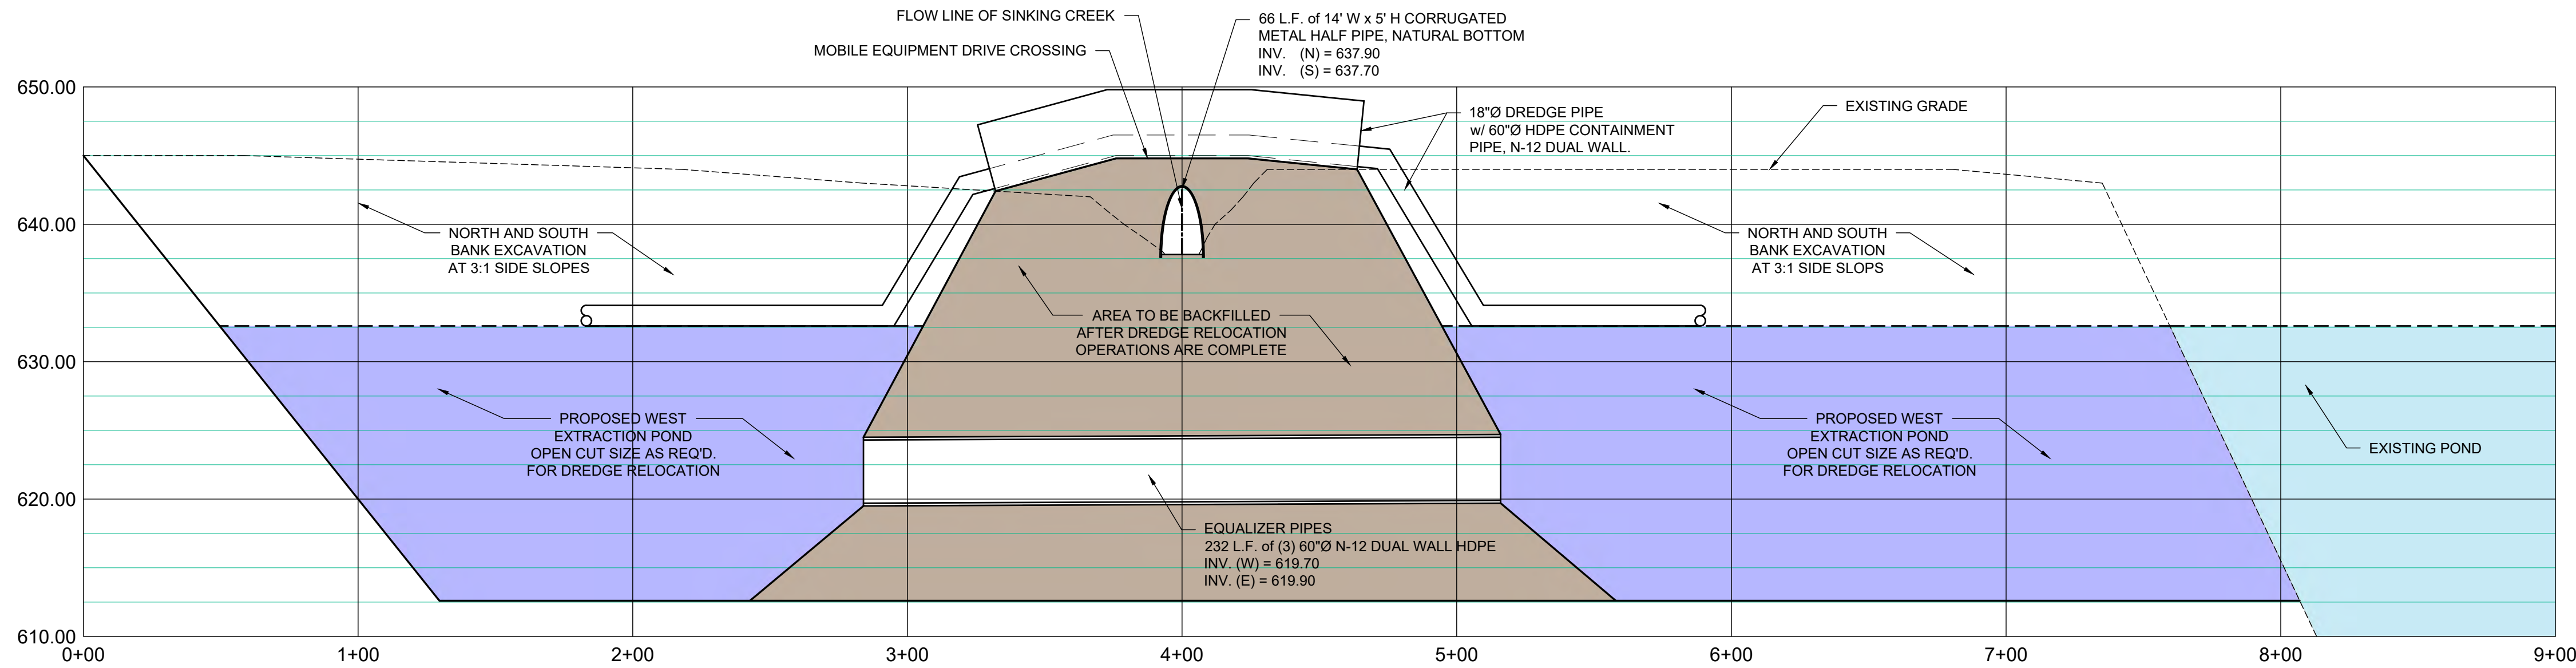


PERMANENT CROSSING - PERPENDICULAR TO SINKING CREEK (EAST-WEST)

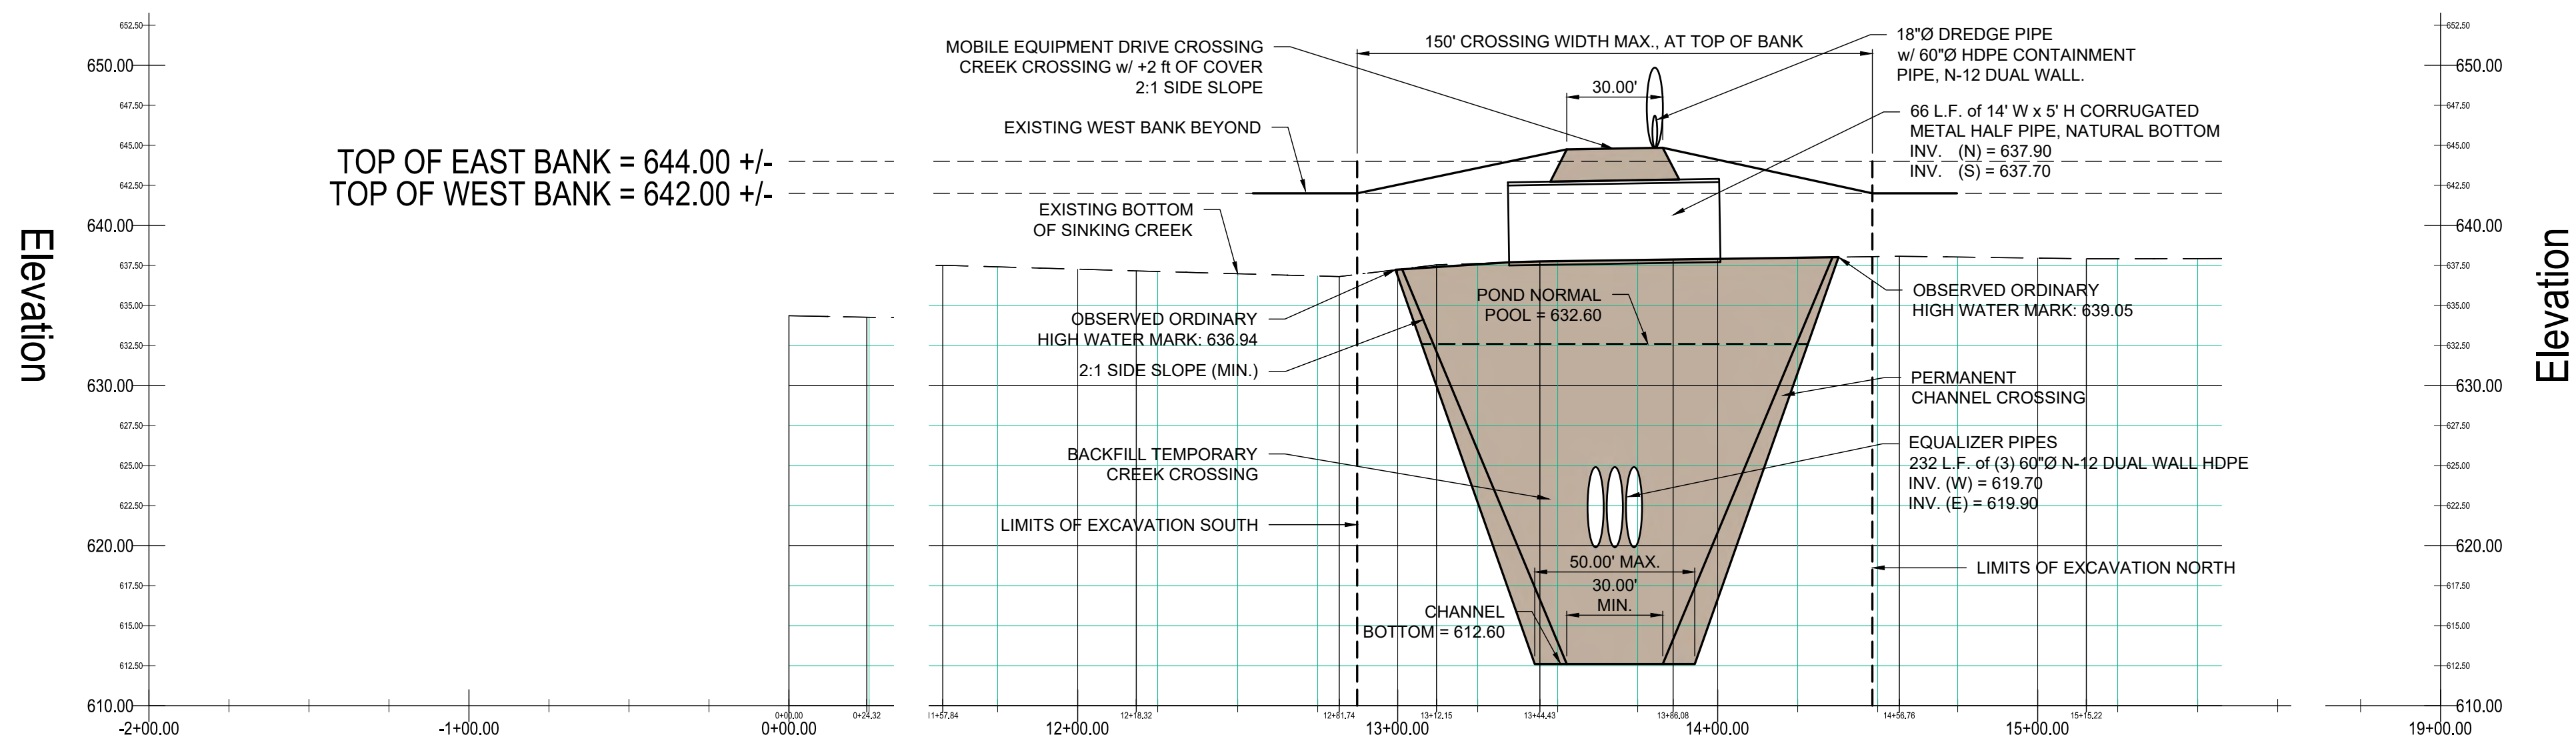

PERMANENT CROSSING (NORTH-SOUTH)

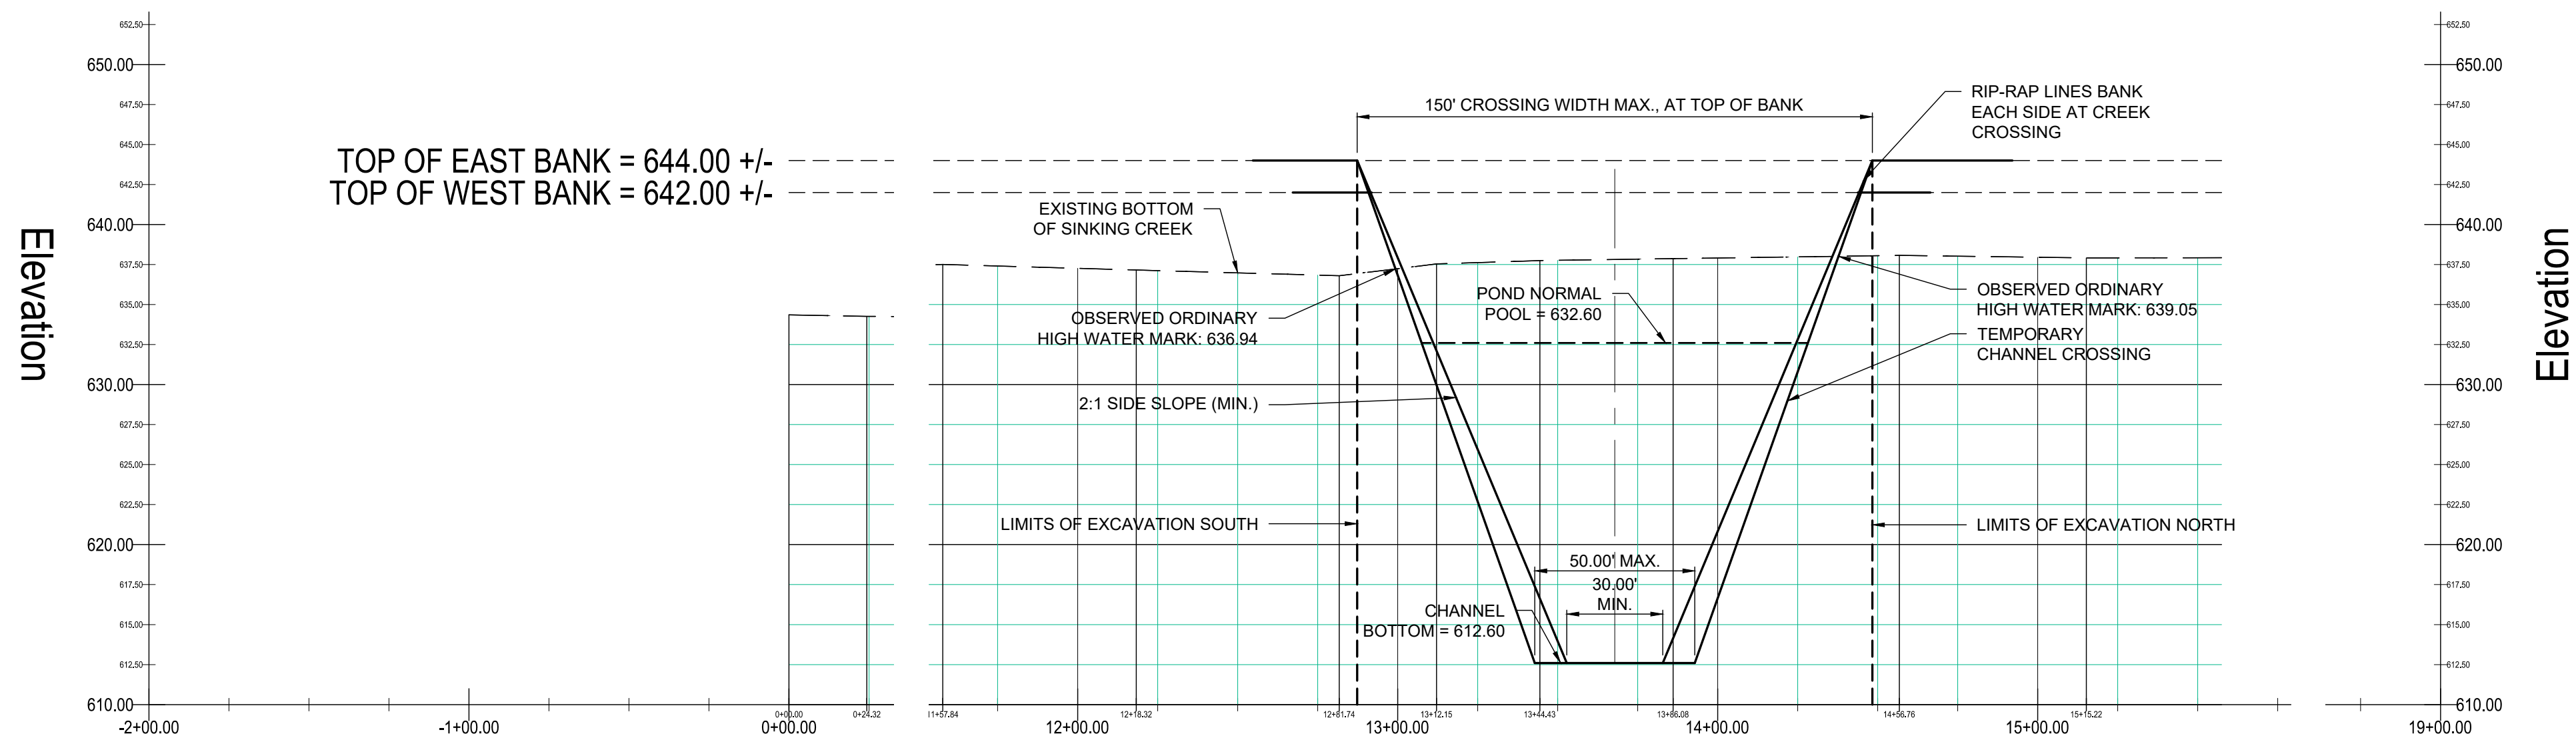

TEMPORARY CROSSING

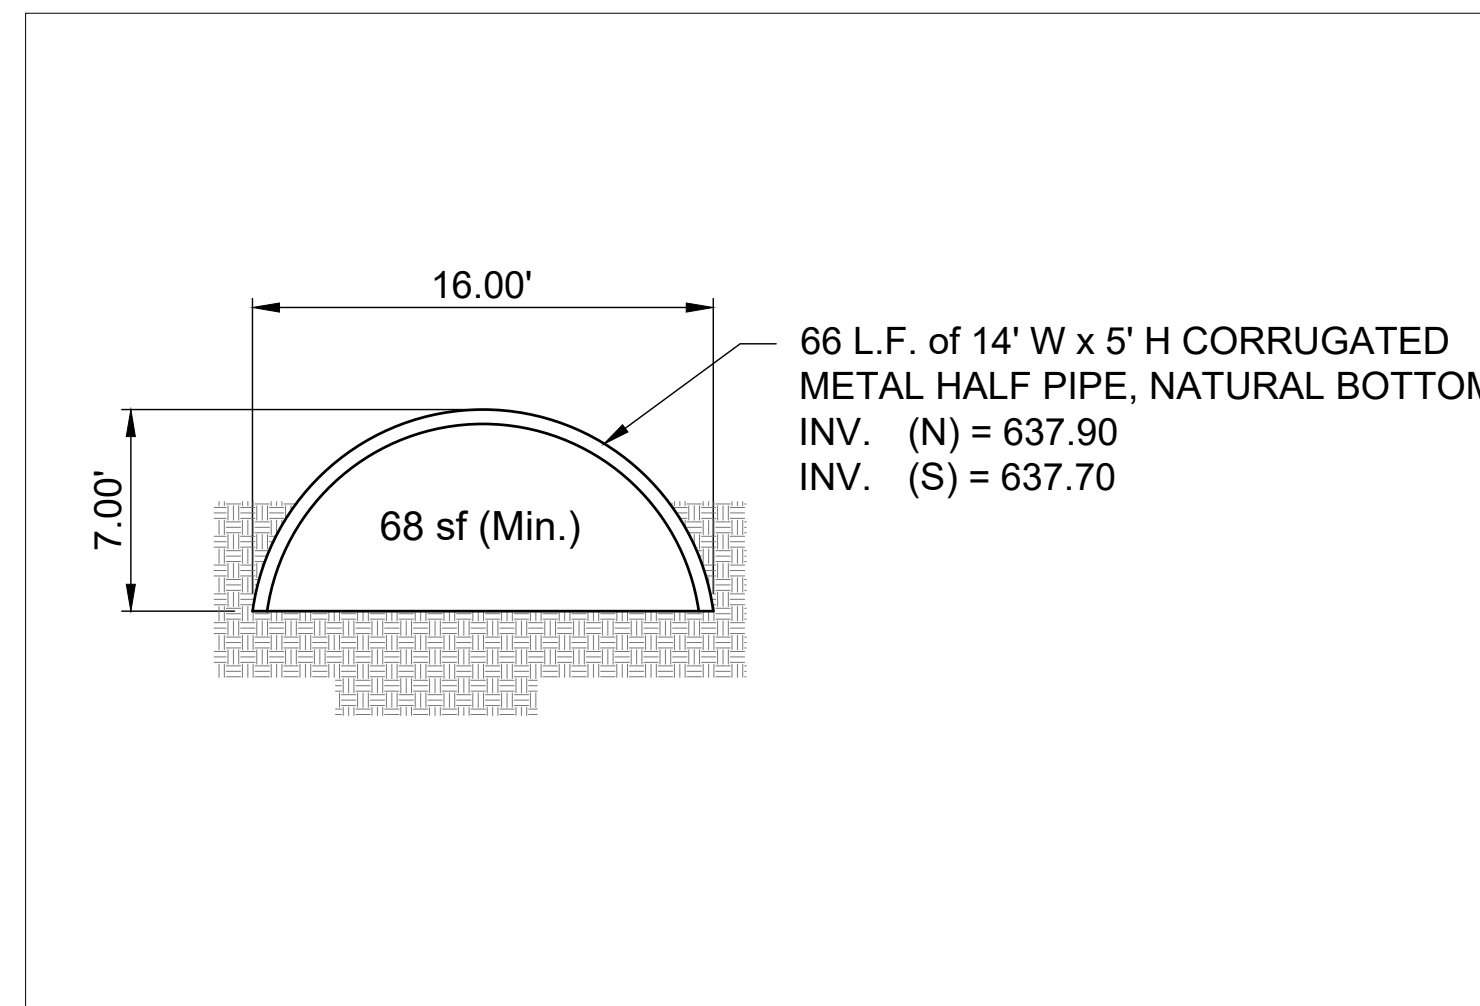

SINKING CREEK CULVERT DETAIL