



LEGEND

- | | | | |
|--|---------------------------------|---|----------------------------|
|  | SODDING/SEEDING AREA |  | CURB RAMP |
|  | ASPHALT PAVEMENT |  | DETECTABLE WARNING SURFACE |
|  | SIDEWALK/TRAIL | | |
|  | CONCRETE CURB | | |
|  | PROPOSED PERMANENT RIGHT-OF-WAY | | |
|  | PROPOSED TEMPORARY RIGHT-OF-WAY | | |
|  | EXISTING RIGHT-OF-WAY | | |

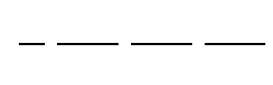

SCALE : 1" = 20'

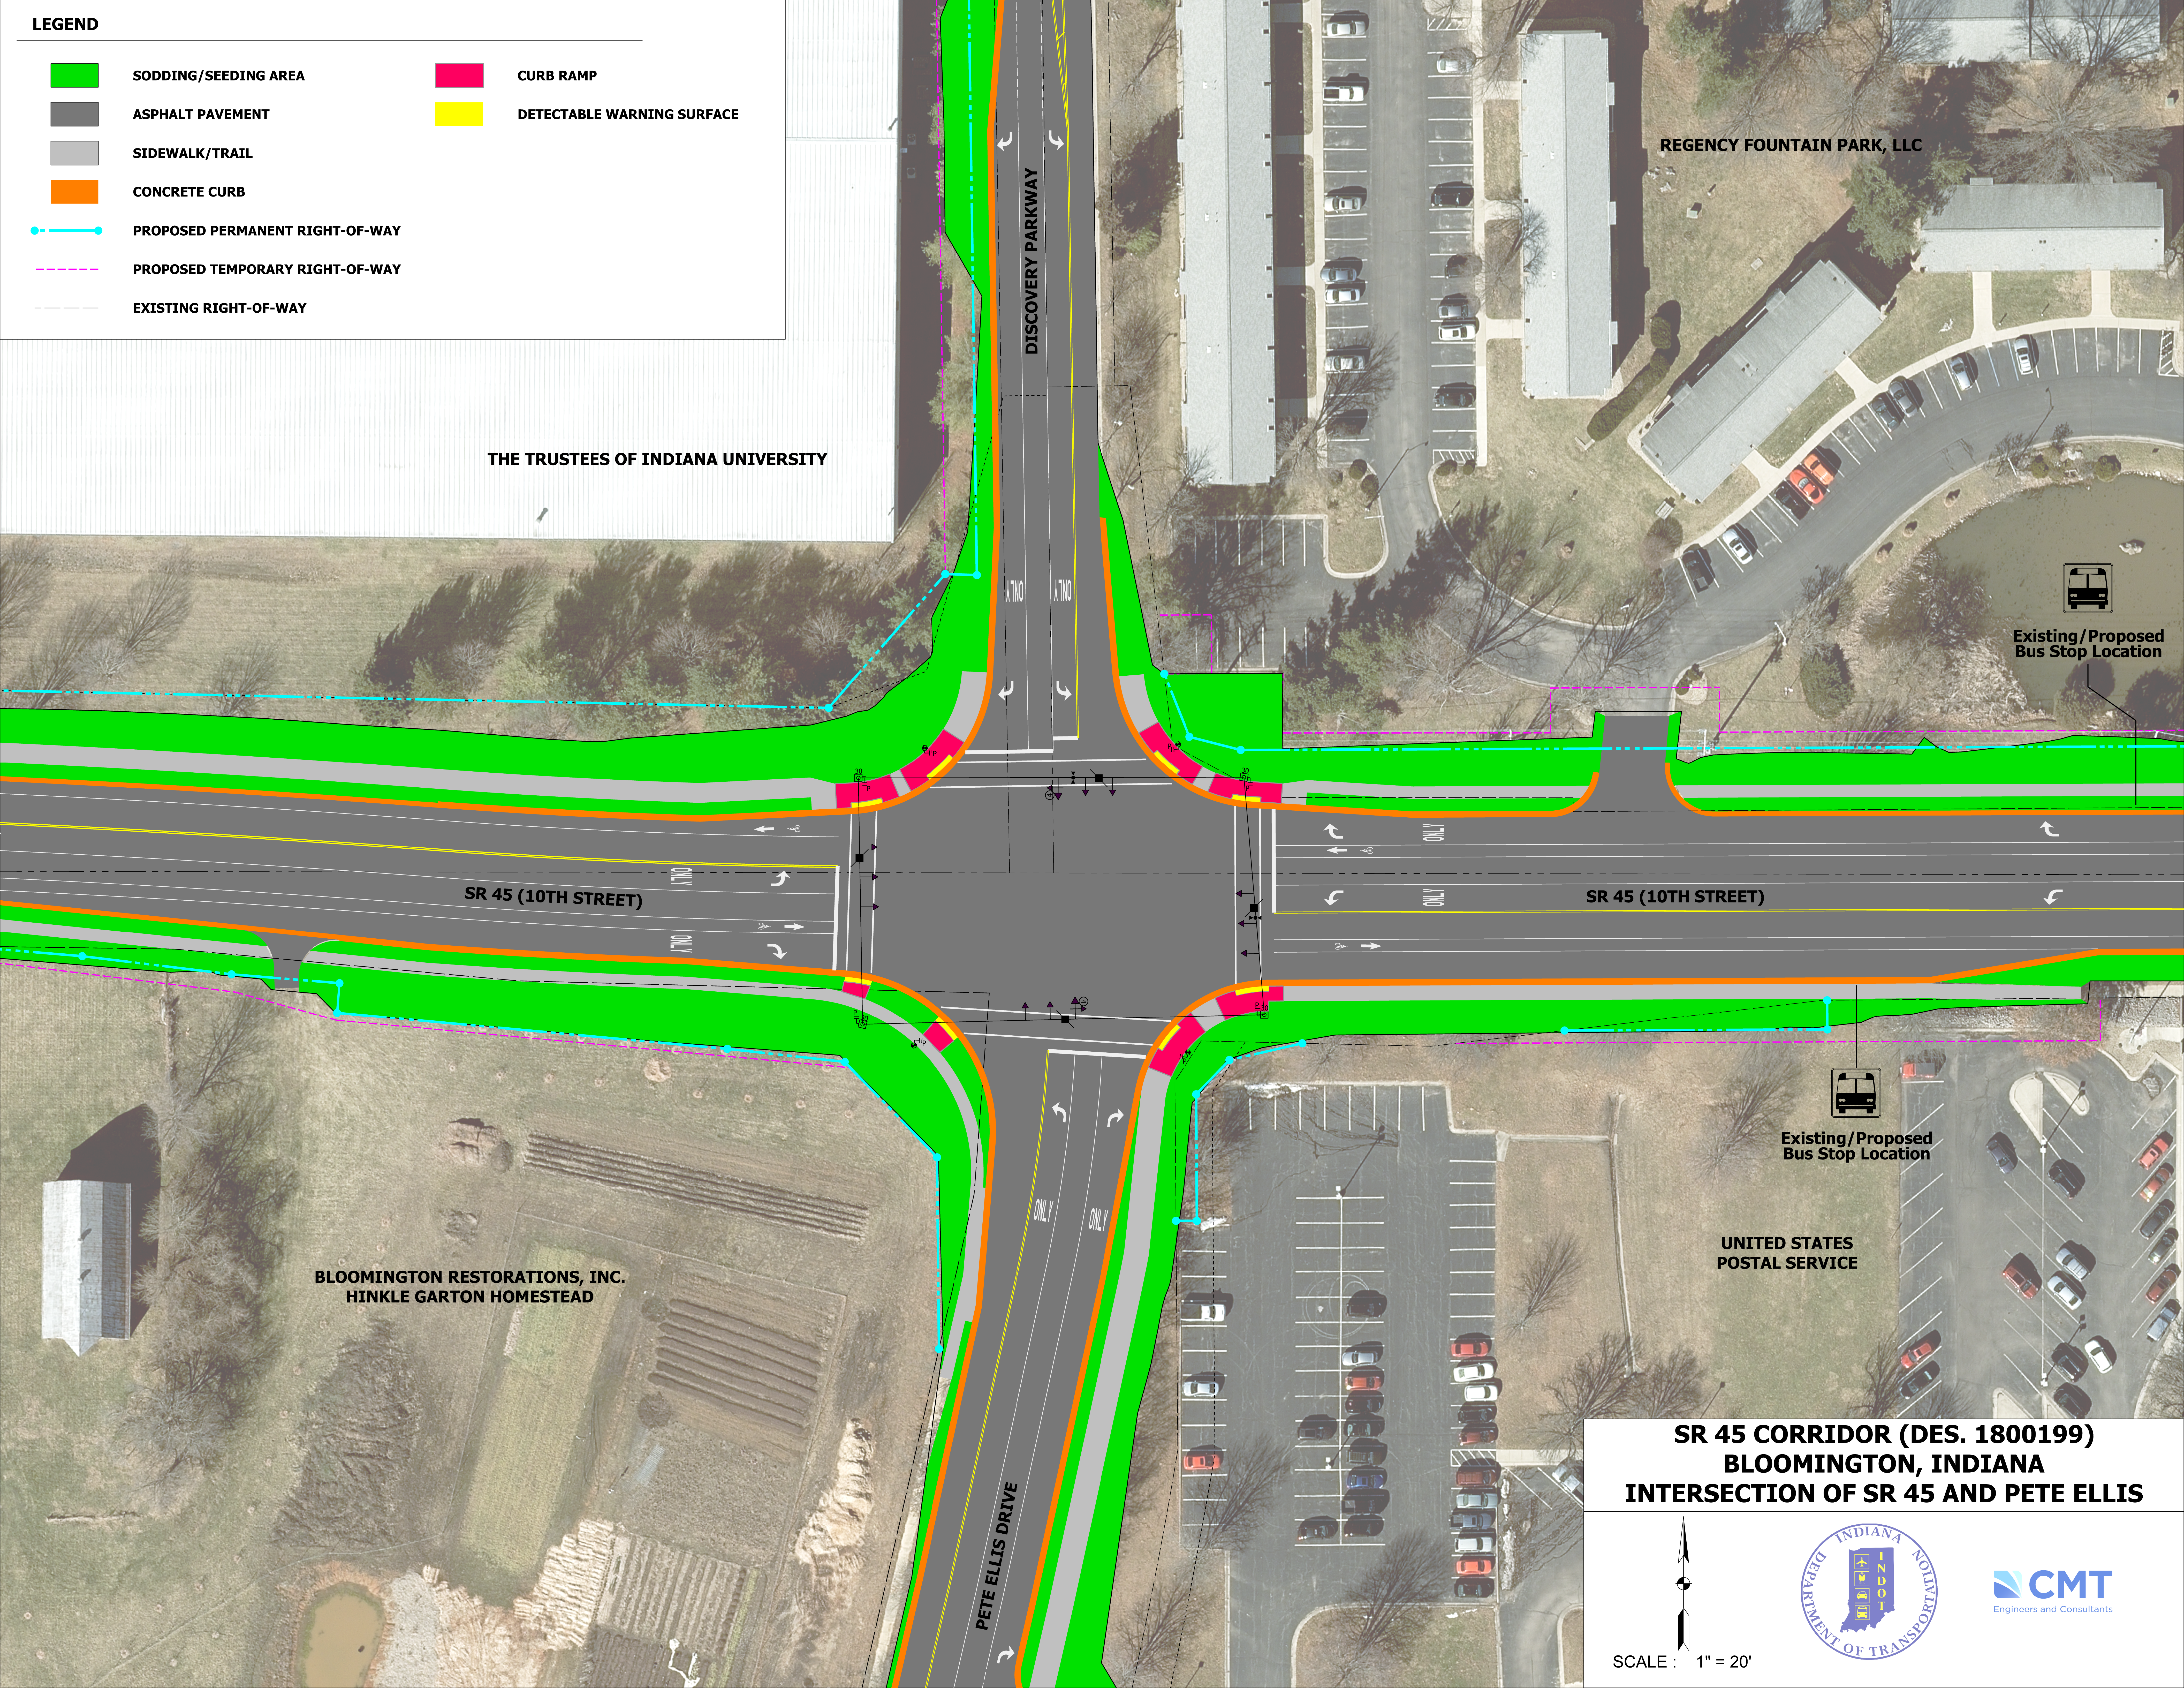