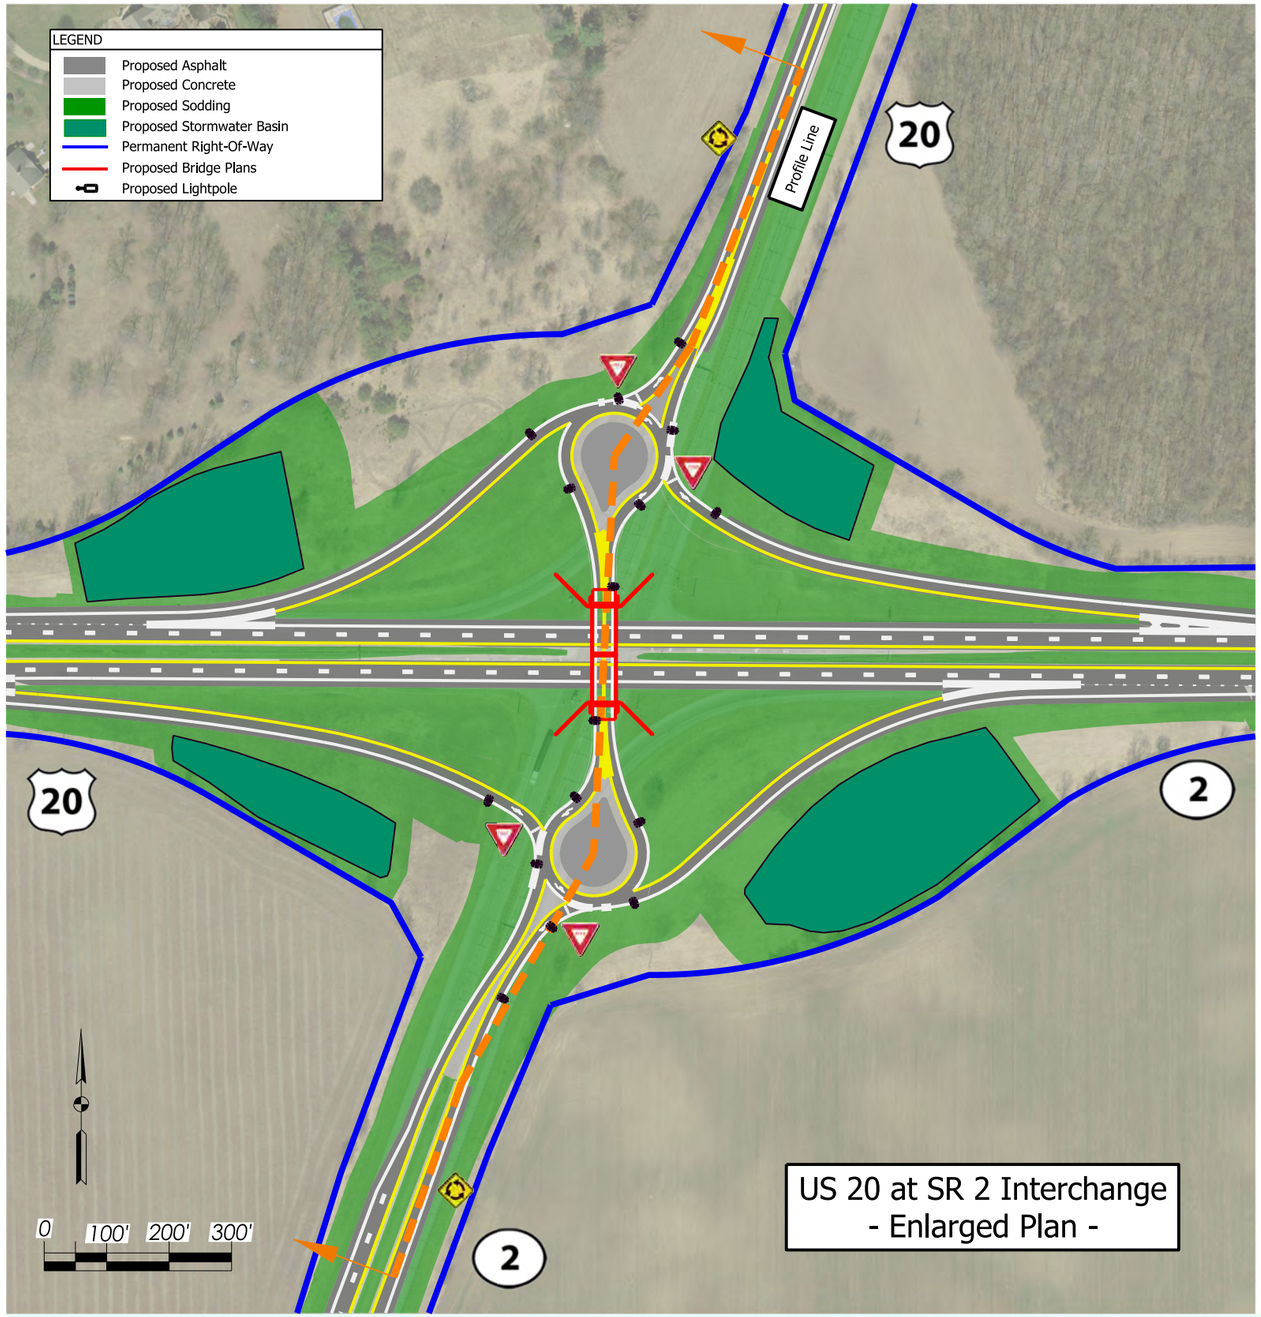

US 20 at SR 2 Interchange
- Enlarged Plan -

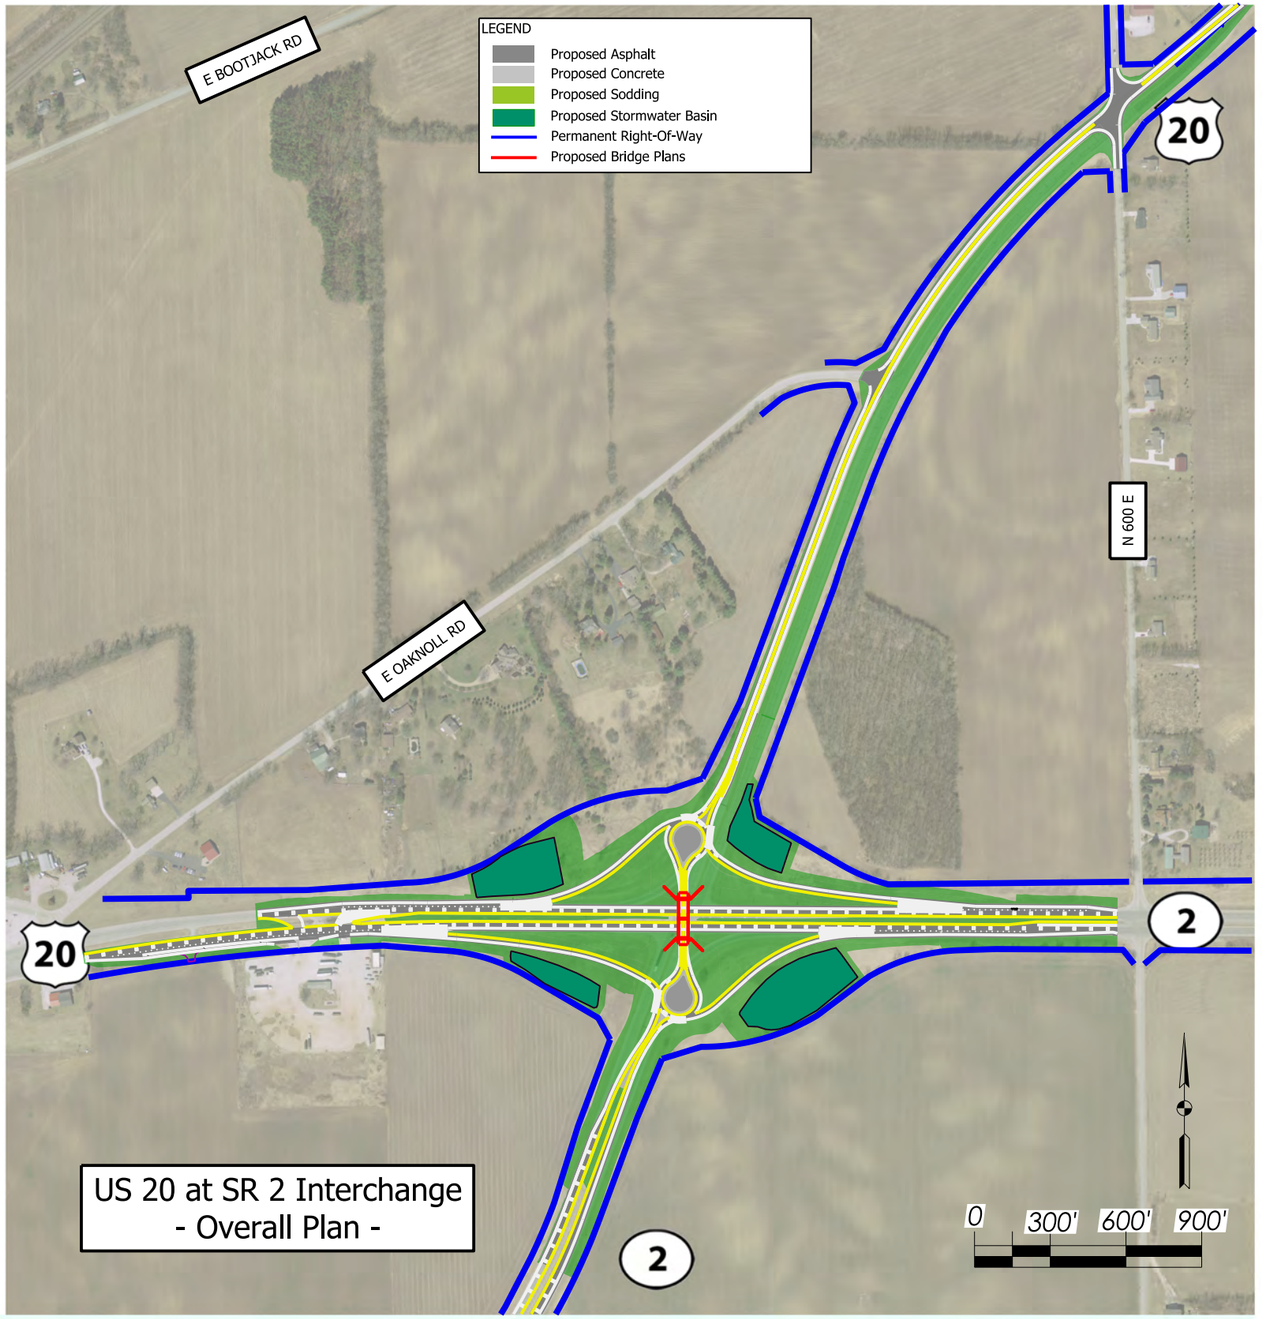

US 20 at SR 2 Interchange
- Overall Plan -

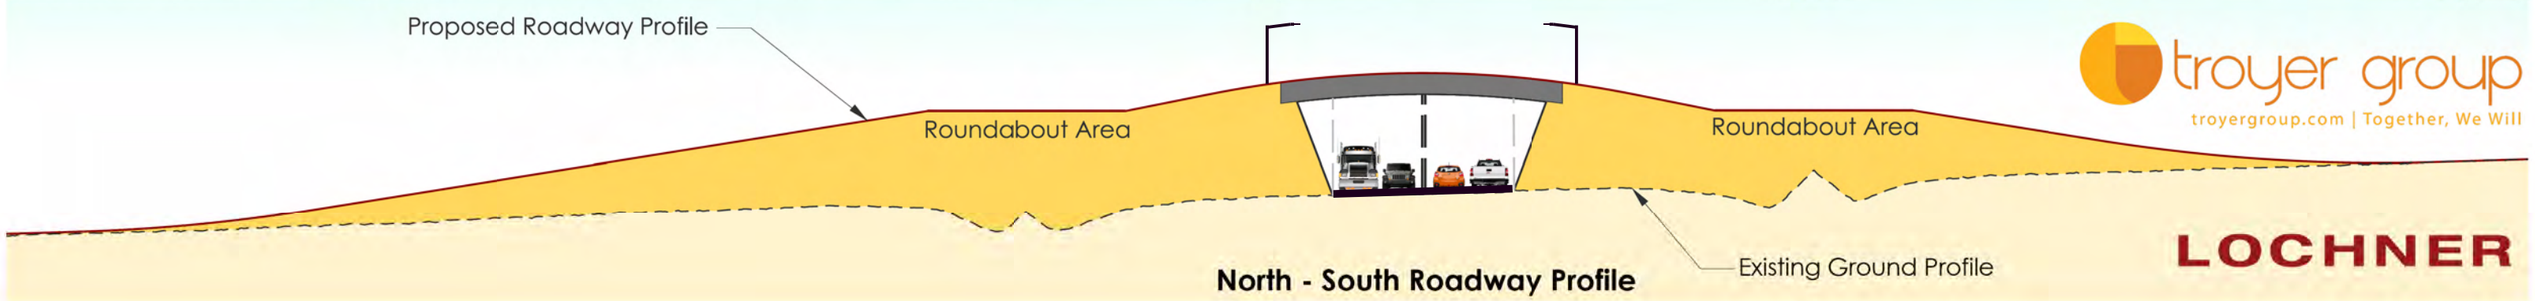

North - South Roadway Profile

troyer group
troyergroup.com | Together, We Will

LOCHNER