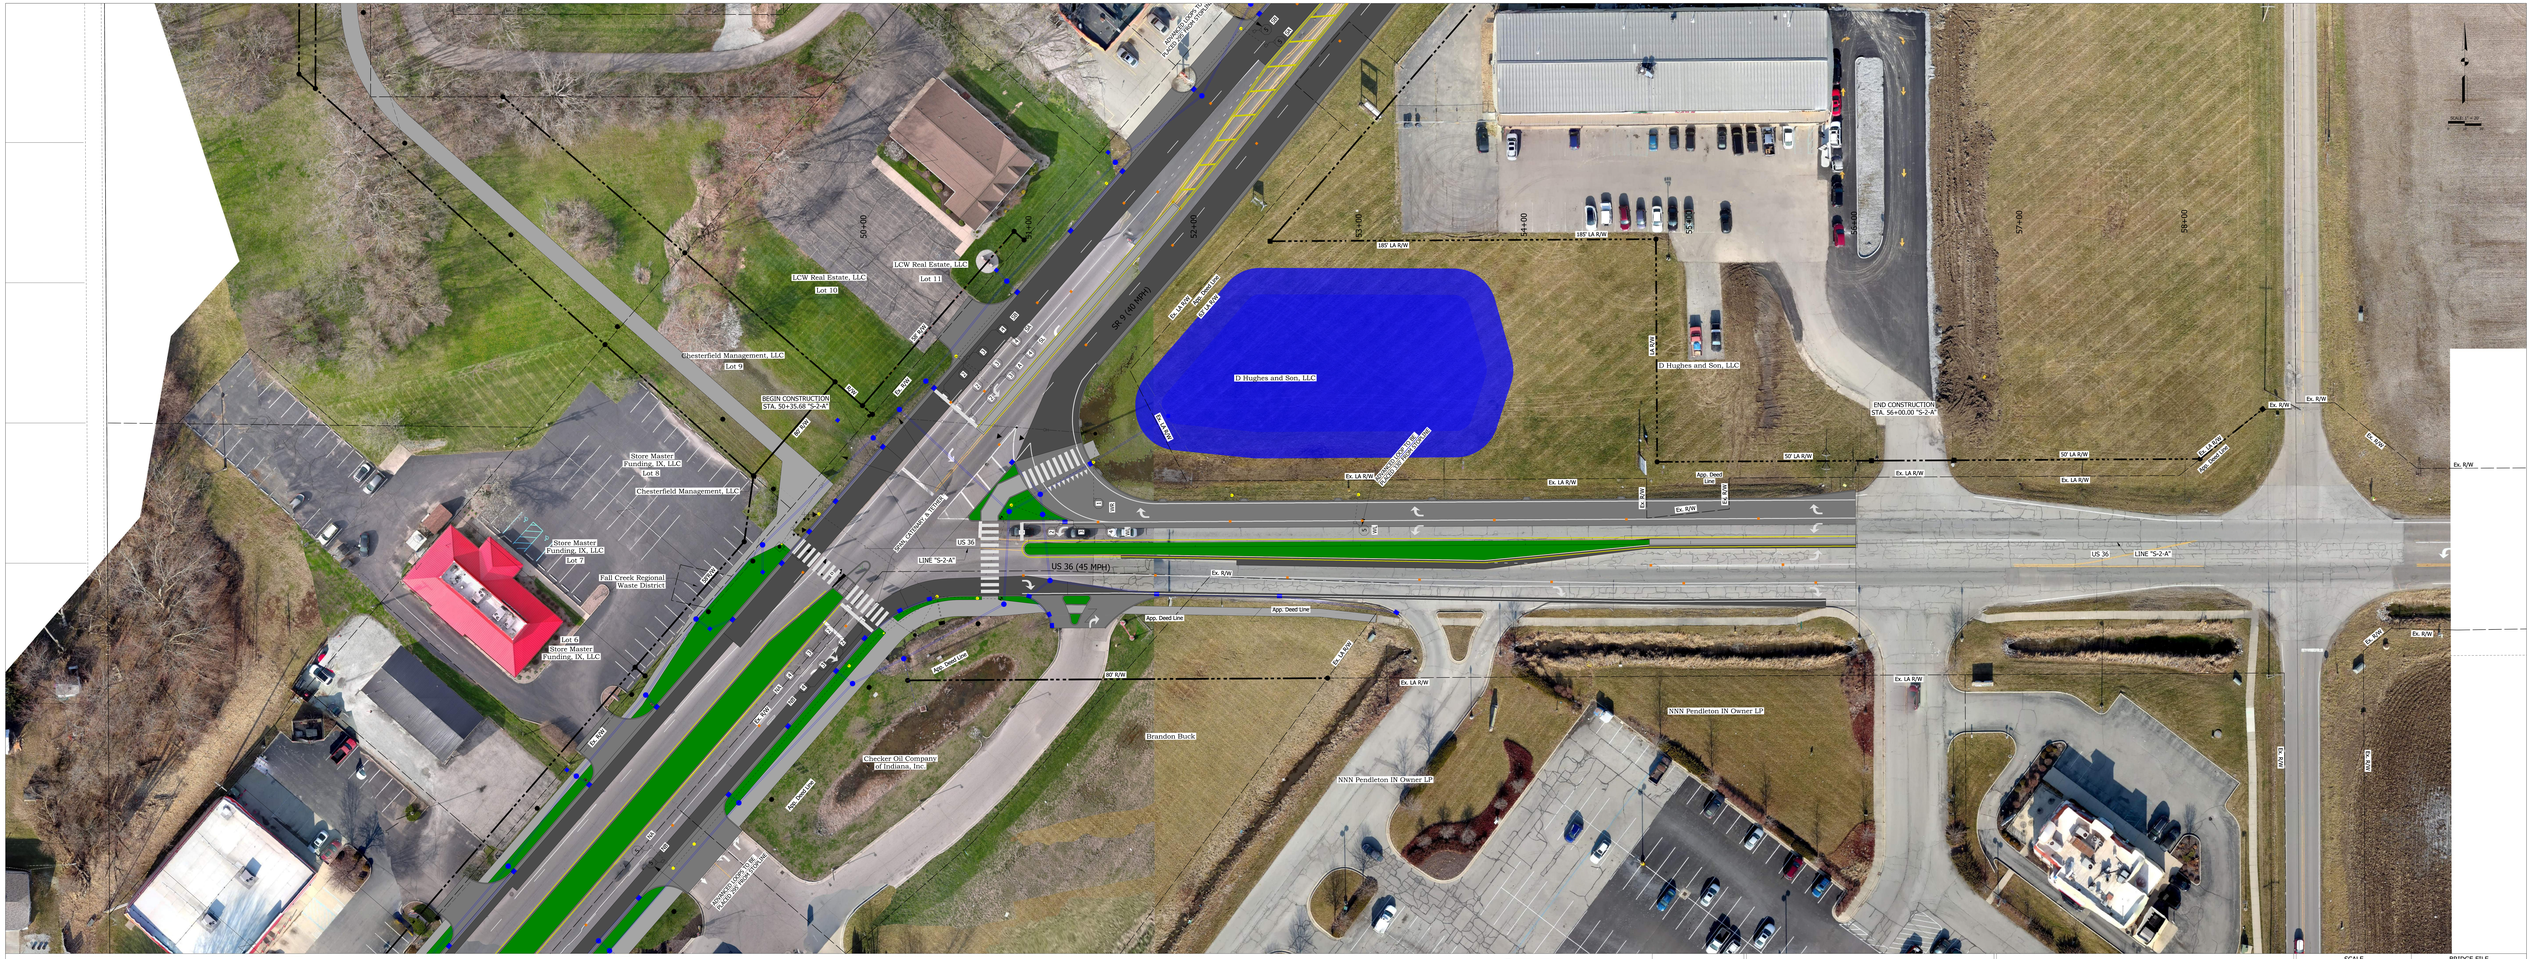
LCW Real Estate, LLC
Lot 10
LCW Real Estate, LLC
Lot 11
Chesterfield Management, LLC
Lot 9
BEGIN CONSTRUCTION
STA. 50+35.68 "S-2-A"
Store Master
Funding, IX, LLC
Lot 8
Chesterfield Management, LLC
Store Master
Funding, IX, LLC
Lot 7
Fall Creek Regional
Waste District
Lot 6
Store Master
Funding, IX, LLC
SR 9 (40 MPH)
US 36 (45 MPH)
US 36
LINE "S-2-A"
D Hughes and Son, LLC
D Hughes and Son, LLC
END CONSTRUCTION
STA. 56+00.00 "S-2-A"
Brandon Buck
Crecker Oil Company
of Indiana, Inc
NNN Pendleton IN Owner LP
NNN Pendleton IN Owner LP
50+00
51+00
52+00
53+00
54+00
55+00
56+00
57+00
58+00
Ex. R/W
Ex. LA R/W
App. Deed Line
App. Deed Line
50' LA R/W
80' R/W
185' LA R/W
185' LA R/W
64' R/W
Ex. R/W
Ex. R/W
Ex.