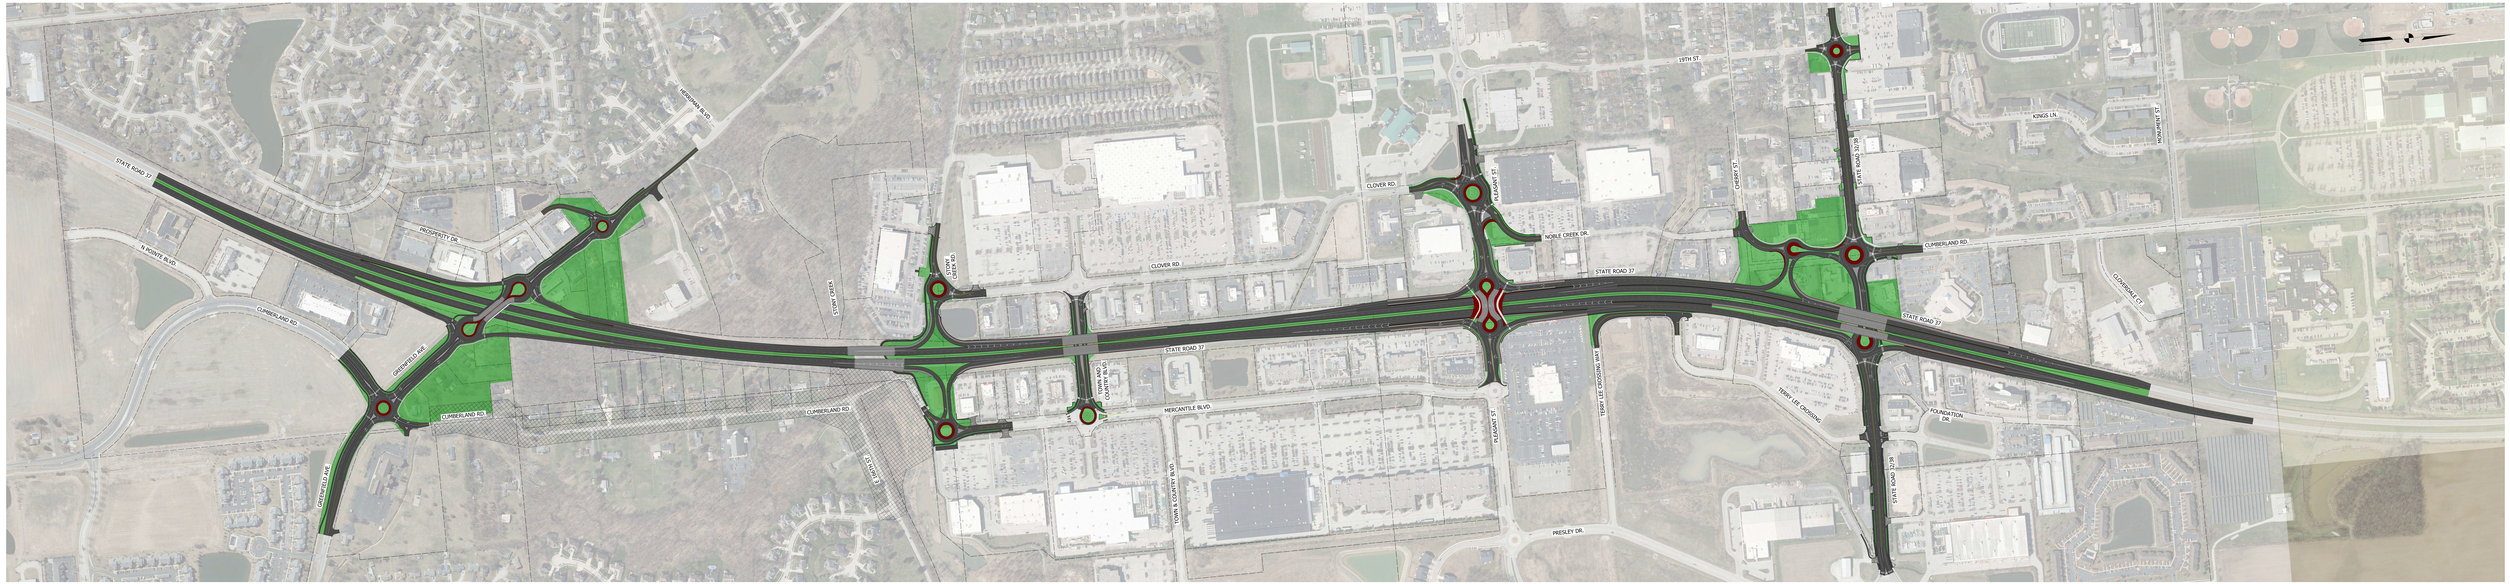

INDIANA
DEPARTMENT OF TRANSPORTATION

SR 37 CORRIDOR
GREENFIELD AVE. TO SR 32/38

PUBLIC INFORMATION MEETING - CONCEPTUAL LAYOUT

1" = 120'

angoma 5/6/2026 9:15:39 AM P:\20240\00139\D. Drawings\Exhibits\2026.05.07_Public Info Meeting\20240139.0001.RD.RLP.dgn