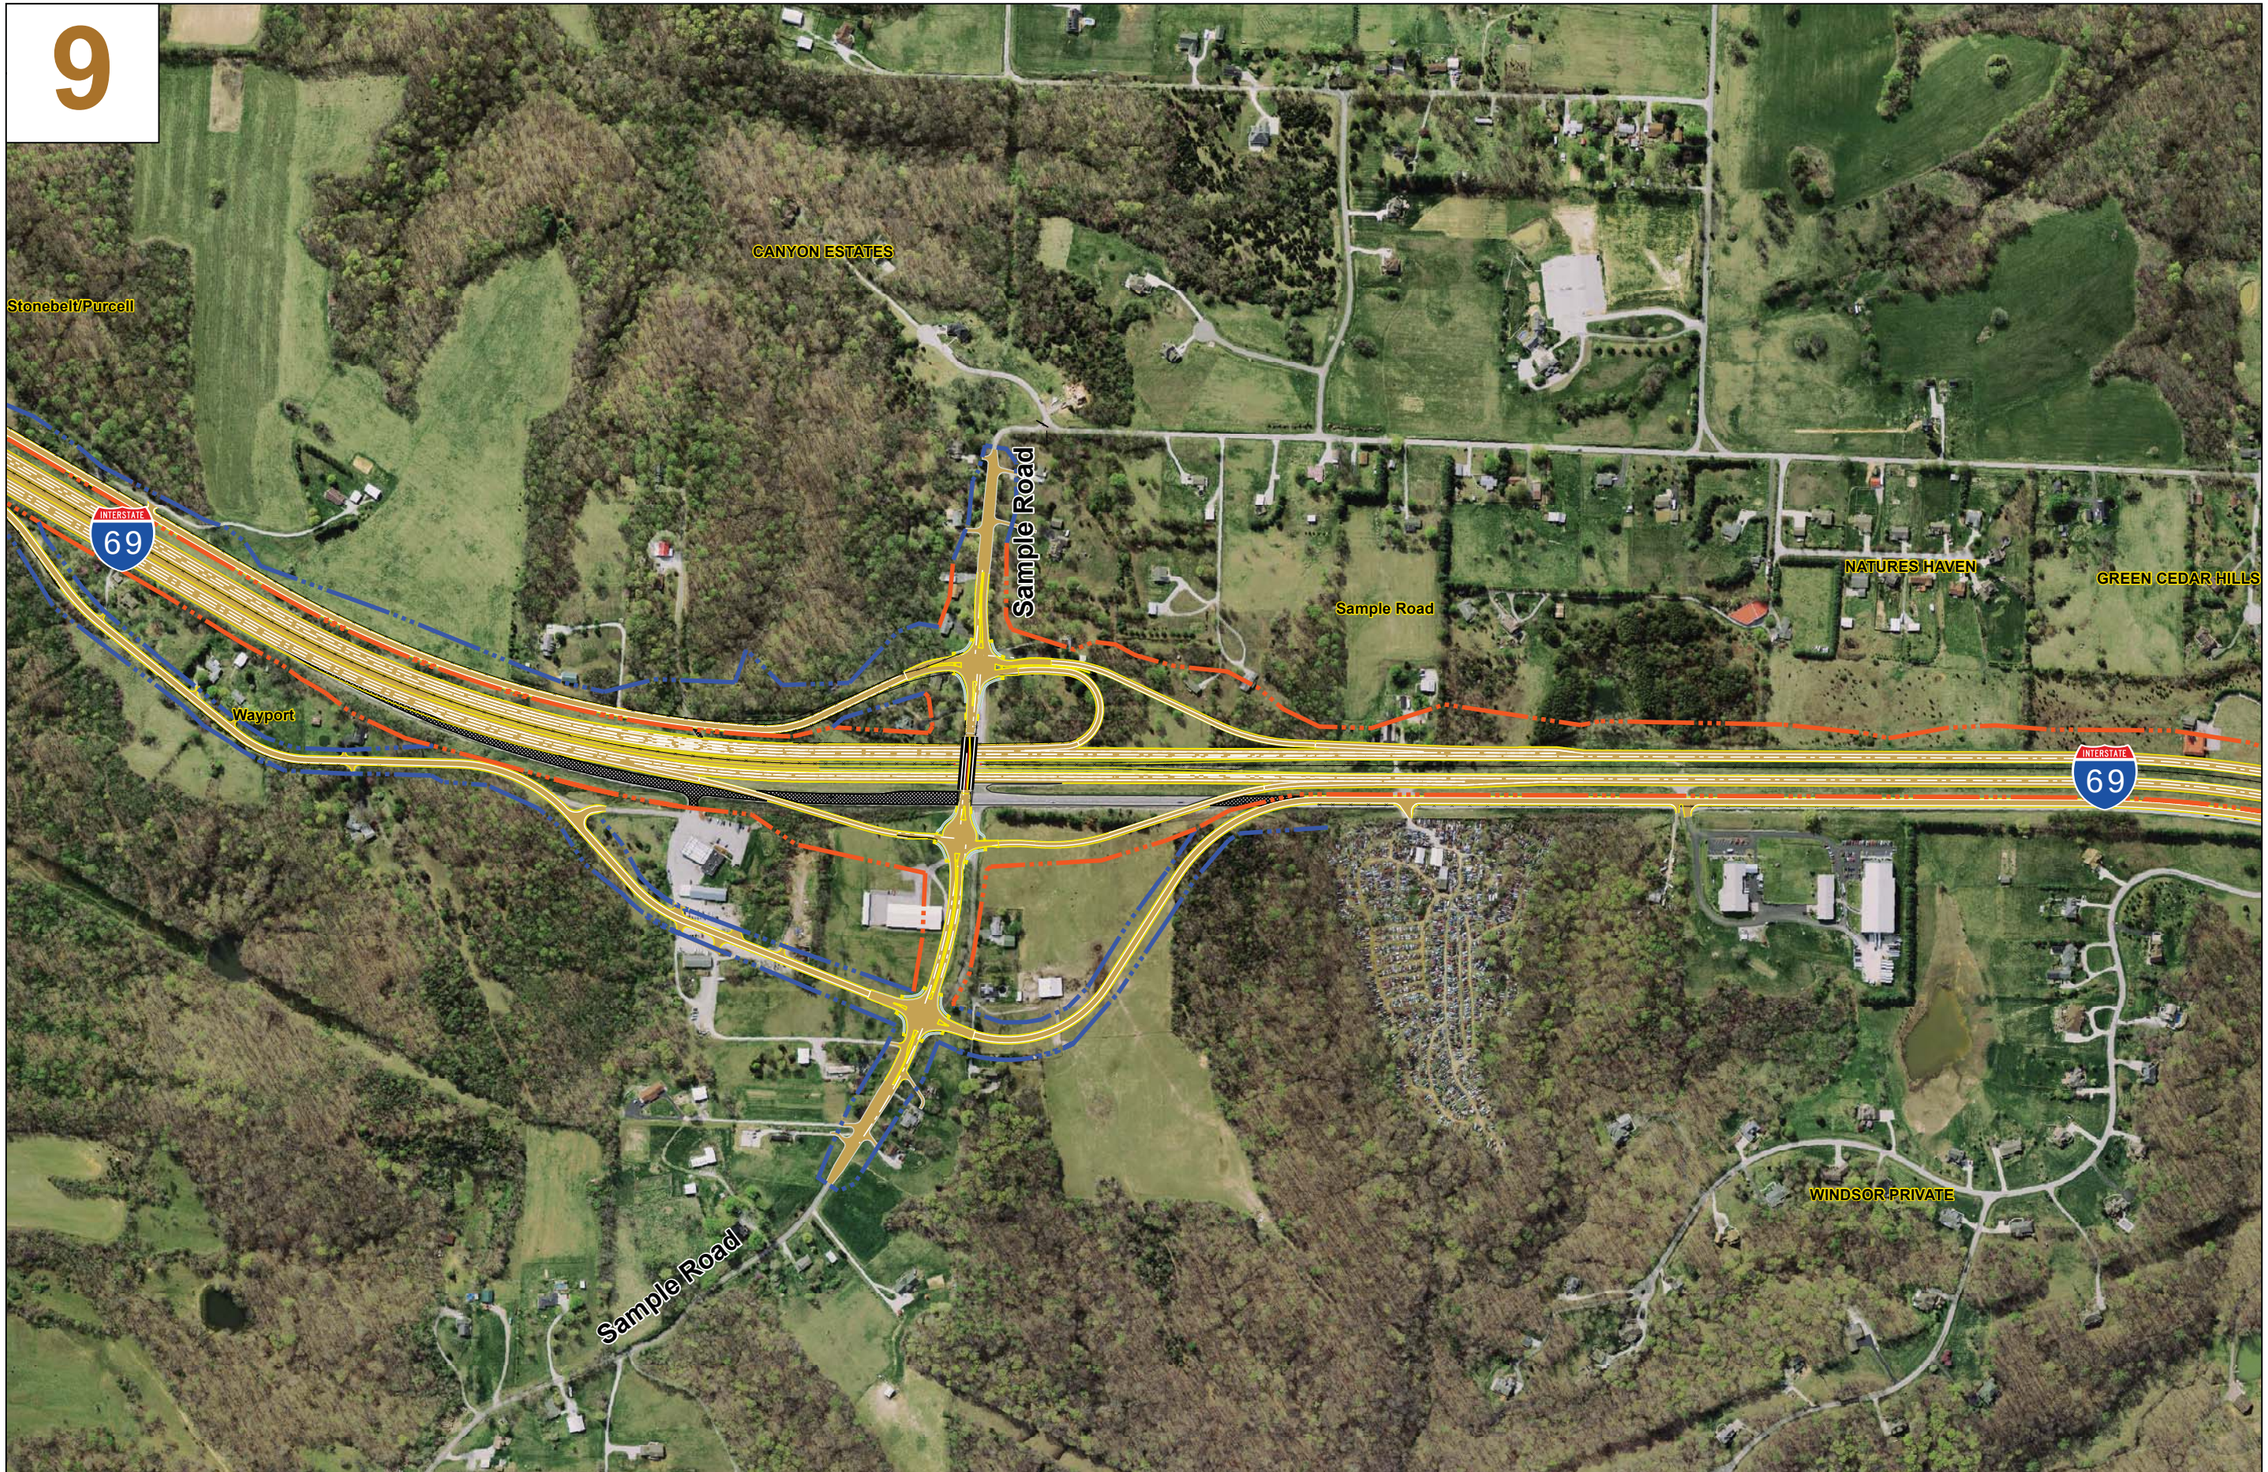

I-69 Evansville to Indianapolis
Tier 2 Studies

Section 5 - SR 37 to SR 39

Indiana Department of Transportation

Limited Access Right-of-Way
Right-of-Way
Access Control Line
Pavement
Bridge

600 300 0 600 1,200 Feet

N

Sheet 9 of 16

Updated: September 2017