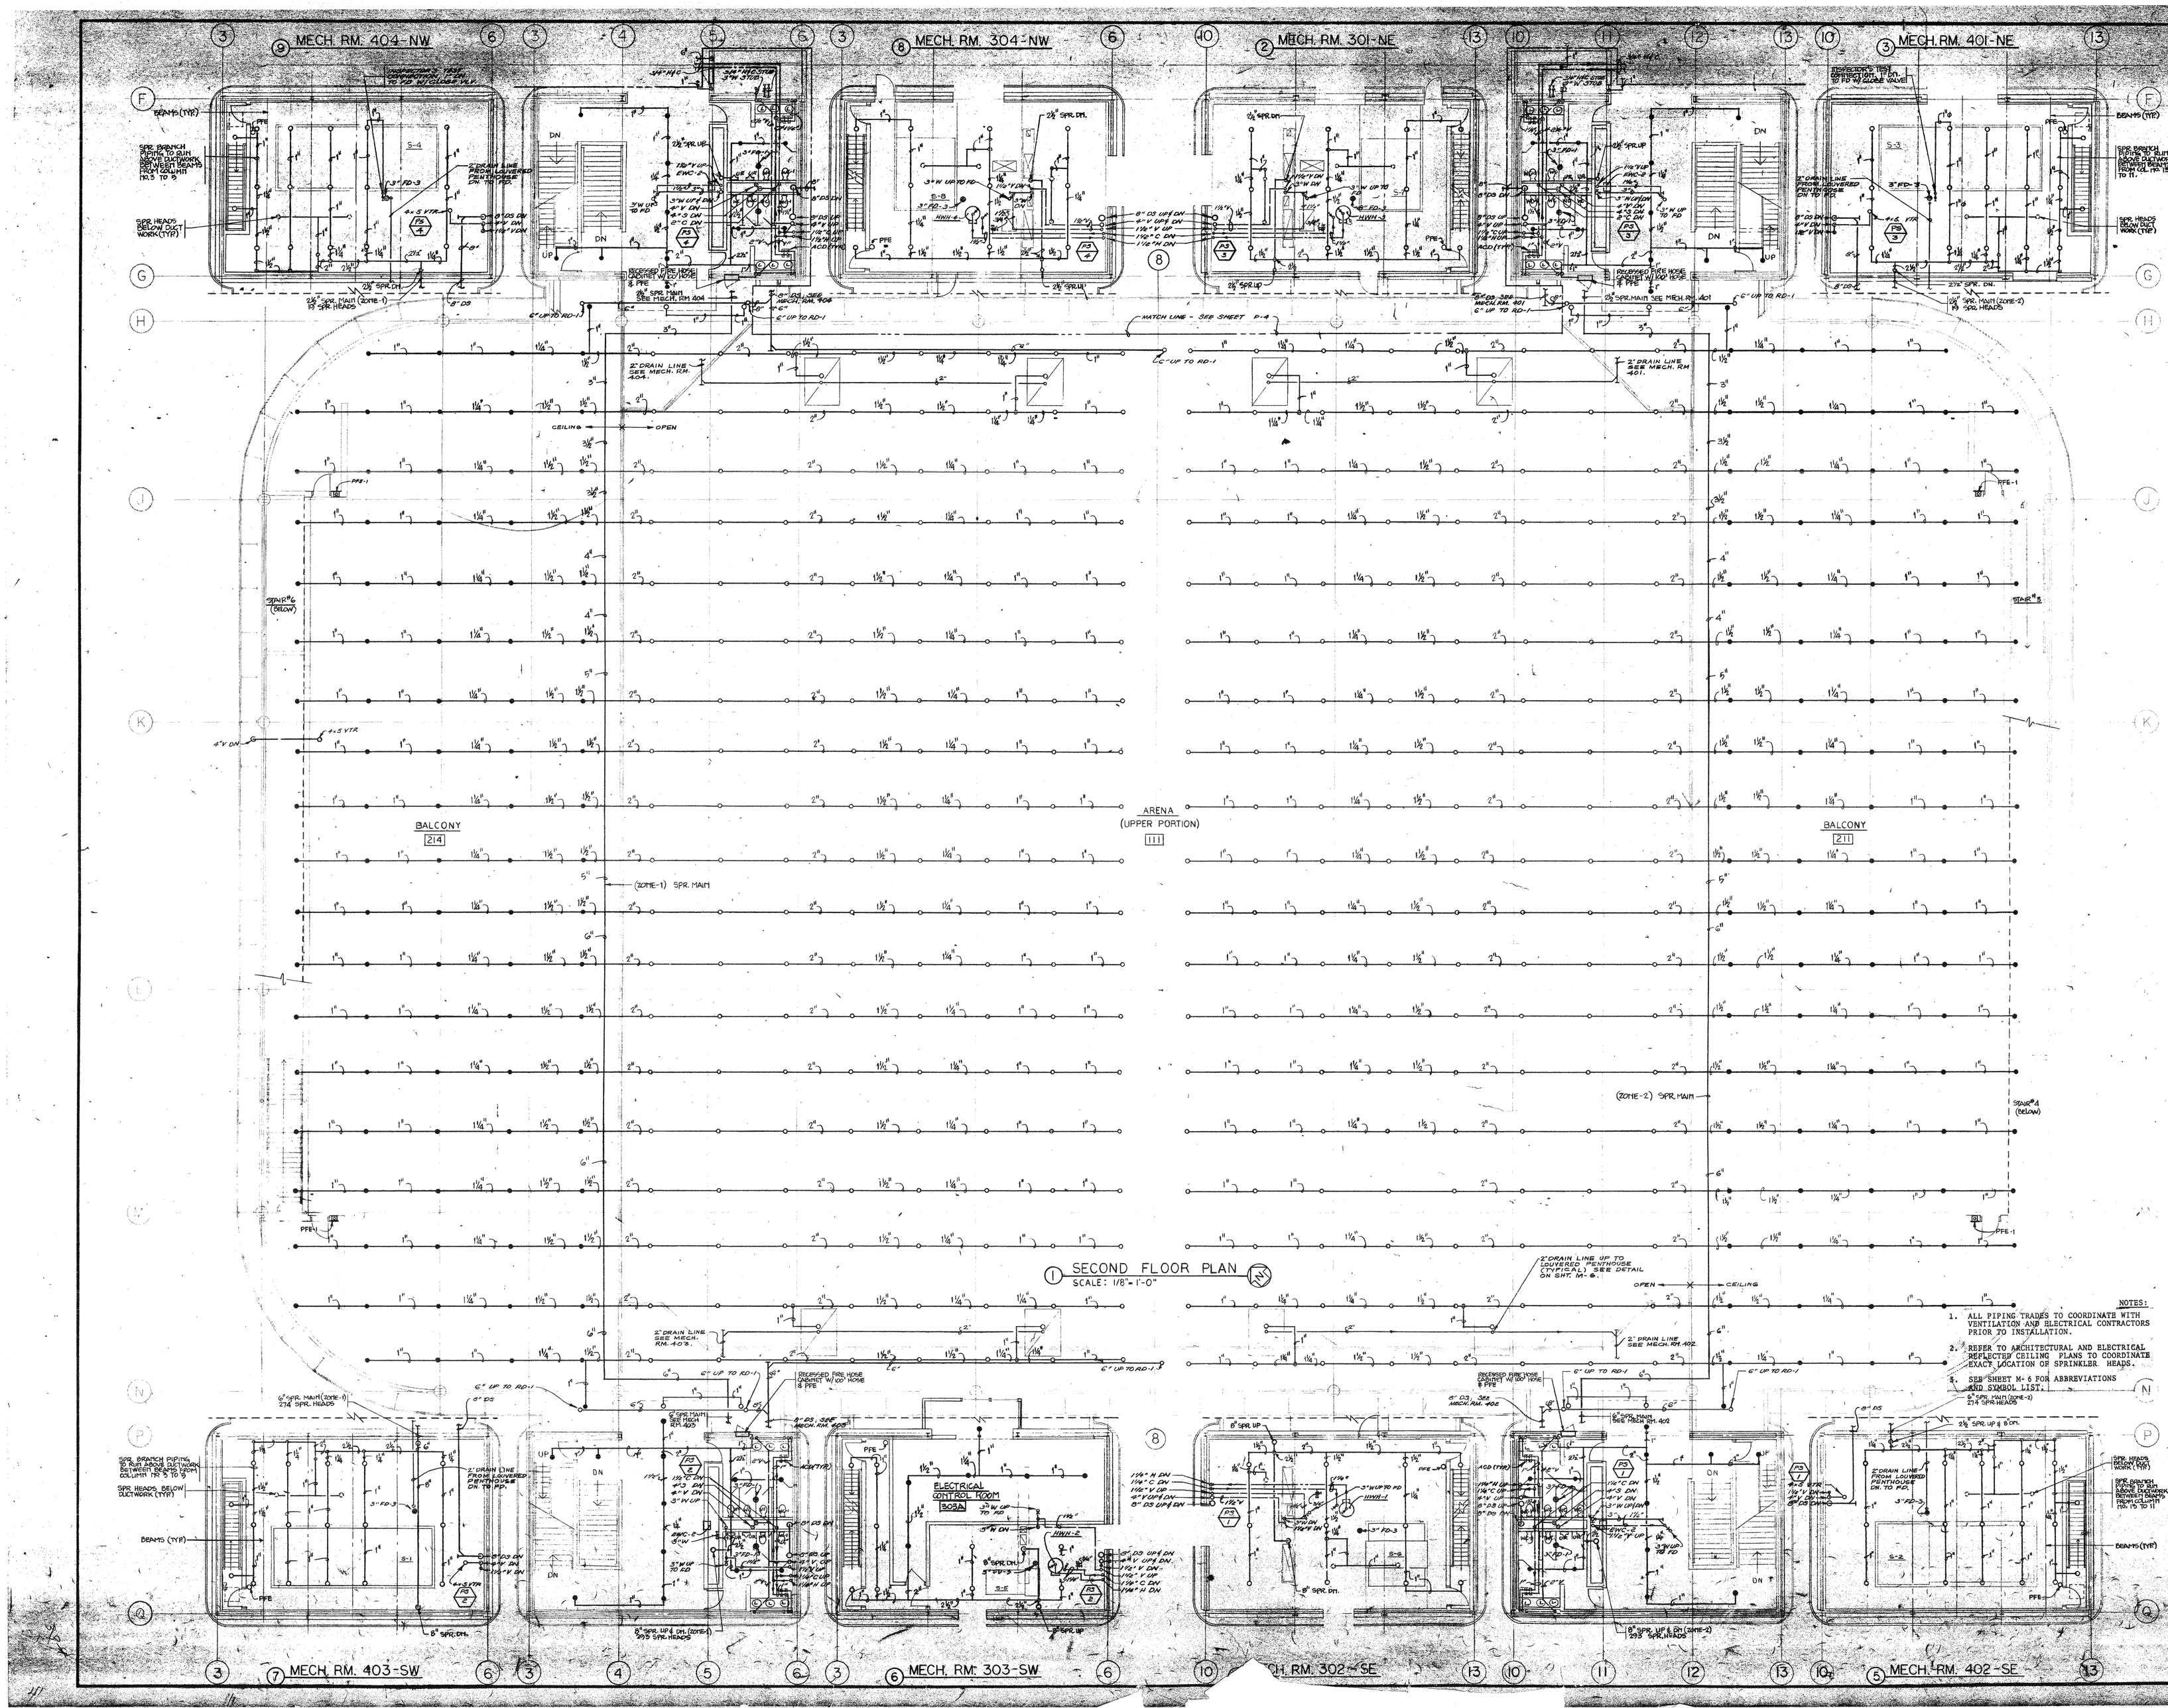

① SECOND FLOOR PLAN
SCALE: 1/8"=1'-0"

NOTES:

1. ALL PIPING TRADES TO COORDINATE WITH VENTILATION AND ELECTRICAL CONTRACTORS PRIOR TO INSTALLATION.
2. REFER TO ARCHITECTURAL AND ELECTRICAL REFLECTED CEILING PLANS TO COORDINATE EXACT LOCATION OF SPRINKLER HEADS.
3. SEE SHEET M-6 FOR ABBREVIATIONS AND SYMBOL LIST.

REVISIONS

GENESIS CENTER

ADAMS, BROADWAY, AND FIFTH AVENUE
CITY OF GARY, INDIANA
RICHARD G. HATCHER, MAYOR

Wendell Campbell Associates, Inc.
ARCHITECTS
504 BROADWAY GARY, INDIANA
2008 E. 140th STREET EAST CHICAGO, INDIANA
180 N. MICHIGAN AVENUE CHICAGO, ILLINOIS

WALLACE, MIGDAL & DRUCKER
ENGINEERS
CONSULTING MECHANICAL ELECTRICAL
444 N. Orleans 822-9760 Chicago, ILL. 60610

DATE	01-02-80
APPROVED	N.M.
CHECKED	L.G.
DRAWN	L.G. & M.G.

CONTENTS
SECOND FLOOR PLAN - ARENA BUILDING

P-3